


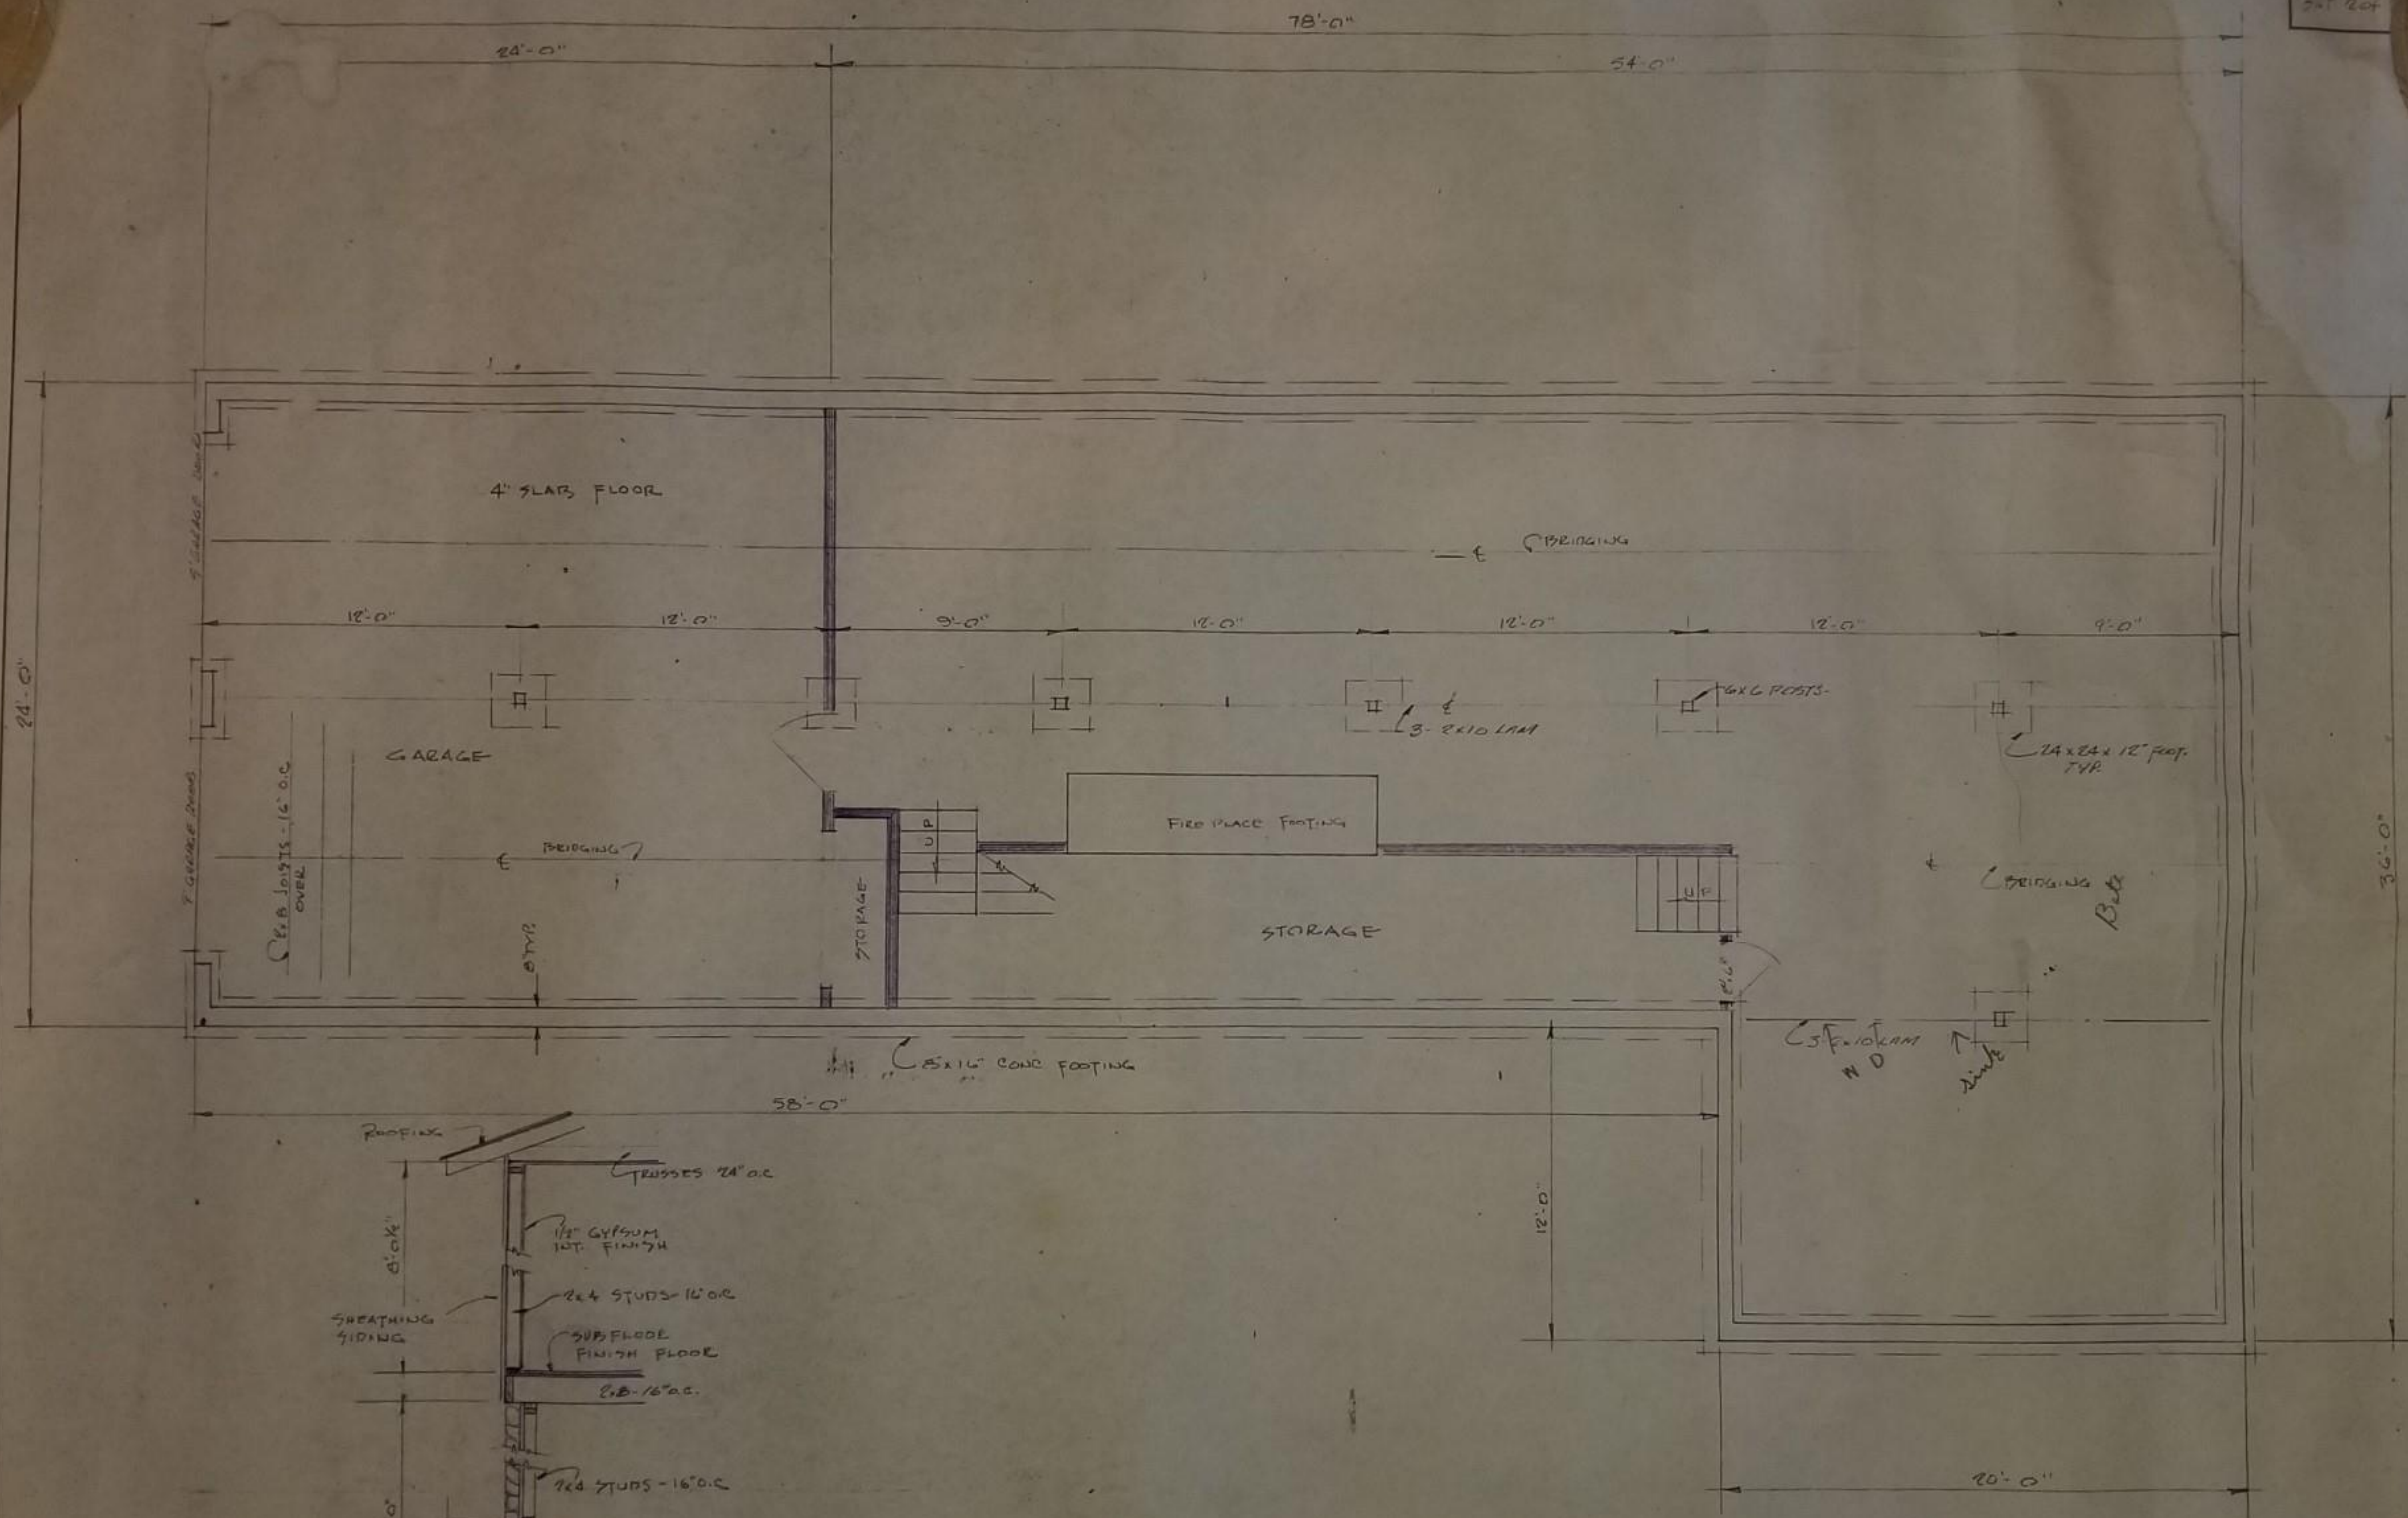

|                     |             |                |
|---------------------|-------------|----------------|
| SCALE: 1/4" = 1'-0" | APPROVED BY | DRAWN BY       |
| DATE: 4-25-72       |             | W. L. DAVIS    |
| BOB KERNS RESIDENCE |             |                |
| COEUR D'ALENE IDAHO |             |                |
| FOUNDATION PLAN     |             | DRAWING NUMBER |
|                     |             | 72004-2        |