
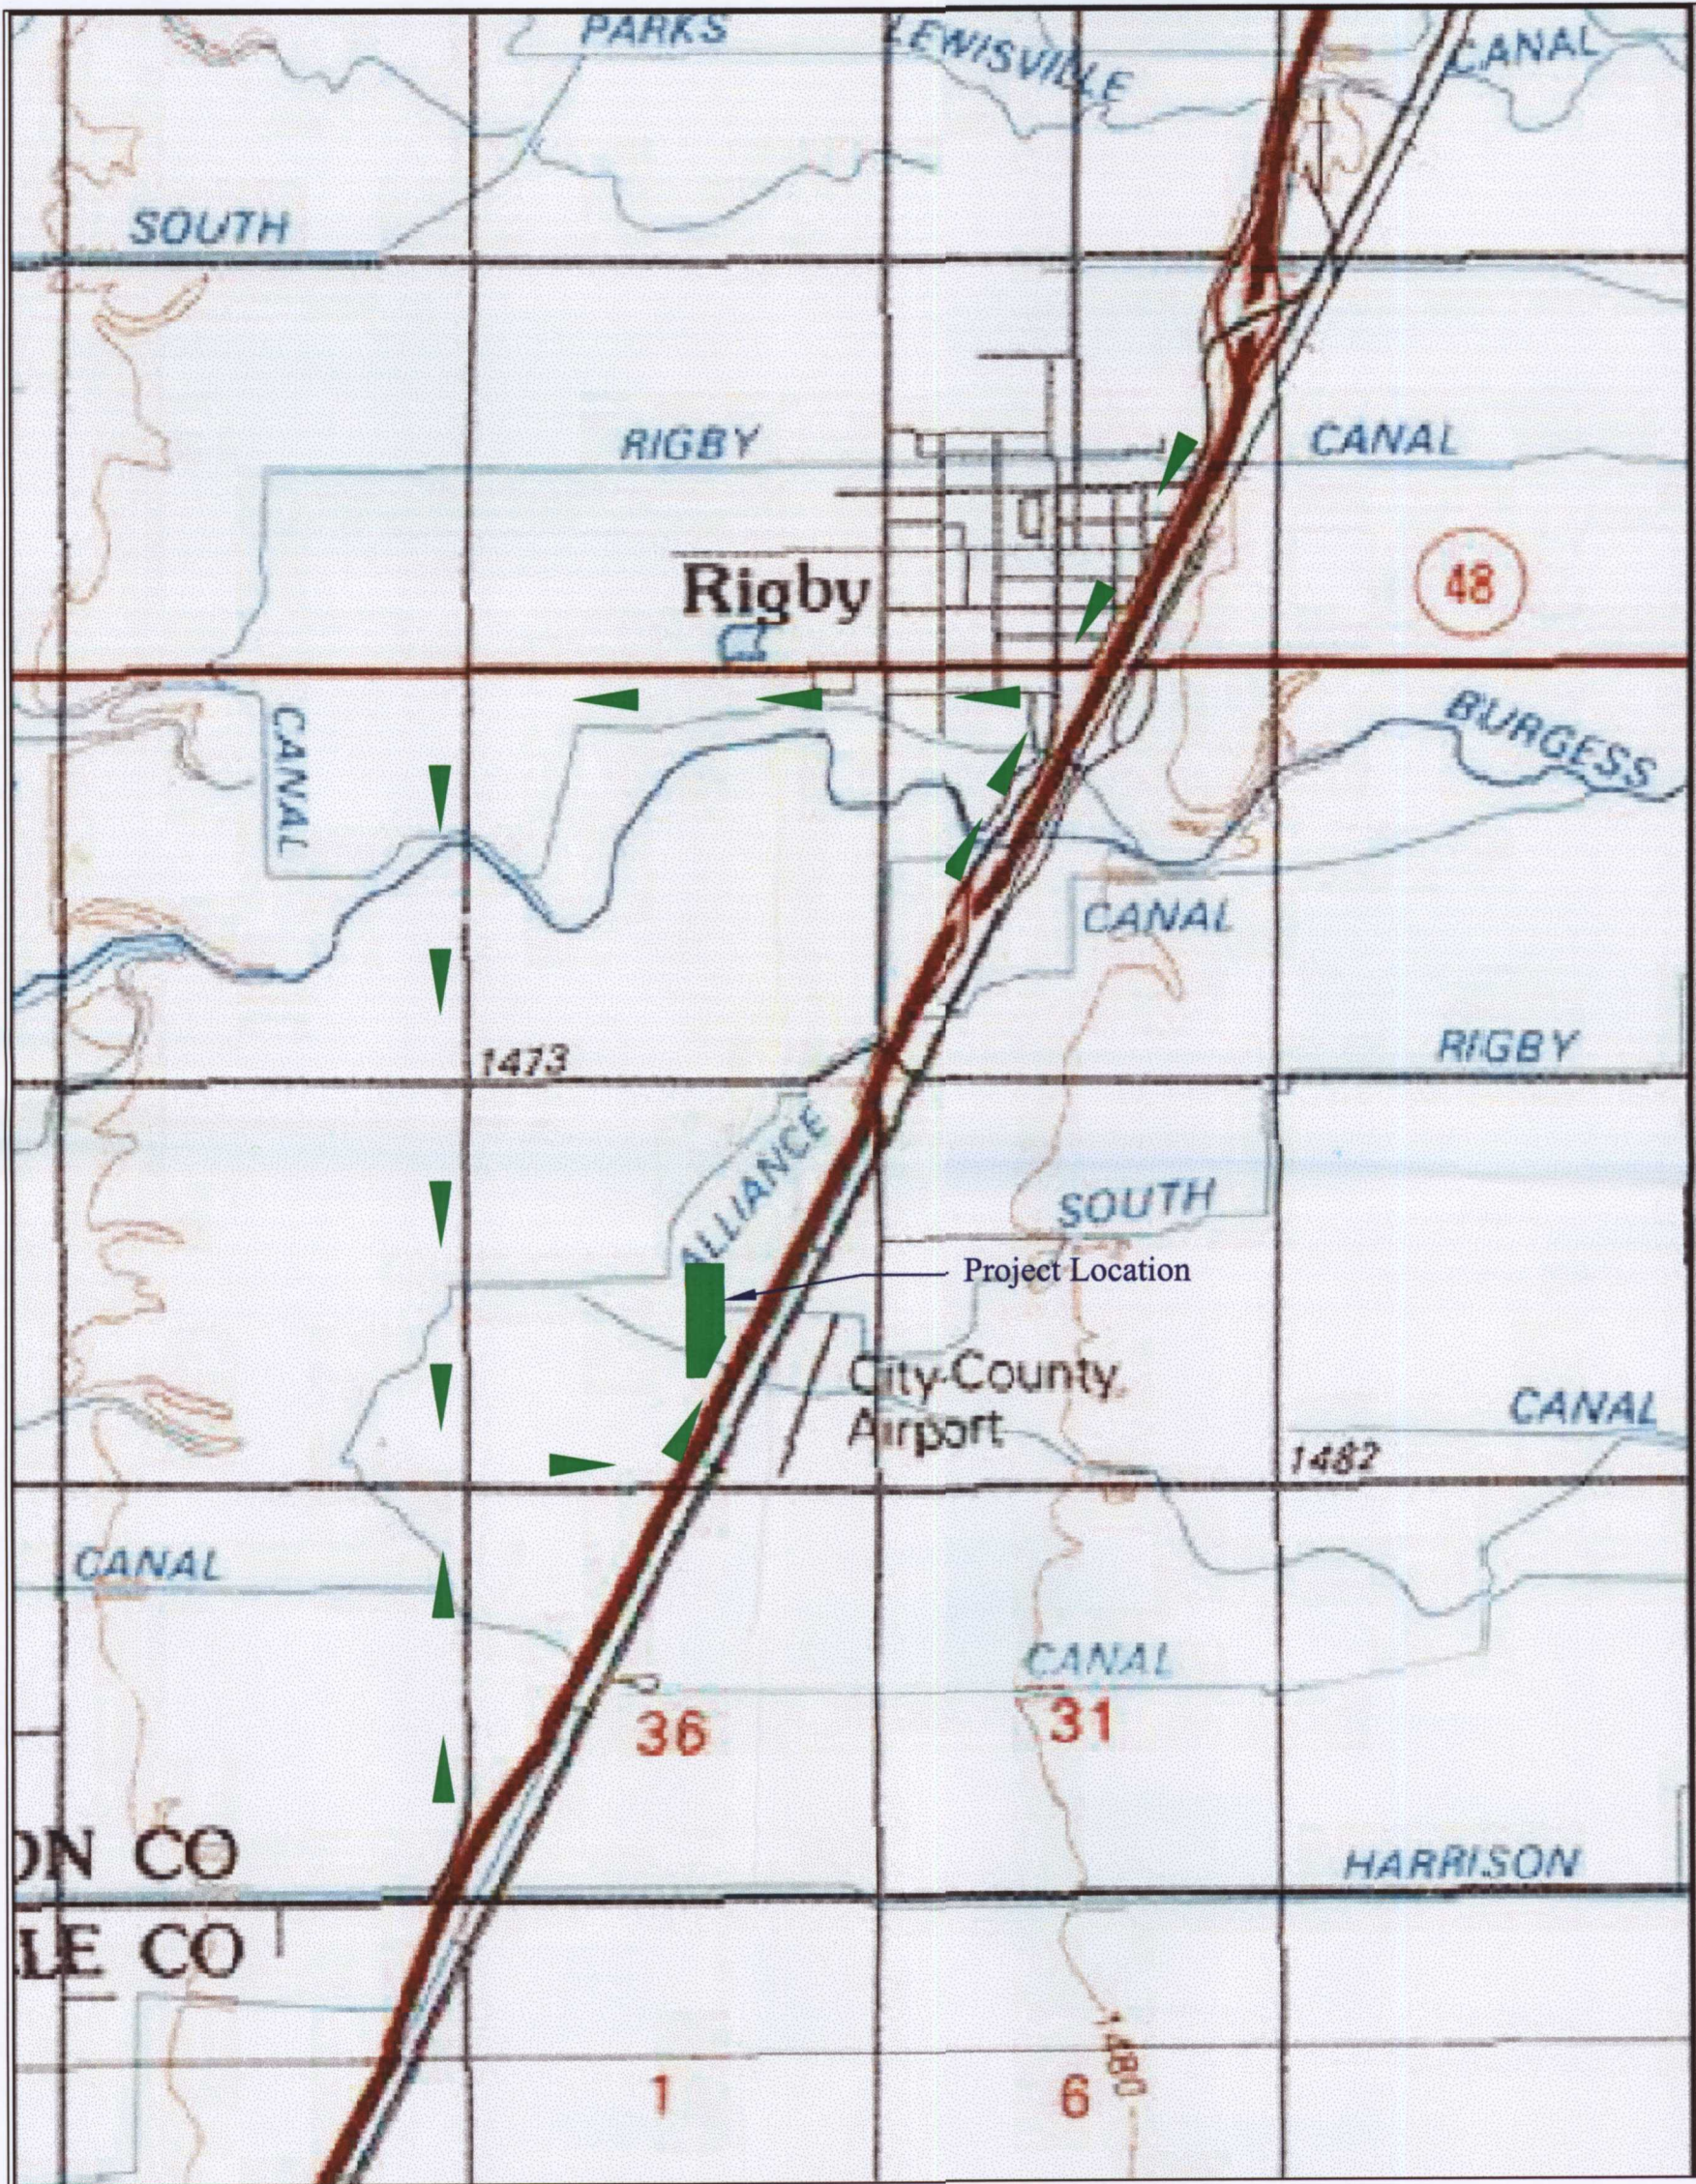


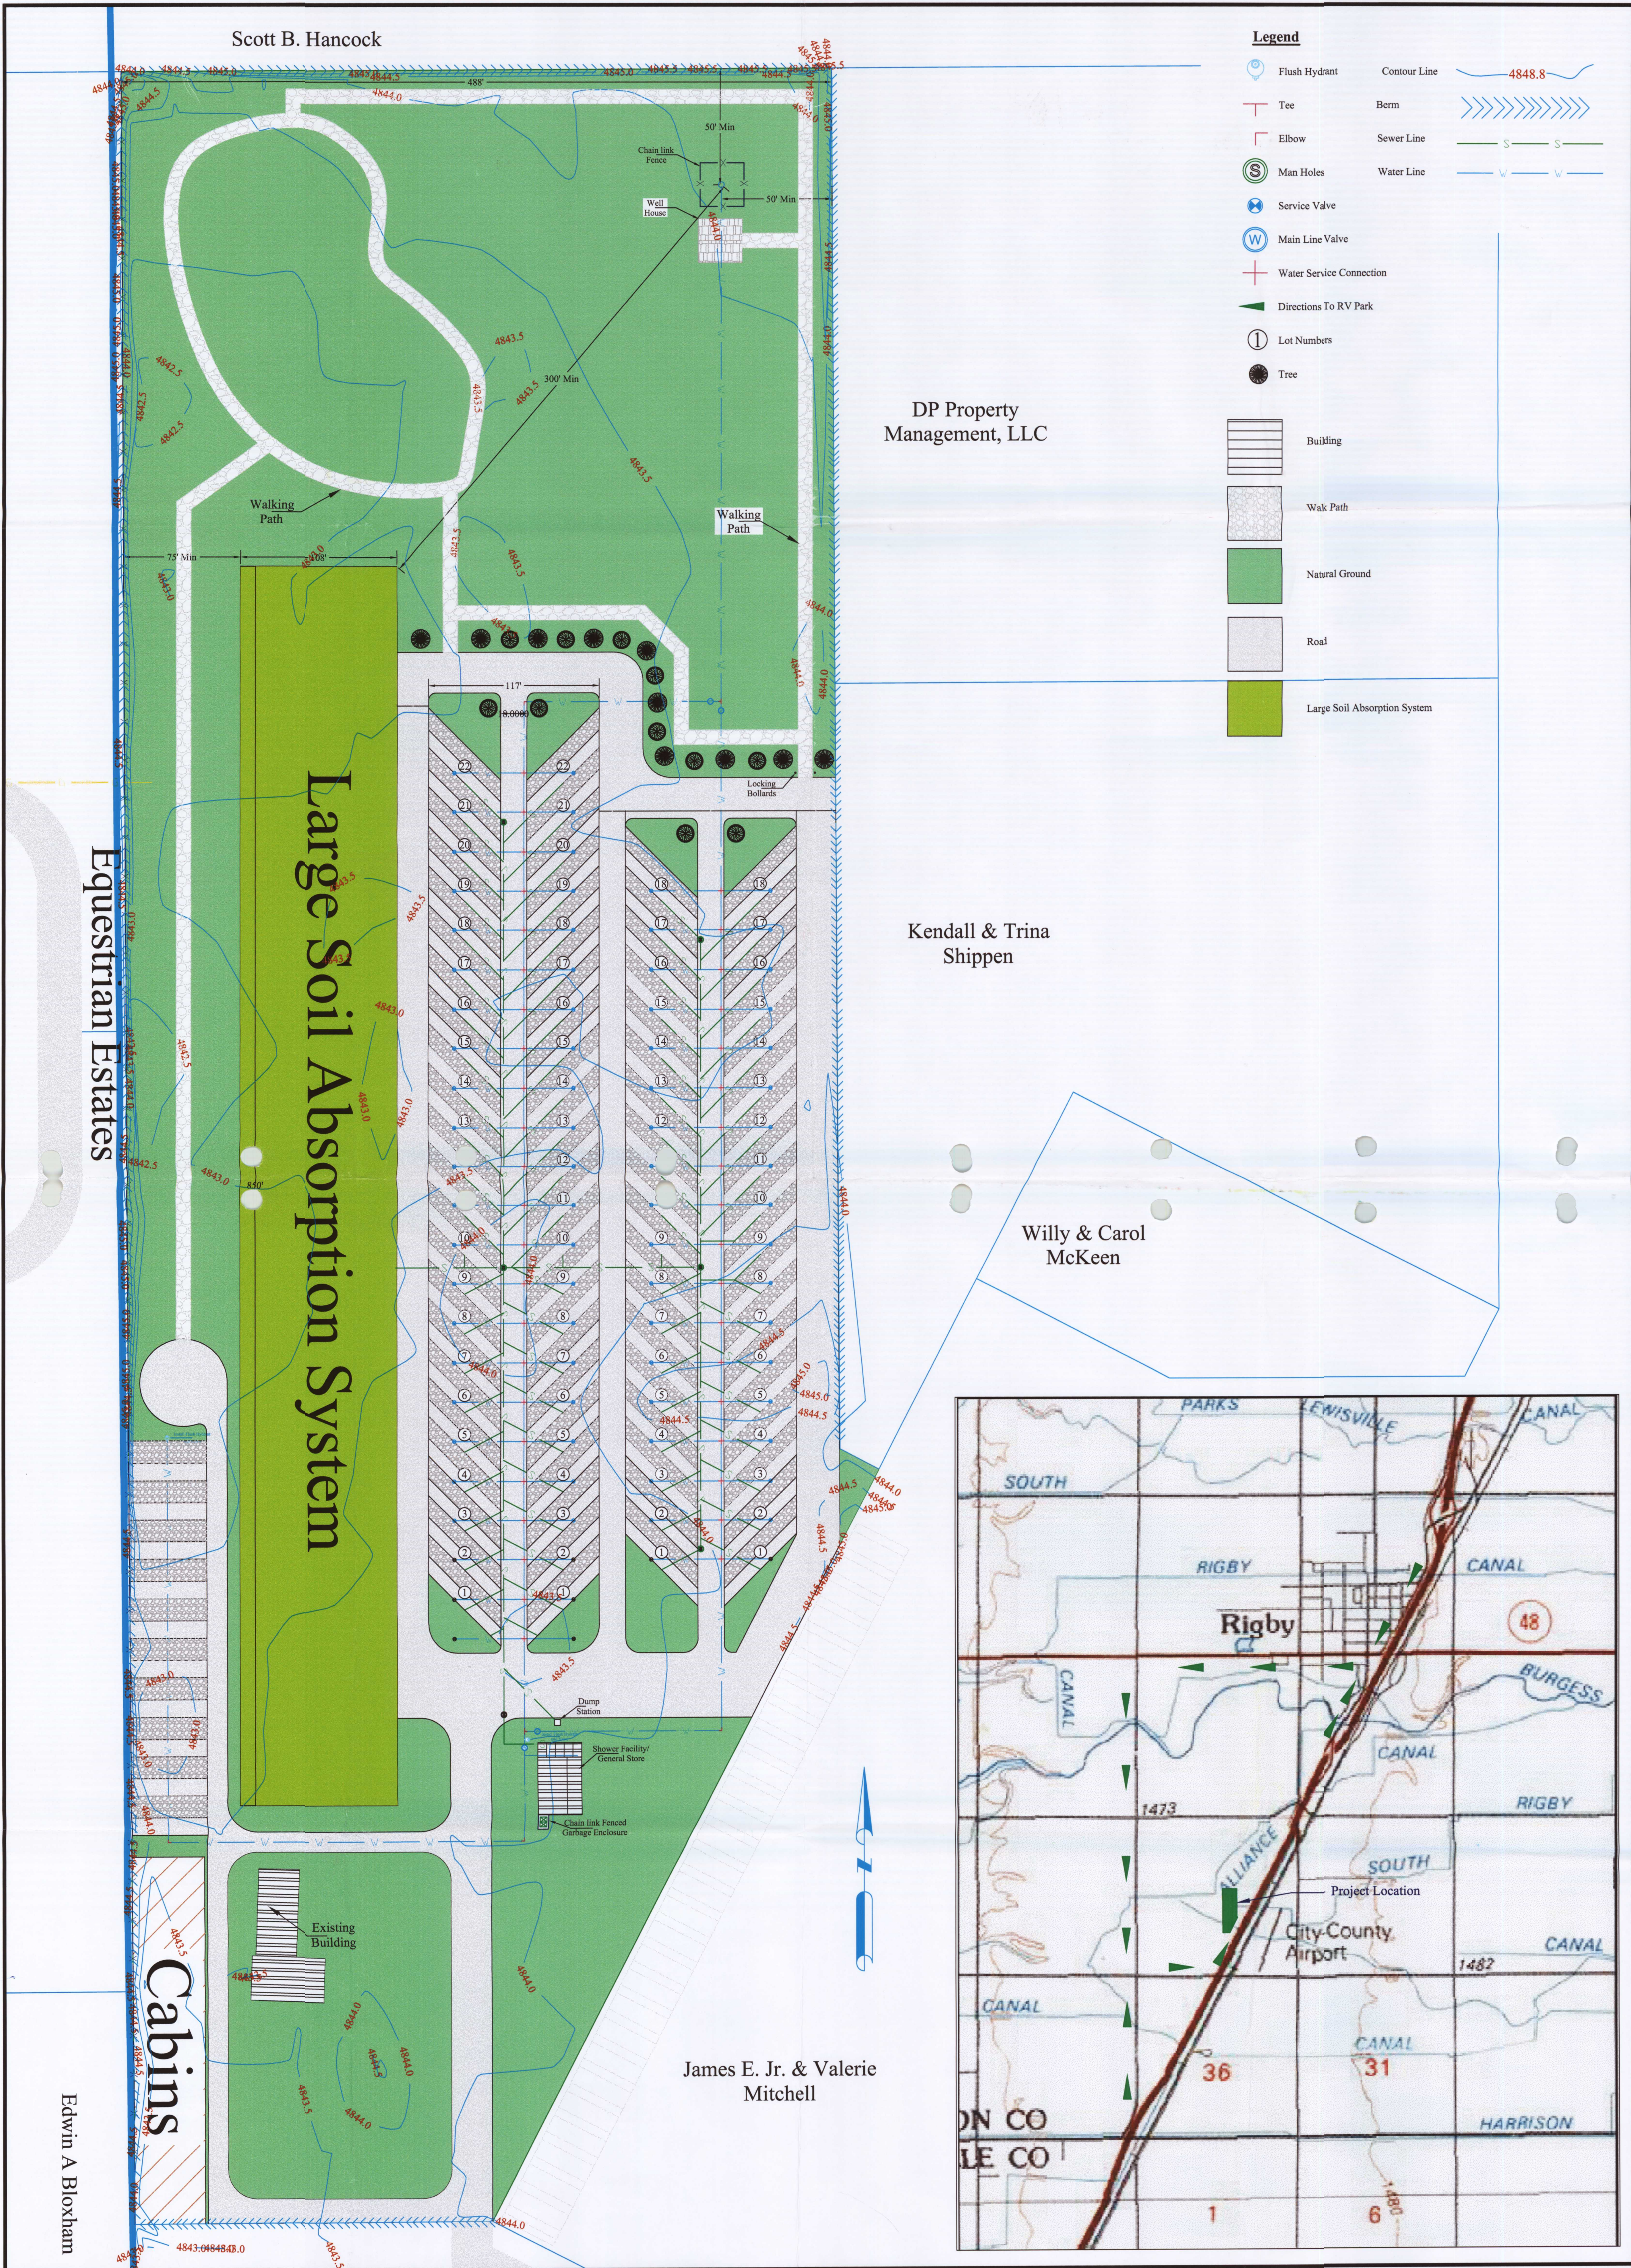

Drawn By: Timothy S. Garvin
Checked By: Daniel B. Sharp, P.E.
Date: March 10, 2006

SITE PLAN J & L RV RESORTS

THOMPSON
ENGINEERING, INC.
Consulting Engineers and Professional Land Surveyors

THOMPSON ENGINEERING INC.
215 Farnsworth Way
Rigby, ID 83442

