



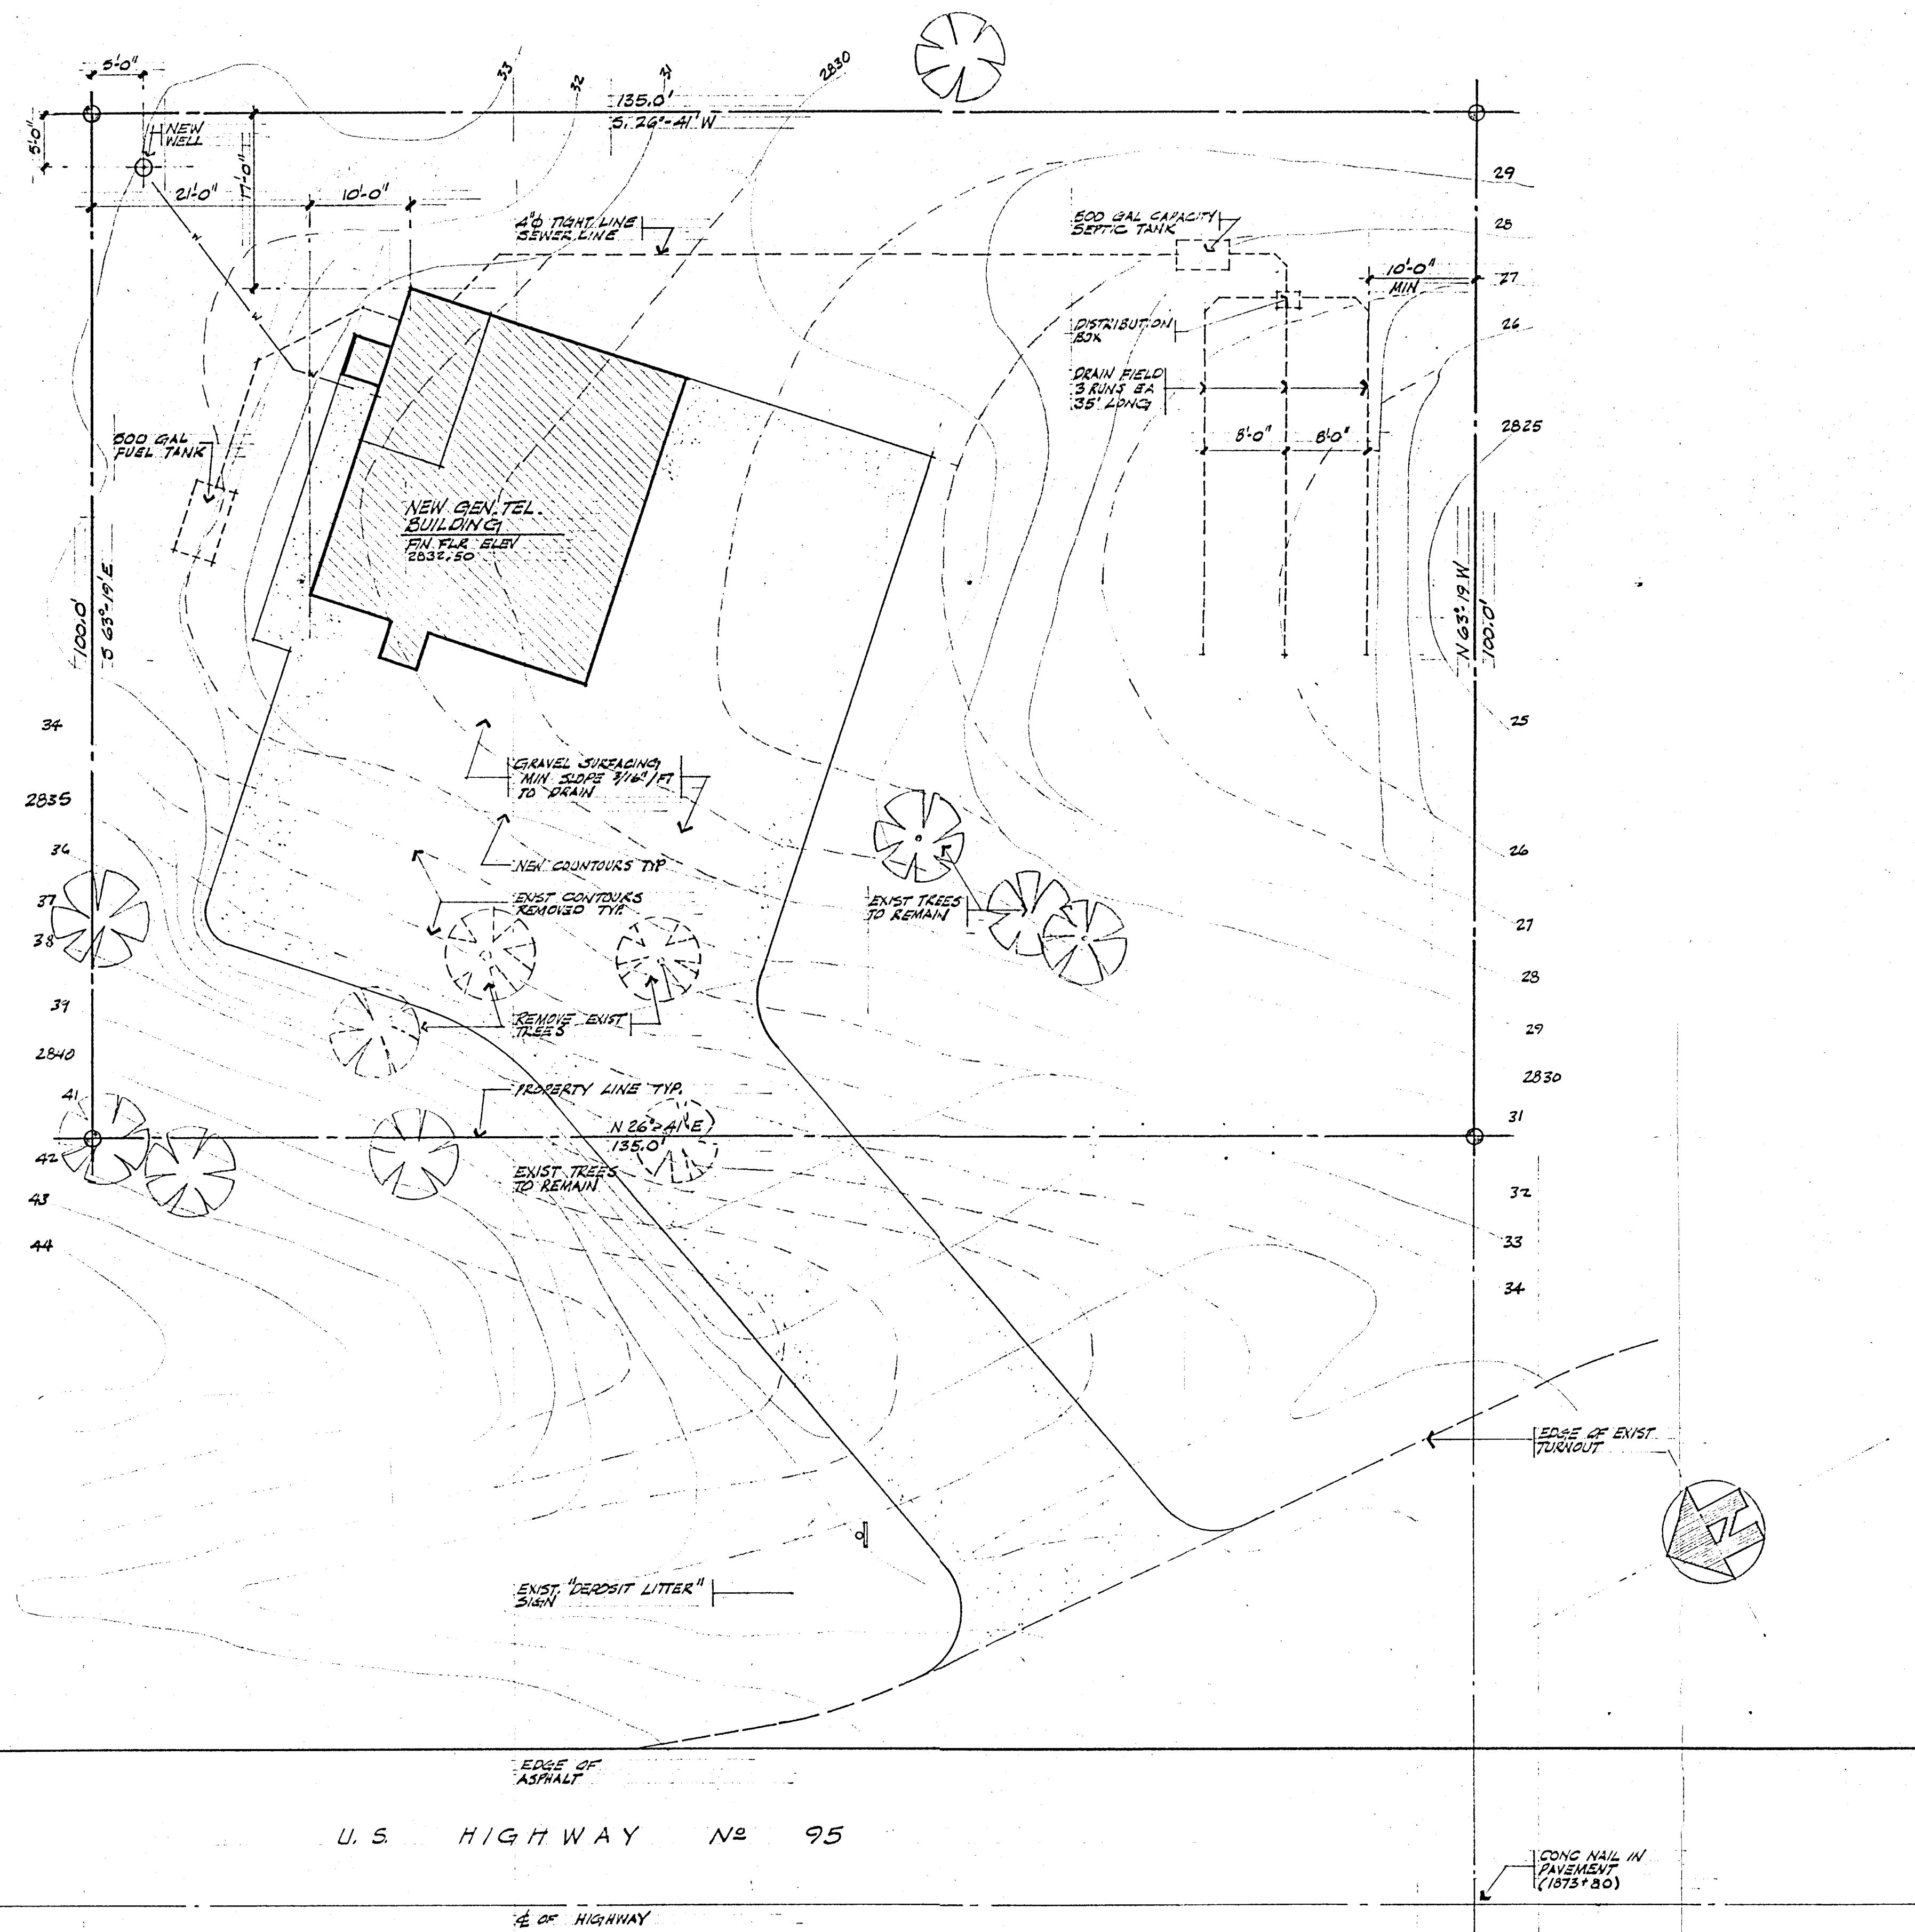

SITE PLAN
SCALE 1" = 10.0'


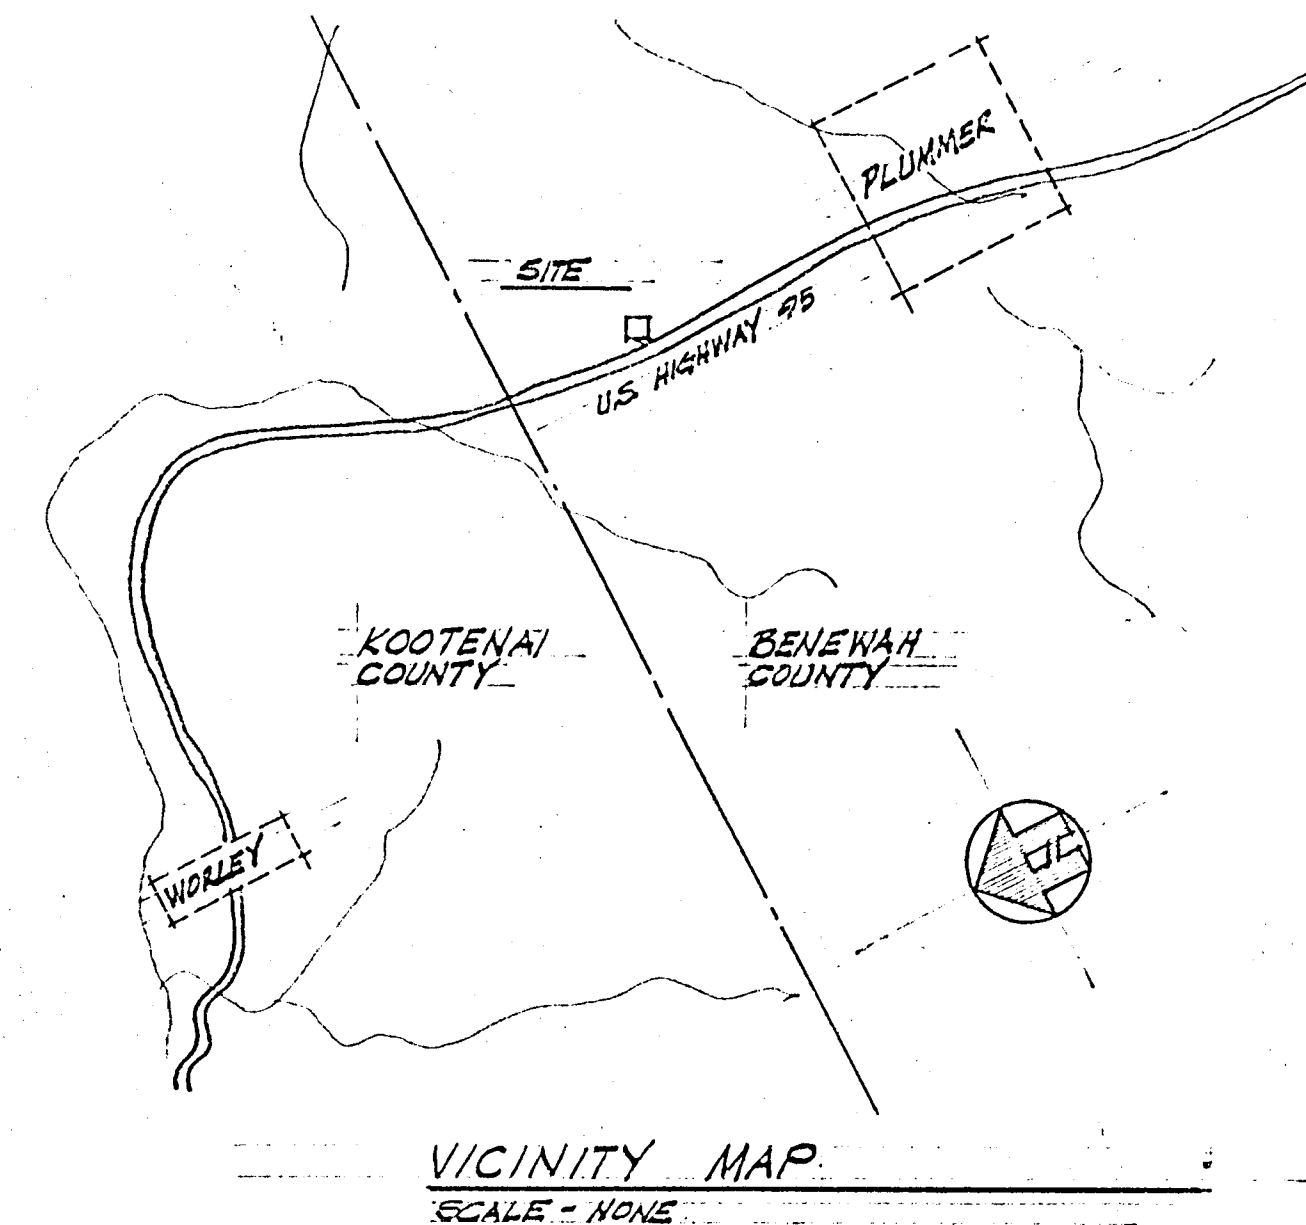


REVISION & ISSUE RECORD	
NO.	DATE

DRAWN J. KESSA	CHECKED	DATE 16 DEC 72

GENERAL TELEPHONE CO.
PLUMMER, IDAHO
JAMES & HICKS ARCHITECTS & PLANNERS
214 NORTHTOWN OFFICE BUILDING - SPOKANE, WASH.

CONTENTS
SITE PLAN

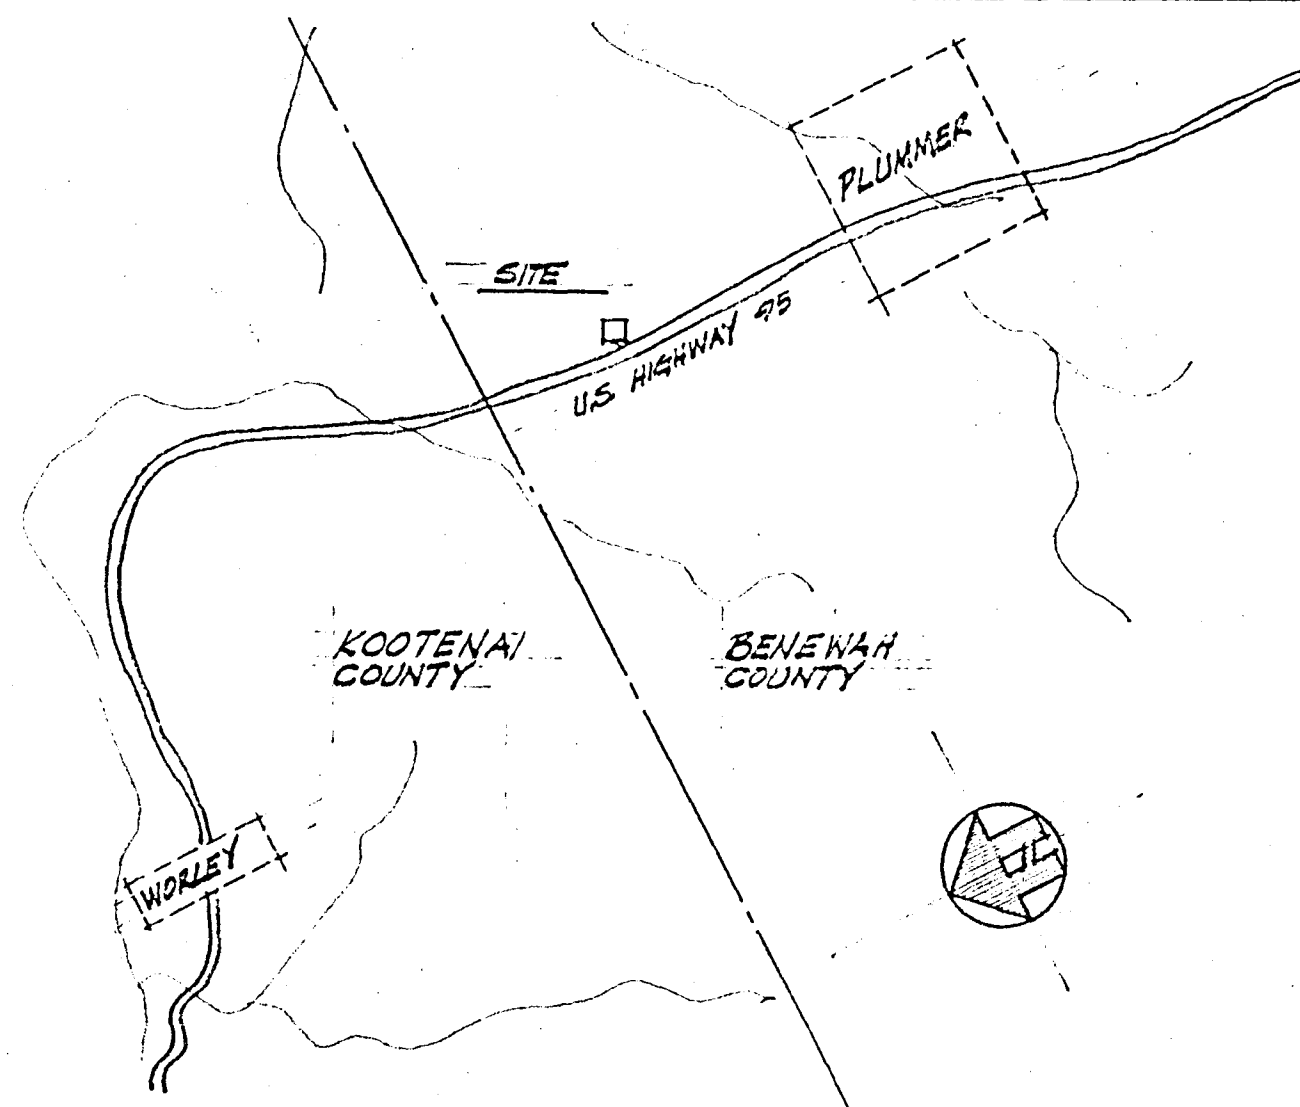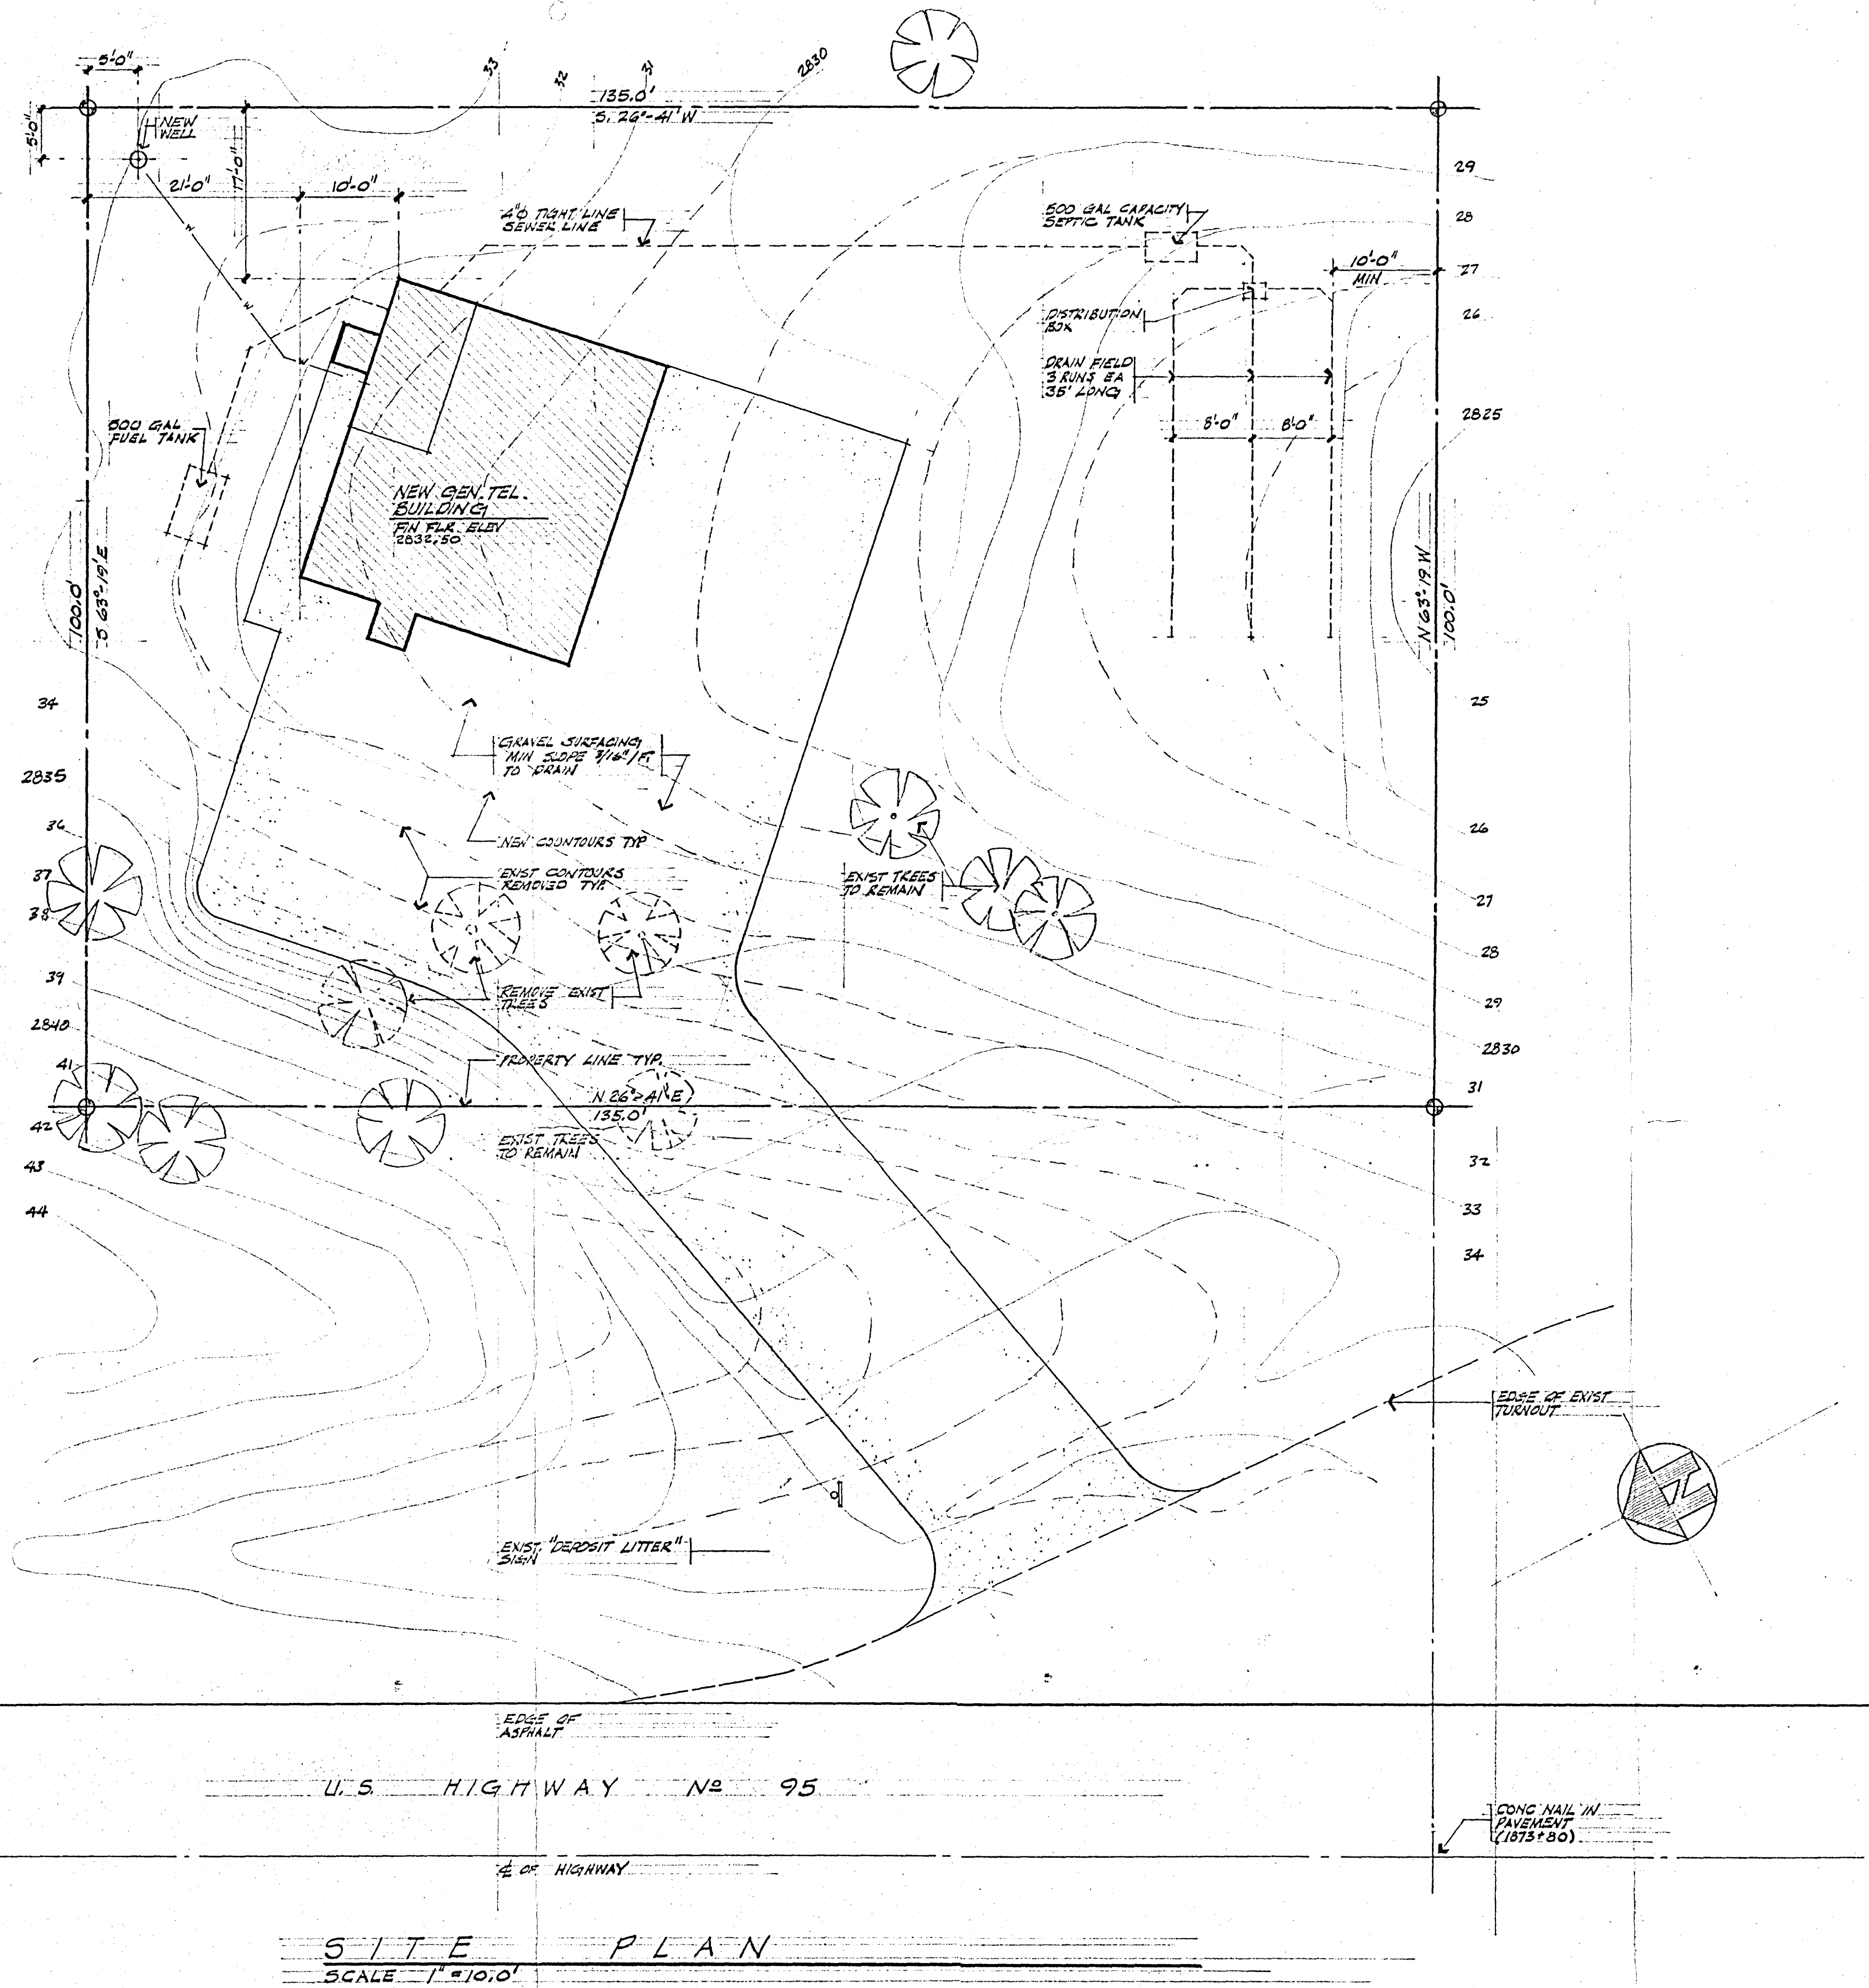

**GENERAL TELEPHONE CO.
PLUMMER, IDAHO**

JAMES & HICKS ARCHITECTS & PLANNERS
214 NORTHTOWN OFFICE BUILDING · SPOKANE, WASH.

CONTENTS
SITE PLAN

SHEET



OF 1

REVISION & ISSUE RECORD	BY
NO. DATE REVISION	

DRAWN
J. KESSA

CHECKED

DATE
16 DEC 72

95 7255