


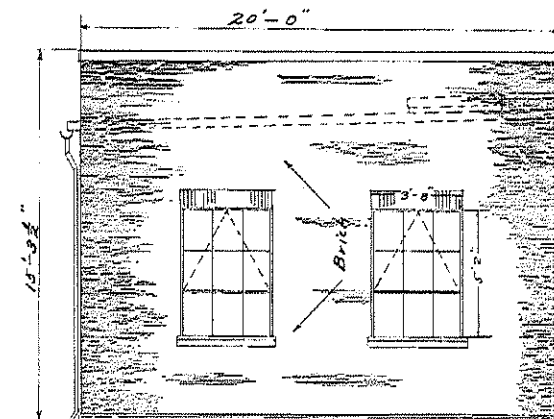
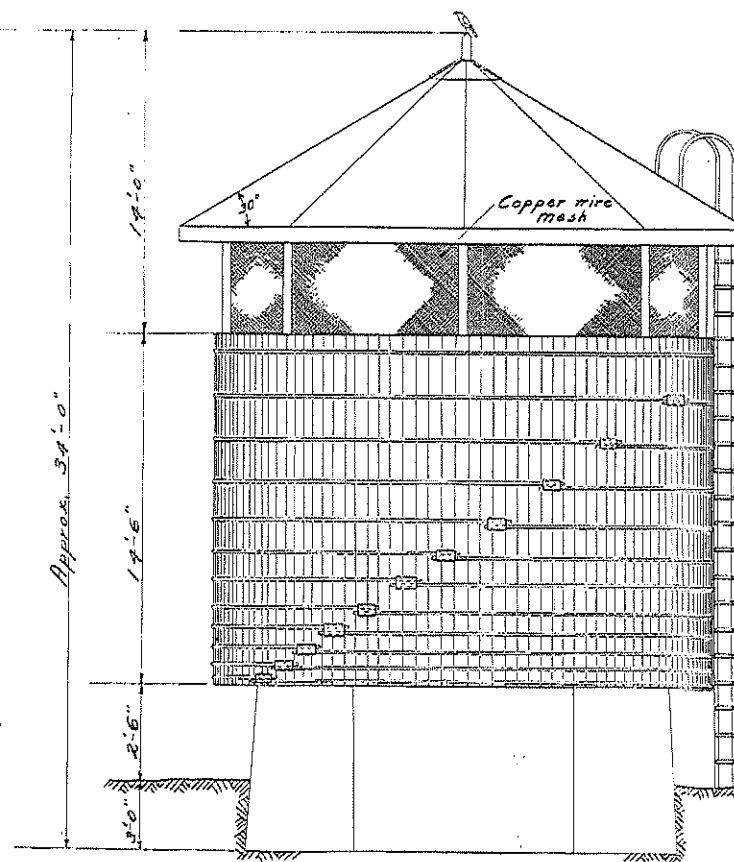


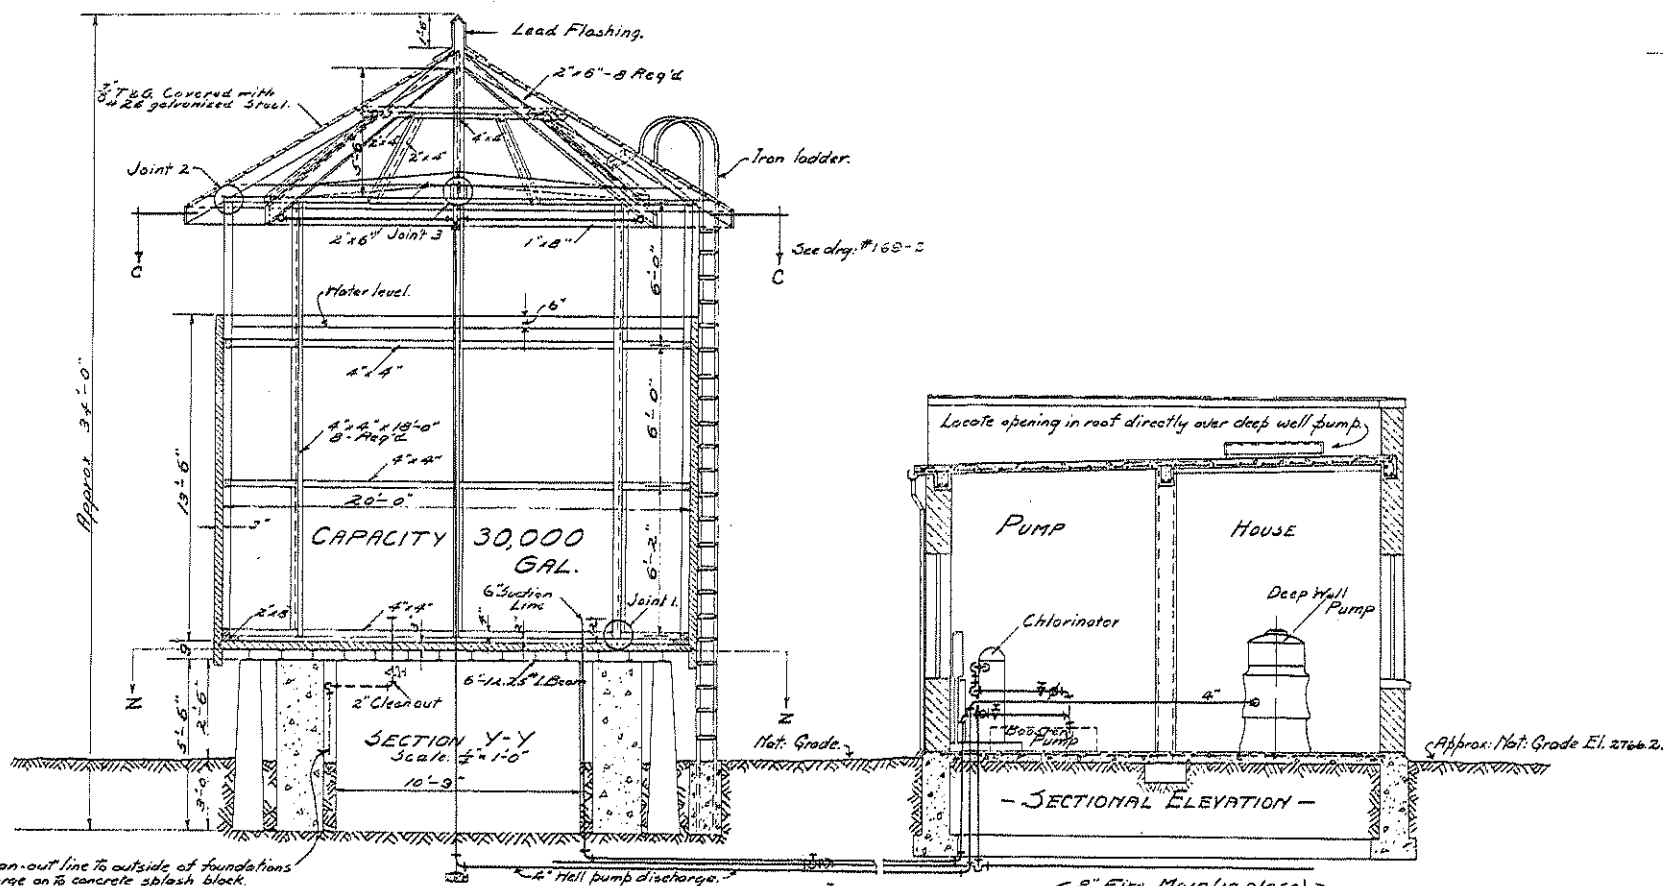





WEST ELEVATION
SCALE: 1/4" = 1'-0"

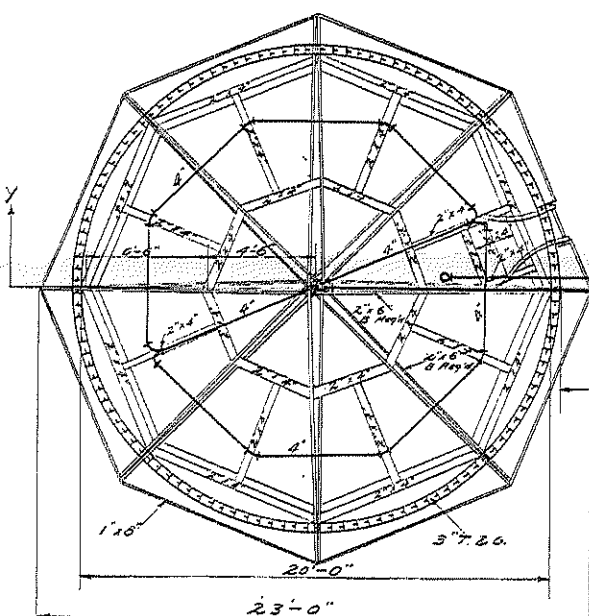


- PLAN -
SCALE: 1/4" = 1'-0"

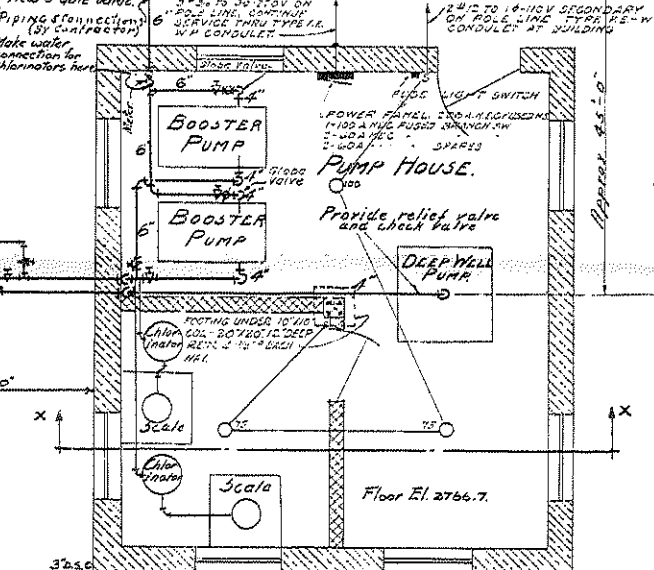


- PLAN -
SCALE: 1/4" = 1'-0"

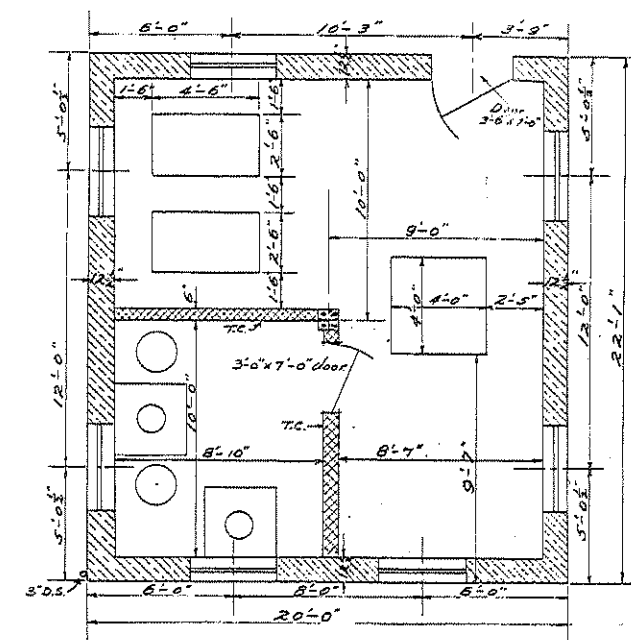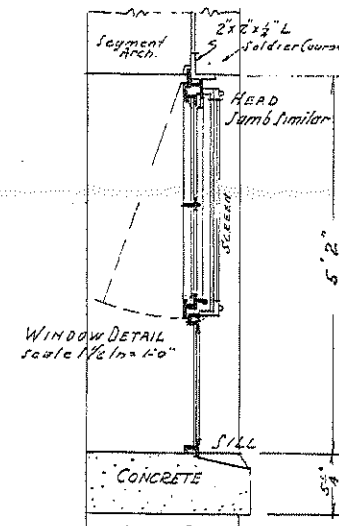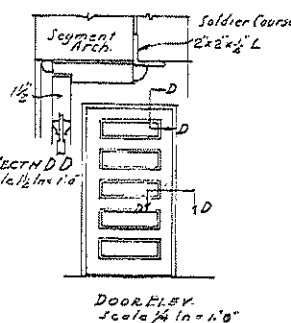 

- PLAN -
SCALE: 1/4" = 1'-0"

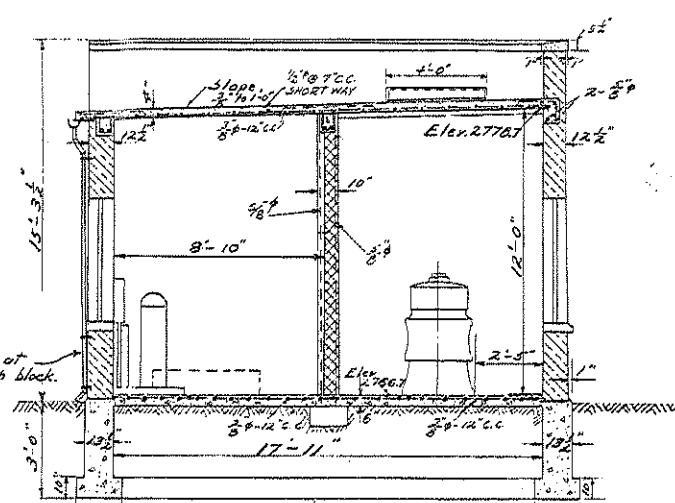

- SECTION XX -
SCALE: 1/4" = 1'-0"

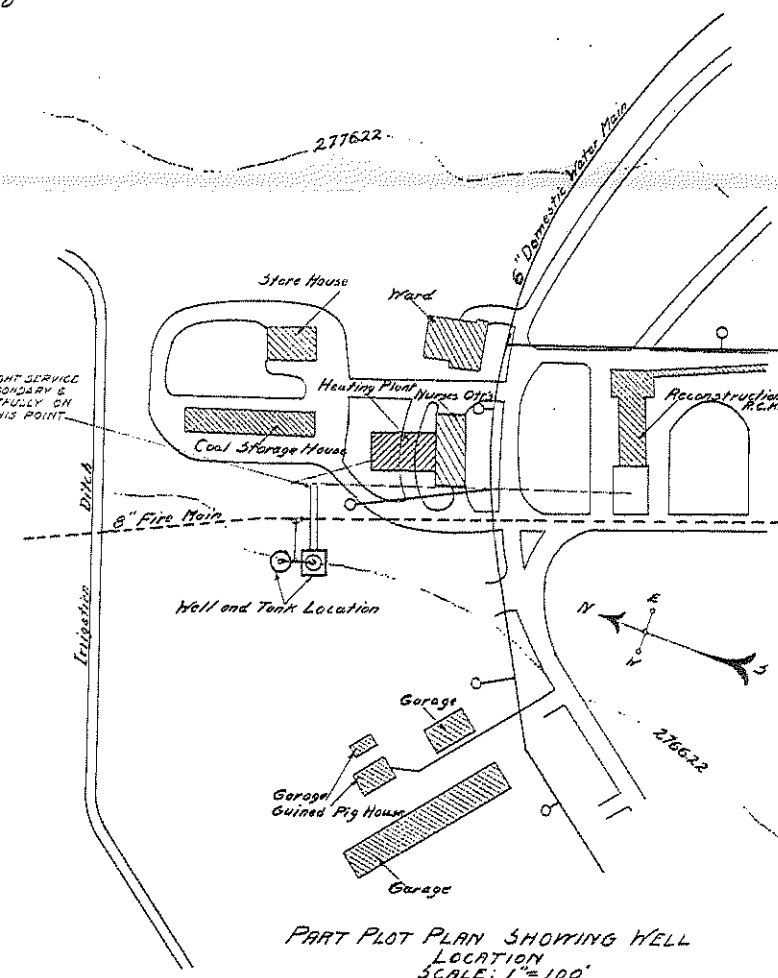








PART PLOT PLAN SHOWING WELL
LOCATION
SCALE: 1" = 100'

VETERANS ADMINISTRATION
WASHINGTON, D. C.
Frank S. Jones
ADMINISTRATOR
George J. Jones
ASSISTANT ADMINISTRATOR
DIRECTOR OF CONSTRUCTION
CHIEF, TECHNICAL DIVISION

OPERATING TANK AND PUMP HOUSE		
VETERANS ADMINISTRATION		
BOISE, IDAHO		
Drawn	REVISIONS	NUMBER
UTB	WEST COAST OFFICE	
Traced	NEW AUTO CHALK	
Checked	BY J.W.R. (STRUCTURAL)	
Date	10-24-51	
	11/21	
		Sheet 1 of 2

RETURN TRACINGS TO PLAN FILES

FILE FOLDER NO. 4

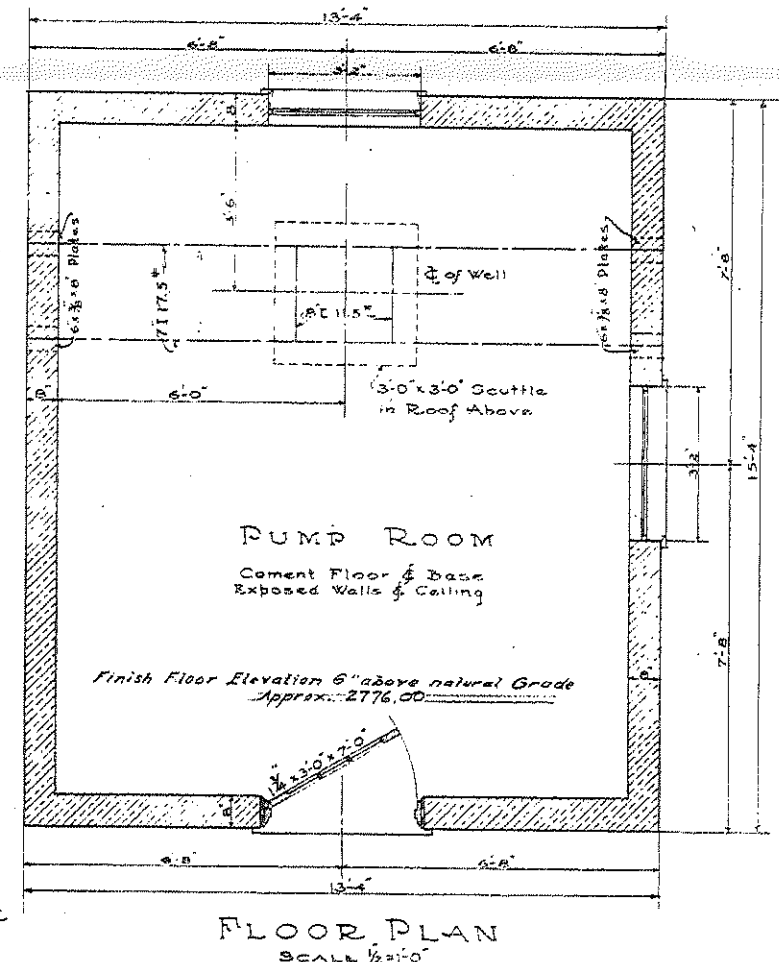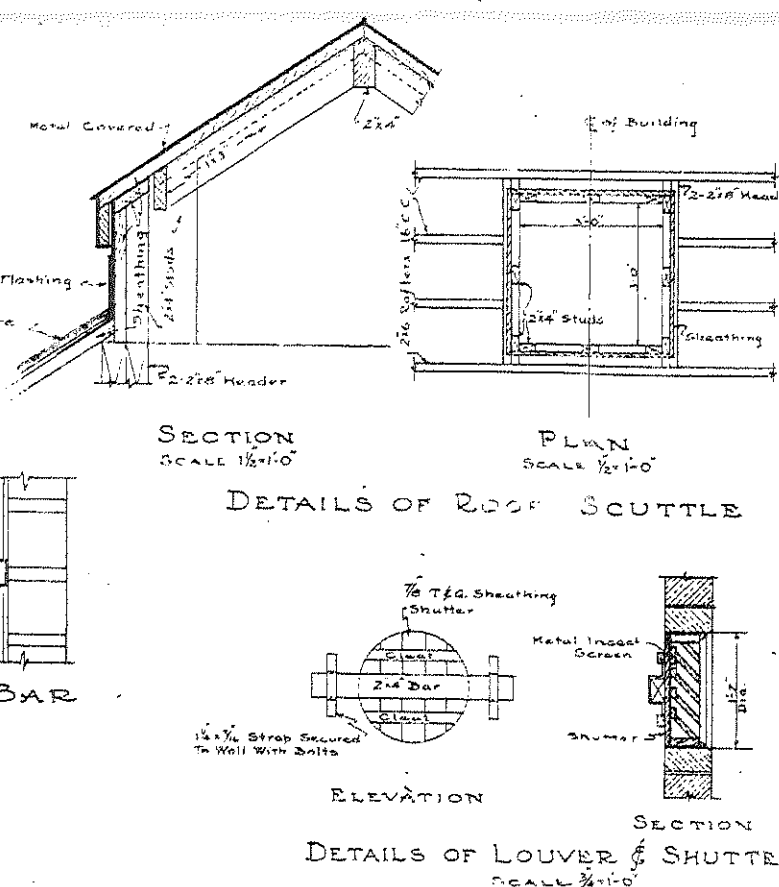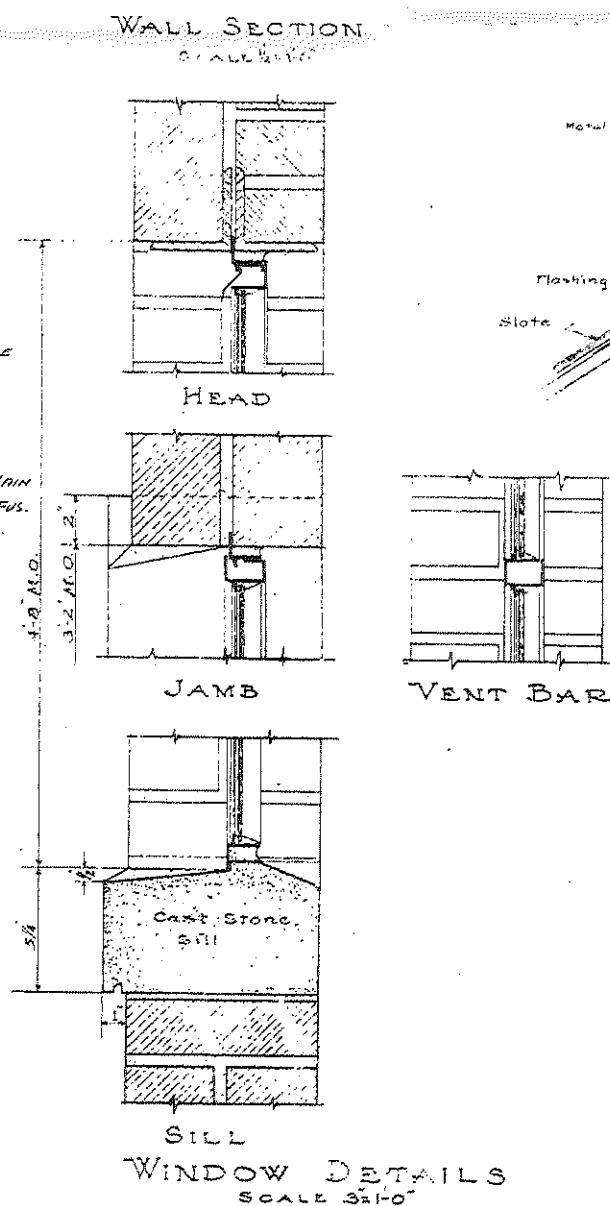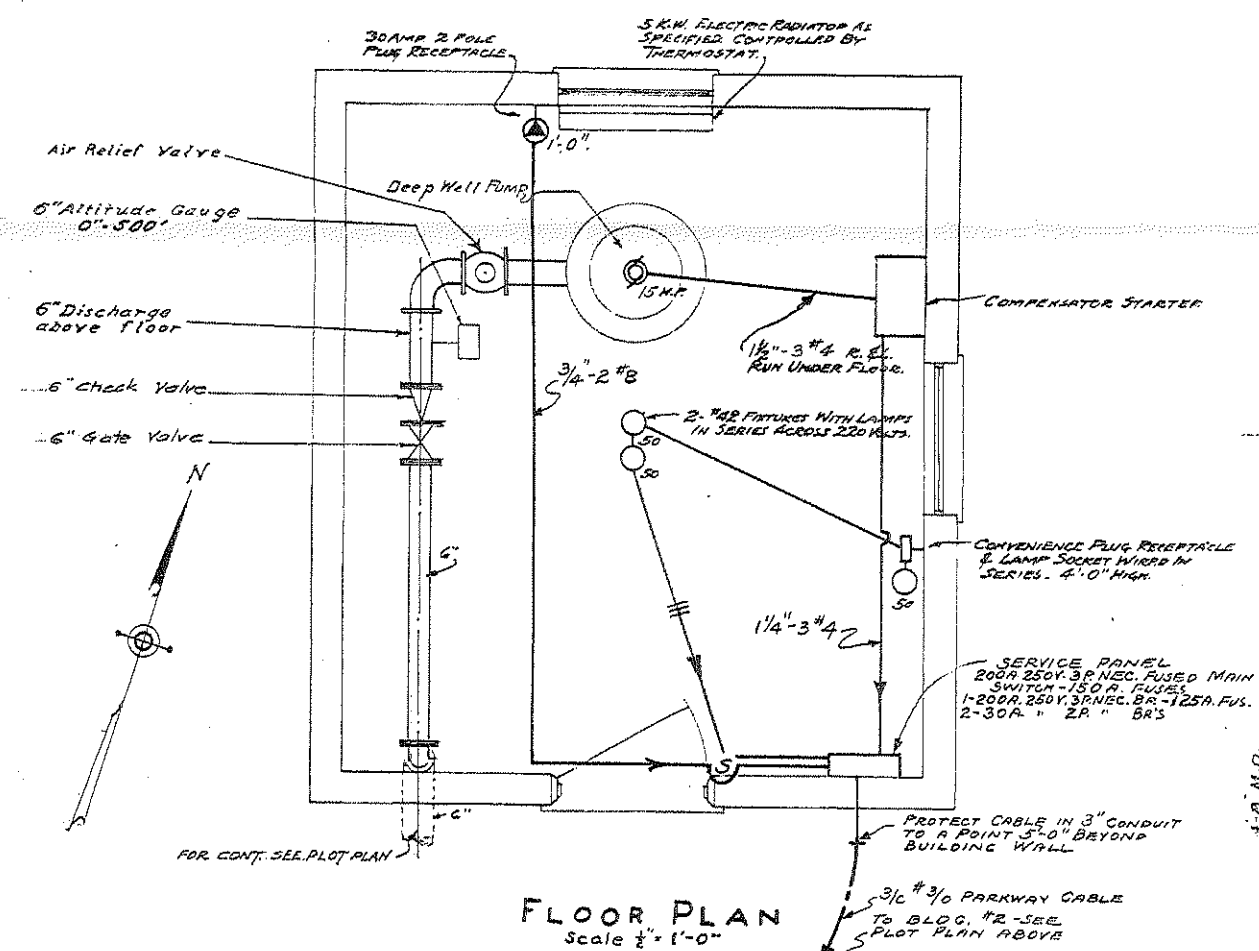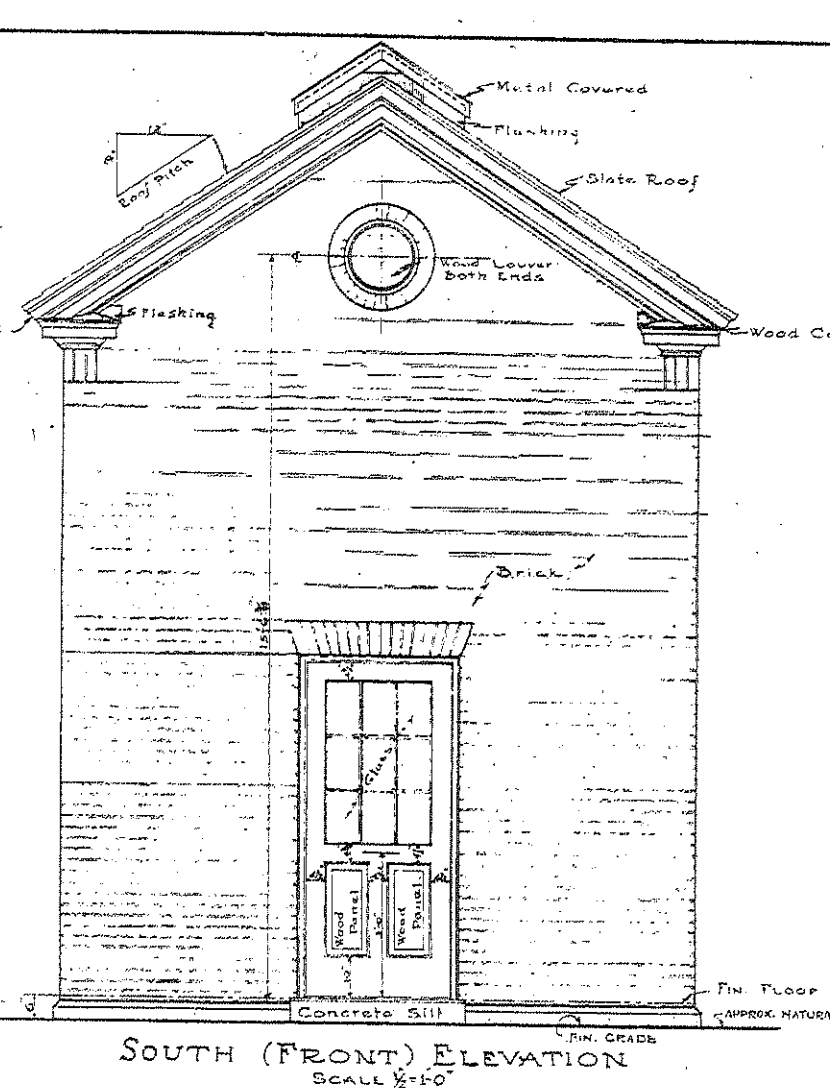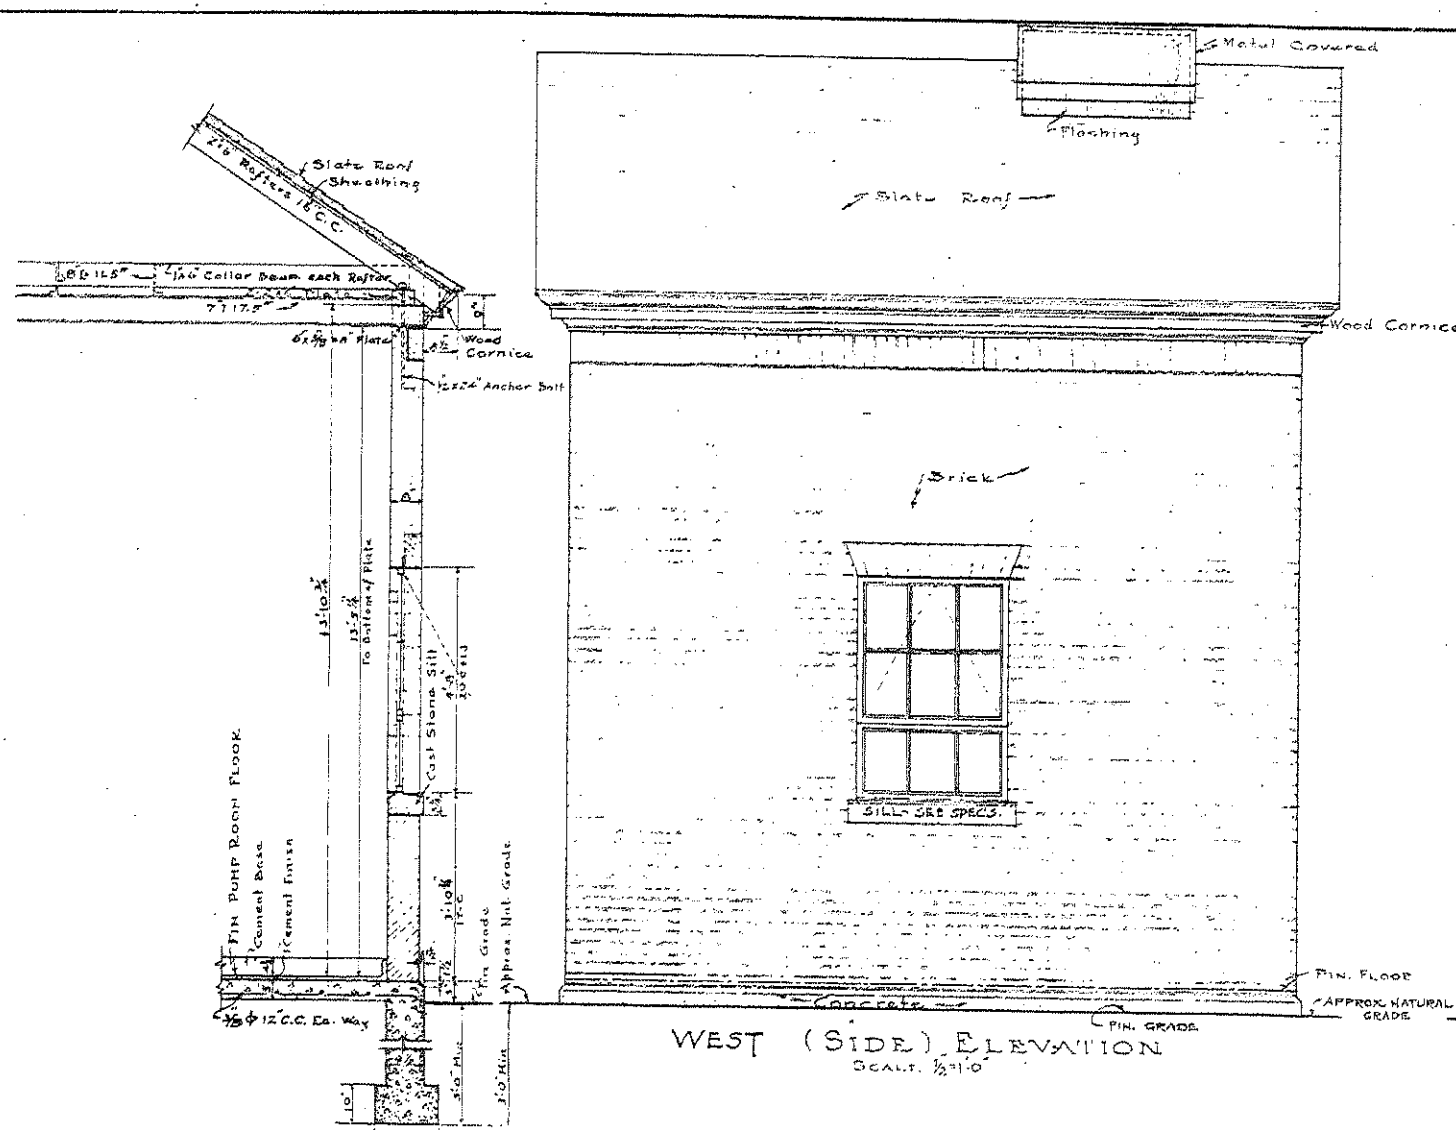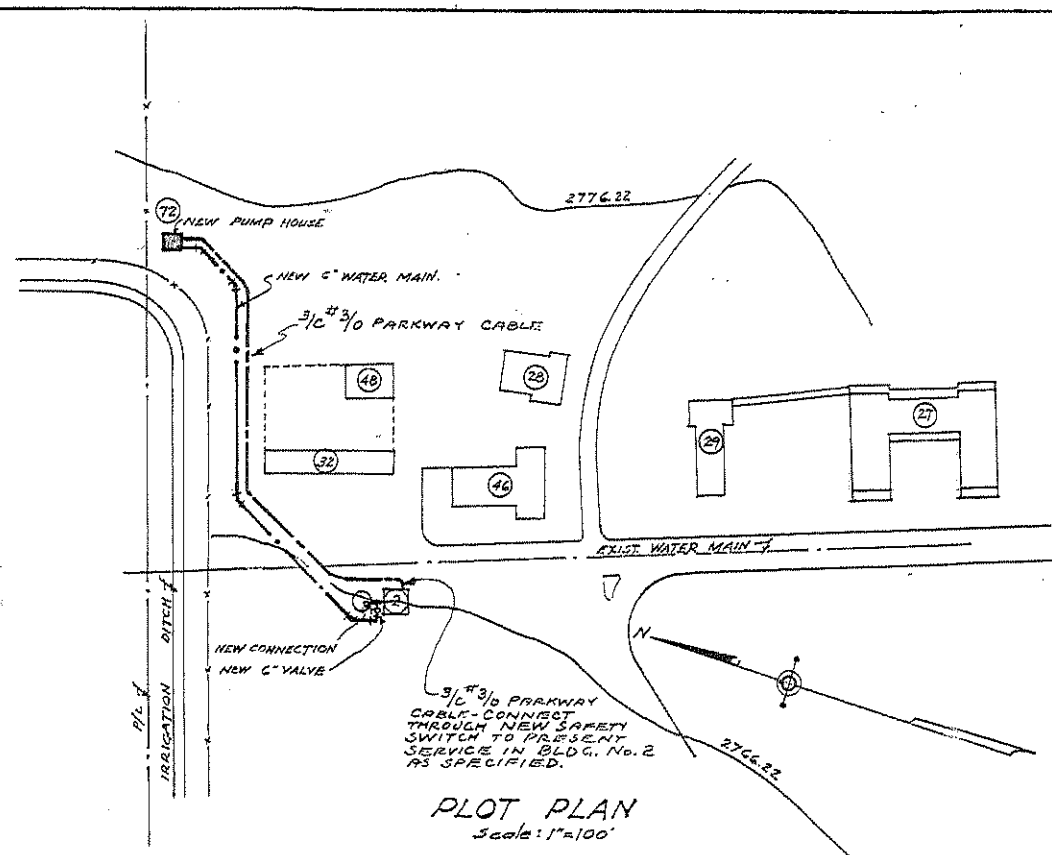

VETERANS ADMINISTRATION
WASHINGTON, D. C.
APPROVED: *[Signature]*
SPECIAL AGENT IN CHARGE
DESIGNED BY: *[Signature]*
CHIEF, TECHNICAL DIVISION

LEGEND
CEILING OUTLET, WAYS INDICATED
PLUG SWITCH, SINGLE POLE, 6-6\"/>

LEGEND
BRICK
STONE
CONCRETE
WOOD
METAL

PUMP & PUMP HOUSE N			
VETERANS ADMINISTRATION FAC			
BOISE, IDAHO			
Drawn <i>D.H.O.</i>	REVISIONS	NO.	
Traced <i>K.P.</i>			
Sec. <i>W.A.D.</i>			
Date <i>JUNE 3, 1961</i>			
Sub-Division Chief <i>[Signature]</i>			

RETURN TRACINGS TO PLAN FILES

FILE FOLDER NO.