

**Dana Wetzel**

**From:** Bob Chandler [bobchandlercda@gmail.com]  
**Sent:** Tuesday, May 26, 2009 9:12 AM  
**To:** Dana Wetzel; Bob Haynes (E-mail)  
**Subject:** Fwd: remington wells

----- Forwarded message -----

**From:** Robert Hull <rhull@tate-eng.com>  
**Date:** Tue, May 26, 2009 at 8:45 AM  
**Subject:** remington wells  
**To:** Bob Chandler <bchandler@tate-eng.com>

## Fixed width point lat/long/height listing

**Project : gps-06150**

|                          |                                |                        |                      |
|--------------------------|--------------------------------|------------------------|----------------------|
| <b>User name</b>         | rhull                          | <b>Date &amp; Time</b> | 8:44:27 AM 5/26/2009 |
| <b>Coordinate System</b> | US State Plane 1983(at ground) | <b>Zone</b>            | Idaho West 1103      |
| <b>Project Datum</b>     | calibration                    |                        |                      |
| <b>Vertical Datum</b>    |                                | <b>Geoid Model</b>     | GEOID03 (Conus)      |
| <b>Coordinate Units</b>  | US survey feet                 |                        |                      |
| <b>Distance Units</b>    | US survey feet                 |                        |                      |
| <b>Height Units</b>      | US survey feet                 |                        |                      |

### Point listing

| Name | Latitude         | Longitude         | Height   | Feature Code |
|------|------------------|-------------------|----------|--------------|
| 262  | 47°56'23.87118"N | 116°45'47.83792"W | 2431.482 | WELL 10"     |
| 286  | 47°56'25.98642"N | 116°45'48.73358"W | 2435.620 | WELL 16      |
| 2297 | 47°56'20.46634"N | 116°46'08.78657"W | 2438.216 | WELL 3       |

**Back to top**

No virus found in this incoming message.

Checked by AVG - [www.avg.com](http://www.avg.com)

Version: 8.5.339 / Virus Database: 270.12.39/2134 - Release Date: 05/26/09 08:53:00


5/26/2009

01/2007(TATE-A1)

Robert Hull

T:\PROJECTS\_Remington Water District\06.234 general services\dwg\sec18-well detail

5/26/2009 8:22 AM

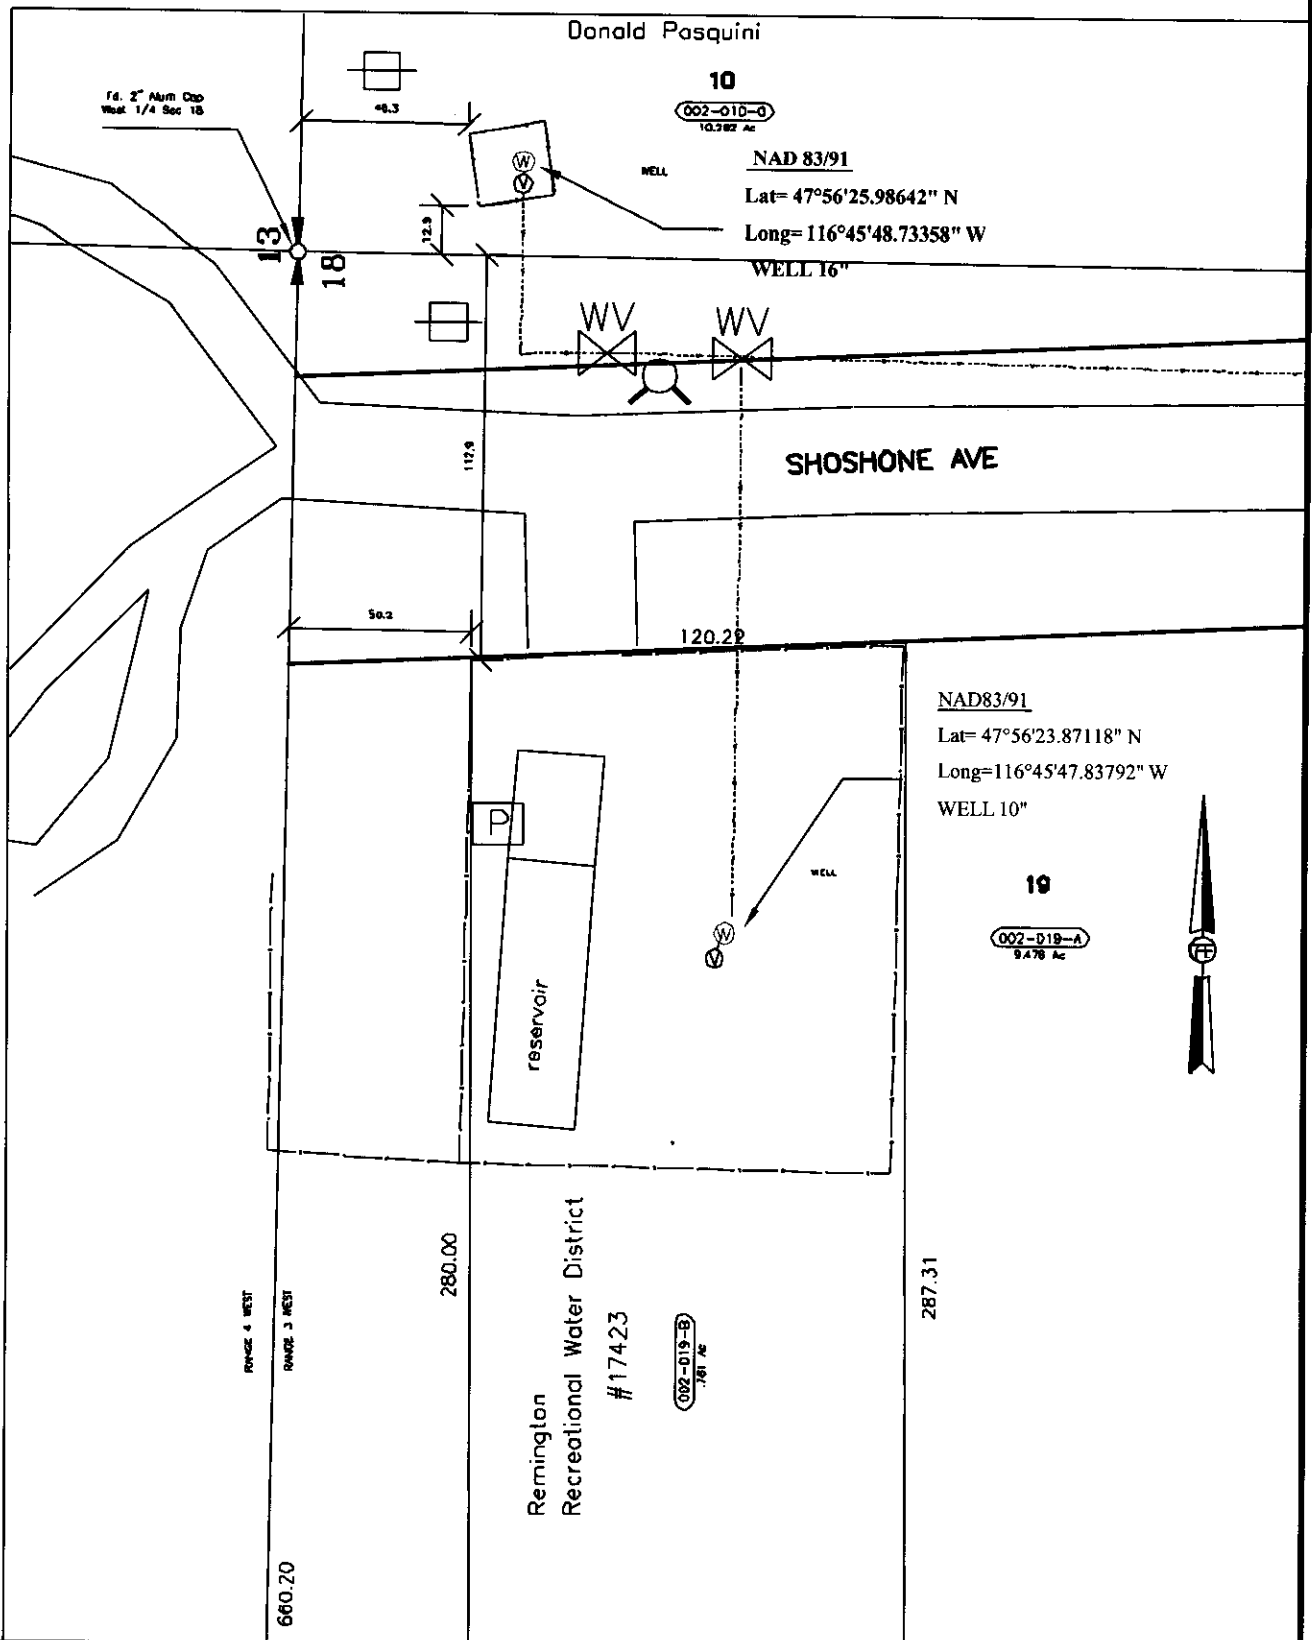

REMINGTON WATER WELL SITE  
Sec18, Twp 53 N, R 3 WBM, Kootenai County, Idaho

|                     |                      |                    |
|---------------------|----------------------|--------------------|
| PROJECT NO.: 06.234 | DRAWN BY: RIH        | SCALE: 1"=50'      |
| DRAWING: SEC18-WELL | CHECKED BY:          | DATE: 5/26/09      |
| SHEET NO.: 1        | PHONE: (208)676-8708 | FAX: (208)667-2129 |



**TATE ENGINEERING**

1103 North 4th Street  
Coeur d' Alene Idaho, 83814