

Dana Wetzel

From: Bob Chandler [bobchandlercda@gmail.com]
Sent: Tuesday, May 26, 2009 9:12 AM
To: Dana Wetzel; Bob Haynes (E-mail)
Subject: Fwd: remington wells

----- Forwarded message -----

From: Robert Hull <rhull@tate-eng.com>
Date: Tue, May 26, 2009 at 8:45 AM
Subject: remington wells
To: Bob Chandler <bchandler@tate-eng.com>

Fixed width point lat/long/height listing

Project : gps-06150

User name	rhull	Date & Time	8:44:27 AM 5/26/2009
Coordinate System	US State Plane 1983(at ground)	Zone	Idaho West 1103
Project Datum	calibration		
Vertical Datum		Geoid Model	GEOID03 (Conus)
Coordinate Units	US survey feet		
Distance Units	US survey feet		
Height Units	US survey feet		

Point listing

	Name	Latitude	Longitude	Height	Feature Code
262	47°56'23.87118"N	116°45'47.83792"W	2431.482	WELL 10"	
286	47°56'25.98642"N	116°45'48.73358"W	2435.620	WELL 16	
2297	47°56'20.46634"N	116°46'08.78657"W	2438.216	WELL 3	

Back to top

No virus found in this incoming message.

Checked by AVG - www.avg.com

Version: 8.5.339 / Virus Database: 270.12.39/2134 - Release Date: 05/26/09 08:53:00


5/26/2009

5/26/2009 8:22 AM

T:\PROJECTS_Remington Water District\06.234 general services\dwg\sec18-well detail

Robert Hull

01/2007(TATE-A1)

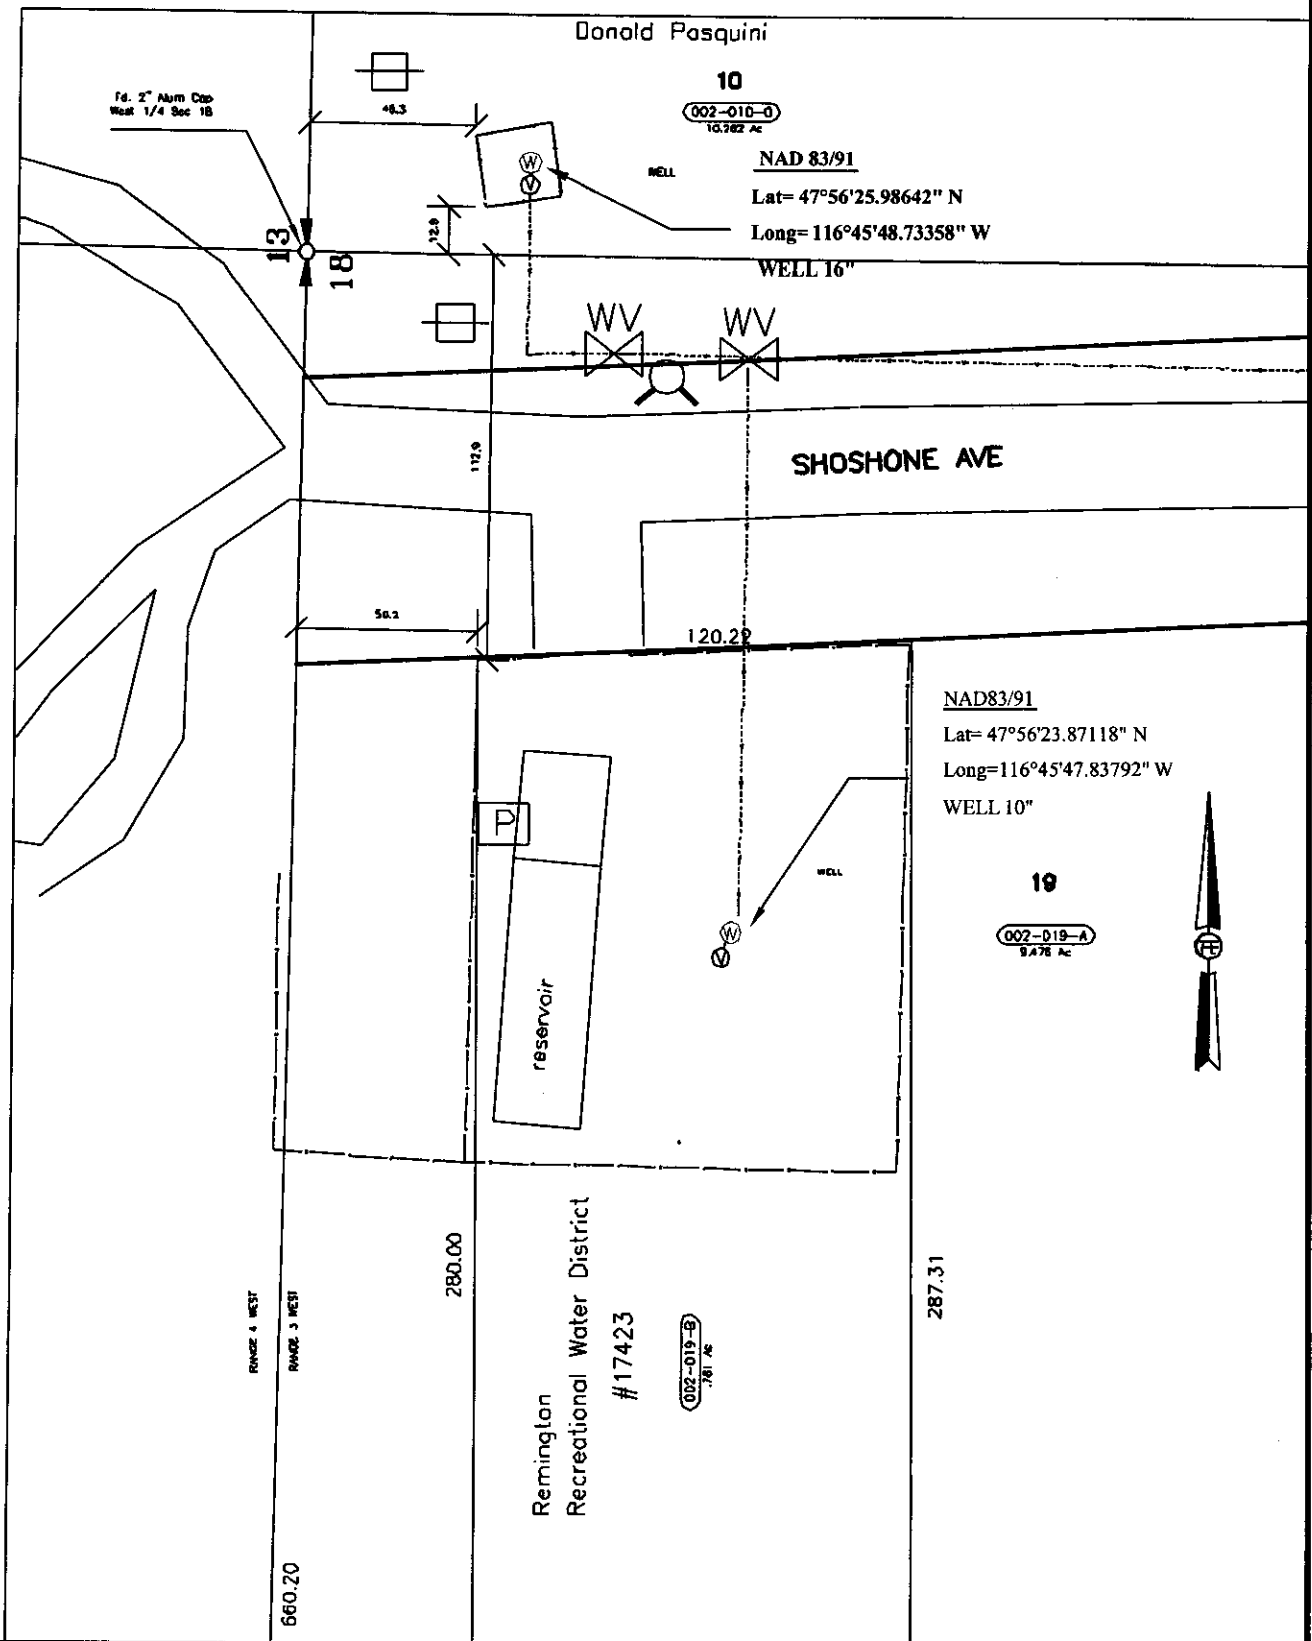

REMINGTON WATER WELL SITE

Sec18, Twp 53 N, R 3 WBM, Kootenai County, Idaho

PROJECT NO.: 06.234	DRAWN BY: RIH	SCALE: 1"=50'
DRAWING: SEC18-WELL DETAIL	CHECKED BY:	DATE: 5/26/09
SHEET NO.: 1	PHONE: (208)676-8708	FAX: (208)667-2129



TATE ENGINEERING

1103 North 4th Street
Coeur d' Alene Idaho, 83814