

*Amended*

STATE OF IDAHO  
DEPARTMENT OF WATER RESOURCES

**APPLICATION FOR PERMIT**

To appropriate the public water of the State of Idaho

1. Name: BRENDA R BEYELER and *or KFB*  
KERRY F BEYELER  
PO BOX 953  
SALMON ID 83467

*AMENDED*

2. Source: LAKE CREEK Tributary to: SALMON RIVER

3. Location of Point of Diversion:

#1 LAKE CREEK L1 (NE1/4NE1/4) Sec. 2 Twp 19N Rge 21E, B.M. LEMHI County

4. Water will be used for the following purposes:

| Purpose    | From To        | RATE OF DIVERSION |
|------------|----------------|-------------------|
| IRRIGATION | 04/01 to 10/31 | 0.03 CFS          |

5. Total quantity to be appropriated is: 0.03 CFS

6. Proposed diverting works:

POINT OF DIVERSION #1

- a. Type and size of devices used to divert water from the source:
- b. Height of storage dam \_\_\_\_\_ feet;  
Active reservoir capacity \_\_\_\_\_ acre-feet;  
Total reservoir capacity \_\_\_\_\_ acre-feet;
- c. Proposed well diameter is \_\_\_\_\_ inches;  
Proposed depth of well is \_\_\_\_\_ feet.
- d. Is ground water with a temperature of greater than 85F being sought?
- e. If well is already drilled, when? \_\_\_\_\_;  
Drilling Firm \_\_\_\_\_;  
Drilling Permit No. \_\_\_\_\_.

7. Time required for the completion of the works and application of the water to the proposed beneficial use is 1 year(s).

*AMENDED*

**STATE OF IDAHO  
DEPARTMENT OF WATER RESOURCES**

**APPLICATION FOR PERMIT**

To appropriate the public water of the State of Idaho

**8. PLACE OF USE:** IRRIGATION

| Twp | Rge | Sec | NE  |    |    |    | NW |     |    |    | SW |    |    |    | SE |    |    |    | Totals |
|-----|-----|-----|-----|----|----|----|----|-----|----|----|----|----|----|----|----|----|----|----|--------|
|     |     |     | NE  | NW | SW | SE | NE | NW  | SW | SE | NE | NW | SW | SE | NE | NW | SW | SE |        |
| 19N | 21E | 1   |     |    |    |    |    | .7  |    |    |    |    |    |    |    |    |    |    | .7     |
|     |     |     |     |    |    |    |    | L 5 |    |    |    |    |    |    |    |    |    |    |        |
| 19N | 21E | 2   | .5  |    |    |    |    |     |    |    |    |    |    |    |    |    |    |    | .5     |
|     |     |     | L 1 |    |    |    |    |     |    |    |    |    |    |    |    |    |    |    |        |

Total Acres: 1.2

9a. Who owns the property at the point of diversion? If other than applicant, describe the arrangement enabling the applicant to make this filing.

APPLICANT

9b. Who owns the land to be irrigated or place of use? If other than applicant, describe the arrangement enabling the applicant to make this filing.

APPLICANT

10. Remarks:

11. Map of proposed point of diversion and place of use attached? ☐

BE IT KNOWN that the undersigned hereby makes application for permit to appropriate the public waters of the State of Idaho as herein set forth.



Applicant

Received by \_\_\_\_\_ Date \_\_\_\_\_ Time \_\_\_\_\_ Preliminary check by \_\_\_\_\_

Publication prepared by \_\_\_\_\_ Date \_\_\_\_\_ Published in \_\_\_\_\_



Publication approved \_\_\_\_\_ Date \_\_\_\_\_

Receipt No. E033009

Date: \_\_\_\_\_

Received by: \_\_\_\_\_

AMENDED

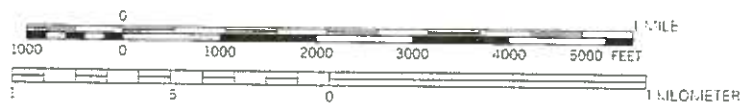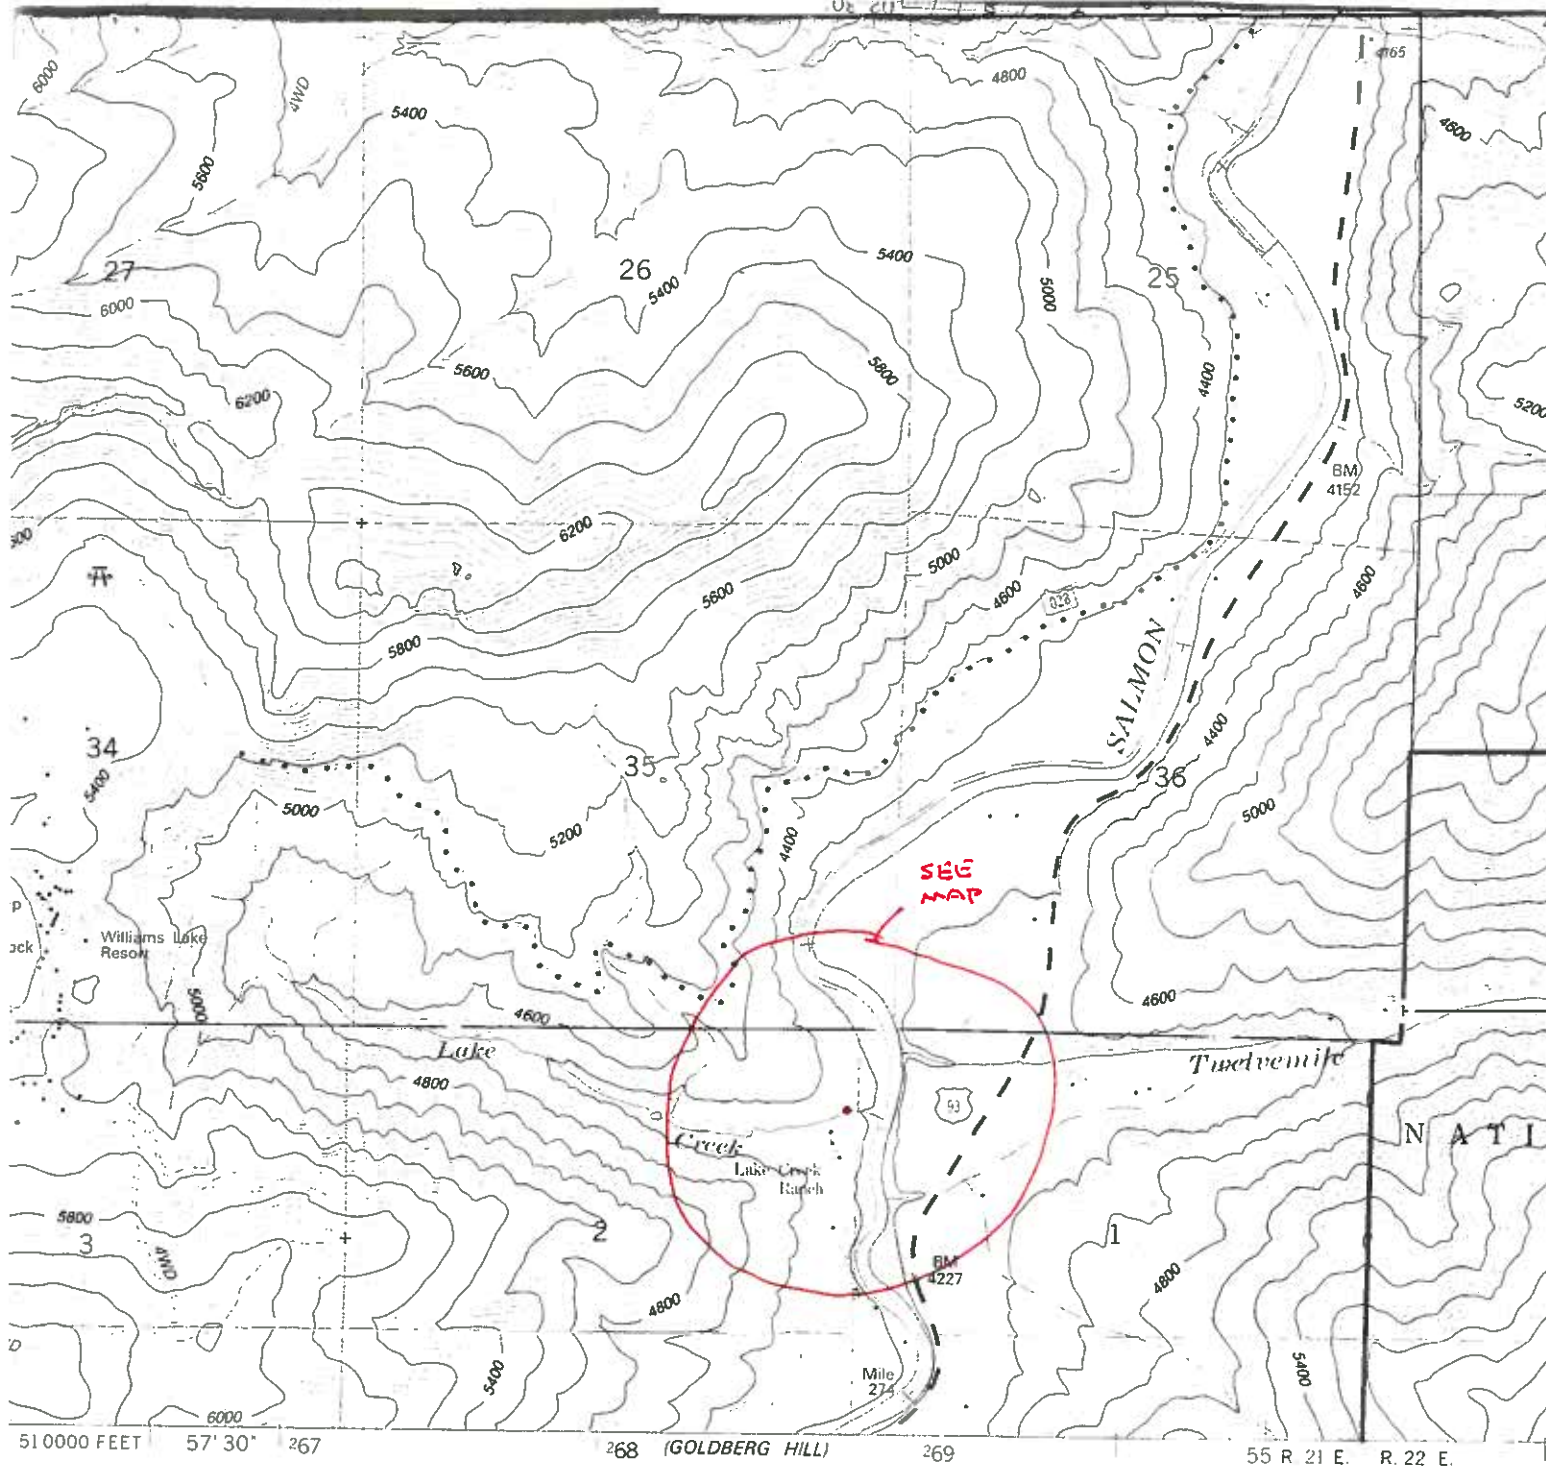

CONTOUR INTERVAL 40 FEET  
NATIONAL GEODETIC VERTICAL DATUM OF 1929

— National Forest Boundary

**NONE** Non National Forest System lands within the Forest Boundary as of 1991

#### TOWNSHIP AND SECTION LINE CLASSIFICATION

— Surveyed, Location Reliable

--- Surveyed, Location Approximate

..... Unsurveyed, Protraction

— Primary Highway

--- Secondary Highway

- - - Improved Road, Paved

- . - . Improved Road, Gravel

- - - Improved Road, Dirt

- - - Unimproved Road

- - - Trail

— Locked Gate

— Interstate

1 U. S. Highway

79 State Highway


6 County Road

61 Primary Forest Route

9507 Secondary Forest Road

9507 Low Standard Forest Road (high-clearance vehicles)


• POINT OF DIVERSION

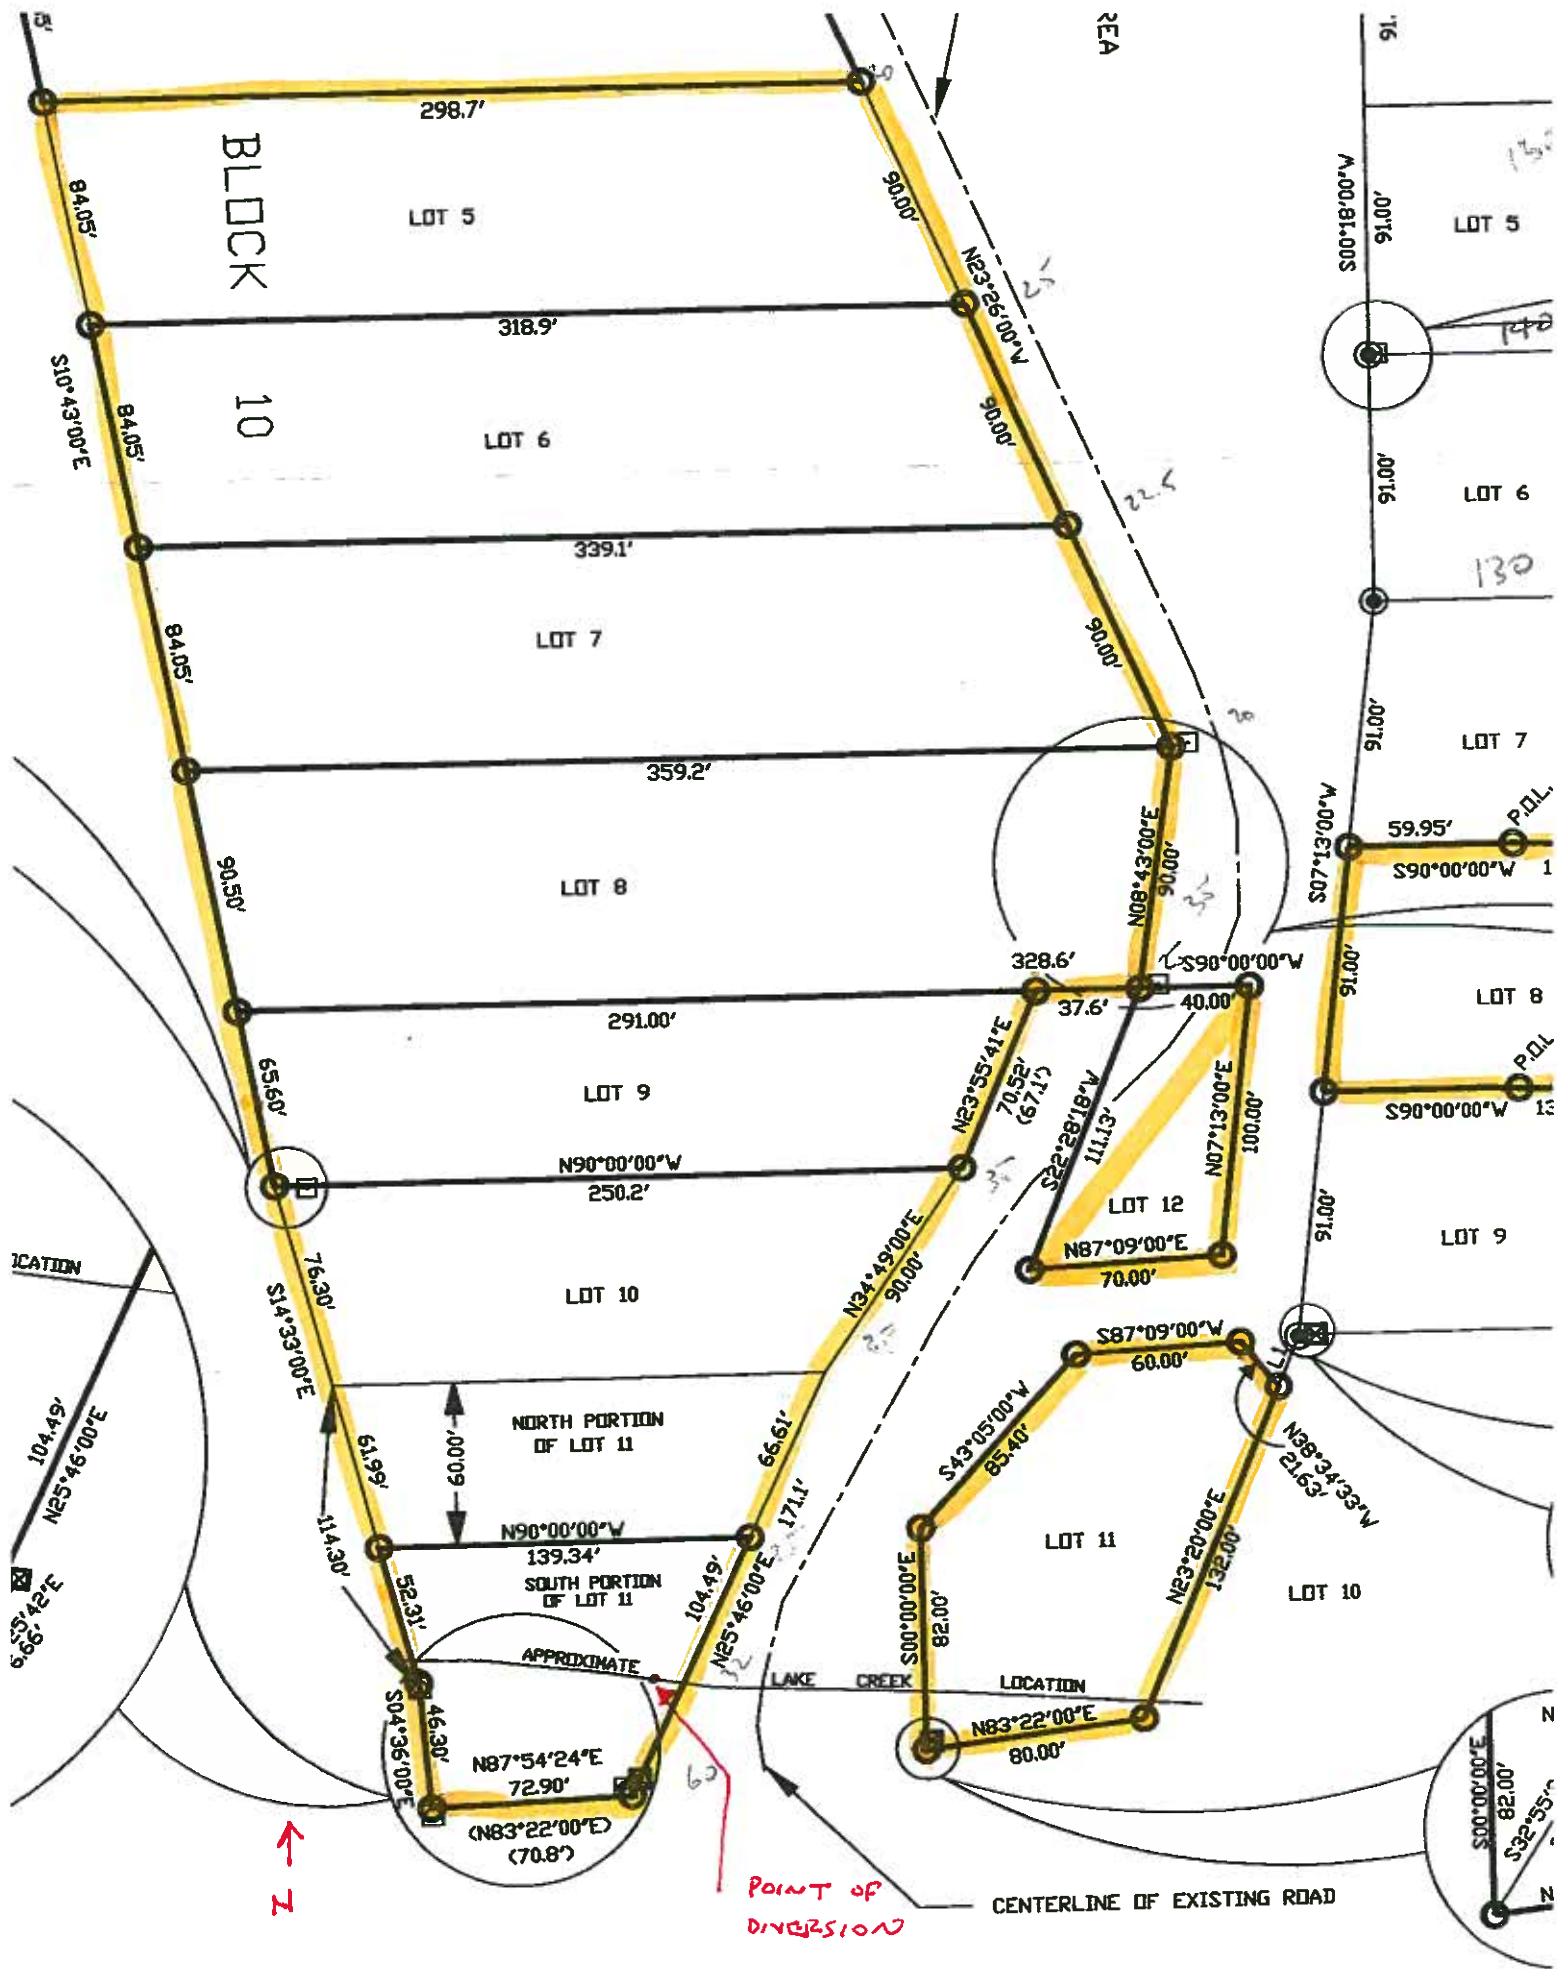

AREA TO BE IRRIGATED  
1.2 ACRES

- PROPERTY LINE
- ELECTRICAL LINE
- 1" WATER LINE
- 4" SEWER LINE
- DISTRIBUTION BOX
- SEPTIC TANK
- CLEAN OUT

APPROXIMATE SALMON RIVER LOCATION

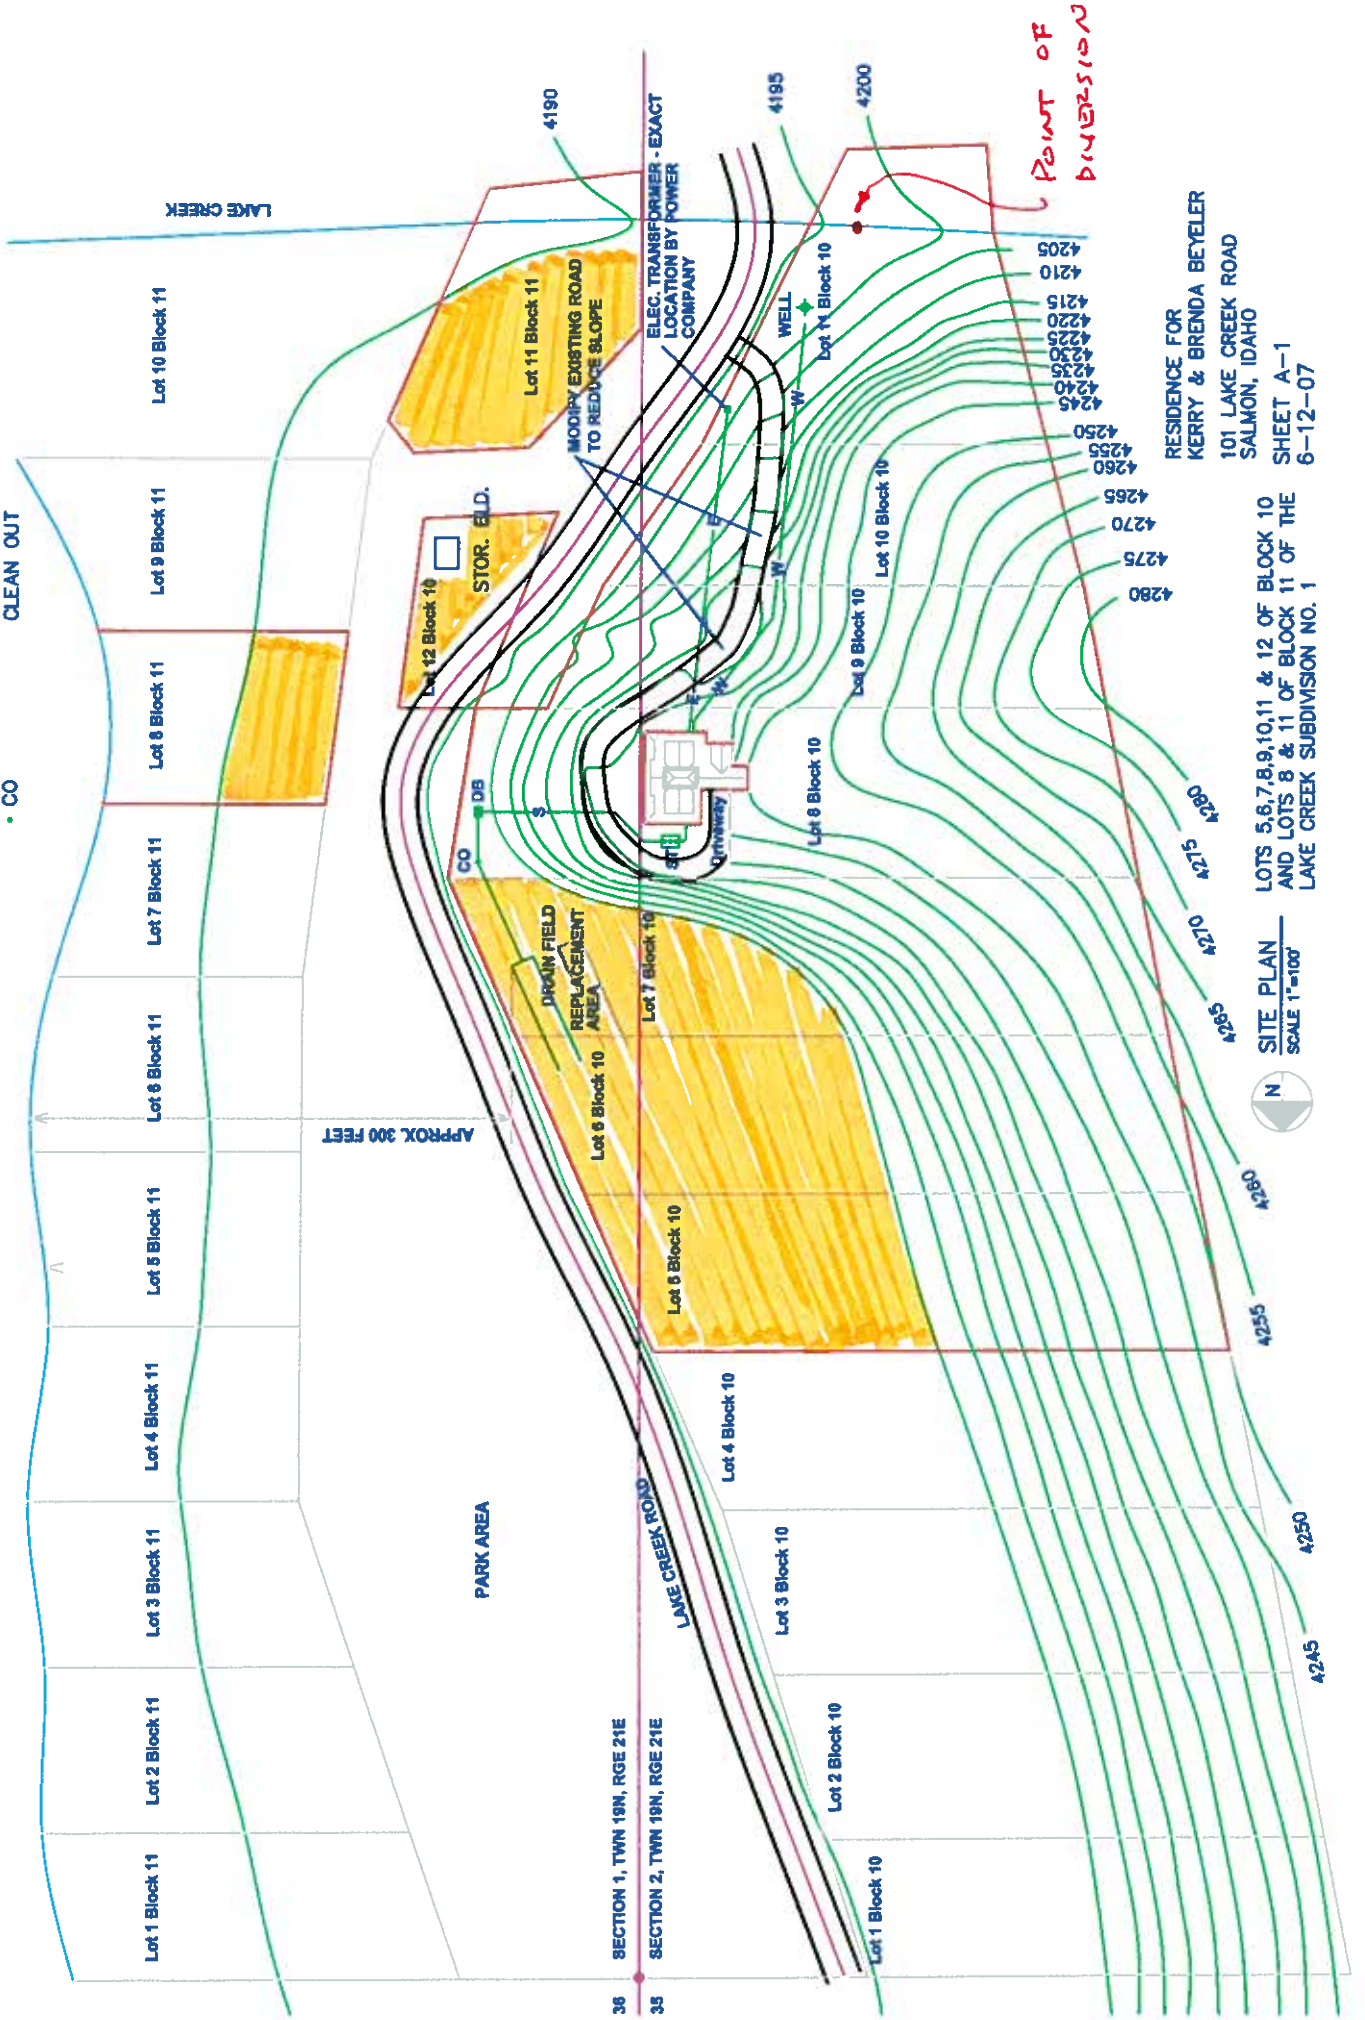

POINT OF  
DIVERSION

RESIDENCE FOR  
KERRY & BRENDA BEYELER  
101 LAKE CREEK ROAD  
SALMON, IDAHO  
SHEET A-1  
6-12-07

LOTS 5,6,7,8,9,10,11 & 12 OF BLOCK 10  
AND LOTS 8 & 11 OF BLOCK 11 OF THE  
LAKE CREEK SUBDIVISION NO. 1

SITE PLAN  
SCALE 1"=100'

