



T.9S.- R.15E., B.M., IDAHO.
GOODING COUNTY

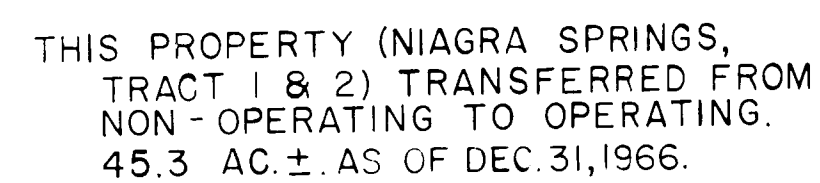

IDAHO POWER COMPANY	BOISE, IDAHO
---------------------	--------------

SCALE 1" = 400' DATE 1928
DR APPROVED 20 D 27002-1

VOL 1 - D 16-1

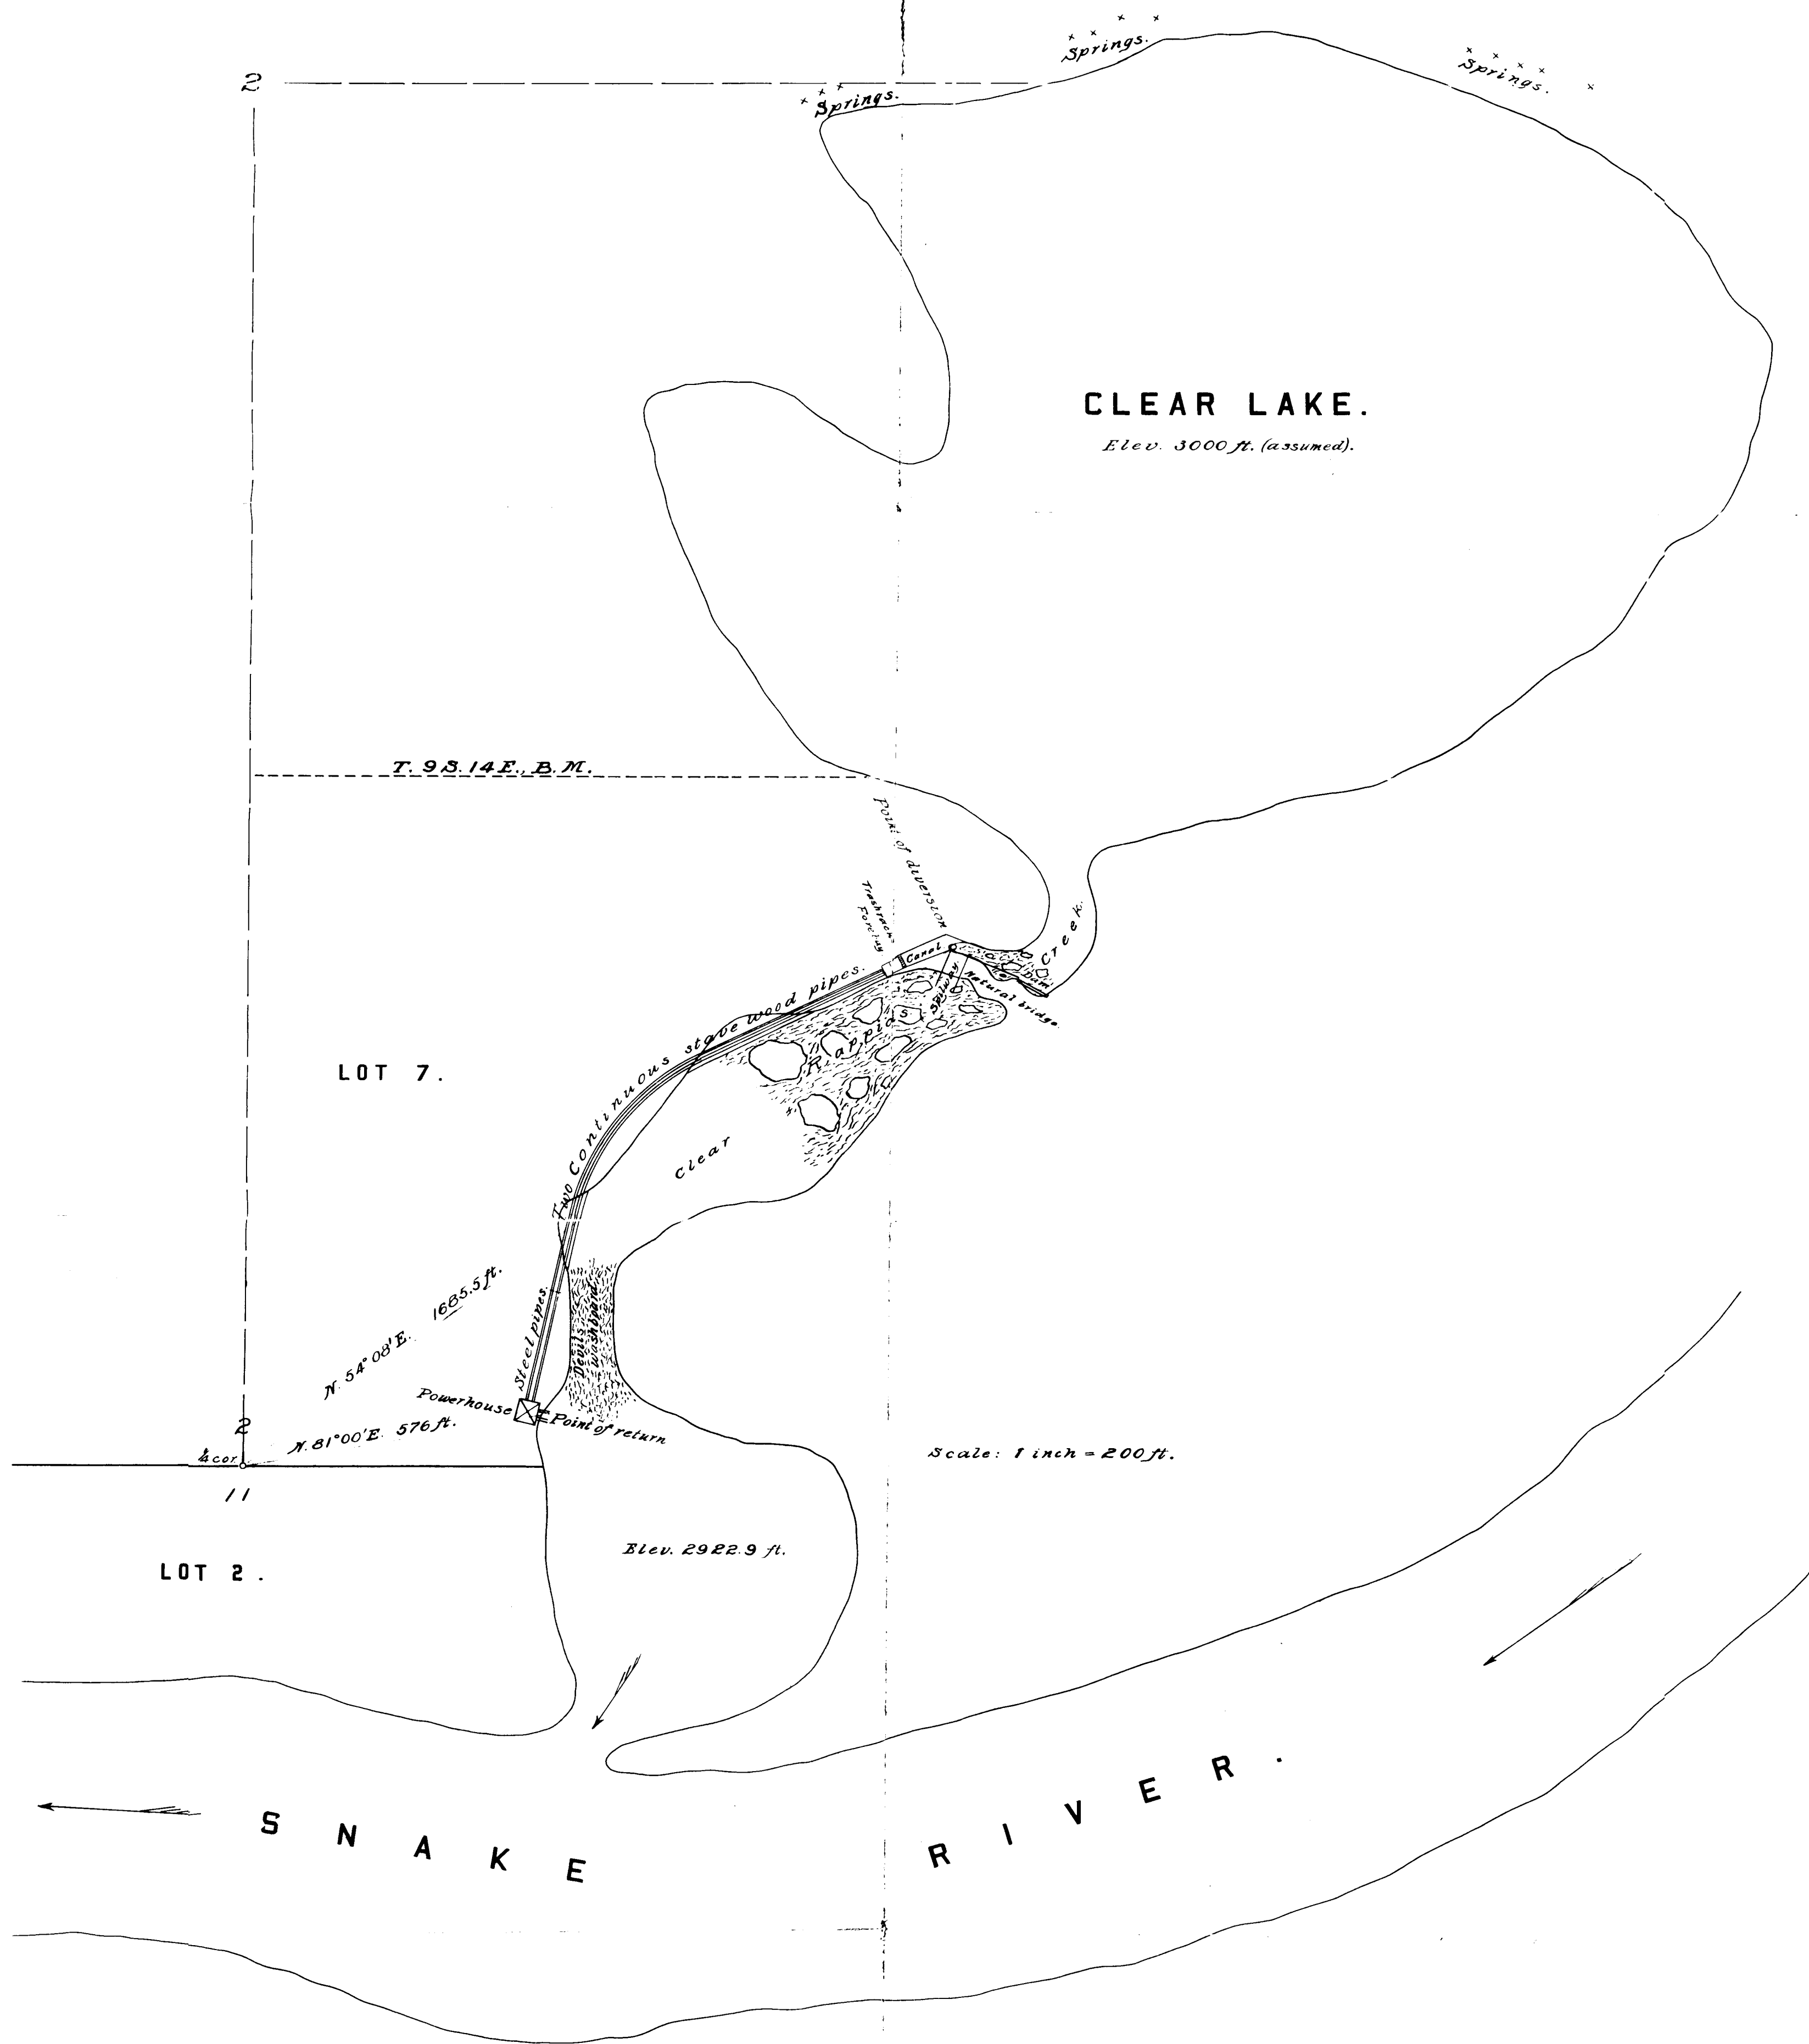


I do hereby certify that this map was prepared from an actual survey made by me March 30 and 31, 1914 and correctly shows the position of points indicated thereon.

Henry Humming.
Engineer.
P.O. Boise, Idaho.

MAP SHOWING LOCATION OF
PROPOSED POWER PLANT
AT
CLEAR-LAKE, IDAHO.

11416

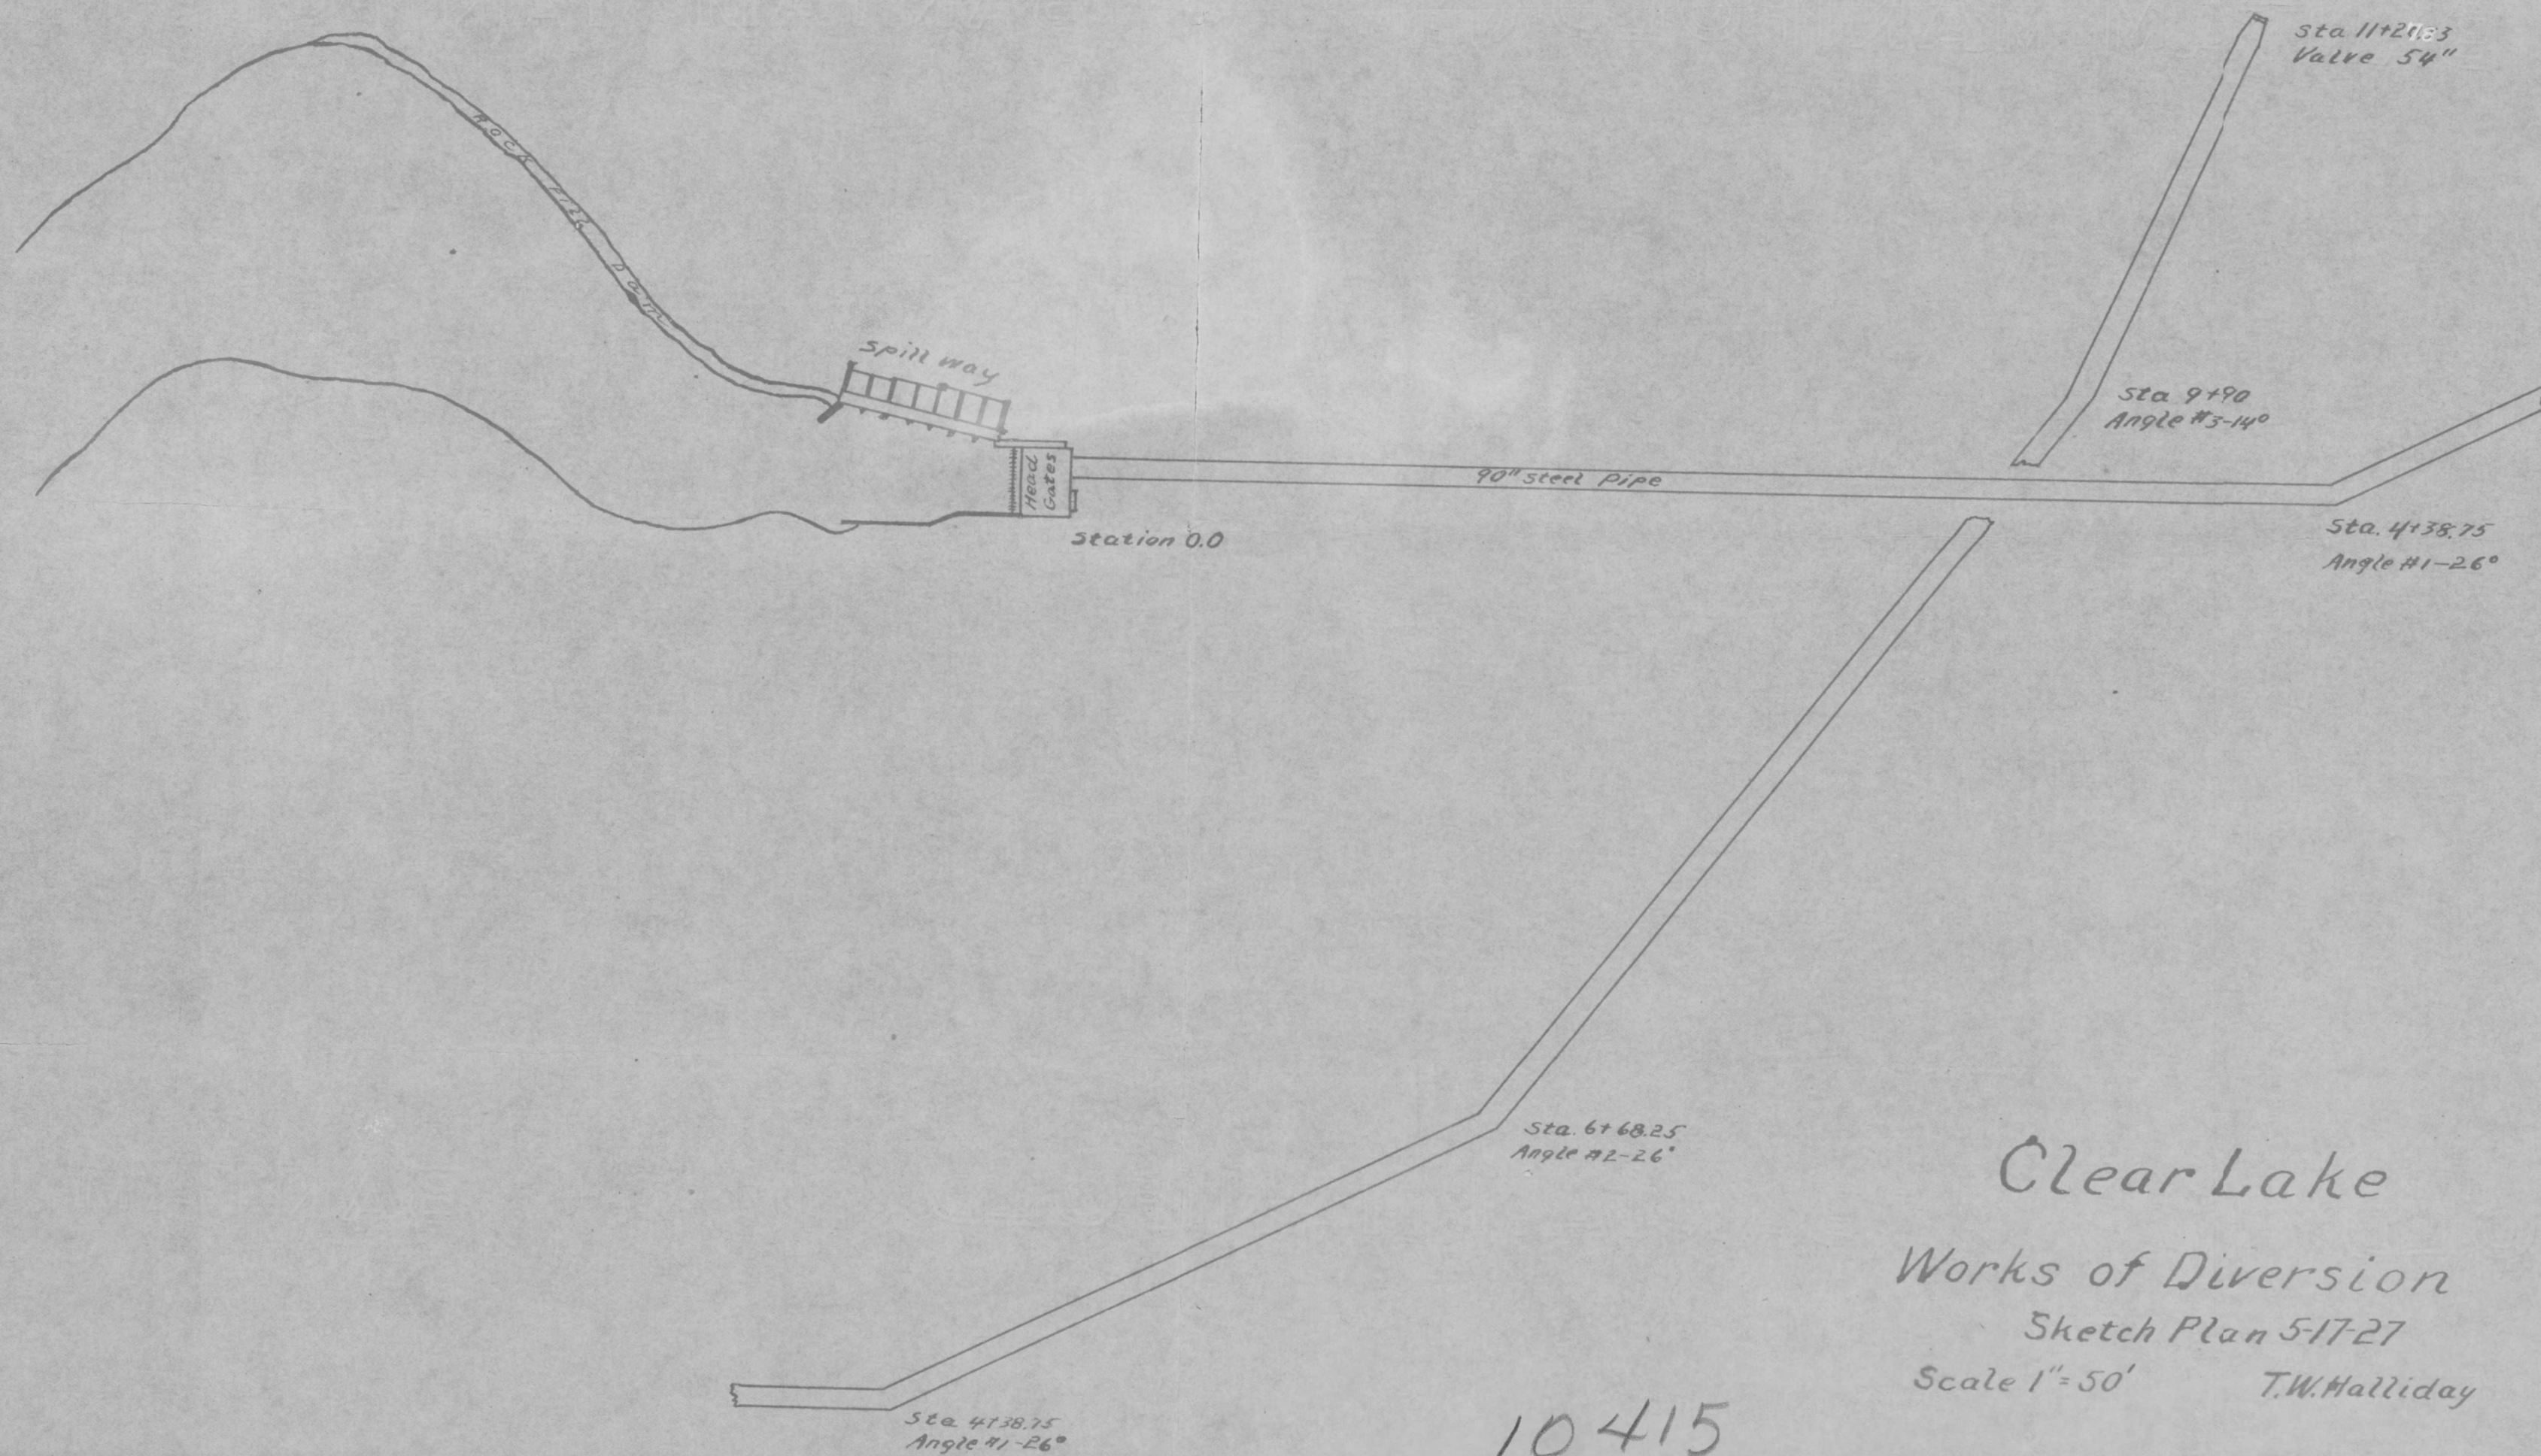

Clear Lake
Works of Diversion
Sketch Plan 5-17-27
Scale 1"=50' T.W. Halliday

10415