



2N 2W sec 2
Box 42

WELL LOCATION

MICROFILMED
FEB 16 1999

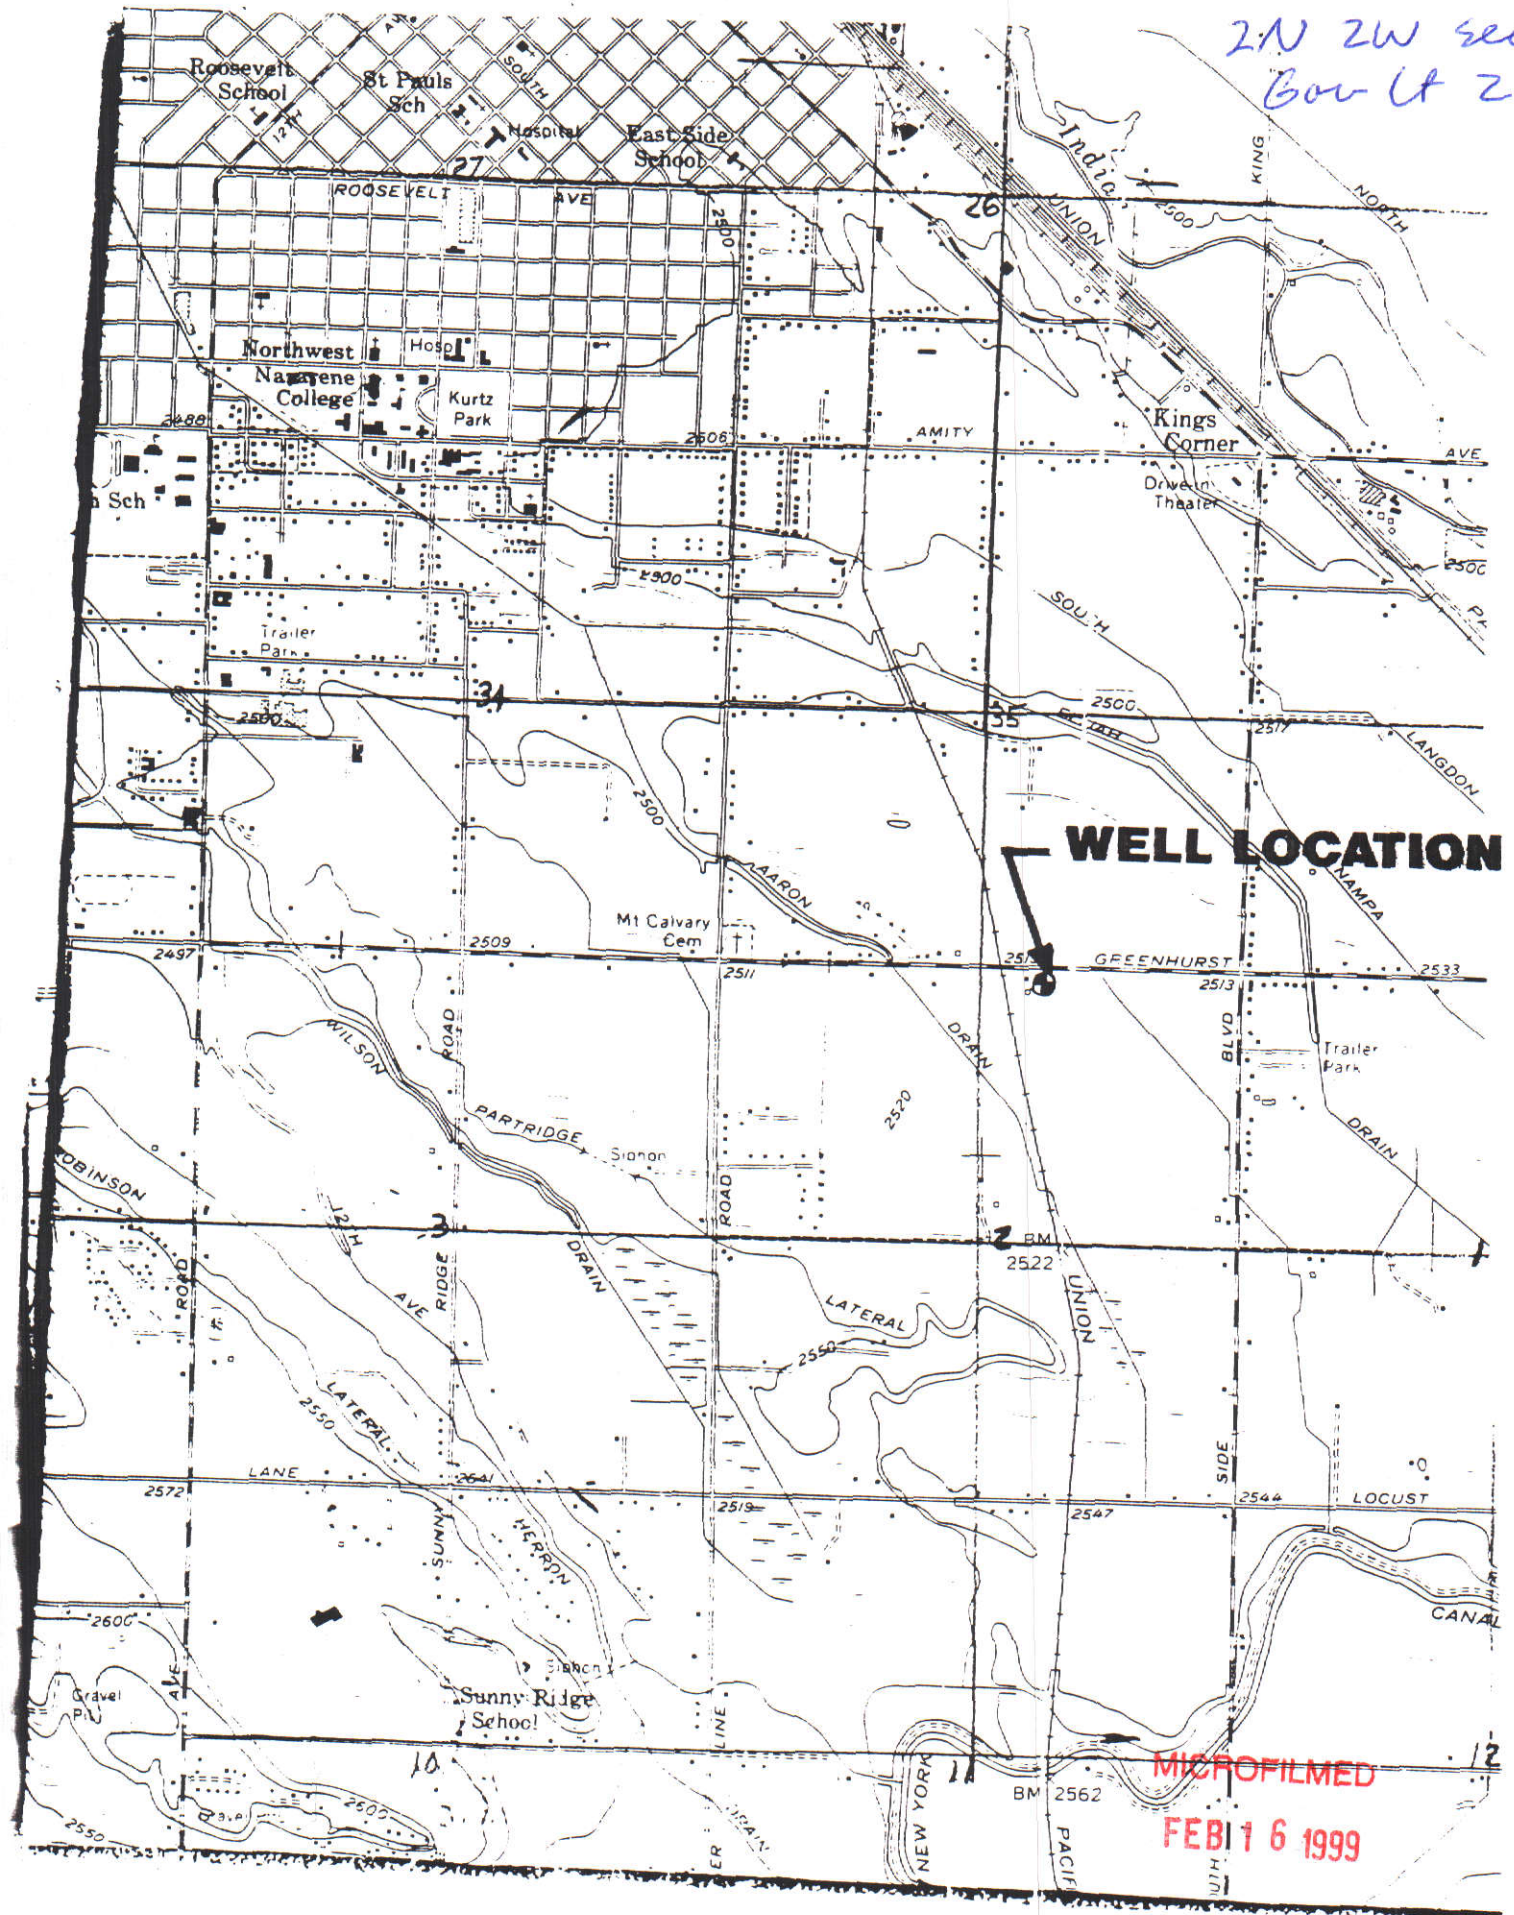

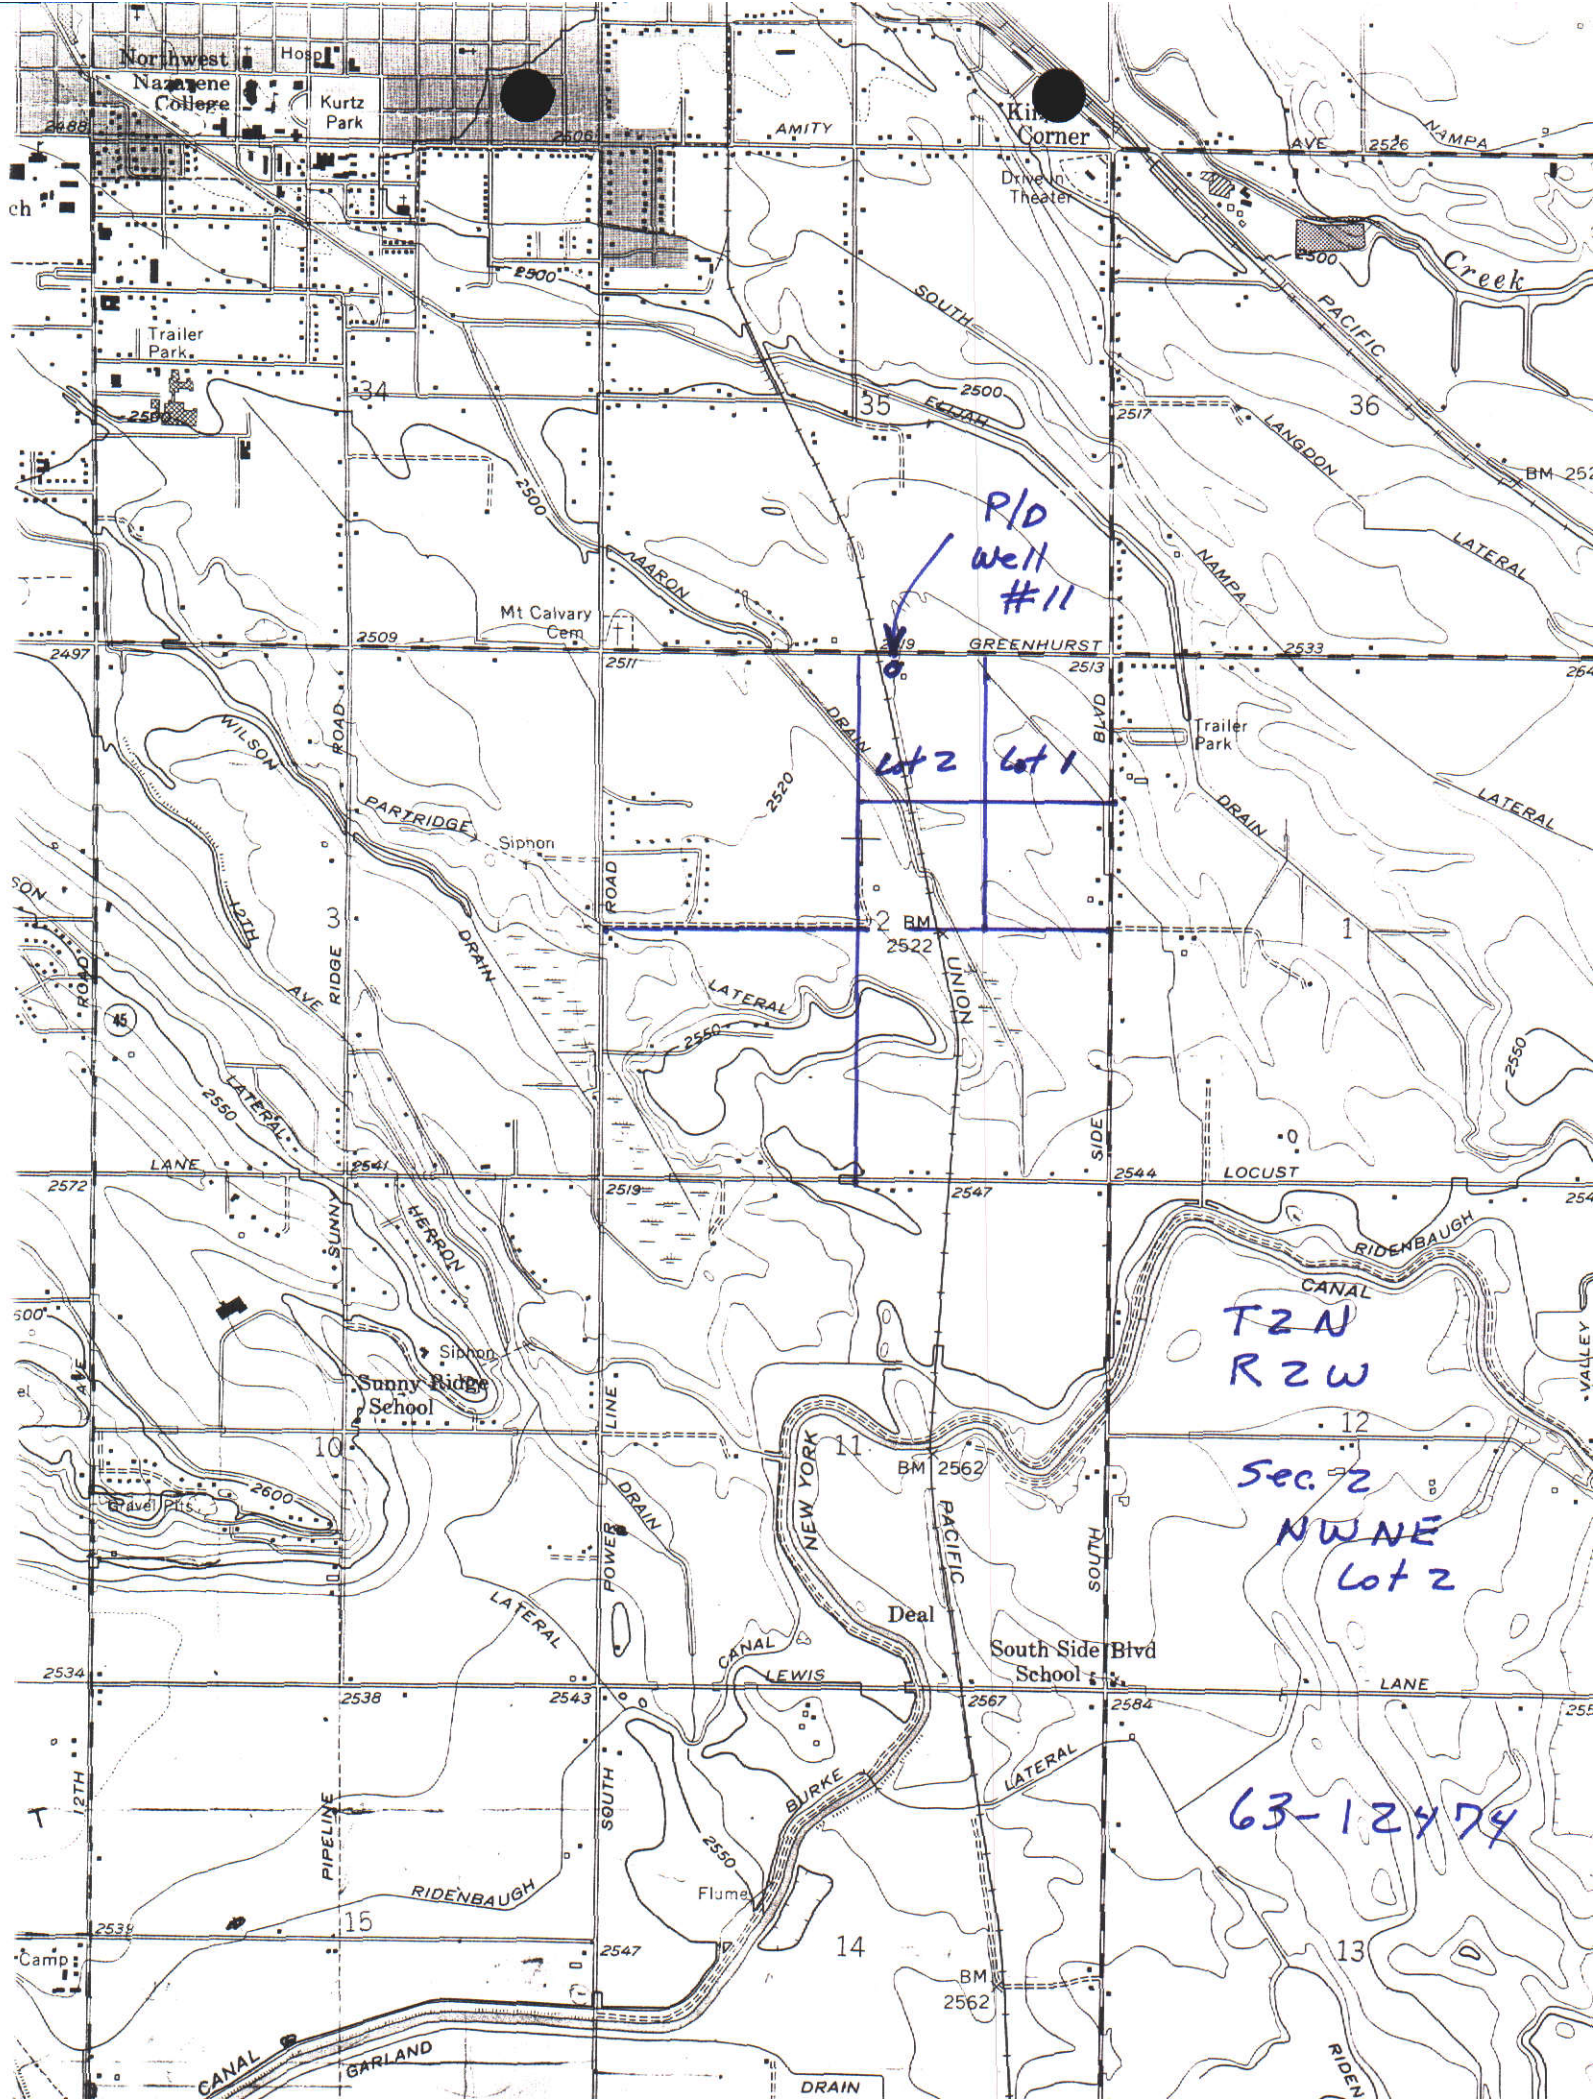

1/97 NEW PAGE
FOR CERTIFICATION


NUMBER OF STAGES	EFFICIENCY CHANGE (NO. OF POINTS)
1	-2
2	-1
3	-0

HORSEPOWER WILL BE AFFECTED
BY CHANGE IN EFFICIENCY**Floway PUMPS**

14JKM
1770RPM
ENCLOSED
TYPE IMPELLER

3 STAGE PERFORMANCE

PERFORMANCE FOR:
Bowl Pattern No.: 549492-A-R0
Imp. Pattern No.: 549433-A-R0

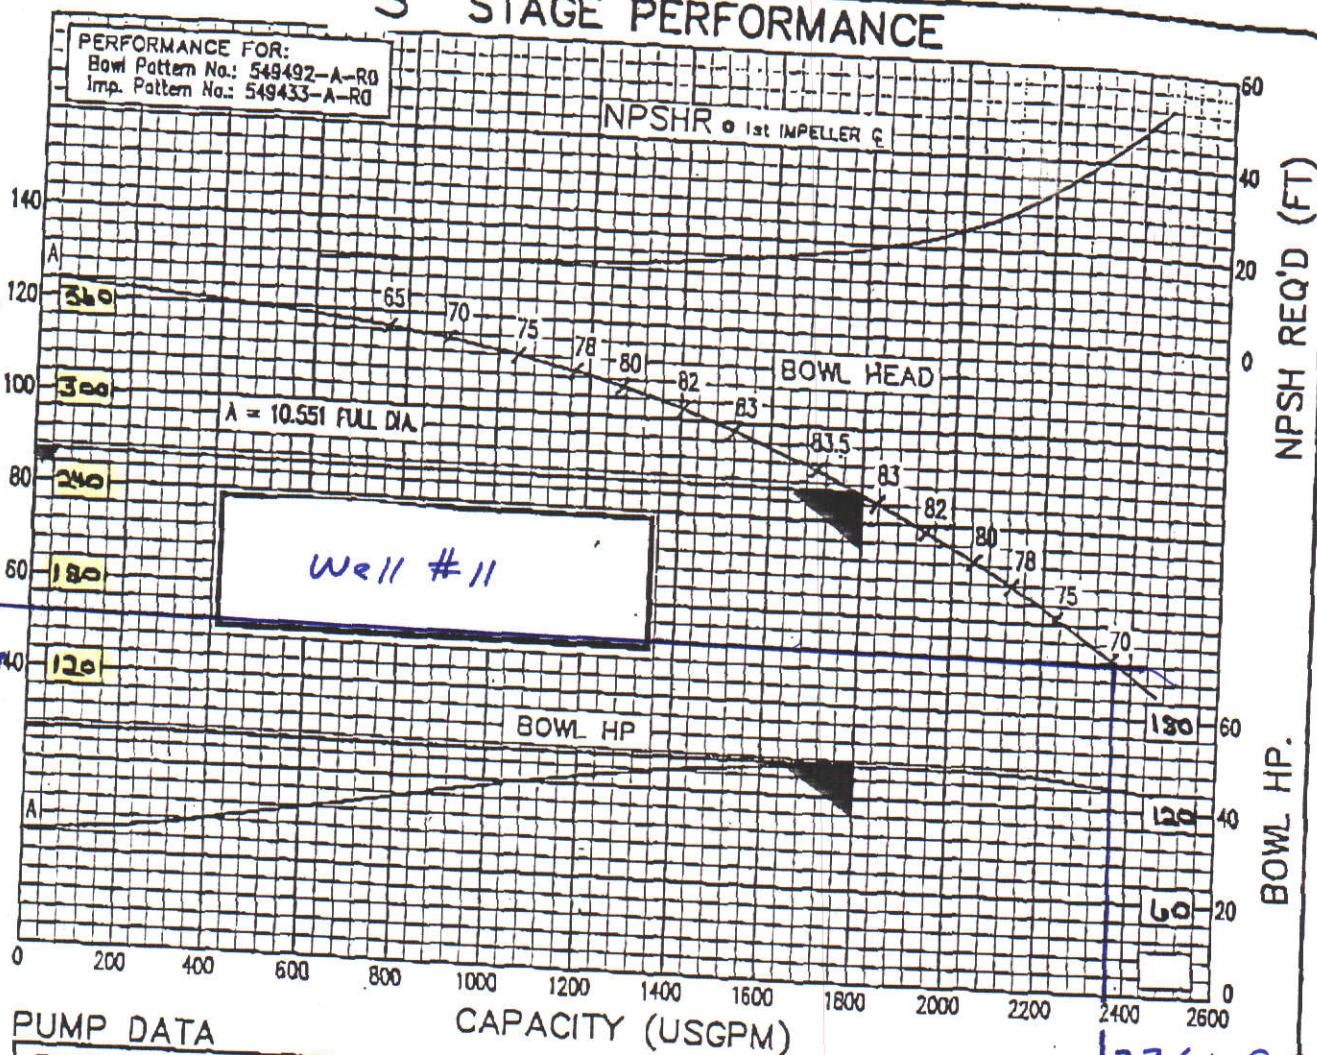**PUMP DATA**

THRUST CONSTANT (K): 15.0 (K) BALANCED: 2 W.R.2/STAGE(LB.FT.2): 2.90 SPECIFIC SPEED (Ns): 2300
SHAFT DIAMETER (IN): 1 1/8 MAX. SPHERE (IN): 1 1/4 EYE AREA (IN²): 28.9 MAX. HEAD (STD.CONSTR.)(FT.): 808
MIN. SUBM.(IN.): 24" IMP. WT. (LBS): 30 STD. AXIAL CLEARANCE (IN.): 1/2 MAX. AXIAL CLEARANCE (IN.): 1

DIMENSIONS

DIM'S	A	B	C	E	F ₁	F ₂	G	J	K
INCHES	10	12½	8	14 ⅞	12	16	6 ⅞	28½	28½
L	N	P	S	T	W	X	SD	SL	SW
8	8-10-12	10	7½	13⅝	6½	8¼	13⅞	10¼	13¼

NOTES

NOTES

Add "B" for additional stage.

"X" is the distance from the lip of bell to the first impeller centerline.


Add 2" to "J" and "C" when suction is larger or smaller than standard.

Performance indicated is based on cold water with a specific gravity of 1.0.

The performance shown is based on pump tests conducted in accordance with the Hydraulic Institute Standards with standard materials of construction.

• Minimum submergence over lip of bell to prevent vortexing.

Efficiency improvements are available in certain instances. Please contact the factory.

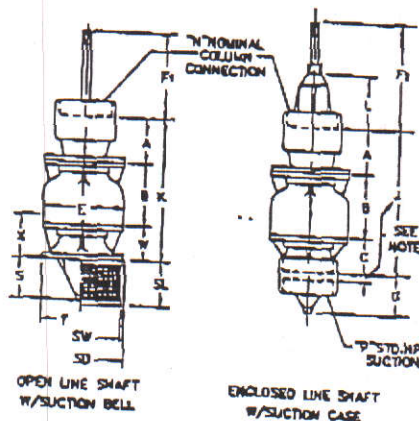**"There's a Difference..."**63-12474 A **UVER** COMPANY

8. POSSIBLE CONTAMINATION SOURCES:

Is there evidence of Chemigation? ☐ Yes ☒ No

If yes, is there a check-valve present? ☐ Yes ☐ No

Is there a possible source of contamination nearby? ☐ Yes ☒ No

If yes, what Type? _____


How far away from the well is this source? _____

9. REMARKS: This is Municipal Well #11.

Dan Zomlefer, Water Rights Examiner
Signature of Dept. Representative & Title

2-11-00
Inspection Date

PHOTOS, DRAWINGS, OTHER ATTACHMENTS:

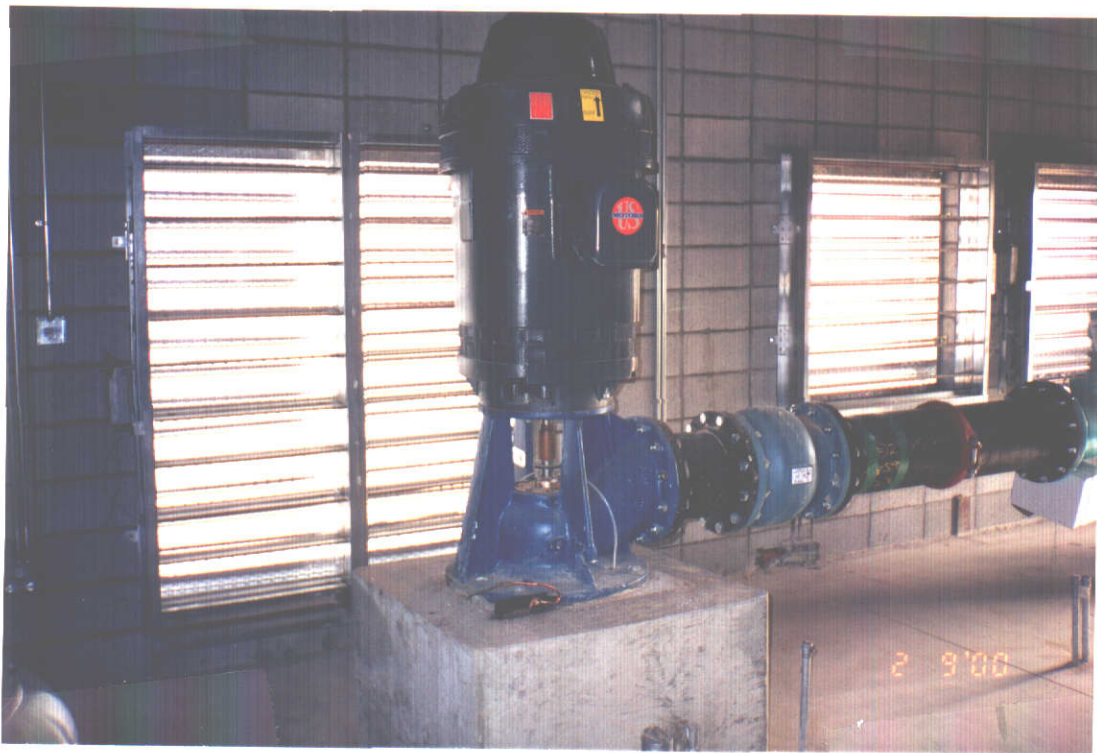


TZN, RZW, Sec. 2

NW NE

Lot 2

of The Boise Meridian

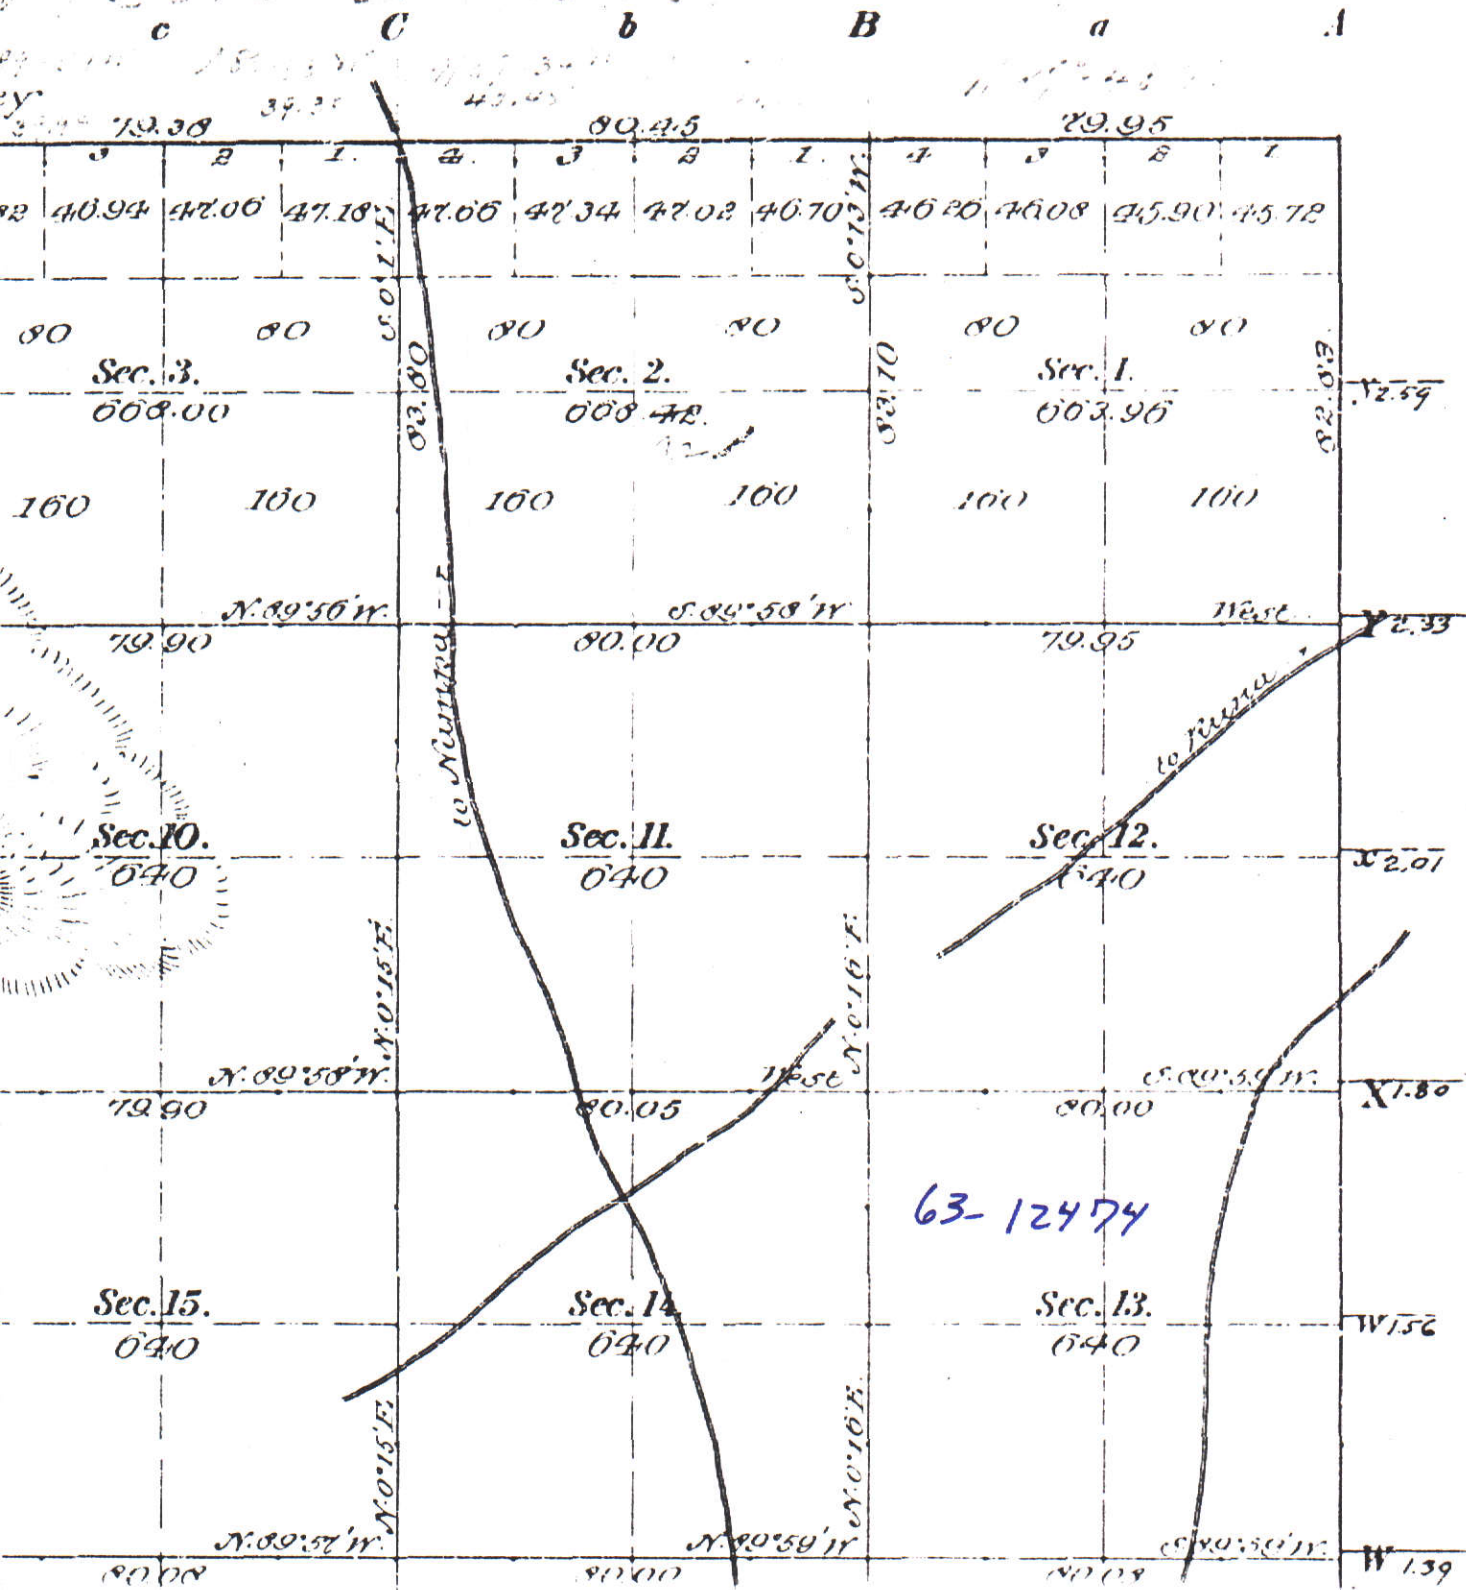

CITY OF NANTA, IDAHO

CONSTRUCTION OF WELL NO. 11 FACILITIES


KA. NO. 198061


JULY 1999

63-12474




131 S. W. 5TH AVENUE, SUITE A
MERIDIAN, IDAHO, 83642
(208) 288-1992

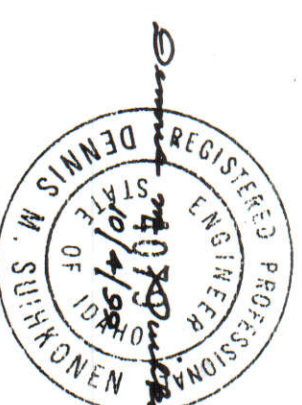

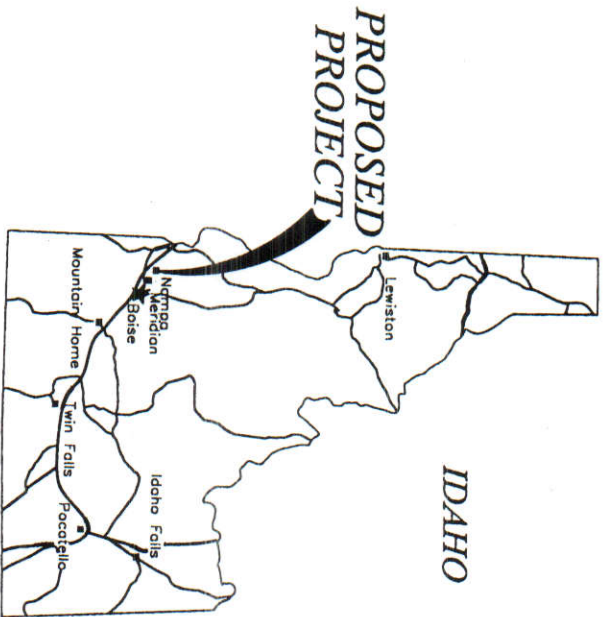

LOCATION MAP

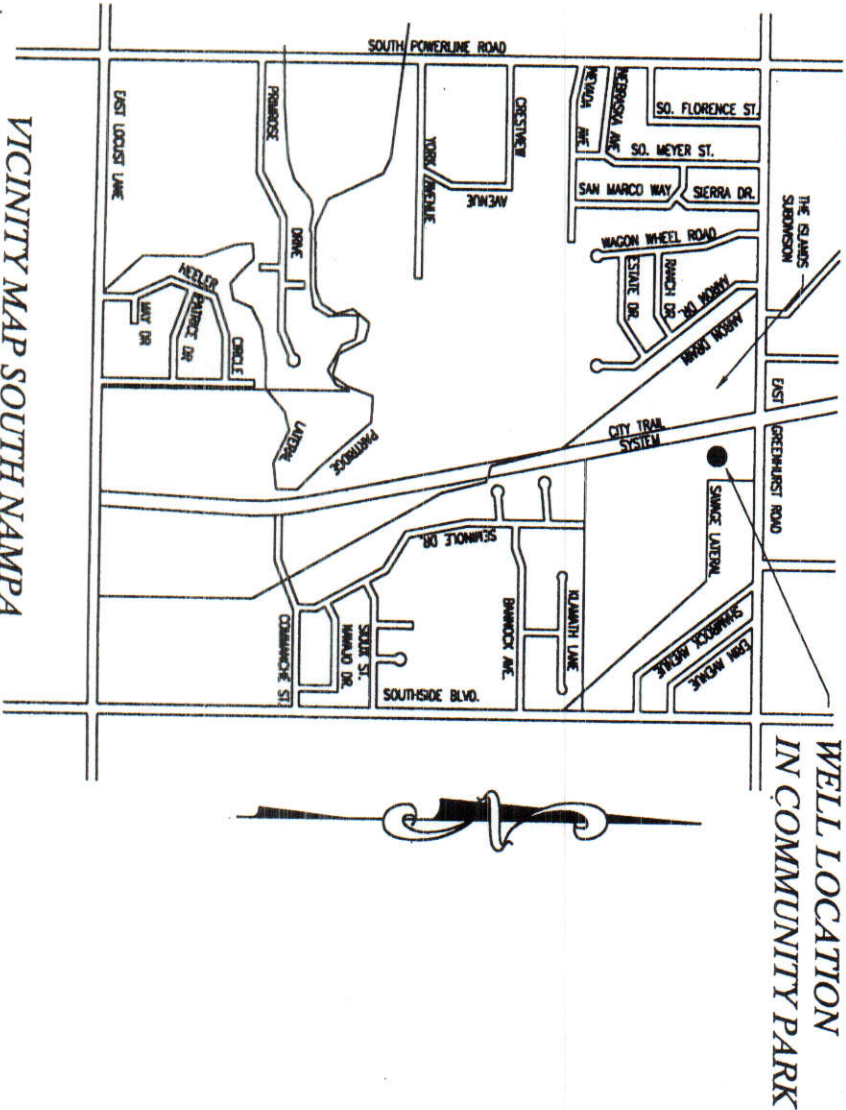

NO.	DESCRIPTION
1	TITLE PAGE
2	MAPS AND LISTS OF DRAWINGS
3	LOCATION AND PIPING PLAN
4	SITE PLAN
5	BUILDING PLAN
6	BUILDING SECTIONS
7	BUILDING ELEVATIONS
8	ROOF PLAN
9	BUILDING DETAILS
10	MISCELLANEOUS DETAILS 1
11	MISCELLANEOUS DETAILS 2
E-1	ELECTRICAL PLAN
E-2	FACILITY ELECTRICAL PLAN
E-3	ELECTRICAL ONE-LINE AND SCHEDULES
E-4	CONTROL DIAGRAMS AND DETAILS



City of
Nampa, Idaho


NAMPA WELL
MAPS AND LIST OF DRAWINGS

PROJECT NO.
198061
SHEET NO.
2

NO.	REVISIONS	BY	DATE

DRAWN:	IC	CHECKED:	DMS
DESIGNED:	DMS	APPROVED:	DMS
CAD NAME:	0610V01A.DWG	SCALE:	NOT TO SCALE

This document or any part thereof in detail or design concept is the personal property of Keller Associates, Inc. and shall not be copied in any form without the written authorization of Keller Associates, Inc.

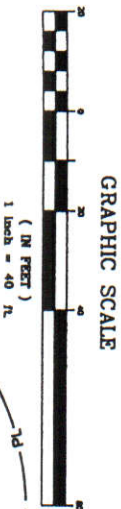

NO.	REVISIONS	BY	DATE
1	THIS DOCUMENT OR ANY PART THEREOF IN DETAIL OR DESIGN CONCEPT IS THE PERSONAL PROPERTY OF KELLER ASSOCIATES, INC. AND SHALL NOT BE COPIED IN ANY FORM WITHOUT THE WRITTEN AUTHORIZATION OF KELLER ASSOCIATES, INC.		


DRAWN:	IC	CHECKED:	DMS
DESIGNED:	DMS	APPROVED:	DMS
CAD NAME:	0610V02A.DWG	SCALE:	AS NOTED




City of
Nampa, Idaho


NAMPA WELL
LOCATION AND PIPING PLAN

PROJECT NO.	198061
SHEET NO.	3

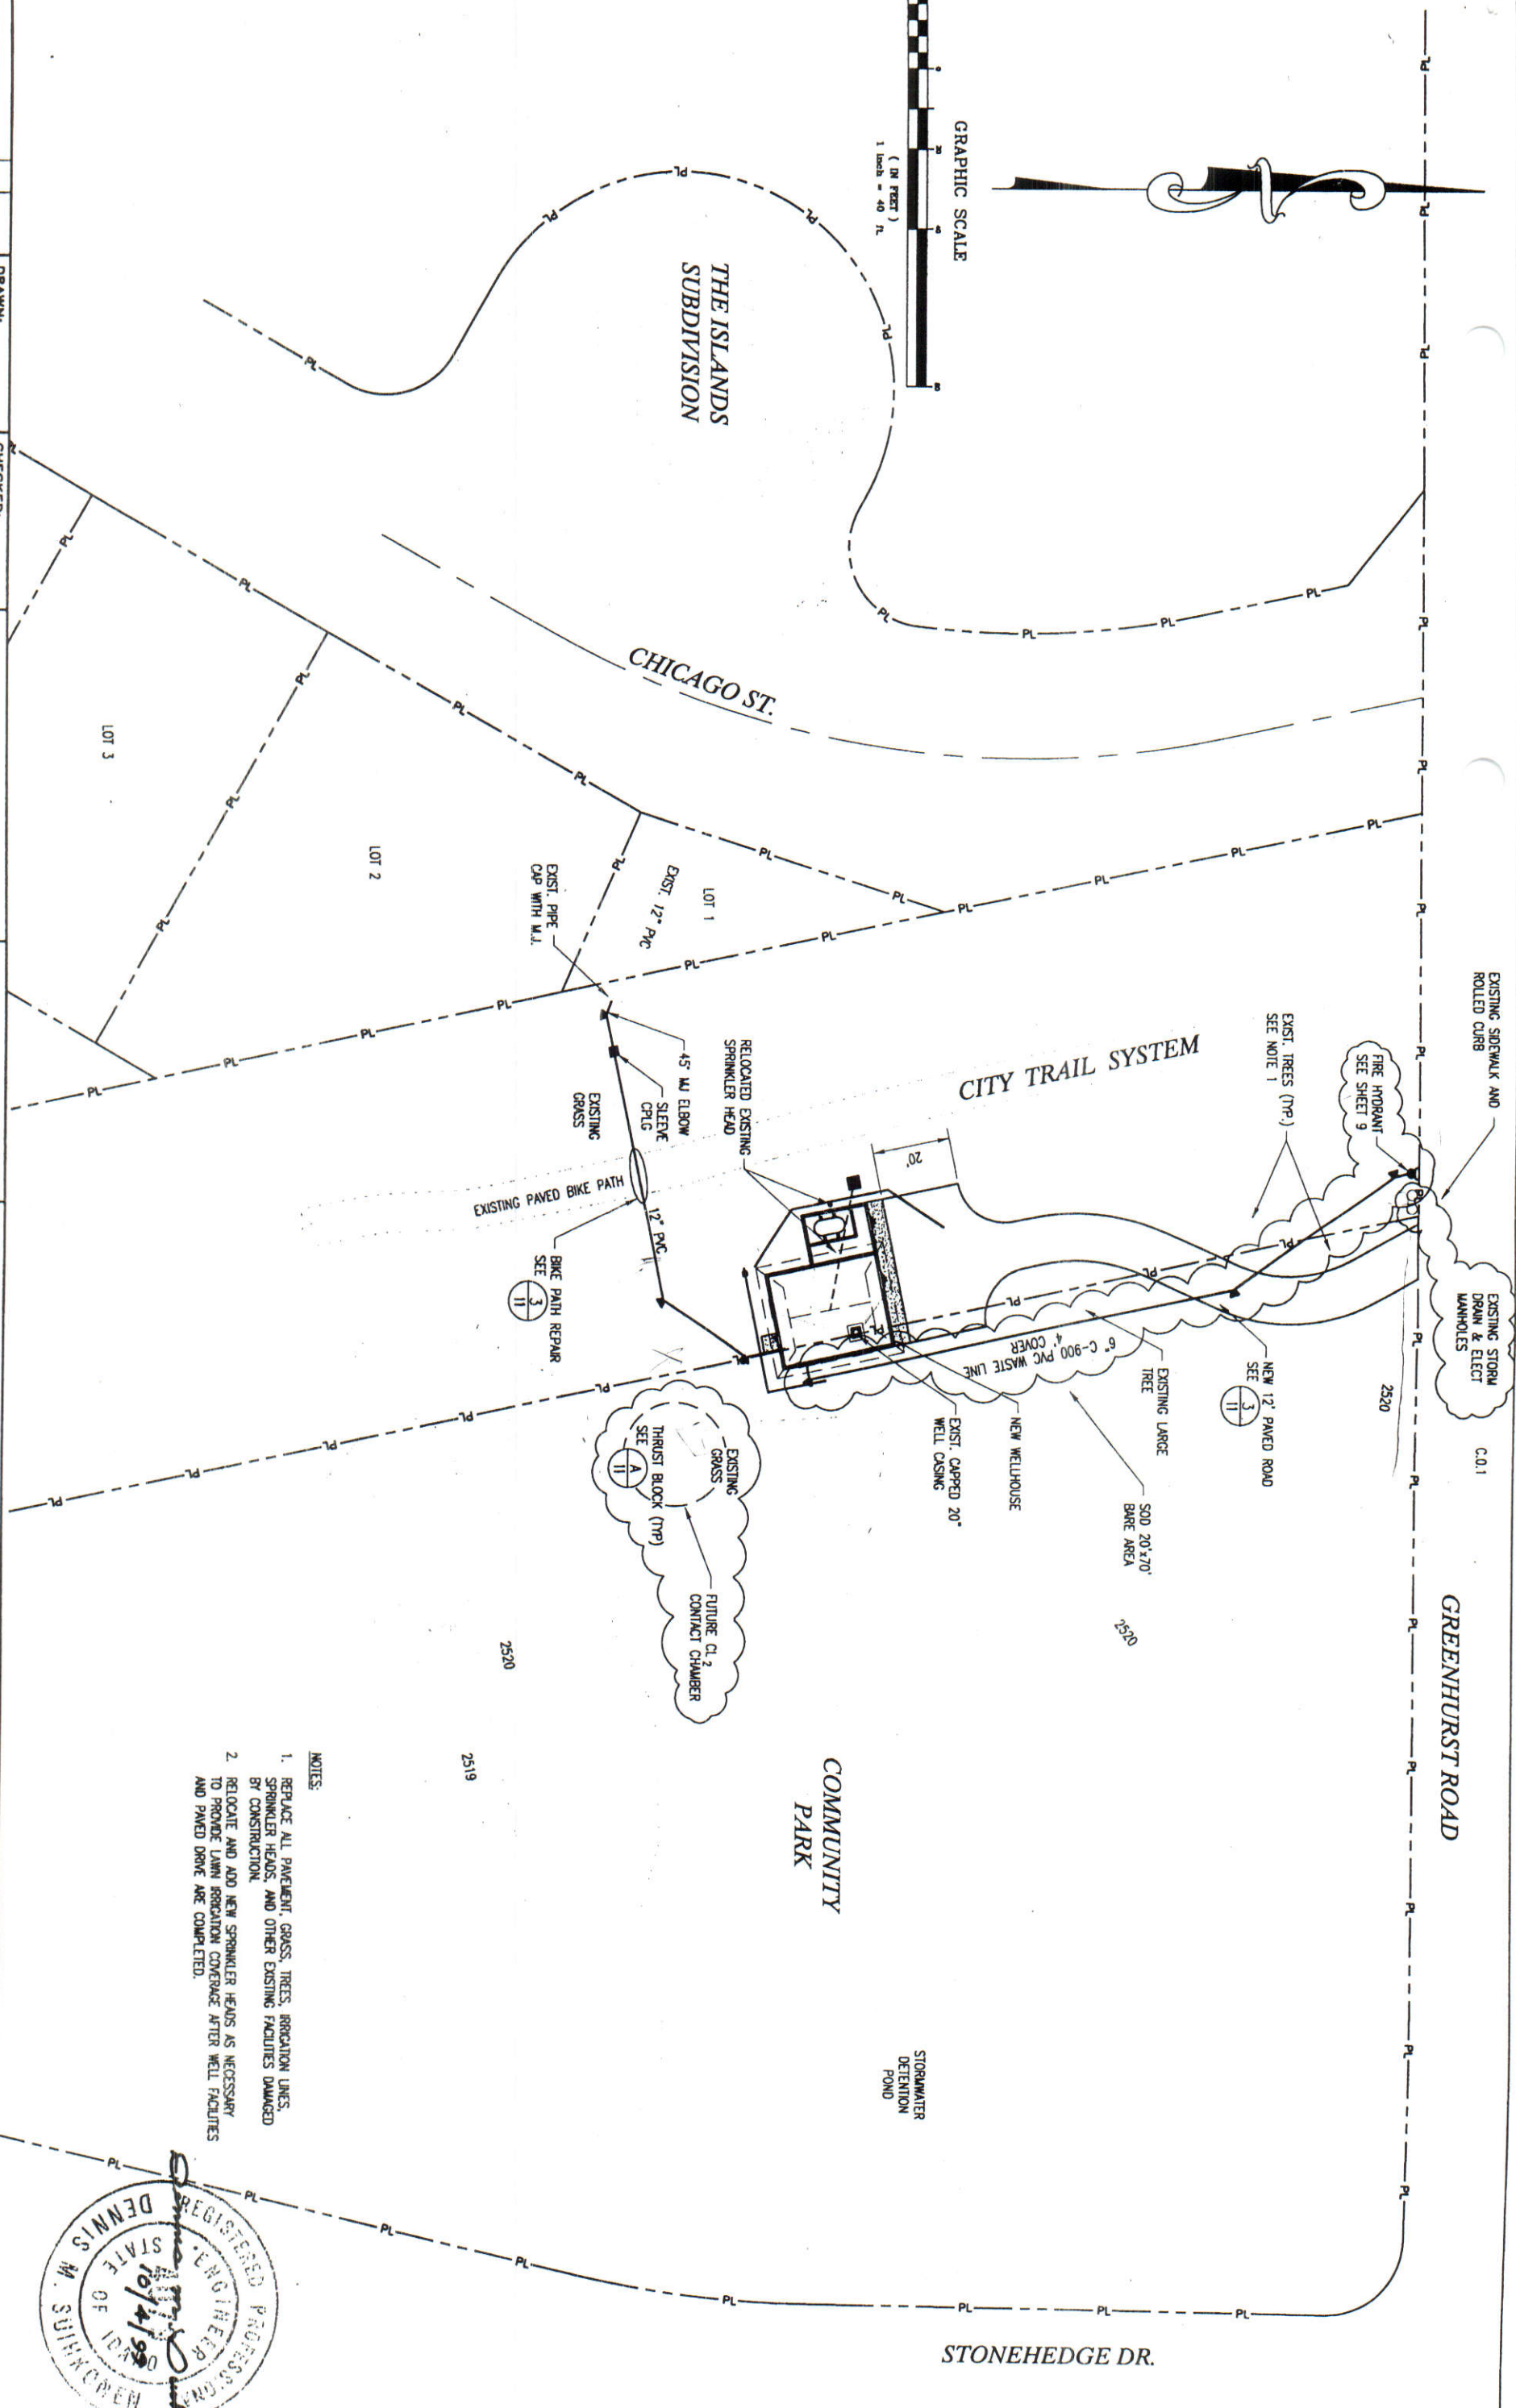

- NOTES:
1. REPLACE ALL PAVEMENT, GRASS, TREES, IRRIGATION LINES, SPRINKLER HEADS, AND OTHER EXISTING FACILITIES DAMAGED BY CONSTRUCTION.
 2. RELOCATE AND ADD NEW SPRINKLER HEADS AS NECESSARY TO PROVIDE LAWN IRRIGATION COVERAGE AFTER WELL FACILITIES AND PAVED DRIVE ARE COMPLETED.

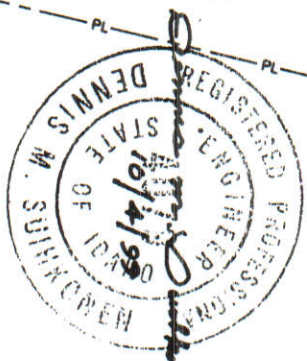

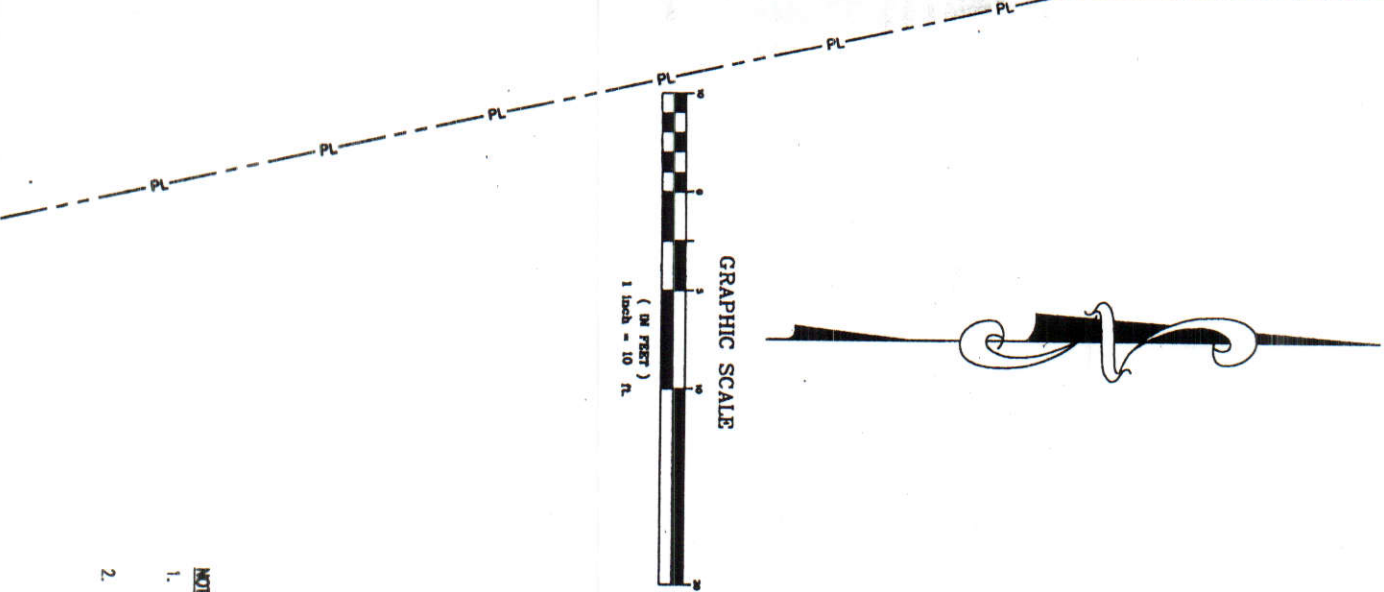

- NOTES**
1. RELOCATE AND REPLANT 8' PINE TREE WHERE DIRECTED BY THE CITY.
 2. SITE TOPOGRAPHY VARIES 0.5% LEVEL. SITE SLIGHTLY ABOVE SURROUNDING GRADE FOR FLOOR SLAB AND PAVEMENT CONSTRUCTION. TOP OF STEEL WALL TO BE 8" ABOVE LEVELED SITE AS SHOWN ON SHEET 6.

NO.	REVISIONS	BY	DATE



DRAWN:	IC	CHECKED:	DMS
DESIGNED:	DMS	APPROVED:	DMS
CAD NAME:	0610V03A.DWG	SCALE:	AS NOTED

KELLER ASSOCIATES
131 SW 5th Avenue, Suite A
Meridian, Idaho 83642
(208) 288-1992

City of Nampa, Idaho

NAMPA WELL SITE PLAN

PROJECT NO.
198061
SHEET NO.
4

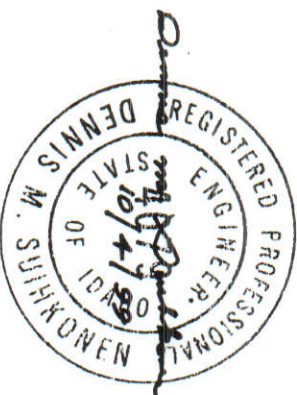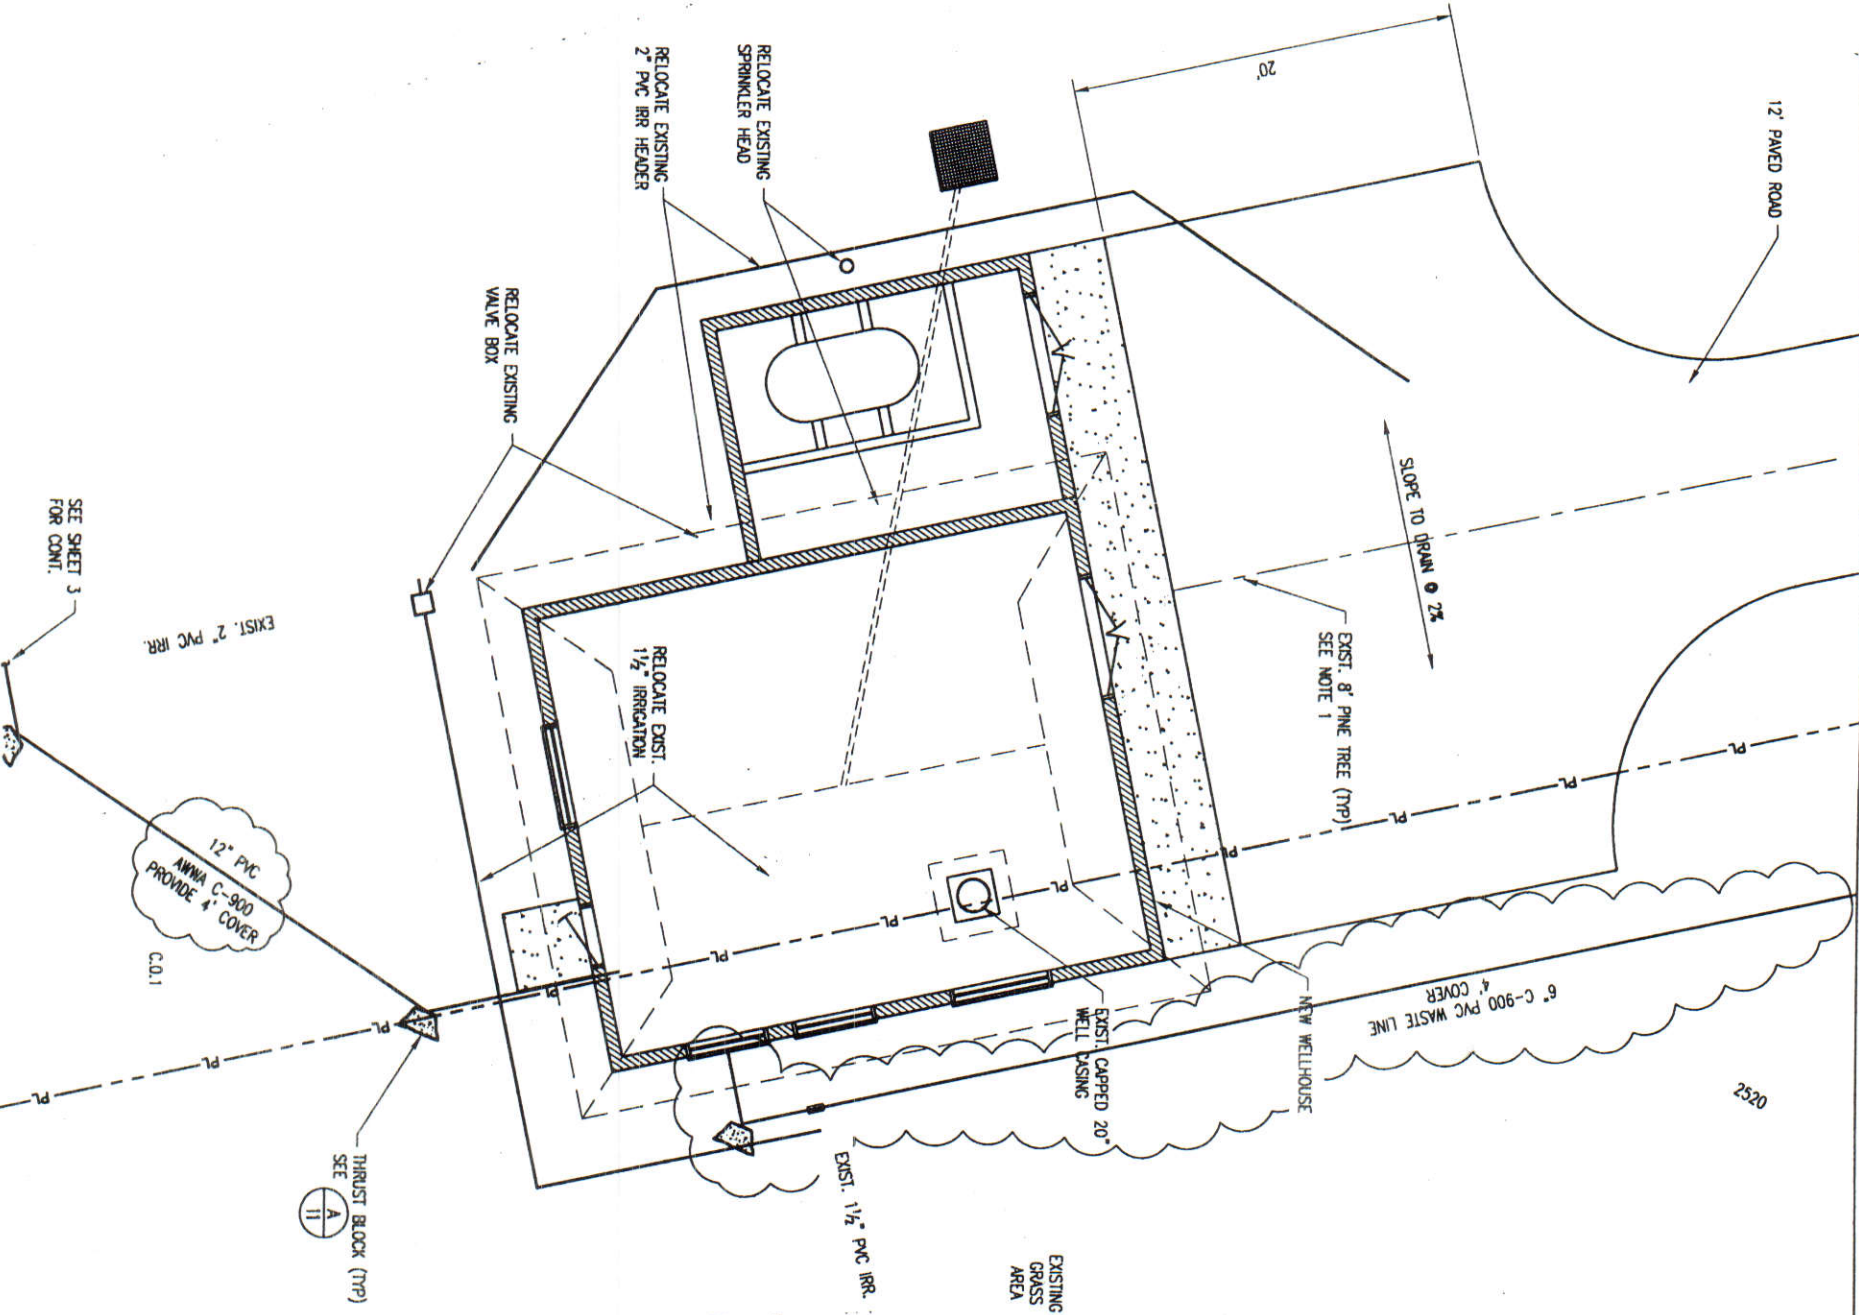

- NOTES**
1. SLOPE FLOOR SLAB AT 1% TO FLOOR DRAINS.
 2. VERIFY GENERATOR AND CHLORINATOR SIZES PRIOR TO CONSTRUCTION. PAD TO CLEAR EQUIPMENT BY 6" ON ALL SIDES.
 3. DIMENSIONS TO DOOR OPENINGS AND LOUVERS ARE NOMINAL. VERIFY FRAME SIZES PRIOR TO CONSTRUCTION OF OPENINGS.
 4. CLAMP FUEL AND WATER LINES TO WALL. PROVIDE HANGERS AND SUPPORTS AS NEEDED.
 5. PROVIDE FUEL TANK PIT DRAIN AS SHOWN. SLOPE FLOOR SLAB INSIDE PIT TO DRAIN.



PLAN
SCALE: 1/4"=1'-0"

SLEEVE
COUPLING

OVERHANG

2'-0"

5'-4"

12'-10"

5'-4"

12'-10"

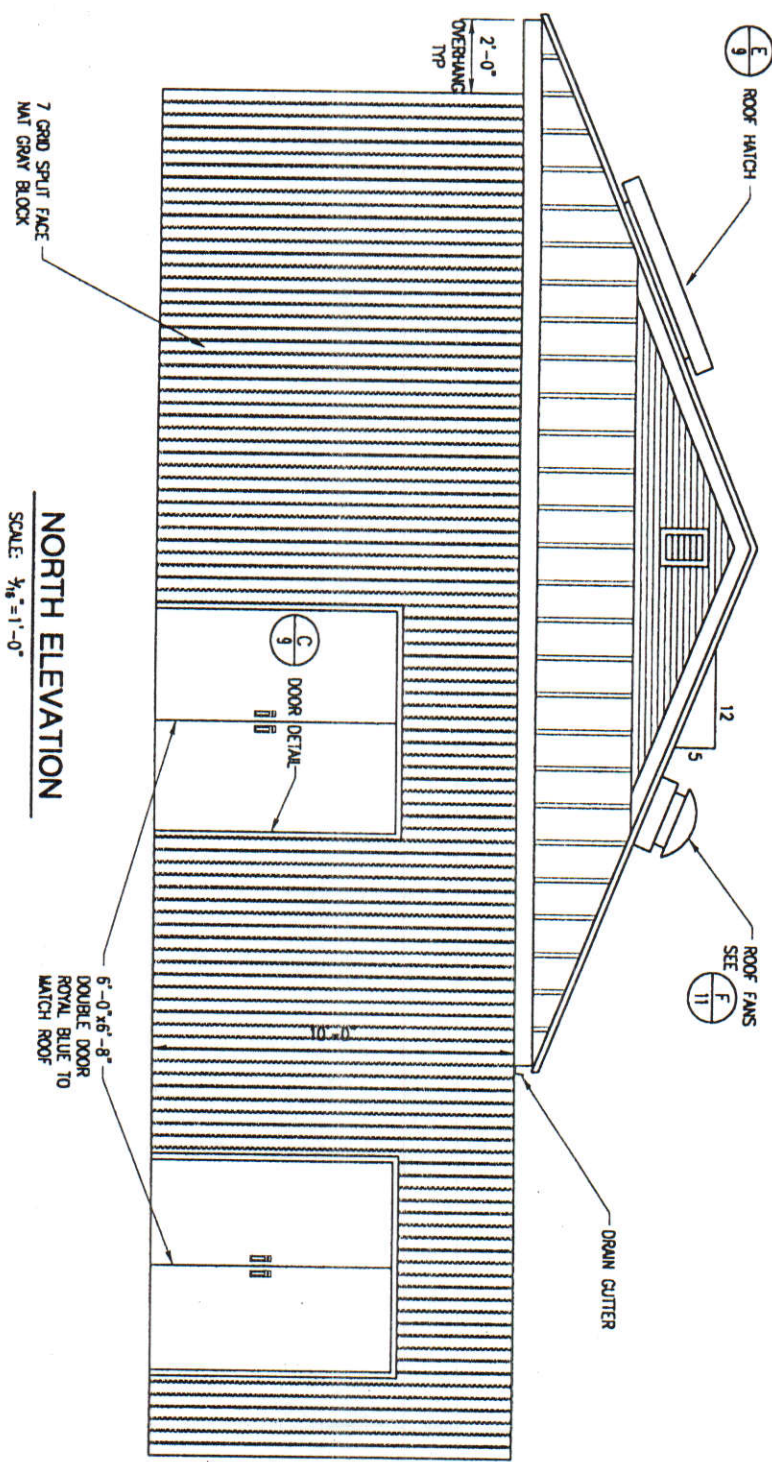


NORTH ELEVATION
SCALE: 1/8" = 1'-0"

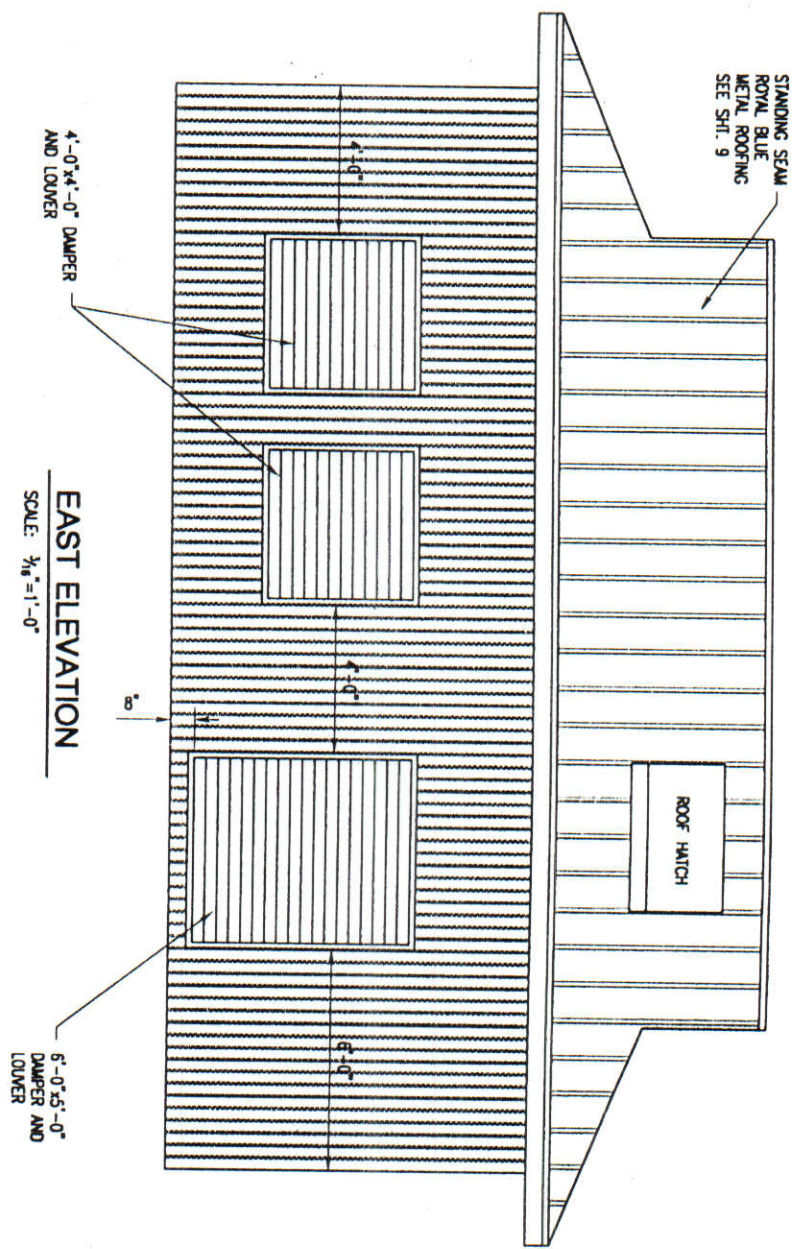

EAST ELEVATION
SCALE: 1/8" = 1'-0"

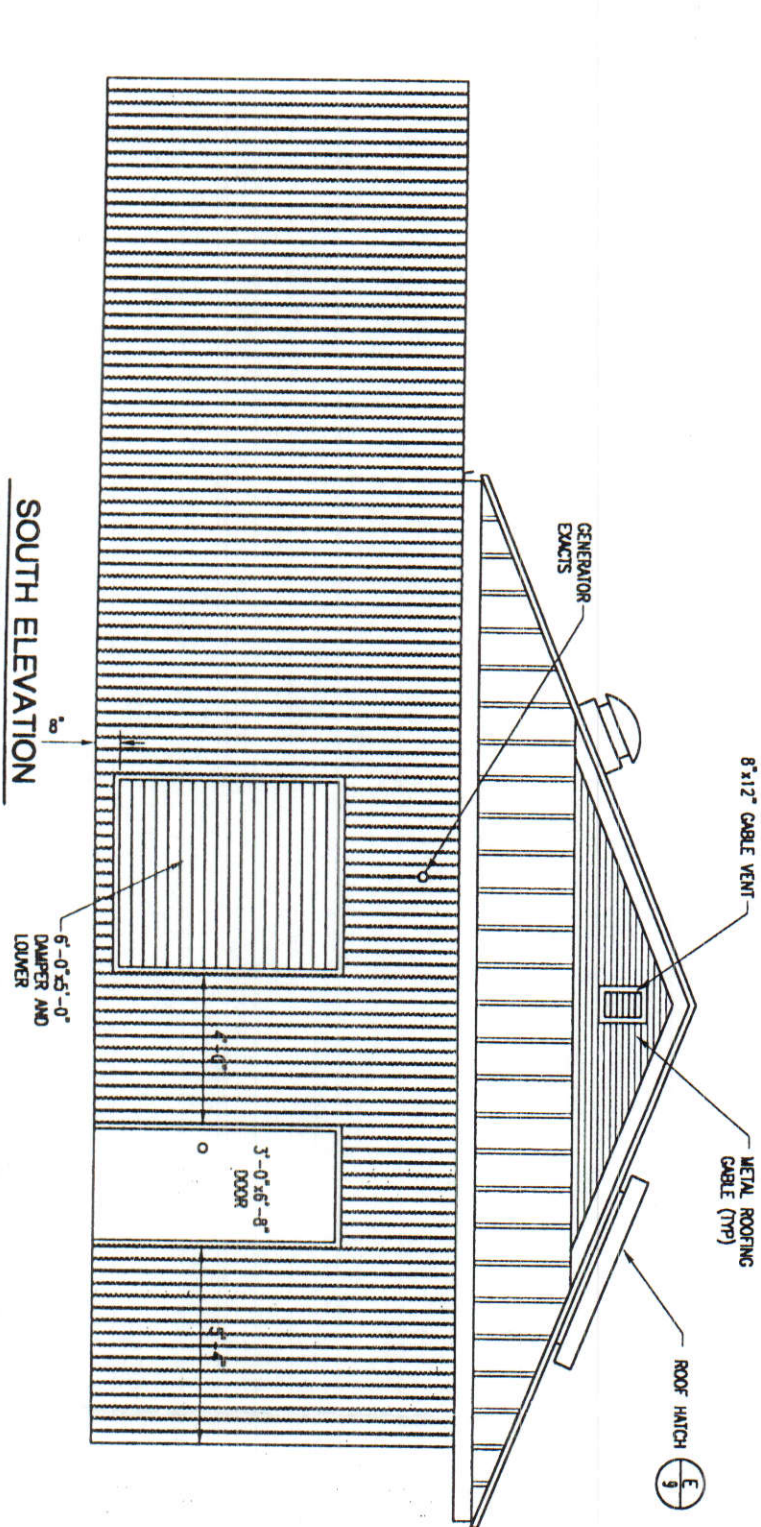

SOUTH ELEVATION
SCALE: 1/8" = 1'-0"

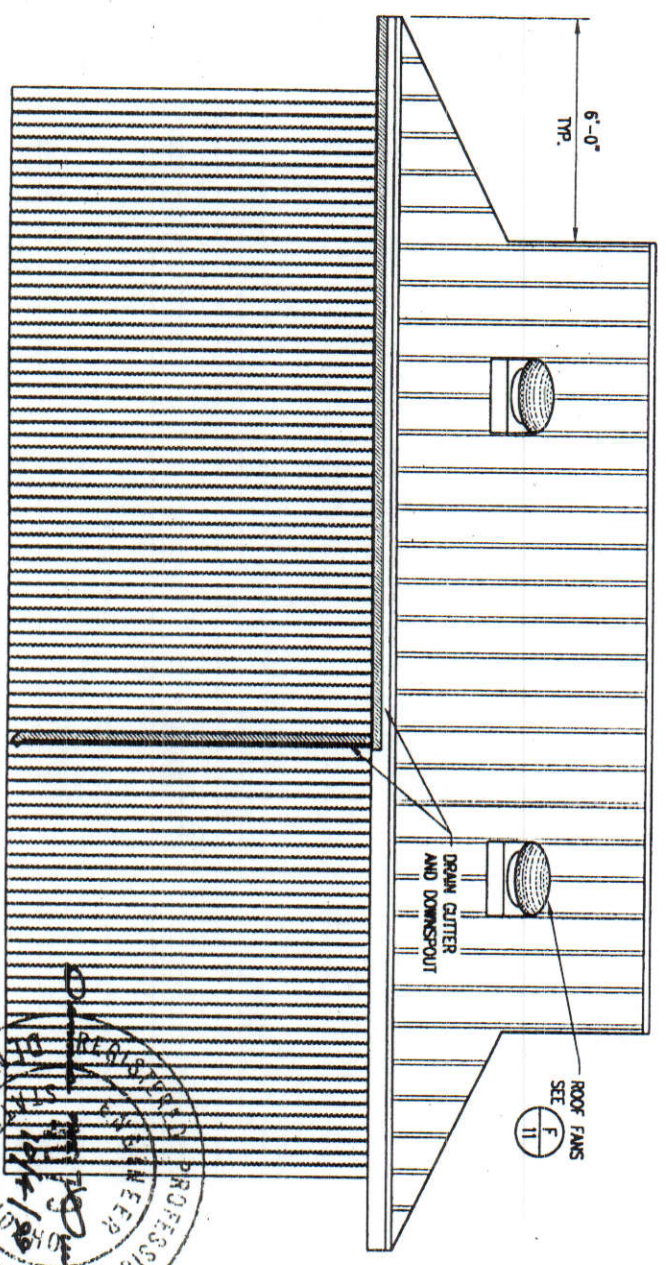

WEST ELEVATION
SCALE: 1/8" = 1'-0"




NO.	REVISIONS	BY	DATE
1	DESIGNED:	DMS	
2	CAD NAME:	0610002A.DWG	
3	SCALE:	AS NOTED	


DRAWN:	IC	CHECKED:	DMS
DESIGNED:	DMS	APPROVED:	DMS
CAD NAME:	0610002A.DWG	SCALE:	AS NOTED

KELLER ASSOCIATES
131 SW 5th Avenue, Suite 4
Meridian, Idaho 83642
(208) 288-1992

PROJECT NO.	198061
SHEET NO.	7
Nampa Well	
BUILDING ELEVATIONS	

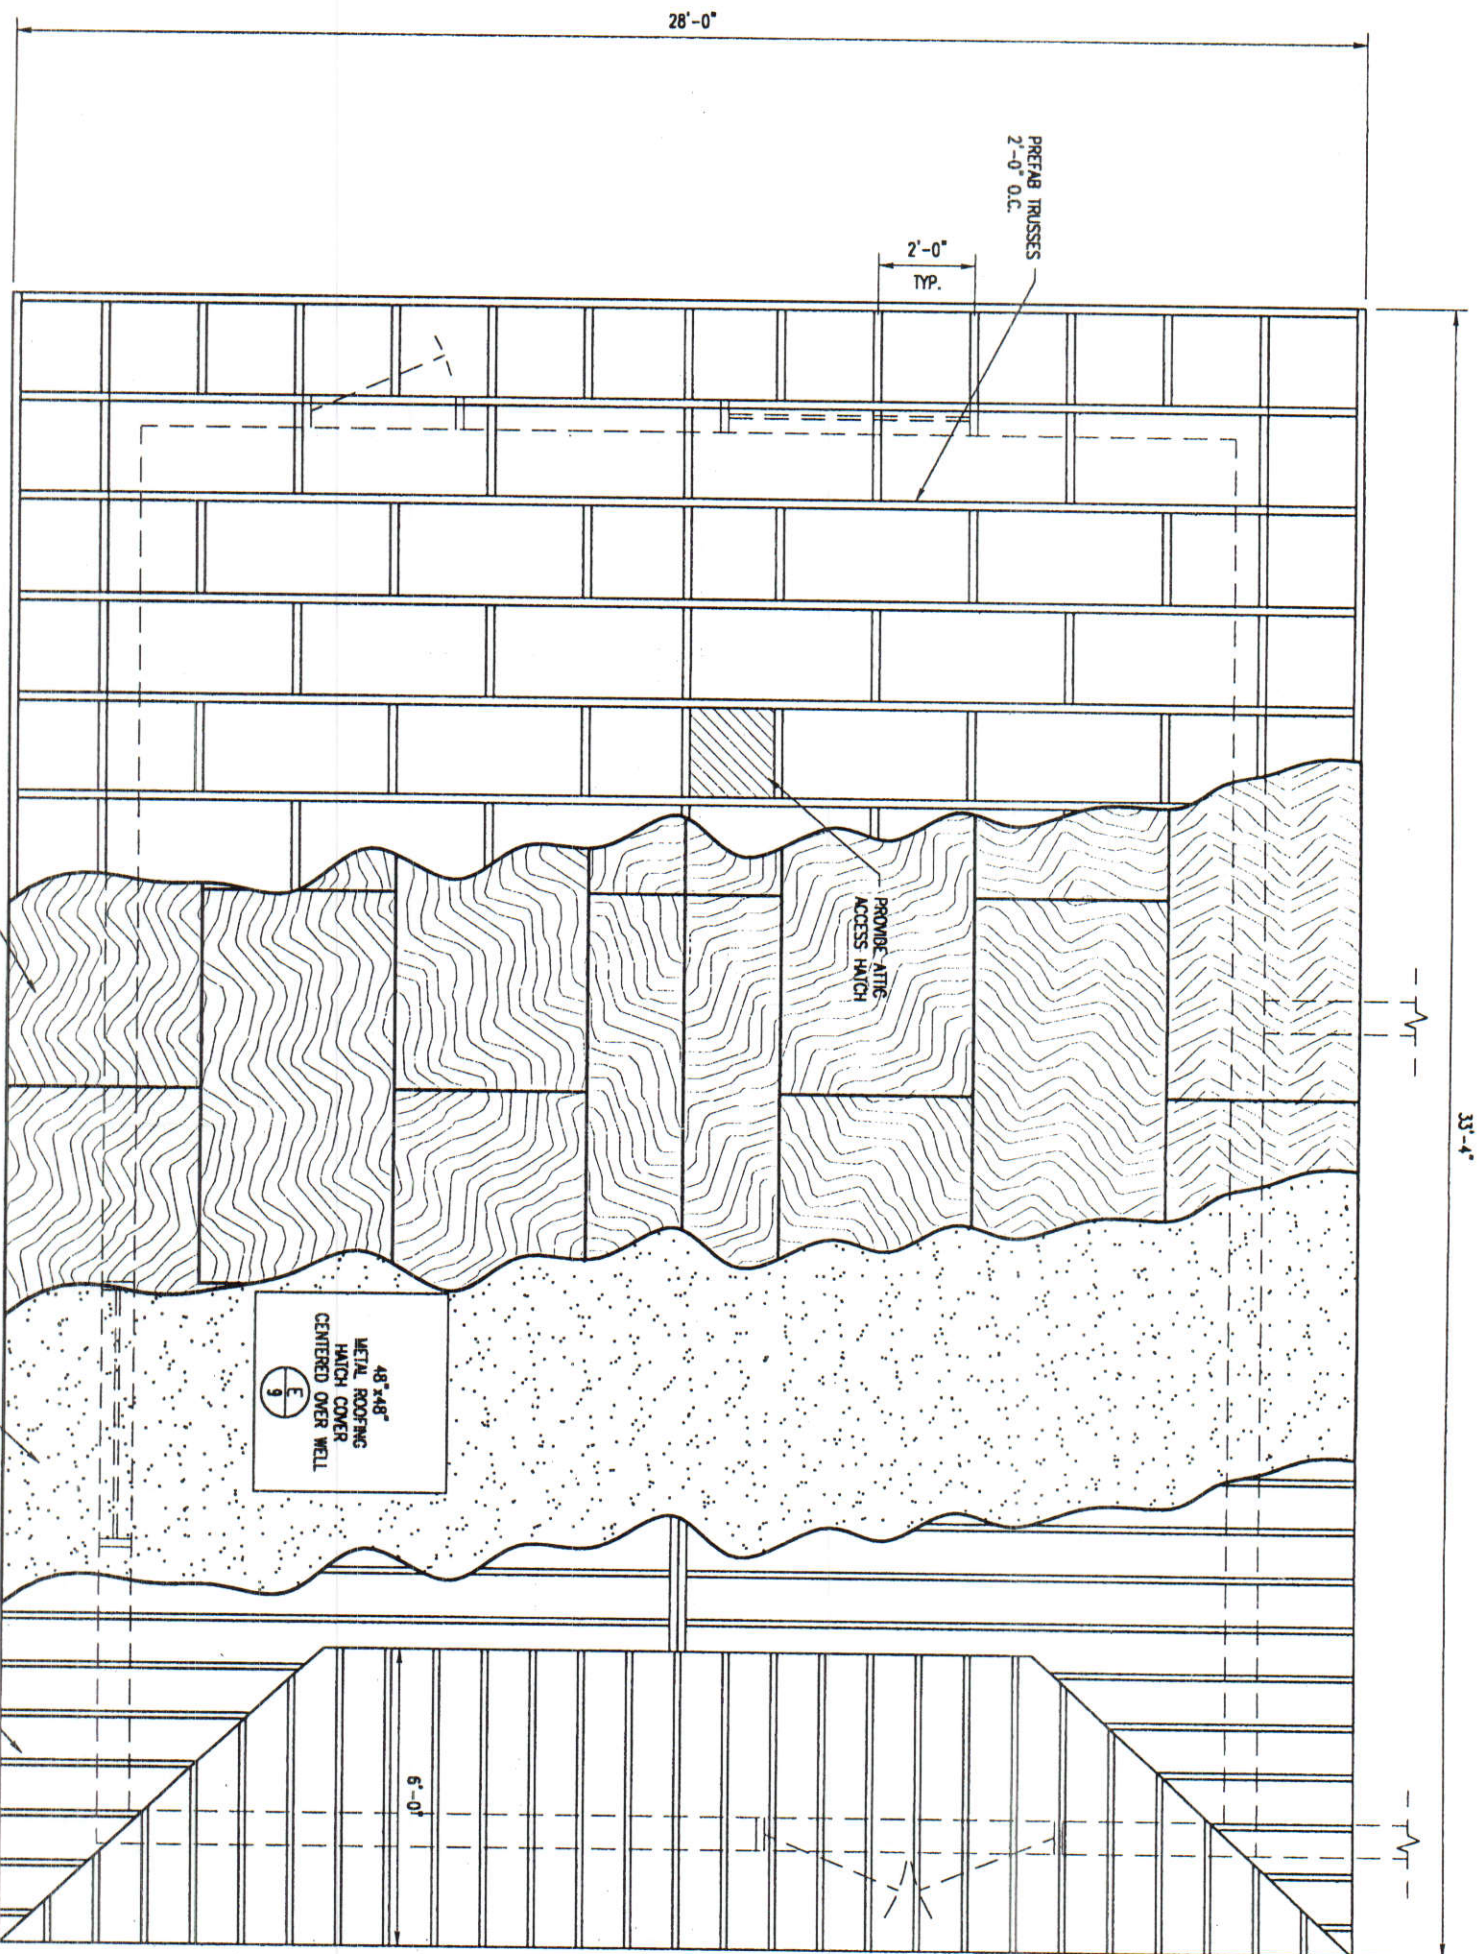

ROOF DETAIL
SCALE: 1/4"=1'-0"

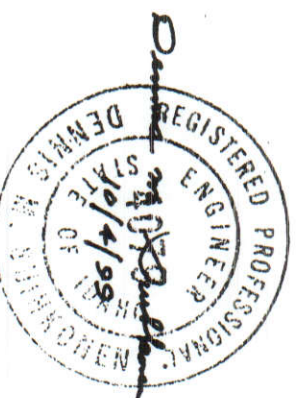


NO.	REVISIONS	BY	DATE

DRAWN:	IC	CHECKED:	DMS
DESIGNED:	DMS	APPROVED:	DMS
CAD NAME:	0610003A.DWG	SCALE:	AS NOTED


**KELLER ASSOCIATES**
131 SW 5th Avenue, Suite 4
Meridian, Idaho 83642
(208) 288-1992

City of
Nampa, Idaho


NAMPA WELL	PROJECT NO.
ROOF PLAN	198061
	SHEET NO.
	8

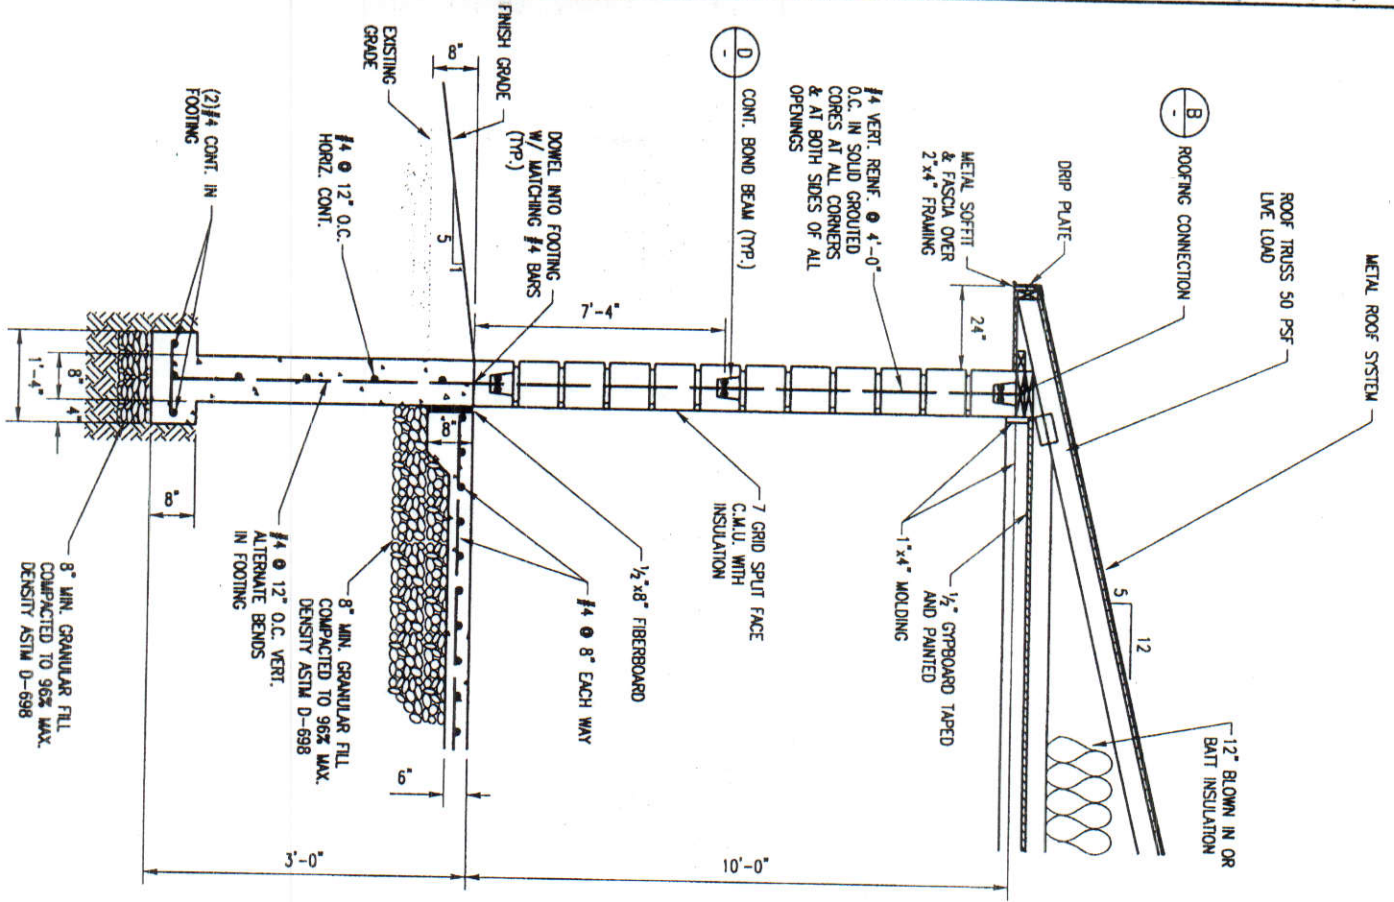


TYPICAL WALL SECTION
 NOT TO SCALE

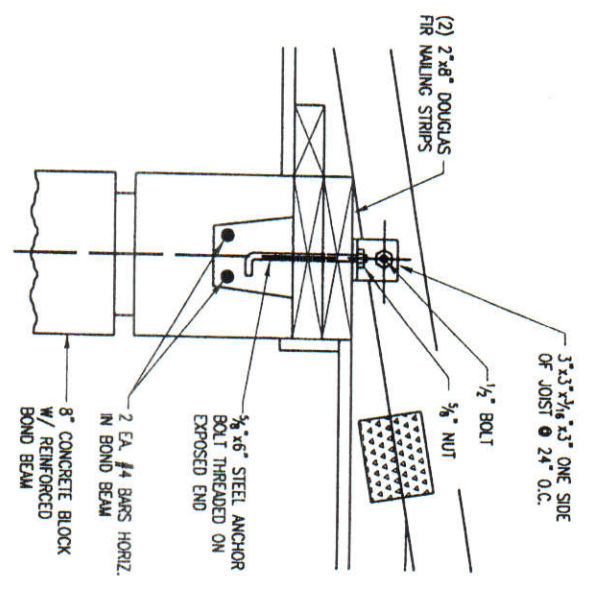


ROOF CONNECTION
 NOT TO SCALE

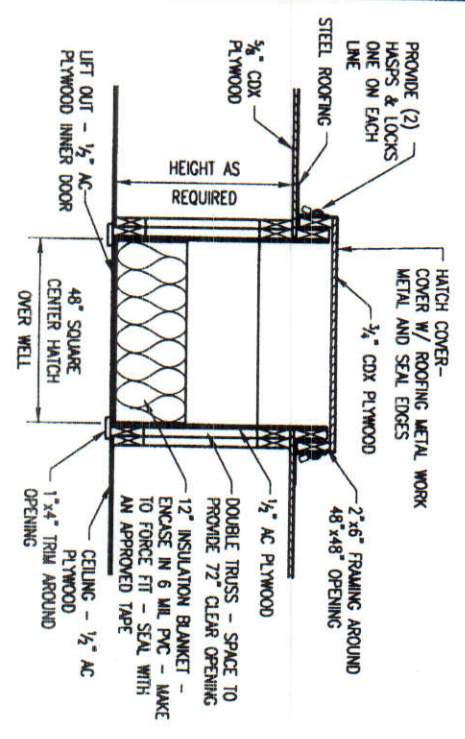


HATCH DETAIL
 NOT TO SCALE

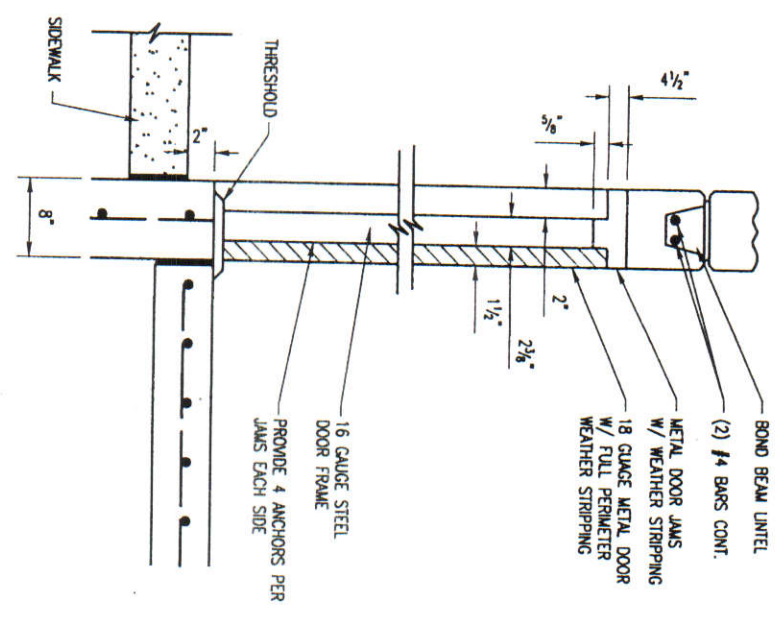


DOOR DETAIL
 NOT TO SCALE

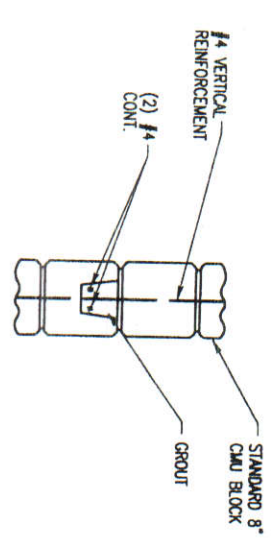

BOND BEAM DETAIL
 NOT TO SCALE

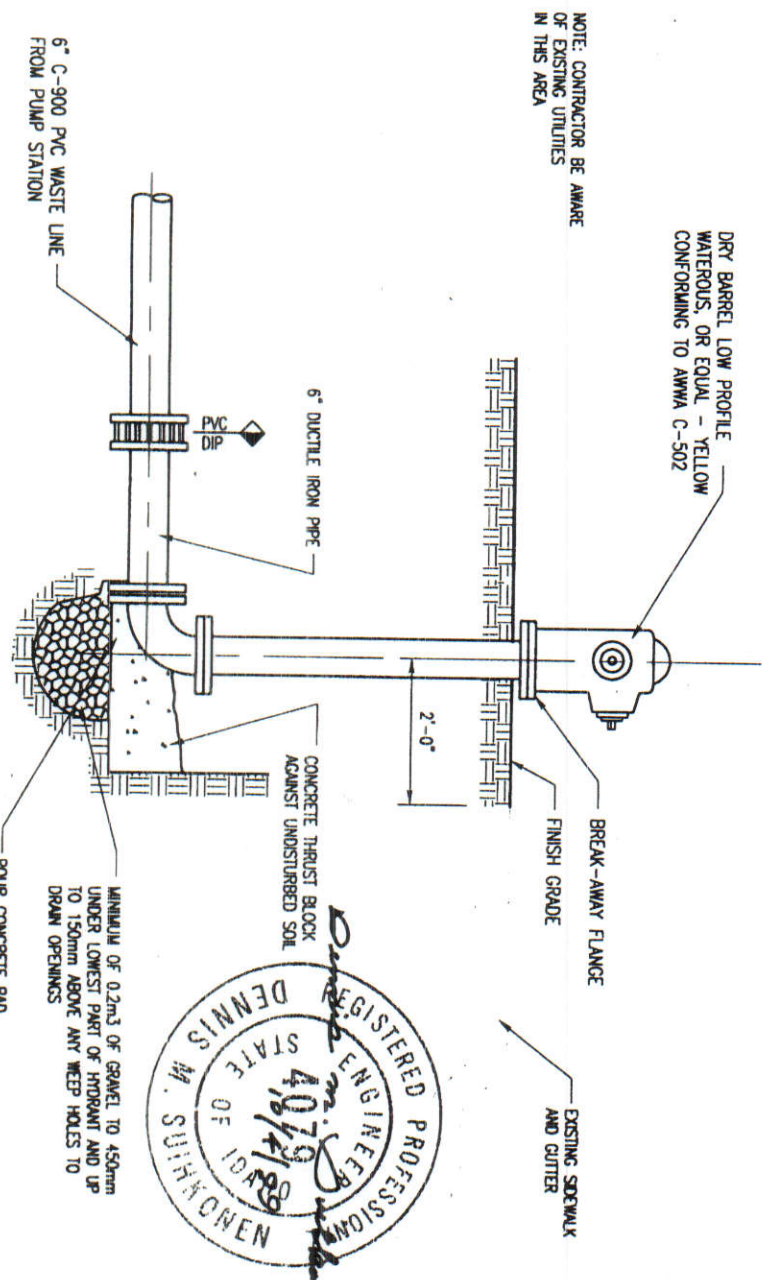

FIRE HYDRANT DETAIL
 NOT TO SCALE

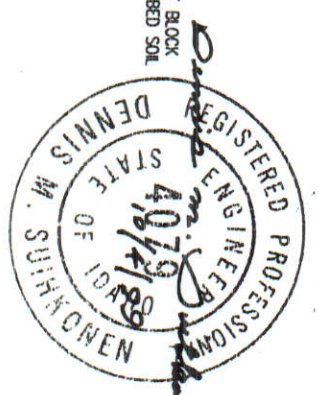


NO.	REVISIONS	BY	DATE

DRAWN:	IC	CHECKED:	DMS
DESIGNED:	DMS	APPROVED:	DMS
CAD NAME:	0610DOSA.DWG	SCALE:	NOT TO SCALE


KELLER ASSOCIATES
 131 SW 5th Avenue, Suite 4
 Meridian, Idaho 83642
 (208) 288-1992

City of Nampa, Idaho
NAMPA WELL
 BUILDING DETAILS


PROJECT NO.	198061
SHEET NO.	9

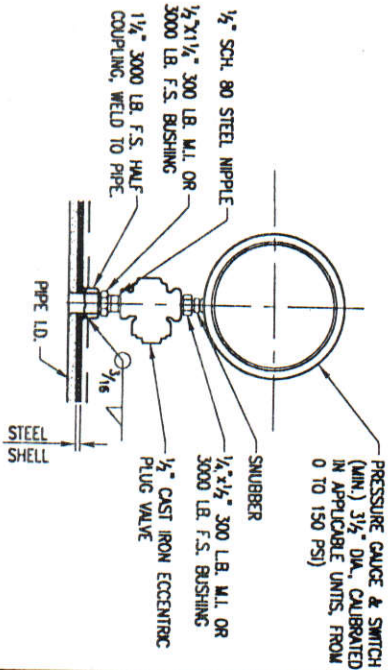


PRESSURE GAUGE AND SWITCH
A
NOT TO SCALE

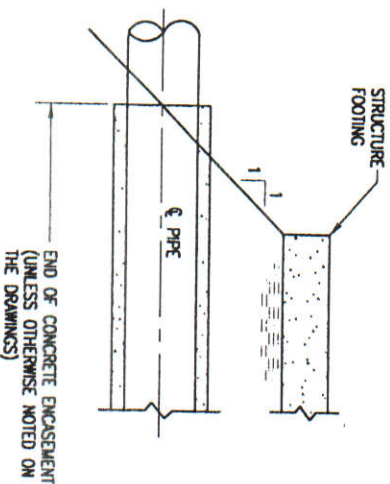


END OF PIPE ENCASEMENT UNDER STRUCTURE
B
NOT TO SCALE

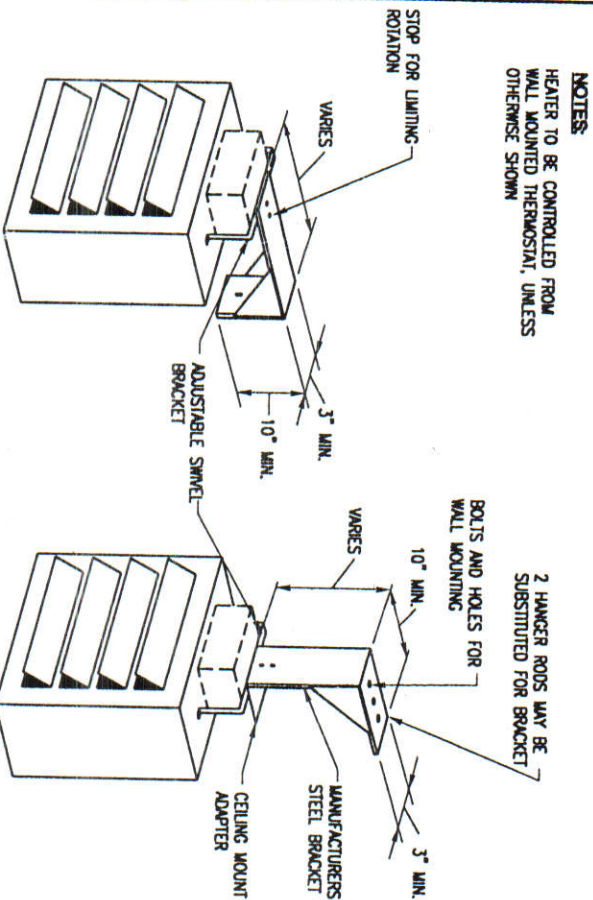


WALL MOUNTING POSITION CEILING MOUNTING POSITION
UNITS HEATER DETAIL
C
NOT TO SCALE

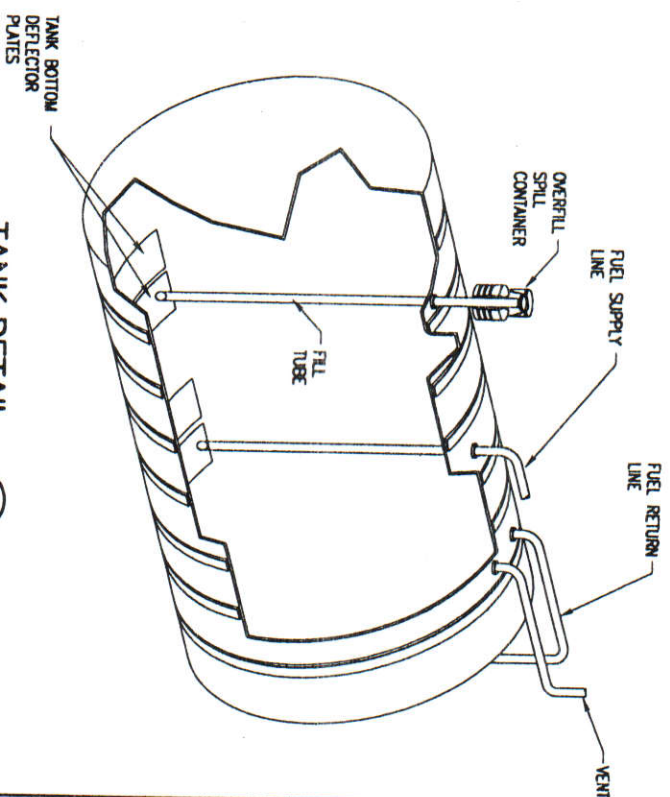


TANK DETAIL
D
NOT TO SCALE

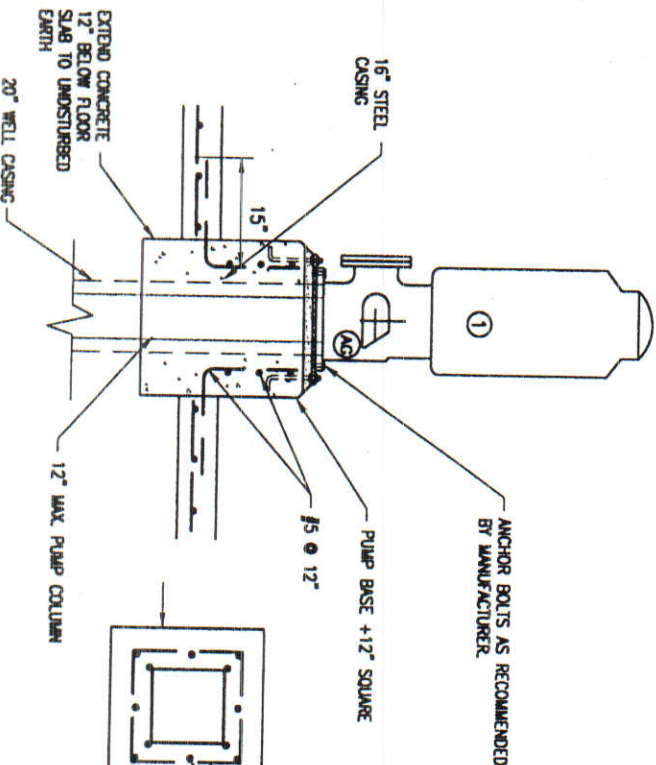


MOTOR/PUMP BASE
E
NOT TO SCALE

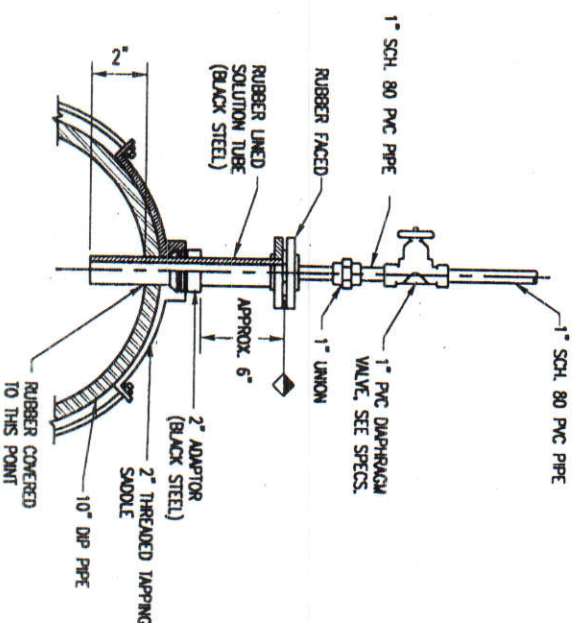


CHEMICAL DIFFUSER
F
NOT TO SCALE

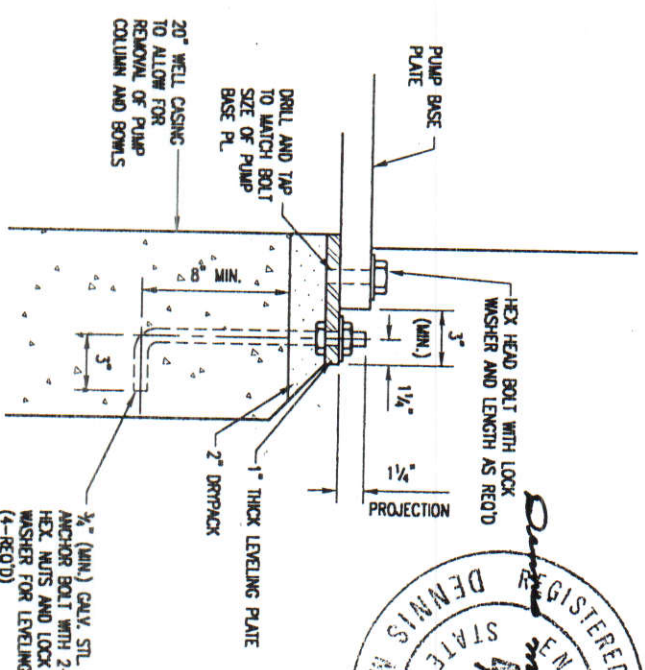

PUMP MOUNTING BASE
G
NOT TO SCALE

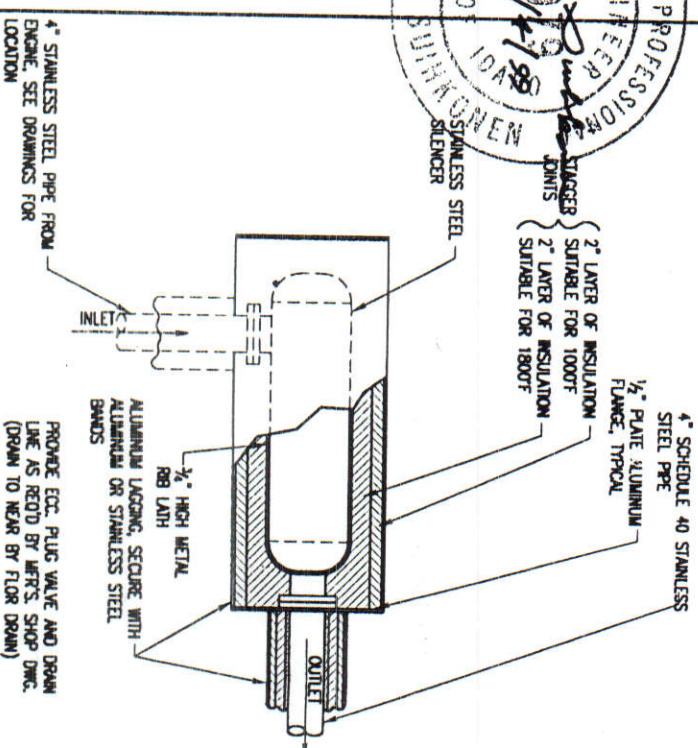

ENGINE SILENCER ASSEMBLY
H
NOT TO SCALE

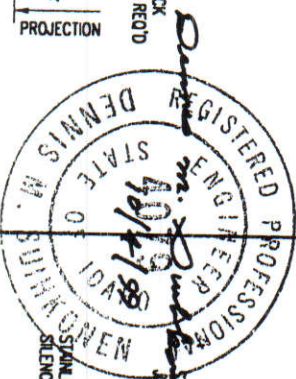

NO.	REVISIONS	BY	DATE

DRAWN:	IC	CHECKED:	DMS
DESIGNED:	DMS	APPROVED:	DMS
CAD NAME:	0610006A.DWG	SCALE:	NOT TO SCALE

KELLER ASSOCIATES
131 SW 5th Avenue, Suite A
Meridian, Idaho 83642
(208) 288-1992

City of
Nampa, Idaho

NAMPA WELL
MISCELLANEOUS DETAILS I

PROJECT NO.
198061
SHEET NO.
10

1 of 2

P/D

Well

House

11

in

Community
Park



P/D

well #11


Flow
meter
is

Light
Green



63-12474

2 of 2

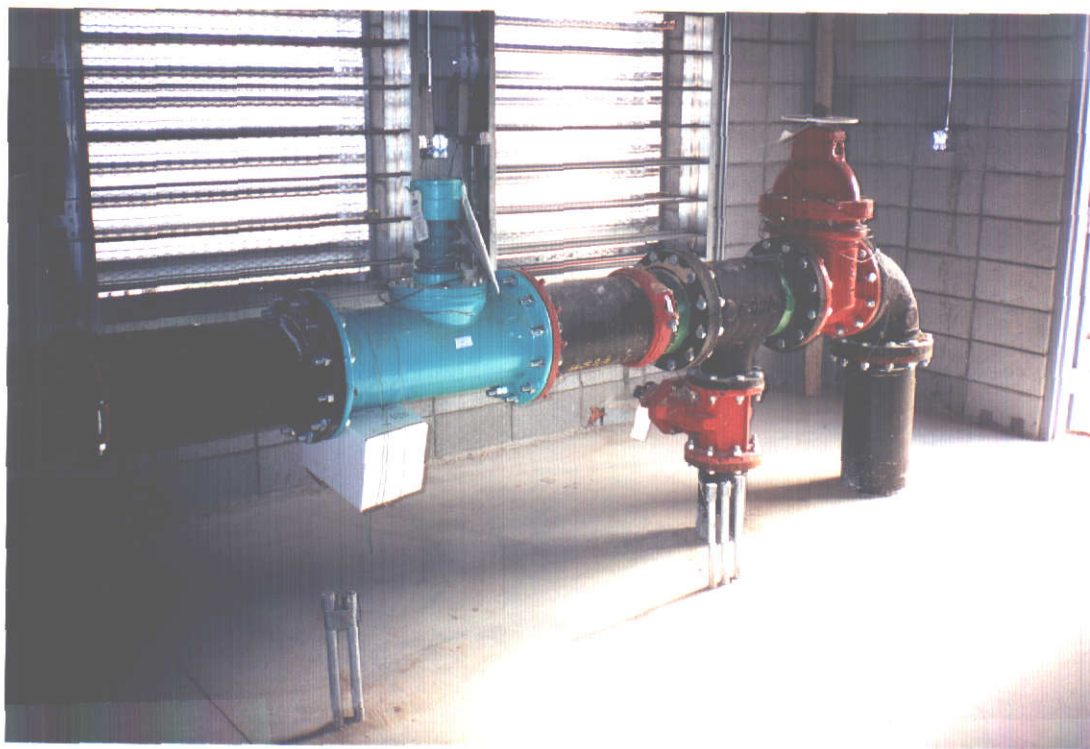

P10
Flow
Meter
and
Main
Service
Line



P10
Well # 11

63-12474

RECEIVED

DEC 28 1999

STATE OF IDAHO
DEPARTMENT OF WATER RESOURCES
 Amt. of Fee \$: 175.00
 Receipt No. 049553
 Receipt By: gjm
 Date Received: Dec. 29, 1999
 CK # 025701

Department of Water Resources


PROOF OF BENEFICIAL USE

The Idaho Department of Water Resources considers this form a statement that the permit holder(s) has/have completed all development that will occur under this permit and that water has been applied according to the provisions of the permit for the beneficial use(s) described below. This form must be accompanied by a license examination fee, when necessary, or be accompanied by a completed field examination report prepared by a certified water right examiner who has been appointed by the department.

1. Permit No. 63-12474 Telephone No. (208) 465-2220
2. Name(s) of Permit Holder(s): City of Nampa
3. Mailing Address: 411 Third Street South, Nampa, Idaho 83651
4. Source of Water: Groundwater If GROUNDWATER (well), Date Drilled: mo. 3 / yr. 99
 - a. Well Driller: Riverside, Inc. Drilling Permit Number: 63 - 98 - W - 0716-20
00
 - b. **OPTIONAL:**
Pump Horsepower: _____ Pressure (psi): _____ Dynamic pumping level (ft): _____
5. Use(s) (as authorized by the water right permit):
 Domestic (No. of households): _____ Stockwater (No. and type of stock): _____
 Irrigation (No. of acres): _____ Other: Municipal
6. Total rate of diversion and/or volume for which proof is submitted: 3.50 cfs OR _____ acre feet
7. Measuring Device Requirement: (refer to the approval conditions on your permit and respond accordingly)
 (This question is not optional. Please check either yes or no. Proofs returned not checked accordingly, will be considered incomplete)

Measuring Device: Is a measuring device required?	Yes <u>X</u> or No _____
Has the measuring device been installed?	Yes <u>X</u> or No _____
Flow Measurement Port: Is a flow measurement port required?	Yes _____ or No <u>X</u>
Has the measurement port been installed?	Yes _____ or No <u>X</u>
8. Fee Enclosed: \$ 175.00 (See Fee Schedule on back of the instructions for filing proof of beneficial use)
9. Person to contact to accompany the Department representative during field examination of the water system.
 Name: Tony Chavez Telephone Number: (208) 465-2209
 Address: 411 3rd Street South, Nampa, Idaho 83651
10. The information given on this form is my true statement of the extent to which the above numbered permit has been developed and I relinquish any undeveloped portion of the permit to the State of Idaho.

Signature of permit holder:

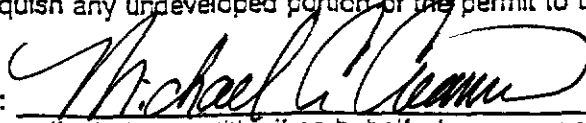

(include your title, if on behalf of company or organization)

As Attorney-in-Fact for the City of Nampa

Date:

12/28/99

MICROFILMED

JAN 28 2000

State of Idaho
Department of Water Resources
Permit To Appropriate Water
NO. 63-12474

Proposed Priority: October 1, 1998

Maximum Diversion Rate:

3.50 CFS

This is to certify, that CITY OF NAMPA
411 THIRD ST S
NAMPA ID 83651

has applied for a permit to appropriate water from: GROUNDWATER

and a permit is APPROVED for development of water as follows:

BENEFICIAL USE

PERIOD OF USE

RATE OF DIVERSION

MUNICIPAL

01/01 to 12/31

3.50 CFS

LOCATION OF POINT(S) OF DIVERSION: Lot 2(NWNE), Sec. 2, Township 02N, Range 02W
CANYON County

PLACE OF USE: See Remarks

CONDITIONS OF APPROVAL AND REMARKS

1. Proof of construction of works and application of water to beneficial use shall be submitted on or before January 1, 2000.
2. Subject to all prior water rights.
3. After specific notification by the department, the right holder shall install a suitable measuring device or shall enter into an agreement with the department to determine the amount of water diverted from power records and shall annually report the information to the department.
4. Right holder shall comply with the drilling permit requirements of Section 42-235, Idaho Code.
5. The Director retains jurisdiction to require the right holder to provide purchased or leased natural flow or stored water to offset depletion of Lower Snake River flows needed for salmon migration purposes. The amount of water required to be released into the Snake River or a tributary for this purpose will be determined by the Director based upon the reduction in flow caused by the use of water pursuant to this permit.
6. The issuance of this right does not grant any right-of-way or easement across the land of another.
7. Failure of the right holder to comply with any condition of approval is cause for the Director to void this permit.

MICROFILMED

FEB 1 5 41M

State of Idaho
Department of Water Resources**Permit To Appropriate Water**


NO. 63-12474

CONDITIONS OF APPROVAL AND REMARKS

8. Place of use is within the city limits of Nampa.
9. Construction of the well and use of water under this approval shall comply with applicable water quality standards of the Division of Environmental Quality of the Idaho Department of Health and Welfare.
10. The right holder shall not provide water diverted under this right for the irrigation of land having appurtenant surface water rights as a primary source of irrigation water except when the surface water rights are not available for use. This condition applies to all land with appurtenant surface water rights, including land converted from irrigated agricultural use to other land uses but still requiring water to irrigate lawns and landscaping.

This permit is issued pursuant to the provisions of Section 42-204, Idaho Code.
Witness the signature of the Director, affixed at Boise, this

12 th day of January, 1999.

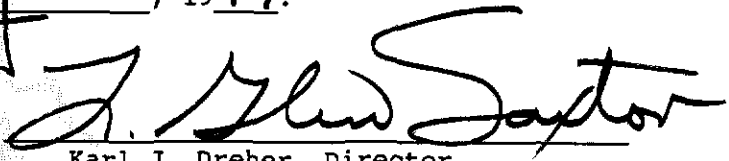
for Karl J. Dreher, Director

MICROFILMED

JAN 12 1999

(Internet)

Ident. No.

63-12474

RECEIVED

OCT 01 1998

WATER RESOURCES
WESTERN REGIONSTATE OF IDAHO
DEPARTMENT OF WATER RESOURCES

APPLICATION FOR PERMIT

To appropriate the public waters of the State of Idaho

RECEIVED

JAN 04 1999

DEPARTMENT OF WATER RESOURCES

1. Name of Applicant City of Nampa Phone (208) 465-2220
Mailing address 411 Third Street South Nampa ID 83651
2. Source of water supply Groundwater which is a tributary of N/A
3. Location of point of diversion is Township 2N Range 2W Sec. 2 in the NW 1/4, NW 1/4, NE 1/4, Govt. Lot NA 2, B.M., Canyon County; additional points of diversion if any: N/A
4. Water will be used for the following purposes: MUNICIPAL
Amount 3.5 cfs for Public Water System purposes from Jan. 1 to Dec. 31 (both dates inclusive)
(cfs or acre-feet per annum)
Amount _____ for _____ purposes from _____ to _____ (both dates inclusive)
(cfs or acre-feet per annum)
Amount _____ for _____ purposes from _____ to _____ (both dates inclusive)
(cfs or acre-feet per annum)
5. Total quantity to be appropriated is (a) 3.5 and/or (b) _____
cubic feet per second acre feet per annum
6. Proposed diverting works:
 - a. Describe type and size of devices used to divert water from the source well, pump
 - b. Height of storage dam N/A feet; active reservoir capacity N/A acre-feet; total reservoir capacity N/A acre-feet
 - c. Proposed well diameter is 24 inches; proposed depth of well is 500 feet
 - d. Is ground water with a temperature of greater than 85°F being sought? No
 - e. If well is already drilled, when? N/A; Drilling firm N/A
Well was drilled for (well owner) N/A; Drilling Permit No. N/A
7. Time required for completion of works and application of water to proposed beneficial use is 1 years (minimum 1 year)
8. Description of proposed uses (if irrigation only, go to item 9):
 - a. Hydropower; show total feet of head and proposed capacity in KW. N/A
 - b. Stockwatering; list number and kind of livestock. N/A
 - c. Municipal; show name of municipality. City of Nampa
 - d. Domestic; show number of households. N/A
 - e. Other; describe fully. N/A

MICROFILMED

FEB 16 1999

8. Description of place of use:

a. If water is for irrigation, indicate acreage in each subdivision in the tabulation below.

b. If water is used for other purposes, place a symbol of the use (example: D for Domestic) in the corresponding place of use below. See instructions for standard symbols.

TWP	RGE	SEC	N E				N W				S W				S E				TOTALS
			NE	NW	SW	SE	NE	NW	SW	SE	NE	NW	SW	SE	NE	NW	SW	SE	
2N	2W	2		M															

Total number of acres to be irrigated 0

10. Describe any other water rights used for the same purposes as described above. N/A

11. a. Who owns the property at the point of diversion? City of Nampa

b. Who owns the land to be irrigated or place of use? N/A

c. If the property is owned by a person other than the applicant, describe the arrangement enabling the applicant to make this filing: N/A

12. Remarks: N/A

Applicant agrees to mitigate consumption use in the future as needed.

13. MAP OF PROPOSED PROJECT REQUIRED - Attach an 8 1/2"x11" map clearly identifying the proposed point of diversion, place of use, section #, township & range. (A photocopy of a USGS 7.5 minute topographic quadrangle map is preferred.)

BE IT KNOWN that the undersigned hereby makes this application for permit to appropriate the public waters of the State of Idaho as herein set forth.

Larry Bledsoe, City Engineer.
Signature of Applicant (and title, if applicable)


Received by DT Date 10-1-98 Time 1:10 Preliminary check by g
Fee \$ 160 Received by CD # 10024461 Date 10-1-98
Publication prepared by DT Date 10-7-98 Published in Boise Tribune 10-15+26-98
Publication approved DT Date 11-9-98

MICROFILMED

FEB 16 1999

2N 2W sec 2
Box 12

WELL LOCATION

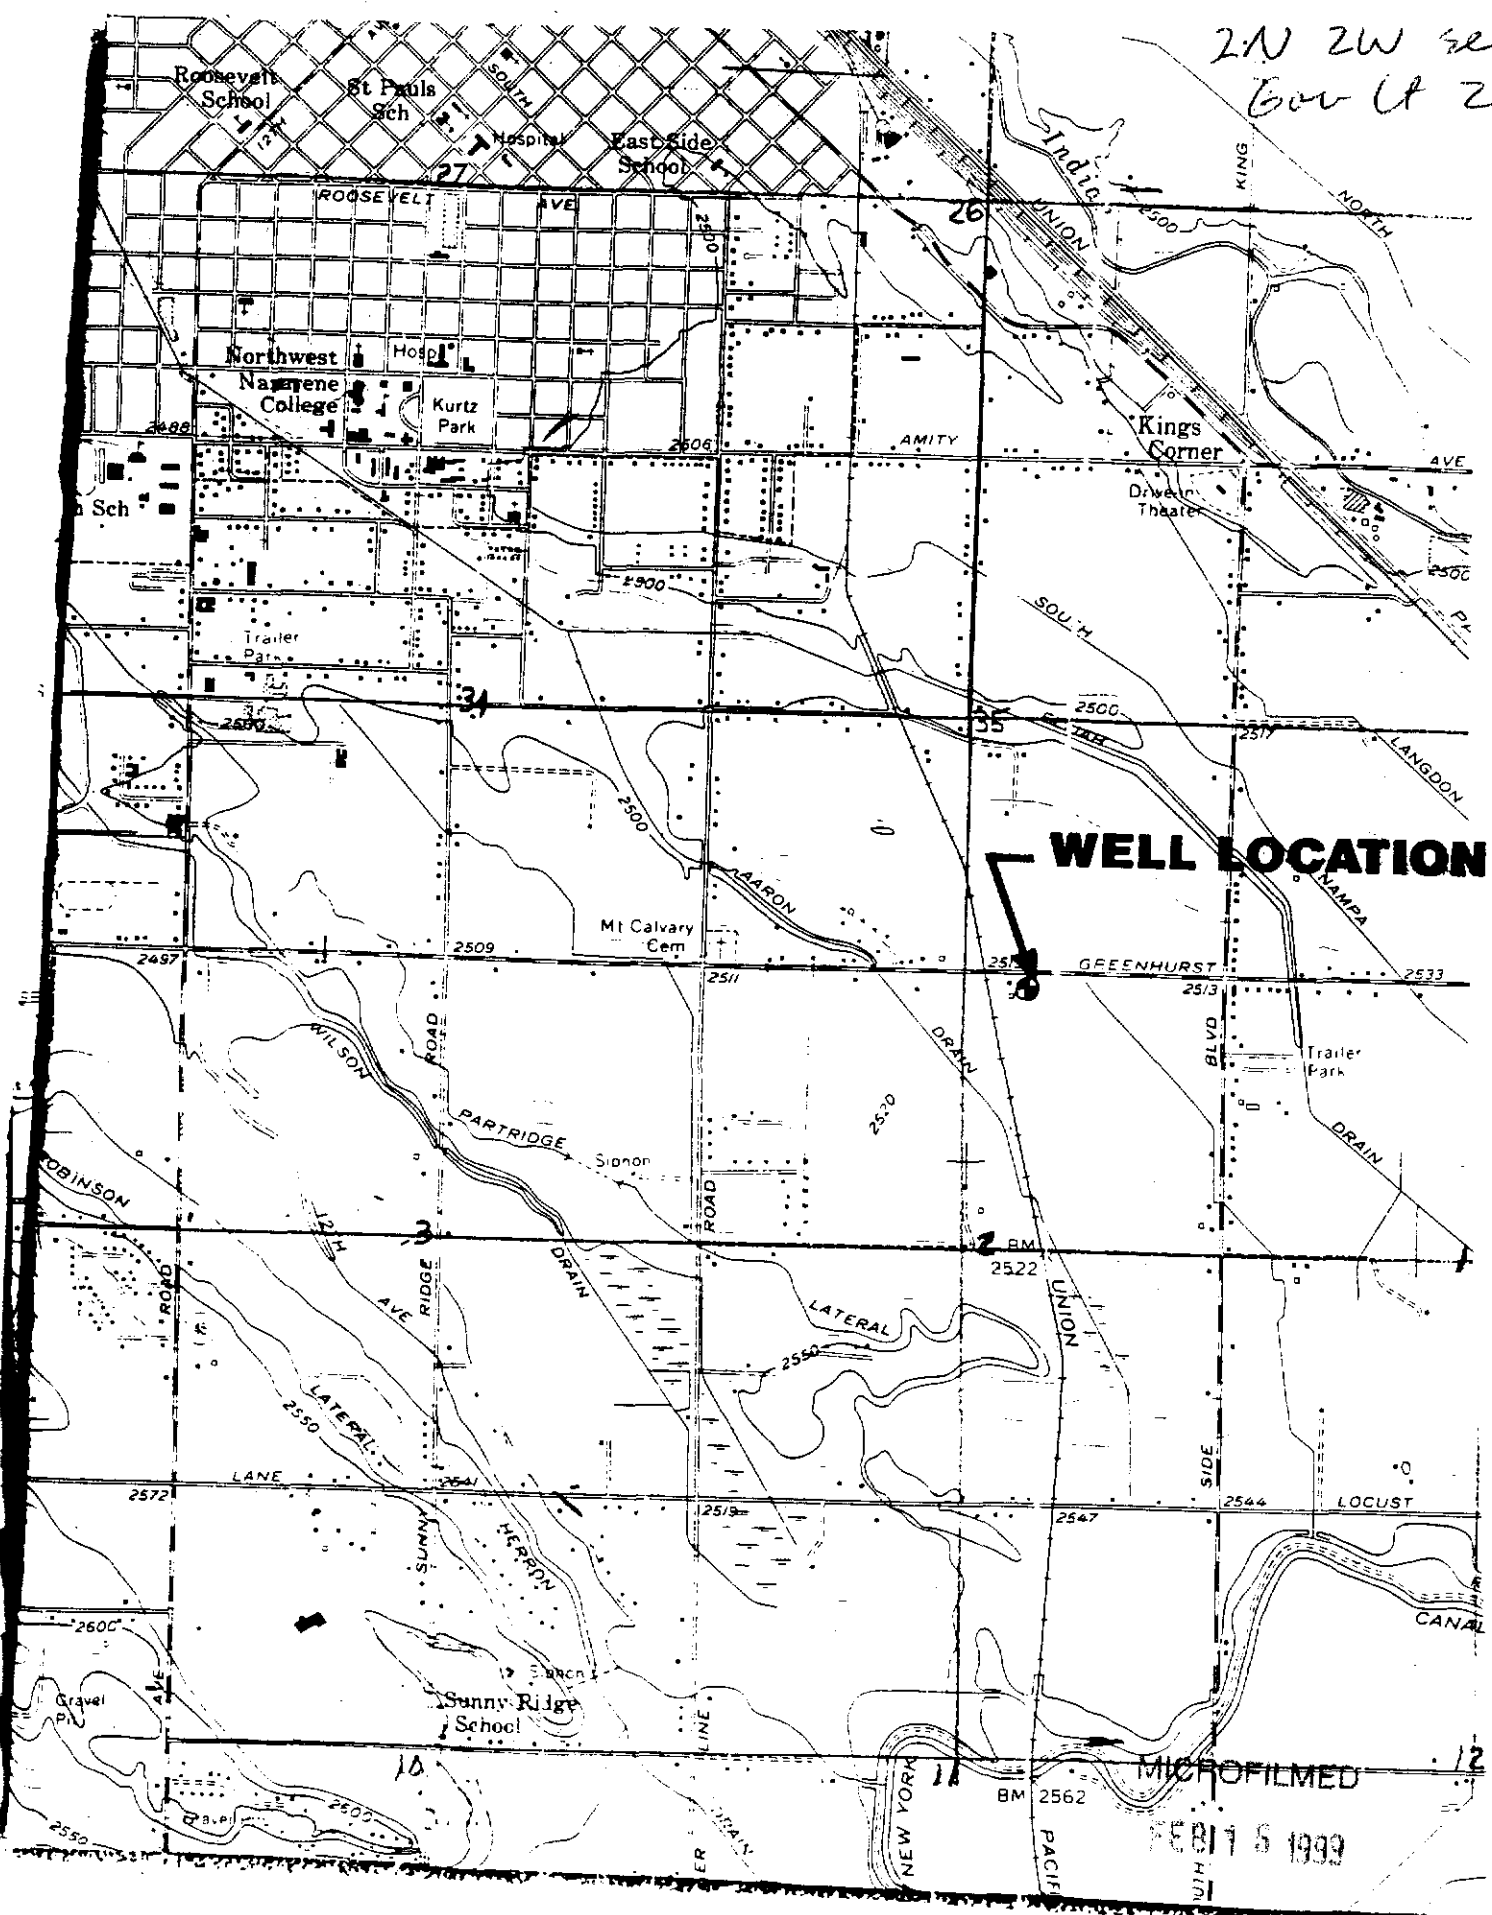

MICROFILMED

FEB 15 1999

RECEIVED
MAR 7, 2000
Department of Water Resources

Permit No. 63-12474

1. Owner: City of Nampa

Phone No. (208) 465-2220

Current Address: 411 Third St. S. Nampa ID 83651

2. Accompanied by: Tom Riggs

EXAM DATE : 2-9-00

Address: 5314

Phone No. 465-2209

Relationship to Permit Holder: Assist. Maint. Superv. - Water Dept.

3. Source: Groundwater tributary to

B. OVERLAP REVIEW

1. Other water rights with the same place of use: 30 other water rights

2. Other water rights with the same point of diversion: *None*

C. DIVERSION AND DELIVERY SYSTEM

1. Point(s) of Diversion:

[illegible]

2. Place(s) of Use: City of Nampa Indicate Method of Determination S, H, U, H

[illegible]

See enclosed Design drawings
for well Site #11 by
Keller Associates

✓ Photo of Diversion and System Attached

model

Well or Diversion Identification No.*	Motor Make	Hp	Model Motor Serial No.	Pump Make	Pump Serial No. or Discharge Size
Well #11	U.S. Electr.	150	R462A	Floway	14 JKM 3 stage

D. FLOW MEASUREMENTS

Measurement Equipment	Type	Make	Model No.	Serial No.	Size	Calib. Date
Flow Meter	Tot.	Water Special		200151	10"	

2. Measurements: None, or Press. 60-100 PSI

Well off.

E. NARRATIVE/REMARKS/COMMENTS

1. This is municipal well #11 for the City of Nampa. The City has a separate irrigation system that uses both groundwater and surface water.
2. At the time of the exam, the well house structure was still under construction but the water system portion was completed and operational. The contractor was about 6 months behind schedule.
3. This well pumps into the municipal system with an operating pressure of 60-100 psi.
4. The well is located just south of Greenhurst Rd in the Community Park adjacent to the City Trail system and the Islands subdivision.

Have conditions of permit approval been met? ☒ yes ☐ no

Additional Computation Sheets Attached

Pump Core

$$\phi = \frac{(8.8)(15014r)(70\%) }{17' + (60 \text{ psi}) \left(\frac{34'}{14.7 \text{ psi.}} \right)} = \underline{5.93 \text{ cts}}$$

$$T D H = 17' + (60 \text{ psi}') \left(\frac{34'}{14.7 \text{ psi}'} \right)$$

$$= 156'$$

$$\phi = 2360 \text{ Gm} = 5.26 \text{ cfs} > 3.5 \text{ cfs}$$
$$V_{IR} = (\text{Acres Irrigated}) \times (\text{Irrigation Requirement}) =$$

$$V_{DR} = [\text{Diversion Rate (cfs)}] \times (\text{Days in Irrigation Season}) \times 1.9835 = \underline{\hspace{10em}}$$

V = Smaller of V_{IR} and V_{DR} = _____

H. RECOMMENDATIONS


Beneficial Use	Period of Use		Rate of Diversion Q (cfs)	Annual Volume V (afa)
	From	To		
Municipal	01/01	12/31	3.50	
Totals:			3.50	

___ Change P.D. as reflected above ___ Add P.D. as reflected above ☒ None
 ___ Change P.U. as reflected above ___ Add P.U. as reflected above ___ Other

Field Examiner's Name W. J. Jones Date 2-11-00

Reviewer _____ Date _____

SEAL

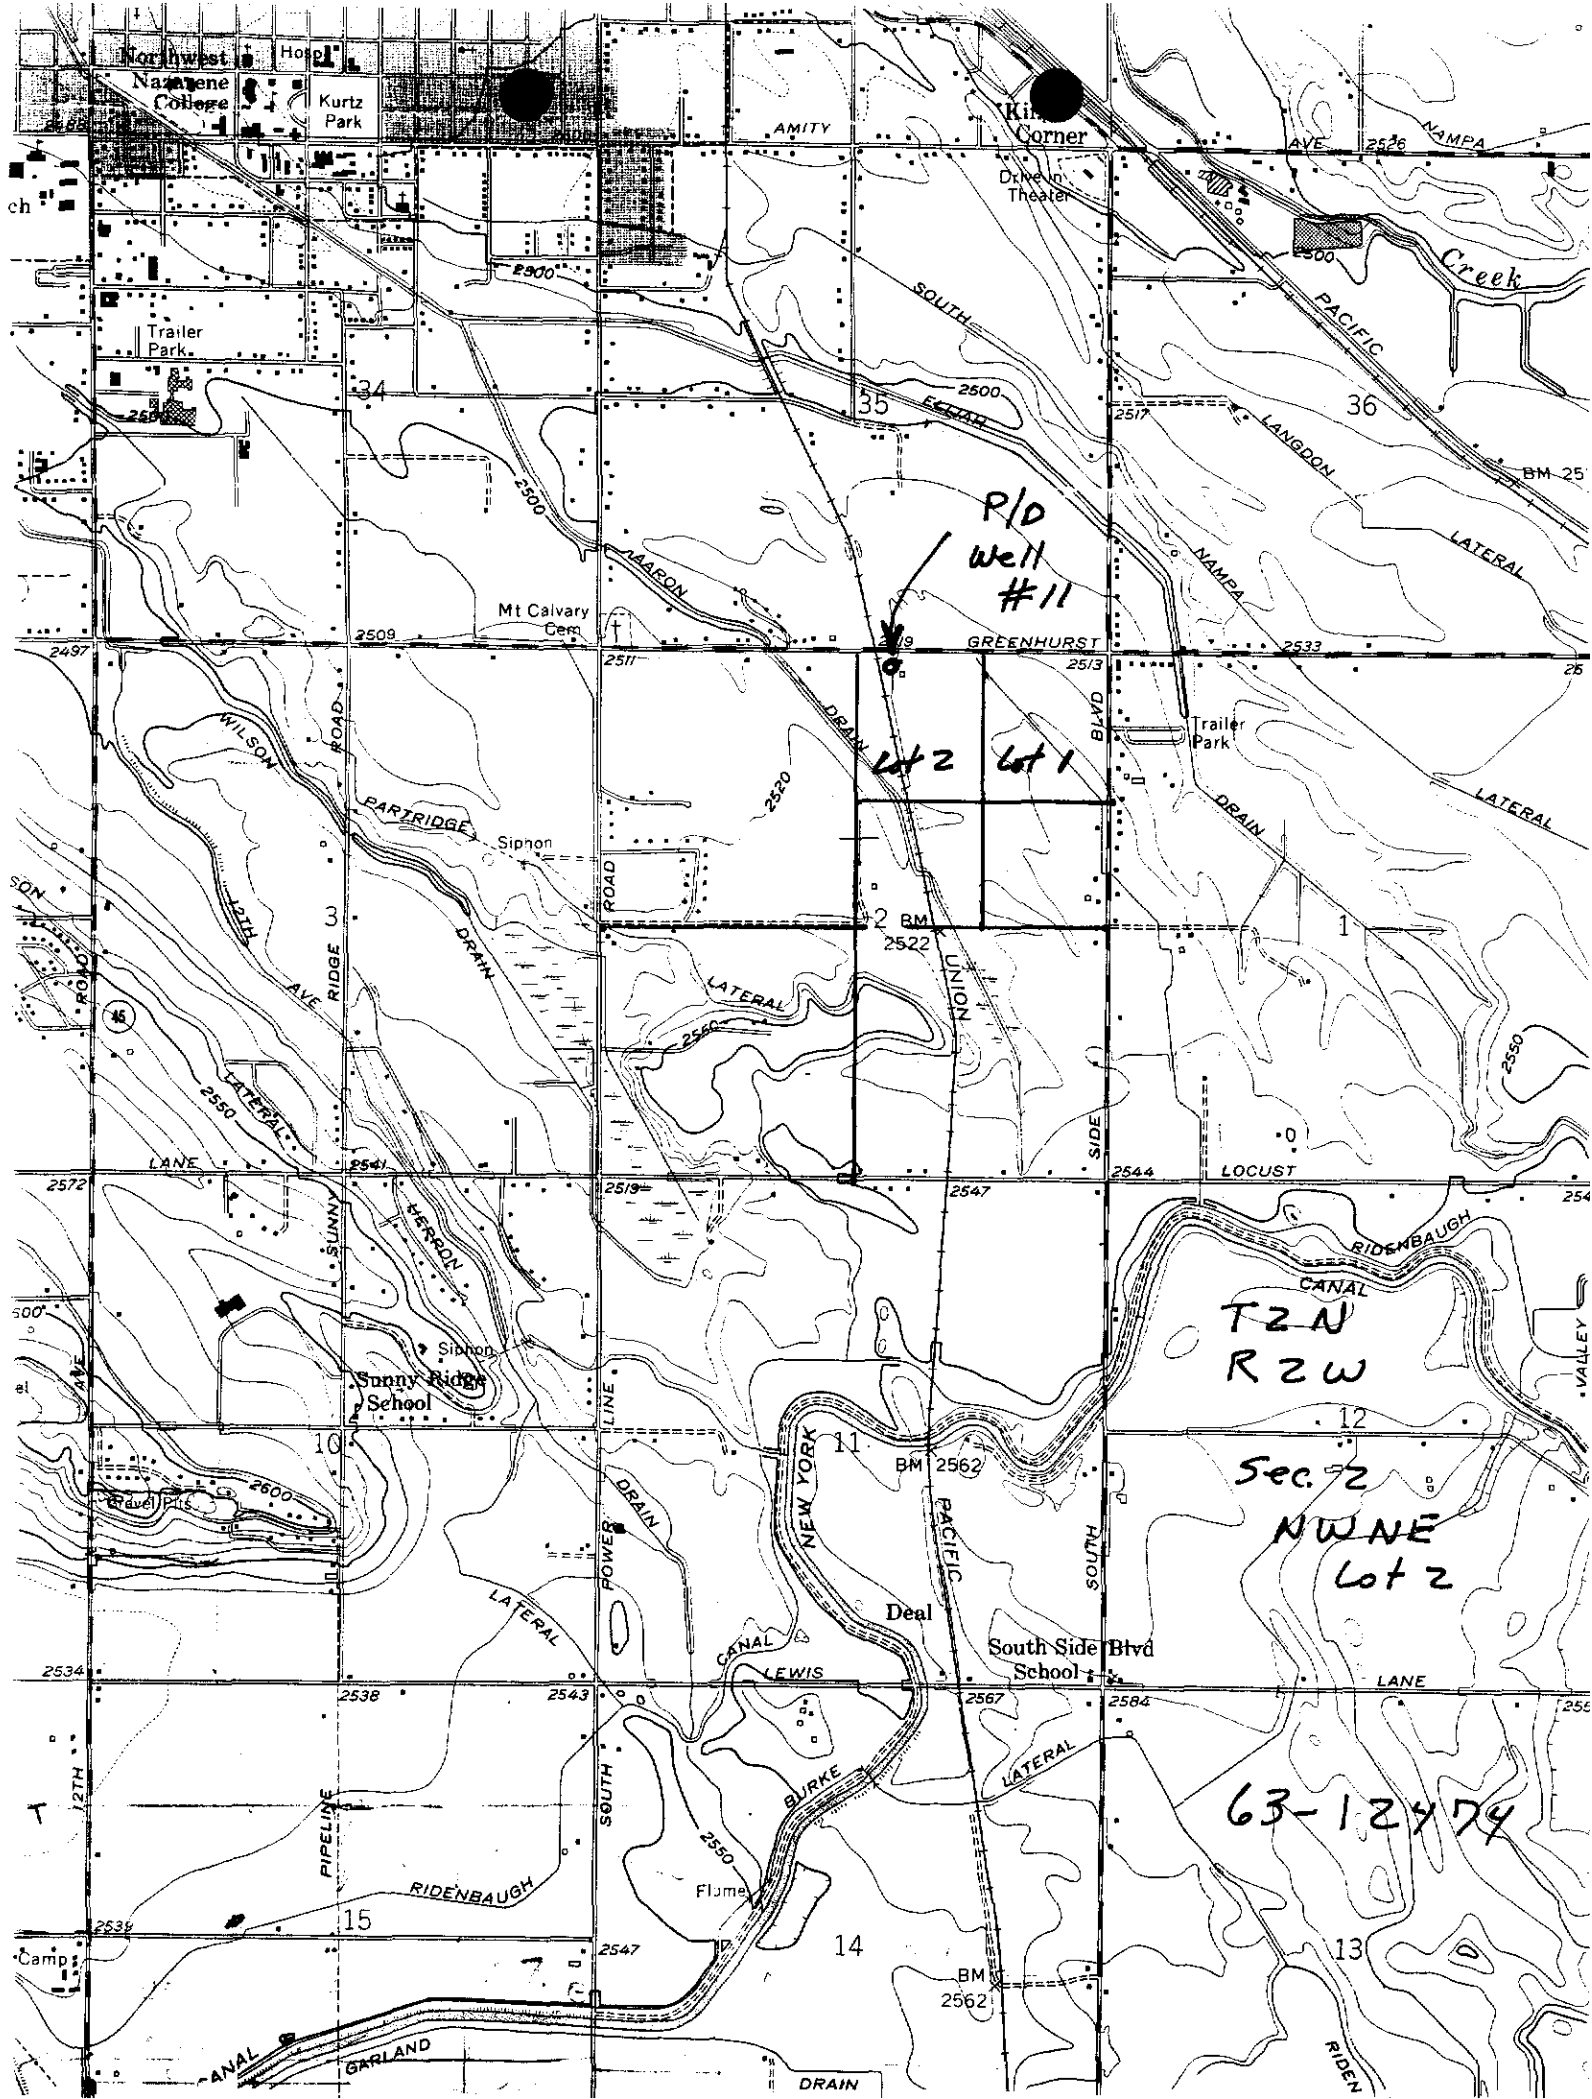

1/97 NEW PAGE
FOR CERTIFICATION

NUMBER OF STAGES	EFFICIENCY CHANGE (NO. OF POINTS)
1	-2
2	-1
3	-0


HORSEPOWER WILL BE AFFECTED
BY CHANGE IN EFFICIENCY

Floway PUMPS

14JKM

14JKM
1770RPM
ENCLOSED
TYPE IMPELLER

3 STAGE PERFORMANCE

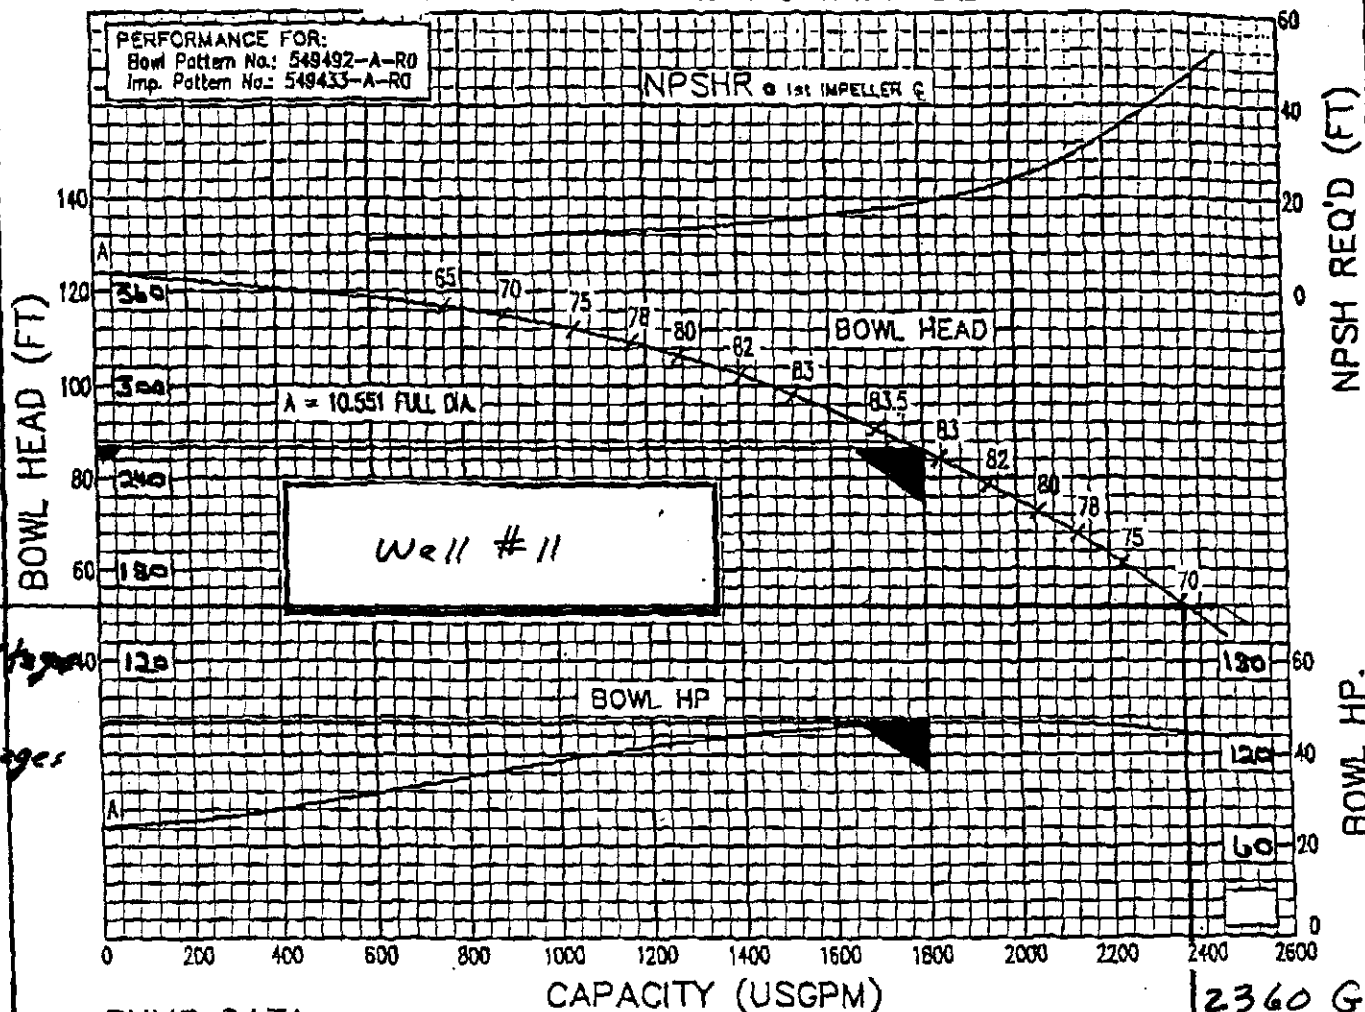

PUMP DATA

THRUST CONSTANT (K):	15.0	(K) BALANCED:	2	W.R. ² /STAGE(LB.FT. 2):	7.90	SPECIFIC SPEED (Ns):	2300
SHAFT DIAMETER (IN):	1 1/2	MAX. SPHERE (IN):	1 1/2	EYE AREA (IN ²):	20.9	MAX. HEAD (STD.CONSTR.)(FT.):	808
MIN. SUBM.(IN):	24"	IMP. WT. (LBS):	30	STD. AXIAL CLEARANCE (IN):	3/4	MAX. AXIAL CLEARANCE (IN):	1

DIMENSIONS

DIM'S	A	B	C	E	F ₁	F ₂	G	J	K
INCHES	10	12 1/2	8	14 1/2	12	16	6 1/2	28 1/2	28 1/2
L	N	P	S	T	W	X	SD	SL	SW
8	8-10-12	10	7 1/2	13 1/2	6 1/2	8 1/2	13 1/2	10 1/2	13 1/2

NOTES

Add "B" for additional stage.

"X" is the distance from the lip of bell to the first impeller centerline.


Add 2" to "J" and "C" when suction is larger or smaller than standard.

Performance indicated is based on cold water with a specific gravity of 1.0.

The performance shown is based on pump tests conducted in accordance with the Hydraulic Institute Standards with standard materials of construction.

• Minimum submergence over lip of bell to prevent vortexing.

Efficiency improvements are available in certain instances. Please contact the factory.

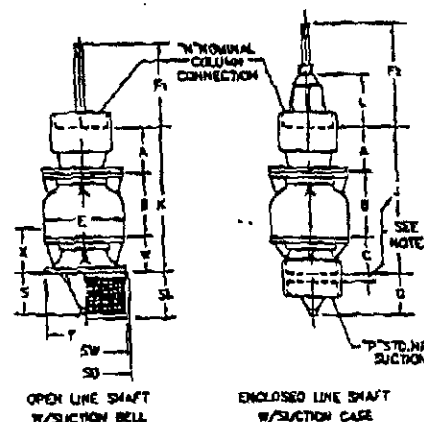

"There's a Difference..."

63-12474 A UCA COMPANY

IDAHO DEPARTMENT OF WATER RESOURCES

WELL INSPECTION FORM

1. DRILLING PERMIT NO: 63-98-W-0716-200 OTHER APPLICABLE NO: 63-12474
2. OWNER: City of Nampa Phone: (208) 465-2220
Address: 411 Third St. S., Nampa, ID 83651
3. WELL LOCATION: Twp 2 N, Rge. 2 W, Sec. 2, NW 1/4 NE 1/4
County Canyon (Provide sketch map and photo on reverse.) Lot 2
4. DRILLER: Riverside Inc. Lic. No. 333
When Drilled? 2-2-99 to 3-30-99
5. WELL CONSTRUCTION:
Casing Diameter 20 inches Water tight cap? ☒ Yes ☐ No Access Port: ☒ Yes ☐ No
Casing ≥ 12 inches above ground? ☒ Yes ☐ No - Describe _____
Depth of Casing 324 ft. Method Drilled Reverse Rotary
Condition of Well Casing: ☒ Good ☐ Fair ☐ Poor Describe _____
Control Valve? ☒ Yes ☐ No Pressure Gauge: ☒ Yes ☐ No
Condition of Piping and Valving New
Auger to a depth of _____ ft. Evidence of Annular Seal ☒ Yes ☐ No
Are there obvious construction problems that may be a source for contamination or waste of water?
☐ Yes ☒ No (Describe in Remarks and Attach Photo - On Reverse)
6. HYDROLOGIC INFORMATION:
Depth to Static Water 12 ft. Water Temperature 64.5 °F
Flowing Artesian ☐ Yes ☒ No Pressure: _____ (psi)
Water Sample Taken? ☐ Yes ☒ No If yes, describe purpose _____
Water Quality Measurements/Observations (Describe) _____
7. WELL USE:
☐ Domestic ☐ Irrigation ☐ Stock
☐ Test ☒ Municipal ☐ Industrial
☐ Abandoned ☐ Waste Disposal/Injection ☐ Not Used
☐ Other: _____

8. POSSIBLE CONTAMINATION SOURCES:

Is there evidence of Chemigation? ☐ Yes ☒ No

If yes, is there a check-valve present? ☐ Yes ☐ No

Is there a possible source of contamination nearby? ☐ Yes ☒ No

If yes, what Type? _____

How far away from the well is this source? _____

9. REMARKS: This is Municipal Well #11.

Dan Zornick Water Rights Examiner
Signature of Dept/Representative & Title

2-11-00
Inspection Date

PHOTOS, DRAWINGS, OTHER ATTACHMENTS:



T 2N, R 2W, Sec. 2

NW NE

Lot 2

of The Boise Meridian

34 5 12 3 1/2

c C b B a A

79.38 39.31 42.45 79.95

40.94	47.06	47.18	47.06	47.34	47.02	46.70	46.20	46.08	45.90	45.72
-------	-------	-------	-------	-------	-------	-------	-------	-------	-------	-------

80 80 80 80 80 80 80 80 80 80

Sec. 3. 000.00 Sec. 2. 000.42 Sec. 1. 003.96

160 100 160 100 100 100 100 100

N. 89° 56' W. S. 89° 58' W. West

79.90 80.00 79.95

Sec. 10. 040

Sec. 11. 040 Sec. 12. 040

N. 89° 58' W. N. 89° 58' W. West

79.90 80.05 80.00

Sec. 15. 040 Sec. 14. 040 Sec. 13. 040

N. 89° 58' W. N. 89° 58' W. West

80.00 80.00 80.00

Sec. 15. 040 Sec. 14. 040 Sec. 13. 040

N. 89° 58' W. N. 89° 58' W. West

80.00 80.00 80.00

Sec. 15. 040 Sec. 14. 040 Sec. 13. 040

63-12474

Mr. Fox

CITY OF NAMPÄ, IDAHO

CONSTRUCTION OF WELL NO. 11 FACILITIES


KA. NO. 198061


JULY 1999

63-12474




131 S. W. 5TH AVENUE, SUITE A
MERIDIAN, IDAHO. 83642
(208) 288-1992

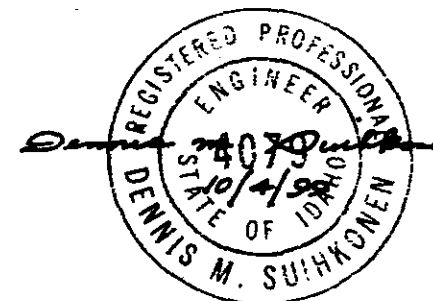

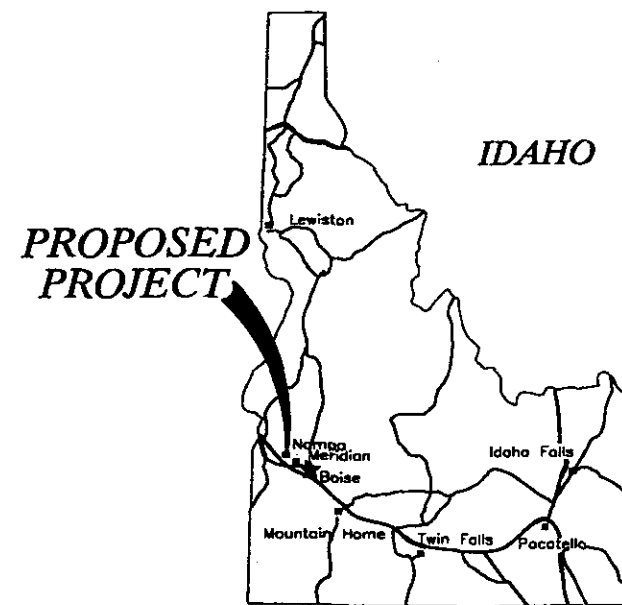


LOCATION MAP

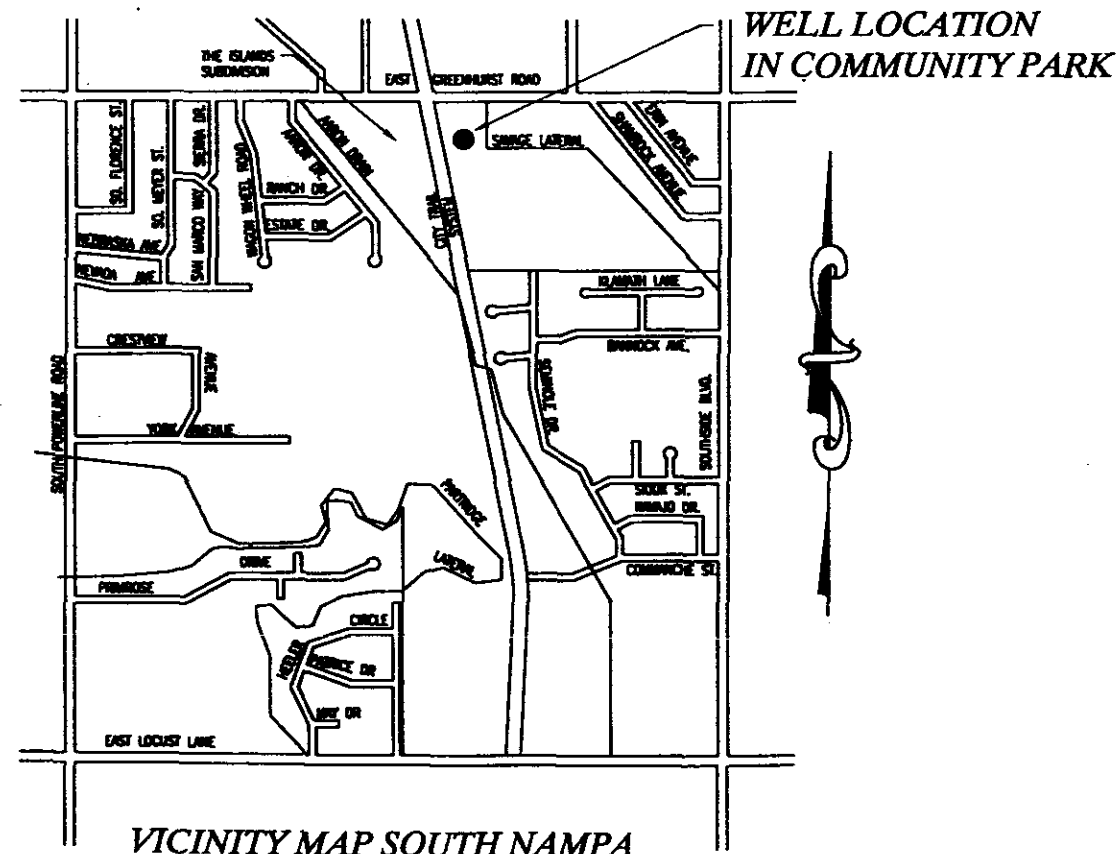

VICINITY MAP SOUTH NAMPA

LIST OF DRAWINGS

NO.	DESCRIPTION
1	TITLE PAGE
2	MAPS AND LISTS OF DRAWINGS
3	LOCATION AND PIPING PLAN
4	SITE PLAN
5	BUILDING PLAN
6	BUILDING SECTIONS
7	BUILDING ELEVATIONS
8	ROOF PLAN
9	BUILDING DETAILS
10	MISCELLANEOUS DETAILS 1
11	MISCELLANEOUS DETAILS 2
E-1	ELECTRICAL PLAN
E-2	FACILITY ELECTRICAL PLAN
E-3	ELECTRICAL ONE-LINE AND SHCEDULES
E-4	CONTROL DIAGRAMS AND DETAILS


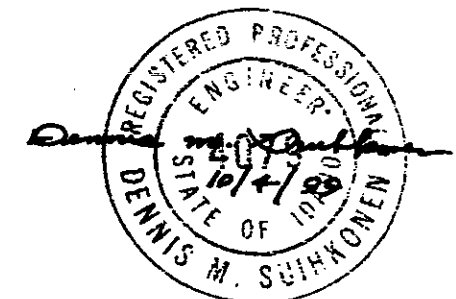


NO. _____		DRAWN: IC		CHECKED: DMS		 131 SW 5th Avenue, Suite A Meridian, Idaho 83642 (208) 288-1992	City of Nampa, Idaho	NAMPA WELL		PROJECT NO. 198061
REVISIONS		DESIGNED: DMS		APPROVED: DMS				MAPS AND LIST OF DRAWINGS		SHEET NO. 2
BY DATE		CAD NAME: 0610V01A.DWG		SCALE: NOT TO SCALE						

This document or any part thereof in detail or design concept is the personal property of Keller Associates, Inc. and shall not be copied in any form without the written authorization of Keller Associates, Inc.



GRAPHIC SCALE

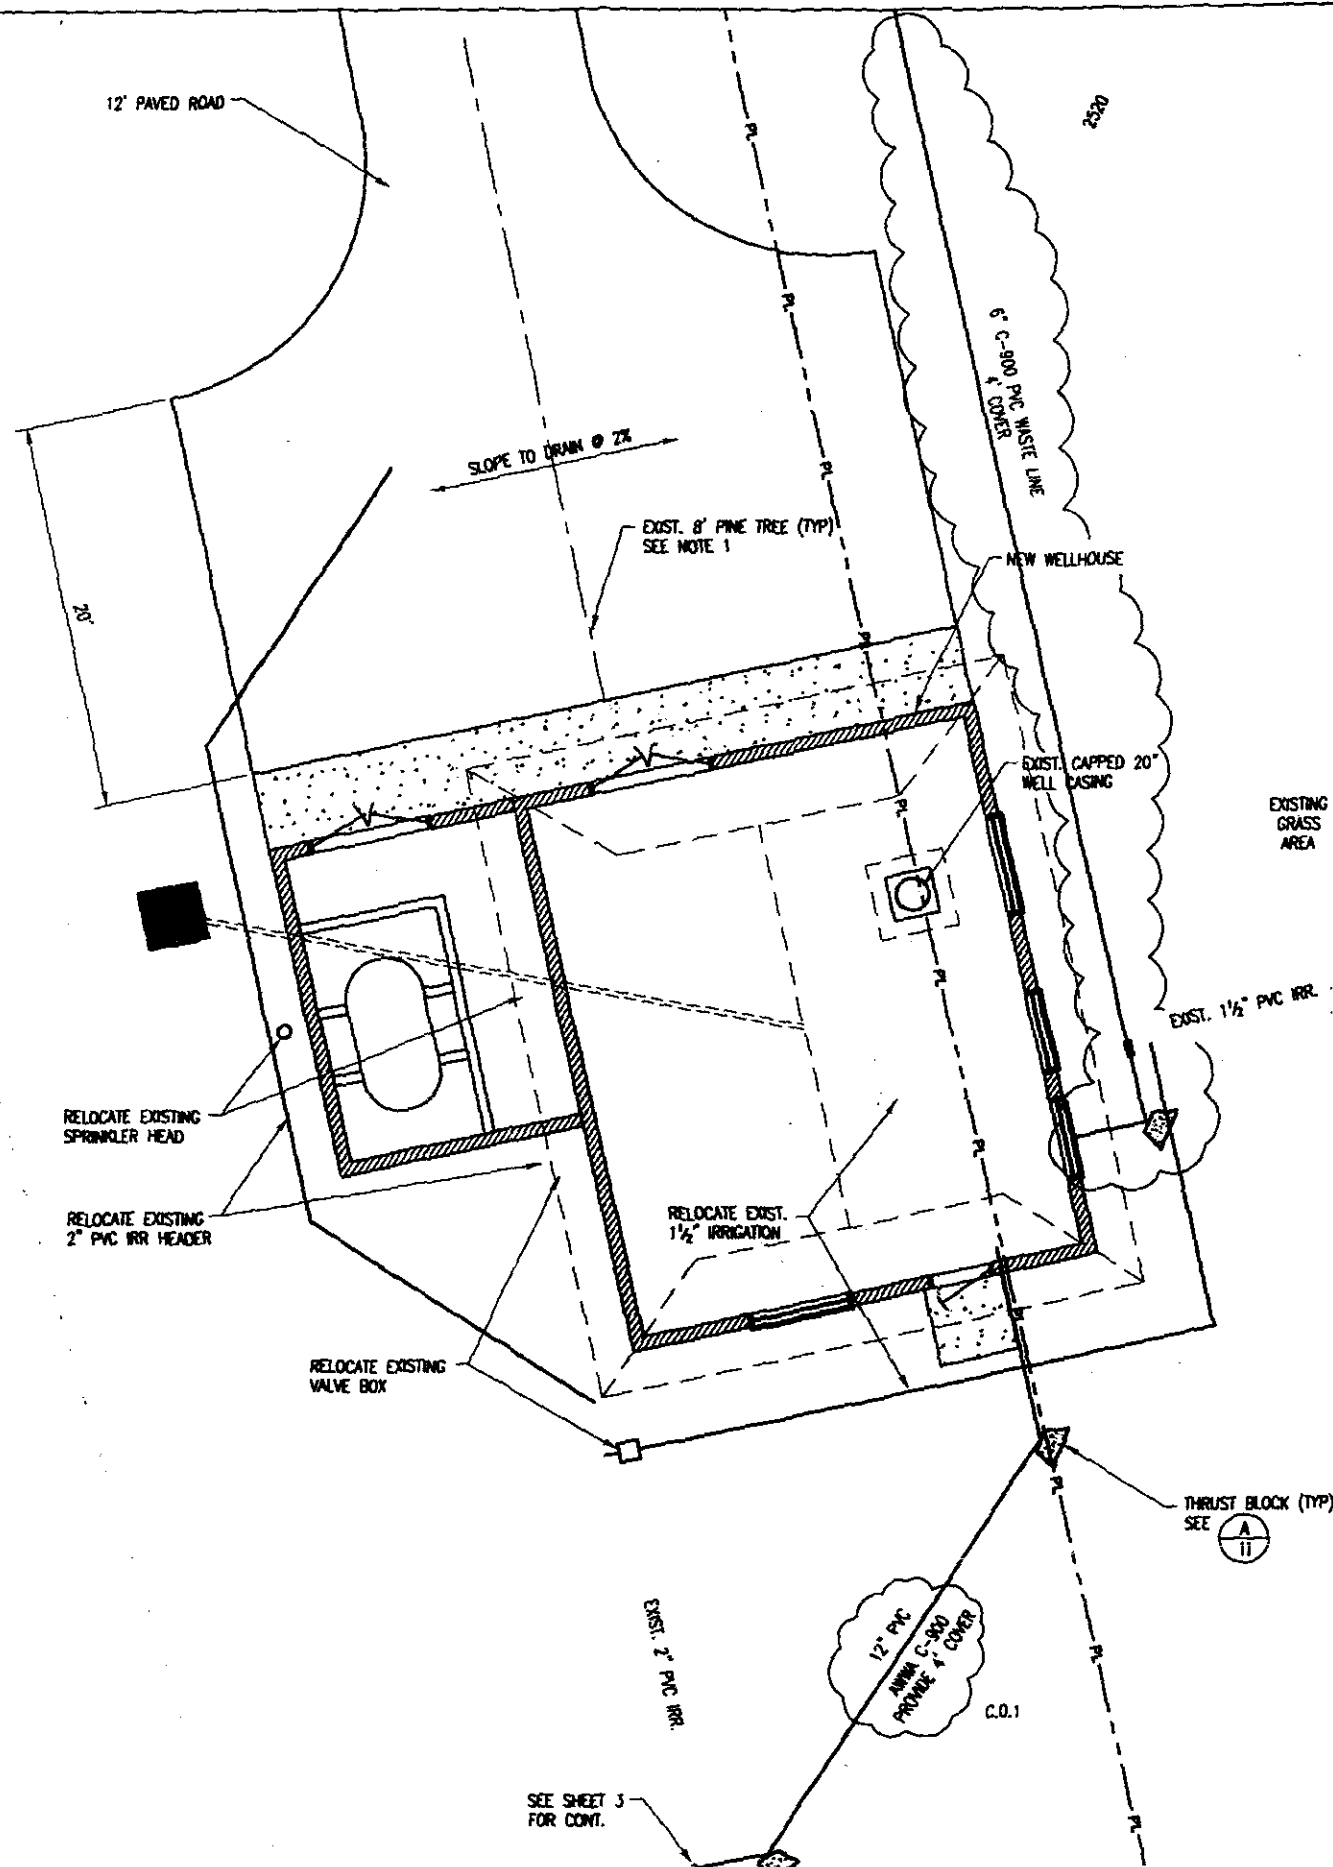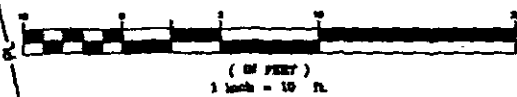

NOTES

1. RELOCATE AND REPLANT 8' PINE TREE WHERE DIRECTED BY THE CITY.
2. SITE TOPOGRAPHY VARIES 0.5'±. LEVEL SITE SLIGHTLY ABOVE SURROUNDING GRADE FOR FLOOR SLAB AND PAVEMENT CONSTRUCTION. TOP OF STEM WALL TO BE 8" ABOVE LEVELED SITE AS SHOWN ON SHEET 6.

REVISIONS		BY	DATE
document or any part thereof in detail or design			
except is the personal property of Keller Associates,			
c, and shall not be copied in any form without the			
written authorization of Keller Associates, Inc.			


DRAWN:	IC	CHECKED:	DMS
DESIGNED:	DMS	APPROVED:	DMS
CAD NAME:	0610V03A.DWG	SCALE:	AS NOTED




City of
Nampa, Idaho

NAMPA WELL


PROJECT NO.
198061

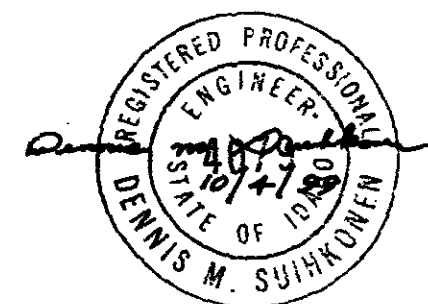

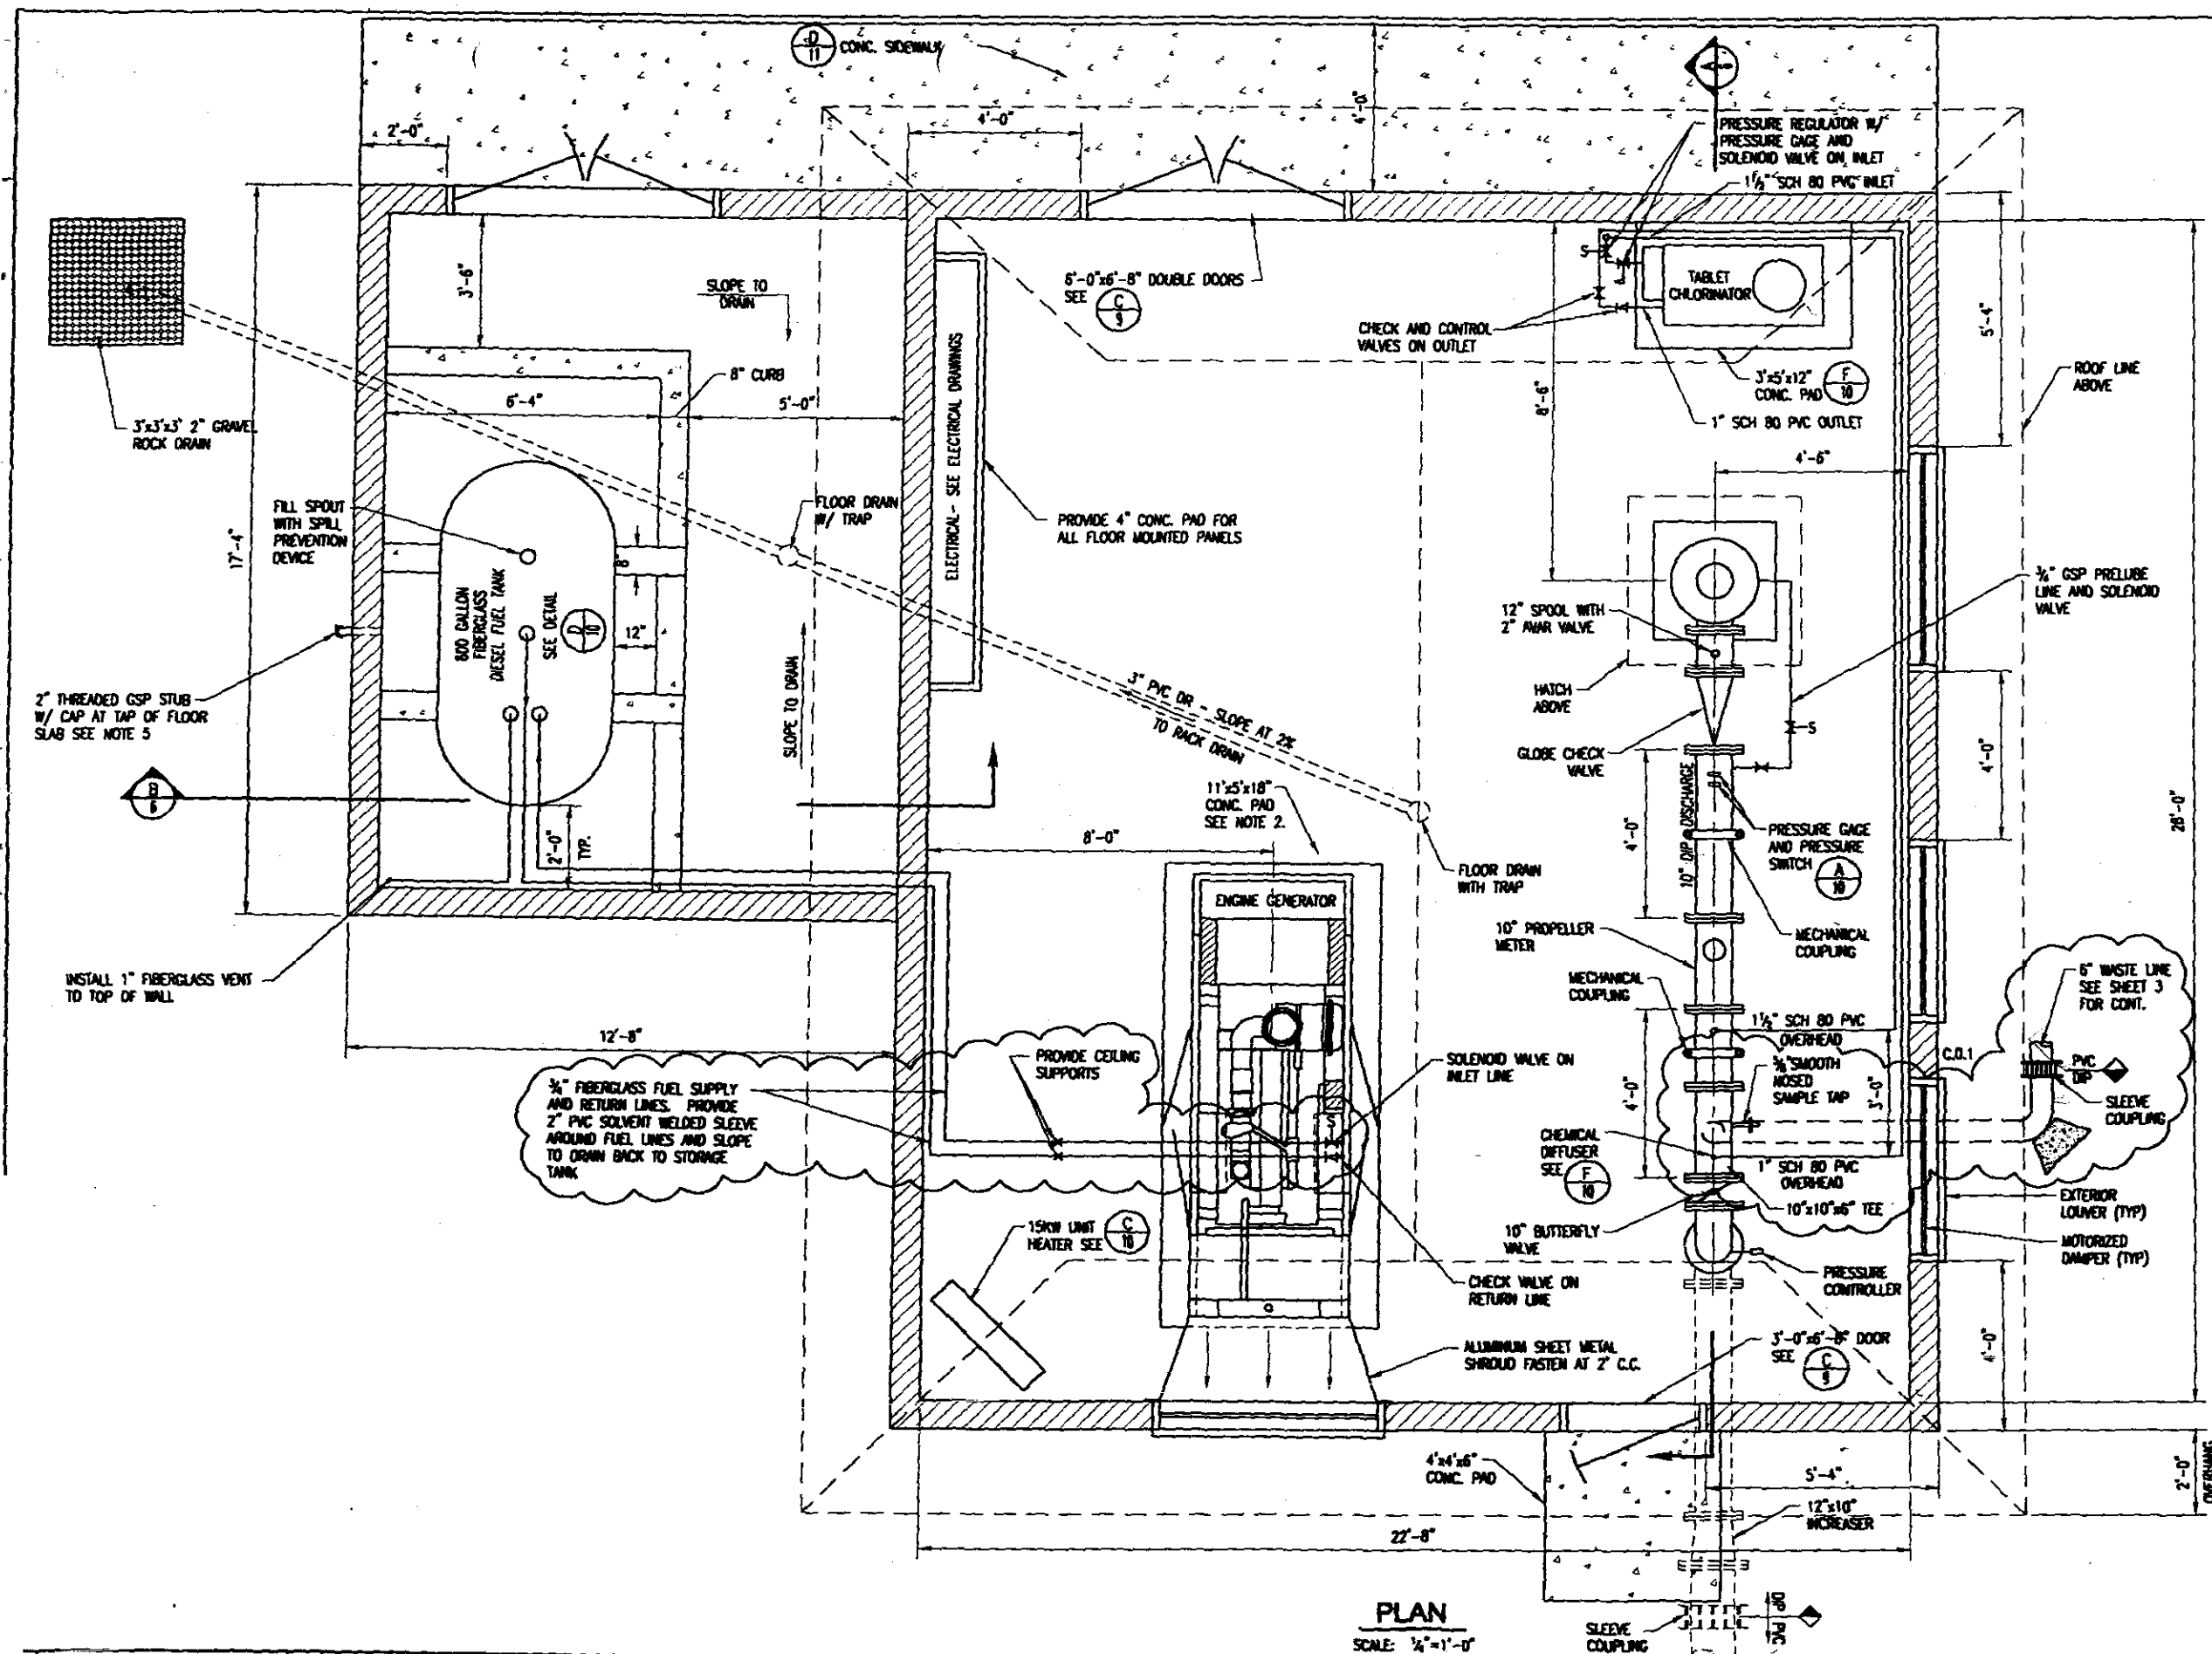

NOTES:

1. SLOPE FLOOR SLAB AT 1% TO FLOOR DRAINS.
2. VERIFY GENERATOR AND CHLORINATOR SIZES PRIOR TO CONSTRUCTION. PAD TO CLEAR EQUIPMENT BY 6" ON ALL SIDES.
3. DIMENSIONS TO DOOR OPENINGS AND LOUVERS ARE NOMINAL. VERIFY FRAME SIZES PRIOR TO CONSTRUCTION OF OPENINGS.
4. CLAMP FUEL AND WATER LINES TO WALL. PROVIDE HANGERS AND SUPPORTS AS NEEDED.
5. PROVIDE FUEL TANK PIT DRAIN AS SHOWN. SLOPE FLOOR SLAB INSIDE PIT TO DRAIN.

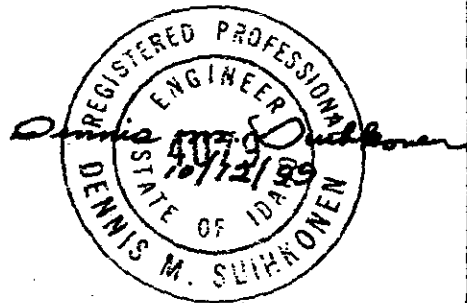

REVISIONS	BY	DATE





DRAWN:	IC	CHECKED:	DMS
DESIGNED:	DMS	APPROVED:	DMS
CAD NAME:	061DD01A.DWG	SCALE:	1/4"=1'-0"

KELLER
131 SW 5th Avenue, Suite A
Meridian, Idaho 83642


City of
Nampa, Idaho

NAMPA WELL

PROJECT NO.
198061

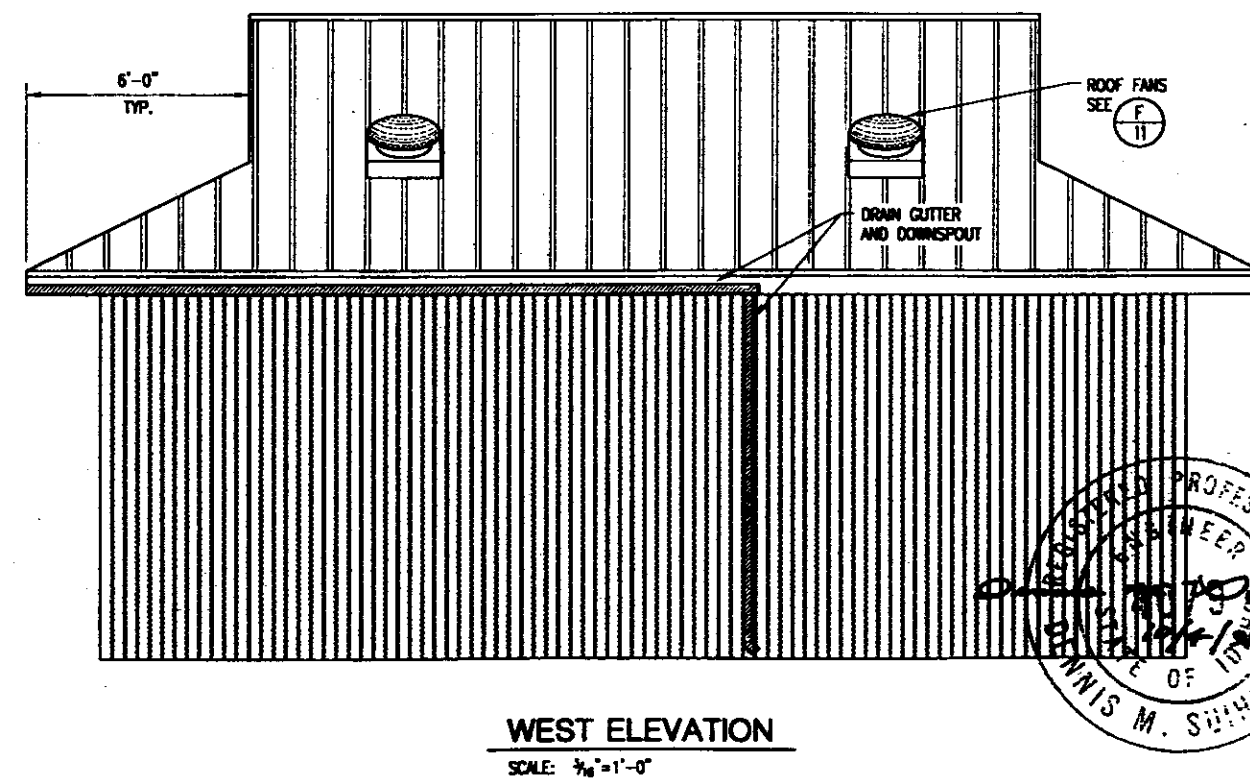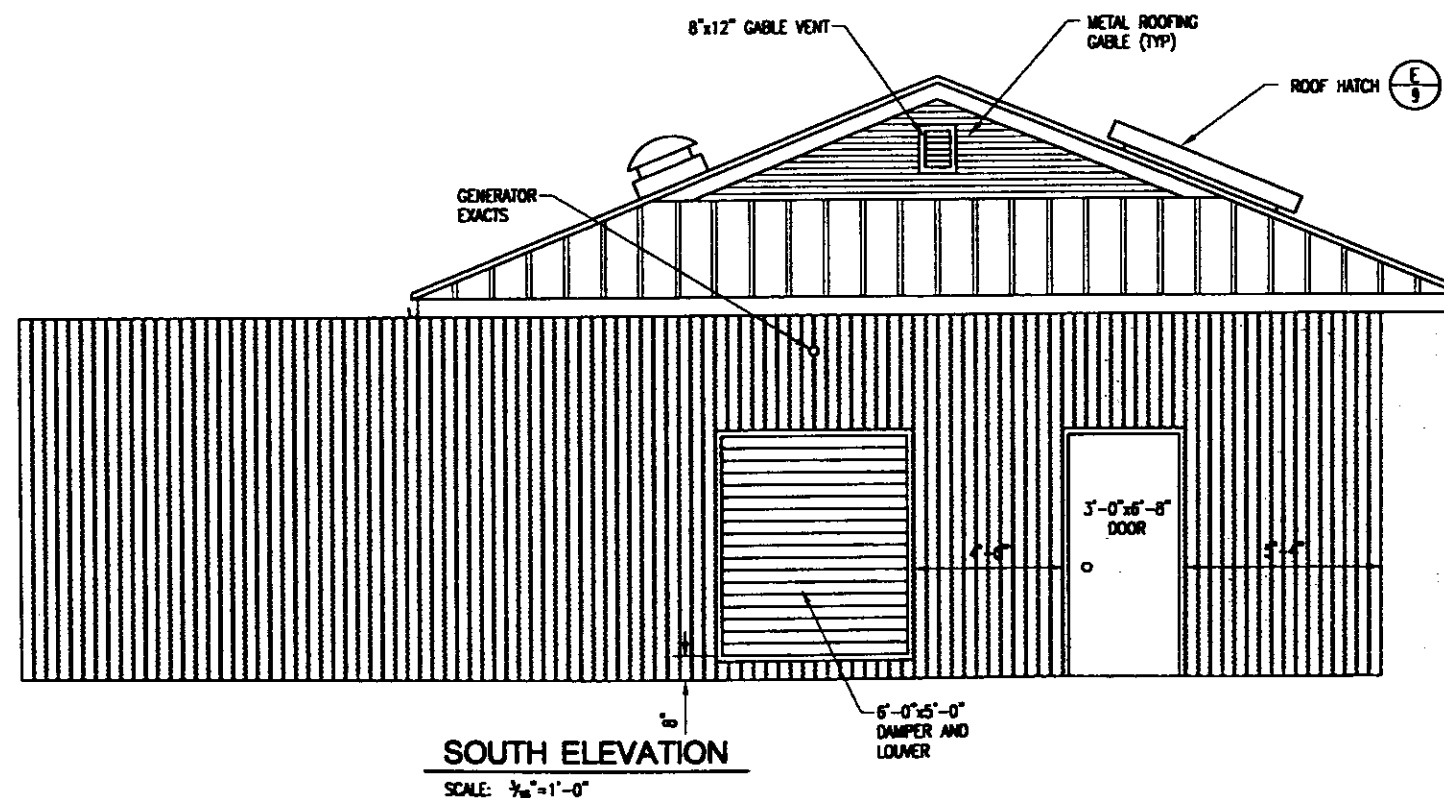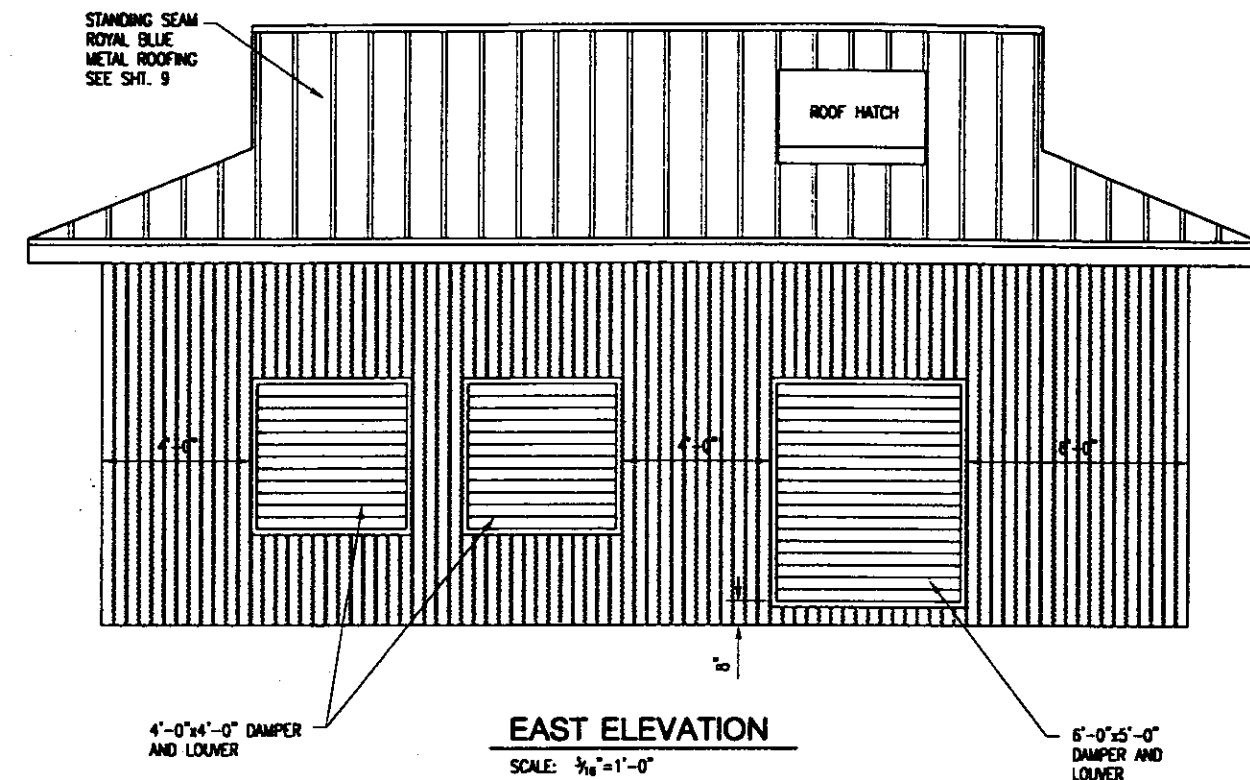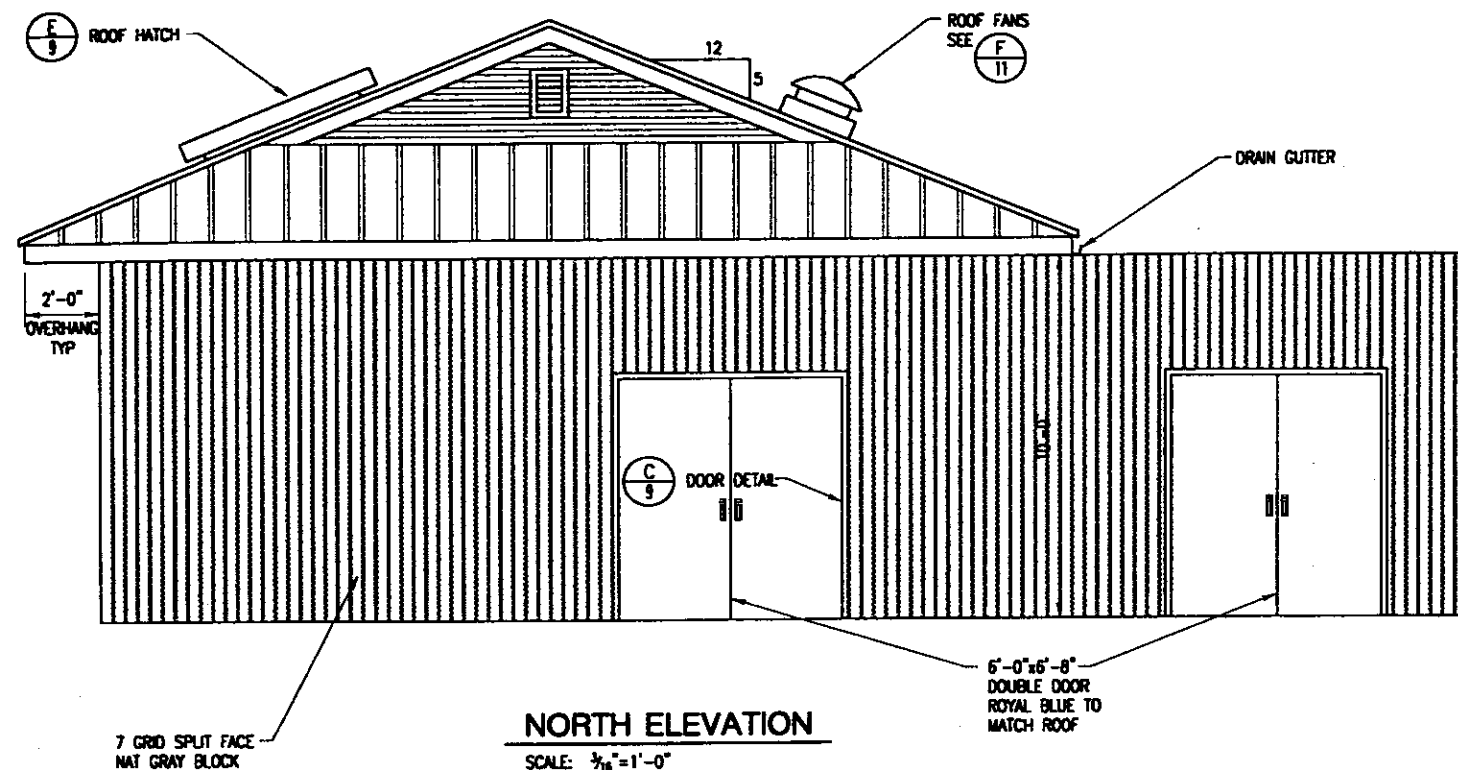


NO. REVISIONS BY DATE This document or any part thereof in detail or design concept is the personal property of Keller Associates, Inc. and shall not be copied in any form without the written authorization of Keller Associates, Inc.	DRAWN: IC DESIGNED: DMS CAD NAME: 0610002A.DWG CHECKED: DMS APPROVED: DMS SCALE: AS NOTED	KELLER ASSOCIATES, INC. 131 SW 5th Avenue, Suite A Meridian, Idaho 83642 (208) 288-1992	City of Nampa, Idaho	NAMPA WELL BUILDING ELEVATIONS	PROJECT NO. 198061 SHEET NO. 7
--	---	---	--	---	---

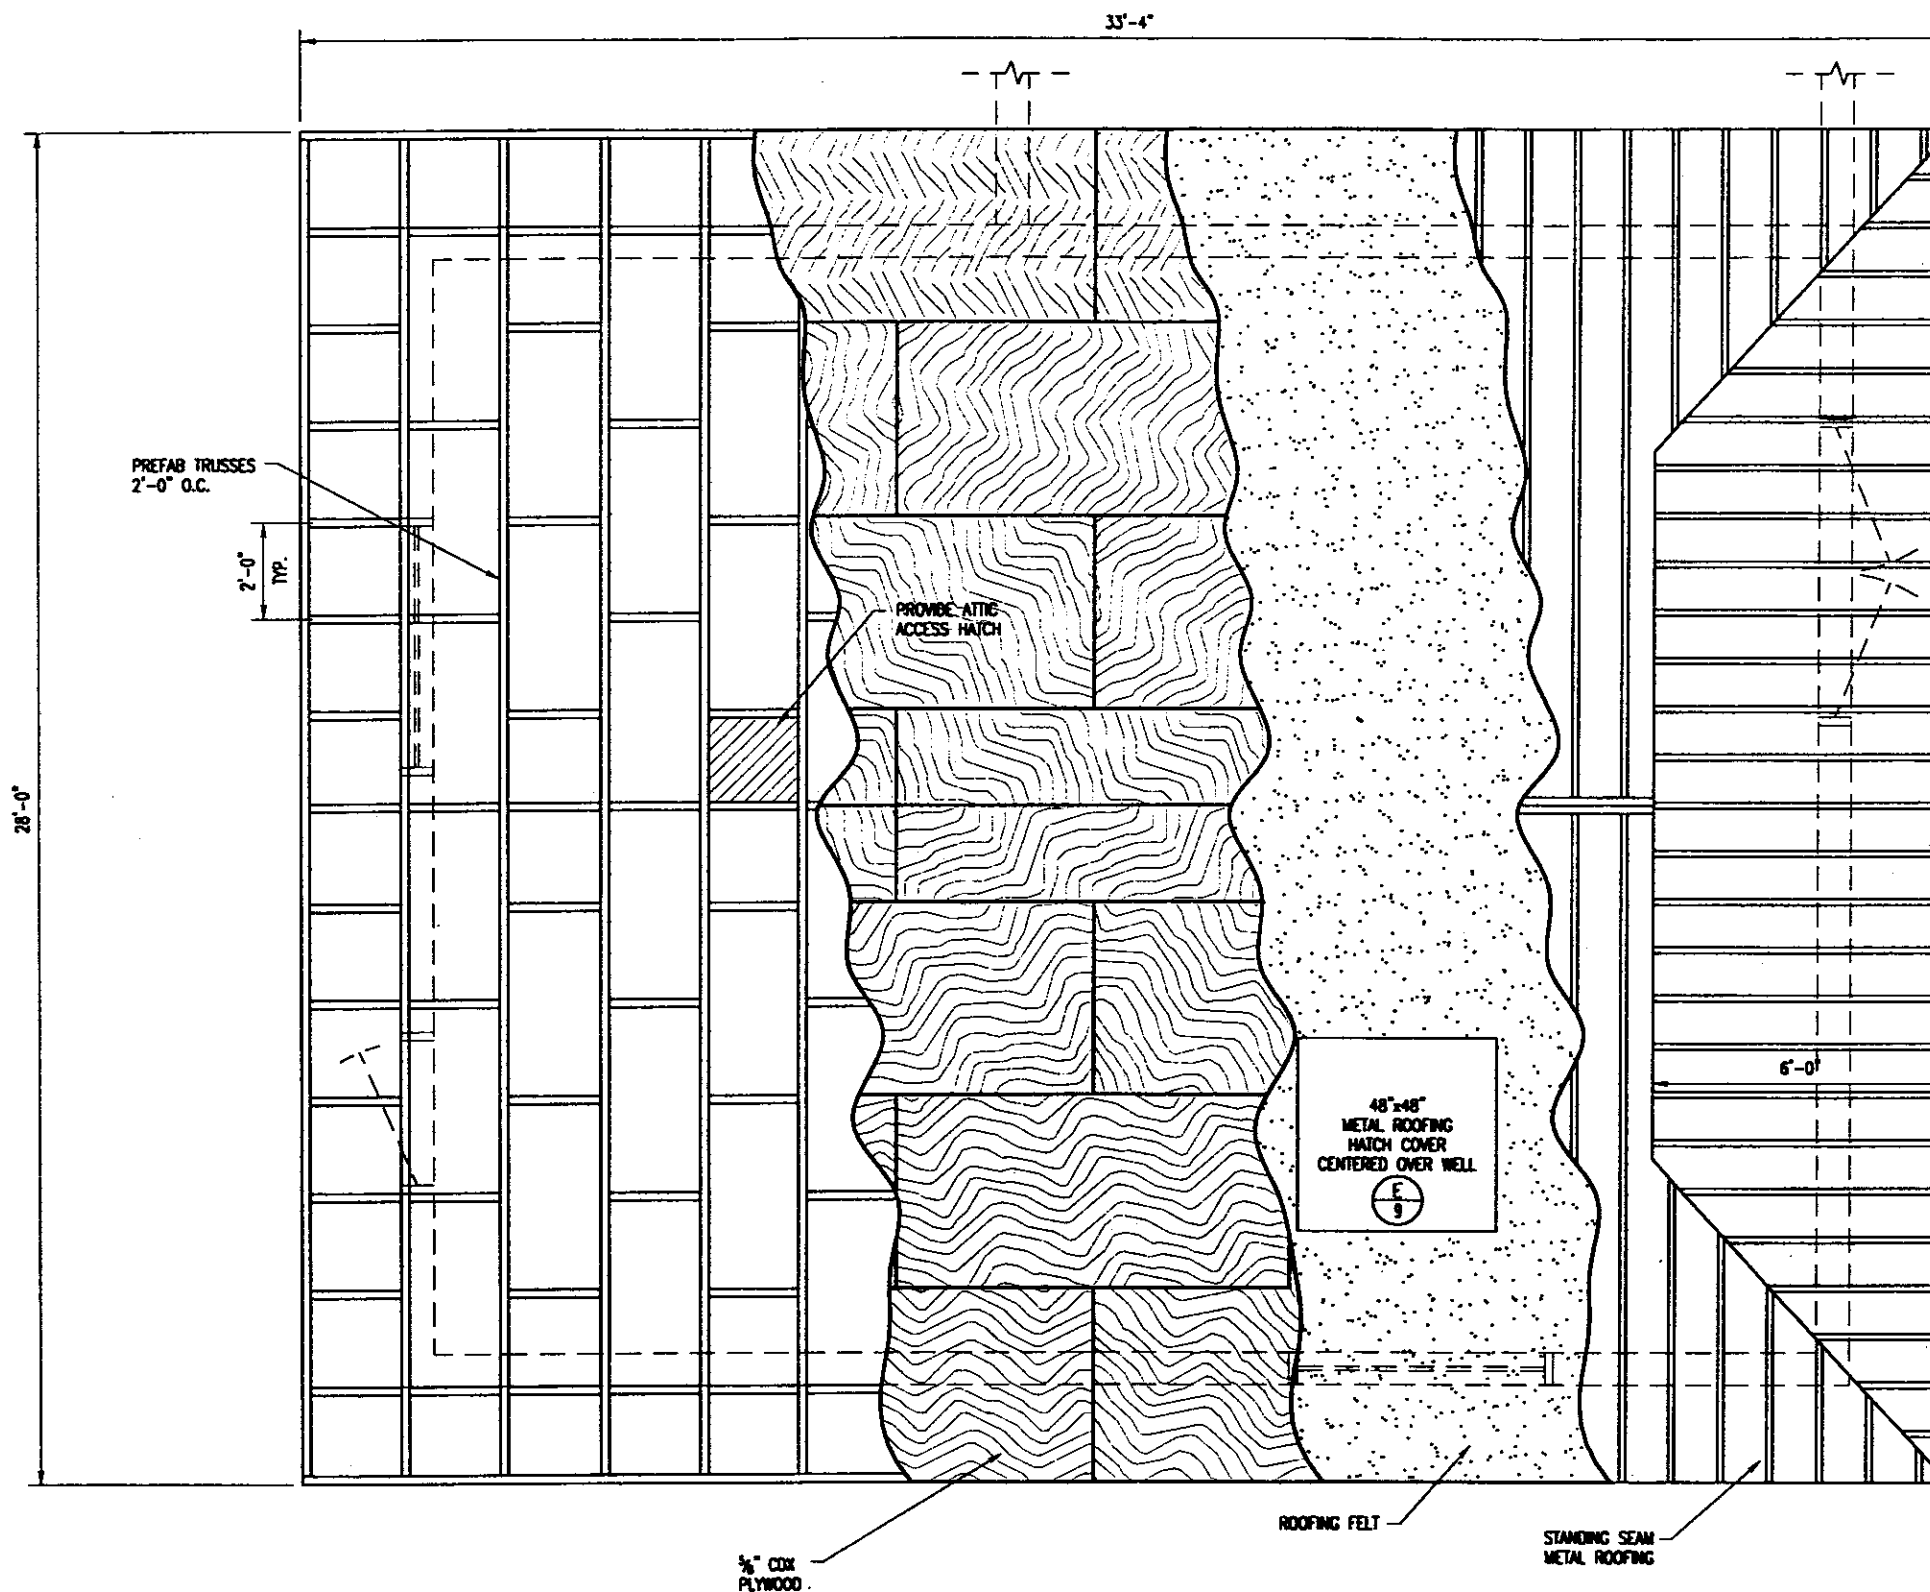


ROOF DETAIL


SCALE: 1/4"=1'-0"

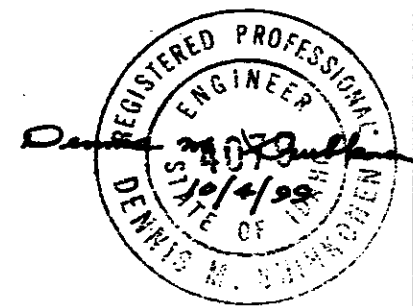


<table><tr><td>NO.</td><td>REVISIONS</td><td>BY</td><td>DATE</td></tr><tr><td colspan="4">This document or any part thereof in detail or design concept is the personal property of Keller Associates, Inc. and shall not be copied in any form without the written authorization of Keller Associates, Inc.</td></tr></table>				NO.	REVISIONS	BY	DATE	This document or any part thereof in detail or design concept is the personal property of Keller Associates, Inc. and shall not be copied in any form without the written authorization of Keller Associates, Inc.				<table><tr><td>DRAWN:</td><td>IC</td><td>CHECKED:</td><td>DMS</td></tr><tr><td>DESIGNED:</td><td>DMS</td><td>APPROVED:</td><td>DMS</td></tr><tr><td>CAD NAME:</td><td>0610003A.DWG</td><td>SCALE:</td><td>AS NOTED</td></tr></table>		DRAWN:	IC	CHECKED:	DMS	DESIGNED:	DMS	APPROVED:	DMS	CAD NAME:	0610003A.DWG	SCALE:	AS NOTED	 KELLER ASSOCIATES 131 SW 5th Avenue, Suite A Meridian, Idaho 83642 (208) 288-1992		City of Nampa, Idaho		<table><tr><td colspan="2">NAMPA WELL</td><td>PROJECT NO. 198061</td></tr><tr><td colspan="2">ROOF PLAN</td><td>SHEET NO. 8</td></tr></table>		NAMPA WELL		PROJECT NO. 198061	ROOF PLAN		SHEET NO. 8
NO.	REVISIONS	BY	DATE																																		
This document or any part thereof in detail or design concept is the personal property of Keller Associates, Inc. and shall not be copied in any form without the written authorization of Keller Associates, Inc.																																					
DRAWN:	IC	CHECKED:	DMS																																		
DESIGNED:	DMS	APPROVED:	DMS																																		
CAD NAME:	0610003A.DWG	SCALE:	AS NOTED																																		
NAMPA WELL		PROJECT NO. 198061																																			
ROOF PLAN		SHEET NO. 8																																			

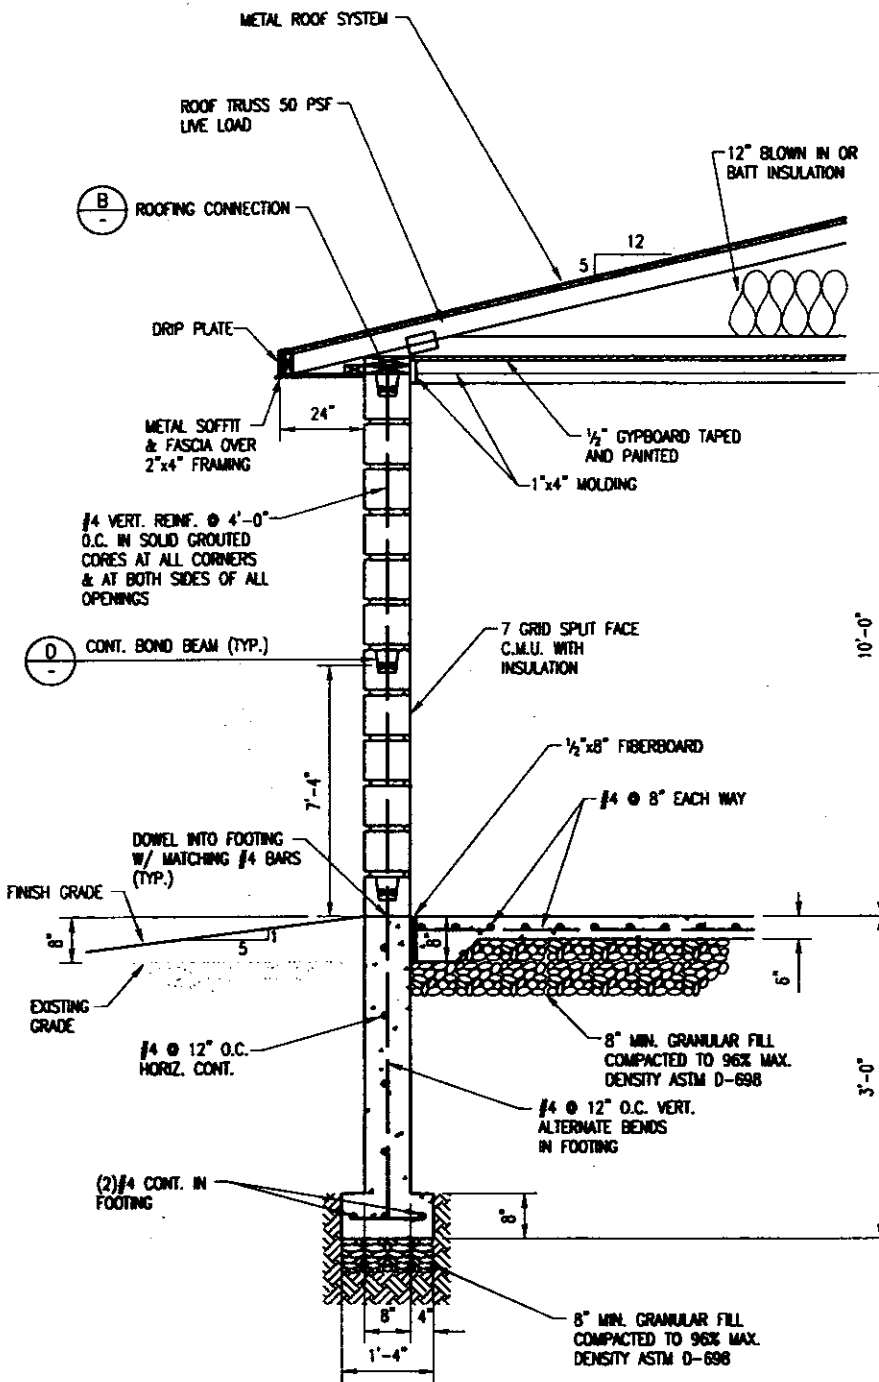


TYPICAL WALL SECTION (A)
NOT TO SCALE

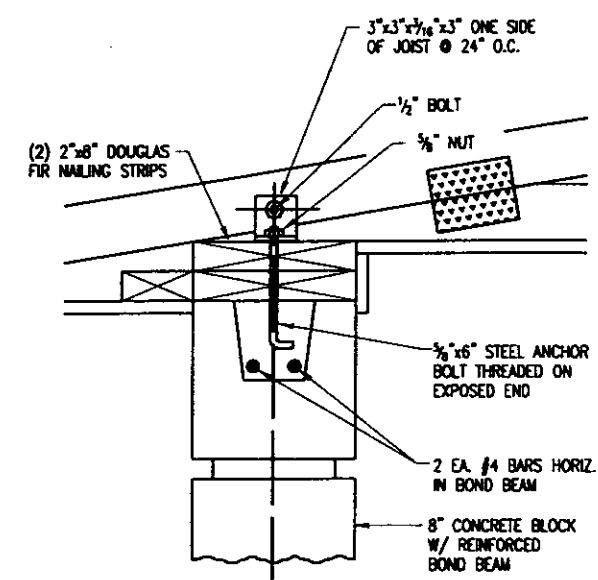


ROOF CONNECTION (B)
NOT TO SCALE

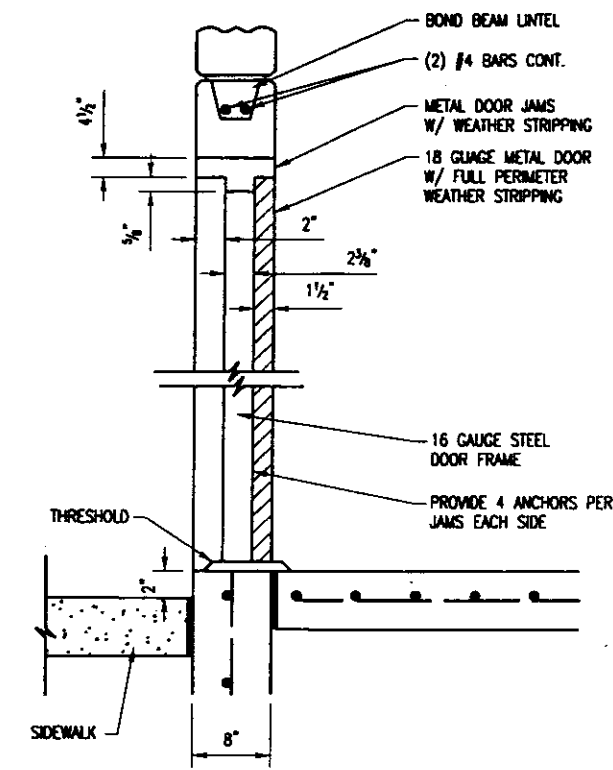


DOOR DETAIL (C)
NOT TO SCALE

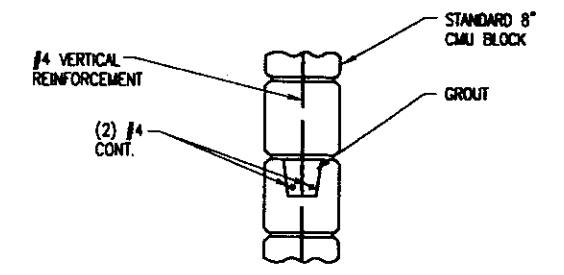

BOND BEAM DETAIL (D)
NOT TO SCALE

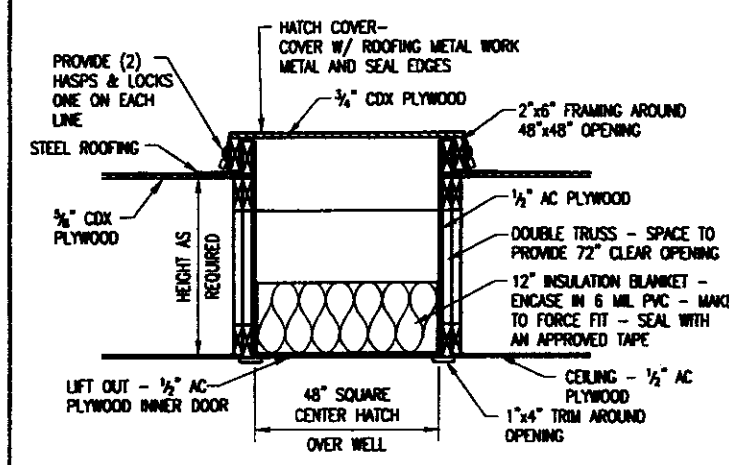

HATCH DETAIL (E)
NOT TO SCALE

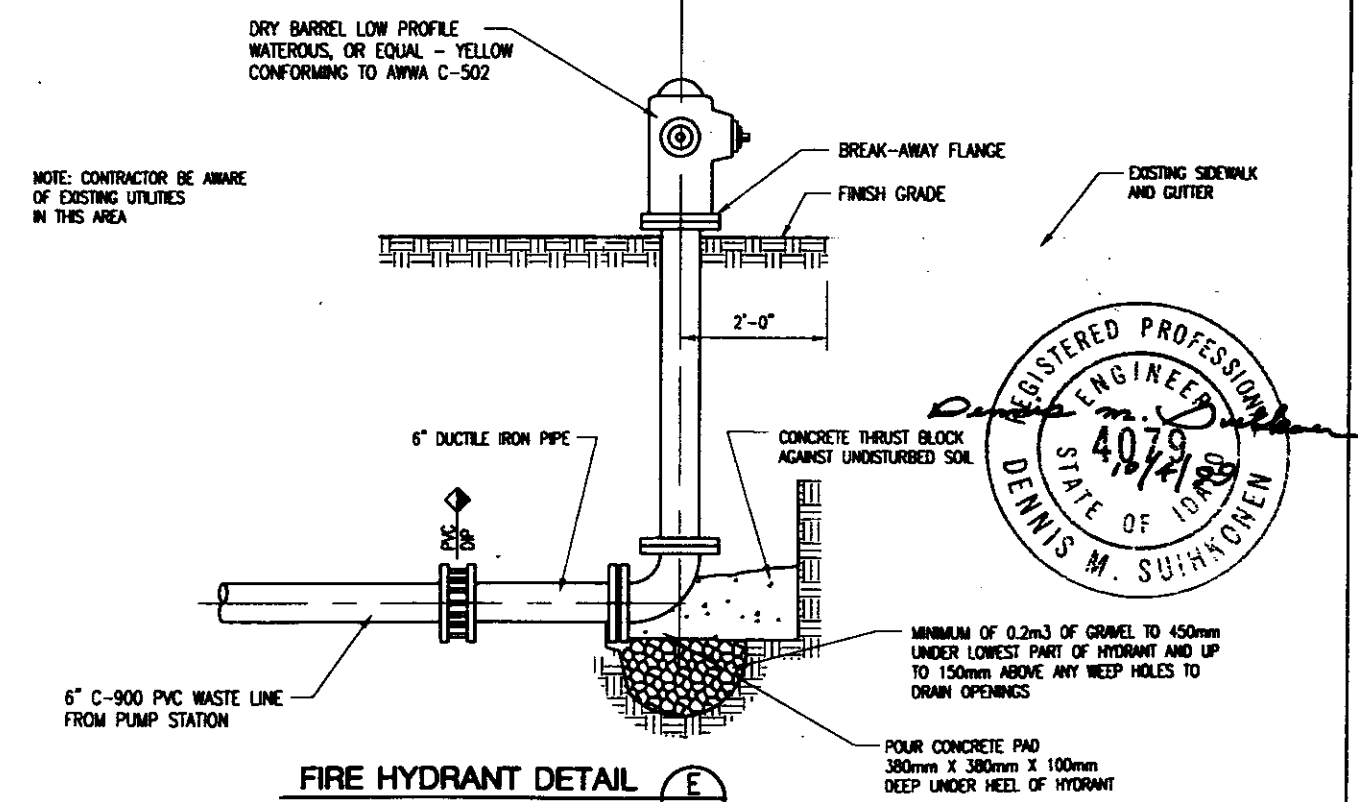


FIRE HYDRANT DETAIL (E)
NOT TO SCALE

NO.	REVISIONS	BY	DATE
1	DESIGNED	DMS	06/10/05
2	CHECKED	DMS	06/10/05
3	APPROVED	DMS	06/10/05
4	SCALE	NOT TO SCALE	06/10/05

KELLER ASSOCIATES
131 SW 5th Avenue, Suite A
Merridian, Idaho 83642
(208) 288-1992

City of Nampa, Idaho


NAMPA WELL	PROJECT NO. 198061
BUILDING DETAILS	SHEET NO. 9

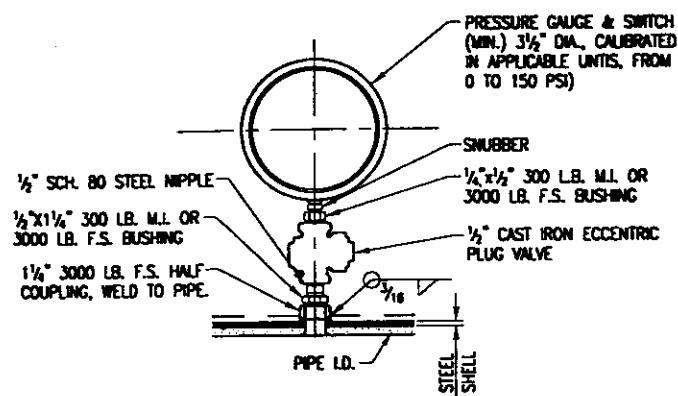

PRESSURE GAUGE AND SWITCH

NOT TO SCALE


A

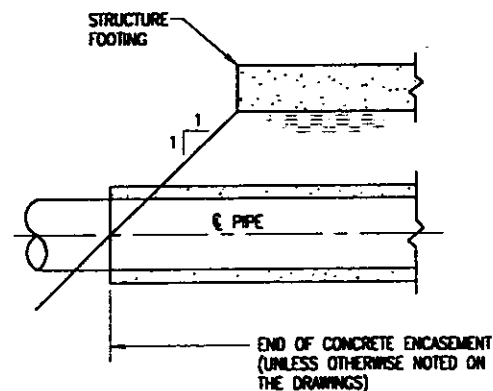

END OF PIPE ENCASEMENT UNDER STRUCTURE

NOT TO SCALE

B

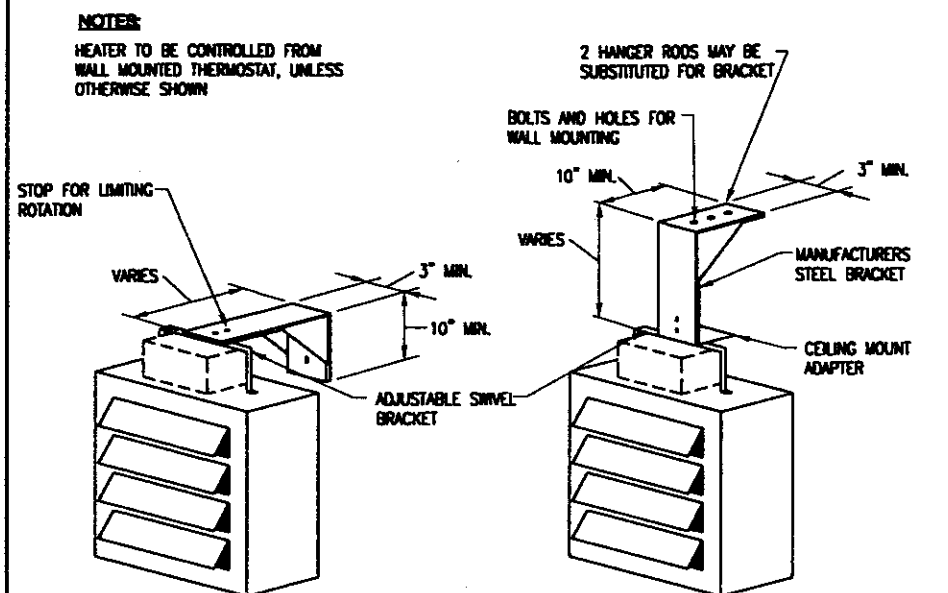


WALL MOUNTING POSITION

CEILING MOUNTING POSITION

UNITS HEATER DETAIL

NOT TO SCALE


C

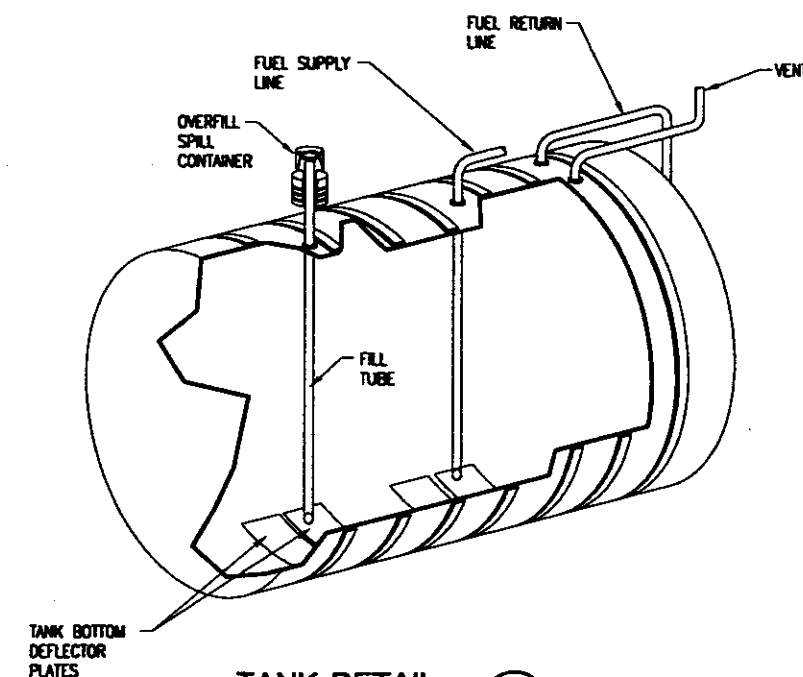

TANK DETAIL

NOT TO SCALE


D

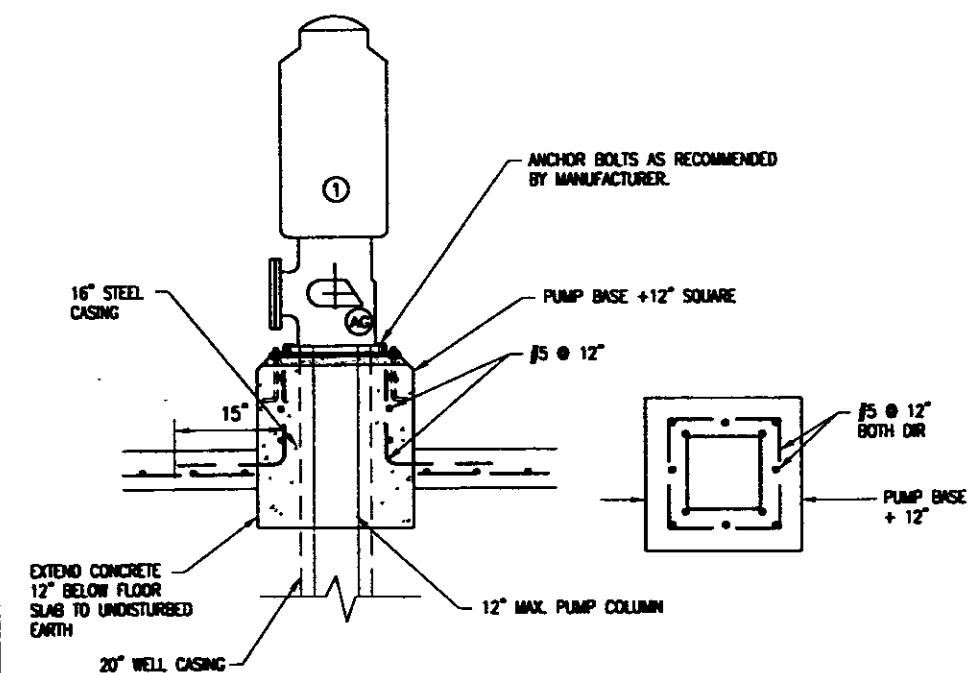

MOTOR/PUMP BASE

NOT TO SCALE


E

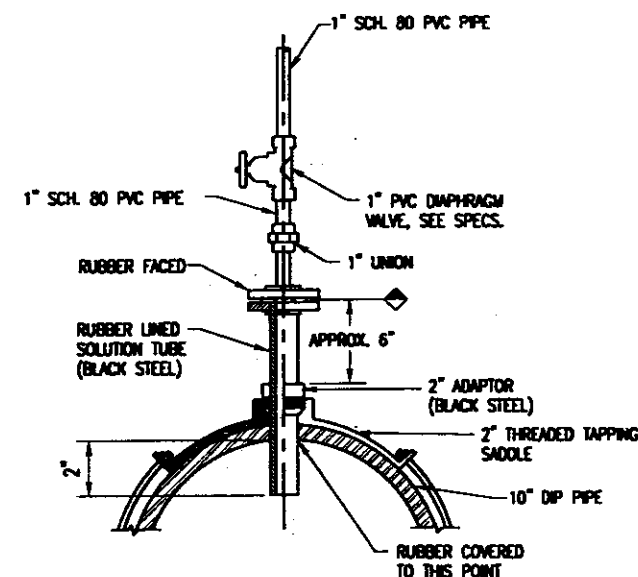

CHEMICAL DIFFUSER

NOT TO SCALE


F

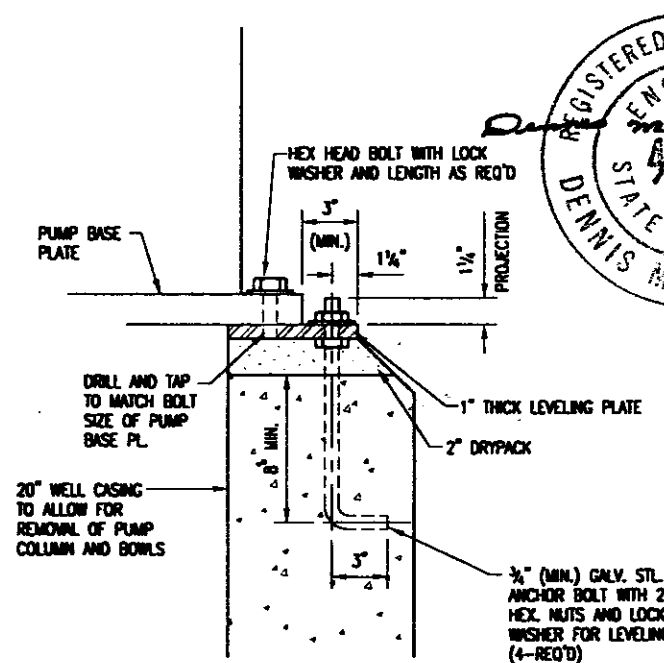

PUMP MOUNTING BASE

NOT TO SCALE

G

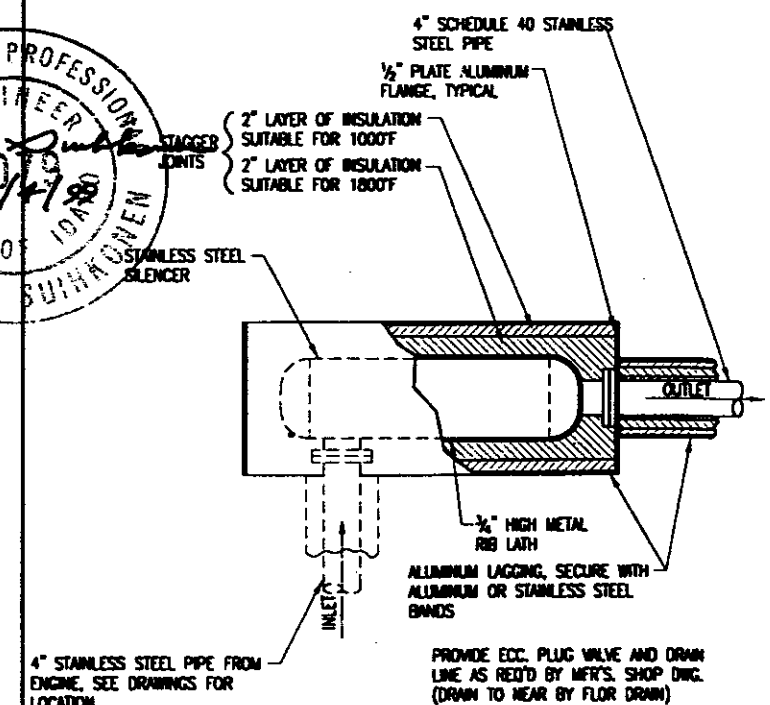

ENGINE SILENCER ASSEMBLY

NOT TO SCALE

H

NO.	REVISIONS	BY	DATE
1	THIS DOCUMENT OR ANY PART THEREOF IN DETAIL OR DESIGN CONCEPT IS THE PERSONAL PROPERTY OF KELLER ASSOCIATES, INC. AND SHALL NOT BE COPIED IN ANY FORM WITHOUT THE WRITTEN AUTHORIZATION OF KELLER ASSOCIATES, INC.		


DRAWN:	IC	CHECKED:	DMS
DESIGNED:	DMS	APPROVED:	DMS
CAD NAME:	0610D06A.DWG	SCALE:	NOT TO SCALE

KELLER
ASSOCIATES
131 SW 5th Avenue, Suite A
Meridian, Idaho 83642
(208) 288-1992


**City of
Nampa, Idaho**

NAMPA WELL
MISCELLANEOUS DETAILS 1


PROJECT NO.
198061
SHEET NO.
10

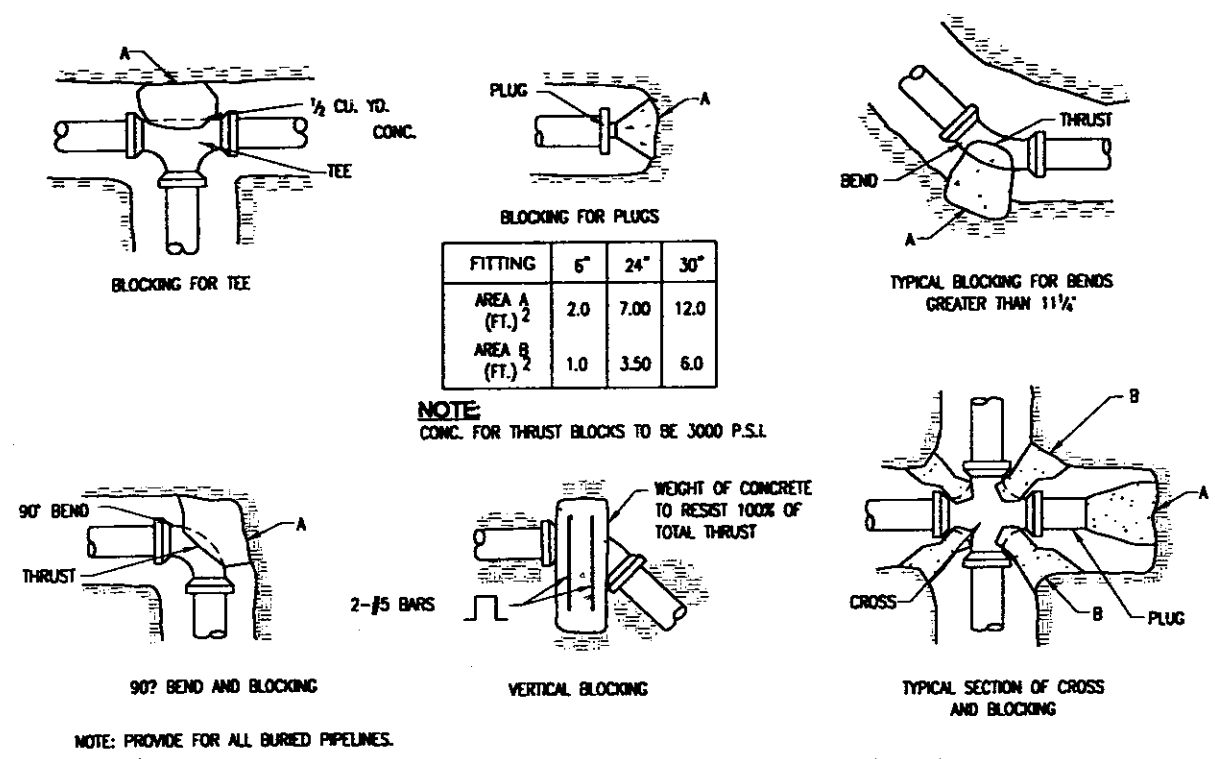


TYPICAL THRUST BLOCK INSTALLATION (A)
NOT TO SCALE

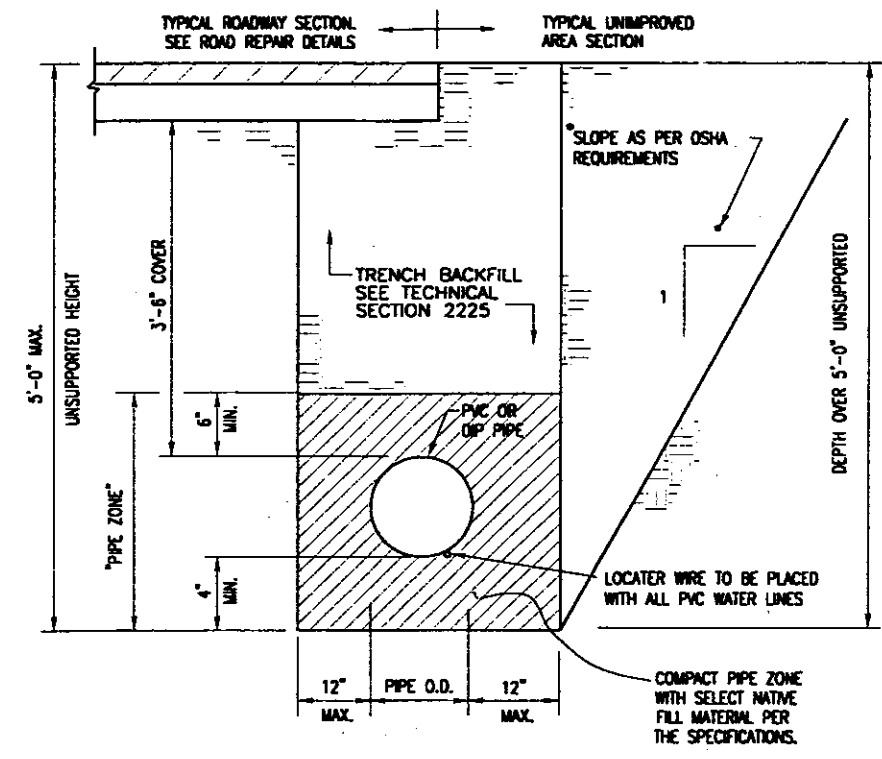


TYPICAL TRENCH SECTION (B)
NOT TO SCALE

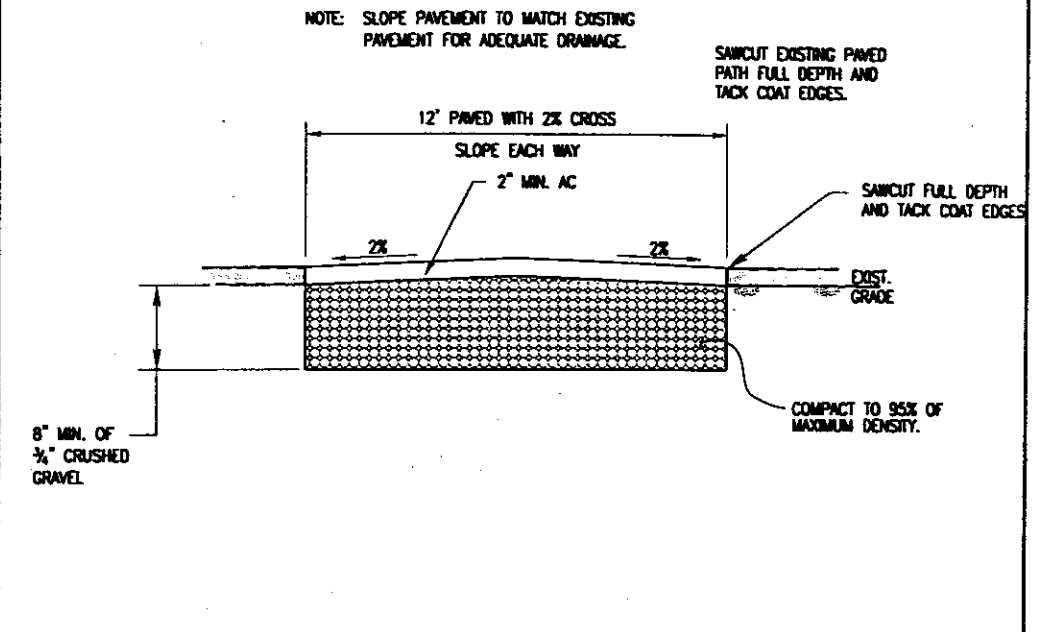


PAVED DRIVEWAY AND PATH REPAIR (C)
NOT TO SCALE

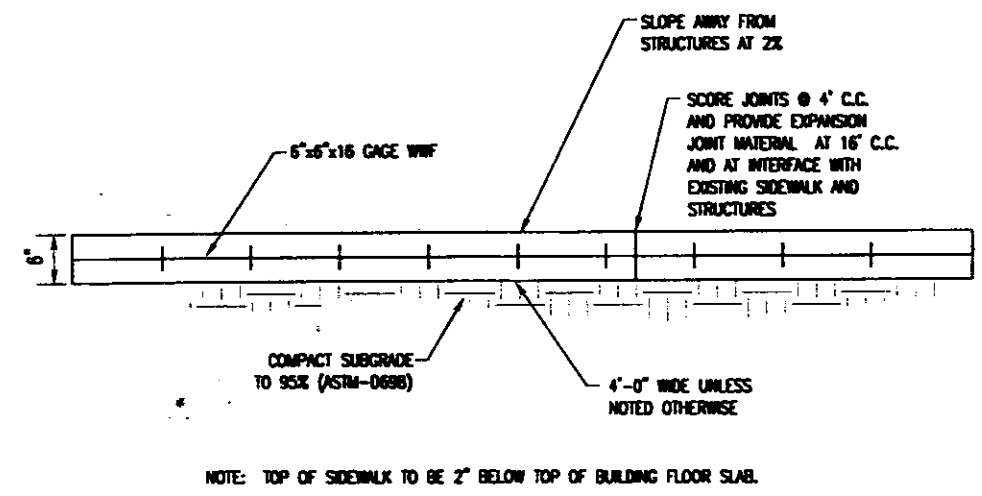


SIDEWALK DETAIL (D)
NOT TO SCALE

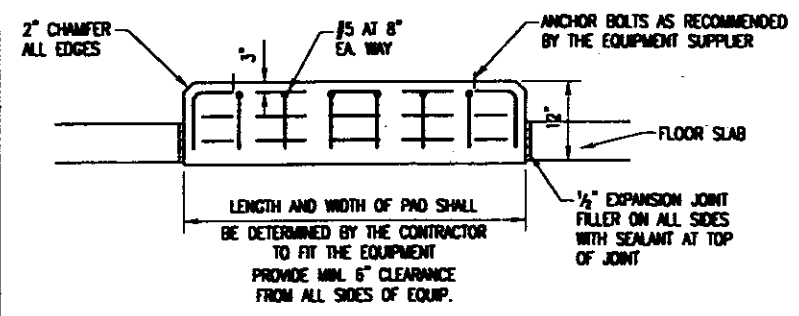

EQUIPMENT PAD DETAIL (E)
NOT TO SCALE

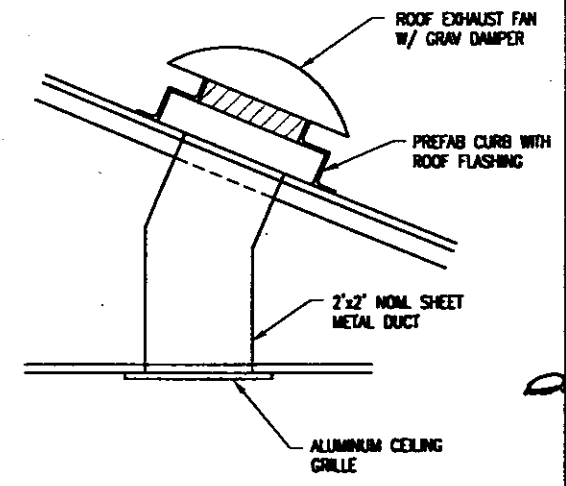

ROOF FAN DETAIL (F)
NOT TO SCALE

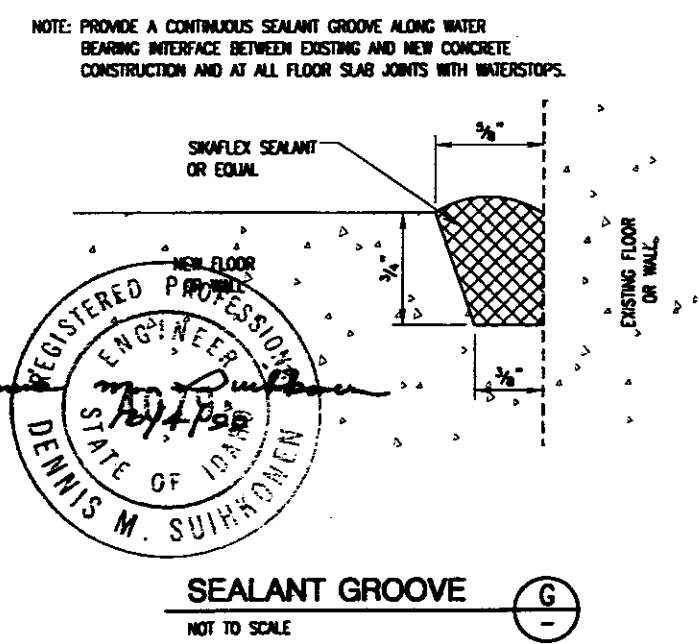

Well #11

Design

Drawings

63-12474

1 of 2

P/O

Well

House

11

in

Community
Park



P/O

well #11

Flow
meter
is

Light
Green




63-12474

2 of 2

P10

Flow
Meter
and
Main
Service
Line

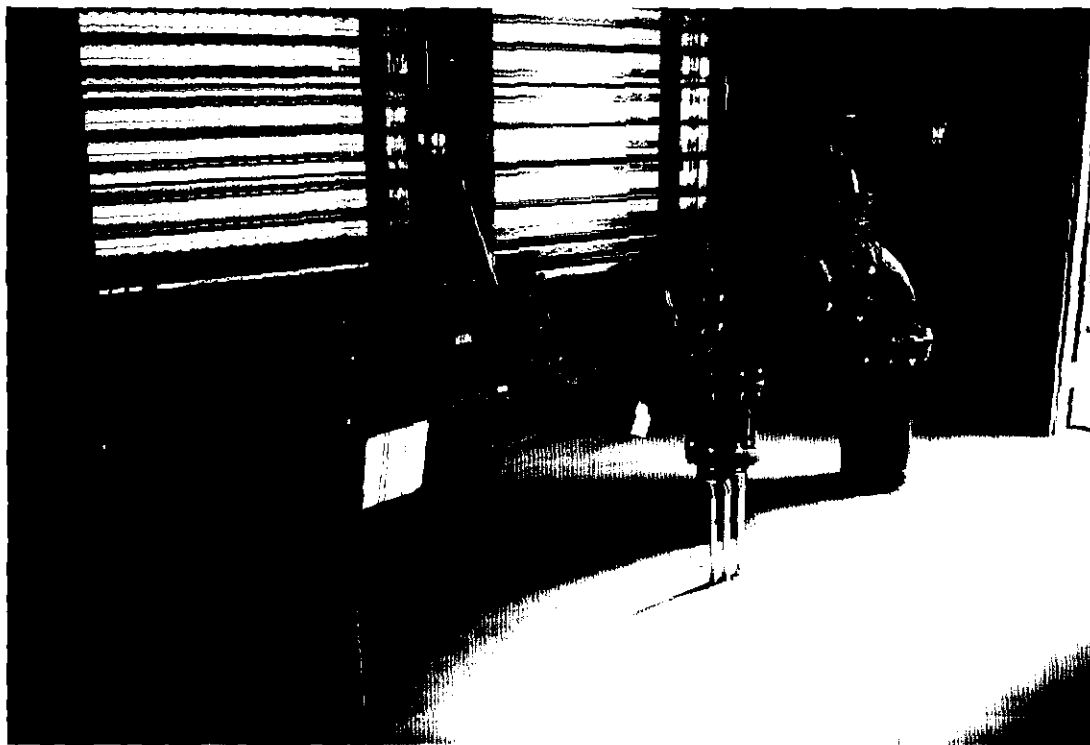

P10

Well # 11



63-12474

MEMORANDUM

To: Debbie Allen
From: L. Glen Saxton *WJS*
RE: REIMBURSEMENT OF LICENSE EXAMINATION FEE - 63-12474
Date: February 10, 2000

On December 28, 1999, the department received a proof of beneficial use form ("proof") for the above referenced permit and on December 29, 1999, issued receipt no. C047555 in the amount of \$175 for the license examination fee.

On January 10, 2000, the department received a second proof and license examination fee and issued receipt no. C047684 in the amount of \$175.

Please refund to Givens Pursley the second fee of \$175 which was receipted on January 10, 2000, since the fee is a duplication. Givens Pursley has asked that as a part of the refund, we reference their client number 4628-1 which identifies the city of Nampa.

Attached for your reference are copies of the proofs.

Attach: 2

Am't. of Fee \$: 175.00
 Receipt No. 00217684
 Receipt By: AK
 Date Received: 1-10-00

STATE OF IDAHO
 DEPARTMENT OF WATER RESOURCES

RECEIVED

JAN 10 2000

PROOF OF BENEFICIAL USE

The Idaho Department of Water Resources considers this form a statement that the permit holder(s) has/have completed all development that will occur under this permit and that water has been applied according to the provisions of the permit for the beneficial use(s) described below. This form must be accompanied by a license examination fee, when necessary, or be accompanied by a completed field examination report prepared by a certified water right examiner who has been appointed by the department.

1. Permit No. 63-12474 Telephone No. (208) 465-2220
2. Name(s) of Permit Holder(s): City of Nampa
3. Mailing Address: 411 Third Street South, Nampa, Idaho 83651
4. Source of Water: Groundwater If GROUNDWATER (well), Date Drilled: mo. 3 / yr. 99
 - a. Well Driller: Riverside, Inc. Drilling Permit Number: 63 - 98 - W - 0716-20
00
 - b. **OPTIONAL:**
 Pump Horsepower: _____ Pressure (psi): _____ Dynamic pumping level (ft): _____
5. Use(s) (as authorized by the water right permit):
 Domestic (No. of households): _____ Stockwater (No. and type of stock): _____
 Irrigation (No. of acres): _____ Other: Municipal
6. Total rate of diversion and/or volume for which proof is submitted: 3.50 cfs OR _____ acre feet
7. Measuring Device Requirement: (refer to the approval conditions on your permit and respond accordingly)
 (This question is not optional. Please check either yes or no. Proofs returned not checked accordingly, will be considered incomplete)
 Measuring Device: Is a measuring device required? Yes _____ or No X
 Has the measuring device been installed? Yes _____ or No X
 Flow Measurement Port: Is a flow measurement port required? Yes _____ or No X
 Has the measurement port been installed? Yes _____ or No X
8. Fee Enclosed: \$ 175.00 (See Fee Schedule on back of the instructions for filing proof of beneficial use)
9. Person to contact to accompany the Department representative during field examination of the water system.
 Name: Tony Chavez Telephone Number: (208) 465-2209
 Address: 411 3rd Street South, Nampa, Idaho 83651
10. The information given on this form is my true statement of the extent to which the above numbered permit has been developed and I relinquish any interest in the permit to the State of Idaho.

Signature of permit holder

4628-1

(half of company of organization)

Date: _____

Please write & check out
 to IDWR as indicated.
 FGL.

RECEIPT
For Monies Paid
to the
Idaho Department of Water Resources

ck # 002574

Receipt No:
0047504

Date:
Time: 1/10/2000
13:42:48

Received
From: GIVENS PURELEY

Type of Payment	Program A cct	Amount
BENEFICIAL USE__63-12474	56104	229 21 1155
		175.00
Total		175.00

CHECK 002571

Region: STATE

Signature: APD Koach



State of Idaho

DEPARTMENT OF WATER RESOURCES

1301 North Orchard Street, P.O. Box 83720, Boise, Idaho 83720-0098

Phone: (208) 327-7900 FAX: (208) 327-7866

January 20, 2000

DIRK KEMPTHORNE
GOVERNOR

KARL J. DREHER
DIRECTOR

CITY OF NAMPA
411 THIRD ST S
NAMPA ID 83651

PROOF ACKNOWLEDGMENT LETTER

RE: PERMIT NO. 63-12474

Dear Permit Holder:

The department acknowledges receipt of the proof of beneficial use form submitted for the above referenced permit. The next step in the process of developing a water right is for the department to conduct a field examination to determine and confirm the use being made of the water.

Be advised that Section 42-248, Idaho Code, requires you or the owner of this water right to maintain current ownership and address records on file with the department. Forms to file a change of ownership of a water right and/or a change in the address of the water right owner are available from any department office.

If you have questions concerning the field examination, please contact the **WESTERN** Regional Office of the department in Boise at (208) 334-2190.

Sincerely,

Kari Lynn Townsend
Secretary

c: IDWR - Regional Office

MICROFILMED

JAN 28 2000

ANALYSIS SHEET
FOR
PROOF OF BENEFICIAL USE

Permit No. 63-12474 Reviewed by MA Date 1-17-00

GENERAL CONSIDERATIONS

TYPES OF USE

yes Name same as permit?

yes Address same as permit?

yes Proof timely received?

Correct Uses? _____

If not, complete calculation below.

SOURCE OF WATER

_____ Surface water source

✓ Ground water source

_____ Drilling permit required?

_____ Copy in the file? Drilling Permit No. _____

_____ Amount paid for permit _____ Correct?

_____ Well log in the file?

LICENSE EXAMINATION FEE

yes Required?

175 Amount Submitted

yes Correct?

MEASURING DEVICE

/ Required?

/ Installed?

/ Waiver requested?

PRIORITY CALCULATION

Date proof received _____

Date proof due _____ - _____

No. of days late _____ = _____

Priority Date _____ + _____

New Priority Date _____

DEFICIENCIES OR ACTION ITEMS

none - ack proof

DATA ENTRY

New Address _____

Proof Made 12-28-99

DEC 28 1999

Department of Water Resources

LAW OFFICES

277 North 8th Street, Suite 200
PO Box 2720, Boise, Idaho 83701

TELEPHONE: 208 388-1200

FACSIMILE: 208 388-1300

DIRECT DIAL: (208) 388-1247

EMAIL: mcc@givenspursley.com

Gary G. Allen
Christopher J. Beeson
Michael C. Creamer
Thomas E. Dvorak
Roy Lewis Eiguren
Jacqueline M. Fearnside
Jeffrey C. Fereday
Richard W. Jankowski
Amanda L. Keating
Karl T. Klein
Debora K. Kristensen

Franklin G. Lee
David R. Lombardi
Kimberly D. Maloney
John M. Marshall
Kenneth R. McClure
Kelly Greene McConnell
Cynthia A. Melillo
Christopher H. Meyer
L. Edward Miller
Patrick J. Miller
Judson B. Montgomery

Angela K. Nelson
W. Hugh O'Riordan
Kenneth L. Pursley
Virginia L. Stukel
Conley Ward
Stephanie C. Westermeier
Robert B. White

Raymond D. Givens
James A. McClure
OF COUNSEL

Via Hand Delivery

December 28, 1999

Mr. L. Glen Saxton
Idaho Department of Water Resources
1301 N. Orchard
Statehouse Mail
Boise, ID 83720-9000

Re: City of Nampa; Water Right Permit No. 63-12474
Our File No. 4628-1

Dear Glen:

Enclosed please find the City of Nampa's Proof of Beneficial Use for Permit No. 63-12474. The City has applied the water sought under the permit to beneficial use to the extent indicated, and is prepared for the Department's field examination. Also enclosed please find a check in the amount of \$175 to cover the required filing and license examination fee.

If you have any questions concerning the enclosed materials, or if you require additional information, please do not hesitate to contact Christopher Meyer or John Marshall of our office after the New Year.

Sincerely



Michael C. Creamer

Enclosure

cc: Paul Raymond
Case Houson

MICROFILMED

JAN 28 2000

MCC:bar

S:\CLIENTS\4628\1\Corr\1999-12-28 MCC Ltr to Glen Saxton re Filing of Proof of Beneficial Use of #63-12474.wpd

October 31, 1999

CITY OF NAMPA
411 THIRD ST S
NAMPA ID 83651

PROOF DUE NOTICE

RE: PERMIT NO. 63-12474

Dear Permit Holder:

One of the conditions of approval of the above referenced water permit was that proof of the extent of your beneficial use must be submitted to this office on or before January 1, 2000.

(See last page of your approved permit or your last approved extension request.) Enclosed is a form which when accompanied by the license examination fee or a complete field examination report prepared by a certified water right examiner may be used to submit the required proof.

If you have not fully completed your project, and you or a previous owner of this permit have not received a prior extension of time, you may request an extension of time if the delay is for reasonable cause as provided in Section 42-204, Idaho Code. If you have been prevented from proceeding by a governmental agency or by litigation which might bring title to the water in question, more than one extension of time can be granted. An extension of time request form is enclosed for your convenience.

Either an acceptable proof of beneficial use submittal or an acceptable request for an extension of time must be received by this department on or before the above described proof due date. If neither is received, the department will send you a lapse notice. Within sixty (60) days of the mailing of the lapse notice, the permit will no longer be of any force nor effect.


SINCERELY,

JULIE L. YARBROUGH
Senior Secretary

Enclosures

MICROFILMED

JAN 2 8 2000

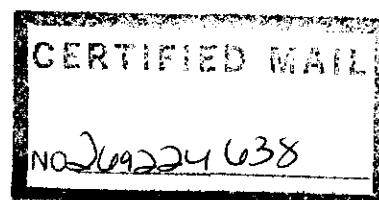

IDAHO DEPARTMENT OF WATER RESOURCES
WELL DRILLER'S REPORTUse Typewriter
or
Ball Point Pen

WR 63-12474

1. DRILLING PERMIT NO. 63-98-W-0216-300Other IDWR No. Have not located yet

2. OWNER:

Name City of NampaAddress 411 Third Street SouthCity Nampa State ID Zip 83650

3. LOCATION OF WELL by legal description:

Sketch map location must agree with written location.

N					
		X			
W					
S					

Twp. 2 North ☒ or South ☐
Rge. 2 East ☐ or West ☒
Sec. 2 NW 1/4 NE 1/4
Gov't Lot N/A County Canyon

Address of Well Site GreenhurstRd. 1 City 2Lt. 1 Blk. 2 Sub. Name MaplewoodEstates No. 1

4. PROPOSED USE:

☐ Domestic ☒ Municipal ☐ Monitor ☐ Irrigation☐ Thermal ☐ Injection ☐ Other

5. TYPE OF WORK

☒ New Well ☐ Modify or Repair ☐ Replacement ☐ Abandonment

6. DRILL METHOD

☐ Mud Rotary ☐ Air Rotary ☐ Cable ☒ Other Reverse Rotary

7. SEALING PROCEDURES

SEAL/FILTER PACK			AMOUNT		METHOD
Material	From	To	Sacks or Pounds		
Bentonite	0	233'	52,500#		Overbore
Colorado Sand	233'	334'	60,000#		Overbore
Bentonite plug	258'	273'	12,500#		Overbore

Was drive shoe used? ☐ Y ☒ N Shoe Depth(s) _____Was drive shoe seal tested? Y ☐ N ☐ How? _____

8. CASING/LINER:

Diameter	From	To	Gauge	Material	Casing	Liner	Welded	Threaded
20"	+3'	233'	.375	Steel	☒	☐	☐	☐
12"	213'	334'	.375	Steel	☒	☒	☐	☐
10.5"	Screen	9 feet			☐	☐	☐	☐

Length of Headpipe 20' Length of Tailpipe 10'

9. PERFORATIONS/SCREENS

☐ Perforations Method _____
☒ Screens Screen Type Johnson Wire Wrap

From	To	Slot Size	Number	Diameter	Material	Casing	Liner
238'	253'	.030	(	12"	SS	☐	☒
285'	340'	.030	)	12"	SS	☐	☒
354'	364'	.030	)	12"	SS	☐	☒

10. STATIC WATER LEVEL OR ARTESIAN PRESSURE:

12 ft. below ground Artesian pressure _____ lb.

Depth flow encountered _____ ft. Describe access port or

control devices: N. on City Design yet.

11. WELL TESTS:

☒ Pump ☐ Bailer ☐ Air ☐ Flowing Artesian

Yield gal./min.	Drawdown	Pumping Level	Time
1500	31'	48'	4 hrs

Water Temp. 64.5 Bottom hole temp. _____

Water Quality test or comments: _____

12. LITHOLOGIC LOG: (Describe repairs or abandonment) Water

Bore Dia.	From	To	Remarks: Lithology, Water Quality & Temperature	Y	N
28"	0	3	Top soil		
	3	5	Hard pan		
	5	17	Coarse Sand.		
	17	32	Brn Clay		
	32	45	Coarse Sand		
	45	56	Burnt Clay		
	56	110	Lava Basalt		
	110	210	Sand & Gravel & Clay		
	210	233	Brn Sticky Clay		
28"	233	236	Fine Sand		
	236	238	Brn Clay		
	238	255	Fine to Med Sand.		
	255	280	Clay & Sand		
	280	343	Fine to Med Sand & Clay		
	343	350	Brn Clay		
	350	364	Fine to Med Sand.		
	364	390	Brn Clay & Sand		
	390	398	Fine Sand		
	398	415	Brn Clay		
	415	424	Fine to med Sand.		
	424	440	Brn Clay & Sand		

RECEIVED

APR 12 1999

Department of Water Resources

Completed Depth 324' (Measurable)Date: Started 2-2-99 Completed 3-30-99

13. DRILLER'S CERTIFICATION

I/We certify that all minimum well construction standards were complied with at the time the rig was removed.

Firm Name Riverside Inc. Firm No. 333

Firm Official _____ Date _____

and _____

Supervisor or Operator _____ Date 3/30/99

(Sign once if Firm Official & Operator)



State of Idaho

DEPARTMENT OF WATER RESOURCES

1301 North Orchard Street, P.O. Box 83720, Boise, Idaho 83720-0098

Phone: (208) 327-7900 FAX: (208) 327-7866 www.idwr.state.id.us/idwr/idwrhome.htm

DIRK KEMPTHORNE
Governor

KARL J. DREHER
Director

January 12, 1999

CITY OF NAMPA
411 THIRD ST S
NAMPA ID 83651

PERMIT APPROVAL NOTICE

RE: PERMIT NO. 63-12474

Dear Permit Holder:

The Department of Water Resources (IDWR) has issued the enclosed permit authorizing you to establish a new water right. Please be sure to thoroughly review the conditions of approval and remarks listed on your permit.

The permit is a preliminary order issued by IDWR pursuant to section 67-5243, Idaho Code. It can and will become a final order without further action by IDWR unless a party petitions for reconsideration or files an exception and/or brief as described in the enclosed information sheet.

Enclosed is a form entitled "Instructions for Proof of Beneficial Use". Please read the instructions carefully since you must take further action to develop this permit into a licensed water right. Also enclosed is a form entitled "Proof of Beneficial Use". If your project is already completed, you should complete and submit this form immediately.

The right to drill a well is not a part of this permit to appropriate water. Beginning in July of 1987, a statute was enacted which requires a drilling permit for new well construction and deepening of existing wells. If the well(s) proposed for use under this right were drilled or deepened after July 1, 1987, a separate drilling permit must be obtained from this Department. Please contact the Groundwater Protection Section located here at this office or our regional office nearest you.

Also, please note that water right owners are required to report any change of water right ownership and/or change of mailing address to the department within 120 days of the change. Failure to report these changes could result in a \$100 late filing fee. Contact any office of the department or visit the department's homepage on the Internet to obtain the proper ~~microfilm~~ form.

FEB 16 1999

If you have any questions, please call me at 208-327-7946.

Sincerely,

A handwritten signature in cursive script that reads "Shelley W. Keen". The signature is written in dark ink and is positioned above the typed name.

Shelley W. Keen
Water Rights Supervisor

SK:klt

Enclosures

MICROFILMED
FEB 18 1998

CERTIFICATE OF MAILING

I hereby certify that on the 12th day of **January, 1999**, I mailed a true and correct copy, postage prepaid, of the foregoing **PRELIMINARY ORDER (Approved Permit)** to the person(s) listed below:

Water Right No. 63-12474

**CITY OF NAMPA
411 THIRD ST S
NAMPA ID 83651**


Kari Lynn Townsend
Secretary

MICROFILMED

FEB 16 1999

Responding to Preliminary Orders Issued by the Idaho Department of Water Resources

The Idaho Department of Water Resources (Department) issues water right permits, licenses, and transfers as preliminary orders pursuant to section 67-5243, Idaho Code. A preliminary order can and will become a final order without further action of the department unless a party petitions for reconsideration or files an exception and/or brief as further described below:

PETITION FOR RECONSIDERATION

Any party may file a petition for reconsideration of a preliminary order with the Department within fourteen (14) days of the service date of the order. The Department will act on a petition for reconsideration within twenty-one (21) days of its receipt, or the petition will be considered denied by operation of law. See section 67-5243(3), Idaho Code.

EXCEPTIONS AND BRIEFS

Within twenty-one (21) days after (a) the service date of a preliminary order, (b) the service date of a denial of a petition for reconsideration from this preliminary order, or (c) the failure within twenty-one (21) days to grant or deny a petition for reconsideration from a preliminary order, any party may in writing support or take exceptions to any part of a preliminary order and may file briefs in support of the party's position on any issue in the proceeding. Otherwise, a preliminary order will become a final order of the Department.

If any party appeals or takes exceptions to a preliminary order, opposing parties shall have twenty-one (21) days to respond to any party's appeal. Written briefs in support of or taking exceptions to the preliminary order shall be filed with the Department. The Department retains the right to review the preliminary order on its own motion.

ORAL ARGUMENT

If the Department grants a petition to review a preliminary order, the Department shall allow all parties an opportunity to file briefs in support of or taking exceptions to the preliminary order and may schedule oral argument in the matter before issuing a final order. If oral arguments are to be heard, the Department will within a reasonable time period notify each party of the place, date and hour for the argument of the case. Unless the Department orders otherwise, all oral arguments will be heard in Boise, Idaho.

MICROFILMED

FEB 16 1999

CERTIFICATE OF SERVICE

All exceptions, briefs, requests for oral argument and any other matters filed with the Department in connection with a preliminary order shall be served on all other parties to the proceedings in accordance with Rules of Procedure 302 and 303.

FINAL ORDER

The Department will issue a final order within fifty-six (56) days of receipt of the written briefs, oral argument or response to briefs, whichever is later, unless waived by the parties or for good cause shown. The Department may remand the matter for further evidentiary hearings if further factual development of the record is necessary before issuing a final order. The department will serve a copy of the final order on all parties of record.

Section 67-5246(5), Idaho Code, provides as follows:

Unless a different date is stated in a final order, the order is effective fourteen (14) days after its issuance if a party has not filed a petition for reconsideration. If a party has filed a petition for reconsideration with the agency head, the final order becomes effective when:

- (a) the petition for reconsideration is disposed of; or
- (b) the petition is deemed denied because the agency head did not dispose of the petition within twenty-one (21) days.

APPEAL OF FINAL ORDER TO DISTRICT COURT

Pursuant to sections 67-5270 and 67-5272, Idaho Code, if this preliminary order becomes final, any party aggrieved by the final order or orders previously issued in this case may appeal the final order and all previously issued orders in this case to district court by filing a petition in the district court of the county in which:

- i. A hearing was held,
- ii. The final agency action was taken,
- iii. The party seeking review of the order resides, or
- iv. The real property or personal property that was the subject of the agency action is located.

The appeal must be filed within twenty-eight (28) days of this preliminary order becoming final. See section 67-5273, Idaho Code. The filing of an appeal to district court does not itself stay the effectiveness or enforcement of the order under appeal.

MICROFILMED

FEB 16 1999

APPLICATION FOR PERMIT STATE OFFICE ANALYSIS

by *Cindylon*No.: 63-12474 Name: Nampa Date: 11/6/99 Ad OK? ✓ Gvmt Lts: ✓

AREA OF CONCERN:

- No/Yes: RED Mor/ GWMA / Trust / Non-trust

PROTESTED:

- 020 (Protest Agreement) or *W19 (Order)

SYSTEM COMPLETED:

> 1 year

- 26A-P17

≤ 1 year/no proof

- P16

GROUNDWATER: (✓ FLO-CH)

WMD (✓ MAP)

> 0.24 cfs/5 acres

- North / East / West

≤ 0.24 cfs/5 acres

- 067 or No MD (in-stream stock or power)

WMD Supplemental use

- No MD

> 0.24 cfs/5 acres

- 065-079 (if GW use SW 1st-statewide)-(cannot move SW off)

≤ 0.24 cfs/5 acres

- 01M (report when notified)

- No MD

DRILLING PERMIT:

All wells (✓ WDQ3)

- 046P23

In Basin 34?

- 085

Irr. within WD

- P05 (new well location)

SURFACE WATER: (✓ FLO-CH) (Surface water that doesn't sink is regulated):

FISH & GAME CONTACTED:

- Yes / No; RESPONSE: _____

IN/ABOVE MIN. STR. FLOW (✓ MAP)

- *WB9 _____

WD (✓ MAP & LISTING)

- R04 (WD # _____)

> 0.10 cfs

- 01J-P08 (MD & LD)

≤ 0.10 cfs

- 01H-P01 (LD), 01P or No MD (in-stream stock)

WMD (✓ MAP)

> 0.24 cfs/5 acres

- 067 or No MD (in-stream stock or power)

≤ 0.24 cfs/5 acres

- No MD

SPRINGS/SINK, INACTIVE WD & REST OF STATE

> 0.24 cfs/5 acres

- 01M or No MD (in-stream stock or power)

≤ 0.24 cfs/5 acres

- No MD

RIVER BASINS: (*Surface water):

Snake R (01)

- *W22 -P04, NA

(02/03-irr)

- 007 (w/ remark *WB9 if above Weiser), NA

Payette R(65)

- *W22 (regulated uses), 047-P04 (Payette Lake), NA

Salmon R(70's)

- 029 (fish screens), NA

Weiser R (67)

- 086, 087

USE:

Domestic surface

- *WB5 (Big Wood R or Boise R ↑ Star Bridge); 27A (Payette River); NA

>1 in rest. area

- 071-070

Fire Protection

- 077

Fish Propagation

- 029(70's only)-007-042(req)-081 (WQ)-P10

Heating/Cooling

- R07 (injection well)

Irr ≤ 5 acres

- R66/R67/R68/R69 (0.03 cfs/acre + 3.0/3.5/4.0/4.5 AF)

> 5 acres

- R62/R63/R64/R65 (0.02 cfs/acre + 3.0/3.5/4.0/4.5 AF)

Mining

- 054(req)-081-P10

Municipal

- 022, 075, 004 (+memo?), NA (not in restricted area)

Power

- 17H/17K(+uses)-08A-025(P18)-01N-028-081(P10)-027 (if no other cons. use);

17G (FERC) or 17M (FERC); 18B-P09; >25 cfs-P18

Stockwater

- R37 (BLM/USFS); NA

Storage (✓3 compo.)

- 18A (in & out MD for on-stream storage), 18B-P09 (>10' dam), NA

LOCATION:

42-248 area

- P84 (in 20/30/40/50/60/70/80 (87) basin)

Boise Front LoGeo

- 058 (<85° GW temp only)

In-stream dev.

- P52 (stream channel alteration)

Mitigation

- 120

SWAN FALLS FLAG (See Code Chart)

Trust

- 051-052-053-P74 (Consumptive Uses), NA

Non-Trust (1)

- 048-049 (Consumptive Uses), NA

OWNERSHIP:

- 004 (PD/PU) _____

OTHER CONDITIONS:

-

STANDARD REMARKS:

- 1) W60

BENEFICIAL USE DUE:

- 12/1/ 2000

COMMENTS:

-

JAN 04 1999

STATE OF IDAHO
DEPARTMENT OF WATER RESOURCES
APPROPRIATION APPLICATION ANALYSIS SHEET

Department of Water Resources

INITIAL REVIEW BY: g DATE: 10/5/98 APPLICATION: 63-12474

REQUIRED INFORMATION

- ☒ Name: (If applicant is a corporation or partnership, names and addresses for the director, officers, and other partners must be included.)
- ☒ Address:
- ☒ Source: (See USGS Quad for names of water sources)
- ☒ Point of Diversion: (10 acres for spring, lot & block descriptions for Subdivisions, local name)
- ☒ County:
- ☒ Quantity: (flow and/or volume)
- ☒ Period of use:
- ☒ Nature of proposed use: (Include description of use)
- ☒ Description of diverting works:
- ☒ Time required for beneficial use of water:
- ☒ Place of use or acres irrigated:
- ☒ Map: (show T, R, S, QQ &/or QQQ)
- ☒ Subdivision plat: (for > 1 home in restricted area. $\geq$ 5 homes in non-restricted area)
- ☒ Signature: (If applicant is corp., partnership, or municipality, title of signatory is required)
- ☒ Correct fee paid
- Gov't. Lots:
☒ P/D
☒ P/U

ADDITIONAL INFORMATION

____ ADVERTISE REMARK(S)

(Reviewer identify which remarks)

____ T FLAG CHANGED TO P FLAG

YES NO

- ☒ N/A Overlapping place of use: (Describe source & relationship to present application on next page.)
- ☒ Overlapping point of diversion.
- ☒ Critical groundwater area:
- ☒ Groundwater management area:
- ☒ 1992 moratorium: exempt
- ☒ Bull trout impact area
- ☒ E-mail to SCA staff: (perennial stream, non-pump diversion &/or any mining).
- ☒ E-mail to Dam Safety staff: (for any storage)
- ☒ Mitigation plan: Check any that apply.
____ immediate = acceptable plan required and submitted.
☒ future = open areas, acceptance of condition of approval is in file.
- ☒ Send power requirement letter:
- ☒ Send fish farm requirement letter:
- ☒ Power residency affidavit:
- ☒ Diversion greater than 5 cfs or 500 af or irrigation greater than 200 acres: (If yes, attach Large Diversion supplementary analysis sheet.)
- ☒ *REQUEST ADDITIONAL INFORMATION FROM THE APPLICANT

Mitigation Form. Talked to Carla D City of Nampa office - said City would sign & return form - continue processing appl.

Date Requested 10/5/98 Date Response Received _____

PROCESSING

APP. NO. 63 -

YES NO

☒ ☐ In form for advertising:
☒ ☐ Statewide advertising: (> 10 cfs &/or 1000 af)
☒ ☐ Fee amount, receipt number and date recorded on application:

SEND COPIES TO: NOTE IF E-MAIL COMMENT LETTER USED.

YES NO

☒ ☐ I.D. Health & Welfare
☐ ☒ I.D. District Health
☐ ☒ I.D. Fish & Game
☐ ☒ I.D. Lands

YES NO

☐ ☒ U.S. BLM
☐ ☒ U.S. Forest Service
☐ ☒ Water Dist. # _____
☐ ☒ Other _____

FINAL REGIONAL PROCESSING REVIEW:

YES NO

☒ ☐ Affidavit of publication received:
☒ ☐ Application published correctly: If not, record action taken.

☒ ☐ Publication dates and paper recorded on application:

☐ ☐ Final date for protest 11-2-98

☐ ☒ Protests received.

☐ ☒ Recommendations attached:

☐ ☒ Measuring device required:

☐ ☒ Measuring port required:

☐ ☒ Water delivered by water master? District # _____

☒ ☐ Special conditions of approval or cover letter: 046, 120, 081 (amended) Construction of the well and use of water under this approval shall comply with applicable water quality standards of the Division of Environmental Quality of the Idaho Dept. of Health & Welfare.

See below for additional information

Recommended Date or Priority 10/11/98

Recommended by: Gay S Date: 12/18/98

STATE OFFICE REVIEW

See below for additional information. By _____ Date _____

ADDITIONAL INFORMATION:

AFFIDAVIT OF PUBLICATION
RECEIVED

STATE OF IDAHO)
) SS.
County of Canyon)

OCT 23 1998

WATER RESOURCES
WESTERN REGION

Carolyn Roberson

of Nampa, Canyon County, Idaho, being first duly sworn, deposes and says:

1. That I am a citizen of the United States of America, and at all times hereinafter mentioned was over the age of eighteen years, and not a party to the above entitled action.

2. That I am the Principal Clerk of the Idaho Press-Tribune, a daily newspaper published in the City of Nampa and Caldwell, in the County of Canyon, State of Idaho; that the said newspaper is in general circulation in the said County of Canyon, and in the vicinity of Nampa and Caldwell, and has been uninterruptedly published in said County during a period of seventy-eight consecutive weeks prior to the first publication of the notice, a copy of which is hereto attached.

3. That the notice, of which the annexed is a printed copy, was published in said newspaper

Twice

— in the regular and entire issue of said paper, and was printed in the newspaper proper, and not in a supplement.

4. That said notice was published the following dates:

October 15 and 22, 1998

Carolyn Roberson

STATE OF IDAHO)
)
COUNTY OF CANYON)

On this 22nd day of October
in the year of 1998, before me, a Notary
Public, personally appeared Carolyn Roberson,
known or identified to me to be the person whose
name subscribed to the within instrument, and being
by me first duly sworn, declared that the statements
therein are true, and acknowledged to me that he/she
executed the same.

MICROFILMED
FEB 18 1999

Jeanne L. Lusk
Notary Public for Idaho
Residing at Nampa
BY COMMISSION EXPIRES
JUNE 21ST, 2003

NOTICE OF APPLICATION FOR WATER RIGHT

The Following application(s) have been filed to appropriate the public waters of the State of Idaho:

63-12467

CITY OF NOTUS

PO BOX 257

NOTUS, ID 83856

Source: GROUNDWATER

Diversion Pt: NESWNE Sec 34 T 05N R 04W in CANYON County.

Use: MUNICIPAL (2.220 CFS)

Total Diversion: (2.220 CFS)

Date Filed: 9/ 4/1998

00

Water bearing zone to be appropriated is from 300 to 700 feet for a new well for the City of Notus. Applicant intends to show that local public interest for consumptive use portion of new use outweighs the need to preserve flows in the Snake River during anadromous fish migrations.

63-12474

CITY OF NAMPA

411 THIRD ST S

NAMPA, ID 83651

Source: GROUNDWATER

Diversion Pt: NWNWNE Sec 2 T 02N R 02W in CANYON County

Use: MUNICIPAL (3.500 CFS)

Total Diversion: (3.500 CFS)

Date Filed: 10/ 1/1998

In: CANYON County

T02N R02W S02 NWNE

Applicant agrees to mitigate consumptive use in the future as needed.

Permits will be subject to all prior water rights. Protests may be submitted based on the criteria of Sec. 42-203A, Idaho Code. Any protest against the approval of this application must be filed with the Director, Dept. of Water Resources, Western Region, 2735 Airport Way, Boise, Idaho 83705 together with a protest fee of \$25.00 on or before NOVEMBER 2, 1998. The protestant must also send a copy of the protest to the applicant.

KARL J. DREHER, Director

October 15, 22, 1998

7806

RECEIVED
OCT 23 1998
WATER RESOURCES
WESTERN REGION

MICROFILMED
FEB 16 1999

RECEIVED

OCT 07 1998

WATER RESOURCES
WESTERN REGION

REQUEST TO PROCESS

COMPLETE REQUEST IF YOU WANT YOUR APPLICATION TO BE PROCESSED USING ONE OF THE
THREE ALTERNATIVES BELOW

Name of Applicant

CITY OF NAMPA

Mailing Address

411 3rd St S

NAMPA ID

Application No.
(if known)

___ IN LOCAL PUBLIC INTEREST

Yes, I want my application processed and before it is advertised, I will amend my application to demonstrate that the proposed appropriation is in the local public interest including the need to preserve flows in the Snake River during the migration periods of anadromous fish.

___ PROPOSE MITIGATION NOW

Yes, I want my application processed and before it is advertised, I will amend my application to include proposed mitigation to offset anticipated depletions in the Snake River during periods of anadromous fish migration.

/ WILL AGREE TO MITIGATION IN THE FUTURE IF NECESSARY

Yes, I want my application processed at this time, and I will accept a condition of approval that will require mitigation should the Director of the Idaho Department of Water Resources determine that mitigation is necessary to offset depletions from this appropriation to flows in the Snake River during periods of anadromous fish migration. I understand that mitigation is not required now but may be needed in the future. I also understand that the Director will not require mitigation until I have an opportunity to review the process by which the need for mitigation is established and the amount of water required is quantified.

Signature

Larry Blidner

Date

Oct 6, 1998

Please return this form to:

Idaho Dept. of Water Resources
Western Regional Office
2735 Airport Way
Boise, ID 83705-5082

MICROFILMED

FEB 16 1999



State of Idaho

DEPARTMENT OF WATER RESOURCES

Western Region, 2735 Airport Way, Boise, Idaho 83705-5082 - (208) 334-2190

FAX (208) 334-2348

PHILIP E. BATT
GOVERNOR

KARL J. DREHER
DIRECTOR

October 7, 1998

**ID DEPT OF HEALTH & WELFARE
DIV OF ENV QUALITY
BOISE REGIONAL OFFICE
PO BOX 83720
BOISE ID 83706**

Re: Applications for Permit Nos. 63-12474 in the Name of the City of Nampa and 63-12467 in the Name of the City of Notus

Dear Sir:

Enclosed are copies of the above-referenced applications for permit which may be of interest to your agency. Please review the applications and submit any comments you may have.

This office normally completes the processing of an application within a six-week period and is required to take final action shortly thereafter, however, if your agency desires to file a formal protest against the approval of this application(s), your written protest along with the \$25.00 protest fee must be received in this office by November 2, 1998.

If you have any questions regarding the applications, please contact this office.

Sincerely,


Gary Spackman

GS:st

Encl.

MICROFILMED

FEB 16 1999



State of Idaho

DEPARTMENT OF WATER RESOURCES

Western Region, 2735 Airport Way, Boise, Idaho 83705-5082 - (208) 334-2190

FAX (208) 334-2348

10/5/98

PHILIP E. BATT
GOVERNOR

KARL J. DREHER
DIRECTOR

CITY OF NAMPA
ATTN: CARLA
411 3RD ST S
NAMPA ID 83651

RE: APPLICATION FOR PERMIT <INSERT # IF ISSUED>

Dear Applicant:

You have filed the above referenced application for permit to appropriate water for a consumptive use. If the appropriation is completed as described in the application, it may result in some reduction in flows in the Snake River. As you are undoubtedly aware, various actions are being taken throughout the Snake River and Columbia River Basins to protect endangered and threatened anadromous fish. These actions include the acquisition of water supplies to maintain or enhance streamflows during migration periods.

Federal funds are being used to obtain the rights to both natural flow and stored water to augment flows in order to meet flow targets in the Snake and Columbia Rivers. While the necessity and value of flow augmentation has not yet been established, the State of Idaho has cooperated with the other states in the Pacific Northwest and with federal agencies to allow limited flow augmentation on a trial basis while additional data are gathered to determine the most appropriate way to stabilize and enhance fish populations.

Under Idaho law, an application to appropriate water cannot be granted unless the six criteria listed in Section 42-203A, Idaho Code, are satisfied. One of these criterion is that the proposed use must be in the "local public interest" where the local public interest is defined as "the affairs of the people in the area directly affected by the proposed use." If granting an application to appropriate would reduce flows in the Snake River such that additional water would have to be secured from other sources for flow augmentation, it may be difficult to show that granting the application would be in the local public interest. As a result, the Idaho Department of Water Resources (IDWR) has delayed processing applications which, without mitigation, may deplete flows in the Snake River.

Proposed appropriations of water, such as that described in your application, may also have value with respect to the local public interest and should be given consideration, provided salmon recovery efforts would not be affected and the appropriation would not result in additional flow augmentation being required. Consequently, IDWR is processing applications to appropriate water when the applicant either:

- (1) can demonstrate that the proposed appropriation is in the local public interest including the need to preserve flows in the Snake River during the migration periods of anadromous fish;

MICROFILMED

FEB 16 1999

<APPLICATION #>

<DATE>

Page 2

- (2) proposes adequate mitigation (or make-up water) as part of the proposed appropriation to offset anticipated depletions to flows in the Snake River during periods of anadromous fish migration; or
- (3) agrees to provide mitigation as needed in the future if it is determined that not mitigating depletions caused by the applicant's appropriation would result in additional water being required from other sources to augment flows during migration periods of anadromous fish.

The purchase or rental of storage water, which can be used for flow augmentation, may be the most available form of mitigation that could be used for mitigation, should mitigation be necessary. Under alternative 3 above, mitigation is not required when the application is processed, but may be required in the future based upon a finding by IDWR that depletions to Snake River flows resulting from appropriations made under permits issued after January 1, 1998 have increased the amounts of water required from other sources to augment flows for migrating anadromous fish. This alternative would entail including the following condition of approval if the application for a permit to appropriate water is approved:

The Director retains jurisdiction over this permit and any subsequent license to require the right holder to provide purchased or leased water from natural flow or storage, or other mitigation acceptable to the Director, to offset depletion of Lower Snake River flows needed for migrating anadromous fish. The amount of water required for mitigation, which is to be released into the Snake River or a tributary for this purpose, will be determined by the Director based upon the reduction in flow caused by the use of water pursuant to this permit and any subsequent license.

For applications where one of the three conditions listed above is met, and the application is otherwise of proper form, IDWR will process the application. Alternatively, an applicant may choose to have IDWR continue to delay processing an application for permit until a later date. In that case, IDWR can hold your application pending changes in salmon recovery strategies, such as the potential elimination of flow augmentation requirements, and corresponding changes in IDWR policies. The priority date (seniority) of the proposed appropriation is protected for applications held because of IDWR policies. If you choose to have IDWR continue to hold your application at this time, you do not need to reply to this letter.

Please contact me if you have any questions about your application.

Sincerely,

Lois Cravens
SR Water Agent

Enclosure

MICROFILMED

FEB 16 1998

63-12474

CITY OF NAMPA
411 THIRD ST S
NAMPA, ID 83651

Source: GROUNDWATER

Diversion Pt: NWNWNE Sec 2 T 02N R 02W in CANYON County.

Use: MUNICIPAL	(	3.500 CFS)
Total Diversion:	(	3.500 CFS)

Date Filed: 10/ 1/1998

In: CANYON County
T02N R02W S02 NWNE

Applicant agrees to mitigate consumptive use in the future as needed.

MICROFILMED

FEB 16 1999