

IN THE DISTRICT COURT OF THE FIFTH JUDICIAL DISTRICT OF THE STATE OF IDAHO,
IN AND FOR THE COUNTY OF TWIN FALLS

IN RE THE GENERAL ADJUDICATION
OF RIGHTS TO THE USE OF WATER FROM
THE SNAKE RIVER BASIN WATER SYSTEM.

CIVIL CASE NUMBER: 39576

Ident. Number: A29-02445
Date Received: 5/17/1990
Receipt No: E013458
Received By: _____

NOTICE OF CLAIM TO A WATER RIGHT
ACQUIRED UNDER STATE LAW

1. Name: CARIBOU ACRES WATER ASSN. 208-234-0189
Address: 1820 N. ELK RD.
POCATELLO, ID 83204

2. Date of Priority: MAY 23, 1961

3. Source: GROUNDWATER Trib. to:

4. Point of Diversion:

Township	Range	Section	1/4 of	1/4 of	1/4	Lot	County
07S	35E	29	NW	NW			BANNOCK

5. Description of diverting works:
WELL/PUMP

6. Water is used for the following purposes:

Purpose	From	To	C.F.S.	(or)	A.F.A.
DOMESTIC	01/01	12/31	0.280		16.80

7. Total Quantity Appropriated is:
0.280 C.F.S. (and/or) 16.80 A.F.A.

8. Total consumptive use is Acre Feet Per Annum.

9. Non-irrigation uses:
D/ 14 HOMES S/ 25 CATTLE, HORSES AND 50 SHEEP

10. Place of Use:

Township	Range	Section	1/4 of	1/4	Lot	Use	Acres
07S	35E	30	NE	NE		DOMEST	
			NW	NE		DOMEST	
			SW	NE		DOMEST	
			NE	NW		DOMEST	

A29-02445

Page 1

Date: 05/17/90

MICROFILMED

NOV 13 1992

A2902445

10. Place of Use: Continued

Township	Range	Section	1/4 of 1/4	Lot	Use	Acres
07S	35E	30	SE NW		DOMEST	

11. Place of use in counties: BANNOCK

12. Do you own the property listed above as place of use? YES

13. Other Water Rights Used:
29-07173

14. Remarks:
2 P/D NWNW, S29, T7S, R35E.
D/14 HOMES.

15. Basis of Claim: LICENSE

Water Right Number: 29738

16. Signature(s)

(a.) By signing below, I/We acknowledge that I/We have received, read and understand the form entitled "How you will receive notice in the Snake River Basin Adjudication." (b.) I/We do _____ do not _____ wish to receive and pay a small annual fee for monthly copies of the docket sheet.

Number of attachments: _____

For Individuals:

I/We do solemnly swear or affirm that the statements contained in the foregoing document are true and correct.

Signature of Claimant(s): _____ Date: _____
_____ Date: _____

#1

IN THE DISTRICT COURT OF THE FIFTH JUDICIAL DISTRICT OF THE
STATE OF IDAHO, IN AND FOR THE COUNTY OF TWIN FALLS

IN RE THE GENERAL ADJUDICATION
OF RIGHTS TO THE USE OF WATER FROM
THE SNAKE RIVER BASIN WATER SYSTEM

CIVIL CASE NUMBER: 39576
Ident. Number A29-02445
Date Received 4-19-90 P.M.
Receipt Number E013458
OK #801 78

**NOTICE OF CLAIM
TO A
WATER RIGHT
ACQUIRED UNDER STATE LAW**

RECEIVED

APR 20 1990

Department of Water Resources
Eastern District Office

Please type or print clearly

1. Name of Claimant (s) CARIBOU ACRES WATER ASSN. Phone (208) 234-0189
Mailing Address 1820 N. ELK RD, POCAHONTO, IDAHO Zip 83204-7224

2. Date of Priority (Only one (1) per claim) MAY 23, 1961

3. Source of water supply (a) GROUND WATER
which is tributary to (b) NA

4. a. Location of existing point of diversion is: Township 075 Range 35E Section 30,
NA 1/4 of SE 1/4 of NE 1/4, Govt. Lot, NA B.M., County of BANWOCK

Additional points of diversion if any: NA

b. If instream flow, beginning point of claimed instream flow is:

Township NA Range NA Section NA, NA 1/4 of NA 1/4 of NA 1/4,
Govt. Lot NA B.M., County of NA

ending point is: Township NA Range NA Section NA, NA 1/4 of NA 1/4 of
NA 1/4, Govt. Lot NA B.M., County of NA

5. Description of existing diversion works (Dams, Reservoirs, Ditches, Wells, Pumps, Pipelines, Headgates, Etc),
including the dates of any changes or enlargements in use, the dimensions of the diversion works as
constructed and as enlarged and the depth of each well.

PRIMARY WELL DEPTH - 55 FEET
DIAGRAM OF SYSTEM IS ATTACHED - THE SYSTEM AS DRAWN IS
ESSENTIALLY THE SAME AS WHEN INITIALLY CONSTRUCTED
EXCEPT WELL #2 WAS LATER ADDED BY WATER RIGHT 29-7173
AND RESERVOIR #2 WAS UPGRADDED TO 12,500 GALLONS IN
APPROXIMATELY 1984. ORIGINAL FILING GAVE **MICROFILMED**
SEC 29, SW 1/4 of NW 1/4 but field survey for overlapping water
right 29-7173 resulted in description above (filed and noted
this way as recommended today by Harold Jones of IDWR.)

6. Water is claimed for the following purposes:

(both dates are inclusive) (cfs) (acre feet)

For DOMESTIC purposes from 1 JAN to 31 Dec amount 0.28 or NA

For NA purposes from NA to NA amount NA or NA

For NA purposes from NA to NA amount NA or NA

For NA purposes from NA to NA amount NA or NA

7. Total quantity claimed (a) 0.28 (cfs) and/or (b) NA (acre feet)

8. Total consumptive use claimed is NA acre feet per annum.

9. Non-irrigation uses; describe fully (eg. Domestic: Give number of households served; Stockwater: Type and number of livestock Etc.) DOMESTIC - 14 HOMES; STOCKWATER - UP TO 25 HEAD

10. Description of place of use:

- a. If water is for irrigation, indicate acreage in each subdivision in the tabulation below.
- b. If water is used for other purposes, place a symbol of use (example: D for Domestic) in the corresponding place of use below. See instructions for standard symbols.

OF CATTLE; HORSES, AND UP TO 50 SHEEP; miscellaneous poultry

TWP	RNG	SEC	NE 1/4				NW 1/4				SW 1/4				SE 1/4				Totals
			NE 1/4	NW 1/4	SW 1/4	SE 1/4	NE 1/4	NW 1/4	SW 1/4	SE 1/4	NE 1/4	NW 1/4	SW 1/4	SE 1/4	NE 1/4	NW 1/4	SW 1/4	SE 1/4	
<u>07S</u>	<u>35E</u>	<u>30</u>	<u>D</u>	<u>D</u>	<u>D</u>		<u>D</u>			<u>D</u>									<u>NA</u>

Total number of acres irrigated NA

11. In which county (ies) are lands listed above as place of use located? BANKOCK

12. Do you own the property listed above as place of use? Yes No ✓
If your answer is No, describe in Remarks below the authority you have to claim this water right.

13. Describe any other water rights used at the same place and for the same purposes as described above.
FOUR WATER RIGHT NUMBER 29-7173, ISSUED LATER, OVERLAPS or None ()

14. Remarks: #12 - GRANT OF EASEMENT DATED 30 DECEMBER 1960

MICROFILMED

NOV 13 1992

Last Name CARIBOU ALLEG WATER ASSN. Ident No.


Copies: White - State, Yellow - Claimant

#1

Map of Project: show clearly the point of diversion, place of use, section number, township, and range number.

Scale: 2 inches equals 1 mile

R34E R35E

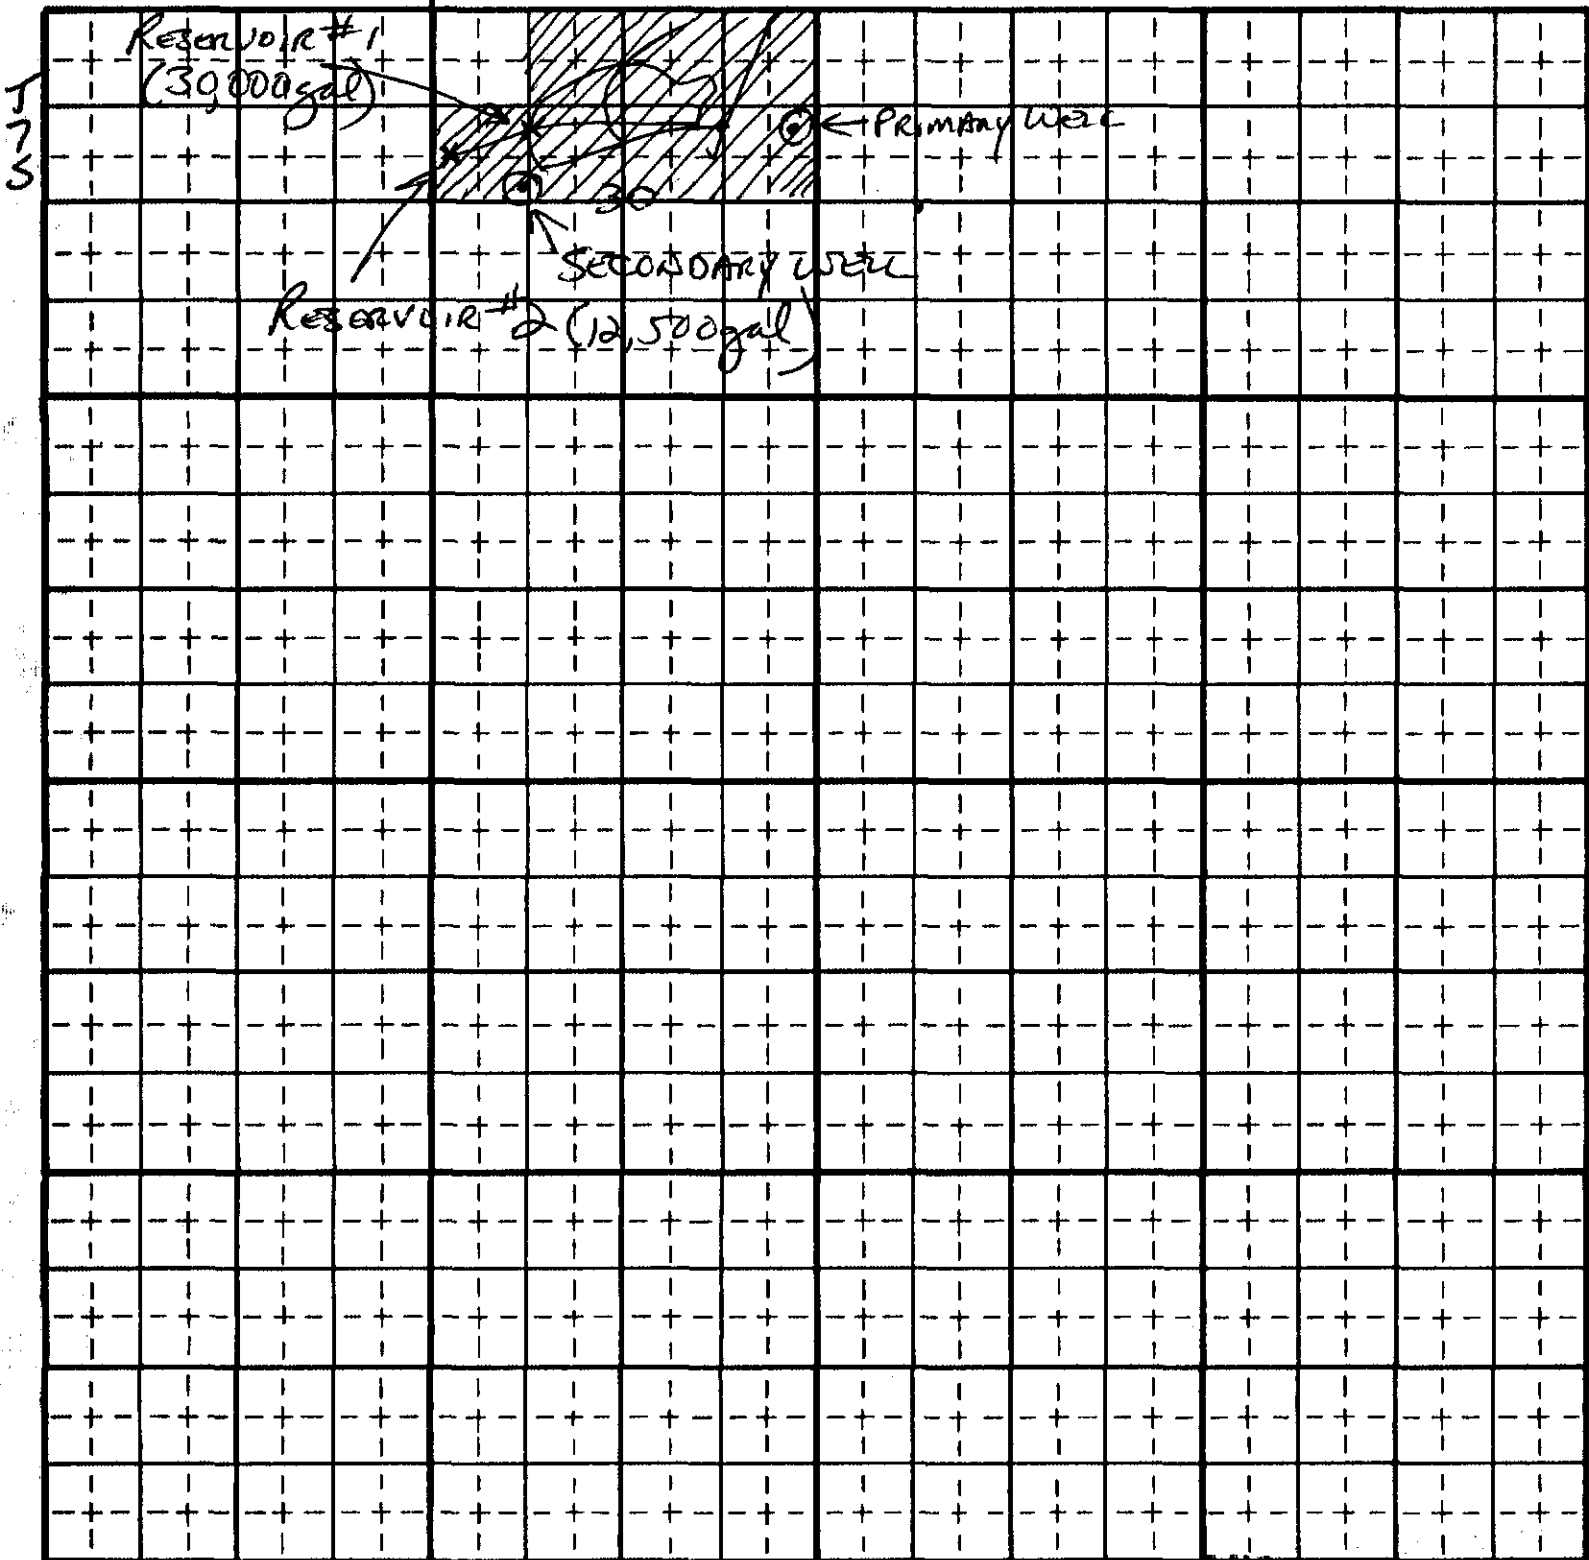

MICROFILMED

NOV 13 1992

Last Name CARIBOU ACRES WATER ASSN Ident No. _____

Copies: White-State, Yellow-Claimant

#1

15. Basis of Claim (check one) Beneficial Use NA Posted Notice NA License ☒ Permit NA
Decree NA
If applicable provide IDWR Water Right Number 29-2445
Court NA Case Number NA Decree Date NA
Plaintiff vs Defendant NA

16. Signature (s)
(a.) By signing below, I/We acknowledge that I/We have received, read, and understand the form entitled
"How you will receive notice in the Snake River Basin Adjudication." (b.) I/We do ☒ do not ☐
wish to receive and pay a small annual fee for monthly copies of the docket sheet.
Number of attachments 1

For Individuals: I do solemnly swear or affirm that the statements contained in the foregoing document are true
and correct.

Signature of Claimant (s) NA Date NA
NA Date NA

For Organizations: I do solemnly swear or affirm that I am PRESIDENT
of CARIBOU ACRES WATER ASSN. Title PRESIDENT
Organization CARIBOU ACRES WATER ASSN.
document in the space below as PRESIDENT of CARIBOU ACRES WATER ASSN.
Title Organization
and that the statements contained in the foregoing document are true and correct.

Signature of Authorized Agent [Signature]
Title and Organization President, Caribou Acres Water Assn Date 19 Apr 90

State of Idaho/or _____)
County of Sanmark) SS.

Subscribed and sworn (or affirmed) before me this 19th day of April 19 90

SEAL

Notary Public [Signature]

Residing at Booths Falls

My Commission Expires 1-22-1994

Please Print Name

17. Notice of Appearance:
Notice is hereby given that I, _____ will be acting as attorney at law on behalf
of the claimant signing above, and that all notices required by law to be mailed by the director to the claimant signing above
should be mailed to me at the address listed below.

Signature _____


Address _____

Date _____


Last Name CARIBOU ACRES WATER ASSN Ident. Number _____

MICROFILMED
NOV 13 1992

Copies White-State, Yellow-Claimant

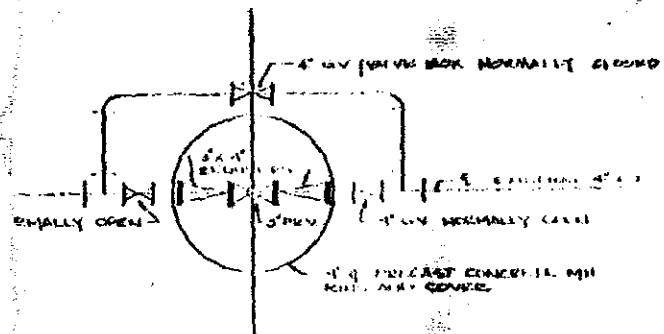


LINE DIAGRAM
3" PRESSURE REDUCING VALVE

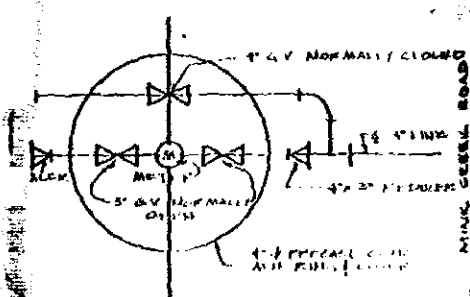


LINE DIAGRAM
WELL NO. 1
METER INSTALLATION

MICROFILMED
NOV 14 1982

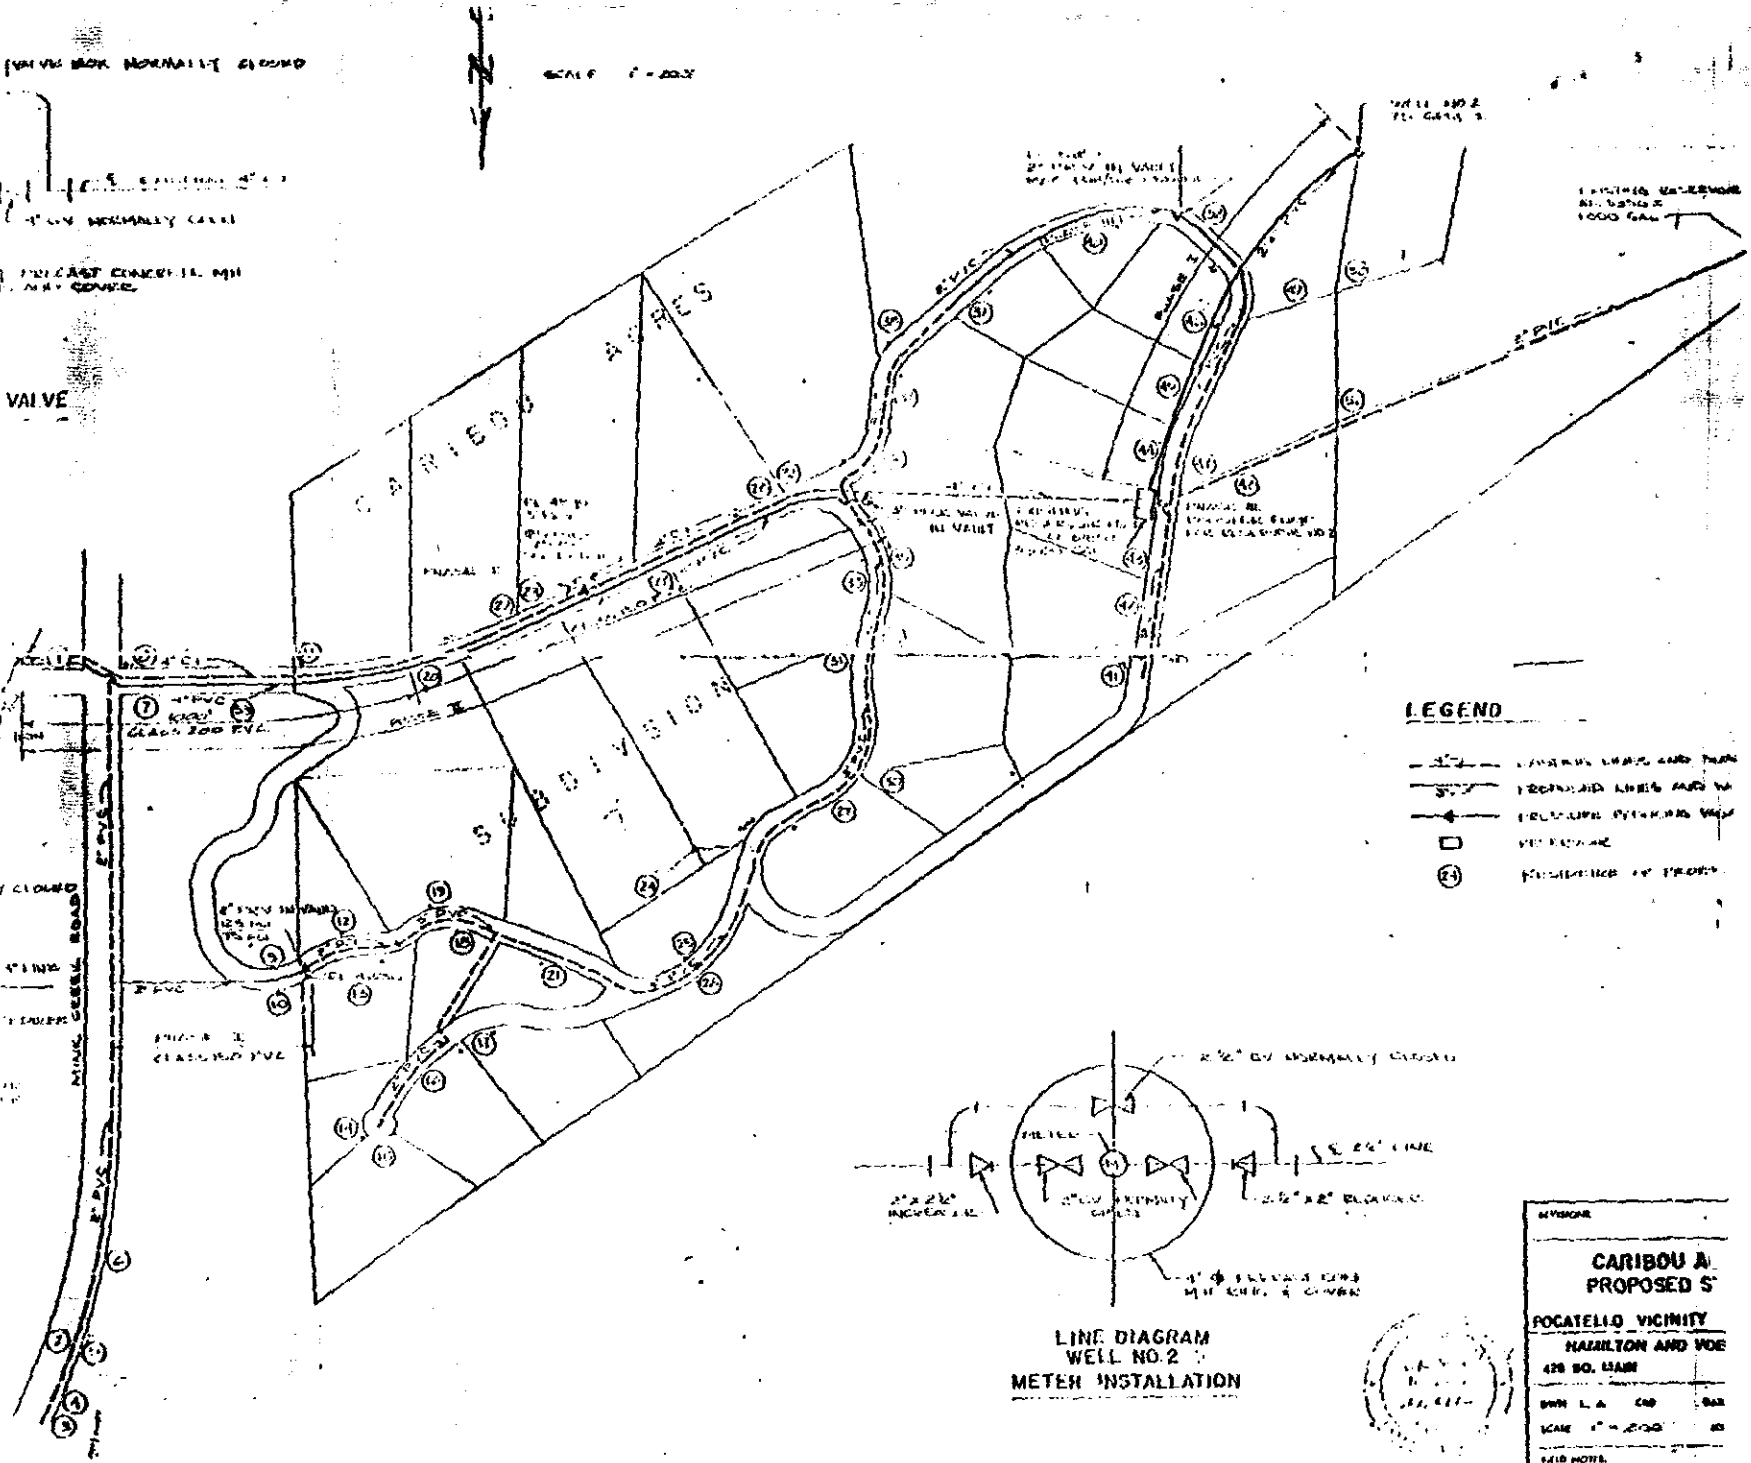

LEGEND

- EASEMENT LINE AND TRAIL
- PROPERTY LINE AND W
- EASEMENT OVERHEAD W
- VALVE
- ① PROPOSED METER

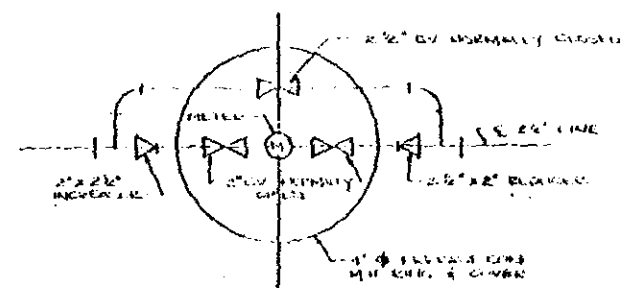

LINE DIAGRAM
WELL NO. 2
METER INSTALLATION

OVERSHEET			
CARIBOU A PROPOSED 5"			
FOGATELLA VICINITY			
HAMILTON AND VOE			
425 SO. MAIN			
BWN	L.A.	CAD	BAR
SCALE 1" = 200'			
FIELD NOTES			

Attachment