

IN THE DISTRICT COURT OF THE FIFTH JUDICIAL DISTRICT OF THE STATE OF IDAHO,
IN AND FOR THE COUNTY OF TWIN FALLS

IN RE THE GENERAL ADJUDICATION
OF RIGHTS TO THE USE OF WATER FROM
THE SNAKE RIVER BASIN WATER SYSTEM.

CIVIL CASE NUMBER: 39576

Ident. Number: A47-02159Y
Date Received: 12/21/1990
Receipt No: X777777
Received By: _____

NOTICE OF CLAIM TO A WATER RIGHT
ACQUIRED UNDER STATE LAW

1. Name: GEORGE P BLOCK 208-536-2741
Address: KETCHUM INVESTMENT REALTORS
PO BOX 3117
KETCHUM ID 83340

2. Date of Priority: JUL 18, 1923

3. Source: SALMON FALLS CREEK Trib. to: SNAKE RIVER

4. Point of Diversion:

Township	Range	Section	1/4 of	1/4 of	1/4 of	Lot	County
08S	14E	19	SW	SE	SE	7	TWIN FALLS

5. Description of diverting works:
5 HP PUMP

6. Water is used for the following purposes:

Purpose	From	To	C.F.S	(or)	A.F.A.
IRRIGATION	03/15	11/15	0.080		

7. Total Quantity Appropriated is:
0.080 C.F.S. (and/or) A.F.A.

8. Total consumptive use is Acre Feet Per Annum.

9. Non-irrigation uses:

10. Place of Use:

Township	Range	Section	1/4 of	1/4 of	Lot	Use	Acres
08S	14E	19	NE	SE	4	IRR	1.0
			SE	SE	7	IRR	3.0

Section Acres

MICROFILMED

10. Place of Use: Continued

Total Acres 4.0

11. Place of use in counties: TWIN FALLS

12. Do you own the property listed above as place of use? YES

13. Other Water Rights Used:

47-02159X FROM SAME P/D, DIFF P/U.

14. Remarks:

TRANS. 1044, 2642, & 2660. SEE FILE FOR OTHER OWNERS.

P/U INCOMPLETE. SEE FILE.

THIS CLAIM IS PART OF A47-02159G

15. Basis of Claim: LICENSE

Water Right Number: 15841

16. Signature(s)

(a.) By signing below, I/We acknowledge that I/We have received, read and understand the form entitled "How you will receive notice in the Snake River Basin Adjudication." (b.) I/We do _____ do not _____ wish to receive and pay a small annual fee for monthly copies of the docket sheet.

Number of attachments: _____

For Individuals:

I/We do solemnly swear or affirm that the statements contained in the foregoing document are true and correct.

Signature of Claimant(s): _____ Date: _____

_____ Date: _____

MICROFILMED
OCT 27 1994

PA 35

RES. AND 457

K


k

L

l

M

1000000000
OCT 27 1994

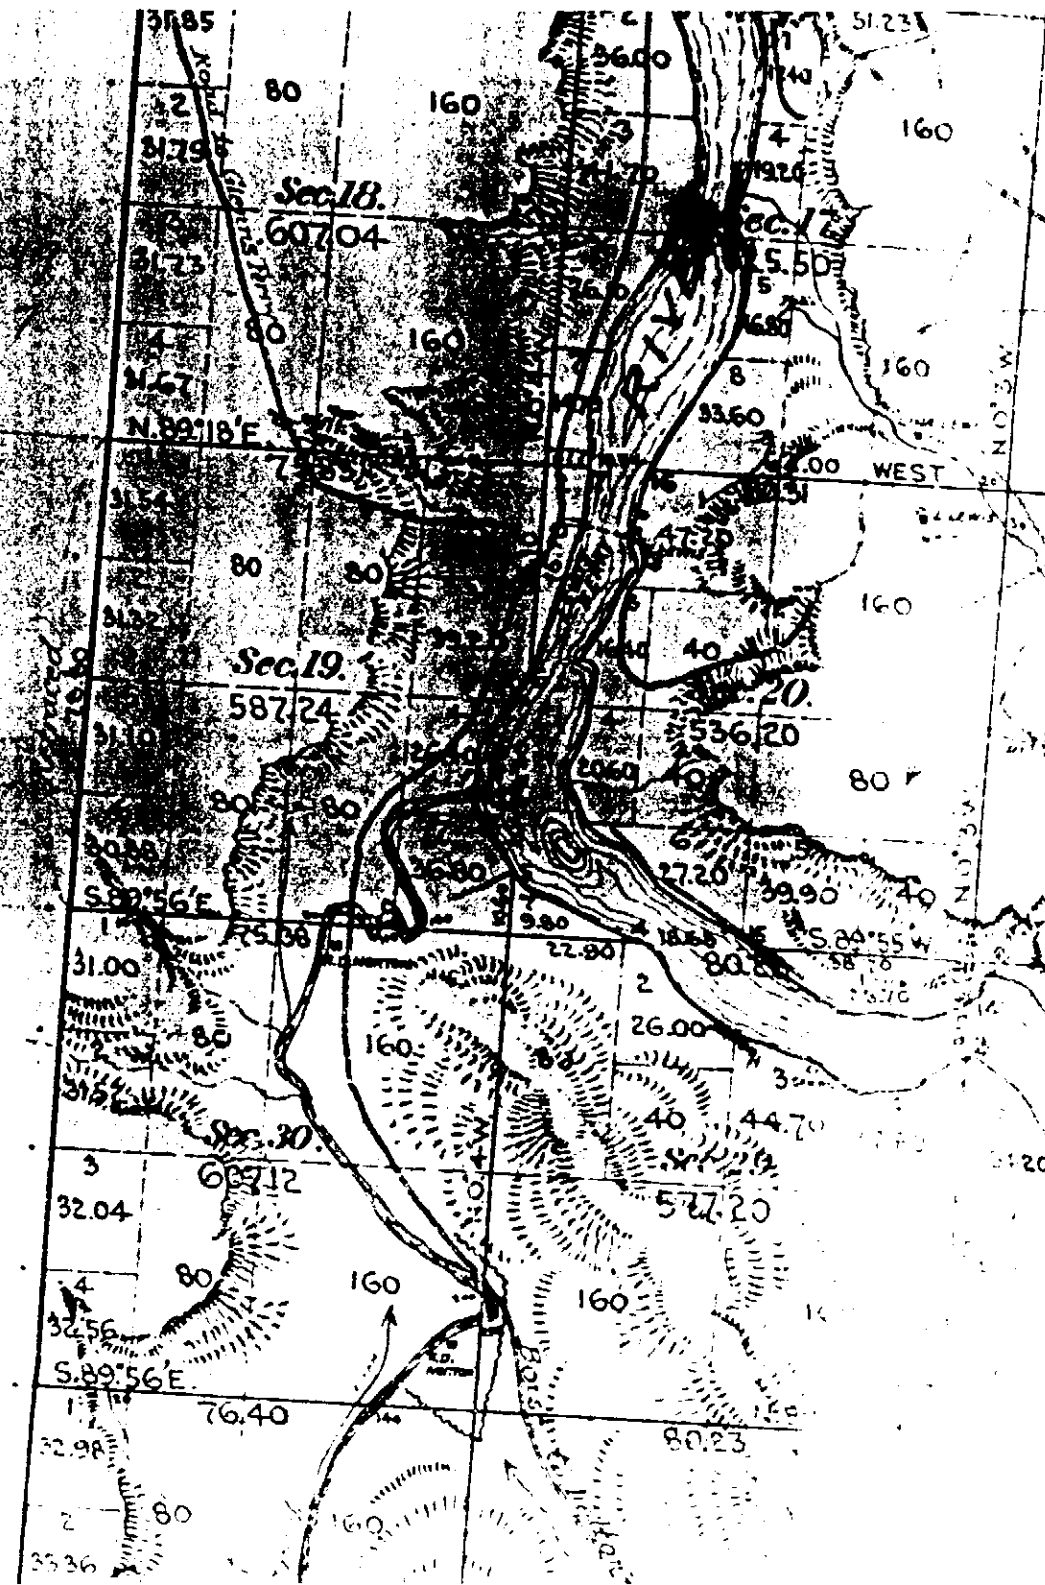



NEW PROPERTY OWNER NOTICE OF CHANGE OF WATER RIGHT OWNERSHIP

Please print or type
(see instructions on back of page)

DATE OF CLOSING: _____

LEGAL DESCRIPTION OF PROPERTY: Township _____ Range _____
Section _____, _____ 1/4 of _____ 1/4 of _____ 1/4, Govt. Lot _____, BM.
Lot _____, Block _____, Subdivision/Townsite _____
If you have additional legal descriptions, please attach separate sheet.

- ☐ Served Only by a Public Service Water Supply (all water is received from a city or company who maintains water supply system, owns the water right, and bills the customer on a regular basis)
- ☐ Water Right Number(s)
Assigned by IDWR: A 47-02159 ✓
- ☐ Name and Address of Former
Owner/Claimant(s)(Seller): James S. & Robin Fowler
P.O. Box 214
Hagerman Idaho 83332
- ☐ New Owner/Claimant
(Purchaser): George P. Bloch
- ☐ New Mailing Address: % Ketchum Investment Realtors
P.O. Box 3117
Ketchum Idaho
- ☐ New Telephone Number: 208) 726 - 4181
- ☐ Does the change in ownership result in a splitting of the water right owned/claimed? ☒ yes ☐ no
If yes, then describe the portion of the water right that is now owned/claimed by the new owner:

- ☐ Attach proof of
ownership, describe
proof attached: Legal description supplied from warranty deeds
showing parcels 1-2 and 3
(proof of ownership must describe either the property conveyed or include the claim number. Proof
of ownership is not required if this form is signed by the former owner/claimant.)

- ☐ Signature of New
Owner/Claimant(s) _____ Date _____
- ☐ Signature of Former
Owner/Claimant(s): James S. Fowler Date 2/10/93
_____ Date _____

(Signature of former claimant(s) is not required if proof of
ownership is attached.)

FOR IDWR USE ONLY:

Initial Review and Data-Entry

Date: _____ By: _____

Further Action Needed:

Further Action Taken

Date: _____ By: _____

Final Review and Data-Entry

Date: _____ By: _____

Claim Numbers of Split, if any:

Original to be mailed to Idaho Department of Water Resources
Copies to Former Owner and New Owner

MICROFILMED

OCT 27 1994

PROPERTY DESCRIPTION

For

JIM FOWLER

Parcel 1

A parcel of land located in Lot 7, Section 19, T.8S., R.14E., B.M., Twin Falls County, Idaho and being more specifically described as follows:

Commencing at the Southeast Section Corner of Section 19, T.8S., R.14E., B.M., then N.0°03'06"E. 351.48 feet along the easterly boundary of said Section 19 to the REAL POINT OF BEGINNING:

then N.68°00'52"W. 324.65 feet;

then N.49°47'13"W. 53.72 feet,

then N.41°36'25"W. 20.01 feet;

then N.47°28'11"W. 39.97 feet;

then N.56°47'53"W. 20.18 feet;

then N.48°01'13"W. 284.60 feet;

then N.59°38'23"E. 385.53 feet;

then N.58°37'54"E. 19.77 feet;

then N.61°04'43"E. 58.91 feet to a point on the highwater mark of the left bank of the Snake River;

then southeasterly along the highwater mark of the Snake River S.9°38'46"E. 4.46 feet;


S.41°53'56"E. 194.21 feet;

S.31°00'08"E. 159.30 feet to a point on the easterly boundary of said Section 19;

then S.0°03'06"W. 347.77 feet along the easterly boundary of said Section 19 to the REAL POINT OF BEGINNING.

The gross area contained in this land as described above is 4.93 acres.

TOGETHER WITH and SUBJECT TO and ingress/egress easement described in the attached Exhibit A.

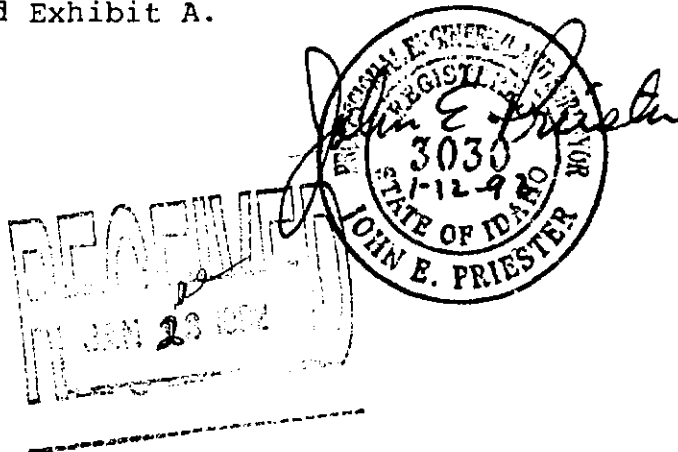

MICROFILMED
OCT 27 1994

PROPERTY DESCRIPTION

For

JIM FOWLER

PARCEL 2

A parcel of land located in Lot 7, Section 19, T.8S., R.14E., B.M., Twin Falls County, Idaho and being more specifically described as follows:


COMMENCING at the southeast Section Corner of Section 19, T.8S., R.14E., B.M., then N.0°03'06"E. 699.25 feet along the easterly boundary of said Section 19 to a G.L.O. Meander Corner Brass Cap on the highwater mark of the left bank of the Snake River;

River then northwesterly along the highwater mark of the Snake
N.31°00'08"W. 159.30 feet;
N.41°53'56"W. 194.21 feet;
N.9°38'46"W. 4.46 feet to the REAL POINT OF BEGINNING:

then S.61°04'43"W. 58.91 feet;
then S.58°37'54"W. 19.77 feet;
then S. 59°38'23"W. 385.53 feet;
then N.48°01'13"W. 31.70 feet;
then N.40°30'08"W. 150.03 feet;
then S.50°55'03"W. 142.89 feet to the centerline of the
Salmon Falls Creek Channel;
then N.16°25'37"W. 260.84 feet along the said centerline;
then N.65°23'39"E. 563.28 feet to a point on the highwater
mark of the left bank of the Snake River;
then southeasterly along the highwater mark of the Snake
River S.43°49'28"E. 253.23 feet;
S.9°38'46"E. 115.22 feet to the REAL POINT OF BEGINNING.

The gross area contained in this land as described above is 4.99 acres.

TOGETHER WITH and SUBJECT TO an Ingress/Egress easement described in the attached Exhibit A.

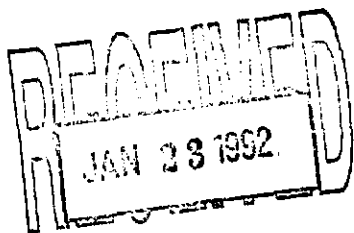

MICROFILMED

OCT 27 1994

PROPERTY DESCRIPTION

For

JIM FOWLER

PARCEL 3

A parcel of land located in Lots 4 and 7 Section 19, T.8S., R.14E., B.M., Twin Falls County, Idaho and being more specifically described as follows:

COMMENCING at the southeast Section Corner of Section 19, T.8S., R.14E., B.M., then N.0°03'06"E. 699.25 feet along the easterly boundary of said Section 19 to a G.L.O. Meander Corner Brass Cap on the high water mark of the left bank of the Snake River; then northwesterly along the high water mark of the Snake River;

N.31°00'08"W. 159.30 feet;
N.41°53'56"W. 194.21 feet;
N.9°38'46"W. 119.68 feet;
N.43°49'28"W. 253.23 feet to the REAL POINT OF BEGINNING:

then S.65°23'39"W. 563.28 feet to the centerline of the Salmon Falls Creek Channel;


then northerly along the said centerline N.16°25'37"W. 124.05 feet; N.11°31'54"E. 141.69 feet; N.21°58'35"E. 203.70 feet; N.36°00'29"E. 106.07 feet; N.53°04'39"E. 126.21 feet; N.64°27'55"E. 192.19 feet to the confluence with the Snake River;

then S.0°29'06"E. 96.64 feet to a point on the highwater mark of the left bank of the Snake River;

River: then southeasterly along the highwater mark of the Snake River: S.65°05'51"E. 20.35 feet;
S.13°51'30"E. 361.98 feet to the REAL POINT OF BEGINNING.

The gross area contained in this land as described above is 5.00 acres.

TOGETHER WITH and SUBJECT TO an Ingress/Egress easement described in the attached Exhibit A.

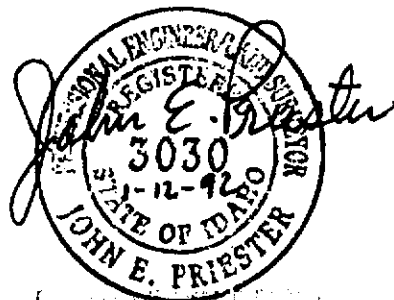

MICROFILMED

OCT 27 1994

1/4 Corner
30.19 Found Brass Cap

Scale: 1" = 100'

Q/Q
APPROX
LOCATION
LOT 7 | LOT 4

- LEGEND**
- Parcel Boundary Line
 - Set 9/16" 30' Rebar on Property or Reference Monument
 - Found 1/2" Rebar
 - Inaccessible boundary point not set
 - + Spot Elev. Based on US 45 Bench Mark
RM 15 (FEMA) 2890.13
 - FEMA Flood data from panel 160231 0045
dated September 28, 1984.

POOR ORIGINAL

CREEK

SALMON
FALLS

PARCEL 3
AREA 5.00 AC.

PARCEL 2
AREA 4.97 AC.

PARCEL 1
EXISTING RESIDENCE
AREA 4.73 AC.
RESIDENCE FINISHED FLOOR ELEV 2872.22
100 year Floodplain

SNAKE RIVER

PROPERTY SURVEY

FOR
JIM FOWLER
LOT 7 AND A PORTION OF LOT 4
SECTION 19, T.8 S., R.14 E., B. M.
TWIN FALLS COUNTY, IDAHO
OCTOBER, 1991

SURVEYOR'S CERTIFICATE

John E. Priestler, a Registered Professional Land Surveyor in the State of Idaho, do hereby certify that the survey and accompanying record of survey map were made under my supervision and that this map accurately shows said survey to the best of my knowledge and belief.



N 62° 41' 30" E
63.63'

N 57° 52' 25" E
45.02'

N 49° 12' 37" E
130.71'

N 65° 25' 54" E
82.27'

N 59° 55' 06" E
40.78'

N 50° 32' 39" E
53.13'

N 32° 00' 54" E
50.42'

N 30° 10' 18" E
51.57'

N 26° 14' 31" E
52.08'

N 21° 26' 59" E
52.33'

N 22° 12' 02" E
81.14'

N 39° 28' 15" E
26.70'

N 47° 28' 25" W
20.01'

N 46° 01' 13" W
210.30'

N 47° 25' 11" W
39.97'

N 48° 01' 13" W
91.10'

N 49° 47' 13" W
53.72'

N 59° 28' 18" E
14.11'

N 16° 01' 22" W
138.15'

N 47° 28' 25" W
20.01'

N 46° 01' 13" W
210.30'

N 47° 25' 11" W
39.97'

N 48° 01' 13" W
91.10'

N 49° 47' 13" W
53.72'

N 59° 28' 18" E
14.11'

N 16° 01' 22" W
138.15'

N 47° 25' 11" W
39.97'

N 48° 01' 13" W
91.10'

N 49° 47' 13" W
53.72'

N 59° 28' 18"

CONVERSATION MEMO

FILE: A47-2159W; X, & YAGENT: KKCDATE: 2-10-93RE: Split claim A47-2159V

NAME OF PARTY: _____

Property has been split 3 ways. Two portions have ir of approx 4 acres each & the balance to remain with the current owner.

The two new owners share a common system & the current owner has a diff system & P/D from the above discussed 8 Acres. Actual acres irrigated unknown but assumed to Not exceed 4 Acres ea for parcels 2 & 3.

Claim split based upon current owner's estimation of ~~the~~ actual irrigated acres.

Base right

A47-2159V

.4 CFS in

20 Acres



A47-2159W

A47-2159X

A47-2159Y

.24 CFS in

.08 CFS in

.08 CFS

12 Acres

4 Acres

4 Acres

JAMES FOWLER JR

TED DALE

GEORGE BLOCK

Parcel 1

Parcel 3

PARCEL 2

Parcel #s as identified in the orig warranty deed identifying James Fowler for a prop.

OCT 27 1994



State of Idaho

DEPARTMENT OF WATER RESOURCES

Southern Region, 222 Shoshone St. East, Twin Falls, Idaho 83301 (208) 736-3033

CECIL D. ANDRUS
Governor

R. KEITH HIGGINSON
Director

17-Feb-1993

GEORGE P BLOCK
KETCHUM INVESTMENT REALTORS
PO BOX 3117
KETCHUM ID 83340

RE: SPLITTING OF A47-02159V INTO THREE PARTS

Dear Mr Block

Enclosed is a copy of your portion of the original claim as split and data entered. Please review this claim to verify that all information is correct and if you find a problem please notify the department of the errors. The split was based upon information supplied by Mr Fowler.

I have mailed copies of their respective portions of the base claim to Mr Dale and Mr Fowler.

If you have any further questions please contact this office and someone here can discuss them with you.

Sincerely

Kelly K. Christensen
Sr. Water Resource Agent

enclosures

ENCLOSURE
OCT 27 1994

Water Right Number - ~~847-021591~~ Prefix Translation: RESEARCH Old (D) Number - 15841

+ - - - - Last Name - - - - + + - First Name - - + + - - - - - Address - - - - - +

*** C - CURRENT OWNER ***
BLOCK

GEORGE P

1 - KETCHUM INVESTMENT REALTORS
2 - PO BOX 3117
3 -
City- KETCHUM State- ID Zip- 83340
Phone - 208-536-2741

*** O - ORIGINAL OWNER ***
FOWLER, JR.

ROBIN A.

1 - P O BOX 214
2 -
3 -
City- HAGERMAN State- ID Zip- 83332
Phone - 208-543-5872

FOWLER, JR.

JAMES S.

1 - P O BOX 214
2 -
3 -
City- HAGERMAN State- ID Zip- 83332
Phone - 208-543-5872

+ - - Priority Date - - + + - - Region - - - + + - - Stage - - - + + - - Status - - - +
07/18/1923 17 SOUTHERN L - LICENSE

+ - - - - Source - - - - - + + - - - - Tributary - - - - - +
SALMON FALLS CREEK SNAKE RIVER

+ - - - - Point of Diversion - - - - - +
TwN Rng Sec Tract Lot RFlg County
08S 14E 19 SW SE SE 7 (83) TWIN FALLS

+ - - - - Water Use - - - - - +
Code Description Period From Period To Diversion Rate Diversion Volume

01 - IRRIGATION 03/15 11/15 0.080

+ - Total Div. Rate - + + - Total Div. Volume - + + - Total Consumptive Use - + + - KW Usage - +
0.080 0.0

+ - - - - Place of Use - - - - - +
TwN Rng Sec Tract Lot Acres Code Description County
08S 14E 19 NE SE 4 1.0 01 IRRIGATION (83) TWIN FALLS
08S 14E 19 SE SE 7 3.0 01 IRRIGATION (83) TWIN FALLS

Total Acres: 4.0

- - - Diversion Means - 5 HP PUMP

+ - - Non-Irrigation Use -

OCT 27 1994

IDAHO DEPARTMENT OF WATER RESOURCES
ADJUDICATION CLAIMS PROOF READING REPORT
(REGIONAL)

Water right number - R47-02159Y Prefix Translation: RESEARCH

+ - - Other Rights for Same Use - 47-02159X FROM SAME P/D, DIFF P/U.

	Remarks
	TRANS. 1044, 2642, & 2660. SEE FILE FOR OTHER OWNERS.
	P/U INCOMPLETE. SEE FILE.
	THIS CLAIM IS PART OF A47-02159G

```
+-----+-----Old Water Right Numbers-----+
```

----- Conditions of Approval -----
No Conditions of Approval found.

+ - - - Decree Plaintiff - - - +	+ - - - Decree Defendant - - - +	+ - Decree Date - + 00/00/0000
----------------------------------	----------------------------------	-----------------------------------


	-Comments-
Date: 02/17/1993 User Id: CHRISTEN Subject: SPLIT RIGHT THE ORIGINAL CLAIM A47-02159V WAS SPLIT INTO THREE PIECES BASED UPON THE ORIGINAL OWNER'S WARRANTY DEED SHOWING THE LEGAL DESC OF EACH PARCEL. ACTUAL IRRIGATED ACRES PER PARCEL ALSO BASED UPON THE ORIGINAL OWNER'S ESTIMATION. RATE RECOMMENDED PER SPLIT IS PROPORTIONAL BASED UPON ACTUAL IRRIGATED ACRES. KKC	

+ - - Audit Fields - - +
02/17/93 CHRISTEN

+ - - - - - Adjudication Rights Dates and Flags Area - - - - - +

Court Report Filing	- 00/00/0000	Field Inspection Made	- 00/00/0000	Civil Case Number	- 39576
Objection Filed Date	- 00/00/0000	Field Inspection Flag	-	Old Case Number	-
Response Filed Date	- 00/00/0000	Verified Date	- 00/00/0000	Old Judicial District	-
Claim Received Date	- 12/21/1990	Last Amended Date	- 00/00/0000	Temporary Right	- P
		Receipt Number	- X777777	Water District	- 47G
		POU Ownership Flag	- Y	Federal/State Indicator	- S
		Name Connector	- OR	Presumption Flag	-
				Notice of Error Flag	-

OCT 27 1994

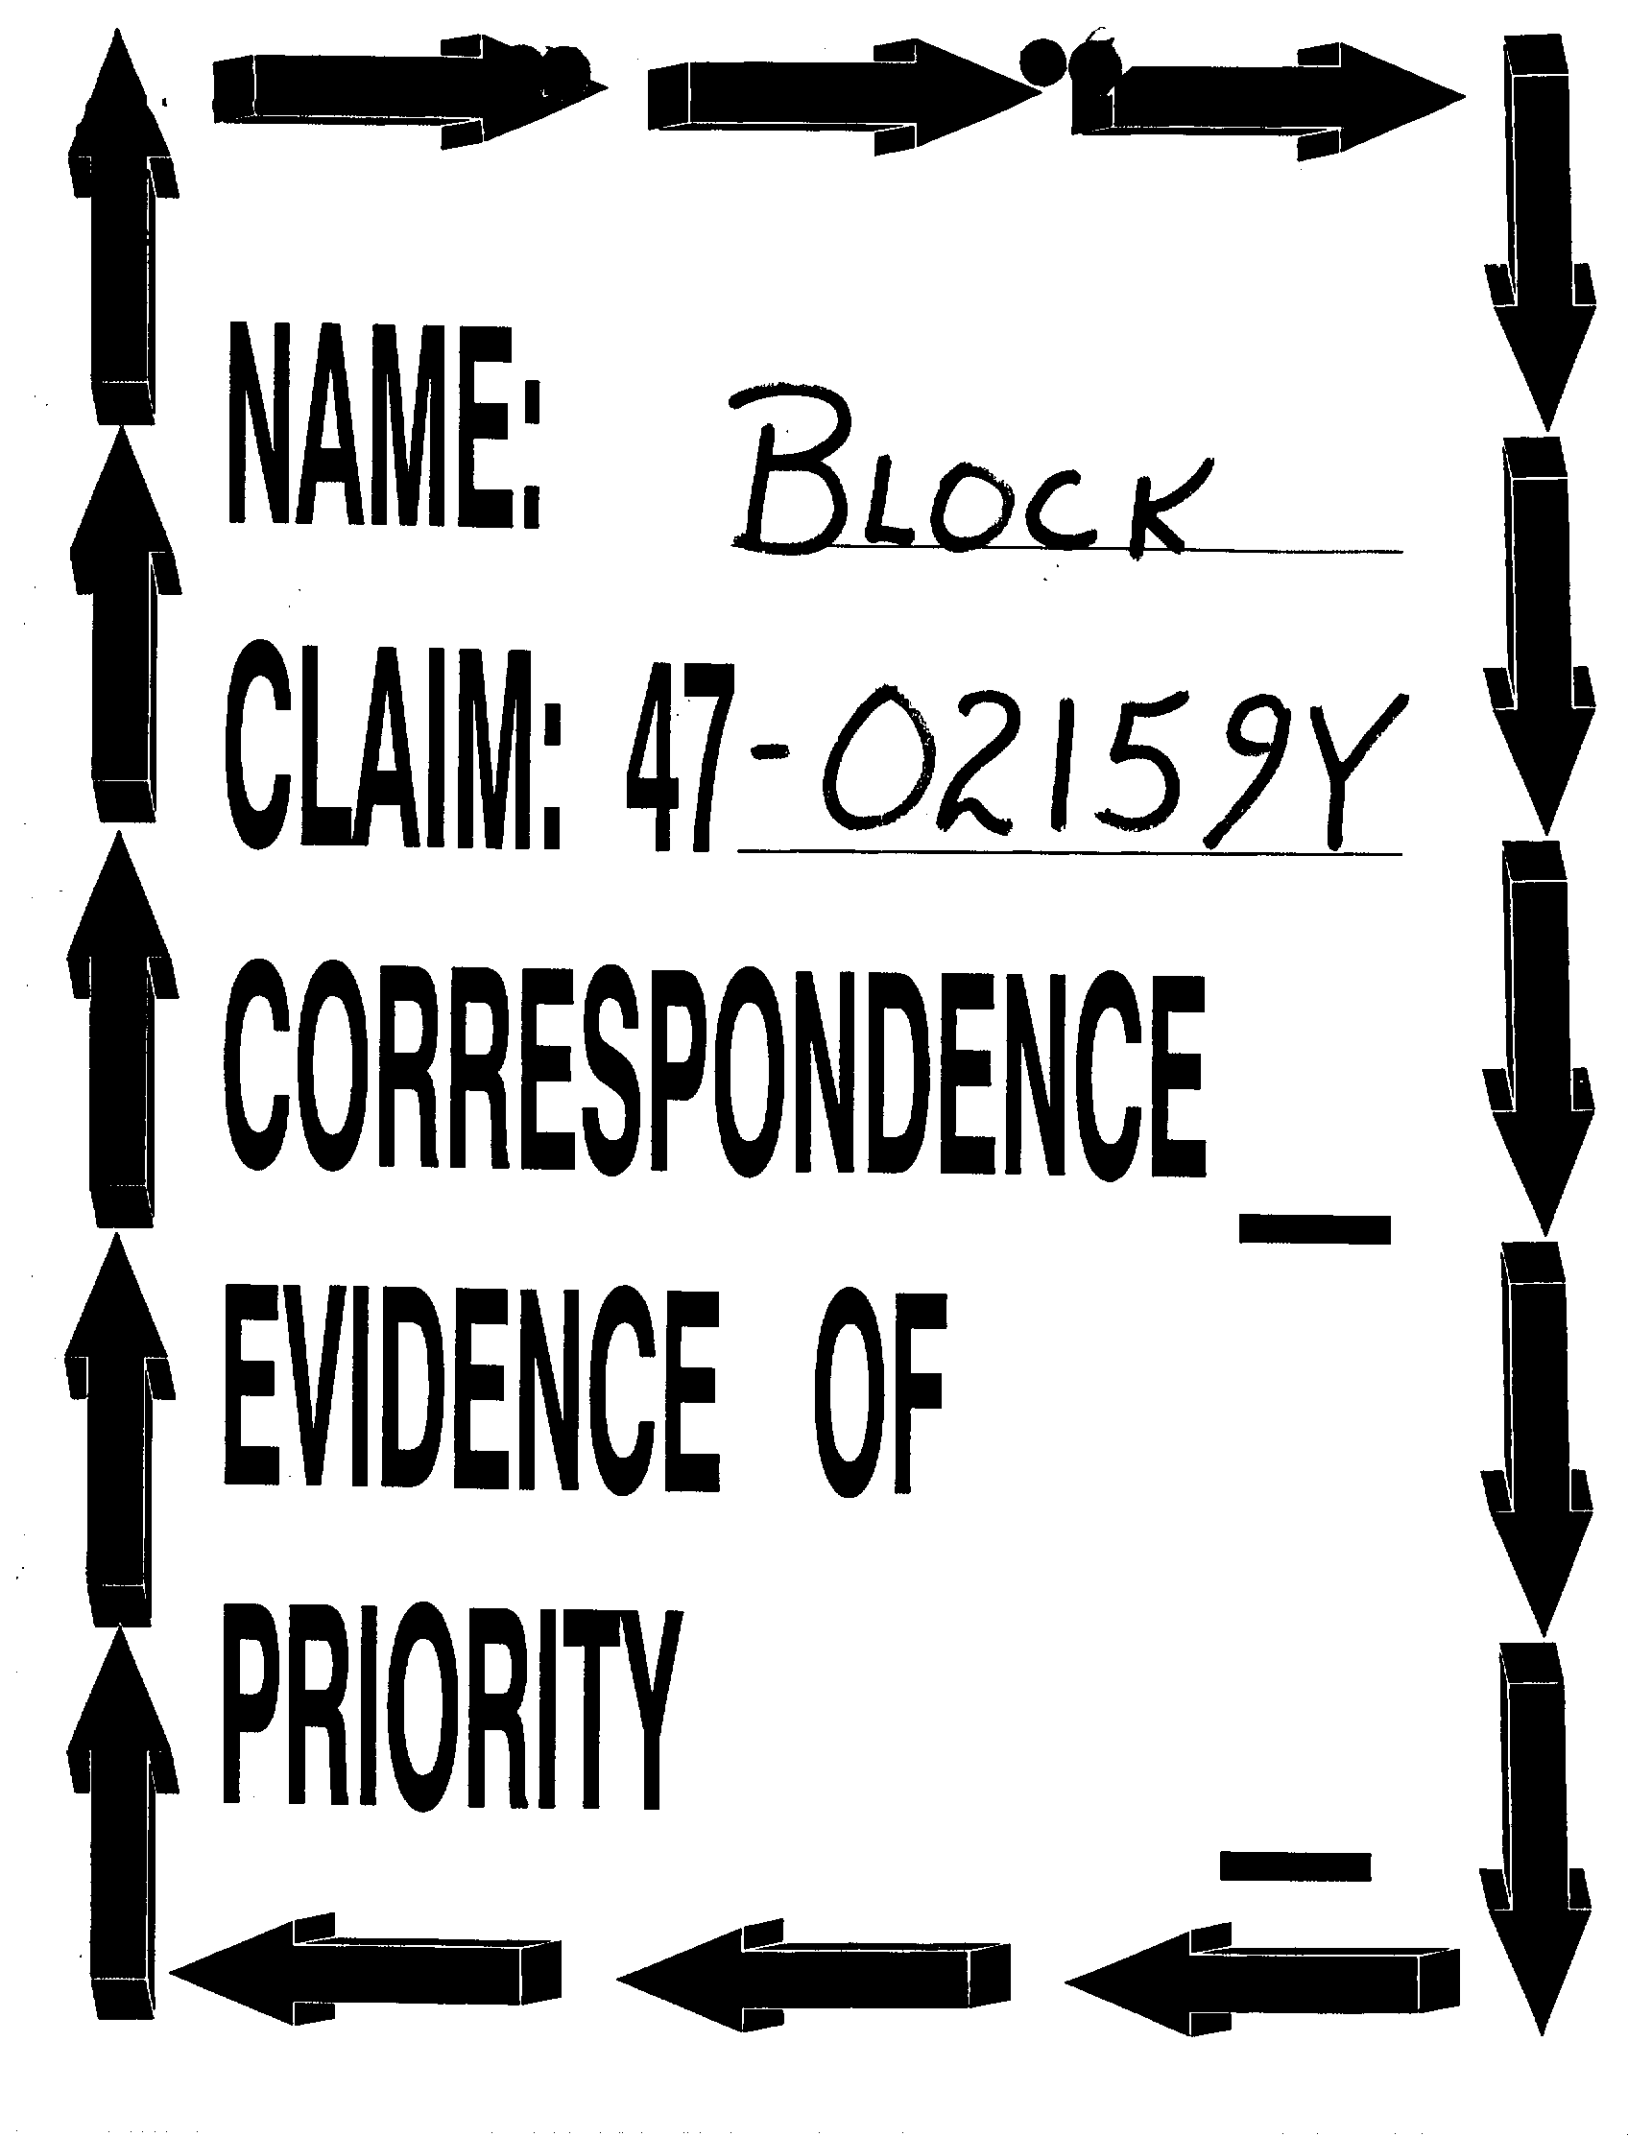

NAME:

BLOCK


CLAIM: 47-02159Y

CORRESPONDENCE

EVIDENCE OF

PRIORITY

R PROOF

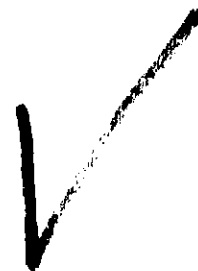

CVR

*21st
only*


MAPS



PHOTOS

none

MISC

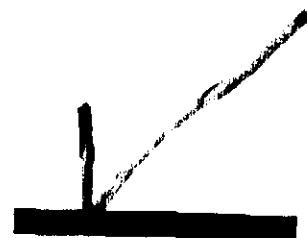

IDAHO DEPARTMENT OF WATER RESOURCES
ADJUDICATION CLAIMS PROOF READING REPORT
(REGIONAL)

Water Right Number - 47-02159Y

Prefix Translation: RESEARCH

Old (D) Number - 15841

+ - - - - Last Name - - - - + + - First Name - - + + - - - - - Address - - - - - +

*** C - CURRENT OWNER ***
BLOCK

GEORGE P

1 - 125 N TALCOTT RD
2 -
3 -
City- PARK RIDGE
Phone - 708-867-5550

State- IL Zip- 60068

*** O - ORIGINAL OWNER ***
FOWLER JR

ROBIN A

1 - P O BOX 214
2 -
3 -
City- HAGERMAN
Phone - 208-543-5872
1 - P O BOX 214
2 -
3 -
City- HAGERMAN
Phone - 208-543-5872

State- ID Zip- 83332

FOWLER JR

JAMES S

State- ID Zip- 83332

+ - - Priority Date - - + + - - - Region - - - + + - - - Stage - - - + + - - - Status - - - +
07/18/1923 17 SOUTHERN I - DISALLOWED

+ - - - - Source - - - - - + + - - - - - Tributary - - - - - +
SALMON FALLS CREEK SNAKE RIVER

+ - - - - - - - - - - - - - Point of Diversion - - - - - +
Twn Rng Sec Tract Lot RFlg County
08S 14E 19 SW SE SE 7 (83) TWIN FALLS

+ - - - - - - - - - - - - - Water Use - - - - - +
Code Description Period From Period To Diversion Rate Diversion Volume
01 - IRRIGATION 03/15 11/15 0.080

+ - Total Div. Rate - + + - Total Div. Volume - + + - Total Consumptive Use - + + - KW Usage - +
0.080 0.0

+ - - - - - - - - - - - - - Place of Use - - - - - +
Twn Rng Sec Tract Lot Acres Code Description County
08S 14E 19 NE SE 4 1.0 01 IRRIGATION (83) TWIN FALLS
08S 14E 19 SE SE 7 3.0 01 IRRIGATION (83) TWIN FALLS

Total Acres: 4.0

+ - - Diversion Means - 5 HP PUMP

+ - - Non-Irrigation Use -

+ - - Other Rights for Same Use - 47-02159X FROM SAME P/D, DIFF P/U.

AJ0743WP
(00-124)

IDAHO DEPARTMENT OF WATER RESOURCES
ADJUDICATION CLAIMS PROOF READING REPORT
(REGIONAL)

01/18/96 14:24:53
Page 2

Water right number - R47-02159Y

Prefix Translation: RESEARCH

+ - - - - Remarks - - - - - +

NO LAWFUL APPROPRIATION SHOWN.

+ - - - - Old Water Right Numbers - - - - - +

No Old Water Right Numbers Found

+ - - - - Conditions of Approval - - - - - +

No Conditions of Approval found.

+ - - - - Decree Plaintiff - - - + + - - - - Decree Defendant - - - + + - Decree Date - +

00/00/0000

+ - - - - Comments - - - - - +

Date: 02/17/1993 User Id: CHRISTEN Subject: SPLIT RIGHT

THE ORIGINAL CLAIM A47-02159V WAS SPLIT INTO THREE PIECES BASED
OF EACH PARCEL. ACTUAL IRRIGATED ACRES PER PARCEL ALSO BASED
SPLIT IS PROPORTIONAL BASED UPON ACTUAL IRRIGATED ACRES. KKC

UPON THE ORIGINAL OWNER'S WARRANTY DEED SHOWING THE LEGAL DESC
UPON THE ORIGINAL OWNER'S ESTIMATION. RATE RECOMMENDED PER

Date: 03/22/1993 User Id: HITCHCOC Subject: ADDRESS CHANGE
ADDRESS CHANGE 03-22-1993 BY FH.

Date: 01/18/1996 User Id: KCHRISTE Subject: COPIED FROM REMARKS
TRANS. 1044, 2642, & 2660. SEE FILE FOR OTHER OWNERS.

P/U INCOMPLETE. SEE FILE.
THIS CLAIM IS PART OF A47-02159G

+ - - Audit Fields - - +

01/18/96 KCHRISTE

+ - - - - Adjudication Rights Dates and Flags Area - - - - - +

Court Report Filing - 00/00/0000
Objection Filed Date - 00/00/0000
Response Filed Date - 00/00/0000
Claim Received Date - 12/21/1990

Field Inspection Made - 01/16/1996
Field Inspection Flag -
Verified Date - 01/18/1996
Last Amended Date - 00/00/0000
Receipt Number - X777777
POU Ownership Flag - Y
Name Connector - OR

Civil Case Number - 39576
Old Case Number -
Old Judicial District -
Temporary Right - P
Water District - 47G
Federal/State Indicator - S
Presumption Flag -
Notice of Error Flag -

STATE OF IDAHO
DEPARTMENT OF WATER RESOURCES
ADJUDICATION CLAIM VERIFICATION REPORT

00:00:11
12/07/95

PAGE: 18
QUICKLOOK INFORMATION

96
CLAIM NUMBER: A47-02159Y

| MR ELEMENT | DATA
DISCREPANCY
Y/N | CORRESPONDENCE
SENT/RECEIVED
BY WHOM/DATE | FIELD EXAM
BY WHOM/DATE | CHANGE
CLAIM
Y/N | ELEMENT
DOCUMENTED
WHOM/DATE | COMPLETED
REVIEW
WHOM/DATE | COMPLETED
DATA ENTRY
WHOM/DATE | VERIFIED
DATE
WHOM/DATE |
|---------------------------|----------------------------|---|----------------------------|------------------------|------------------------------------|----------------------------------|--------------------------------------|-------------------------------|
| PRIORITY DATE | Y | | 1-16-96
KKC | - | 1-18-96
KKC | 1-18-96
KKC | 1-18-96
KKC | 1-18-96
KKC |
| POINT OF DIV | Y | | | | | | | |
| SOURCE | Y | | | | | | | |
| PLACE OF USE | Y | | | | | | | |
| DIV. AMOUNT
CFS/VOLUME | Y | | | | | | | |
| CONSUMPTIVE USE | - | | | | | | | |
| PURPOSES OF USE | Y | | | | | | | |
| PERIOD OF USE | Y | | | | | | | |
| BASIS OF CLAIM | Y | | | | | | | |
| REMARKS | Y | | | | | | | |

*Pages discarded
no information entered
on these pages.*

Recommend for Disallowed Status = I
Remark code P01 - No Lawful Appropriation Shown
See Attached memo:
Analysis of A47-02159V as split into:

BARCODE UPDATED
WHOM/DATE

signature Kelly K. Christensen
date 1-18-96
examiner: KELLY K CHRISTENSEN
title: SR WATER RESOURCE AGENT

MAPS AND AERIAL PHOTOGRAPHS USED TO REVIEW THIS NOTICE OF CLAIM TO A WATER RIGHT

| TYPE OF MAP OR PHOTOGRAPH (CHECK IF USED) | IF USED, SUPPLY APPROPRIATE DATE AND OTHER INFORMATION | COPY INCLUDED IN FILE? |
|---|---|---|
| () ORTHOPHOTOQUAD | DATE OF PHOTO <u>1974</u> IDWR ID NO. <u>BB-20</u> | Y() N(☒) |
| () TOPOGRAPHIC | DATE FIELD CHECKED _____ IDWR ID NO. _____ | Y() N() |
| () NAPP | DATE OF PHOTO <u>8-1-88</u> IDWR ID NO. <u>BB-20NW</u> | Y() N(☒) |
| () ASCS AERIAL PHOTO | DATE OF PHOTO <u>1987</u> <u>E-7</u> | Y(☒) N() |
| () ASCS COLOR SLIDE | DATE OF PHOTO _____ | Y() N() |
| () BLM OR USFS AERIAL PHOTO | DATE OF PHOTO _____ | Y() N() |
| () TOWNSHIP SURVEY (GOVERNMENT PLAT) | DATE OF SURVEY _____ | Y() N() |
| () SCS SOIL SURVEY MAP | DATE ISSUED _____ | Y() N() |
| () SUBDIVISION PLAT MAP | DATE OF MAP <u>Copied From T.F. Lewis affidavit 1-11-96</u> | Y(☒) N() |
| () OTHER _____ | DATE _____ | Y() N() |
| () OTHER _____ | DATE _____ | Y() N() |
| () OTHER _____ | DATE _____ | Y() N() |

| LIST OF ATTACHMENTS (CHECK IF ATTACHED) | IF ATTACHED, SUPPLY APPROPRIATE INFORMATION | NO. OF PAGES | NOTES |
|---|---|--------------|--|
| () LICENSING FIELD EXAM | DATE OF FIELD EXAM _____ | _____ | _____ |
| () WATER RIGHT LICENSE | DATE LICENSE SIGNED _____ | _____ | _____ |
| () IDWR APPROVED TRANSFER | DATE TRANSFER APPROVED _____ | _____ | _____ |
| () SYSTEM DESCRIPTION | DATE DRAWN _____ | _____ | _____ |
| () PHOTOGRAPHS | DATE(S) PHOTOS TAKEN _____ | _____ | _____ |
| () SPLIT RIGHT REVIEW | DATE REVIEW COMPLETED _____ | _____ | _____ |
| () HUBBLE ANALYSIS | DATE ANALYSIS COMPLETED _____ | _____ | _____ |
| () CONVEYANCE LOSS ANALYSIS | DATE ANALYSIS COMPLETED _____ | _____ | _____ |
| () FLOW MEASUREMENT CALCULATIONS | DATE SYSTEM MEASURED _____ | _____ | _____ |
| ☒ OTHER <u>Analysis</u> | DATE <u>1-17-96</u> | 1 | <u>1 titled: Analysis of A47-02159V as a split into:</u> |
| ☒ OTHER <u>Field Note Summary</u> | DATE <u>1-16-96</u> | 1 | <u>1 titled: Notes From a field visit with Robert Ring</u> |

CLAIMED
P/U
FOR

A47-021594

19 20 CORN
30 29 9 20
NRON
30 25

See F-8 Low

CLAIM A47-021594 INIT KKC

T. R. S. Q/Q


P/D BS 14E 30

PHOTO ID. ASCS E-7

DT.&ID. 1987 Flight



ANALYSIS OF A47-02159V AS SPLIT INTO:

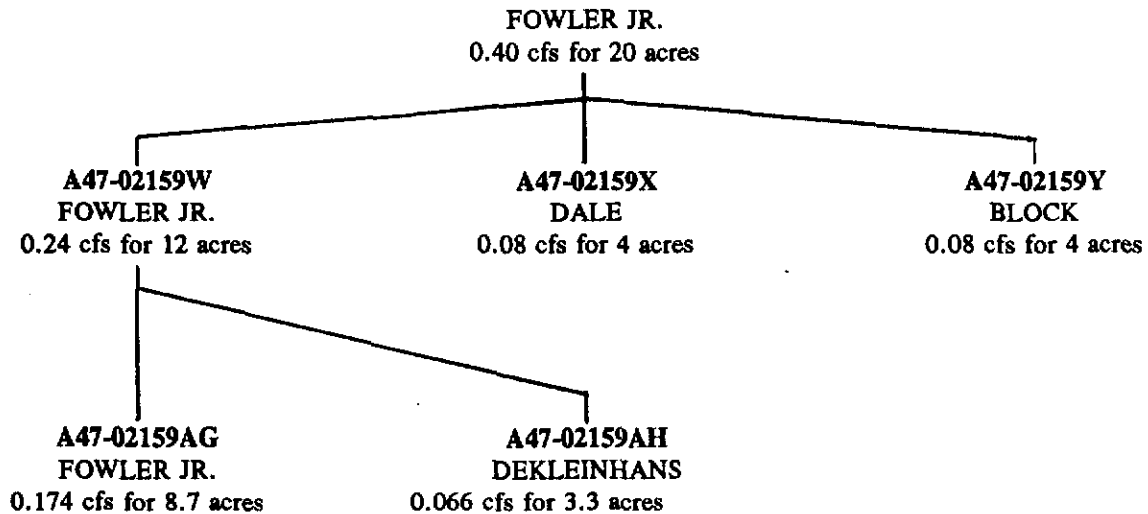

The original right and the splits there-from was for a parcel of ground in TNS 08S; RNG 14E; SEC 19; GOVT LOT 7; B.M. that is at the mouth of and between Salmon Falls Creek and the Snake River. There is a pump that has been placed in the Salmon Falls Creek that irrigates a portion of that ground claimed by the above individuals and other parties that do not have an adjudication claim filed.

Based upon a conversation with Robert Ring, June Ring and Neal Ring on January 16, 1996 at their home, the water use on this property was never part of the original licensed right 47-02159 or part of the place of use identified in any subsequent allocations transfers.

Mr Ring further stated that the original ditch system for the ground east of Salmon Falls Creek could not reach the ground in section 19. He stated that he traded that ground to George Lemmon for a Desert Land Entry parcel in the late 1960s or early 1970's and had never irrigated that ground. To the best of their knowledge (Robert, June, and Neal) George Lemmon never developed an irrigation project on that parcel prior to the sale to Monroe.

RECOMMENDATION

As the above claims are based upon 47-02159G and that right was never appurtenant to that ground and no unrecorded transfer has been identified I am recommending these claims for:

DISALLOWAL

Remark code P01 - No Lawful Appropriation Shown.

EXCLUDED

08S14E197216

LOT 4

(T)

08S14E197220

P-12807-003

26

08S14E197240

A47-02139X

08S14E197220

COPIED ON 1-11-96 FROM THE
TWIN FALLS COUNTY ASSESSOR.
PORTION OF 08S 14E SEC 19
AND
SALMON RIVER RANCHES SUBDIVISION

CLAIMED P/U
For A47-02139Y



A47-02139Y

08S14E199040

08S14E199030

A47-2189AH
D.

LOT 7

LONGSTESS

27

08S14E199005

08S14E199001

DOBEL


08S14E199022

08S14E199011

08S14E199015

08S14E199024

A47-2159AG

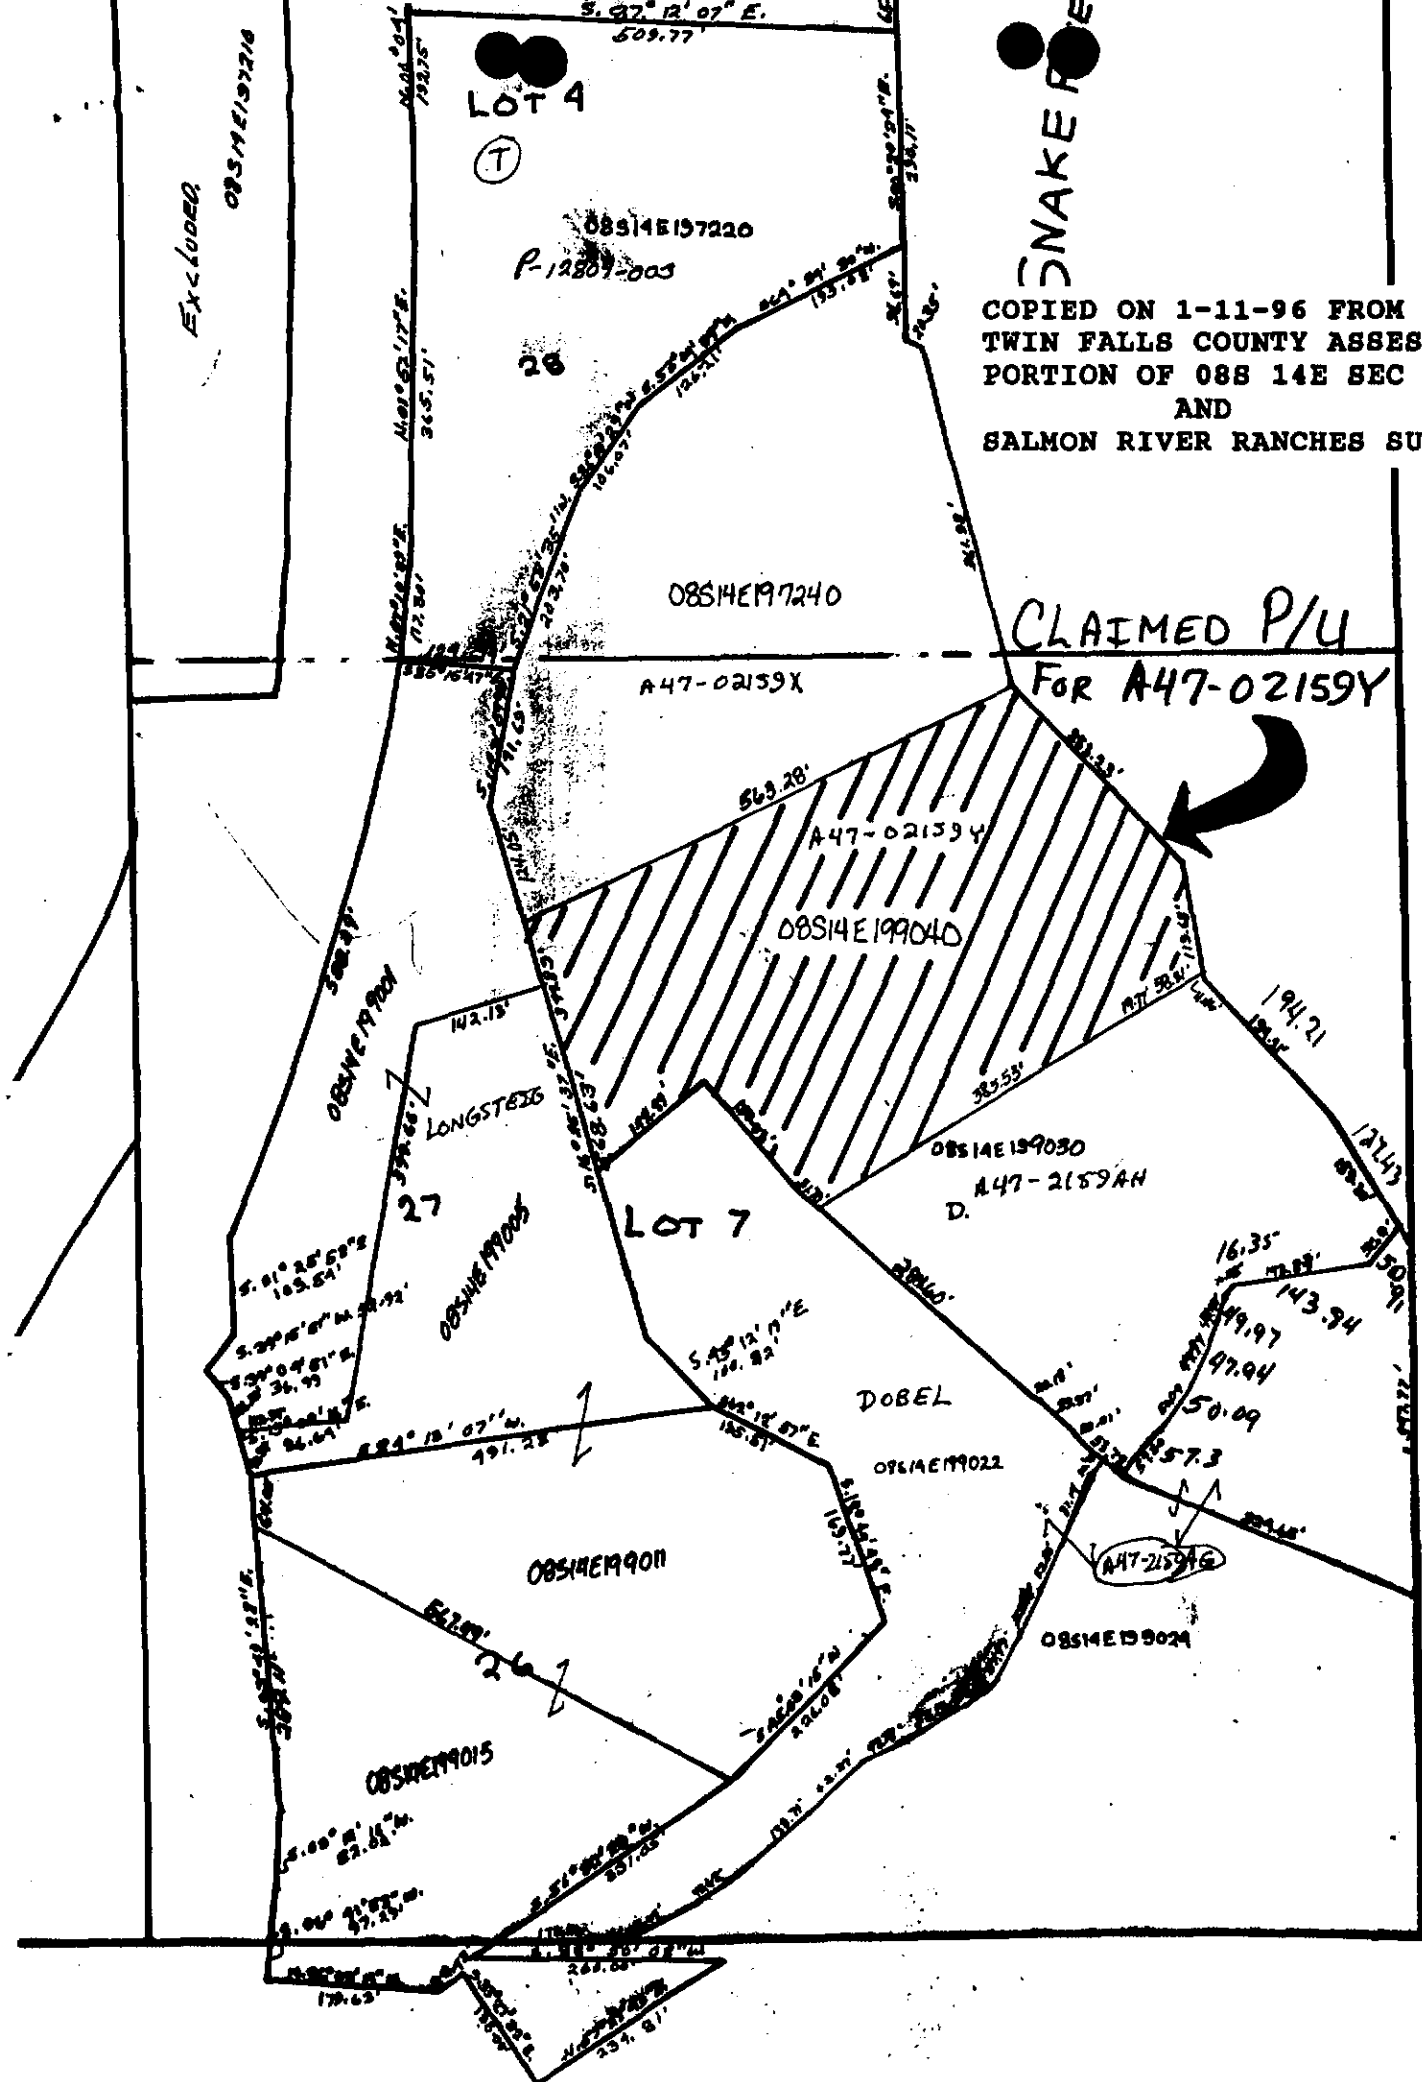



IDAHO DEPARTMENT OF WATER RESOURCES
SOUTHERN REGION
222 SHOSHONE ST E
TWIN FALLS ID 83301
(208) 736-3033

PHILIP E BATT
GOVERNOR

KARL J DREHER
DIRECTOR

NOTES FROM A FIELD VISIT WITH ROBERT RING

JANUARY 16, 1996

I met with Robert Ring, his wife, and his son Neal and discussed the general history of water right 47-02159. We reviewed the first transfers that added Points of Diversion to the system and he indicated that they indeed were developed but that they all were abandoned by the 1984 flood except for his two pumps (a 5hp pump by the home and a 15hp pump north of the home by the bridge crossing), a 45hp pump at the mouth of Salmon Falls Creek (on the north shore) for ground claimed under A47-02159T, and any individual lot owners that may have installed a private pump for that specific lot. He indicated that very few lots had installed pumps.

A47-02159AC REVIEW

I specifically asked him about the history of the ground claimed under A47-02159AC and Mr Ring indicated that that ground was never part of the original irrigated ground. He did state that the original ditch did go through the northeast corner of that parcel but that the majority of the ground was west and uphill from the ditch. He did state that some water may have got on a small part of the northeast corner at one time but nothing in that area had been irrigated since the 1984 flood.

A47-02159V (AS SPLIT)

I then specifically asked about the ground in section 19 that is between the Snake River and Salmon Falls Creek. He stated that the original ditch did not reach that ground and that he had never irrigated it. He stated that he traded that property to George Lemmon in the late 1960s or early 1970s and that George subsequently sold that property to Monroe. He did not recall George of ever developing an irrigation system on that ground. This ground was claimed in the adjudication as A47-02159V and was subsequently split into A47-02159X A47-02159Y and A47-02159Z. A47-02159X has now been split into A47-02159AG and A47-02159AH.