


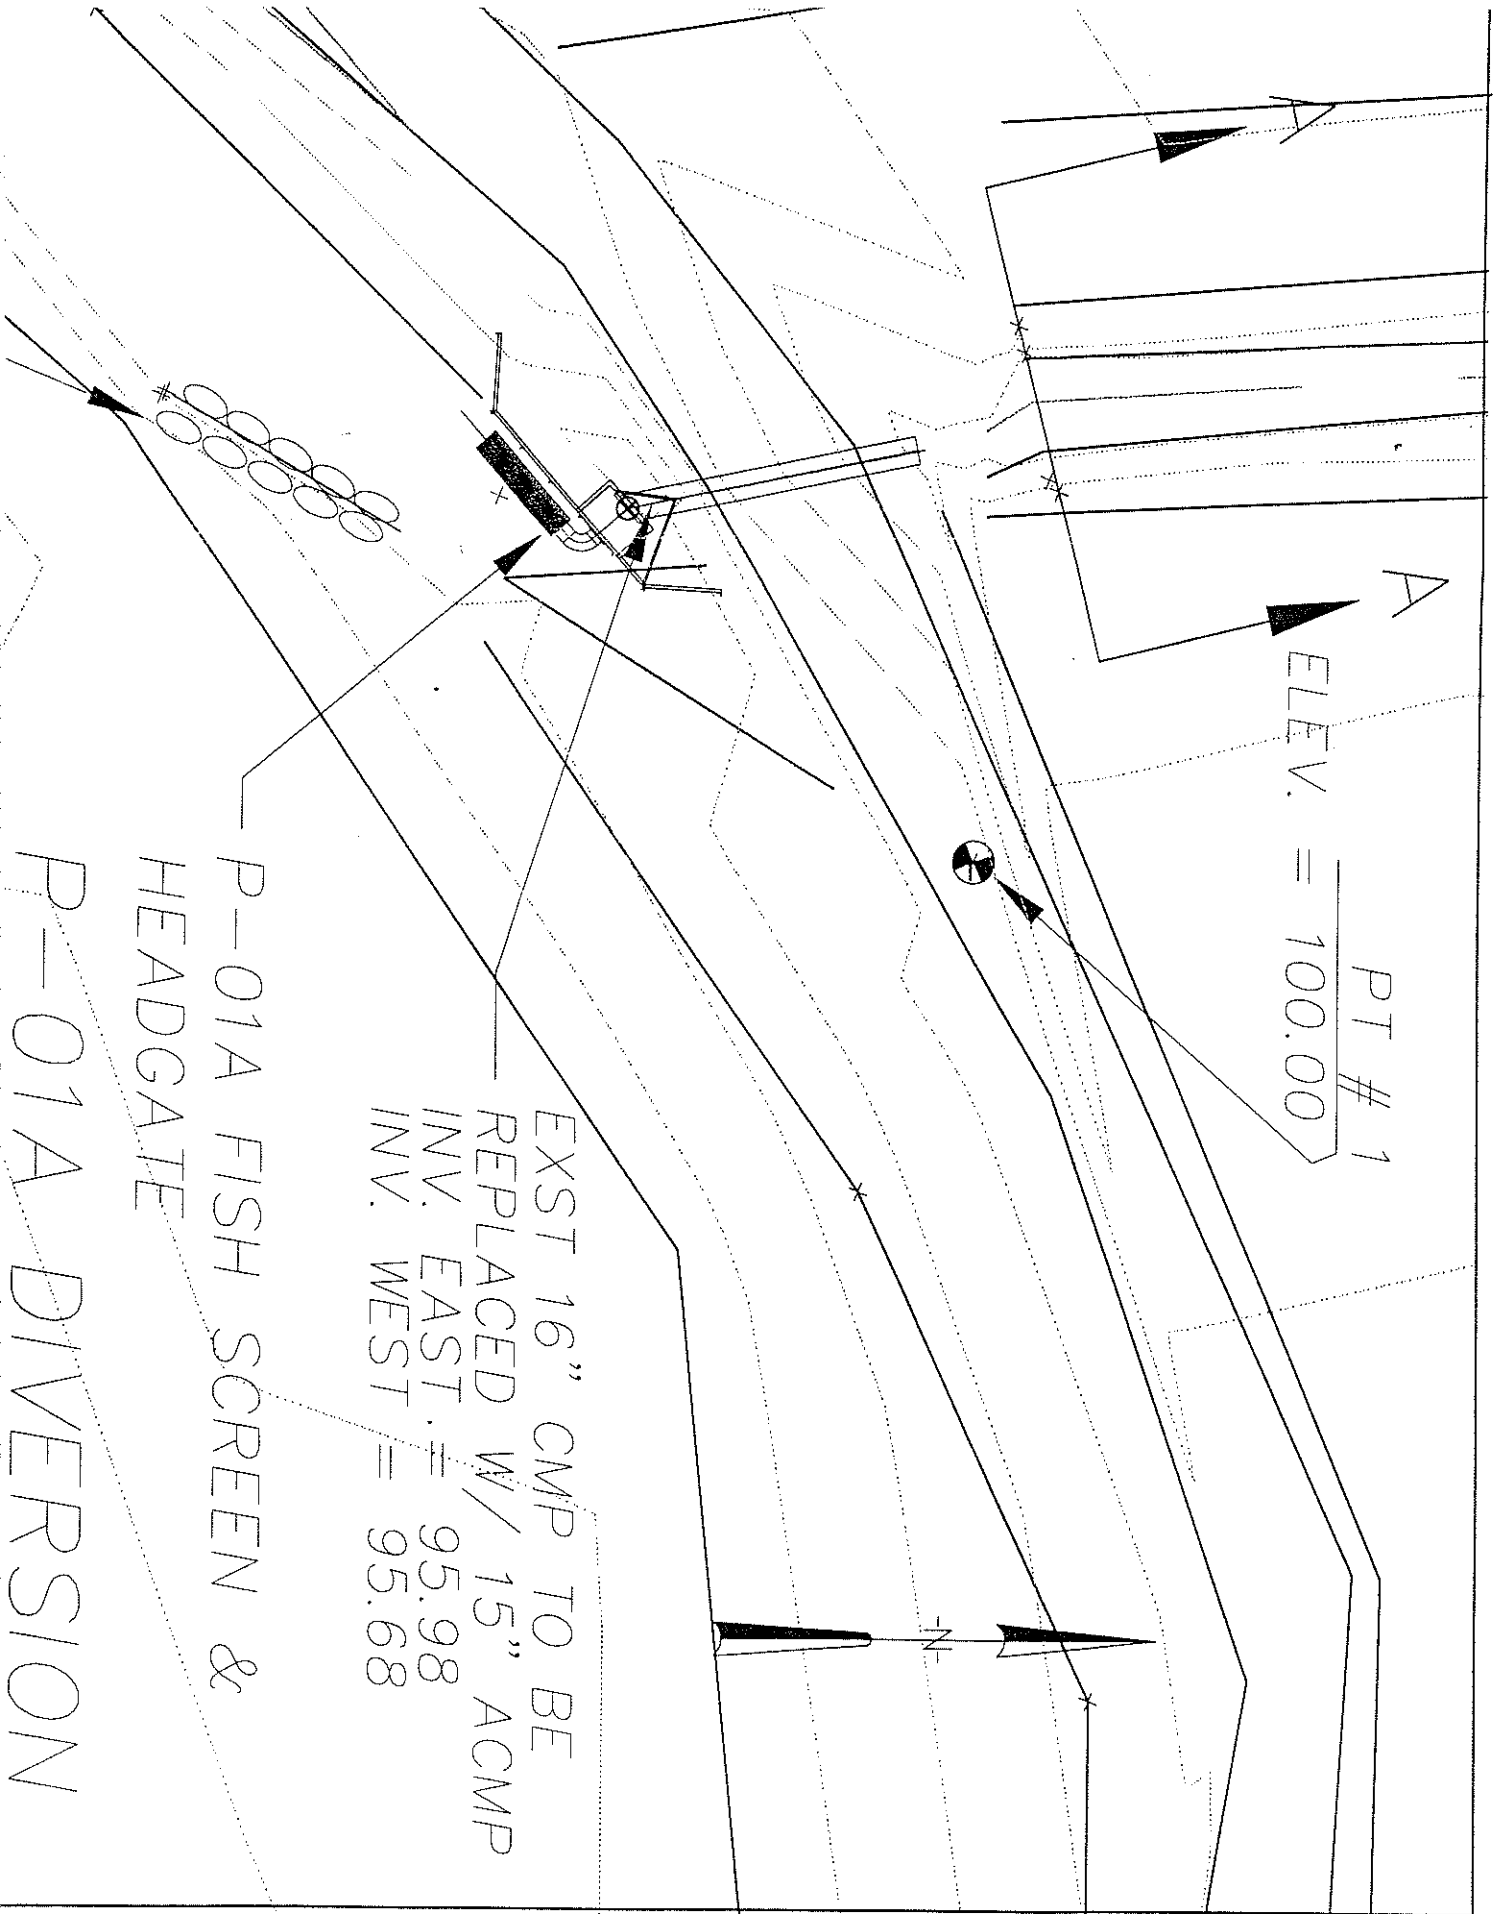

A
ELEV. = 100.00
PT # 1

EXST 16" CMP TO BE
REPLACED W/ 15" ACMP
INV. EAST = 95.98
INV. WEST = 95.68

P-01A FISH SCREEN &
HEADGATE

P-01A DIVERSION