

Post-It™ brand fax transmittal memo 7671		# of pages
To	From	
Co.	Co.	
Dept.	Phone #	
Fax #	Fax #	

To: TIM TANNER
 From: JOE THOMPSON
 Co.:
 Dept.:
 Phone #: 525-7161
 Fax #: 203 746 6589
 Fax #: 525-7177

11

1 DISTRICT OF THE STATE OF IDAHO,
WIN FALLS

IN RE THE GENERAL ADJUDICATION
OF RIGHTS TO THE USE OF WATER FROM
THE SNAKE RIVER BASIN WATER SYSTEM.

CIVIL CASE NUMBER: 39576

Ident. Number: A22-00286B
Date Received: 7/18/1988
Receipt No: E 000770
Received By: EMC

NOTICE OF CLAIM TO A WATER RIGHT
ACQUIRED UNDER STATE LAW

1. Name: MARVIN D. KIMBROUGH 208-456-2672
Address: P.O. BOX 117
TETONIA, ID 83452
- OR
- Name: LOLA J. KIMBROUGH
Address: P.O. BOX 117
TETONIA, ID 83452

2. Date of Priority: JUN 01, 1898

3. Source: BADGER CREEK Trib. to: TETON RIVER

4. Point of Diversion:

Township	Range	Section	1/4 of	1/4 of	1/4	Lot	County
06N	45E	7	NE	NE	NW		TETON
		8	NW	SE	NE		TETON

5. Description of diverting works:
(SEE REMARKS)

6. Water is used for the following purposes:

Purpose	From	To	C.F.S.	(or)	A.F.A.
IRRIGATION	04/01	11/01	0.800		

7. Total Quantity Appropriated is:
0.800 C.F.S. (and/or)

A.F.A.

8. Total consumptive use is

160.0 Acre Feet Per An

9. Non-irrigation uses:

MICROFILMED

NOV 06 1990

A22-00286B

Page

1

Date: 07/18/88


MICROFILMED

NOV 04 1992

THIS IS
THE PARCEL WE'LL
BE BUYING.


SURVE

SEC. 1, TWP. 6N, R.

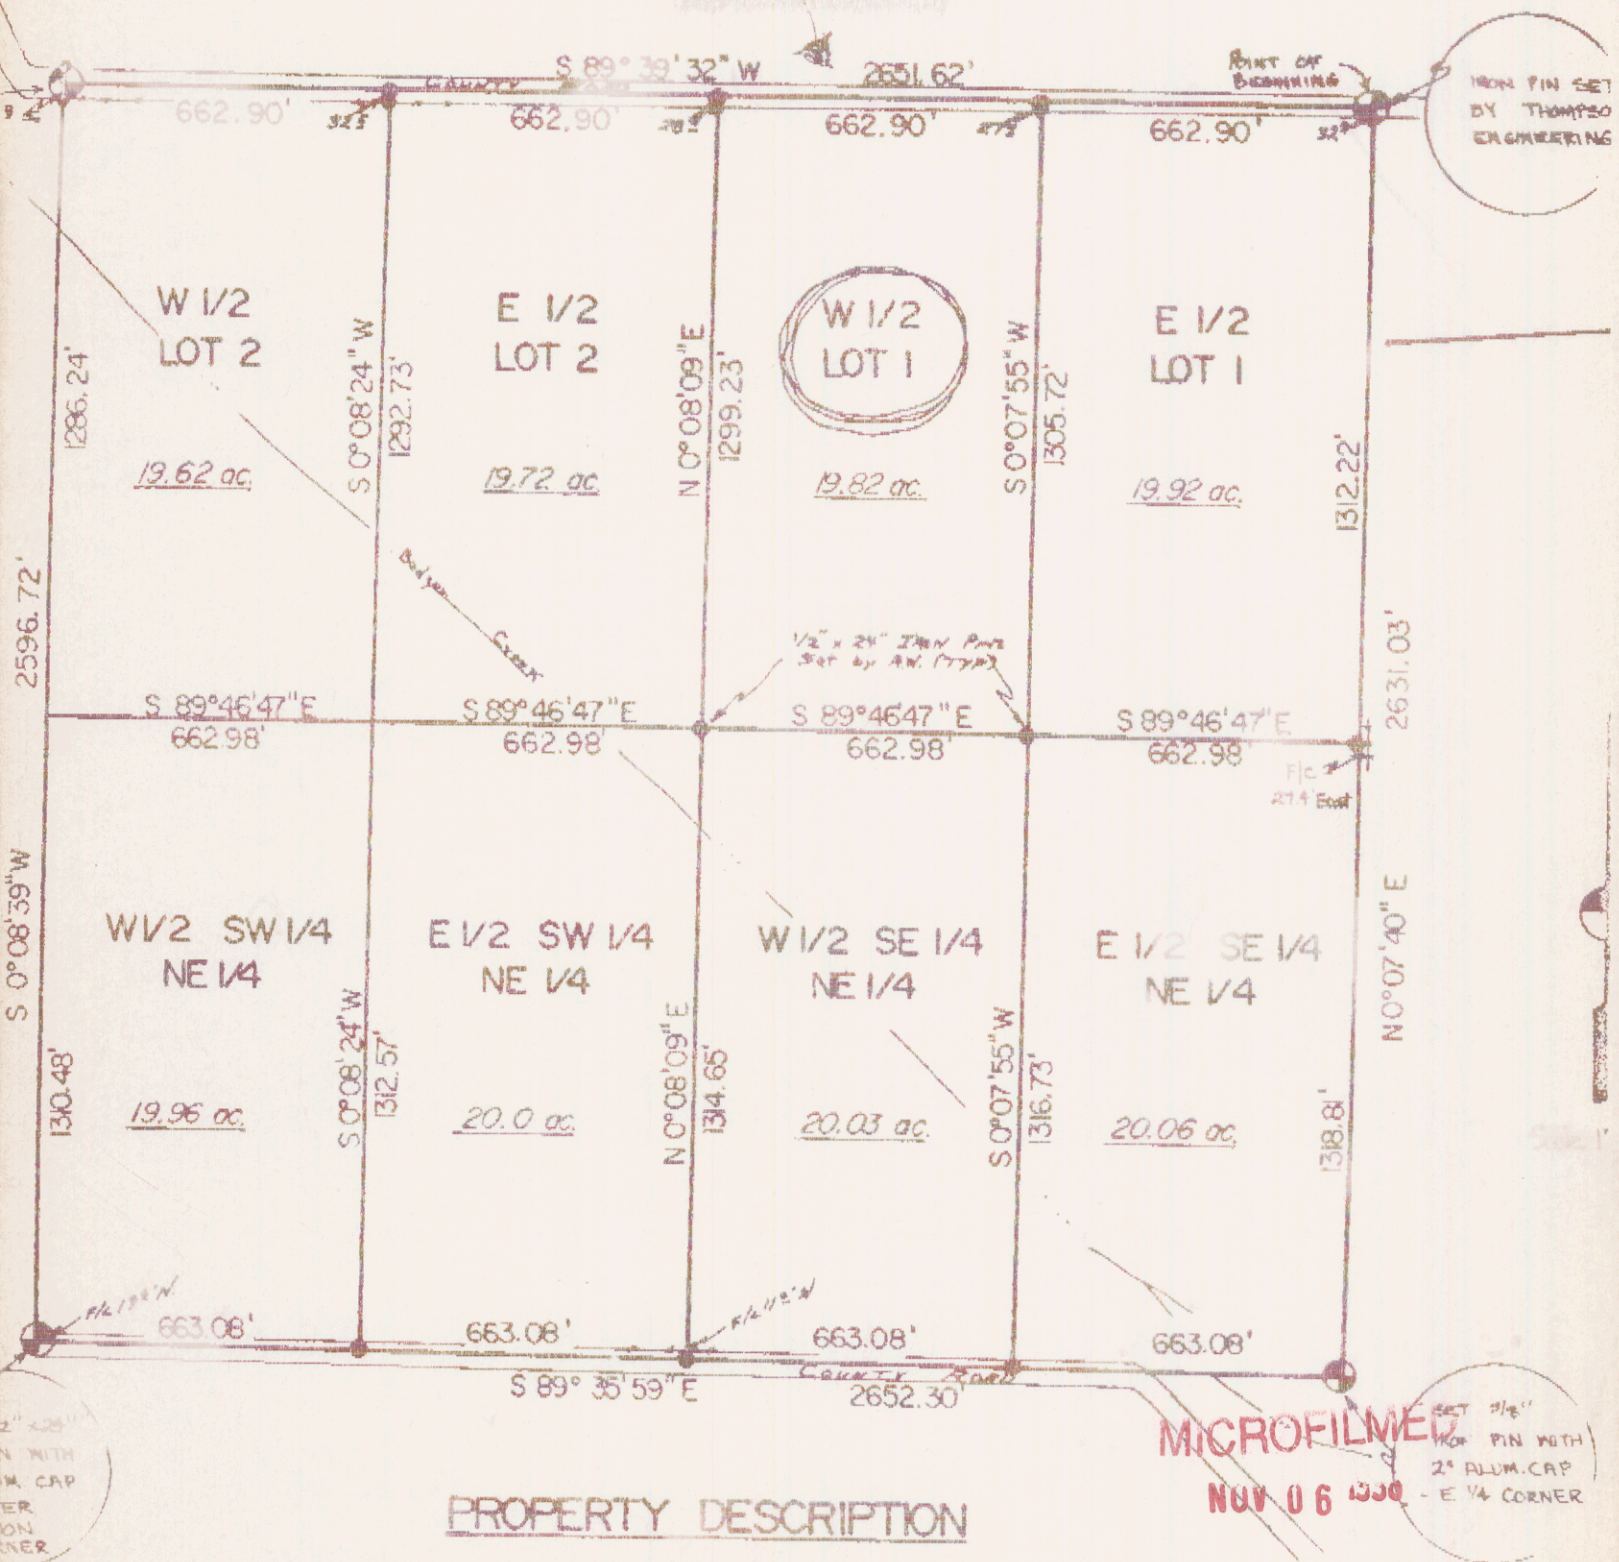

VEI
R. 44 E., B.M.

4 SET
COMPOUND
ERING

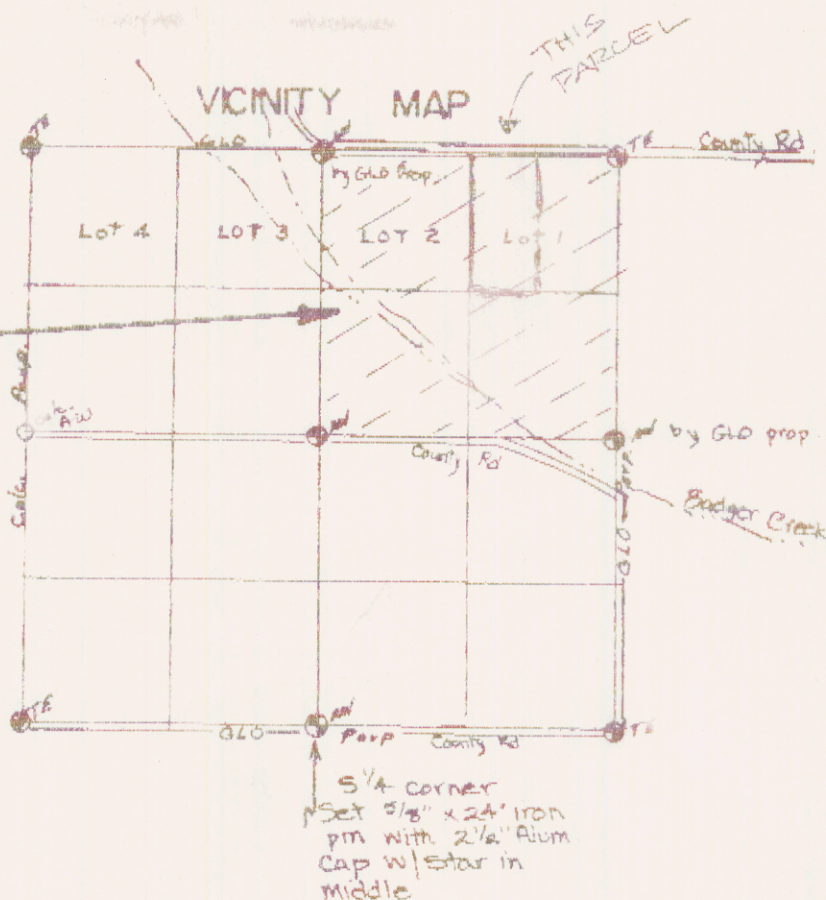

Scale 1" = 300'

FILMED
INDEXED
PLATED

100517

AW Engineering
50 10 a
March 16, 1987
E. Wayne Schiller
Nora Hill

CERTIFICATE OF SURVEY

I, Arnold W. Woolstenhulme, being a registered Engineer / Land Surveyor in the State of Idaho, No. 2860, do hereby certify that I did survey the tracts of land as herein described and plotted.

Arnold W. Woolstenhulme
Oct. 7, 1986

