

TOWNSHIP 22 NORTH RANGE 6 EAST OF THE BOISE MERIDIAN, IDAHO


IDAHO COUNTY 049

COEUR D'ALENE DISTRICT

NO 1

INDEX MAP

WARREN TOWNSITE

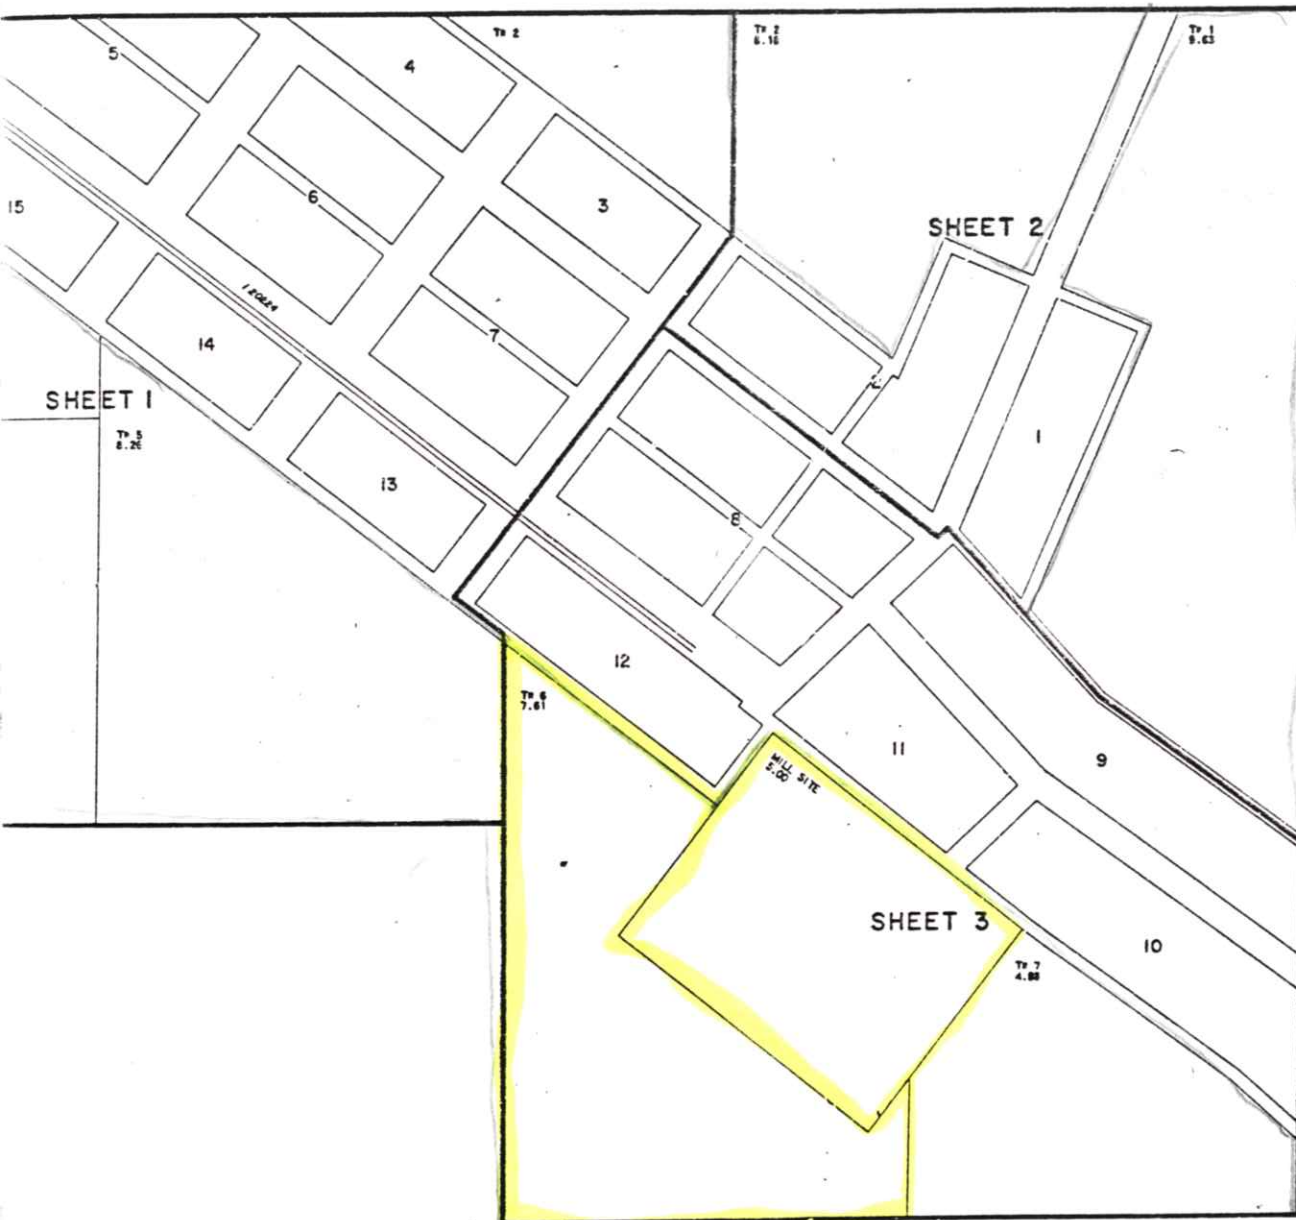

SCALE in Feet


77-13935

INDEX

Bois

COR. 1
Secs 1, 2, 11 and 12

COR. 6
Power for the Sec. Cor.

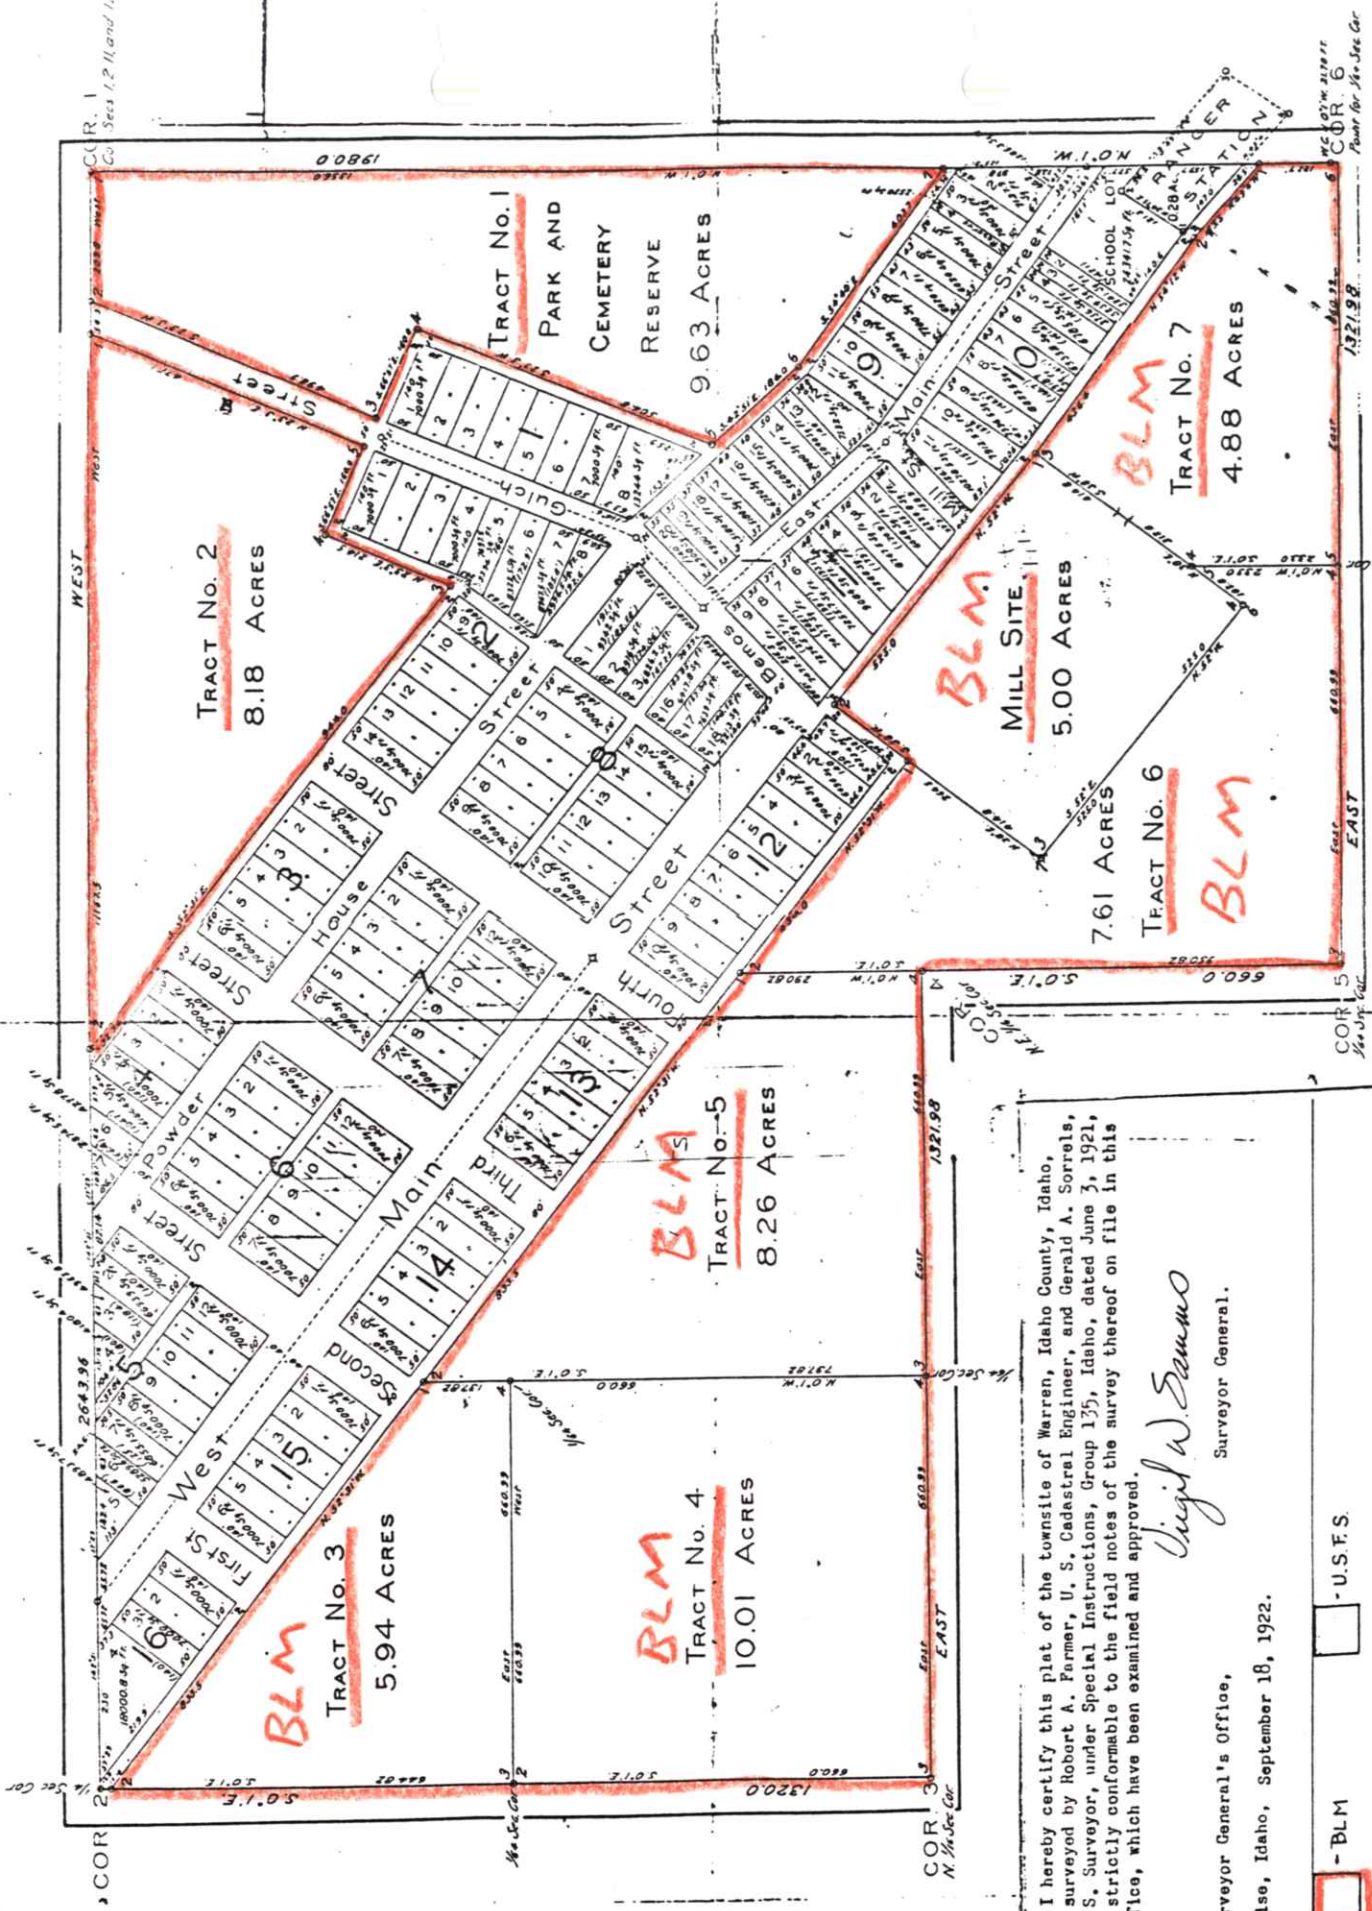

I hereby certify this plat of the townsite of Warren, Idaho County, Idaho, as surveyed by Robert A. Farmer, U. S. Cadastral Engineer, and Gerald A. Sorrells, U. S. Surveyor, under Special Instructions, Group 135, Idaho, dated June 3, 1921, is strictly conformable to the field notes of the survey thereof on file in this office, which have been examined and approved.

Digil W. Sammo
Surveyor General.

Surveyor General's Office,
Boise, Idaho, September 18, 1922.

☒ - BLM ☐ - U.S.F.S.
☐ - PRIVATE.

T22N R6E

77-13935