

10/06/2005

NOTICE OF ERROR
REPLY

Please type or print clearly, fill out this form completely and mail.

Return this reply form to IDWR by the deadline date printed below if you want IDWR to change your recommendation or you want to let IDWR know that you agree with its recommendation.

YOUR DEADLINE FOR RETURNING A NOTICE OF ERROR REPLY IS:

Water right number: 21-12980

Michael Dolezal
P.O. Box 14
Chester ID 83421 ID 83421

Laura K. Dolezal
P.O. Box 14
Chester ID 83421

1. Describe the portion of the proposed recommendation with which you disagree (e.g. priority date, period of use, source):

Quantity - .35 CFS
Acreage - 8.68 acres

2. Describe the changes you wish to make in the proposed recommendation:

See attached survey - reflects acreage at 9.91 acres.
Partial recommendation based on 8.68 = .35 CFS
Survey reflects 9.91 = .40 CFS

3. Give a brief explanation as to why you disagree with these portions:

I would like reconsideration given the survey results.
The ditch providing water to my acreage is gravel and it is difficult to provide the adequate water to irrigate.

I AGREE with this proposed recommendation: no changes need to be made.

DATE: 11/14/05 SIGNATURE: Mike Dolezal
Please print your name: Mike Dolezal

IDWR Regional Office, 900 N Skyline Dr Ste A, Idaho Falls, ID 83402, 2085257161

RECEIVED

NOV 15 2005

Department of Water Resources
Eastern Region

KAW
11/16

RECO

T. 8 N

SET 5/8" REBAR TWO FEET
IN LENGTH WITH 1-1/2"
ALUMINUM CAP AT THE 1/4
CORNER POSITION AS DETERMINED
BY PROPORTIONATE MEASURE.

S13

NOTE:
BEARINGS ARE BASED ON
SOLAR OBSERVATION USING
THE HOUR ANGLE METHOD.

ALL PROPERTY CORNER MONUMENTS
ARE 1/2" REBAR WITH 1-1/2" AL.
CAPS ATTACHED MARKED 2239, 1990.

N00° 32' 30" E
605.81'

EAST
320.00'

EAST
600.00'

4.74 acres
(more or less)

WELL

5' WATER
EASEMENT

PARCEL #2

SECTION LINE


NORTH

BANK



*Sorry for the
puzzle.*


Scale 1" = 100'

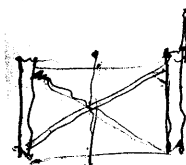

RD OF SURVEY

41 E., B.M. IDAHO

S.W. 1/4 S13

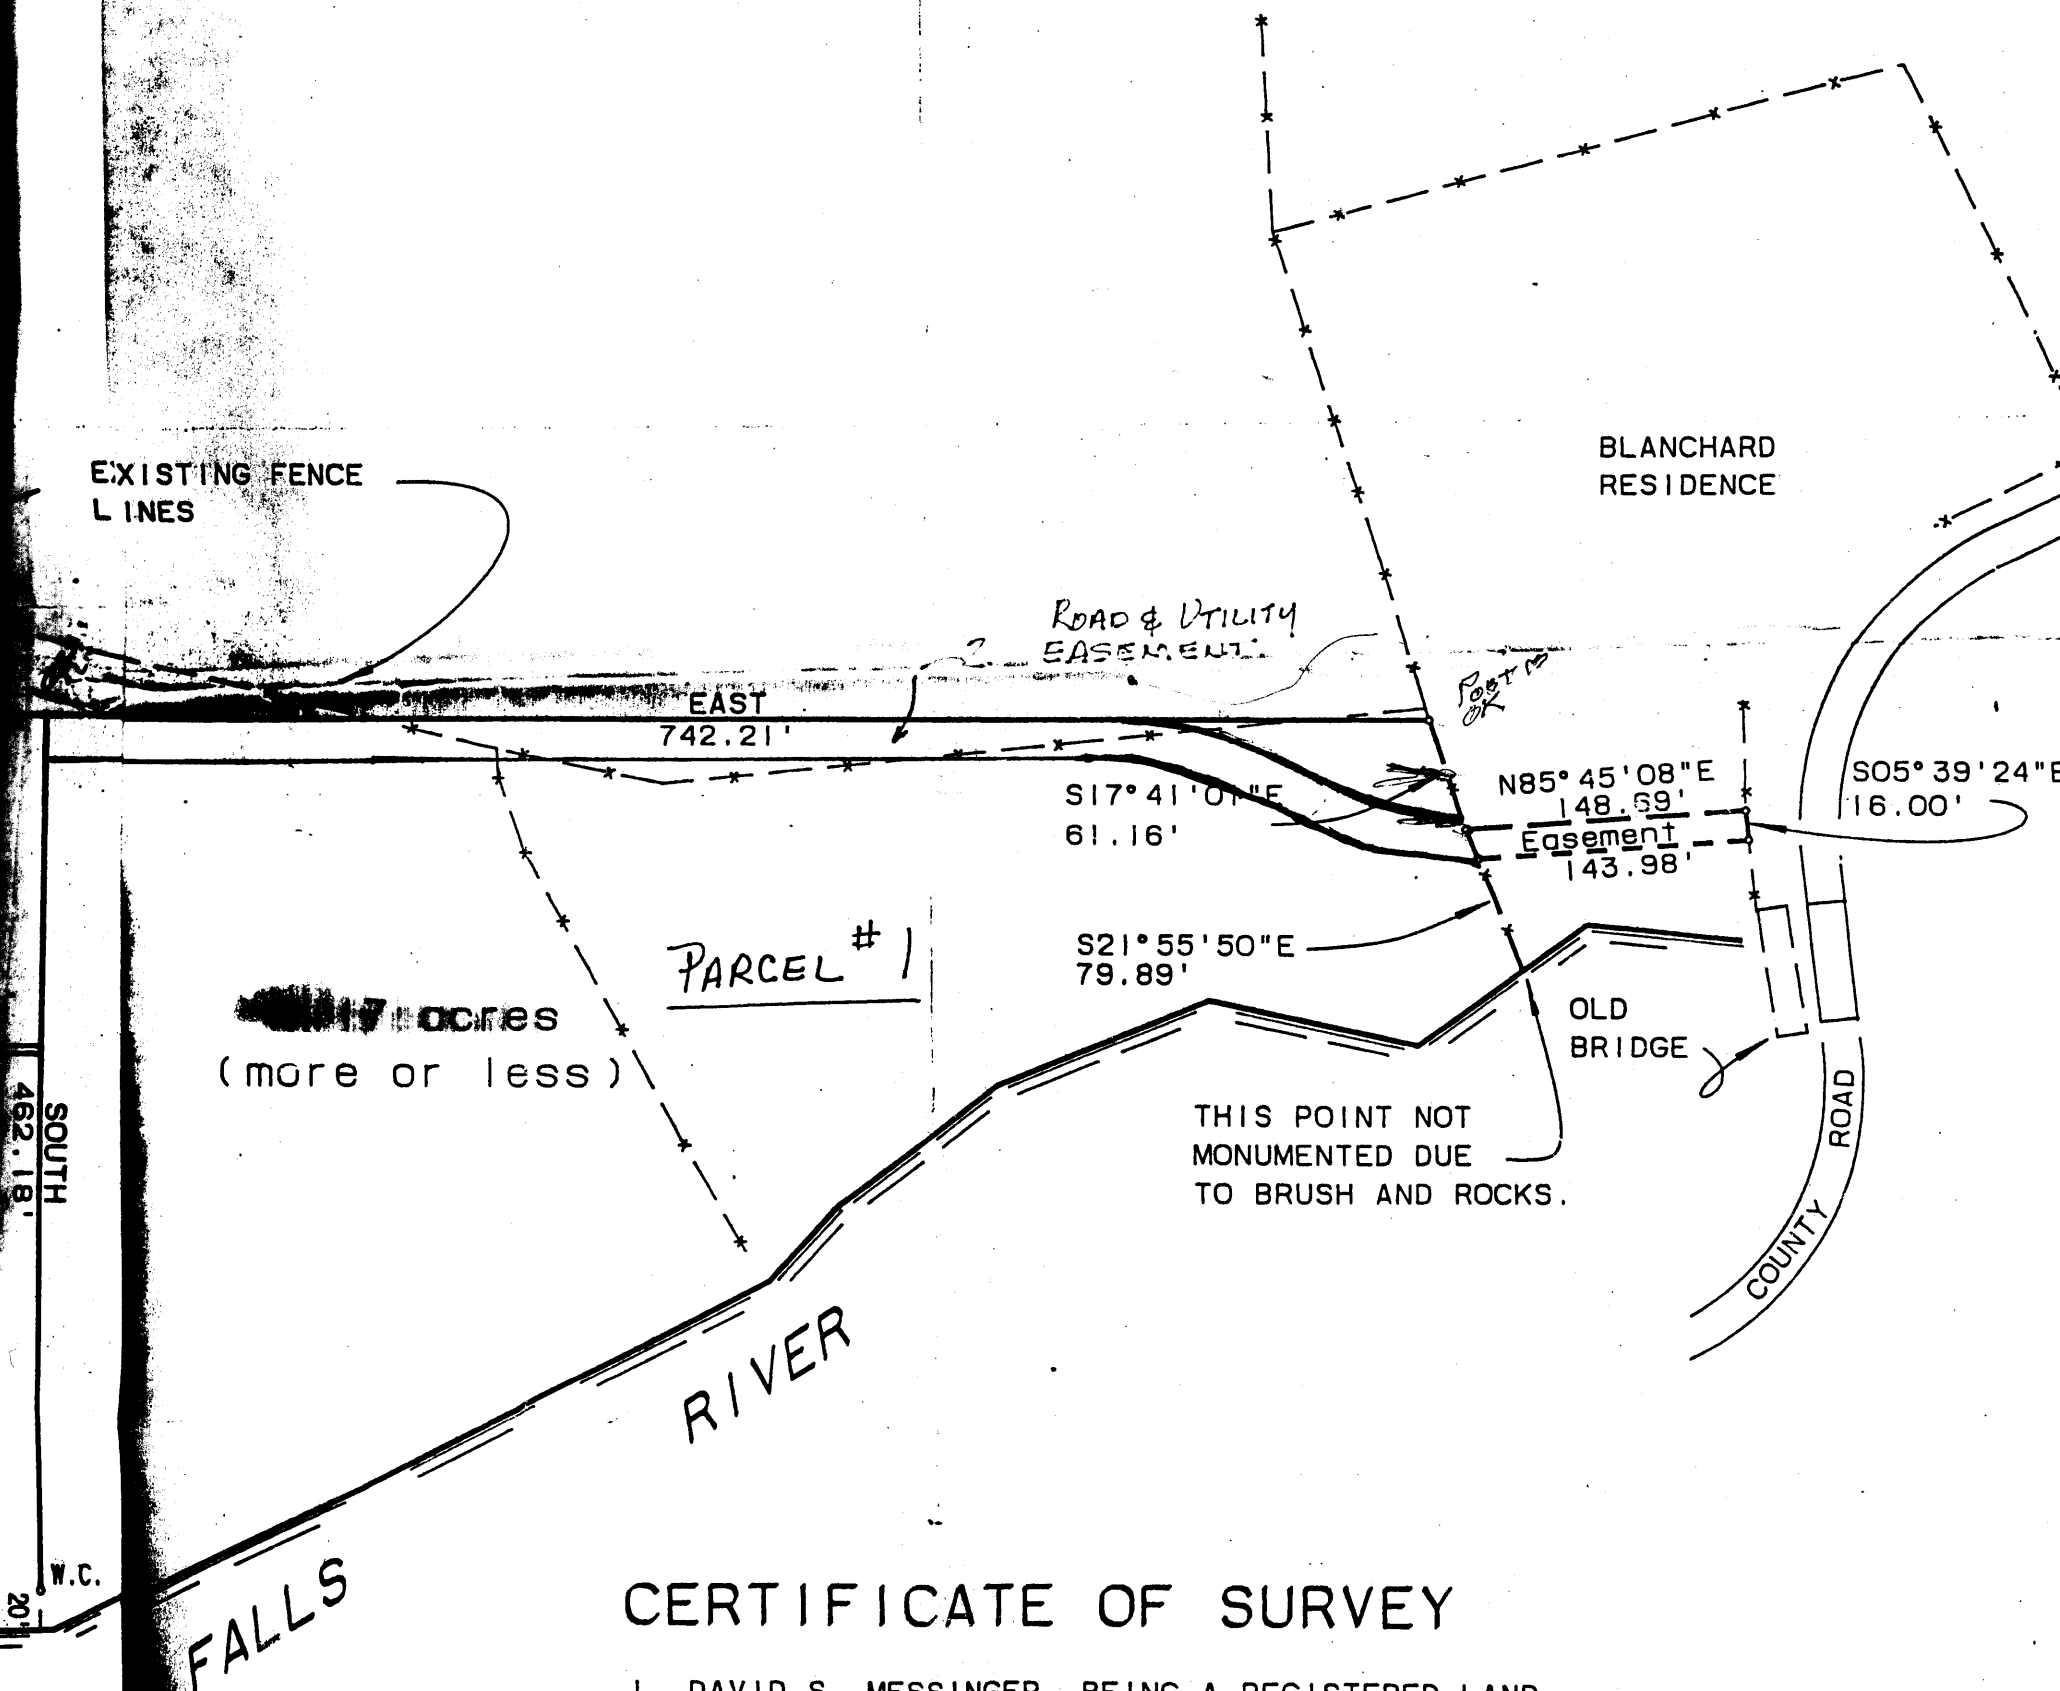

CERTIFICATE OF SURVEY

I, DAVID S. MESSINGER, BEING A REGISTERED LAND SURVEYOR IN STATE OF IDAHO, HOLDING CERTIFICATE NO. 2239, DO HEREBY CERTIFY THAT I SURVEYED THE TRACT OF LAND SHOWN ON THIS RECORD OF SURVEY AT THE REQUEST OF I. GALE HATHAWAY. I FURTHER CERTIFY THAT THIS RECORD OF SURVEY IS AN ACCURATE REPRESENTATION OF THE ACTUAL WORK PERFORMED.

