



State of Idaho

DEPARTMENT OF WATER RESOURCES

15 West Center Street, Soda Springs, ID 83276

Phone: (208) 547-3993 Fax: (208) 547-3939 Web Site: www.idwr.state.id.us

DIRK KEMPTHORNE
Governor

KARL J. DREHER
Director

July 13, 2004

Patrick Taney
P.O. Box 926
Blackfoot, ID 83221

Ref: Snake River Basin Adjudication (SRBA)
Claim A27-29D

Subject: AMENDED CLAIM

RESPONSE DATE: JULY 27, 2004

Dear Patrick;

I finally got the legal description clarified and have amended your claim to reflect the correct place of use. Please review these documents and sign them in front of a Notary and return them to me in my office in Soda Springs. Thanks for your patients.

If you have any additional questions please feel free to contact me in the Soda Springs office at 547-3993.

Respectfully,

Cindy E. Bird

Enclosure: Amended Notice of Claim 27-29D

501 N MAPLE #305
BLACKFOOT ID 83221-1700

ASSESSMENT NOTICE

DO NOT PAY.

& ESTIMATE OF TAX
** REMINDER ** 2ND 1/2 2003 TAX DUE JUNE 21, 2004
JANICE LAWES, TAX COLL. 501 N MAPLE #210 782-3090

PARCEL DESCRIPTION:

T3S R35E SEC 18
T-1936 E OF RD

For any questions, please notify the Assessor's Office immediately.

Assessor's Telephone Number: (208) 782-3017

PARCEL ADDRESS:

TANEY JOHN/ALVINA M
C/O TANEY, PATRICK
PO BOX 926
BLACKFOOT ID 83221

Appeals of your property value must be filed in writing, on a form provided by the County, by:

JUNE 28, 2004

Tax Code Area: 54-0000

Parcel Number: RP 0370202

A


ASSESSED VALUE OF YOUR PROPERTY

CURRENT CATEGORY AND DESCRIPTION	LOTS/ACRES	LAST YEAR'S VALUE	CURRENT YEAR'S VALUE
12 RURAL RES LAND	1.500 AC		13,550
SUBTOTAL:	1.500		13,550
LESS HOMEOWNERS EXEMPTION:			
NET TAXABLE PROPERTY VALUE:			13,550

These values may not include personal property values. Taxes are based on the values shown on this Notice and on the Budgets of the taxing districts.

ESTIMATED PROPERTY TAXES

TAXING DISTRICTS	LAST YEAR'S TAXES	CURRENT YEAR'S ESTIMATED TAXES	PHONE NUMBER	DATE OF PUBLIC BUDGET HEARING
COUNTY SCHOOL 55 BLKFT/SR FIRE BLFT RURAL LIB FLOOD #7 AMBULANCE DIST AMB OVERRIDE			208-782-3160 208-785-8800 208-785-3366 208-785-8628 208-785-1940 208-782-3160	09/07/2004 06/30/2004 09/08/2004 08/09/2004 08/09/2004 09/07/2004 NO RESPONSE
SUBTOTAL: FEES: TOTAL PROPERTY TAXES & FEES:				

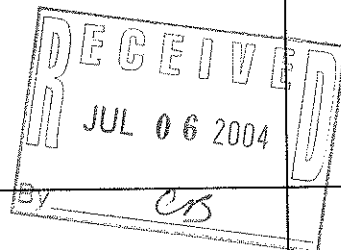

THIS IS NOT A BILL. DO NOT PAY.

See the back of this Notice for details.

501 N MAPLE #305
BLACKFOOT ID 83221-1700

ASSESSMENT NOTICE

DO NOT PAY.

& ESTIMATE OF TAX

**** REMINDER **** 2ND 1/2 2003 TAX DUE JUNE 21, 2004
JANICE LAWES, TAX COLL. 501 N MAPLE #210 782-3090

PARCEL DESCRIPTION:

T3S R35E SEC 18
T-7549 AND T-7548

For any questions, please notify the Assessor's Office immediately.

Assessor's Telephone Number: (208) 782-3017

PARCEL ADDRESS:

238 S 550 W

TANEY PATRICK J LIVING TRUST
% TANEY PATRICK J TTEE
PO BOX 926
BLACKFOOT ID 83221

Appeals of your property value must be filed in writing, on a form provided by the County, by:

JUNE 28, 2004

Tax Code Area: 54-0000

Parcel Number: RP 0370201

A


ASSESSED VALUE OF YOUR PROPERTY

CURRENT CATEGORY AND DESCRIPTION	LOTS/ACRES	LAST YEAR'S VALUE	CURRENT YEAR'S VALUE
2 IRRGTD PASTURE	19.850 AC	11,414	11,414
10 RURAL HOMESITE	1.000 AC	17,100	17,100
31 RURAL RES BLDG		41,200	41,200
32 RURAL IMP ON AG		1,900	1,900
SUBTOTAL:	20.850	71,614	71,614
LESS HOMEOWNERS EXEMPTION:			
NET TAXABLE PROPERTY VALUE:		71,614	71,614

These values may not include personal property values. Taxes are based on the values shown on this Notice and on the Budgets of the taxing districts.

ESTIMATED PROPERTY TAXES


TAXING DISTRICTS	LAST YEAR'S TAXES	CURRENT YEAR'S ESTIMATED TAXES	PHONE NUMBER	DATE OF PUBLIC BUDGET HEARING
COUNTY	374.30		208-782-3160	09/07/2004
SCHOOL 55	545.44		208-785-8800	06/30/2004
BLKFT/SR FIRE	68.80		208-785-3366	09/08/2004
BLFT RURAL LIB	42.96		208-785-8628	08/09/2004
FLOOD #7	8.12		208-785-1940	08/09/2004
AMBULANCE DIST	22.64		208-782-3160	09/07/2004
AMB OVERRIDE	6.00			NO RESPONSE
SUBTOTAL:	1,068.26			
FEES:	44.00			
TOTAL PROPERTY TAXES & FEES:	1,112.26			

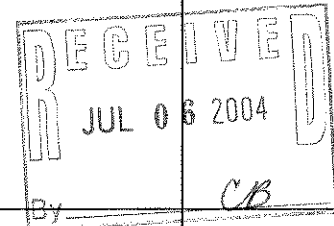

THIS IS NOT A BILL. DO NOT PAY.

See the back of this Notice for details.

SECTION 10, T.33S., R.33E., D.3M.

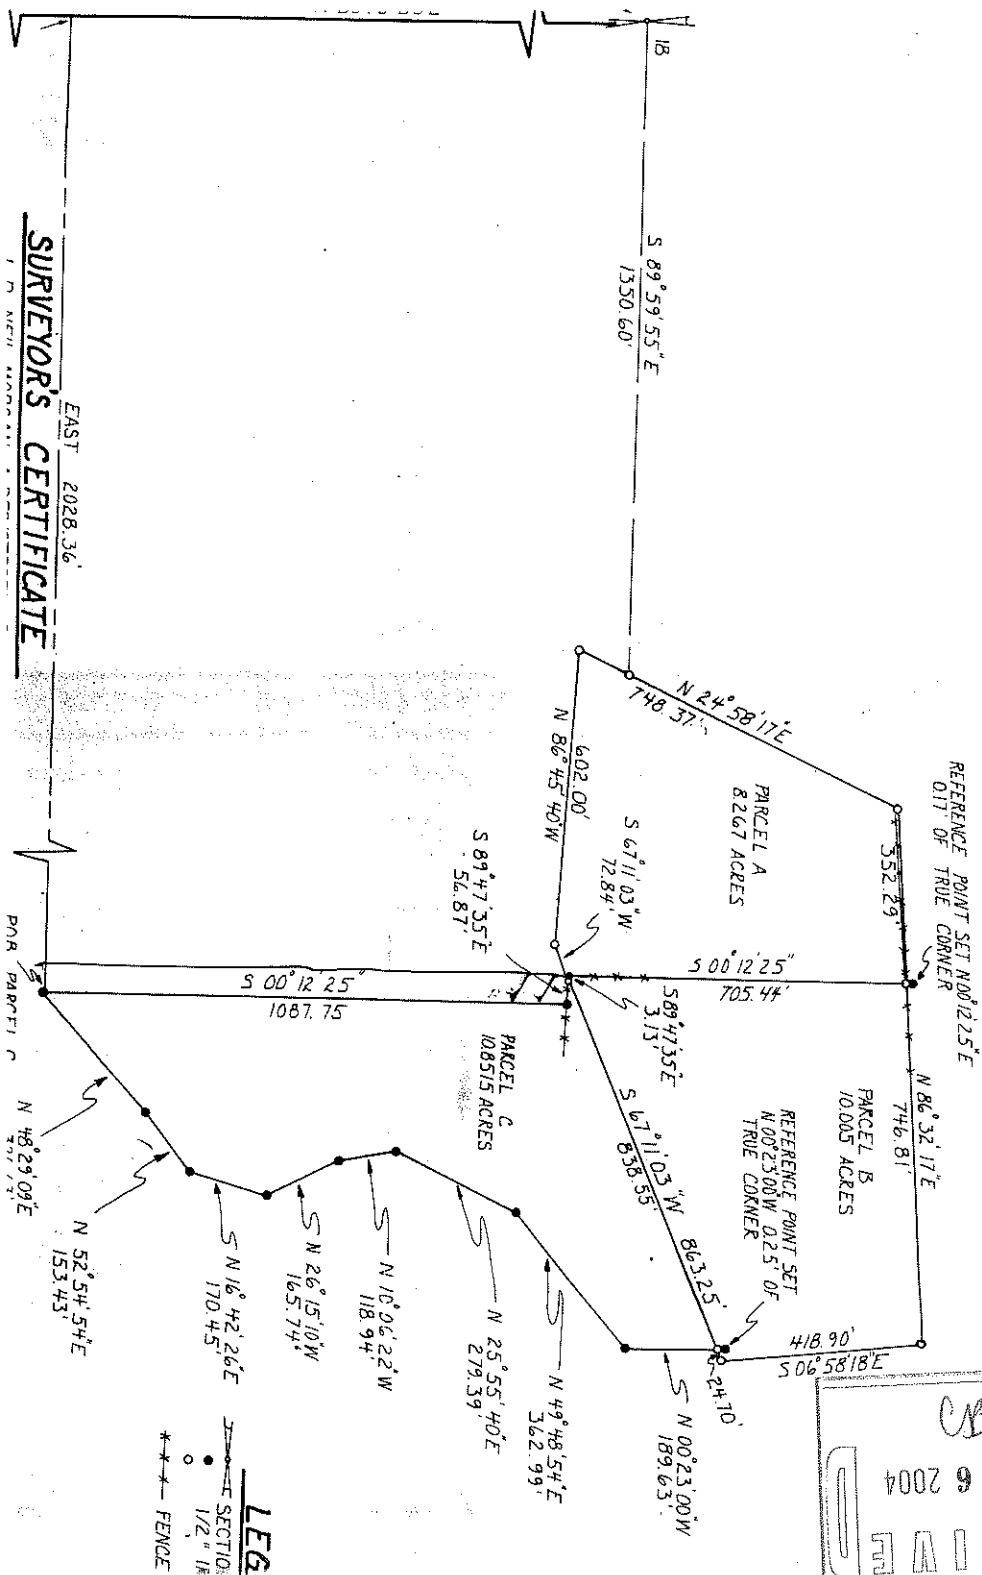

SURVEYOR'S CERTIFICATE

EAST 2028.36'


RECEIVED
JUL 06 2004
CB

**PART OF
THE NE 1/4
SECTION 18, T. 3 S., R. 35 E.B.M.
BINGHAM COUNTY, IDAHO**

RECORDER'S CERTIFICATE

Instrument No. _____
Time of Day _____
Date _____
Recorded in Bingham County, Idaho _____

County Recorder

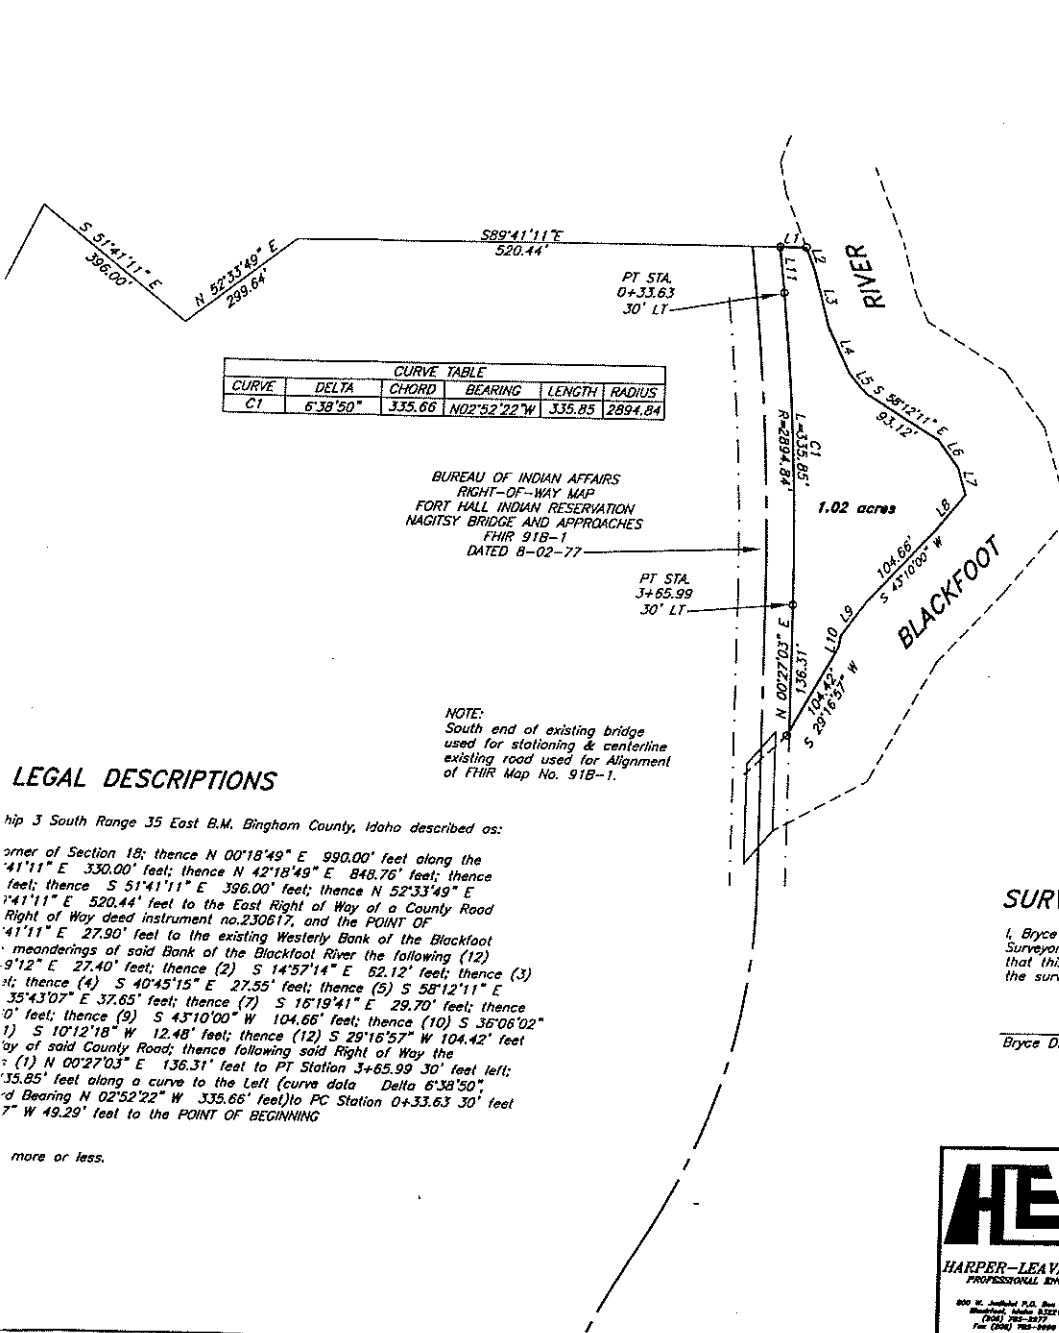

LEGAL DESCRIPTIONS

hip 3 South Range 35 East E.M. Bingham County, Idaho described as:

corner of Section 18; thence N 00°18'49" E 990.00' feet along the
41°11" E 330.00' feet; thence N 42°18'49" E 848.76' feet; thence
feet; thence S 51°41'11" E 396.00' feet; thence N 52°33'49" E
1°41'11" E 520.44' feet to the East Right of Way of a County Road
Right of Way deed instrument no.230617, and the POINT OF
41°11" E 27.90' feet to the existing Westerly Bank of the Blackfoot
meanderings of said Bank of the Blackfoot River the following (12)
9°12" E 27.40' feet; thence (2) S 14°57'14" E 52.12' feet; thence (3)
4; thence (4) S 40°45'15" E 27.55' feet; thence (5) S 58°12'11" E
35°43'07" E 37.65' feet; thence (7) S 15°19'41" E 29.70' feet; thence
0' feet; thence (9) S 43°10'00" W 104.66' feet; thence (10) S 36°06'02"
1) S 10°12'18" W 12.48' feet; thence (12) S 29°16'57" W 104.42' feet
of said County Road; thence following said Right of Way the
: (1) N 00°27'03" E 136.31' feet to PT Station 3+65.99 30' feet left;
35.65' feet along a curve to the Left (curve data Delta 6°38'50"
d Bearing N 02°52'22" W 335.66' feet) to PC Station 0+33.63 30' feet
7" W 49.29' feet to the POINT OF BEGINNING

more or less.

SURVEYORS CERTIFICATE

I, Bryce D. Jolley, a Registered Professional Land
Surveyor in the State of Idaho do hereby certify
that this plat is an accurate representation of
the survey completed under my supervision.

Bryce D. Jolley License No. 5360 Date _____

RECORD OF SURVEY

**PATRICK TANEY
SEC. 18, T. 3 S., R. 35 E.B.M.**

HARPER-LEAVITT ENGINEERING, INC. PROFESSIONAL ENGINEERS AND LAND SURVEYORS		JOB NO.: 04-073	SHEET
800 W. Judith P.O. Box 806 Bozeman, Idaho 83721 (208) 782-8877 Fax (208) 782-8888	802 N. Capitol Ave. P.O. Box 90801 Bozeman, Idaho 83720 (208) 524-0171 Fax (208) 524-0159	DATE: 6/25/04	1
DRAWN BY: S.A.L.		CHECKED BY: B.D.J.	OF
APPROVED BY: B.D.J.		1	

RECEIVED
JUL 06 2004
By CB

NE COR SEC 18
FOUND 1/2" IR
CP&F INST. NO.
328788

PART OF
THE NE 1/4 OF
SECTION 18, T. 3 S., R. 35 E.B.M.
BINGHAM COUNTY, IDAHO

RECORDER'S CERTIFICATE
Instrument No. _____
Time of Day _____
Date _____
Recorded in Bingham County, Idaho

County Recorder

RECEIVED
JUL 06 2004
By CB

THE DISTANCES
SHOWN ARE
NOT TO SCALE.

CURVE	DELTA	CHORD	BEARING	LENGTH	RADIUS
C1	63°39'30"	335.65	N02°52'22"W	335.65	2094.84

BUREAU OF INDIAN AFFAIRS
RIGHT-OF-WAY MAP
FORT HALL INDIAN RESERVATION
MAJOR BRIDGE AND APPROACHES
DATED 8-02-77

LINE	LENGTH	BEARING
L1	27.90	S89°41'11"E
L2	27.40	S21°49'12"E
L3	62.12	S14°52'14"E
L4	54.80	S25°43'12"E
L5	32.65	S40°43'19"E
L6	29.70	S16°19'41"E
L7	51.60	S38°05'45"W
L8	43.59	S36°05'02"W
L9	12.48	S10°12'18"W
L10	49.29	N06°11'47"W

LEGAL DESCRIPTIONS

Part of Section 18 Township 3 South Range 35 East B.M. Bingham County, Idaho described as:

Commencing at the SW corner of Section 18; thence N 00°18'49" E 990.00' feet along the Section line; thence S 89°41'11" E 330.00' feet; thence N 42°18'49" E 848.76' feet; thence N 25°18'49" E 1848.00' feet; thence S 31°41'11" E 356.00' feet; thence N 52°13'49" E 209.64' feet; thence S 89°41'11" E 520.44' feet to the East Right of Way of a County Road extended as described in Right of Way cases between the Section 18 and the County Road BEGINNING. Thence S 89°41'11" E 27.90' feet to the existing West Bank of the Blackfoot River; thence following the meanderings of said Bank of the River the following (12) Twelve courses (1) S 21°49'12" E 22.40' feet; thence (2) S 14°52'14" E 62.15' feet; thence (3) S 25°43'12" E 54.80' feet; thence (4) S 40°43'19" E 32.65' feet; thence (5) S 36°05'45" W 51.60' feet; thence (6) S 38°05'45" W 43.59' feet; thence (7) S 16°19'41" W 29.70' feet; thence (8) S 39°05'45" W 51.60' feet; thence (9) S 10°12'18" W 12.48' feet; thence (10) S 36°05'45" W 43.59' feet; thence (11) S 10°12'18" W 12.48' feet; thence (12) S 36°05'45" W 43.59' feet; thence (13) N 00°27'03" E 136.31' feet to the East Right of Way of the County Road; thence following said Right of Way the following (3) Three courses (1) N 00°27'03" E 136.31' feet to the East Right of Way of the County Road; thence (2) Northwest 335.65' feet along a curve to the Left (curve data: Delta 63°39'30", Radius 2094.84' feet, Chord Bearing N 02°52'22" W 335.65' feet) to PC Station 0+33.63 30' feet left; thence (3) N 06°11'47" W 49.29' feet to the POINT OF BEGINNING.

NOTE:
South end of existing bridge
used for stationing & centerline
existing road used for Alignment
of FHR Map No. 91B-1.

Parcel contains 1.02 acres more or less.

SURVEYORS CERTIFICATE

I, Bryce D. Jolley, a Registered Professional Land Surveyor in the State of Idaho do hereby certify that this plot is an accurate representation of the survey completed under my supervision.

Bryce D. Jolley
Professional
No. 5360
Date



RECORD OF SURVEY

PATRICK TANAY
SEC. 18, T. 3 S., R. 35 E.B.M.

HARDER-LEAVITT ENGINEERING, INC.
PROFESSIONAL ENGINEERS AND LAND SURVEYORS
100 N. 10th St., Suite 200
Boise, Idaho 83720
Tel: (208) 333-7000
Fax: (208) 333-7001
E-mail: hleavitt@harder-leavitt.com
Survey No. 100-03
Sheet 1 of 1
Date 10/03/03

IN THE DISTRICT COURT OF THE FIFTH JUDICIAL DISTRICT OF THE STATE OF IDAHO,
IN AND FOR THE COUNTY OF TWIN FALLS

IN RE THE GENERAL ADJUDICATION
OF RIGHTS TO THE USE OF WATER FROM
THE SNAKE RIVER BASIN WATER SYSTEM

CIVIL CASE NUMBER: 39576

Ident. Number 27-29D
Date Received: 5/24/1989
Receipt No: E007897
Received By:

AMENDED

AMENDED

**NOTICE OF CLAIM TO A WATER RIGHT
ACQUIRED UNDER STATE LAW**

1. Name of Claimant(s)

PATRICK TANEY Phone: ~~(214) 780-5915~~ (208) 785-2546

~~2769 N GARLAND AVE APT #49~~ P.O. BOX 926
~~GARLAND TX USA 75040~~ BLACKFOOT, ID 83221

2. Date of Priority: 05/01/1885

3. Source: BLACKFOOT RIVER Trib. to: SNAKE RIVER

4. Point of Diversion:

Township	Range	Section	1/4 of 1/4 of 1/4 Lot	County	Type
03S	35E	18	SW NE 6	BINGHAM	

5. Description of diverting works:

PUMP IN DITCH TO FLOOD IRRIG.


6. Water is used for the following purposes:

Purpose	From To	C.F.S.	(or) A.F.A
IRRIGATION	3/15 11/15	0.42	

7. Total Quantity Appropriated is:
0.42 C.F.S.

8. Total consumptive use:

9. Non-irrigation uses:

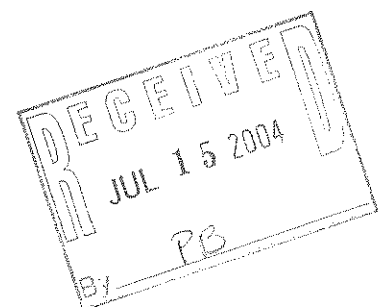

10. Place of use:

Township	Range	Section	1/4 of 1/4	Lot	Use	Acres
~~03S~~	~~35E~~	~~18~~	~~SE~~	~~NW~~	~~IRRIGATION~~	~~10~~
			~~NE~~	~~SW~~	~~IRRIGATION~~	~~11~~
03S	35E	18	SE	NW	IRRIGATION	6.5
			SW	NE	IRRIGATION	3.1
			NE	SW	IRRIGATION	11.4
Section Acres						21
Total Acres						21

11. Place of use in counties: BINGHAM

12. Do you own the property listed above as place of use? Yes

13. Other Water Rights Used:

14. Remarks:

ADDRESS CHANGE BY CLAIMANT CORRESPONDENCE.
7-13-04 AMENDED CLAIM TO CORRECT THE POU.

15. Basis of Claim: Decreed

16. Signature(s)

(a.) By signing below, I/We acknowledge that I/We have received, read and understand the form entitled "How you will receive notice in the Snake River Basin Adjudication." (b.) I/We do _____ do not _____ wish to receive and pay a small annual fee for monthly copies of the docket sheet.

Number of attachments: _____

For Individuals:

I/We do solemnly swear or affirm that the statements contained in the foregoing document are true and correct.

Signature of Claimant(s): *Patricia J. Terry* Date: 7-14-04
_____ Date: _____

State of Idaho)
County of *Briefan*) SS.

Subscribed and sworn (or affirmed) before me this 14th day
of *July*, 2004 *Diana Steinmetz*

Notary Public

Residing at *Briefan County*

My commission Expires 8-20-10

