


90	.04	.07
91	.38	.69
92	.945	1.20
94	1.47	1.74
96	1.99	2.24
98	2.44	2.63
98.5	2.70	2.76

AT SPILLWAY PIPE ELEV = 96.0'

STORAGE CAPACITY = 8.3 AC-FT

STORAGE CAPACITY AT TOP OF
DAM = ± 14.5 AC-FT

.04	.04	345
.38	.38	425
.945	.945	1.37
2.94	2.94	4.31
3.98	3.98	8.29
4.87	4.87	13.16
1.35	1.35	96.80
14.51	14.51	

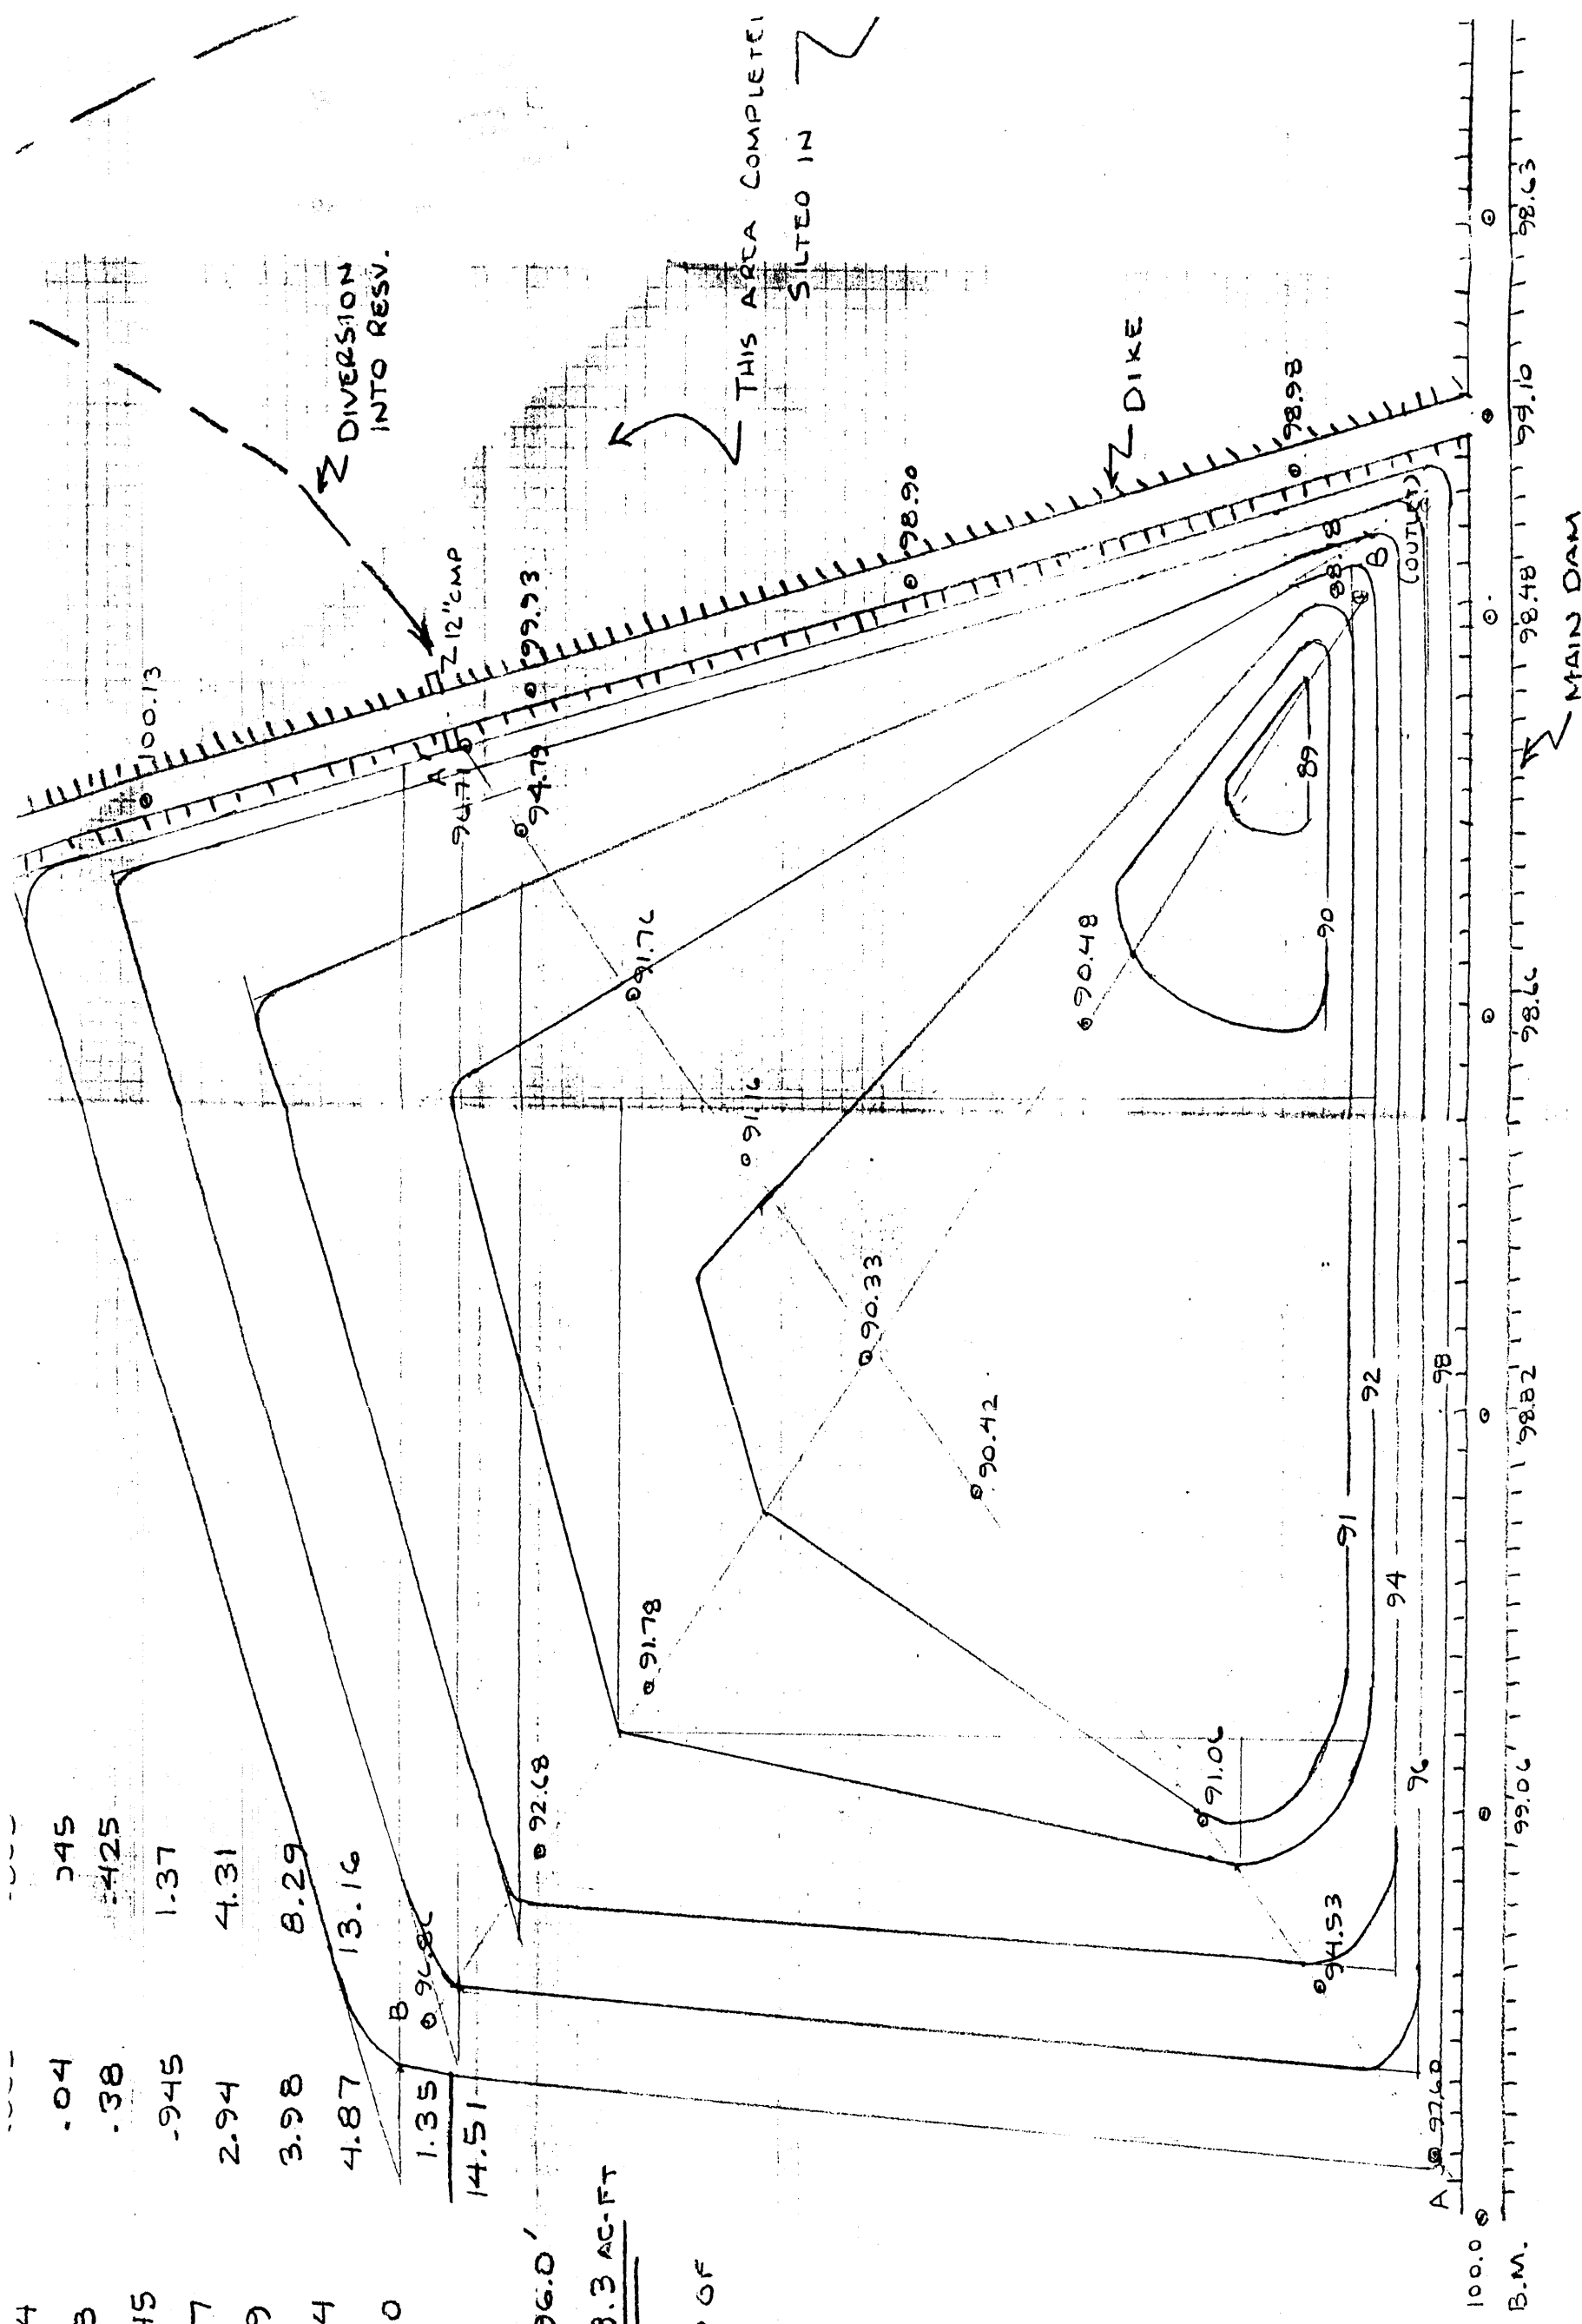

THOMPSON DAM (D29-2563)
RESERVOIR SURVEY