

11/21/2006

NOTICE OF ERROR  
REPLY

Please type or print clearly, fill out this form completely and mail.

Return this reply form to IDWR by the deadline date printed below if you want IDWR to change your recommendation or you want to let IDWR know that you agree with its recommendation.

**YOUR DEADLINE FOR RETURNING A NOTICE OF ERROR REPLY IS: 12/13/2006**

Water right number: 37-537A

CANDIDA C FORSTMANN

PO BOX 201

KETCHUM ID 83340

Telephone Number: (208)726-7260

1. Describe the portion of the proposed recommendation with which you disagree (e.g. priority date, period of use, source):

*Place of use*

2. Describe the changes you wish to make in the proposed recommendation:

*Add: Lot 2, Block 1 vacated Broadford  
Transit*

3. Give a brief explanation as to why you disagree with these portions:

*Provides more exact location*

☐ I AGREE with this proposed recommendation: no changes need to be made.

DATE: \_\_\_\_\_ SIGNATURE: \_\_\_\_\_

Please print your name: \_\_\_\_\_

IDWR Regional Office, 322 E Front St  
PO Box 83720, Boise, ID 83720-0098, 2082874800




Shelly Keen  
Idaho Department of Water Resources  
P.O. box 83720  
Boise, ID 83707

Dear Shelly,

As per our conversation this morning, I'm enclosing herewith the request to give a more exact location regarding Point of Diversion and Place of Beneficial Use regarding groundwater right 37-7312B and surface water rights 37-537A and 37-538A. To this end, I'm enclosing a plat map of the property these rights are appurtenant to.

Also enclosed is a copy of I.D.W.R.'s Notice of Claim dated August 7, 2006. Note the language regarding 2 points of diversion on lots #1 & #2 Broadford Townsite, this more accurately reflects the Points of Diversion & Place of Beneficial Use. This is a small addition. However, I think we should add this language. Call me to confirm.

Thank you,

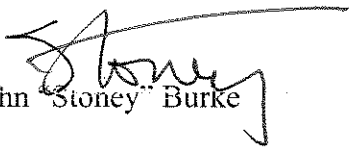  
John Stoney Burke

**DENVER  
COLORADO**

1559 Logan St.  
Denver, CO 80203  
PH 303-861-6282  
FAX 303-861-5417

**SUN VALLEY  
IDAHO**

P.O. Box 4999  
560 2nd Avenue N.  
Ketchikan, ID 83340  
PH 208-622-4133  
FAX 208-622-4138

**BILLINGS  
MONTANA**

P.O. Box 81490  
2220 Grand Rd.  
Billings, MT 59108-1490  
PH 406-656-7500  
FAX 406-656-7550

**BOZEMAN  
MONTANA**

224 N. Shepherd Drive  
Suite 2  
Bozeman, MT 59718  
PH 406-587-3090  
FAX 406-587-2579

**MISSOULA  
MONTANA**

319 W. Pine Street  
Missoula, MT 59802  
PH 406-542-3762  
FAX 406-542-3763

**NORTH PLATTE  
NEBRASKA**

P.O. Box 1515  
315 N. Dewey #219  
North Platte, NE 69103  
PH 408-534-9800  
FAX 408-534-9802

**JACKSON  
WYOMING**

P.O. Box 4855  
235 East Broadway  
Jackson, WY 82001  
PH 307-733-4984  
FAX 307-733-9288

**WEB SITE**

[www.hallandhall.com](http://www.hallandhall.com)

**EMAIL**

[info@hallandhall.com](mailto:info@hallandhall.com)



# Idaho Department of Water Resources


SRBA Recommendation:

**37-537A**


(Irrigation)

## Legend

-  Place of Use
-  Townships
-  PLS Sections
-  Quarter Quarters

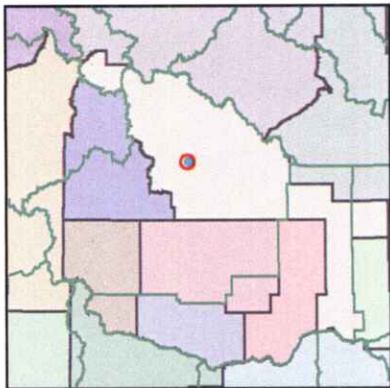

Blaine County  
IDWR Basin 37

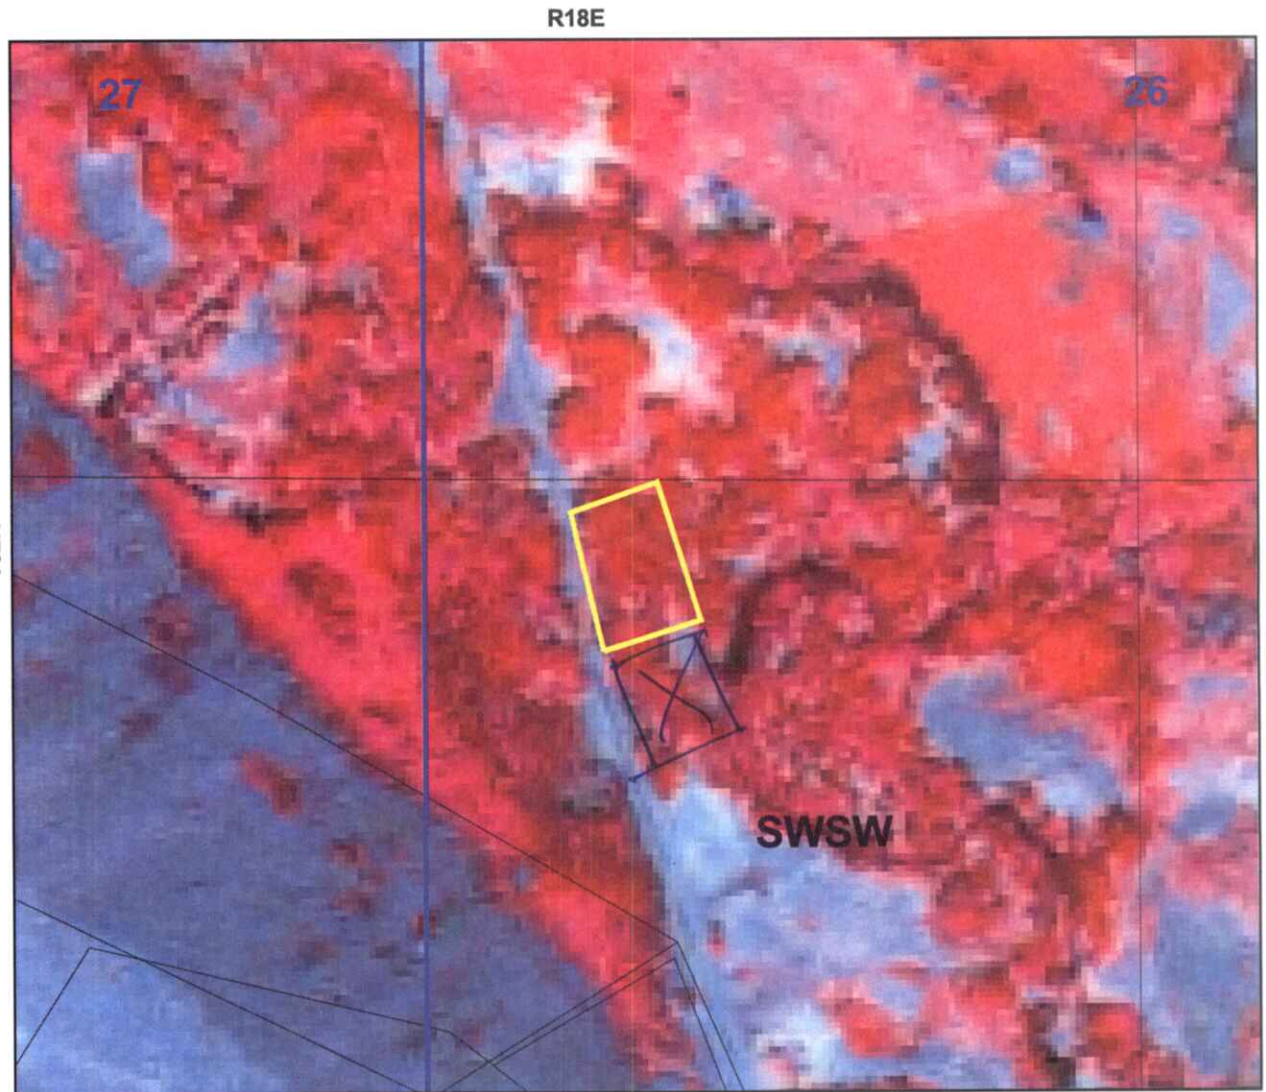

0 0.1 0.2 Miles



Prepared by M. Ciscell  
On Tuesday, November 21, 2006  
1987/88 Aerial Photography

SCALE  
1" = 50'

BASIS OF BEARINGS IS REPLAT OF BROADFORD TOWNSITE  
INSTRUMENT NO. 354841 BLAINE COUNTY RECORDS

# LEGEND

AP Angle Point  
BE Building Envelope  
CL Centerline  
CMP Corrugated Metal Pipe  
COR Corner  
CNTRL Survey Control Point  
CP Control Point  
DL Dripline  
DR Dirt Road  
DT Deciduous Tree  
DW Driveway  
DWELL Dry Well  
EOA Edge of Asphalt  
EOW Edge of Water  
FNC Fence  
FL Flow Line  
FND Found  
GUY Guy Wire  
INT Intersection  
MTR Meter  
NG Natural Ground  
PB/BP Power Buried  
PBOX Power Box  
PHBOX Telephone Riser  
POC Point on Curve  
POL Power Pole  
PP Sprinkler  
SPKLR Sign  
SGN Sign  
TOE Toe of Slope  
TOP Top of Slope


● = FOUND 1/2" BAR  
● = FOUND 5/8" BAR  
□ = POWER TRANSFORMER W/METER  
○ = POWER POLE  
⊙ = WELL/PUMP  
⊙ = SURVEY CONTROL NAIL  
⊙ = LOCATED DEAD TREES

— = BROADFORD SLOUGH  
- - - = APPROXIMATE BURIED POWER LOCATION  
- - - = EDGE OF ROAD & PATH  
- - - = FENCE LINE  
- - - = EDGE OF CLEARING  
- - - = APPROXIMATE BUILDING ENVELOPE (per Plat)  
- - - = OVERHEAD POWER LINE

## NOTES:

- Boundary and Floodplain information is based on the Replat of Blocks 43, 44, 47, 48 and Blocks 17, 18, Vacated Broadford Townsite
- Datum is 1997 FEMA
- A 10' Public utility easement is reserved centered upon side lot lines and the west 234.69' lot line between lot 1 and 2.
- Broadford Slough is to be maintained as natural drainage channel, reserving a drainage easement, bank to bank.
- Building Envelopes shall be a minimum of 25' from Mean High Water of Broadford Slough
- Easements may exist that are not shown
- Some heavily vegetated areas are not shown. If more information is needed, contact Galena Engineering, Inc.

Datum  
Basis of Elevation  
Elev. = 5186.19

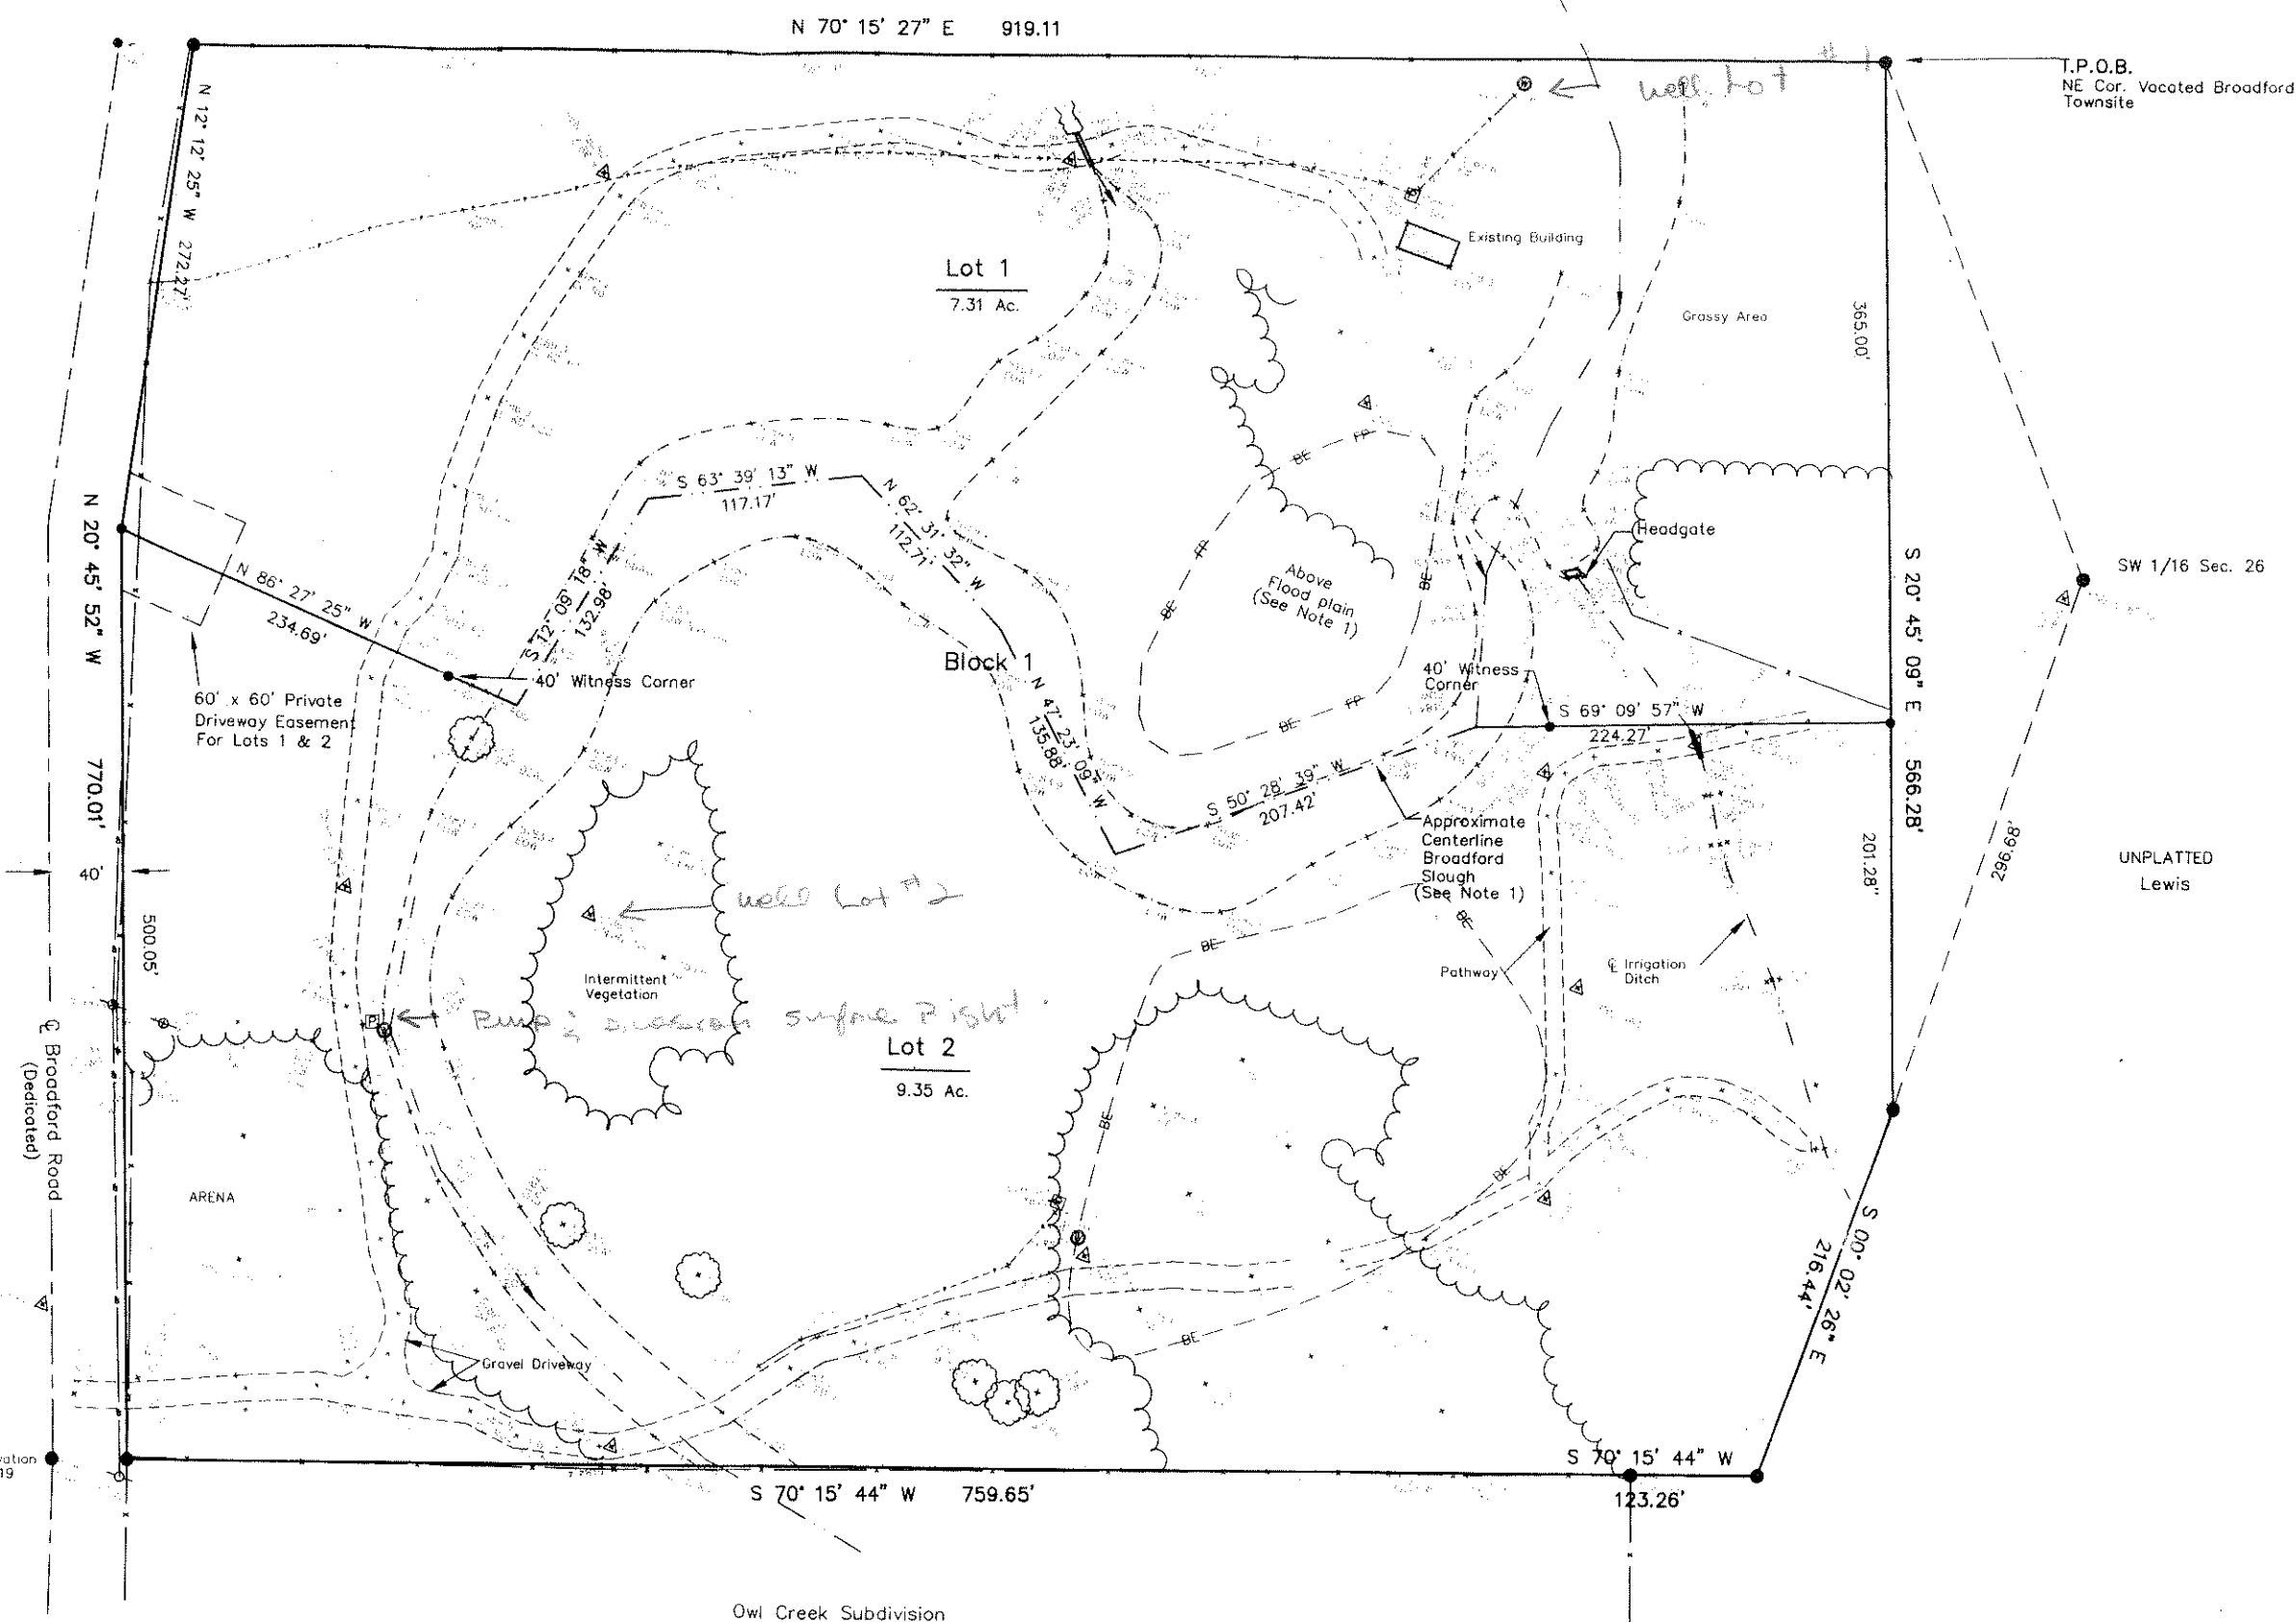

| DATE | BY | APPR | REVISIONS                      |
|------|----|------|--------------------------------|
| 5/98 | CT |      | Add additional EOW information |
|      |    |      |                                |
|      |    |      |                                |
|      |    |      |                                |

|   |                                             |
|---|---------------------------------------------|
| <b>Galena Engineering Inc.</b>   | <b>Civil Engineers &amp; Land Surveyors</b> |
| 680 Second Avenue North<br>P.O. Box 425<br>Ketchum, Idaho 83340<br>(208) 726-4729<br>(208) 726-4783 fax<br>email galena@micron.net |                                             |

|   |
|---|
| <b>REUSE OF DRAWINGS</b><br>These drawings, or any portion thereof, shall not be used on any Project or extensions of this Project except by agreement in writing with Galena Engineering, Inc. |
|---|

|             |          |
|-------------|----------|
| DESIGNED BY | DATE     |
| CAT         | 11/05/98 |
| DRAWN BY    | DATE     |
| JK          | 11/05/98 |
| CHECKED BY  | DATE     |

|   |                            |
|---|----------------------------|
| <b>A SITE PLAN SHOWING</b><br><b>LOTS 1 &amp; 2, BLK 1, VACATED BROADFORD TOWNSITE</b><br>WITHIN S26, T.2N., R.18E., B.M., BLAINE COUNTY, IDAHO<br>PREPARED FOR CANDY FORSTMANN | <b>PROJECT INFORMATION</b> |
|---|----------------------------|