

August 20, 2008

Idaho Department of Water Resources
P.O. Box 83720
Boise, ID 83720-0098

RECEIVED

AUG 28 2008

DEPARTMENT OF
WATER RESOURCES

RE: WATER RIGHTS #'s 75-14050, 75-14052, 75-14054, 75-14056, 75-14058, and
75-14060

Current Owner
ALBERT C FOLS
ALVERA C FOLS
PO BOX 56
CARMEN, ID 83462
(208)756-1535

The place of use for the water rights identified above has been MISIDENTIFIED as:

Township 22N, Range 22E, Section 3, Lot 1, Tract NENE Acres 1.4
Township 22N, Range 22E, Section 3, Lot 2, Tract NWNE Acres 8.1


and should be:

Township 22N, Range 22E, Section 3, Lot 2, Tract NWNE Acres 9.5

SEE ATTACHMENTS

Thank you, in advance, for correcting the error.


Sincerely,

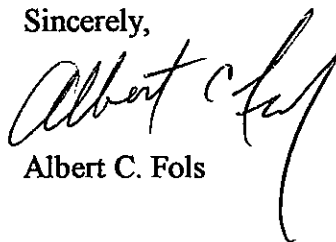

Albert C. Fols

FOLS

DETAIL "A"

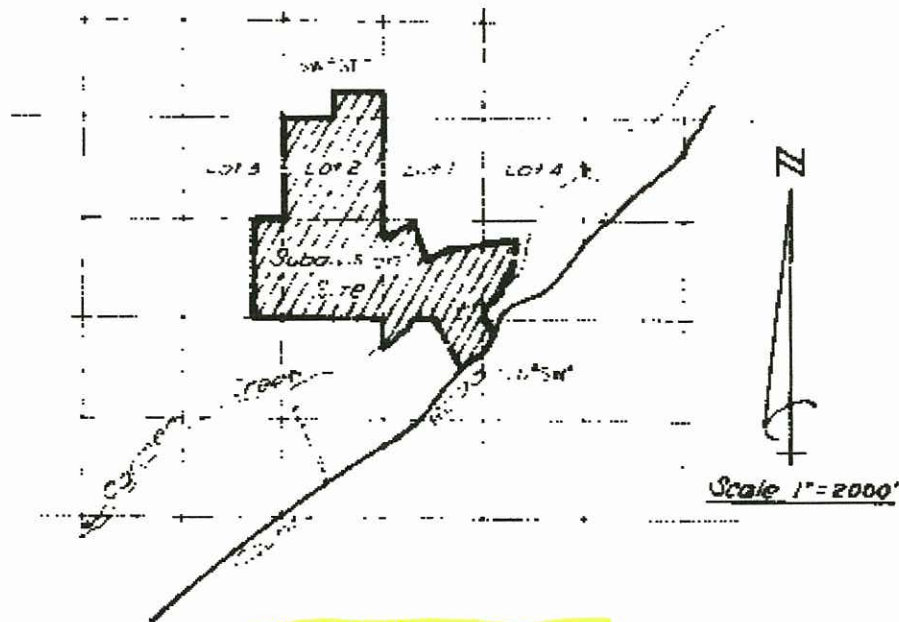

VICINITY MAP

DETAIL "B"

CERTIFICATE OF OWNER

This is to certify that the undersigned is the owner in fee simple of the following described property. A parcel of land located in Lot 4, SW¹/₄NW¹/₄, NW¹/₄SW¹/₄, Section 2; SW¹/₄NE¹/₄, SE¹/₄NW¹/₄, SE¹/₄NE¹/₄, NE¹/₄SE¹/₄, Lot 2, Section 3, T.22N, R.22E, B.M.; SW¹/₄SE¹/₄, Section 34, T.23N, R.22E., B.M., Lemhi County, Idaho, more specifically described as follows;

Commencing at the North Quarter Corner of said Section 3, which is THE REAL POINT OF BEGINNING, a distance of 1322.05 feet on a bearing of S0°15'01" W to the Northwest corner of the SW¹/₄NE¹/₄,

Note: Ajax Peak Subdivision does NOT include Lot 1.


Fols, Albert C and Alvera C

FOLS

DETAIL "C"

Book 2, Page 28-2

FOLS

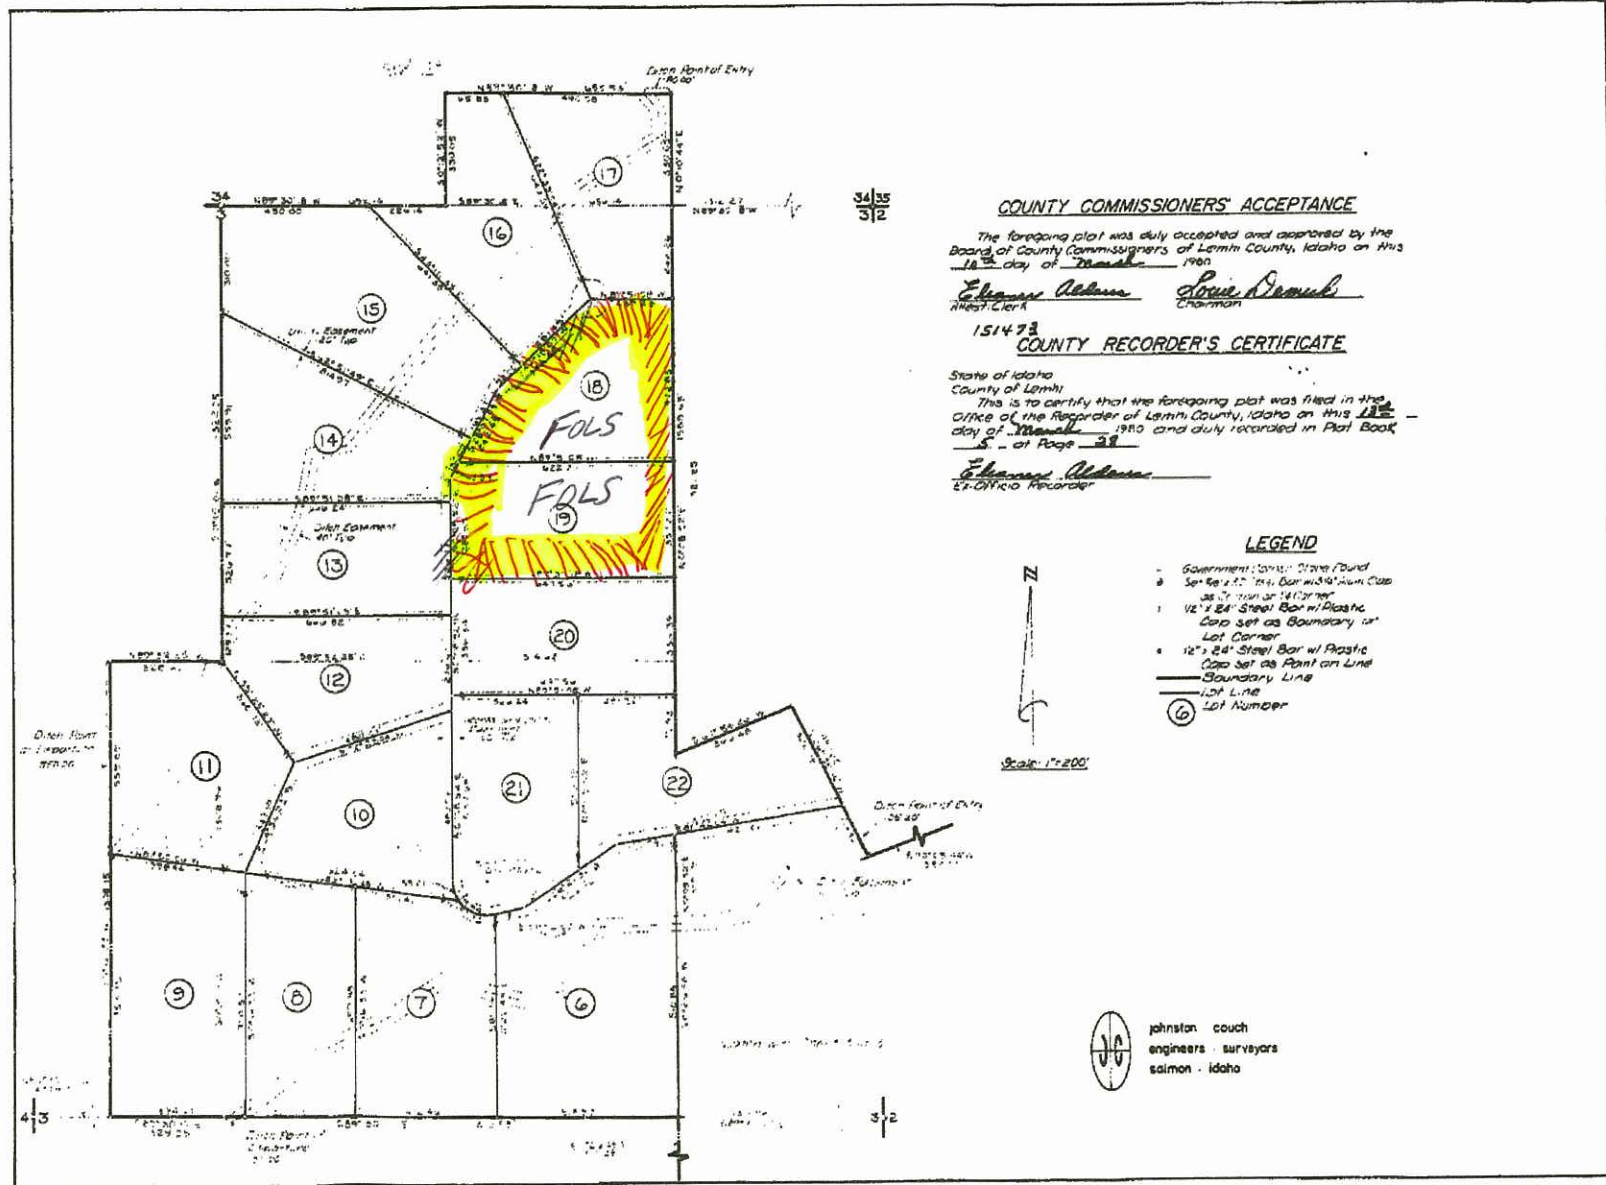

COUNTY COMMISSIONERS' ACCEPTANCE

The foregoing plat was duly accepted and approved by the Board of County Commissioners of Lemhi County, Idaho on this 18th day of March, 1980.

Edmund Adams Steve Demuth
 Attest Clerk Chairman

151473

COUNTY RECORDER'S CERTIFICATE

State of Idaho
 County of Lemhi

This is to certify that the foregoing plat was filed in the Office of the Recorder of Lemhi County, Idaho on this 18th day of March, 1980 and duly recorded in Plat Book 2, at Page 28.

Edmund Adams
 Ex-Officio Recorder

LEGEND

- Government Corner Stone Found
- 5" x 8" x 12" Iron Bar w/ 3/4" Iron Cap as Point on Line
- 12" x 24" Steel Bar w/ Plastic Cap set as Boundary or Lot Corner
- 12" x 24" Steel Bar w/ Plastic Cap set as Point on Line
- Boundary Line
- Lot Line
- ⑥ Lot Number

Scale: 1"=200'



johnston couch
 engineers - surveyors
 salmon - idaho