

RECEIVED

MAY 08 2009

IN THE DISTRICT OF THE FIFTH JUDICIAL DISTRICT OF THE STATE OF IDAHO, IN
AND FOR THE COUNTY OF TWIN FALLS

In Re: The General Adjudication of)
Rights to the Use of Water from the) Civil Case No. 49576
Coeur d'Alene-Spokane River Basin)
Water System)

AMENDED NOTICE of CLAIM for Department of Water Resources
Water Right number: Adjudication Bureau

9509133 (IDWR number)

NAME and
ADDRESS

United States of America acting through
Bureau of Land Management
Idaho State Office
1387 South Vinnell Way
Boise, ID 83709 - 1657

Other Right and date:

BLMIDENT:

Sig: StFed:

9506486006

L

S

SOURCE:

Source Tributary

Groundwater

QUANTITY:

0.11

CFS

or VOLUME:

10.5

Acre Feet

☒ **100%**

PRIORITY DATE:

04/24/2002

Diversion Means: Well for Irr at Blackwell Island Rec Site

REMARKS:

Place of use locally known as Blackwell Island Recreation Site. Well Driller's Permit #783424 (Tag #D0022681). This right shall provide no more than 0.03 cfs per acre and no more than 3.0 cfs per acre at the filed headgate for irrigation of the lands herein.

POINT of
DIVERSION:

Twtnship	Range	Section	T1	T2	T3	LOT	B/E	within the	County of
50N	04W	14	NW	NW		4		55	Kootenai

PURPOSE
and
PERIOD
OF USE:

Purpose of Use	Period of Use (from - to):	Rate in CFS	or	Volume in AcFt
01	0315 1115	0.11		10.5

CONSUMPTIVE
USE:

irrigation



DATE: 08-May-09

OTHER PROVISIONS NECESSARY FOR DEFINITION or ADMINISTRATION OF THIS WATER RIGHT:

PLACE
of USE:

Water Use	Twtn	Rge	Sec	T1	T2	LOT	Acres	within the	County of
01	50N	04W	14	NW	NW	4	3.5	55	Kootenai


North Idaho Water Adjudication - #9506486006

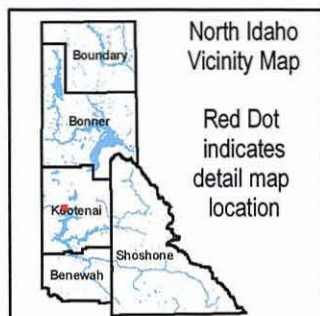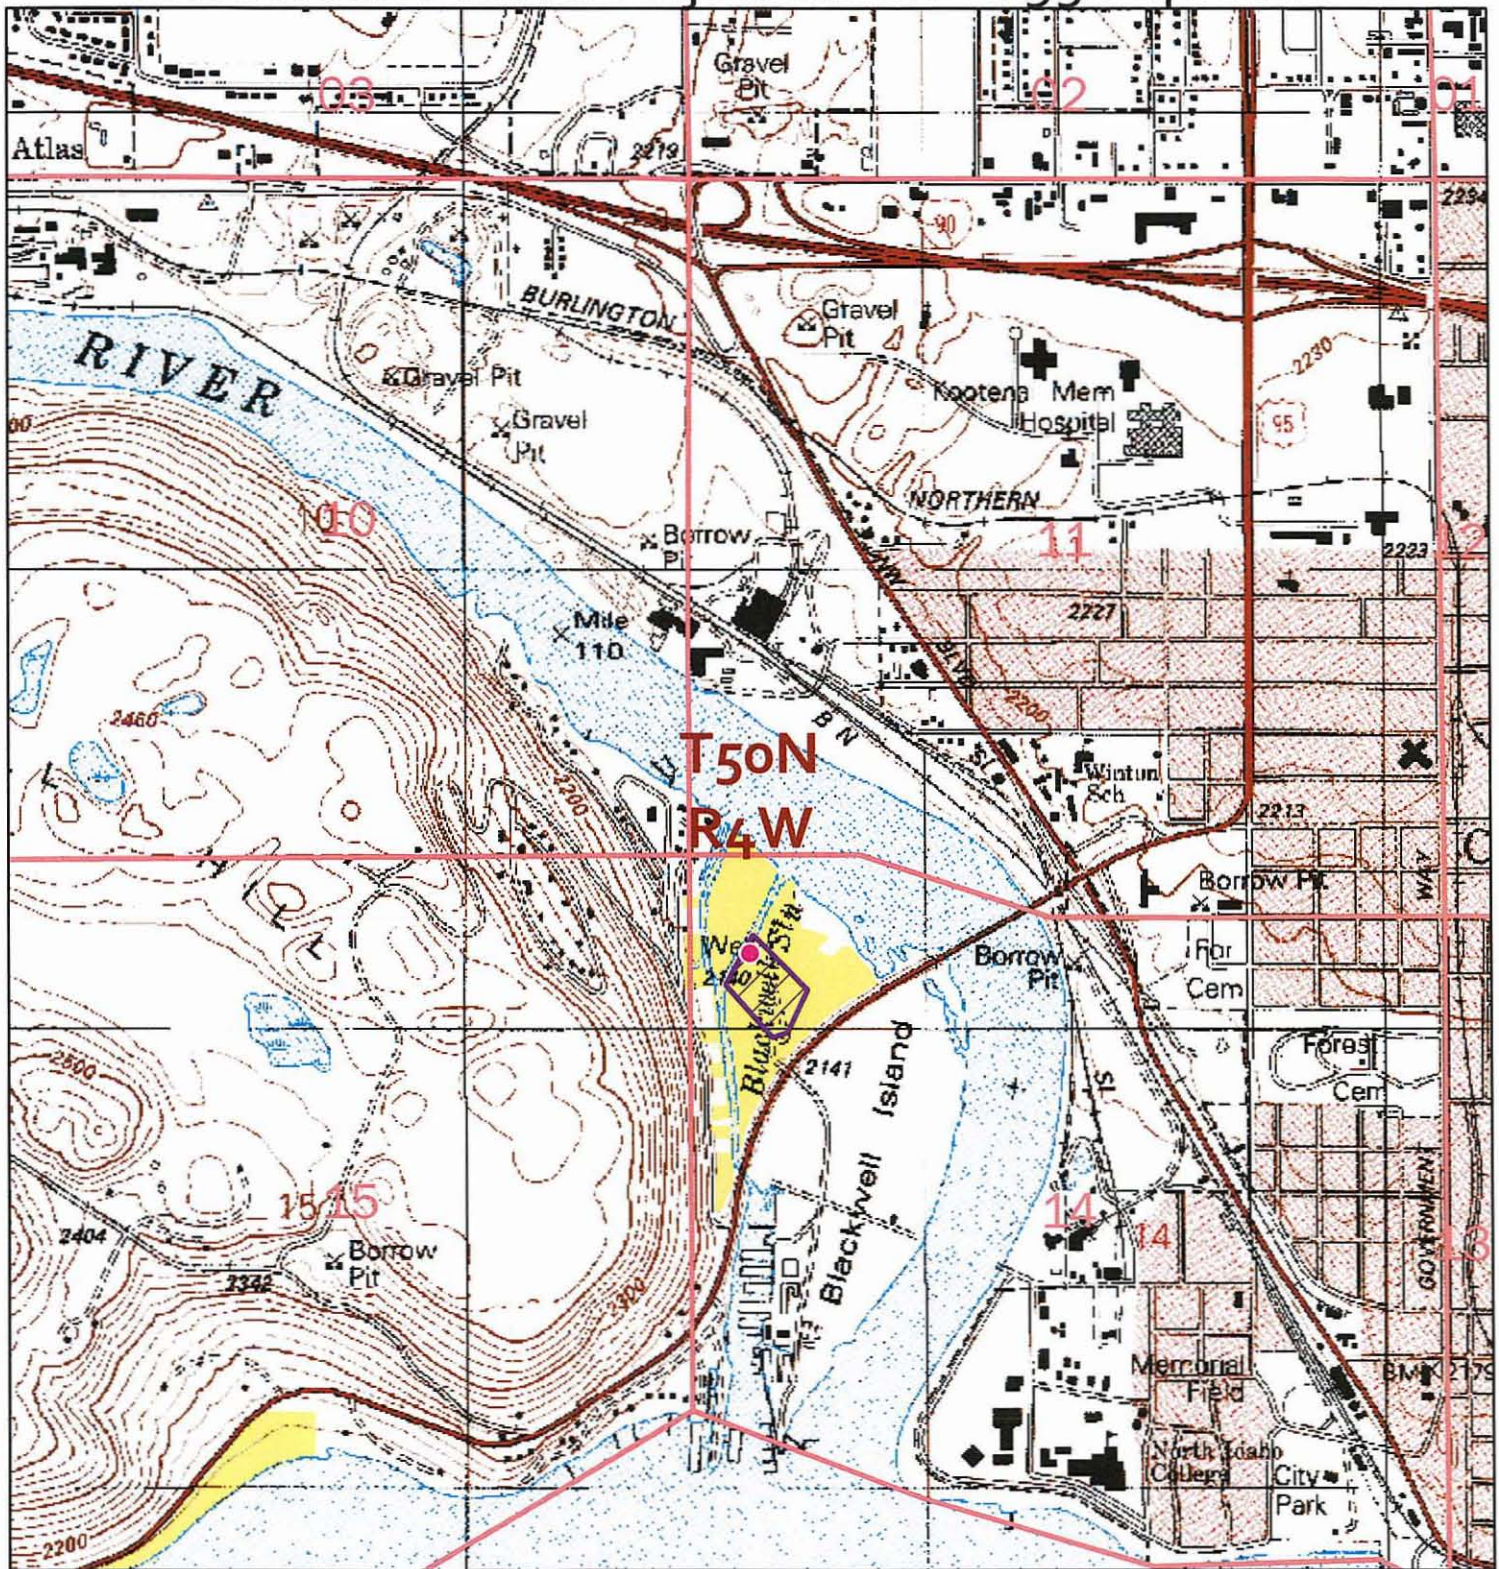

"No warranty is made by the Bureau of Land Management. The accuracy, reliability, or completeness of these data for individual use or aggregate use with other data is not guaranteed."



1 inch equals 0.25 miles

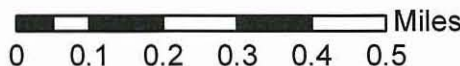

Legend

- Point of Diversion (GPS)
- Place of Use (Digitized)
- PLSS Sections
- BLM Ownership

95-9133

T50N R4W Section 14



Place of Use



Point of Diversion



State of Idaho
Department of Water Resources
Water Right License

WATER RIGHT NO. 95-09133

Priority: April 24, 2002

Maximum Diversion Rate: 0.11 CFS
Maximum Diversion Volume: 10.5 AF

It is hereby certified that US DEPT OF INTERIOR
BUREAU OF LAND MANAGEMENT
1808 N 3RD ST
COEUR D ALENE ID 83814 has complied with the terms and
conditions of the permit, issued pursuant to Application for Permit dated April 24, 2002; and has
submitted Proof of Beneficial Use on September 03, 2003. An examination indicates that the works
have a diversion capacity of 0.21 cfs of water from:

SOURCE

GROUND WATER

and a water right has been established as follows:

<u>BENEFICIAL USE</u>	<u>PERIOD OF USE</u>	<u>DIVERSION RATE</u>	<u>ANNUAL DIVERSION VOLUME</u>
IRRIGATION	03/15 to 11/15	0.11 CFS	10.5 AF

LOCATION OF POINT(S) OF DIVERSION:

GROUND WATER L4 (NW1/4NW1/4) Sec. 14, Twp 50N, Rge 04W, B.M.

KOOTENAI County

PLACE OF USE: IRRIGATION

Twp Rge Sec	NE	NW	SW	SE	Totals
50N 04W 14	NE NW SW SE	NE NW SW SE	NE NW SW SE	NE NW SW SE	3.5
		3.5			
		L4			

Total Acres: 3.5


CONDITIONS OF APPROVAL


1. This right when combined with all other rights shall provide no more than 0.03 cfs per acre nor more than 3.0 afa per acre at the field headgate for irrigation of the lands above.

This license is issued pursuant to the provisions of Section 42-219, Idaho Code. The water right confirmed by this license is subject to all prior water rights and shall be used in accordance with Idaho law and applicable rules of the Department of Water Resources.

Signed and sealed this 12th day of December, 2007.


DAVID R. TUTHILL, JR.
Director

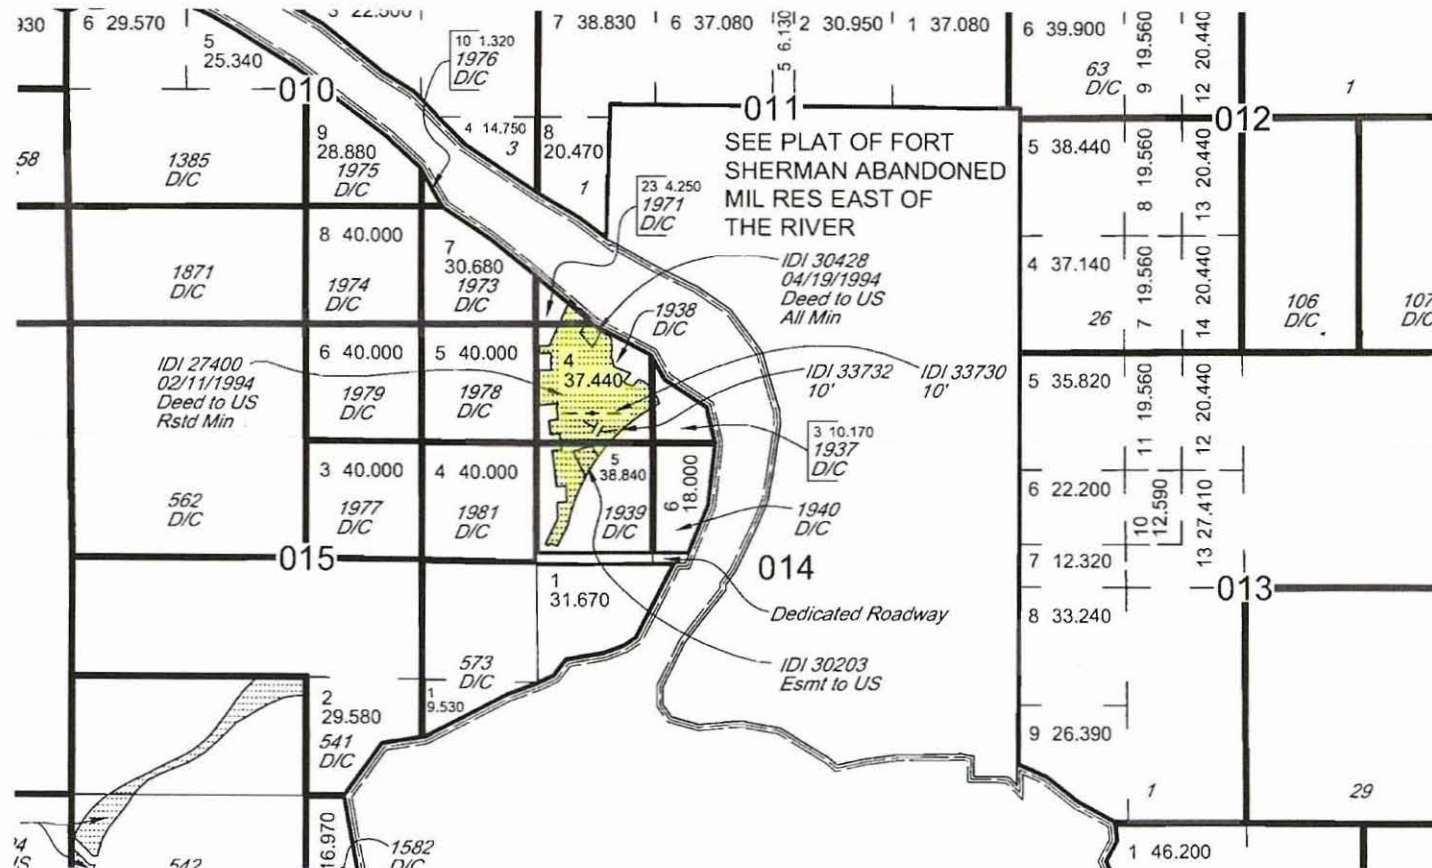

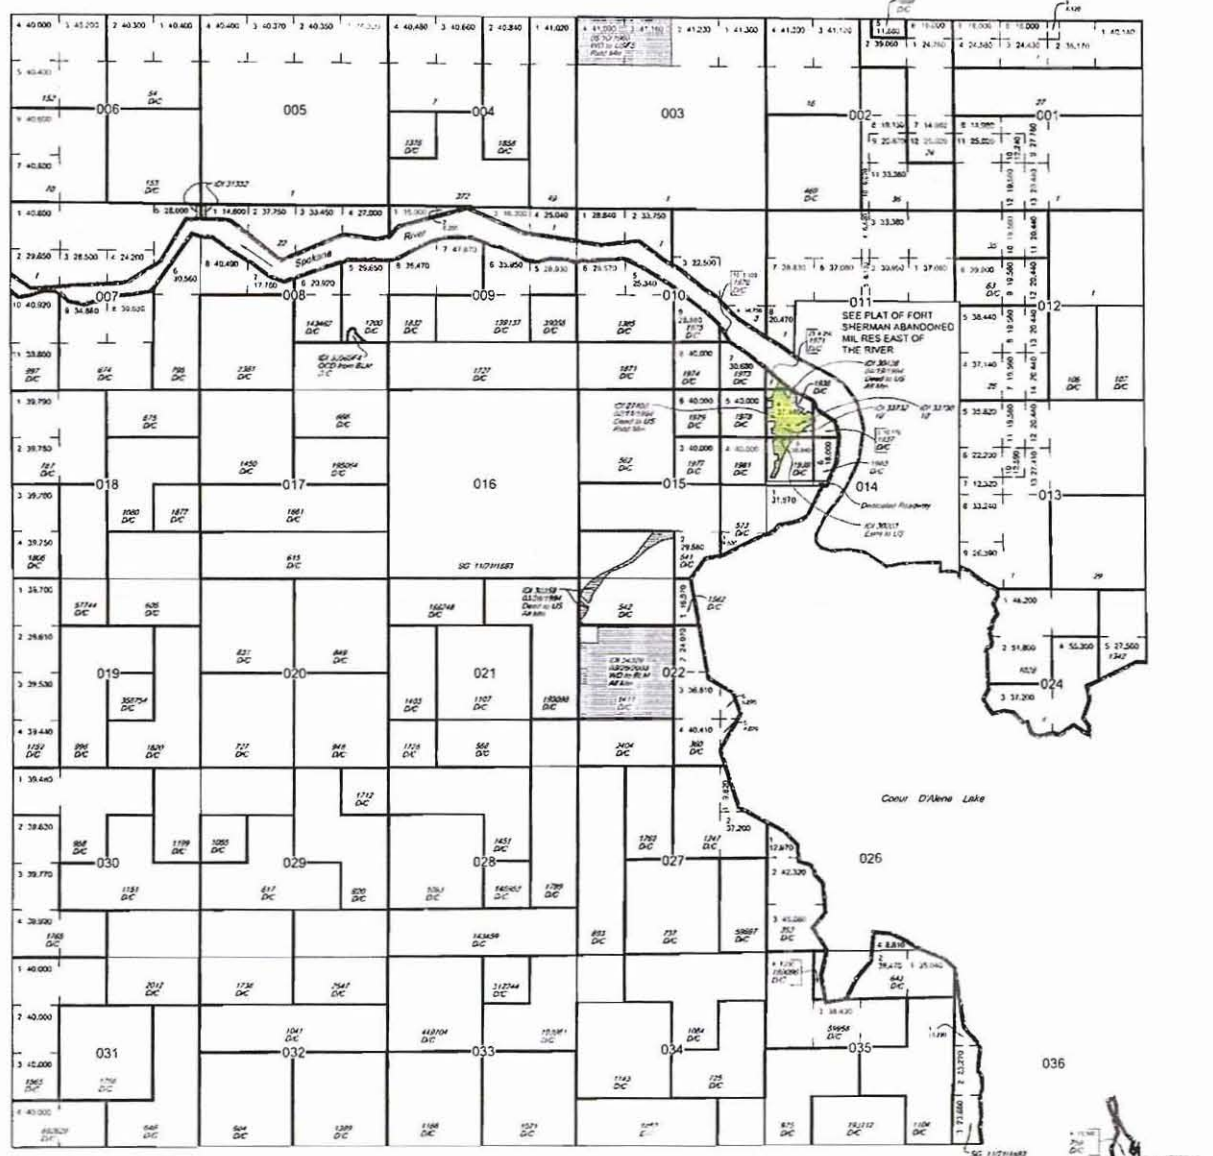KOOTENAI COUNTY 055
COEUR D'ALENE DISTRICT

MT PLAT

[illegible]


See Supplemental Remarks Plat No.

FILE REF:	IDB6980HCHM710000eung		
CONVERTED TTF:	SUN2005	BY:	MOP
LAST UPDATED:	SUN2005	BY:	MOP
GAGE #:		QAGC #:	
PORTED TO PUBLIC RECORDS:			
PUBLIC LAND SURVEY SYSTEM (PLSS)			
SUR GAGE ACQUIRED:	KATSDG05		
OTHER:	N/A.		
PROJECTED COORDINATE SYSTEM:	UTM ZONE 11N HAD 1983 NOTES:		
USE PLATS:			

Force Max
1.50 N
R. 4 W




U.S. Bureau of Land Management - Idaho State Office
1387 S. Vinell Way, Boise, Idaho 83709
(208) 373-4000

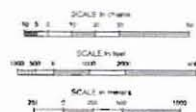


DISCLAIMER:

This plot is only a graphic display of the Bureau of Labor Management's (B.L.M.) Record of Title and Ownership survey data. It represents a snapshot in time and does not reflect the changes which may have been effected by lateral movements of their or other bodies of water. Refer to individual surveys for official information.


The rotation shown on withdrawals represent the last action taken, but may not be the effective date. See the technical notes to the end of original withdrawal order.

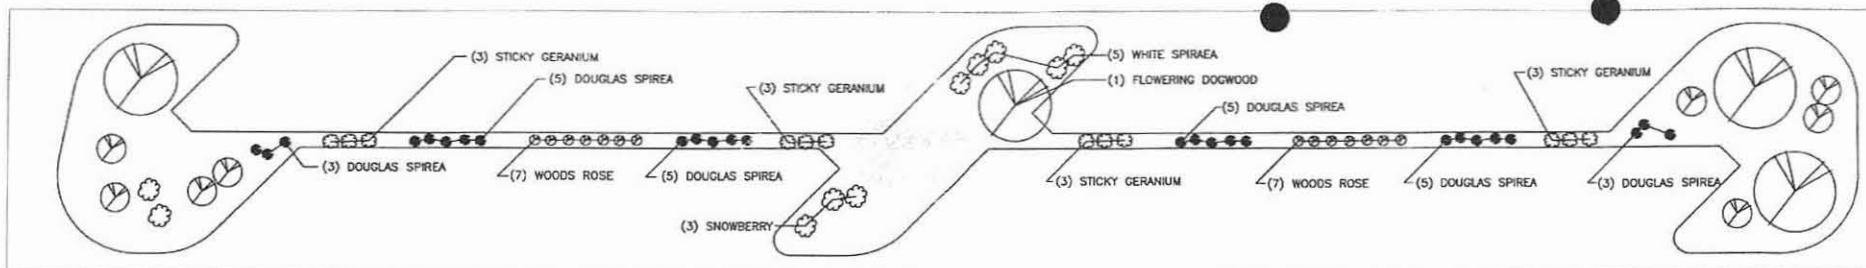

DETAIL A

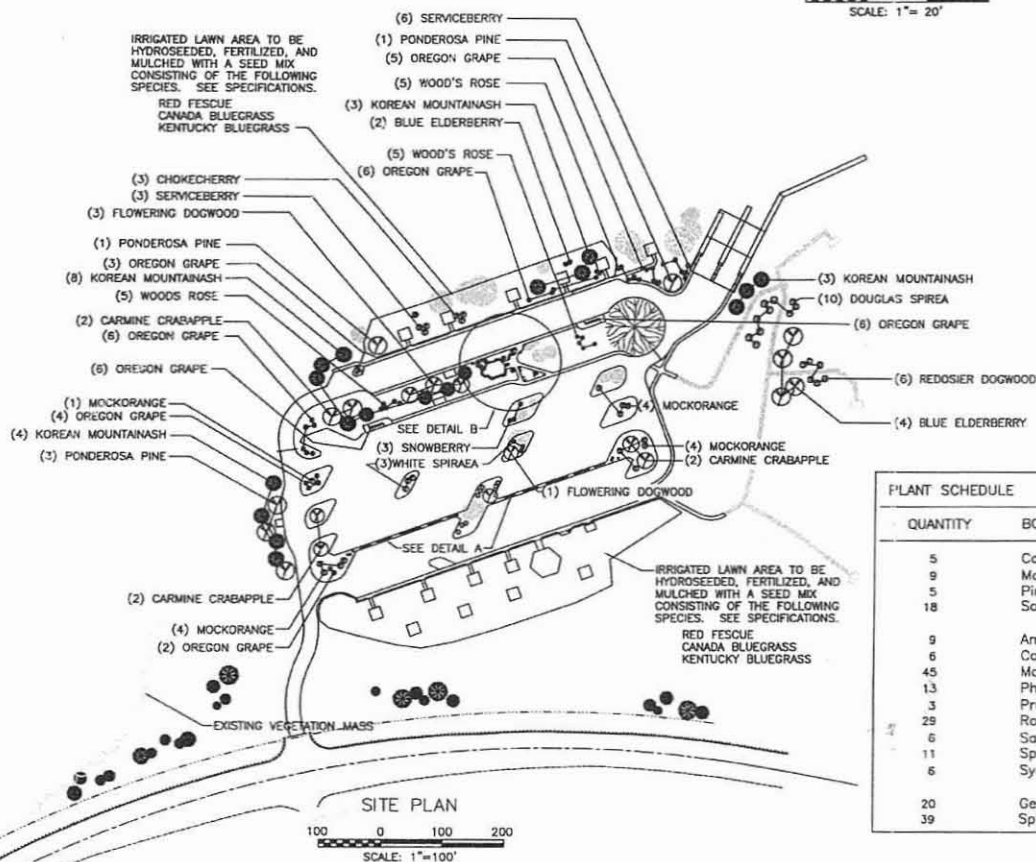

SITE PLAN

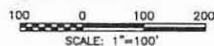


NOTES:

1. ALL NONDEVELOPED DISTURBED AREAS ARE TO BE SEEDED AND MULCHED WITH A SEED MIX CONSISTING OF THE FOLLOWING HERBS, FORBS, WILDFLOWERS AND GRASSES. SEE SPECIFICATIONS.

BLANKET FLOWER
FIRECRACKER PENSTEMON
PEARLY EVERLASTING
ROCKY MOUNTAIN PENSTEMON
SANDBERG BLUEGRASS
SHEEP FESCUE
SILKY LUPINE
WILD STRAWBERRY
CANADA BLUEGRASS
YARROW
FIREWEED

2. SEE SHEET L2 FOR PLANTING DETAILS
3. TRAILS THROUGH PARKING LOT ISLANDS WILL BE STAKED IN THE FIELD BY THE CONTRACTING OFFICER'S REPRESENTATIVE.
4. SUBSTITUTIONS WITHIN SAME GENUS MAY BE APPROVED BY CONTRACTING OFFICER IF SPECIFIED SPECIES/ VARIETY ARE NOT AVAILABLE
5. FIELD FIT NEW PLANTINGS WHERE CONFLICTS WITH EXISTING RETAINED PLANTS EXIST
6. ROOT PRUNE SILVER POPLAR BY TRENCHING 4' DEEP AT DRIP LINE.
7. SEE A2 FOR KIOSK LANDSCAPING DETAIL

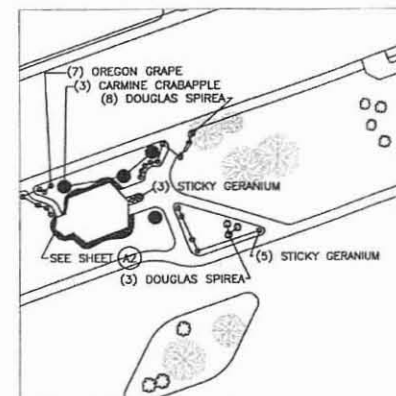

DETAIL B



PLANT SCHEDULE

QUANTITY	BOTANICAL NAME	COMMON NAME	SIZE
5	Cornus florida	Flowering Dogwood	5 Ft.
9	Malus x atrosanguinea	Carmine Crabapple	5 Ft.
5	Pinus ponderosa	Ponderosa Pine	5 Ft.
18	Sorbus alnifolia	Korean Mountainash	5 Ft.
9	Amelanchier alnifolia	Serviceberry	5 Gal.
6	Cornus sericea stolonifera	Redosier Dogwood	5 Gal.
45	Mahonia repens	Creeping Oregon Grape	2 Gal.
13	Philadelphus lewisii	Mockorange	5 Gal.
3	Prunus virginiana	Chokecherry	5 Gal.
29	Rosa woodsii	Woods Rose	2 Gal.
6	Sambucus cerulea	Blue Elderberry	5 Gal.
11	Spiraea betulifolia	White Spiraea	5 Gal.
6	Symphoricarpus albus	Snowberry	5 Gal.
20	Geranium viscosissimum	Sticky Geranium	2 Gal.
39	Spiraea douglasii	Douglas Spirea	2 Gal.



PLANTING PLAN

BLACKWELL ISLAND RECREATION SITE

UPPER COLUMBIA - SALMON CLEARWATER DISTRICT - IDAHO

DESIGNED TONI GRIFFIN

REVIEWED PAT FLEMING

APPROVED Eric R. Thomson

DRAWN TLG

SCALE AS SHOWN


DATE JUNE 1, 1999 SHEET 14 OF 33

DRAWING NO. RS-110-02900-29

ALWAYS THINK SAFETY

L1

02/10/99 10:55:03 AM PSI



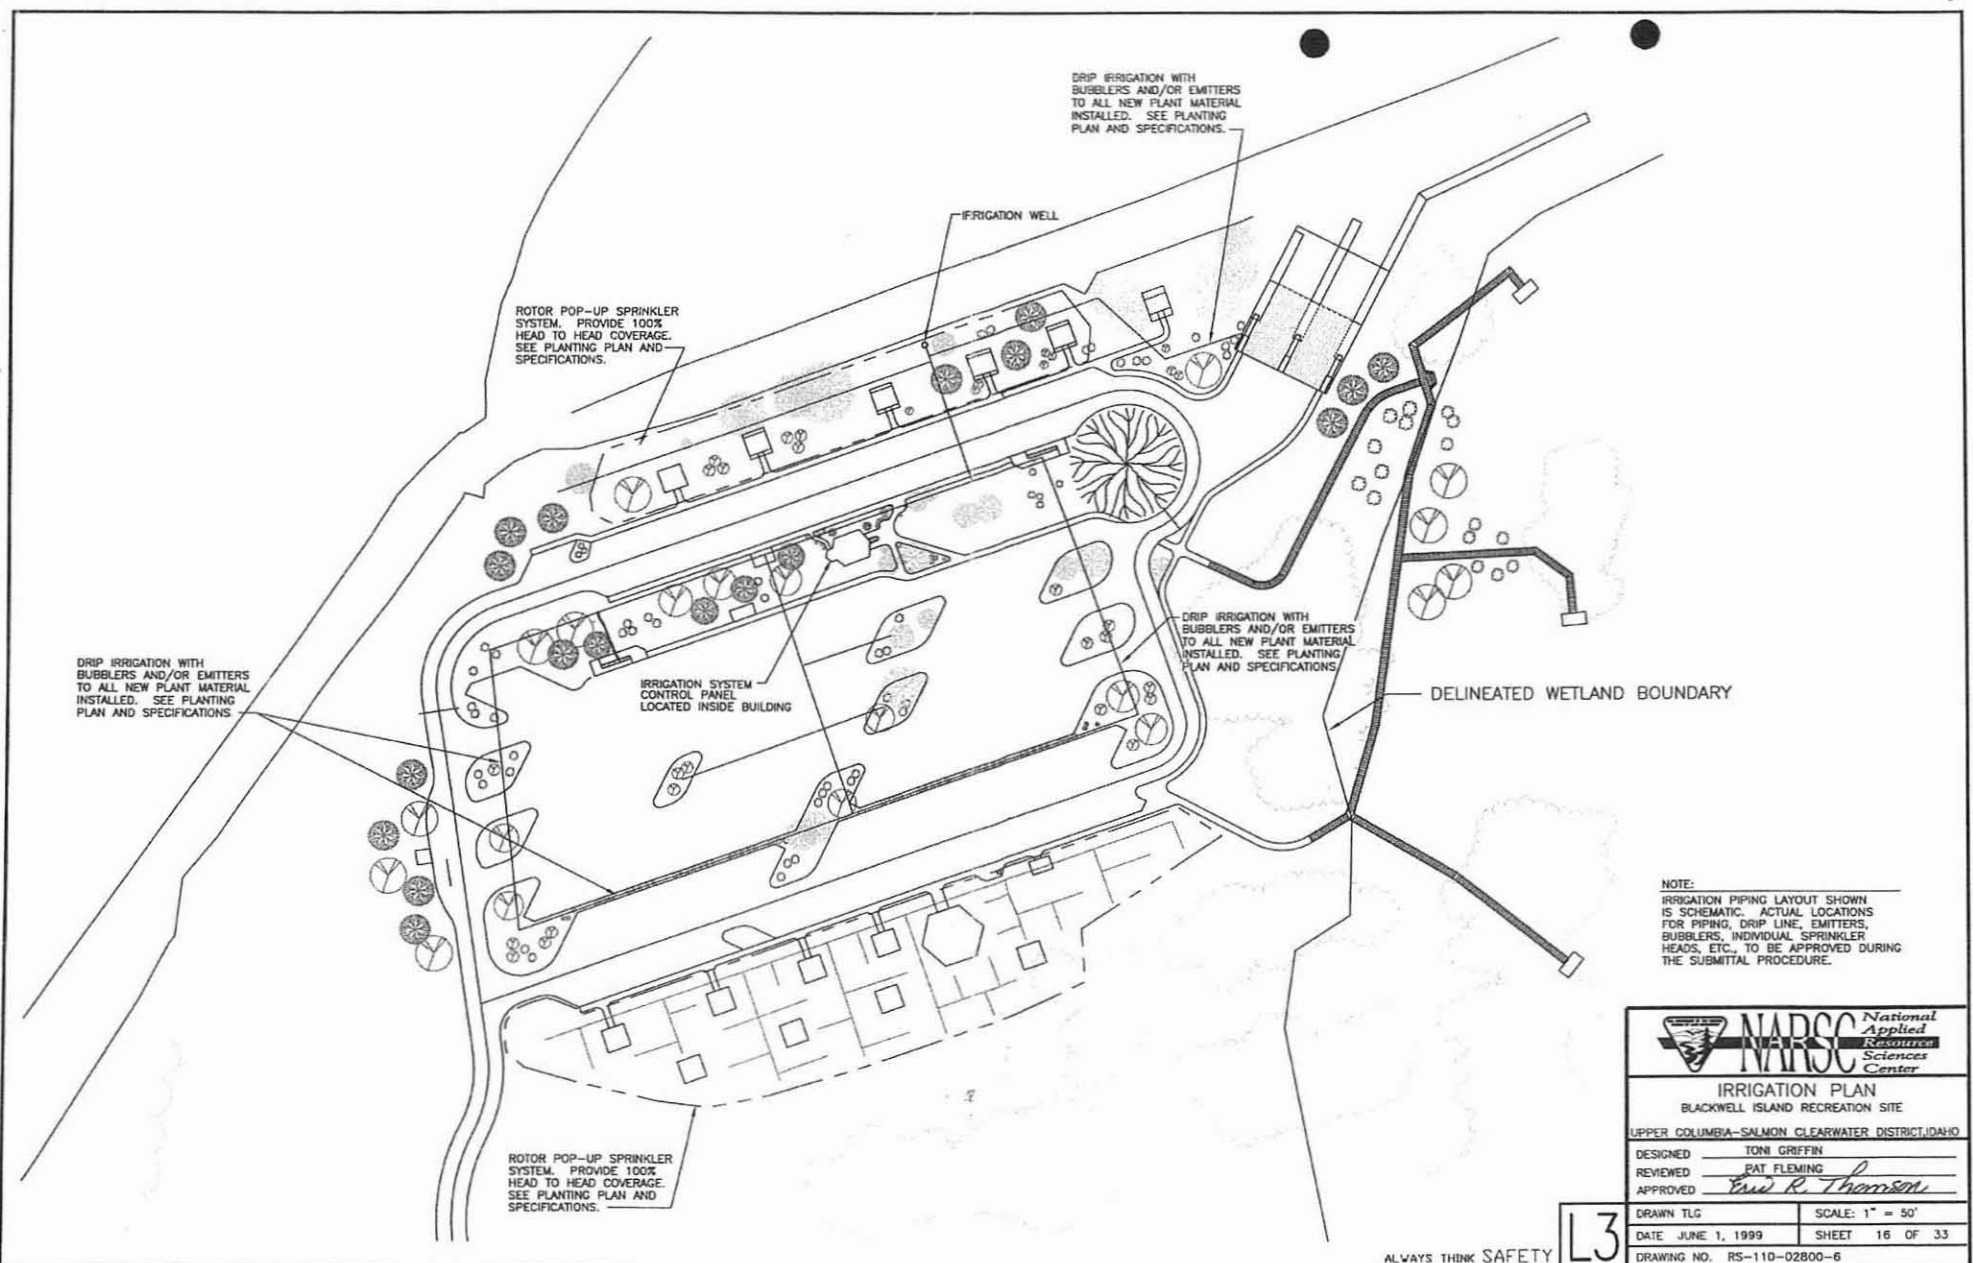


NOTE:
IRRIGATION PIPING LAYOUT SHOWN IS SCHEMATIC. ACTUAL LOCATIONS FOR PIPING, DRIP LINE, EMITTERS, BUBBLERS, INDIVIDUAL SPRINKLER HEADS, ETC., TO BE APPROVED DURING THE SUBMITTAL PROCEDURE.




 NARSC National Applied Resources Sciences Center	
IRRIGATION PLAN	
BLACKWELL ISLAND RECREATION SITE	
UPPER COLUMBIA-SALMON CLEARWATER DISTRICT, IDAHO	
DESIGNED	TONI GRIFFIN
REVIEWED	RAT FLEMING
APPROVED	<i>Paul R. Thomson</i>
DRAWN TLG	SCALE: 1" = 50'
DATE JUNE 1, 1999	SHEET 16 OF 33
DRAWING NO. RS-110-02800-6	

ALWAYS THINK SAFETY

L3

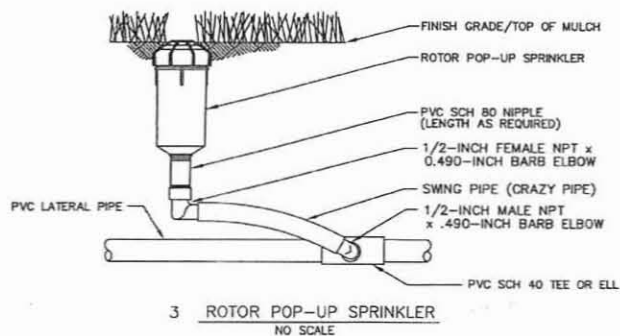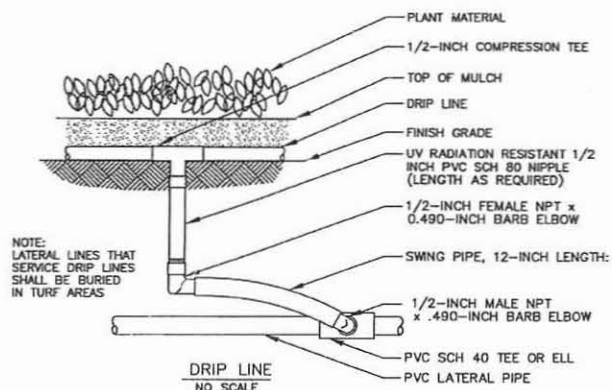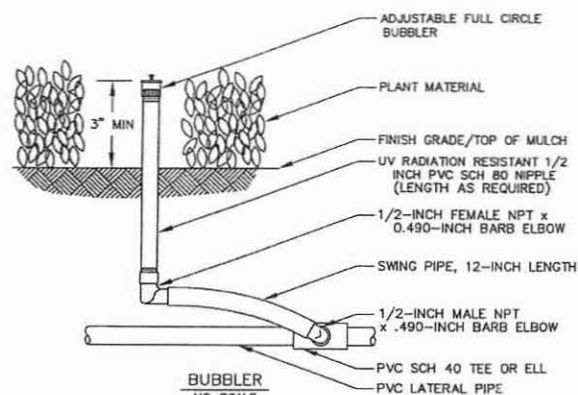

NOTE:
1. A SWING PIPE ASSEMBLY MAY BE USED WITH FLOWS LESS THAN 4 GPM.

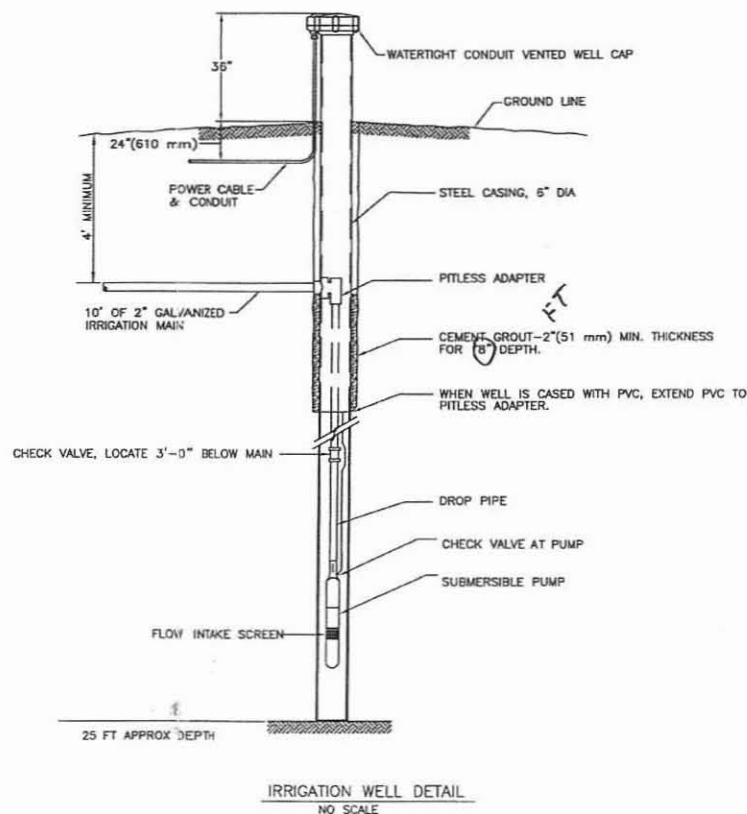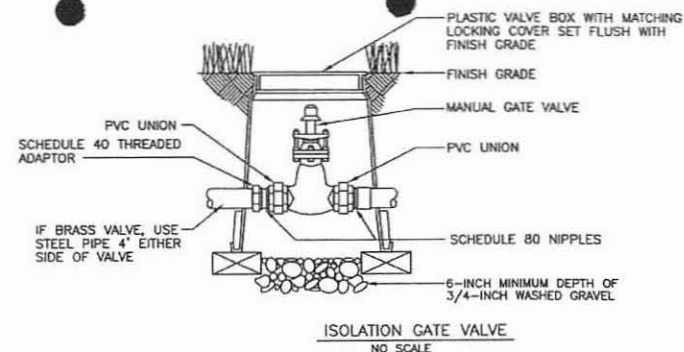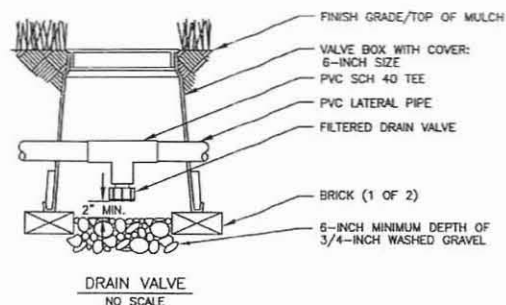

 NARSC National Applied Resource Sciences Center	
IRRIGATION DETAILS BLACKWELL ISLAND RECREATION SITE UPPER COLUMBIA-SALMON CLEARWATER DISTRICT IDAHO	
DESIGNED	TONI GRIFFIN
REVIEWED	PAT FLEMING
APPROVED	<i>Eric R. Thomson</i>
DRAWN	TLG
DATE	JUNE 1, 1999
DRAWING NO.	RS-110-02500-7
SCALE	AS SHOWN
SHEET	17 OF 33

ALWAYS THINK SAFETY

L4

WATER RIGHT CLAIM VERIFICATION

STATE OF IDAHO)
) ss:
COUNTY OF ADA)

CLAIMANT VERIFICATION:

Water Right Number: 95-09133 (9506486006)

(a.) By signing below, I acknowledge that I have received, read, and understand the form entitled "How you will receive notices in the Coeur d'Alene-Spokane River Basin Adjudication." (b.) I do ___ do not X wish to receive and pay a small annual fee for monthly copies of the docket sheet.

For Organizations:

I do solemnly swear and affirm that I am Fredric W. Price, Water Rights Specialist of United States of America, acting through U.S.D.I., BLM, that I have signed the foregoing documents in the space below as Water Rights Specialist of United States of America, acting through U.S.D.I., BLM and that the statements contained in the foregoing documents are true and correct.

Signature of Authorized Agent *Fredric W. Price* for
the United States of America, acting through U.S.D.I., BLM

NOTARY:

Subscribed and sworn to before me on this 16th day of May, 2009.

Linda C. Buck
Linda C. Buck

Notary Public in and for: State of Idaho

Residing at: Mountain Home, Idaho

My Commission Expires: December 21, 2011

Seal

