

WELL DRILLER'S REPORT


State law requires that this report be filed with the Director, Department of Water Resources within 30 days after the completion or abandonment of the well.

[illegible]

USE ADDITIONAL SHEETS IF NECESSARY — FORWARD THE WHITE COPY TO THE DEPARTMENT

SEP 14 2009

SKEMATIC OF SHARED WELL
FOR PARCELS # 7130 and # 7140

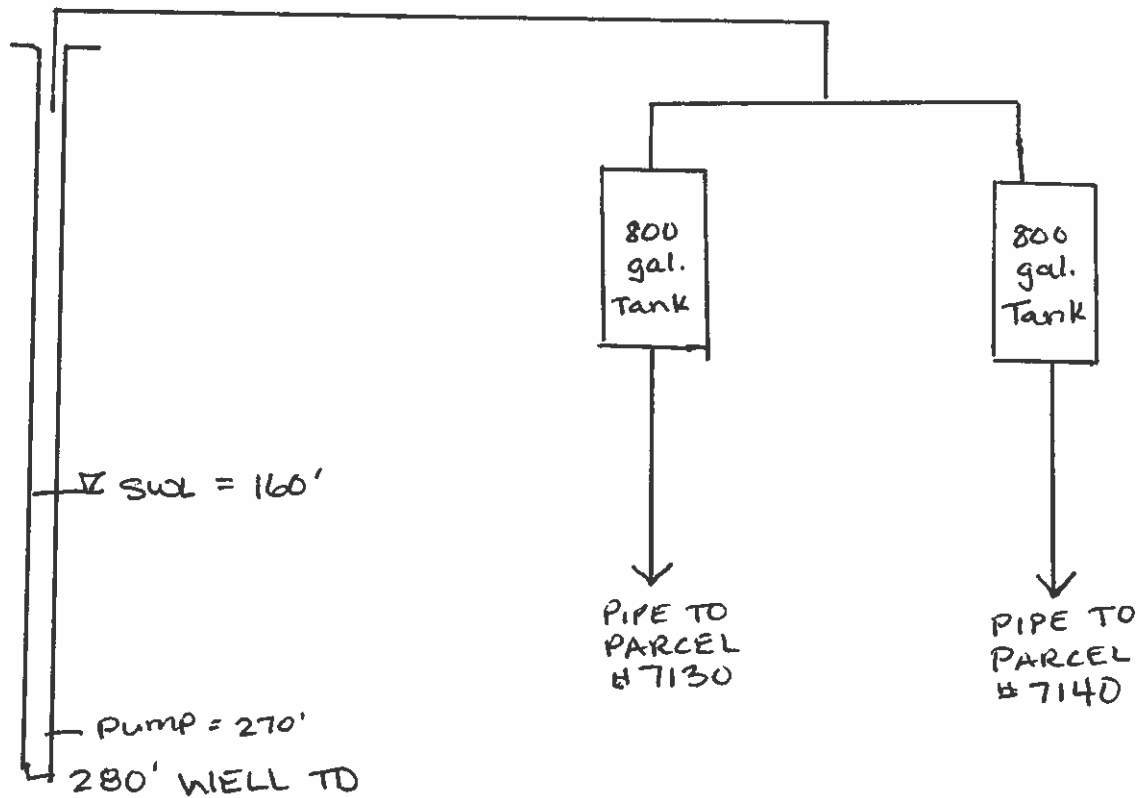

Attachment 3: Kamberos, Mary C# 7130


August 20, 2009

All of us, the undersigned, are in agreement that our sister, Marina Dochios Plastino, may sign all claim documents on our behalf.

Catherine Dochios Vlachos
Catherine Dochios Vlachos

Mary Dochios Kamberos
Mary Dochios Kamberos

Marina Dochios Plastino
Marina Dochios Plastino

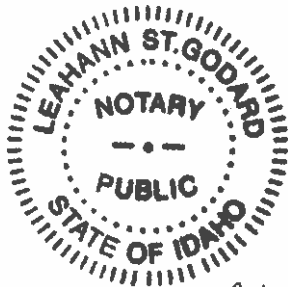

Leahann St. Godard
My commission expires July 27, 2013
Today's date is August 26, 2009

COARDED

SEP 14 2009

Attachment 4: Kamberos, Mary #7130

September 1, 2009


My sister, Mary Dochios Kamberos owns both homes located at 10852 West Hidden Valley Road and 10622 West Hidden Valley Road. The homes are adjacent to one another. The primary well is shared between the homes and is located nearer to the home at the 10622 address. Currently there is an adequate supply of water from that well for domestic use for both homes and a new pump was installed this summer on this well.

There is another well located near the front of the home at 10852, but that well does not produce enough water and therefore has been capped. It may be developed in the future. The house at 10822 also uses water for a few fruit trees located to the east of the home.

Marina Dochios Plastino
Marina Dochios Plastino

9-1-09

Signed for Mary Dochios Kamberos

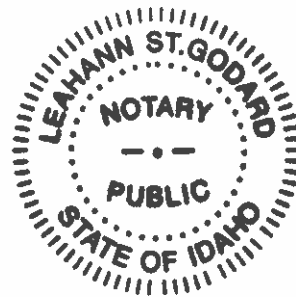


Leahann St. Godard
September 1, 2009

SCANNED
SEP 14 2009

ATTACHMENT 5: Kamberos, Mary #7130

T51N R5W S2
Kootenai Co., Idaho

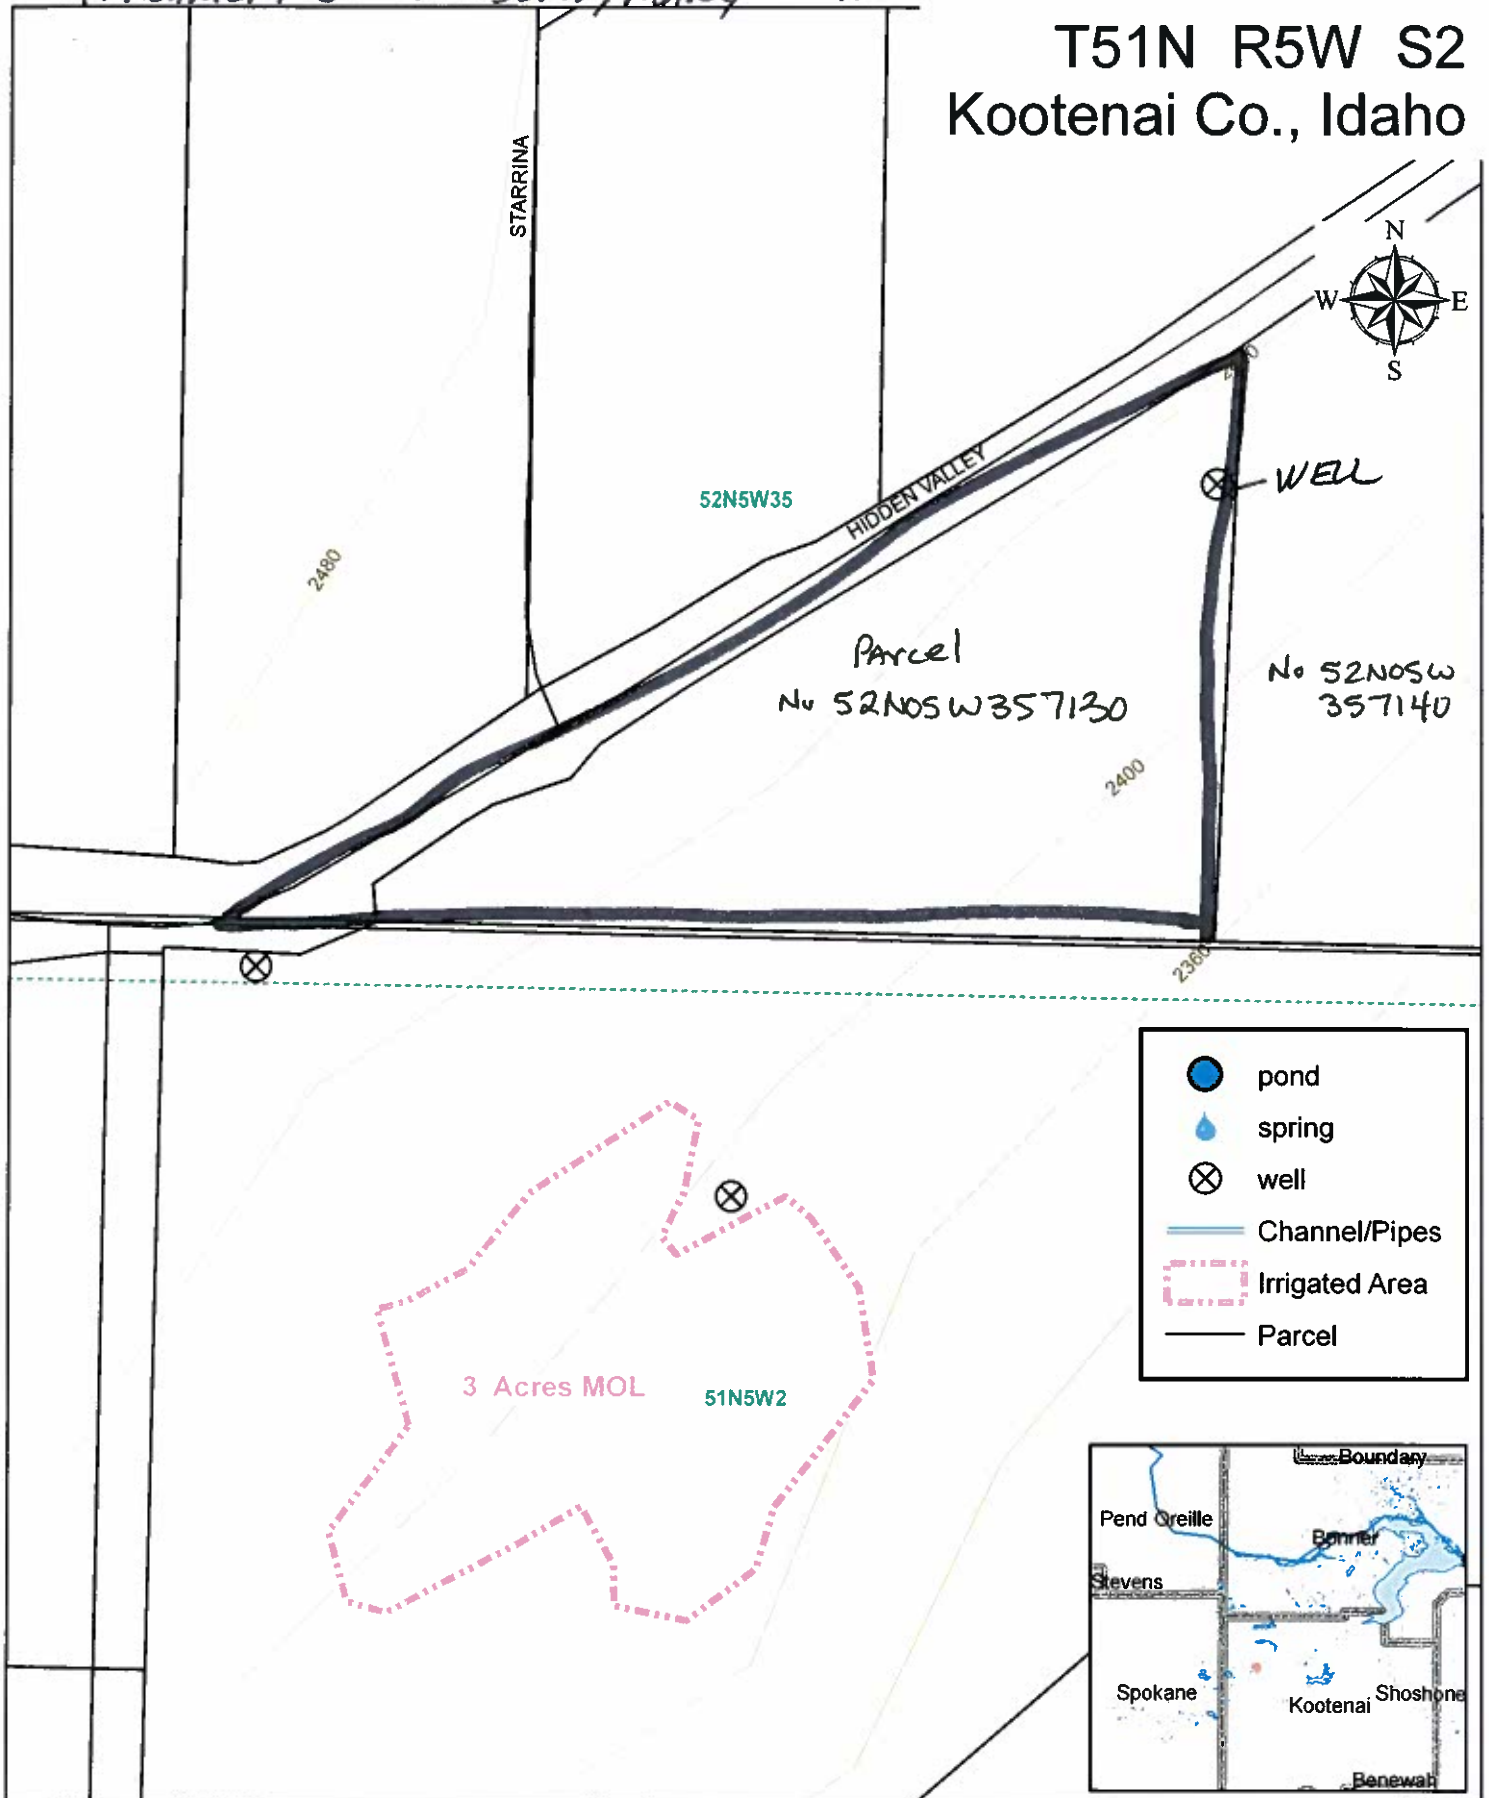


This is not a survey. Actual relationships & distances between features may be different from those depicted on this map. Accurate measurements are required in order to verify these relationships and distances.

2006 USDA/NAIP (Aerial Photo)

0 70 140 280
Feet

WNI
GROUP
SEP 14 2009

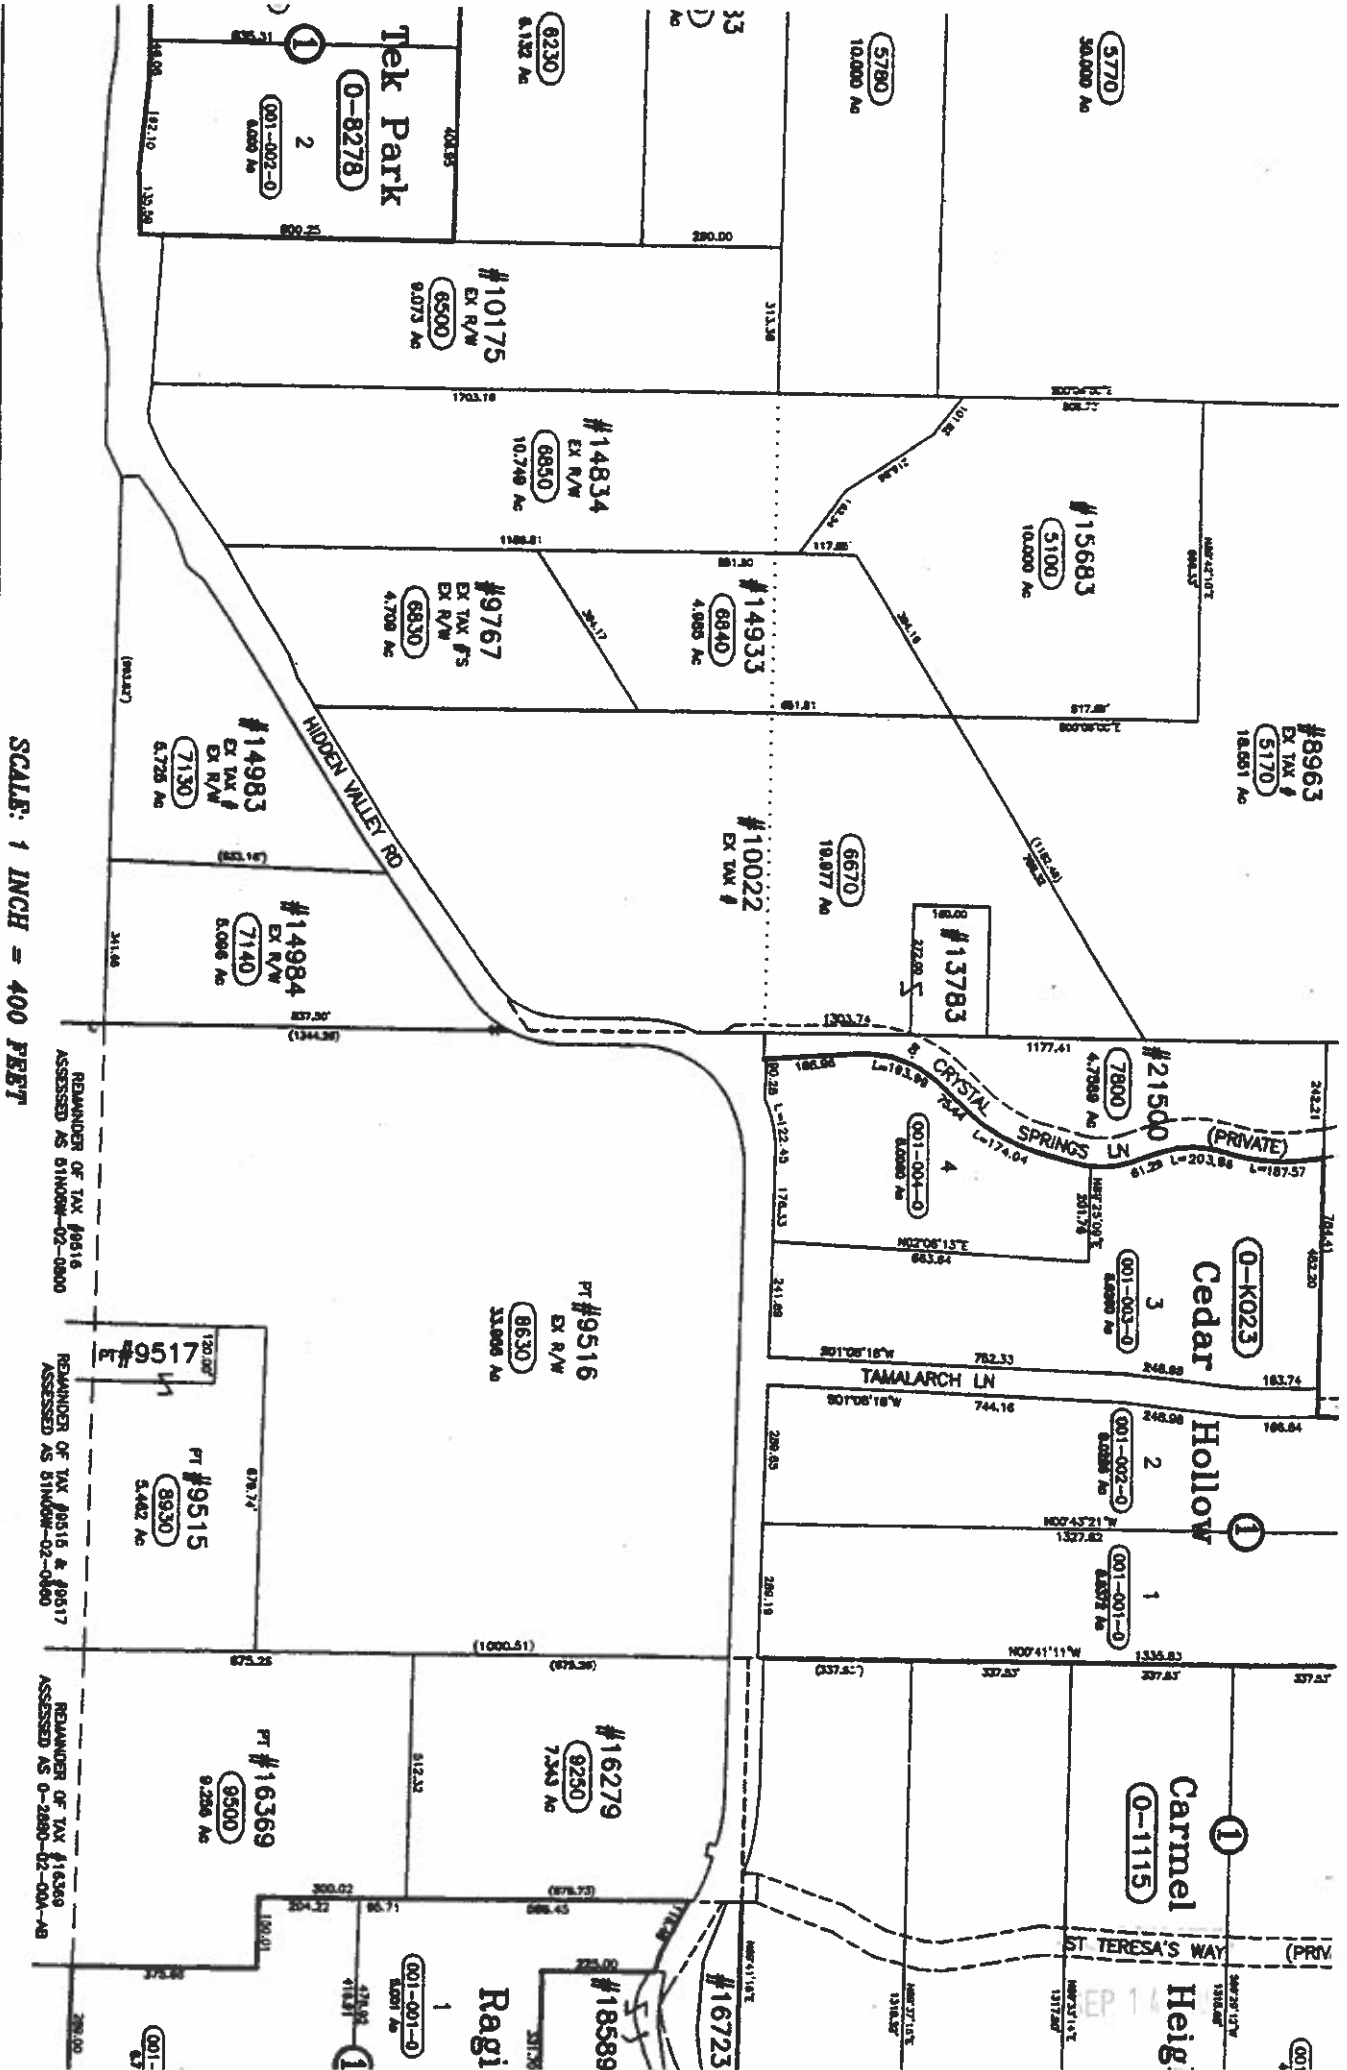

SCALE: 1 INCH = 400 FEET

REMAINDER OF TAX #9516
ASSESSED AS 01NOV-02-0800

REMAINDER OF TAX #9516 & #9517
ASSESSED AS 01NOV-02-0400

REMAINDER OF TAX #16369
ASSESSED AS 0-2890-02-004-AB

Attachment 7: Kamboj, Mary # 7130

Sec. 35 Twp. 5.