

8/30/61 DA

No. 44152

STATE OF IDAHO — DEPARTMENT OF LAW ENFORCEMENT
IDAHO STATE ELECTRICAL BOARD

1. CONTRACTOR'S TAG — TO BE LEFT IN THE SERVICE SWITCH

Permission is hereby granted to an Electric Power Supplier to connect and energize the electrical wiring system designated hereon, pending inspection and approval by the Commissioner of Law Enforcement, and on condition that these tags are properly filled in and signed, all as provided for by Regulation No. 2, issued by the Commissioner of Law Enforcement, by authority vested in him by Chapter 10, Title 54, Idaho Code, as amended.

7-8 Yr. 1961
(Date Tag Made Out)

Adolph H. Will
(Owner or Tenant's Name — Please Print)

E-216 33rd
(Mailing Address — Street and Town)

Kelso Lake, Idaho
(Location of Premises Served)


Wolfe & Wall
(Electrical Contractor)

1015
(Certificate No.)

KE Kephart
(Superintendent's Signature)

Schedule of Inspection Fees is
Printed on the Back of this Tag \$

2.50
(Inspection Fee to be Remitted)

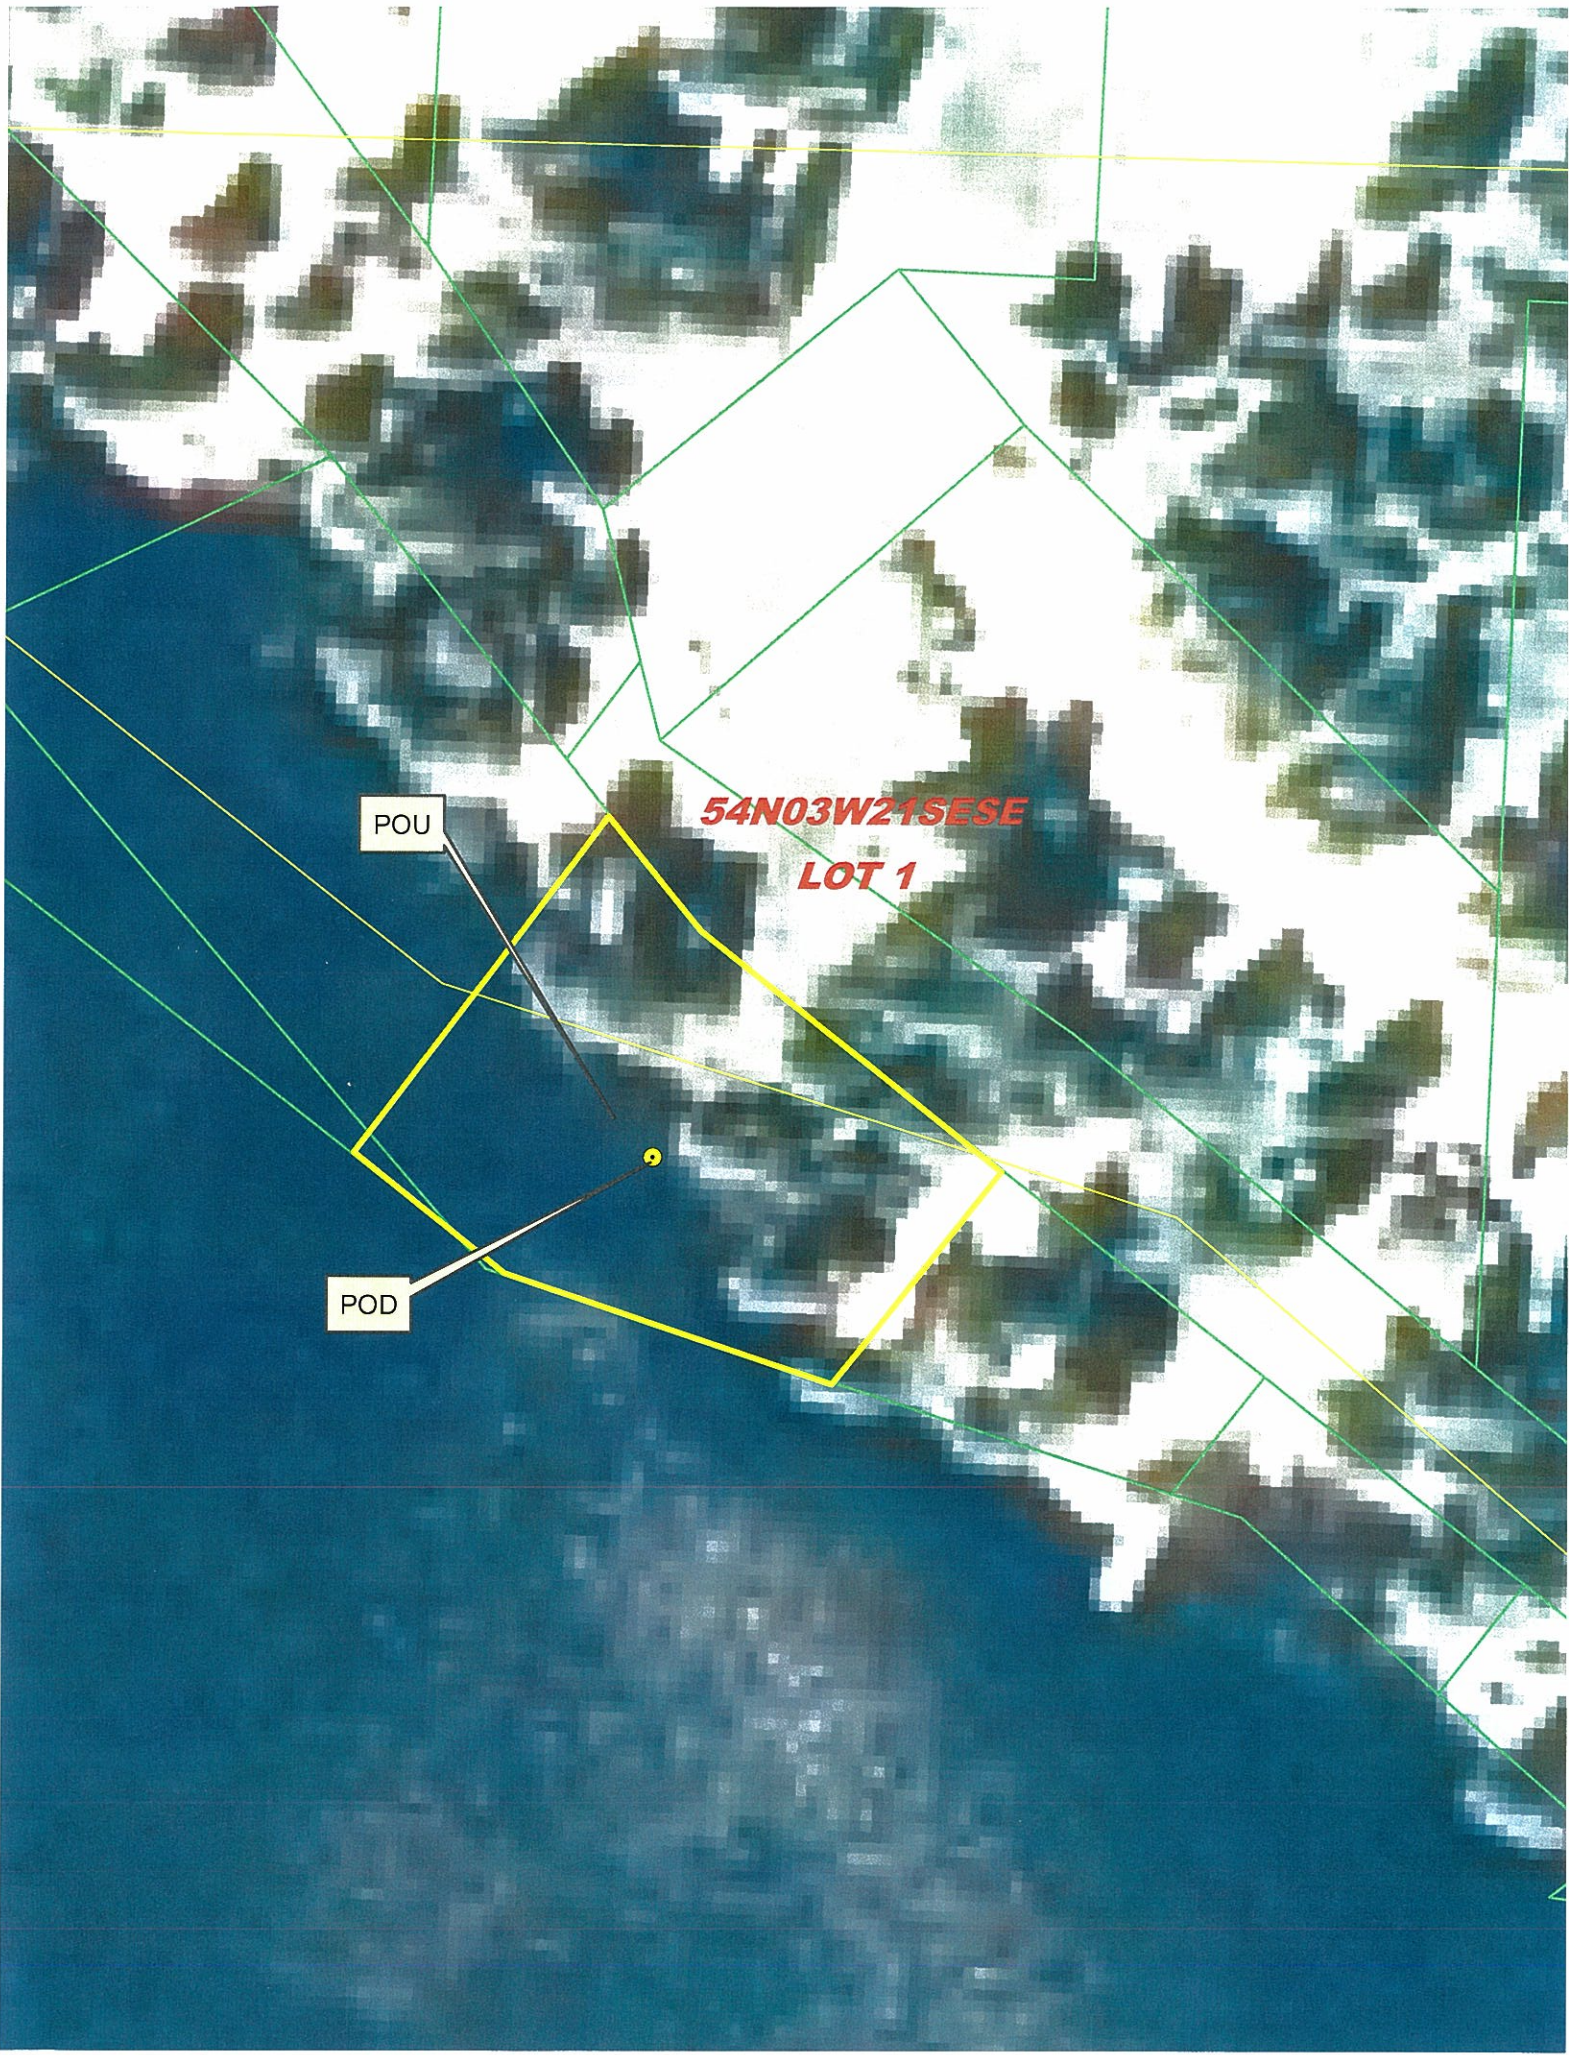

POU

54N03W21SESE
LOT 1

POD