



CITY OF TETONIA

RECEIVED
MAR 30 1990

Department of Water Resources

P.O. BOX
TETONIA, IDAHO 83452

Mar. 28, 1990

Dept. of Water Resources
Boise, Id 83720


Dear Anita:


Please find enclosed a copy of our
city map; you requested.

The point of diversion in city records
reads:


Township 6 North Range 45 East
Sections: 28, 29, 32, + 33. Since these records
were recorded the city got a new water
system in 1985 so I am questioning wheather
the section discription has changed. If
that is important that that be real accurate
please notify me + I can double check this
for you. Have a nice day.

Sincerely,
Harolyn Berry - Clerk
(208) 456-2373

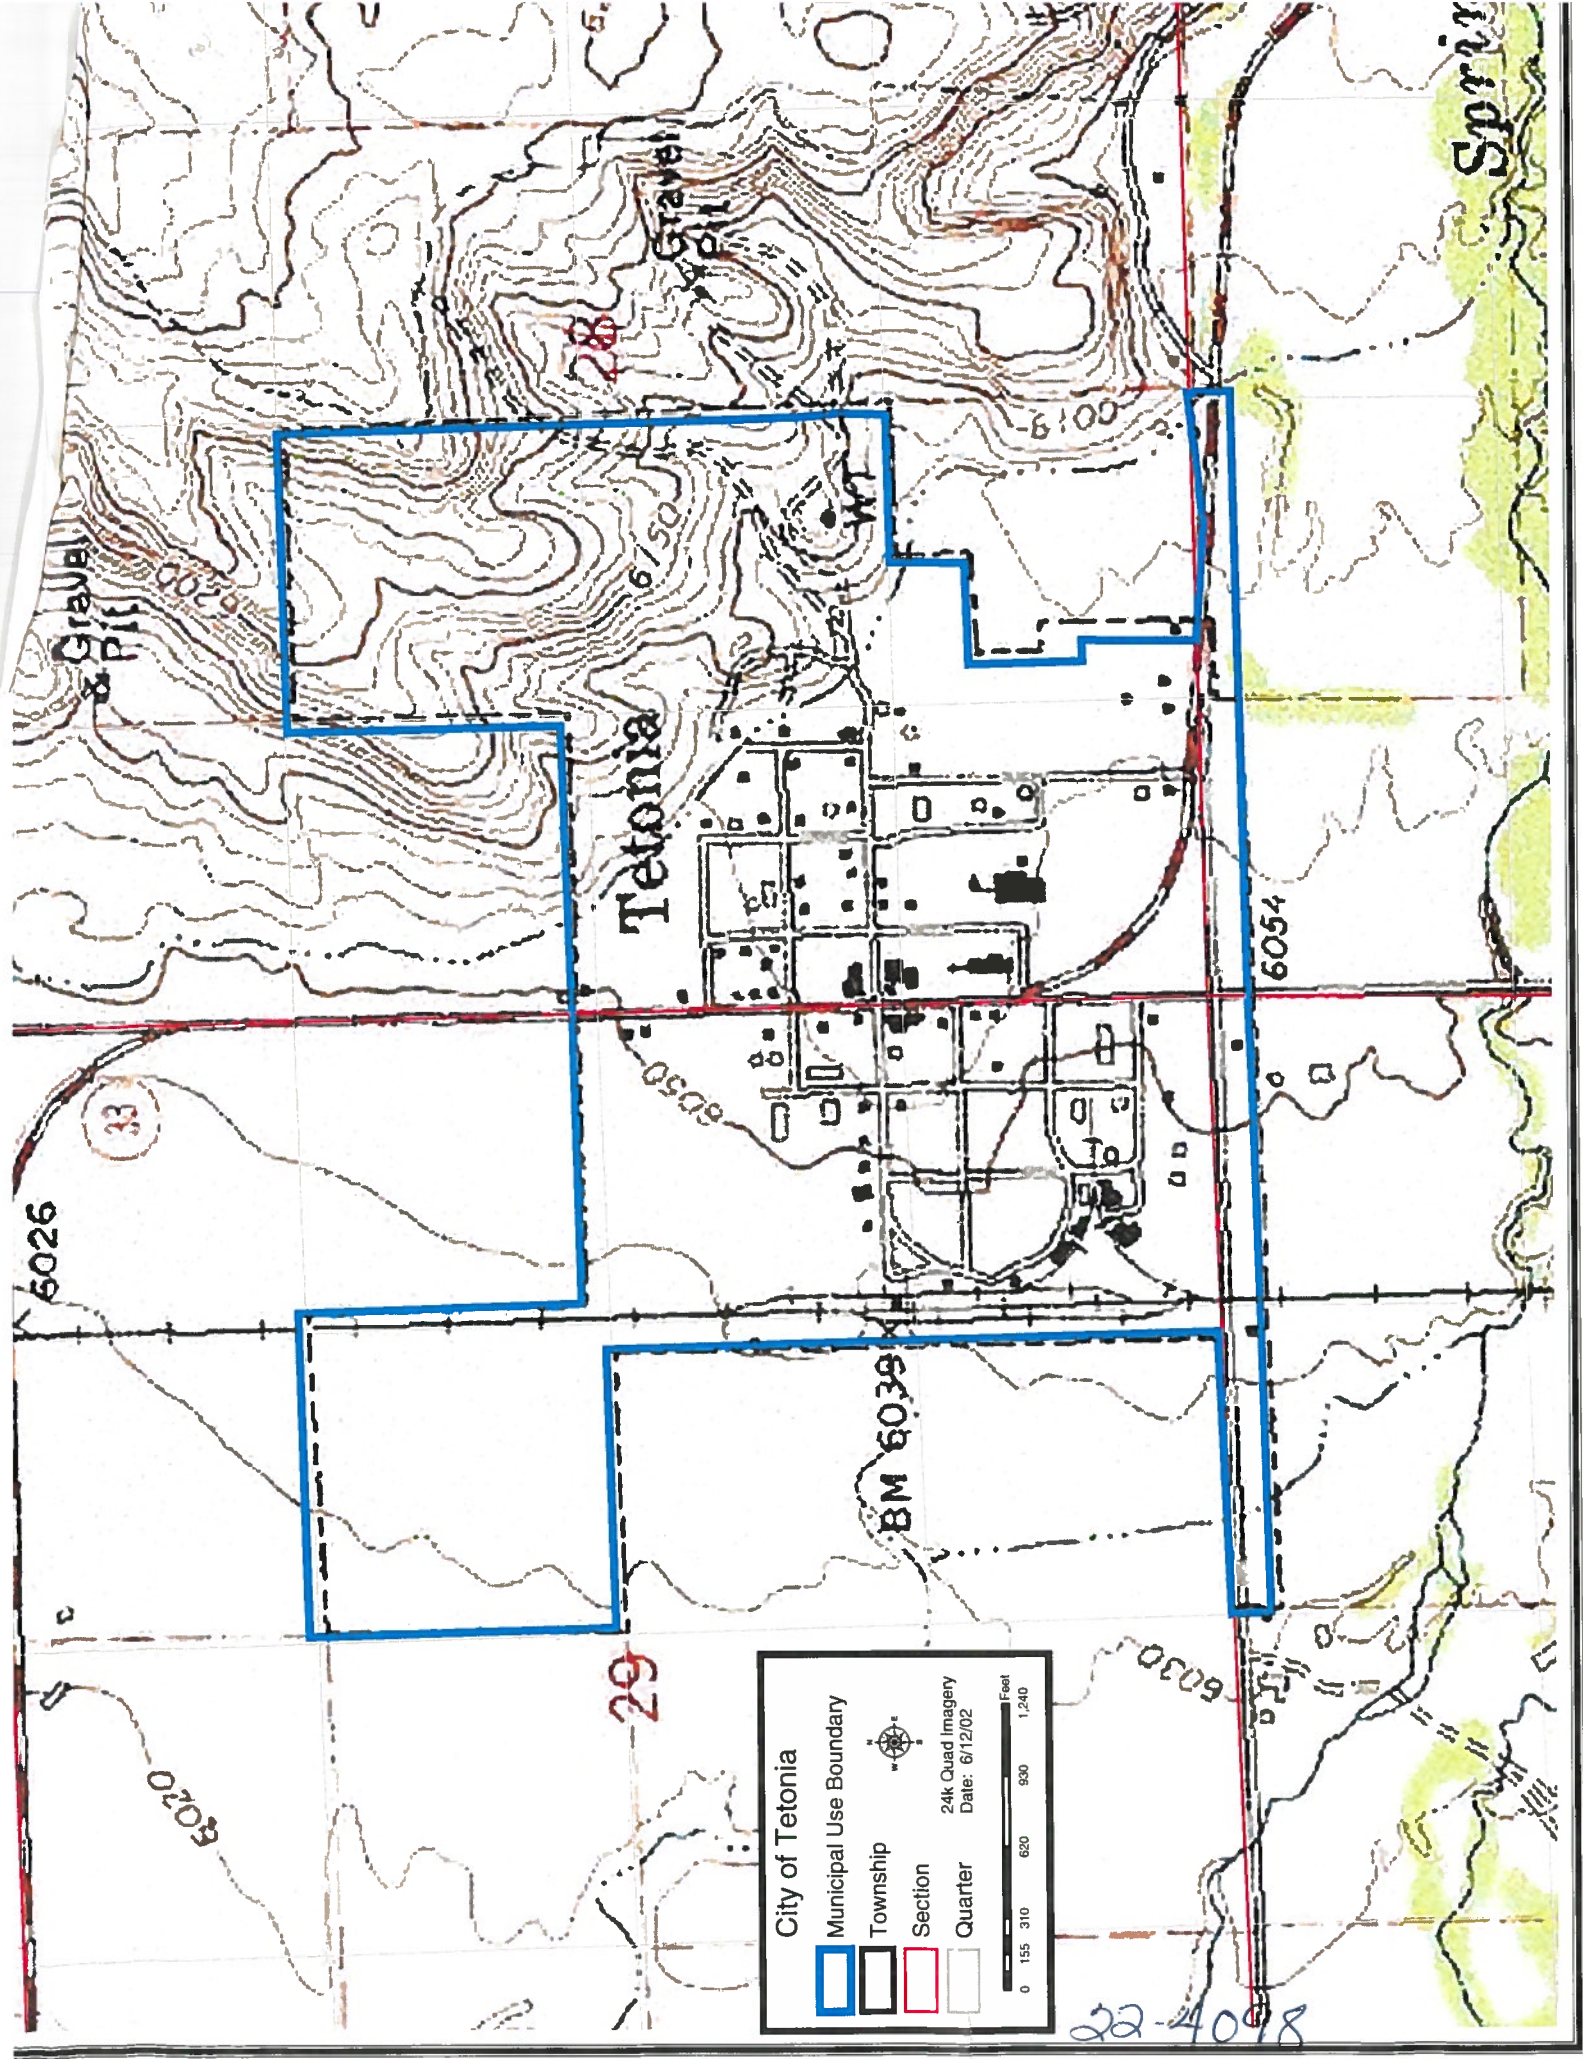

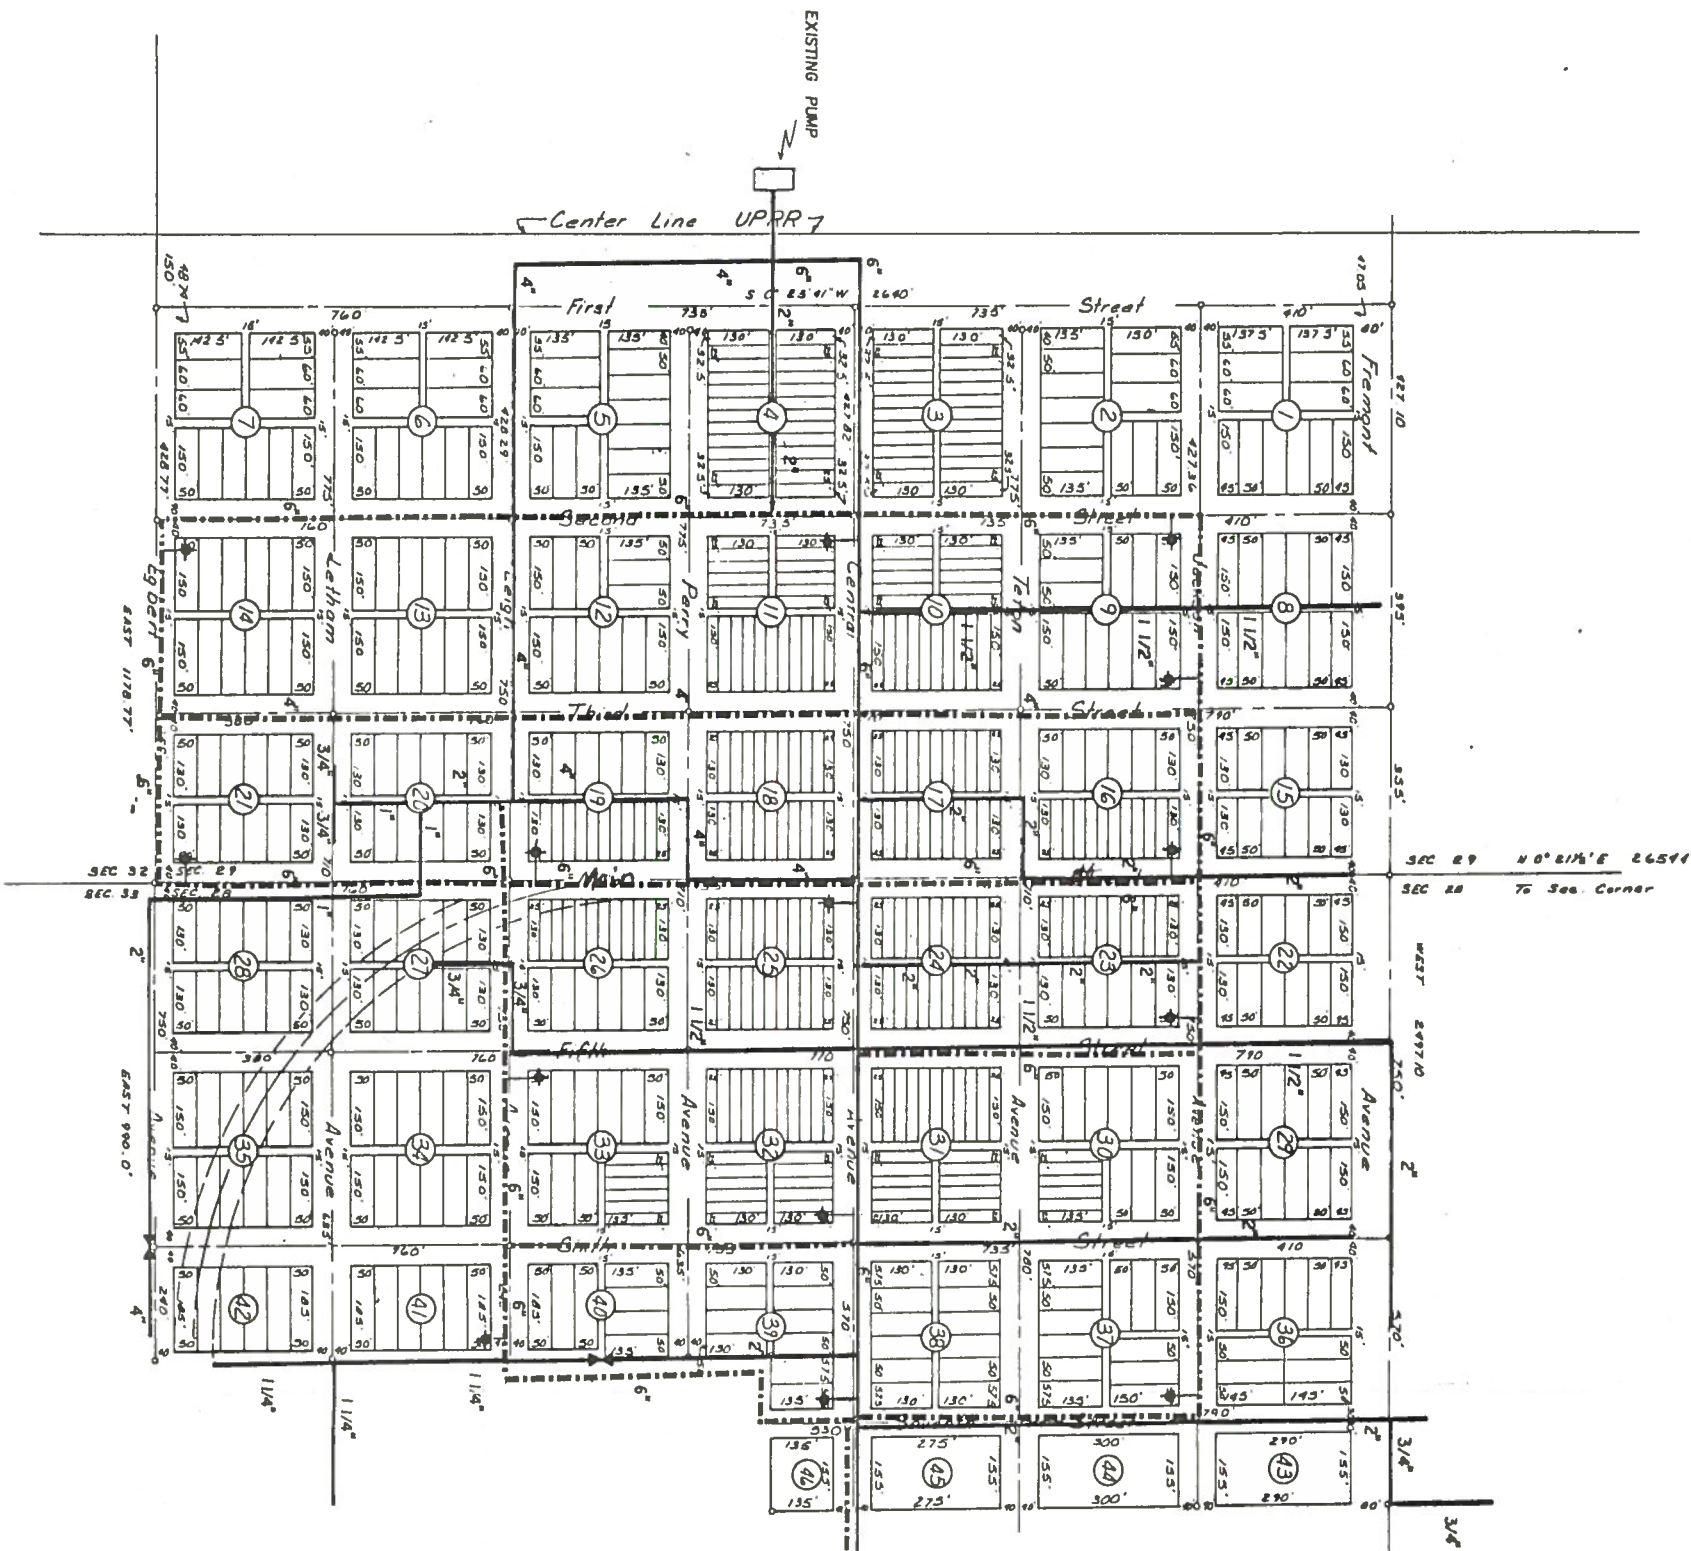

EXISTING WATER
PROPOSED WATER
FIRE HYDRANT

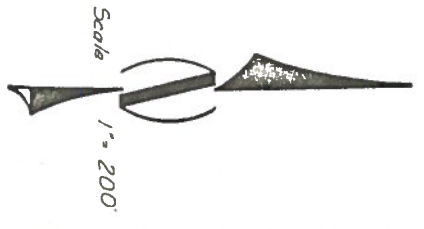

EXISTING TANK
63,000 Gallons
NEW STORAGE TANK
120,000 Gallons

CITY OF
TETONIA
TETON COUNTY, IDAHO
T6N, R45E, BM

HAMILTON & VOELLER, INC.
VALUE ENGINEERING

WATER DISTRIBUTION SYSTEM
CITY OF TETONIA
T6N, R45E, BM
TETON COUNTY, IDAHO

SCALE 1" = 200'
DRAWN BY DAJ
DATE 10-13-76
SHEET 1 OF 1
DRAWING NUMBER 76-308

CHECKED BY AO	JOB NUMBER 76-308P
---------------	--------------------

REVISIONS	
NO.	DESCRIPTION

SHEET OF 4 A4 DRAWING NO. 76-308
--