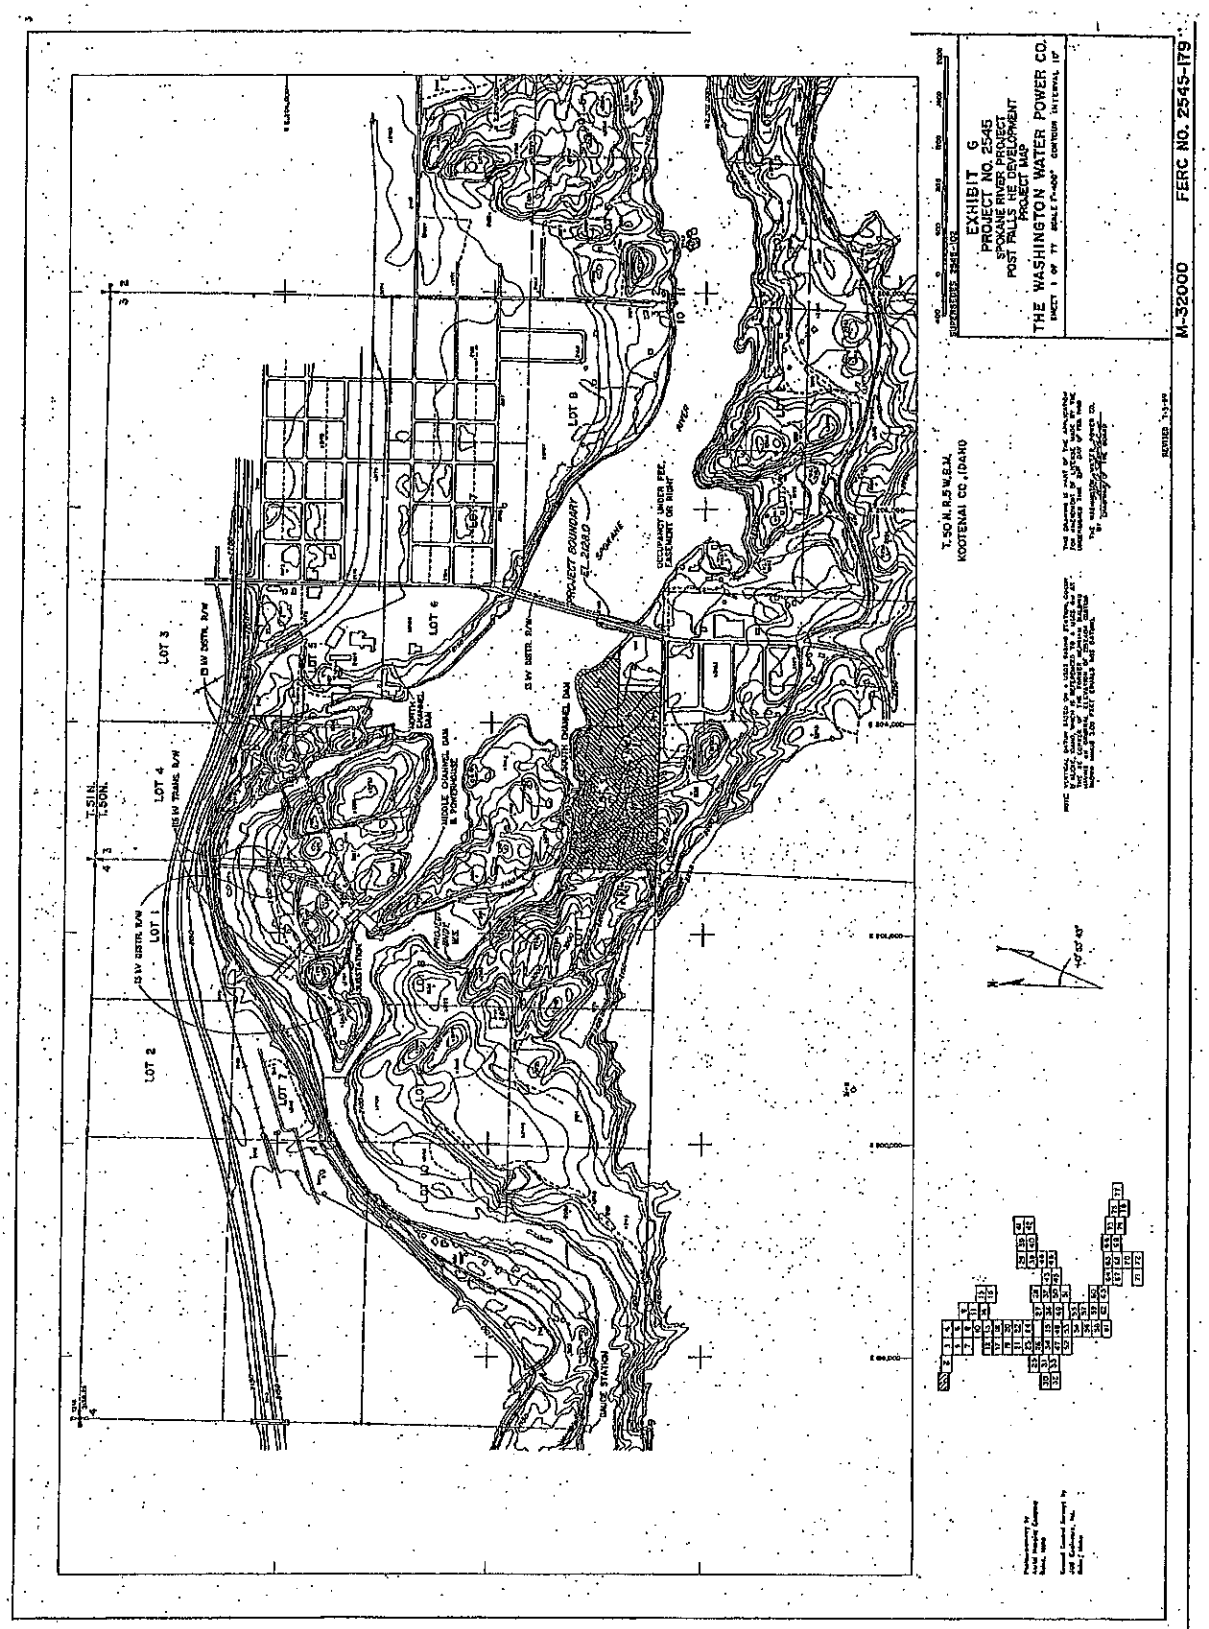

EXHIBIT G
PROJECT NO. 2545
SPOKANE RIVER PROJECT
POST FALLS HE DEVELOPMENT
PROJECT MAP
THE WASHINGTON WATER POWER CO.
M-32000
FERC NO. 2545-179
T.50 N. R.5 W.B.M.
KOOTENAI CO., IDAHO
LOT 1
LOT 2
LOT 3
LOT 4
LOT 6
LOT 8
T.51 N.
T.50N.
PROJECT BOUNDARY EL. 2128.0
SPILLWAY DAM
POWERHOUSE
SLUICE STATION