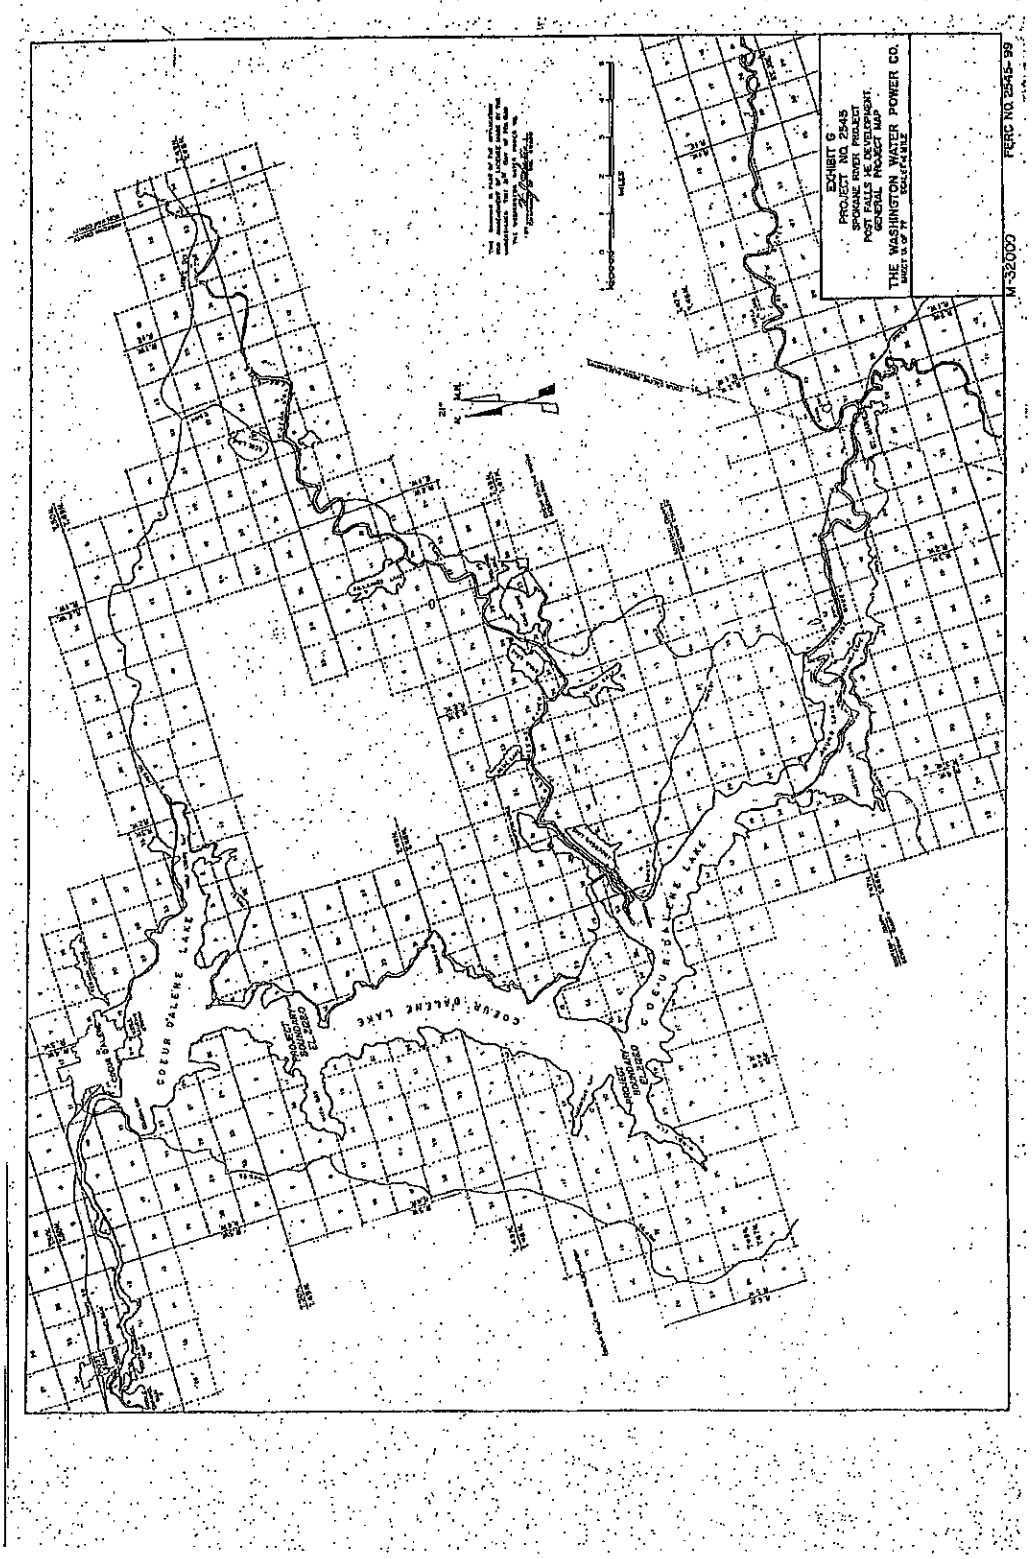
EXHIBIT G
PROJECT NO. 2545
SPOKANE RIVER PROJECT
POST-FALLS DEVELOPMENT
GENERAL PROJECT MAP
THE WASHINGTON WATER POWER CO.
COEUR D'ALENE LAKE
FERC NO. 2545-99
M-32009
COEUR D'ALENE LAKE
PROJECT BOUNDARY ELEV. 2128
PROJECT BOUNDARY ELEV. 2128