
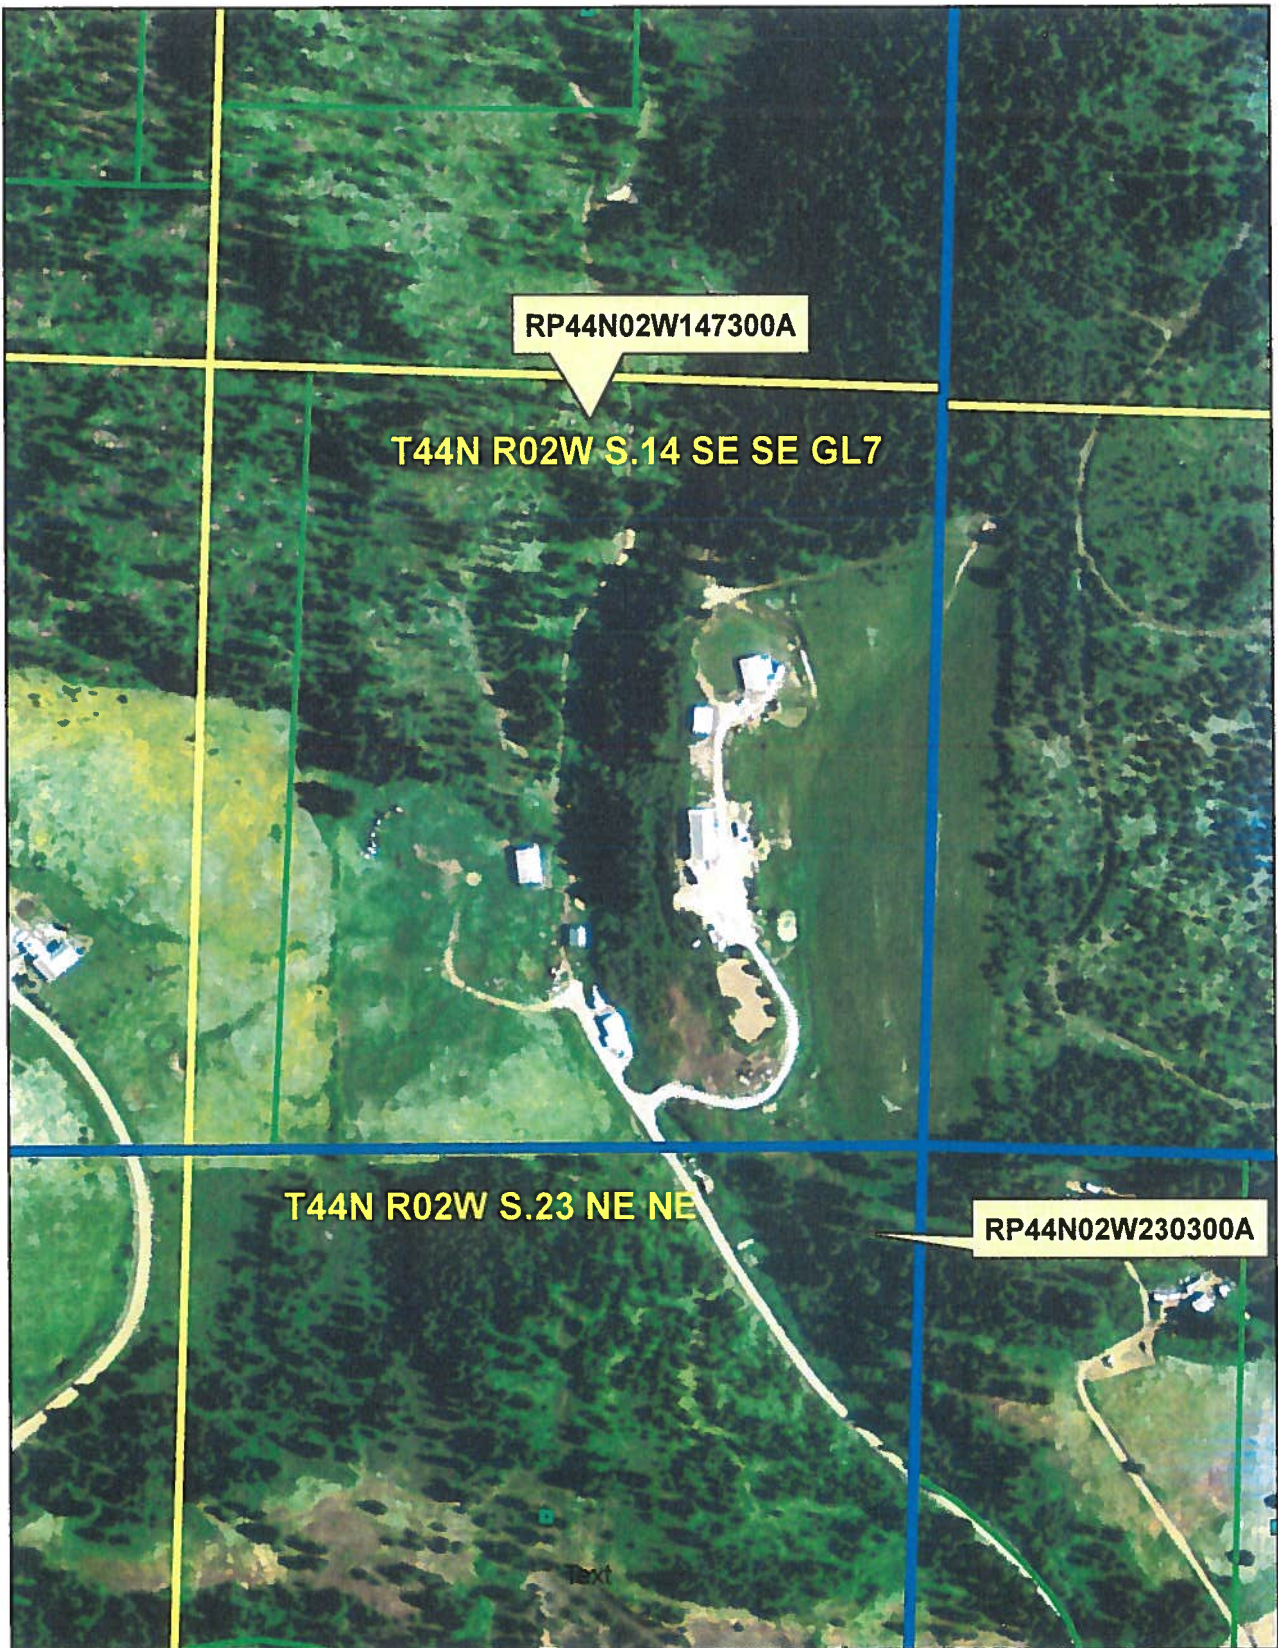


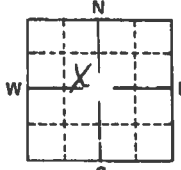

STATE OF IDAHO
DEPARTMENT OF WATER RESOURCES
WELL DRILLER'S REPORTUSE TYPEWRITER OR
BALLPOINT PENState law requires that this report be filed with the Director, Department of Water Resources
within 30 days after the completion or abandonment of the well.

1. WELL OWNER Name <u>Roy E. Michaels</u> Address <u>He 04 Box 149C Sh. Meadows, ID</u> Drilling Permit No. <u>92-93-N-2-000</u> Water Right Permit No. _____	7. WATER LEVEL Static water level <u>40</u> feet below land surface. Flowing? ☐ Yes ☒ No G.P.M. flow _____ Artesian closed-in pressure _____ p.s.i. Controlled by: ☐ Valve ☐ Cap ☐ Plug Temperature _____ °F. Quality _____ Describe artesian or temperature zones below.	
2. NATURE OF WORK ☒ New well ☐ Deepened ☐ Replacement ☐ Well diameter increase ☐ Abandoned (describe abandonment procedures such as materials, plug depths, etc. in lithologic log)	8. WELL TEST DATA ☐ Pump ☐ Bailer ☒ Air ☐ Other _____ Discharge G.P.M. _____ Pumping Level _____ Hours Pumped _____ <u>12</u> <u>Air test</u>	
3. PROPOSED USE ☒ Domestic ☐ Irrigation ☐ Test ☐ Municipal ☐ Industrial ☐ Stock ☐ Waste Disposal or Injection ☐ Other _____ (specify type)	9. LITHOLOGIC LOG <u>89712</u> <table border="1"><thead><tr><th rowspan="2">Bore Diam.</th><th colspan="2">Depth</th><th rowspan="2">Material</th><th colspan="2">Water</th></tr><tr><th>From</th><th>To</th><th>Yes</th><th>No</th></tr></thead><tbody><tr><td>12</td><td>0</td><td>2</td><td>Soil</td><td></td><td></td></tr><tr><td></td><td>2</td><td>9</td><td>CLAY</td><td></td><td></td></tr><tr><td></td><td>9</td><td>27</td><td>BASALT - 8' CLAY</td><td></td><td></td></tr><tr><td>13 1/4</td><td>27</td><td>71</td><td>BASALT - MED - GAG</td><td></td><td></td></tr><tr><td>6</td><td>71</td><td>74</td><td>BASALT - WEATHERED - GAG</td><td></td><td></td></tr><tr><td>6</td><td>74</td><td>103</td><td>BASALT - MED - GAG</td><td></td><td></td></tr></tbody></table>	Bore Diam.	Depth		Material	Water		From	To	Yes	No	12	0	2	Soil				2	9	CLAY				9	27	BASALT - 8' CLAY			13 1/4	27	71	BASALT - MED - GAG			6	71	74	BASALT - WEATHERED - GAG			6	74	103	BASALT - MED - GAG		
Bore Diam.	Depth		Material	Water	
	From	To		Yes	No	
12	0	2	Soil	
	2	9	CLAY	
	9	27	BASALT - 8' CLAY	
13 1/4	27	71	BASALT - MED - GAG	
6	71	74	BASALT - WEATHERED - GAG	
6	74	103	BASALT - MED - GAG	
4. METHOD DRILLED ☒ Rotary ☒ Air ☐ Hydraulic ☐ Reverse rotary ☐ Cable ☐ Dug ☐ Other _____	MAY 7 1993 N. H. HON FEB 09 1995	
5. WELL CONSTRUCTION Casing schedule: ☒ Steel ☐ Concrete ☐ Other _____ Thickness <u>.250</u> inches Diameter <u>8</u> inches From <u>1</u> feet To <u>33</u> feet _____ inches _____ inches _____ feet _____ feet _____ inches _____ inches _____ feet _____ feet _____ inches _____ inches _____ feet _____ feet Was casing drive shoe used? ☐ Yes ☒ No Was a packer or seal used? ☐ Yes ☒ No Perforated? ☐ Yes ☒ No How perforated? ☐ Factory ☐ Knife ☐ Torch ☐ Gun Size of perforation _____ inches by _____ inches Number _____ From _____ To _____ _____ perforations _____ feet _____ feet _____ perforations _____ feet _____ feet _____ perforations _____ feet _____ feet Well screen installed? ☐ Yes ☒ No Manufacturer's name _____ Type _____ Model No. _____ Diameter _____ Slot size _____ Set from _____ feet to _____ feet Diameter _____ Slot size _____ Set from _____ feet to _____ feet Gravel packed? ☐ Yes ☒ No ☐ Size of gravel _____ Placed from _____ feet to _____ feet Surface seal depth <u>33</u> Material used in seal: ☐ Cement grout ☒ Bentonite ☐ Pudding clay ☐ _____ Sealing procedure used: ☐ Slurry pit ☐ Temp. surface casing ☒ Overbore to seal depth Method of joining casing: ☐ Threaded ☒ Welded ☐ Solvent Weld _____ ☐ Cemented between strata Describe access port _____	
6. LOCATION OF WELL Sketch map location must agree with written location.  Subdivision Name _____ Lot No. _____ Block No. _____ County <u>BENEWAH</u> <u>NW</u> 1/4 <u>SE</u> 1/4 Sec. <u>14</u> , T. <u>44</u> N ☒ S ☐ R. <u>2</u> E ☐ W ☒	11. DRILLERS CERTIFICATION I/We certify that all minimum well construction standards were complied with at the time the rig was removed. Firm Name <u>Nicholson & Leight</u> Firm No. <u>376</u> <u>246 BURELL</u> Address <u>LEWISTON, ID 83501</u> Date <u>5-15-93</u> Signed by (Firm Official) <u>Roy McPherson</u> and (Operator) <u>Zeel Whigley</u>	