

09/08/2014

NOTICE OF ERROR
REPLY

Please type or print clearly, fill out this form completely and mail.

Return this reply form to IDWR by the deadline date printed below if you want IDWR to change your recommendation or you want to let IDWR know that you agree with its recommendation.

YOUR DEADLINE FOR RETURNING A NOTICE OF ERROR REPLY IS: November 21, 2014

Water right number: 91-7631

UNITED STATES OF AMERICA ACTING THROUGH
USDA FOREST SERVICE
550 W FORT ST MSC 033
BOISE ID 83724
Telephone Number: (208)365-7055

RECEIVED
NOV 24 2014
DEPARTMENT OF
WATER RESOURCES

1. Describe the portion of the proposed recommendation with which you disagree (e.g. priority date, period of use, source):

Quantity limited to 2,500 gpd. (Compare 79-10718 for Slate Creek Ranger Station)
POU

2. Describe the changes you wish to make in the proposed recommendation:

Quantity limited to 13,000 gpd.
POU T4SN R4E Sec 11 SESW Lot 3
Sec 14 SWSW Lot 4
NENW Lot 3
NW NW Lot 3

3. Give a brief explanation as to why you disagree with these portions:

Avery Ranger Station includes an office, 3 residences, 1 duplex and a six-plex. These are numbered (10, 11, 12) (8, 9) and (1-6) on the accompanying site plat. There are also 4 frost free hydrants on the compound. BLM MTP shows all land north of the river in Sec 14 as Lot 3.

I AGREE with this proposed recommendation: no changes need to be made.

DATE: 11/21/14

SIGNATURE: Steven M. Spencer

Please print your name: STEVEN M. SPENCER


IDWR Regional Office, 7600 Mineral Drive, Suite 100, Coeur D' Alene, ID 83815, (208) 762-2800

Legend

- ESPA
- GCDB Township/Range
- GCDB Section
- GCDB Quarter-Quarter
- Counties




SHOSHONE COUNTY 079
COEUR D'ALENE DISTRICT

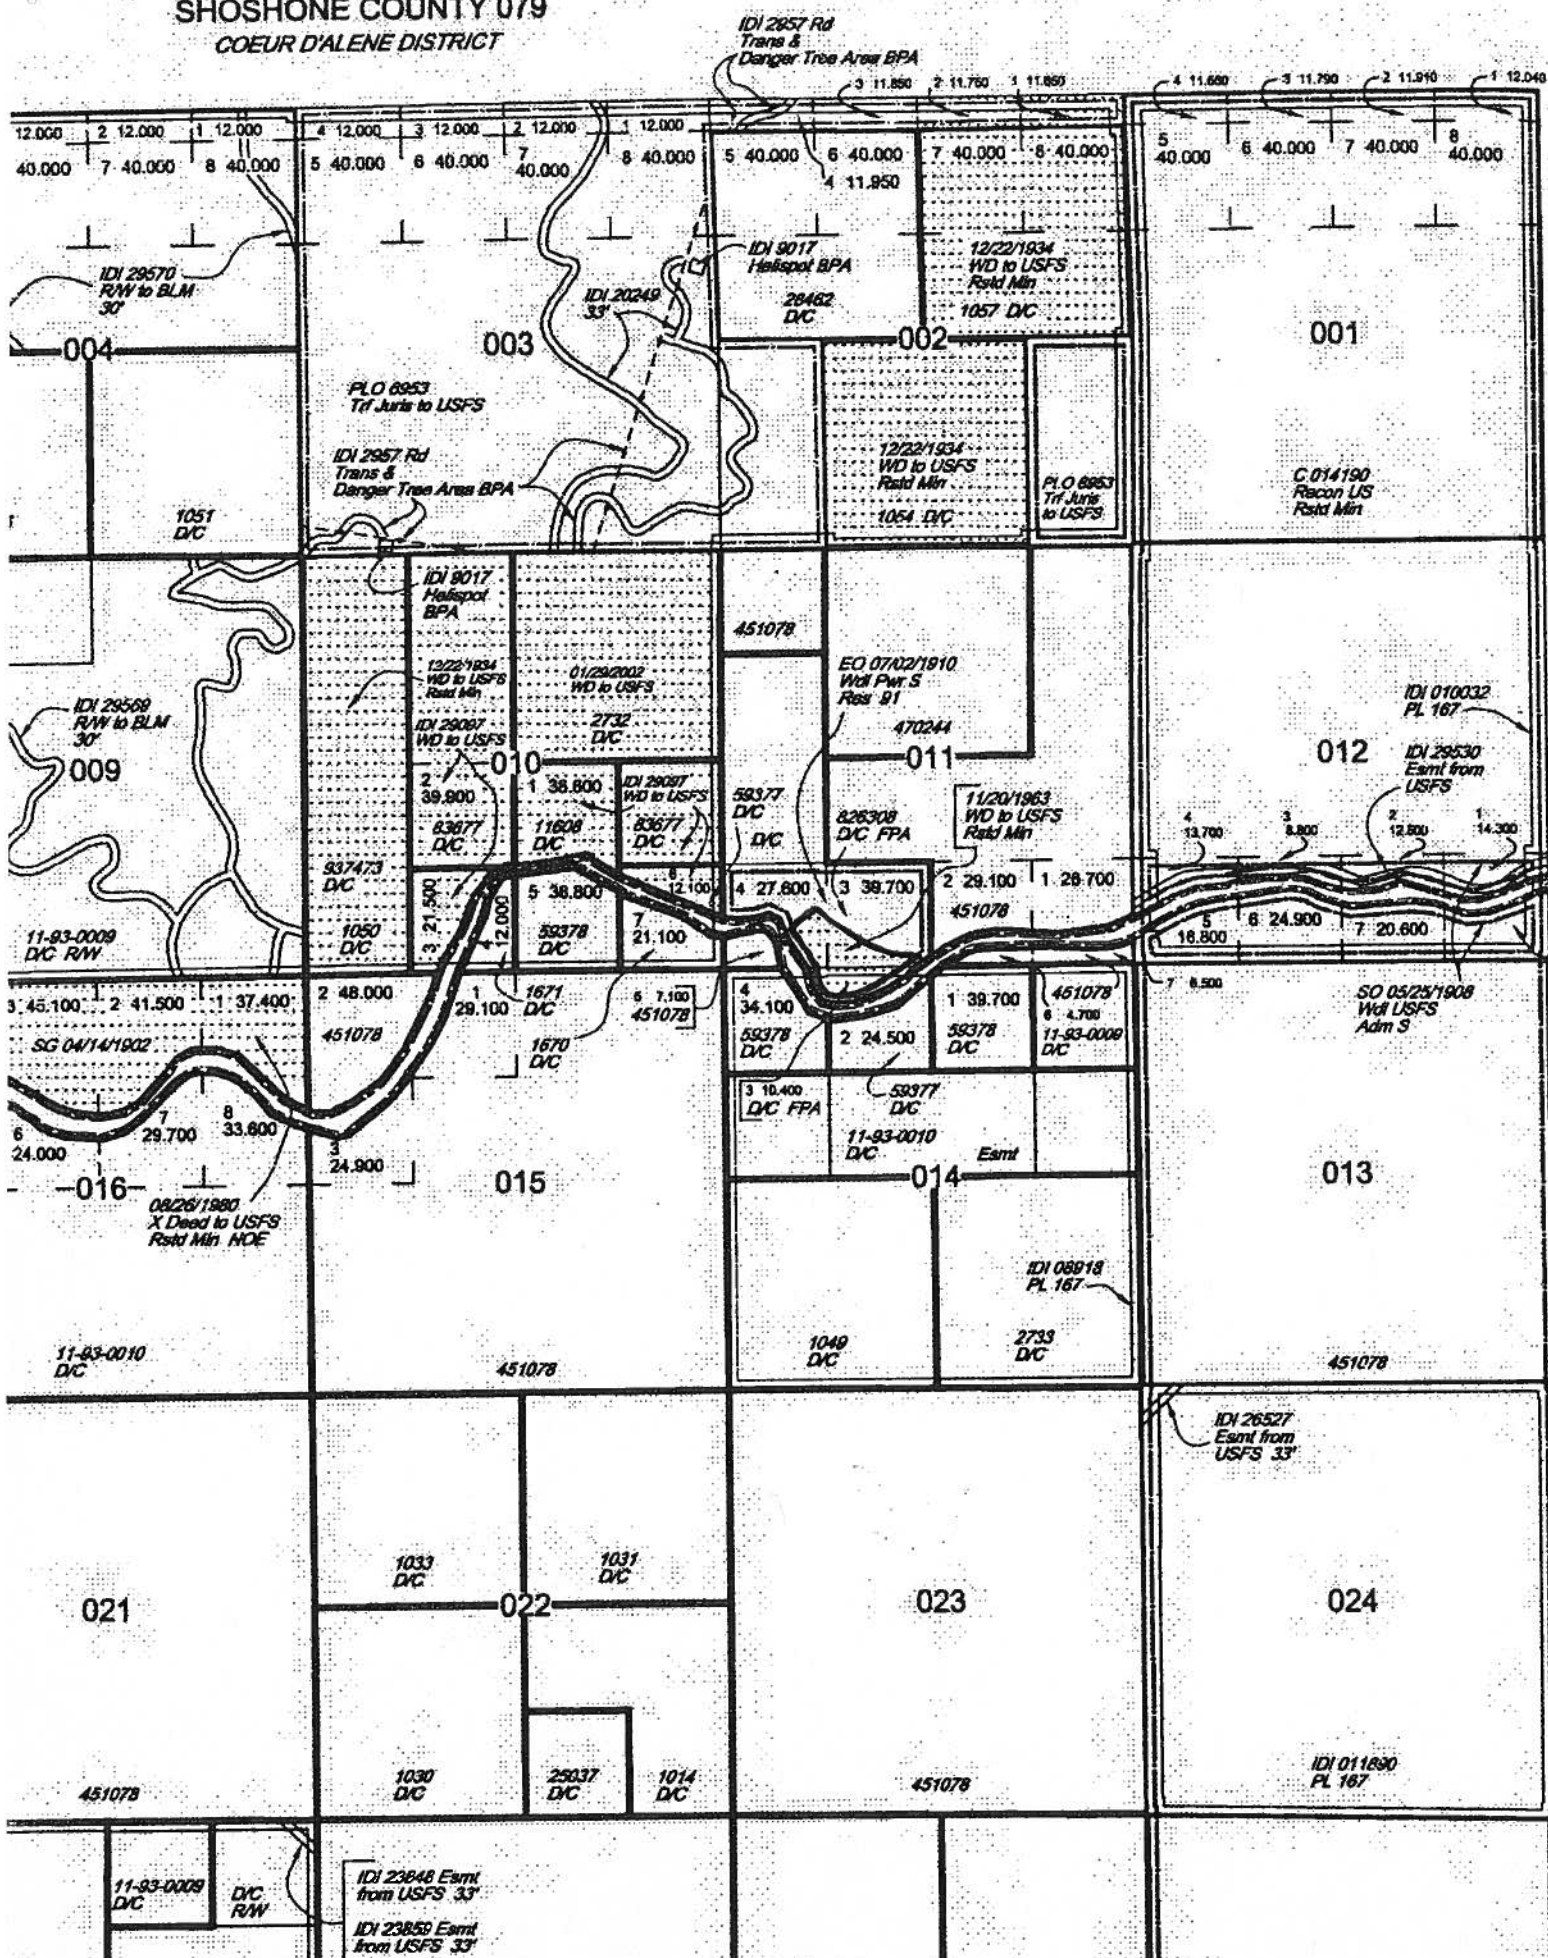

6plex - 6 people = 6.0
3 residence x 2.5/residence = 7.5 - 9
1 duplex x 2.5/residence = 5.0 - 6



19 - 21 residences

Less than 25

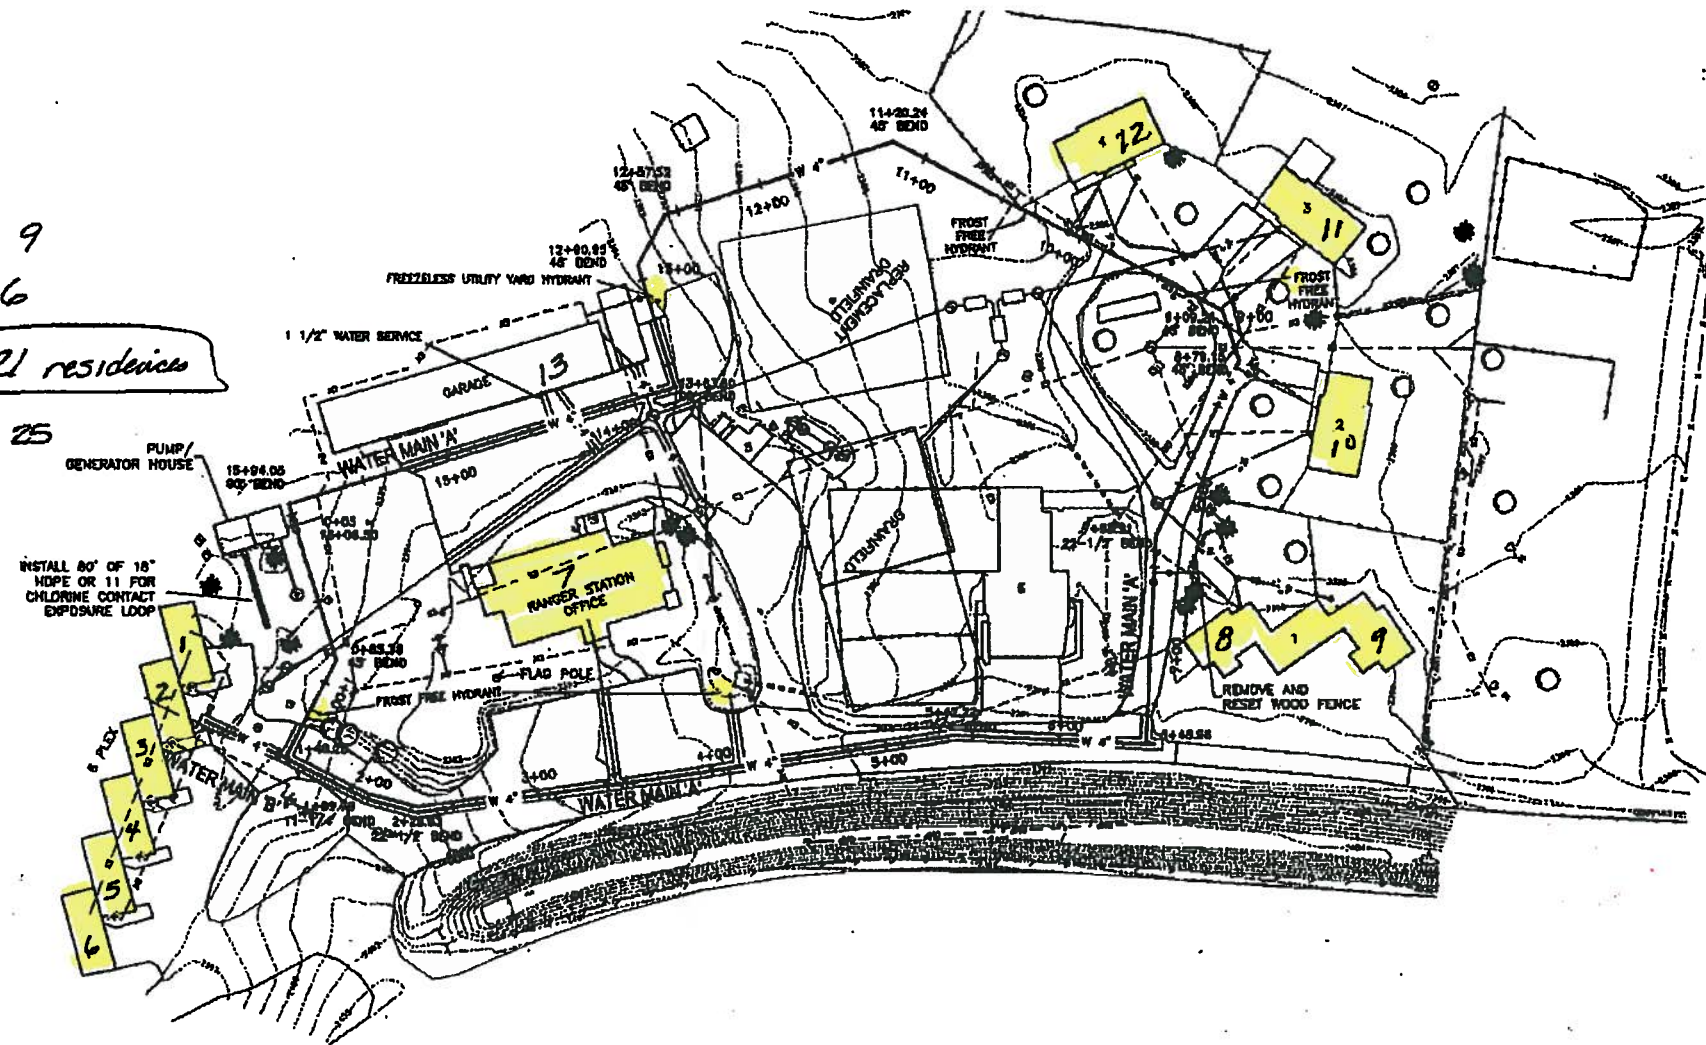

NOTES:

1. CROSSINGS OF DRAINING WATER AND SEWER MAIN AND SERVICE PIPES ARE SHOWN IN THE PLAN VIEW, NOT THE PROFILE.
2. ALL WATER SERVICES ARE 1" UNLESS NOTED OTHERWISE ON DRAWINGS.

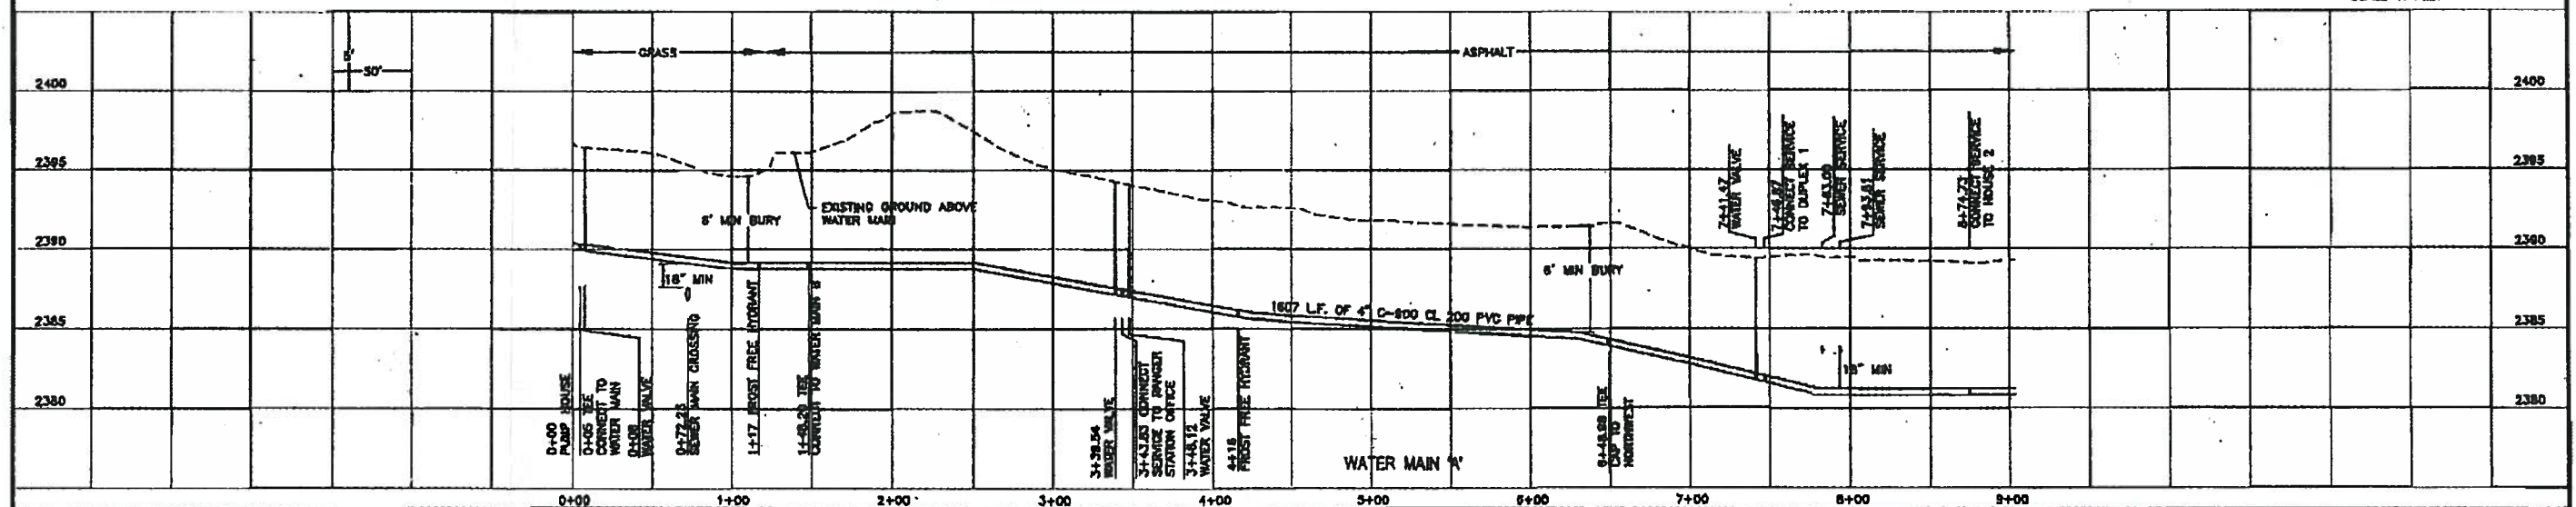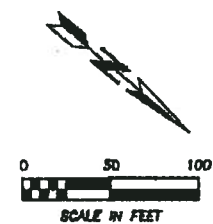

BY	DATE	REVISION DESCRIPTION	DESIGN	S.E.	PROJ. NO.	5329	 DJA, P.C. CONSULTING ENGINEERS & LAND SURVEYORS 1001 Russell Road, Moscow, Idaho 83843-1881 Phone (208) 325-4225 Fax (208) 342-0171	AVERY RANGER STATION AVERY, IDAHO	WATER MAIN 'A' PLAN AND PROFILE STATION 0+00 TO 9+00	SHEET	
JLE	9-13-98	CHANGES PER FOM LST SERVICE	DRAWN	S.E.	DATE	2/2000					OF
			CHECKED	TLP	SURVEYED	DJA				4	12