



Federal Aid District No.	State	Project No.	Sheet No.
12	Idaho	232-B(1)	7

T48N R2W BM

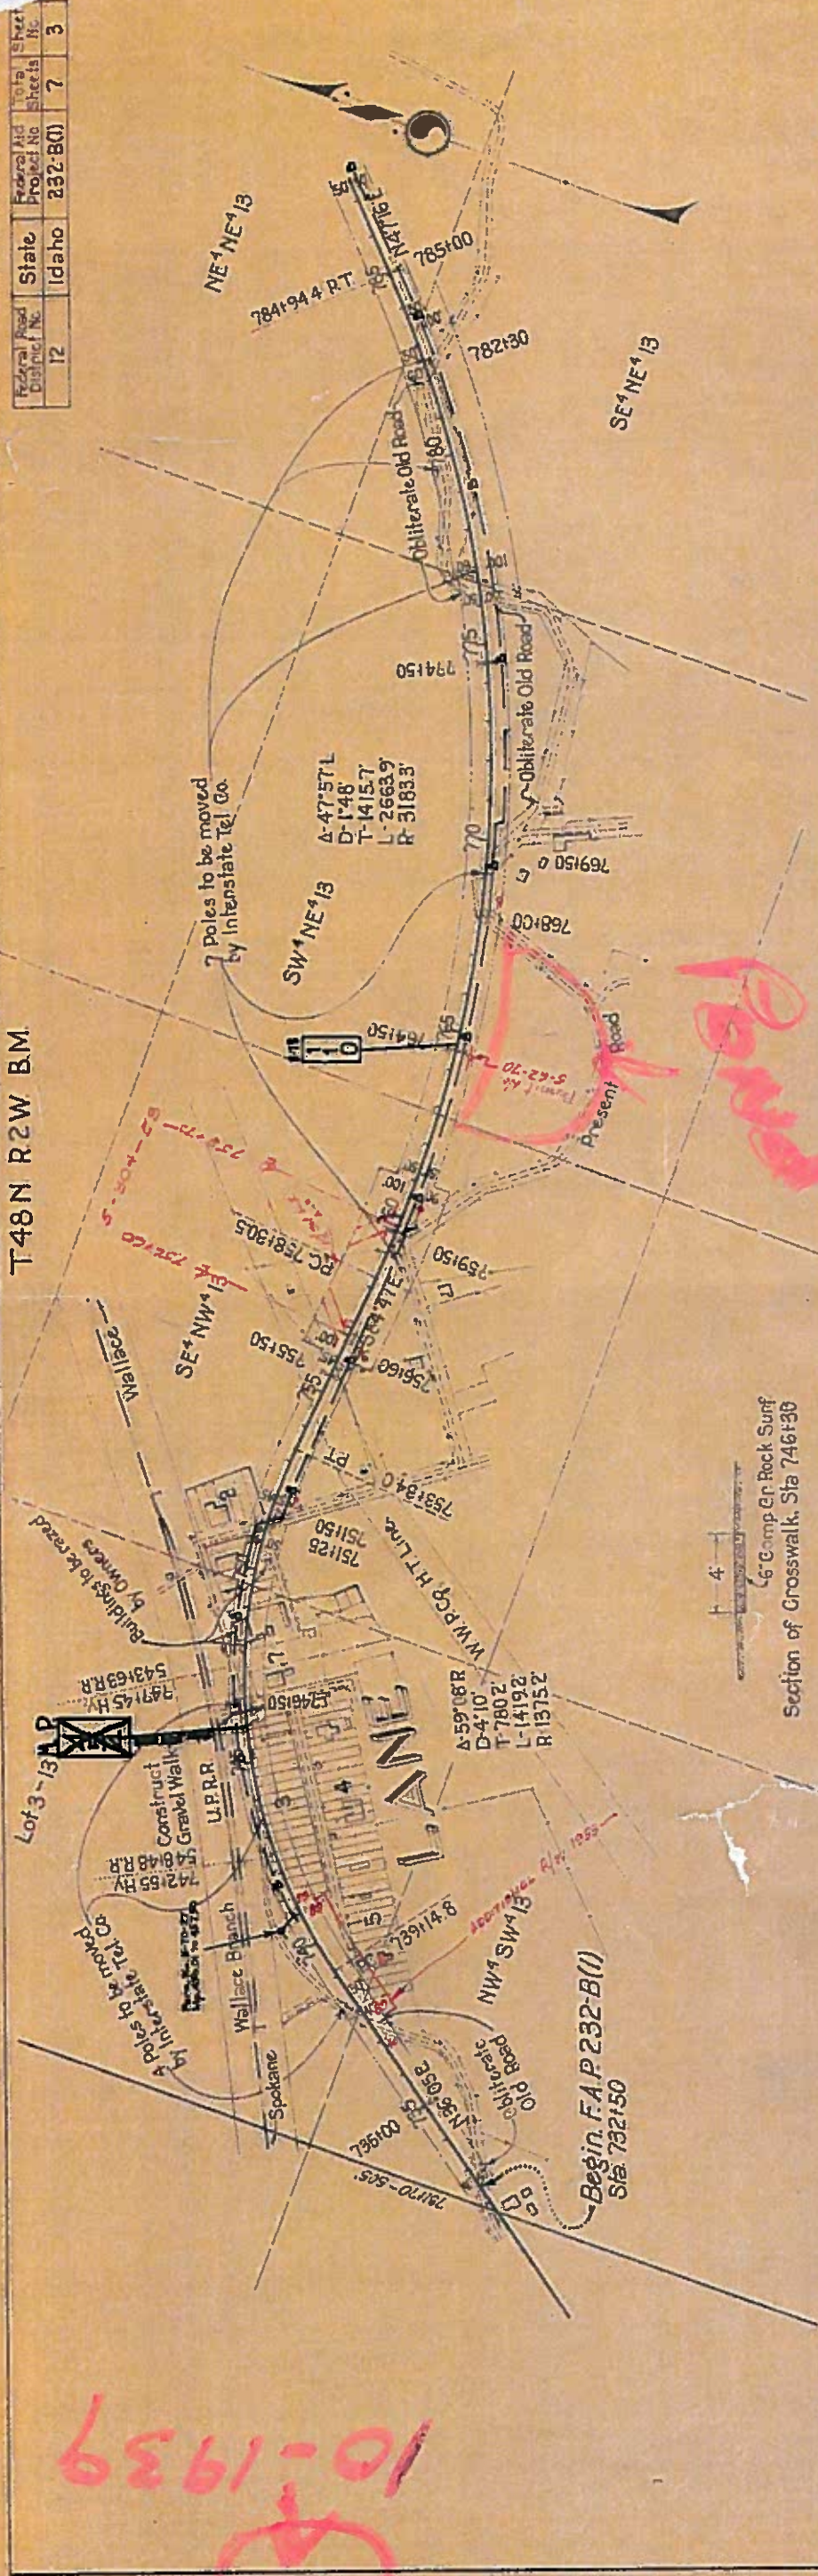

Section of Crosswalk, Sta 746130

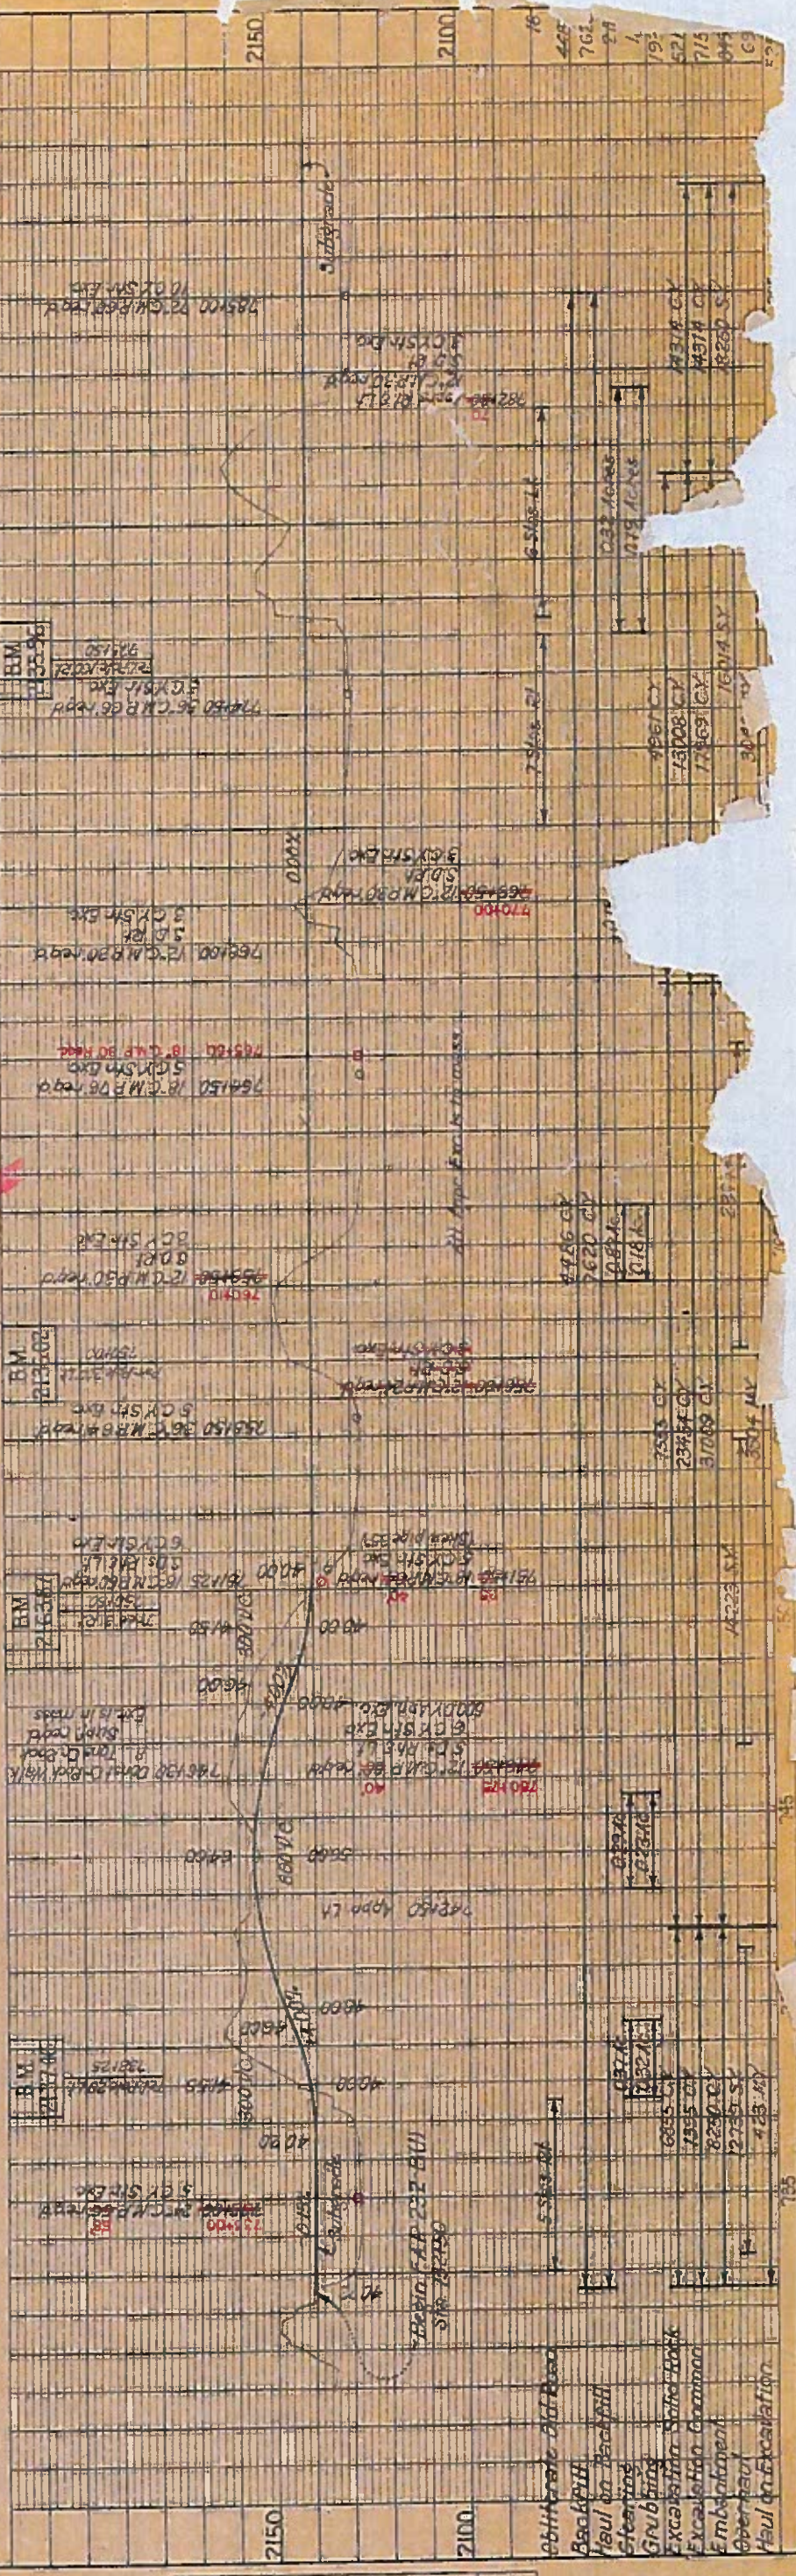

Profile	Station	Elevation
Subgrade	732150	2100
Proposed	732150	2100

Plan	Station	Elevation
Subgrade	732150	2100
Proposed	732150	2100