

AJ5856NP

IDAHO DEPARTMENT OF WATER RESOURCES
RECOMMENDED WATER RIGHTS ACQUIRED UNDER STATE LAW

DATE: OCT-24-1997

PAGE: A-705

RIGHT NUMBER: 37-11224

NAME & ADDRESS: ESTHER E MUELLER
GLENN F MUELLER
PO BOX 2115
KETCHUM ID 83340

✓

SOURCE: GROUNDWATER

QUANTITY: 0.04 CFS

THE QUANTITY OF WATER UNDER THIS RIGHT SHALL NOT EXCEED 13,000
GALLONS PER DAY.

PRIORITY DATE: 08/10/1956

POINT OF DIVERSION: T05N R17E S10 SWSSE Within BLAINE County

PURPOSE AND

PERIOD OF USE:	PURPOSE OF USE	PERIOD OF USE	QUANTITY
	DOMESTIC 1 HOME	01-01 12-31	0.04 CFS

PLACE OF USE: DOMESTIC Within BLAINE County
T05N R17E S10 SESE

OTHER PROVISIONS NECESSARY FOR DEFINITION OR ADMINISTRATION OF THIS WATER RIGHT:

THE QUANTITY OF WATER DECREED FOR THIS WATER RIGHT IS NOT A
DETERMINATION OF HISTORICAL BENEFICIAL USE.

EXPLANATORY MATERIAL: BASIS OF CLAIM - BENEFICIAL USE
PARCEL NO. 00040000013AA

D
7-29-98

Claim prepared by: KT

Date: 11-4

IN THE DISTRICT COURT OF THE FIFTH JUDICIAL DISTRICT OF THE STATE OF IDAHO,
IN AND FOR THE COUNTY OF TWIN FALLS

IN RE THE GENERAL ADJUDICATION
OF RIGHTS TO THE USE OF WATER FROM
THE SNAKE RIVER BASIN WATER SYSTEM.

CIVIL CASE NUMBER: 39576

Ident. Number: A37-11224
Date Received: 9/01/1988
Receipt No: S002019
Received By: JCC

NOTICE OF CLAIM TO A WATER RIGHT
ACQUIRED UNDER STATE LAW

1. Name: ESTHER E. MUELLER
Address: BOX 2115
KETCHUM, ID

208-726-5004

OR

83340

Name: GLENN F. MUELLER
Address: BOX 2115
KETCHUM, ID

208-726-5004

83340

2. Date of Priority: AUG 10, 1956

3. Source: GROUNDWATER

Trib. to:

4. Point of Diversion:

Township	Range	Section	1/4 of 1/4 of 1/4	Lot	County
05N	17E	10	SW SE SE		BLAINE

5. Description of diverting works:
WELL AND PUMP

6. Water is used for the following purposes:

Purpose	From	To	C.F.S	(or)	A.F.A.
DOMESTIC	01/01	12/31	0.040		

7. Total Quantity Appropriated is:
0.040 C.F.S. (and/or)

A.F.A.

8. Total consumptive use is

Acre Feet Per Annum.

9. Non-irrigation uses:
D/ 1 HOUSE

A37-11224

Page 1

Date: 09/01/88

MICROFILMED
FEB 25 1993

10. Place of Use:

Township	Range	Section	1/4 of 1/4	Lot	Use	Acres
05N	17E	10	SE SE		DOMEST	

11. Place of use in counties: BLAINE

12. Do you own the property listed above as place of use? YES

13. Other Water Rights Used:
NONE

14. Remarks:
P/U IS LOT 14, BARLOW SUBD.

15. Basis of Claim: BENEFICIAL USE

16. Signature(s)

(a.) By signing below, I/We acknowledge that I/We have received, read and understand the form entitled "How you will receive notice in the Snake River Basin Adjudication." (b.) I/We do _____ do not X wish to receive and pay a small annual fee for monthly copies of the docket sheet.

Number of attachments: 2

For Individuals:

I/We do solemnly swear or affirm that the statements contained in the foregoing document are true and correct.

Signature of Claimant(s): Glenn F. Mueller Date: Sept. 1, 1988
Date: _____


State of Idaho)
County of Twin Falls) SS.

Subscribed and sworn (or affirmed) before me this 1st day
of September 19 88

Roxanne Storey
Notary Public

Seal

Residing at Buhl, Id
My Commission Expires 6-30-94

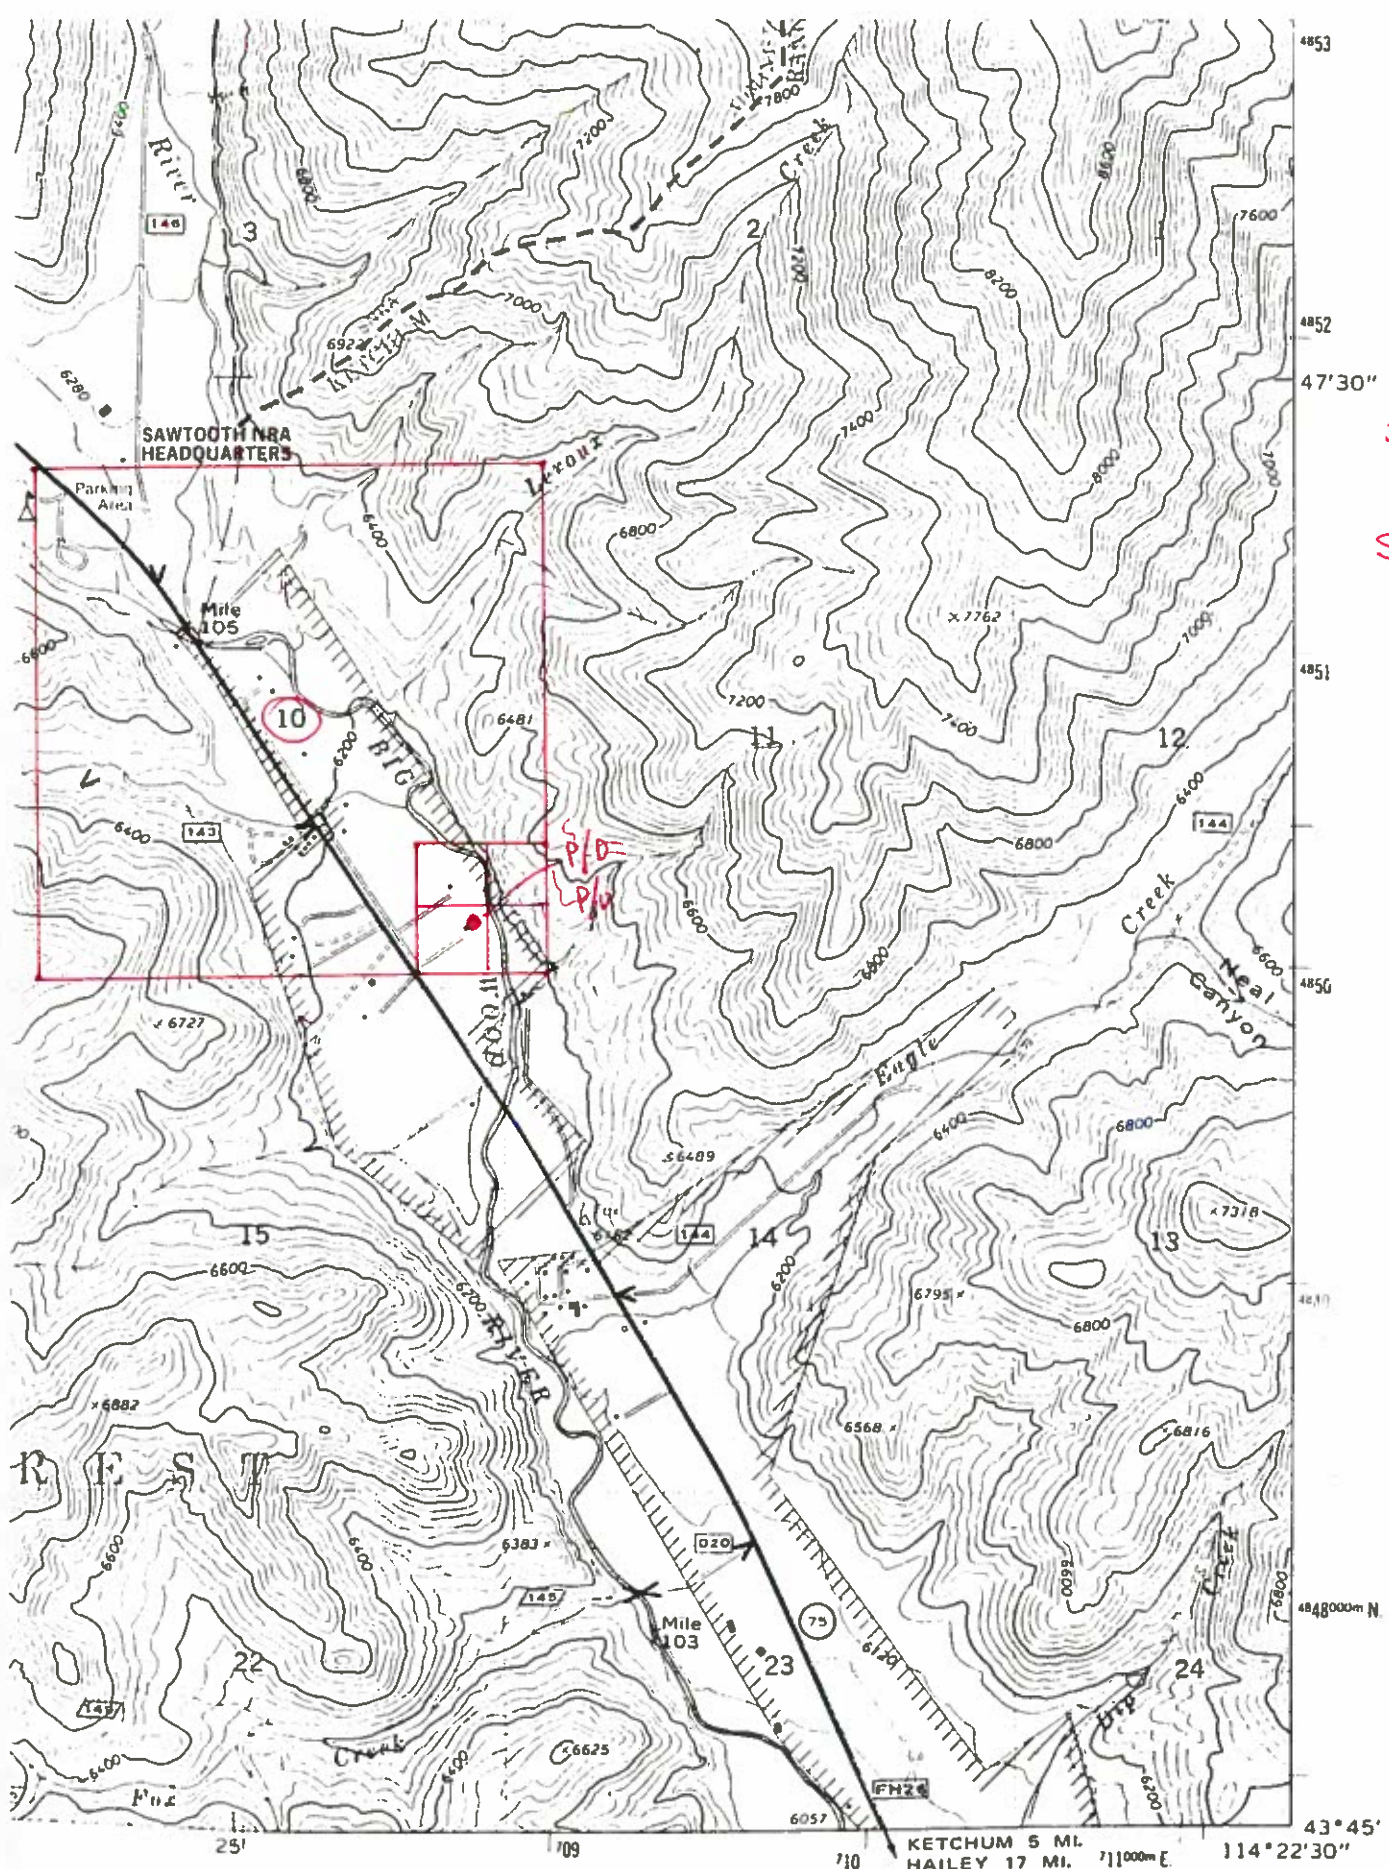

SN.
17E.
SEC. 10



115°22'30"
44°22'30"

43°45'
114°22'30"
MICROFILMED
FEB 25 1993
A37-11224

BARLOW SUBDIVISION

OF H.E.S. 124

1955


SCALE 1"=300'

Sub No. 115177

County Recorder's Certificate

This is to Certify: That the accompanying plat was filed for record in the office of the Recorder of Blaine County, Idaho this 11 day of March 1955, at the request of L. D. Lamm and duly indicated in Book at page

L. D. Lamm
County Recorder

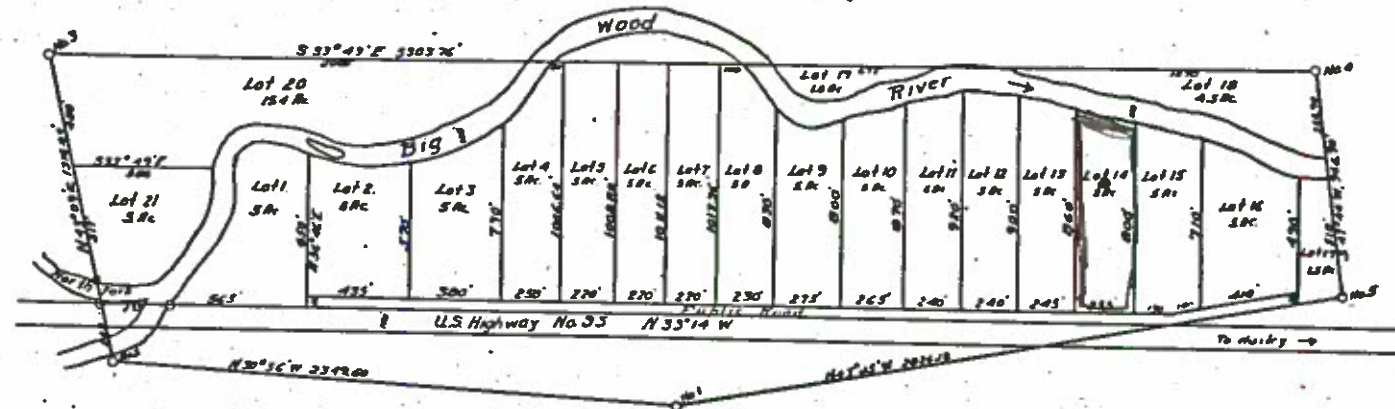

Surveyor's Certificate

I, R. D. ARMSTRONG, Registered Professional Civil Engineer, Certify that the following described Land, situated in Sections 10 and 15, T5N, R17E, B1M in Blaine County, Idaho, more completely described as that portion of H.E.S. No. 124, lying North and East of U.S. Highway No. 93, beginning at a point 249 feet N 43° 05' E of Corner No. 2 of said H.E.S. 124, thence N 43° 05' E 1067.04' to Corner No. 3, thence S 33° 49' E 3306.76' to Corner No. 4, thence S 47° 44' W 966.9' to Corner No. 5, thence N 43° 05' W 720' to the Right of Way of Highway No. 93, thence N 35° 14' W 4450' along said Right of Way to the Point of Beginning. All of the above described property to be known as the BARLOW SUBDIVISION, was surveyed under my supervision, and that the accompanying plat is strictly conformable to the Survey thereof as executed Sept. 10, 1954.

State of Idaho
County of Blaine

R. D. ARMSTRONG
Registered Professional Engineer
License No. 127

Acknowledgment

On this 14th day of March, 1955, before me, the undersigned, a Notary Public, in and for the State of Idaho, personally appeared R. D. Armstrong known by me to be the person whose name is subscribed to the foregoing Surveyor's Certificate and acknowledged that he executed the same. In witness whereof I have hereunto set my official seal this 14th day of March 1955.

25 Jan 5 1958

R. D. ARMSTRONG
Notary Public

Dedication

This is to Certify: that the undersigned is the owner in fee simple of the property hereinafter described as that portion of H.E.S. No. 124 lying North and East of U.S. Highway No. 93, located in Sections 10 and 15, T5N, R17E, B1M. All of the above property to be known as BARLOW SUBDIVISION. That it is the intention to unitarily do, include said lands in the Plat. That the undersigned does, by these presents, grant, bargain, sell, convey, confirm and dedicate to the public use forever the PUBLIC ROAD shown on the plat.

Hester C. Barlow

State of Idaho
County of Blaine

Acknowledgment

On this 14th day of March 1955 before me, the undersigned a Notary Public, in and for the State of Idaho, personally appeared Hester C. Barlow, known by me to be the person whose name is subscribed to the foregoing Dedication Certificate and acknowledged to me that she executed the same. In witness whereof I have hereunto set my hand and affixed my official seal this 14th day of March 1955.

(S182)

My Commission expires Jan 5, 1958

R. D. ARMSTRONG
Notary Public

SAWTOOTH TITLE CO. INC.

OFFICES AT

TWIN FALLS, IDAHO — HAILEY, IDAHO

437-11224

FEB 25 1993

NOT RECORDED

WATER RIGHT NUMBER - A37-11224

PREFIX TRANSLATION: ADJUDICATION CLAIM

OLD (D) NUMBER -

+ - - - - LAST NAME - - - - +

+ - FIRST NAME - - +

+ - - - - ADDRESS - - - - - +

*** C - CURRENT OWNER ***
MUELLER

ESTHER E.

1 - BOX 2115

2 -

3 -

CITY- KETCHUM

STATE- ID ZIP- 83340

PHONE - 208-726-5004

1 - BOX 2115

2 -

3 -

CITY- KETCHUM

STATE- ID ZIP- 83340

PHONE - 208-726-5004

MUELLER

GLENN F.

+ - - PRIORITY DATE - - +
08/10/1956

+ - - - REGION - - - +
ERROR IN REGION

+ - - - STAGE - - - +
J - BENEFICIAL USE

+ - - - STATUS - - - - +

+ - - - - SOURCE - - - - - +
GROUNDWATER

+ - - - - - TRIBUTARY - - - - - +

+ - - - - - POINT OF DIVERSION - - - - - +
TWN RNG SEC TRACT LOT RFLG COUNTY STREAM INDEX (BLANK IF NO INDEX CODE)

05N 17E 10 SW SE SE (13) BLAINE

+ - - - - - WATER USE - - - - - +
CODE DESCRIPTION PERIOD FROM PERIOD TO DIVERSION RATE DIVERSION VOLUME

43 - DOMESTIC

01/01

12/31

0.040

+ - TOTAL DIV. RATE - + + - TOTAL DIV. VOLUME - + + - TOTAL DIV. CAPACITY - + + - TOTAL CONSUMPTIVE USE - + + - KW USAGE - +
0.040 0.0

+ - - - - - PLACE OF USE - - - - - +
TWN RNG SEC TRACT LOT ACRES CODE DESCRIPTION COUNTY

05N 17E 10 SE SE

43 DOMESTIC

(13) BLAINE

+ - - DIVERSION MEANS - WELL AND PUMP

+ - - NON-IRRIGATION USE - D/ 1 HOUSE

+ - - OTHER RIGHTS FOR SAME USE - NONE

+ - - - - - REMARKS - - - - - +
P/U IS LOT 14, BARLOW SUBD.

+ - - - - - OLD WATER RIGHT NUMBERS - - - - - +
NO OLD WATER RIGHT NUMBERS FOUND.

+ - - - - - CONDITIONS OF APPROVAL - - - - - +
NO CONDITIONS OF APPROVAL FOUND.

MICROFILMED

66-45-1994

IDAHO DEPARTMENT OF WATER RESOURCES
ADJUDICATION CLAIMS PROOF READING REPORT

PREFIX TRANSLATION: ADJUDICATION CLAIM

+ - DECREE DATE - +
00/00/0000

+ - - - - - COMMENTS - - - - - +
NO COMMENTS FOUND

```

CIVIL CASE NUMBER          -      39576
OLD CASE NUMBER            -
OLD JUDICIAL DISTRICT      -
TEMPORARY RIGHT            - P
WATER DISTRICT             -
FEDERAL/STATE INDICATOR    - S
PRESUMPTION FLAG           -
NOTICE OF ERROR FLAG       -

```

"Verified By"
 Topo Map/Ortho-PQ
 ASUS Map
 Watermaster Records
 NAPP Photos
 Field Exam
 Other (See Remarks)
 County Records
 Willamette Statement
 Project Records
 IDWR Records

VERIFIED
FEB 19 1992

PROOF
FEB 11 1992

CERTIFIED
MAR 25 1992
WATER EXAMINER