

AJ5856NP

IDAHO DEPARTMENT OF WATER RESOURCES
RECOMMENDED WATER RIGHTS ACQUIRED UNDER STATE LAW

DATE: OCT-24-1997

PAGE: A-728

RIGHT NUMBER: 37-11264

NAME & ADDRESS: ROBERT N MITGANG
3300 WEBSTER ST
OAKLAND CA 94609

SOURCE: GROUNDWATER

QUANTITY: 0.04 CFS

THE QUANTITY OF WATER UNDER THIS RIGHT SHALL NOT EXCEED 13,000
GALLONS PER DAY.

PRIORITY DATE: 04/01/1955

POINT OF DIVERSION: T05S R17E S10 NESESE Within BLAINE County

PURPOSE AND

PERIOD OF USE:	PURPOSE OF USE	PERIOD OF USE	QUANTITY
	DOMESTIC 1 HOME	01-01 12-31	0.04 CFS

PLACE OF USE: DOMESTIC Within BLAINE County
T05N R17E S10 SESE

OTHER PROVISIONS NECESSARY FOR DEFINITION OR ADMINISTRATION OF THIS WATER RIGHT:

THE QUANTITY OF WATER DECREED FOR THIS WATER RIGHT IS NOT A
DETERMINATION OF HISTORICAL BENEFICIAL USE.

EXPLANATORY MATERIAL: BASIS OF CLAIM - BENEFICIAL USE
PARCEL NO. 000400000120A

D
7-29-98

Claim proofread by: KT

Date: 11-04

IN THE DISTRICT COURT OF THE FIFTH JUDICIAL DISTRICT OF THE STATE OF IDAHO,
IN AND FOR THE COUNTY OF TWIN FALLS

IN RE THE GENERAL ADJUDICATION
OF RIGHTS TO THE USE OF WATER FROM
THE SNAKE RIVER BASIN WATER SYSTEM.

CIVIL CASE NUMBER: 39576

Ident. Number: A37-11264
Date Received: 9/07/1988
Receipt No: 500208a
Received By: js

NOTICE OF CLAIM TO A WATER RIGHT
ACQUIRED UNDER STATE LAW

1. Name: ROBERT N. MITGANG 415-254-1933
Address: 2940 SUMMIT ST.
OAKLAND, CA 94609

2. Date of Priority: APR 01, 1955

3. Source: GROUNDWATER Trib. to:

4. Point of Diversion:

Township	Range	Section	1/4 of	1/4 of	1/4	Lot	County
05S	17E	10	NE	SE	SE		BLAINE

5. Description of diverting works:
WELL & PUMP

6. Water is used for the following purposes:

Purpose	From	To	C.F.S.	(or)	A.F.A.
DOMESTIC	01/01	12/31	0.040		

7. Total Quantity Appropriated is:
0.040 C.F.S. (and/or) A.F.A.

8. Total consumptive use is Acre Feet Per Annum.

9. Non-irrigation uses:
DOMESTIC/1 HOME WITH LAWN

10. Place of Use:

Township	Range	Section	1/4 of	1/4	Lot	Use	Acres
05N	17E	10	SE	SE		DOMEST	

11. Place of use in counties: BLAINE

A37-11264

Page 1

Date: 09/07/88

MICROFILMED

FEB 25 1993


OF H.E.S. 124

1955

SCALE 1"=300'

This is to Certify: That the accompanying plat was filed for record in the office of the Recorder of Blaine County, Idaho this 11 day of March 1955 at the request of R. D. Armstrong and duly recorded in Book 11 at page 111.

George J. ...
Ex-officio Recorder

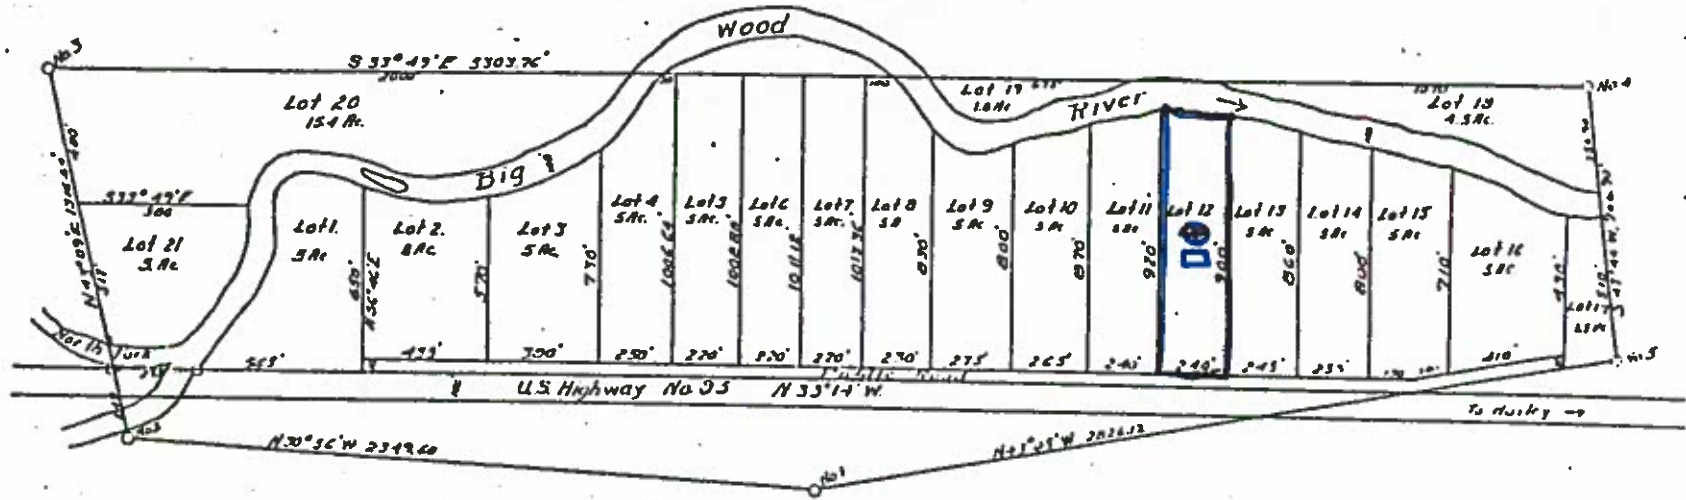

Surveyor's Certificate

I, R. D. ARMSTRONG, Registered Professional Civil Engineer, Certify that the following described Land, situated in Sections 10 and 15, T.5N., R.17E., B.M. in Blaine County, Idaho, more completely described as that portion of H.E.S. No. 124, lying North and East of U.S. Highway No. 93, beginning at a point 247 feet N. 45° 09' E. of Corner No. 2 of said H.E.S. 124, thence N. 45° 09' E. 1067.04 to Corner No. 3, thence S. 73° 49' E. 5706.76 to Corner No. 4, thence S. 47° 44' W. 966.9 to Corner No. 5, thence N. 45° 05' W. 720 to the Right of Way of Highway No. 93, thence N. 35° 14' W. 2450 along said Right of Way to the Point of Beginning. All of the above described property to be known as the BARLOW SUBDIVISION; was surveyed under my supervision, and that the accompanying plat is strictly conformable to the Survey thereof as executed Sept. 18th 1954.

State of Idaho }
County of Blaine }

Acknowledgment.

On this 14th day of March, 1955, before me, the undersigned, a Notary Public, in and for the State of Idaho, personally appeared R. D. Armstrong known by me to be the person whose name is subscribed to the foregoing Surveyor's Certificate and acknowledged to me that he executed the same. In witness whereof I have hereunto set my hand and affixed my official seal this 14th day of March 1955.

My commission expires June 3rd 1958

R. D. Armstrong
Registered Professional Engineer
License No. 137



R. D. ...
Notary Public

Dedication

This is to Certify that the undersigned is the owner in fee simple of the property hereinafter described as that portion of H.E.S. No. 124 lying North and East of U.S. Highway No. 93, located in Sections 10 and 15, T.5N. R.17E. B.M. All of the above property to be known as BARLOW SUBDIVISION. That it is the intention to unit hereto, include said lands in the Plat. That the undersigned does, by these presents, grant, bargain, sell, convey, confirm and dedicate to the public use forever the PUBLIC ROAD shown on the plat.

Hester C. Barlow

Acknowledgement

State of Idaho }
County of Blaine }

On this 14th day of March, 1955 before me, the undersigned a Notary Public, in and for the State of Idaho, personally appeared Hester C. Barlow, known by me to be the person whose name is subscribed to the foregoing Dedication Certificate and acknowledged to me that she executed the same. In witness whereof I have hereunto set my hand and affixed my official seal this 14th day of March 1955.

My Commission expires June 3rd 1958

(SEAL)

R. D. ...
Notary Public


SAWTOOTH TITLE CO. INC.

OFFICES AT

TWIN FALLS, IDAHO — HAILEY, IDAHO

FEB 25 1955

MICROFILMED

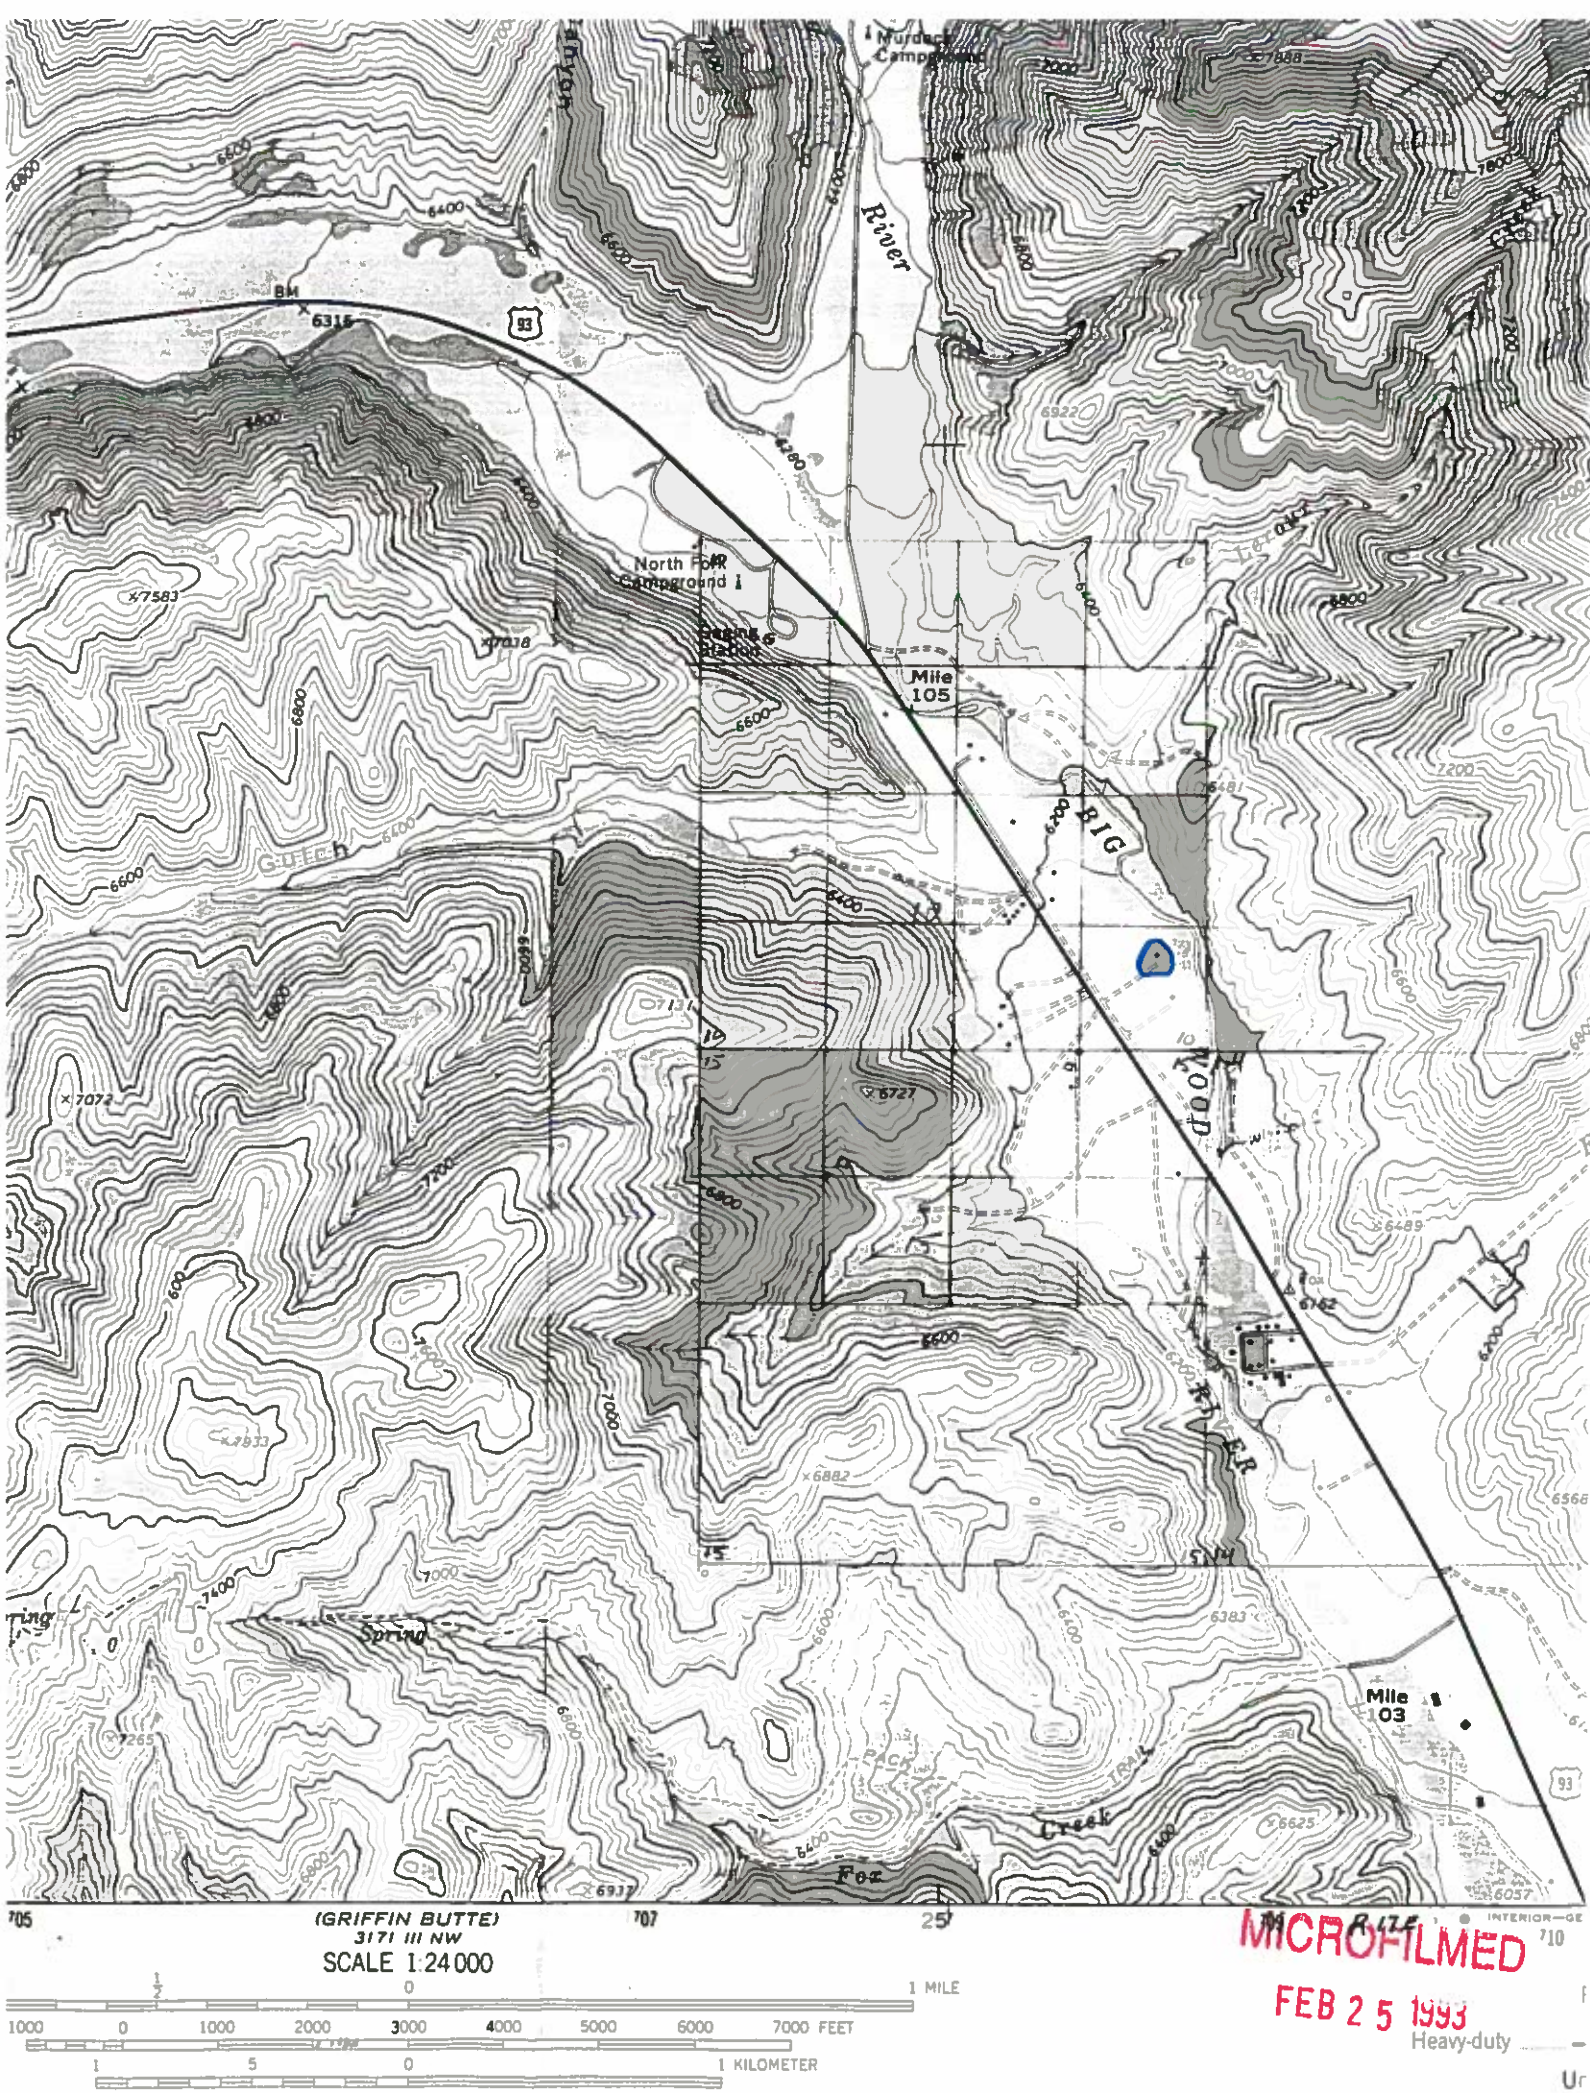

Change of Address

Request for:

Correspondents

Publishers and

Businesses

Please Type or Print

NAME (Correspondent or Title of Publication)

ADDRESS (Street Number, Street Name and Apt. # if applicable)

CITY STATE ZIP + 4 CODE



RECEIVED

SEP 16 1994

Department of Water Resources

Southern Region Office

Department of

Idaho Dept. of Water Resources

1301 N. Orchard Street

Boise Idaho 83706

OCT 25 1994

MICROFILMED



MICROFILMED
OCT 25 1994

As soon as you know your new address, mail this card to all of the people, businesses, and publications who send you mail.

For publications, tape an old address label over name and old address sections and complete new address.

A+R 37-11264

Your Name (Print or type. Last name, first name, middle initial.)

ROBERT N. MITGANG, M.D.

Re Cordom modified.

20 9-16-94

Old Address	No. & Street	Apt./Suite No.	PO Box	RR No.	Rural Box No.
	2940 Summit St.				
New Address	City	State	ZIP + 4		
	Oakland	CA	94609		
New Address	No. & Street	Apt./Suite No.	PO Box	RR No.	Rural Box No.
	3300 Webster St.	904			
New Address	City	State	ZIP + 4		
	Oakland CA	CA	94609		
Sign Here		Date new address in effect		Keyline No. (If any)	
Robert N. Mitgang M.D.		1-31-94			

PS Form 3576, November 1990

RECEIVER: Be sure to record the above new address.

RECEIVED
FEB 18 1994
MICROFILMED

AJ0749NP
No. A37-11264

IDAHO DEPARTMENT OF WATER RESOURCES
ADJUDICATION CLAIM PROFILE REPORT
(REGIONAL)

DATE: 09/16/94
PAGE: 1

OWNER CODE	NAME & ADDRESS	PRIORITY DATE	WATER USE	USE PERIOD FROM TO	DIVERSION RATE	DIVERSION VOLUME
C	ROBERT N MITGANG 3300 WEBSTER ST OAKLAND CA 94609 (415) 254-1933	04/01/1955	DOMESTIC	01-01 12-31	0.04 CFS	
TOTAL DIVERSION:					0.04 CFS	

Water Source: GROUNDWATER

Tributary to:

Stage: BENEFICIAL USE

Point(s) of Diversion: T05S R17E S10 NESE

BLAINE County

Place of use Legal Description for: DOMESTIC

		NE				NW				SW				SE			
T	R S	Lt	Ac	Lt	Ac	Lt	Ac	Lt	Ac	Lt	Ac	Lt	Ac	Lt	Ac	Lt	Ac
05N	17E 10	:		:		:		:		:		:		:		:	

POU County: BLAINE

Non-Irrigation Uses: DOMESTIC/1 HOME WITH LAWN

Other Rights: NONE

Remarks: WELL WAS DEVELOPED BEFORE I BOUGHT THE PROPERTY, SO THE CLAIMED
PRIORITY IS APPROXIMATE.
ADDRESS CHANGE REC'D 09/16/94 SS.

Dates: Exam Made Date: Verified Date:

Misc: Water District Number: Field Inspection Flag:
Presumption Flag:

MICROFILMED
OCT 25 1994

IDAHO DEPARTMENT OF WATER RESOURCES
ADJUDICATION CLAIMS PROOF READING REPORT
(REGIONAL)

Water Right Number - R37-11264 Prefix Translation: RESEARCH Old (D) Number -

+ - - - - Last Name - - - - + + - First Name - - + + - - - - Address - - - - - +

*** C - CURRENT OWNER ***
MITGANG ROBERT N 1 - 3300 WEBSTER ST
2 -
3 -
City- OAKLAND State- CA Zip- 94609
Phone - 415-254-1933

+ - - Priority Date - - + + - - Region - - - + + - - Stage - - - + + - - Status - - - +
04/01/1955 ERROR IN REGION J - BENEFICIAL USE

+ - - - - Source - - - - - + + - - - - Tributary - - - - - +
GROUNDWATER

+ - - - - Point of Diversion - - - - - +
Twn Rng Sec Tract Lot RFlg County
05S 17E 10 NE SE SE (13) BLAINE

+ - - - - Water Use - - - - - +
Code Description Period From Period To Diversion Rate Diversion Volume
43 - DOMESTIC 01/01 12/31 0.040

+ - Total Div. Rate - + + - Total Div. Volume - + + - Total Consumptive Use - + + - KW Usage - +
0.040 0.0

+ - - - - Place of Use - - - - - +
Twn Rng Sec Tract Lot Acres Code Description County
05N 17E 10 SE SE 43 DOMESTIC (13) BLAINE

Total Acres:

+ - - Diversion Means - WELL & PUMP

+ - - Non-Irrigation Use - DOMESTIC, 1 HOME

+ - - Other Rights for Same Use - NONE

+ - - - - Remarks - - - - - +
PARCEL NO. 000400000120A
PROPERTY ALSO KNOWN AS 122 BARLOW RD
PROPERTY ALLSO KNOWN AS LOT 12 BARLOW SUB, HES124

+ - - - - Old Water Right Numbers - - - - - +
No Old Water Right Numbers Found

MICROFILMED
061251994

Water right number - R37-11264

Prefix Translation: RESEARCH

+ - - - - Conditions of Approval - - - - -
No Conditions of Approval found.

+ - - - - Decree Plaintiff - - - + + - - - - Decree Defendant - - - + + - Decree Date - +
00/00/0000

+ - - - - Comments - - - - -
Date: 10/28/1993 User Id: DUNN1 Subject: COPIED FROM REMARKS
WELL WAS DEVELOPED BEFORE I BOUGHT THE PROPERTY, SO THE CLAIMED PRIORITY IS APPROXIMATE.
Date: 09/16/1994 User Id: SSHERMAN Subject: ADDRESS CHANGE
ADDRESS CHANGE REC'D 09/16/94.

+ - - Audit Fields - - +
09/16/94 SSHERMAN

+ - - - - Adjudication Rights Dates and Flags Area - - - - -

Court Report Filing	- 00/00/0000	Field Inspection Made	- 00/00/0000	Civil Case Number	- 39576
Objection Filed Date	- 00/00/0000	Field Inspection Flag	-	Old Case Number	-
Response Filed Date	- 00/00/0000	Verified Date	- 00/00/0000	Old Judicial District	-
Claim Received Date	- 09/07/1988	Last Amended Date	- 00/00/0000	Temporary Right	- P
		Receipt Number	- S002082	Water District	-
		POU Ownership Flag	- Y	Federal/State Indicator	- S
		Name Connector	-	Presumption Flag	-
				Notice of Error Flag	-

MICROFILMED
JUL 25 1994

WATER RIGHT NUMBER - A37-11264

PREFIX TRANSLATION: ADJUDICATION CLAIM

OLD (D) NUMBER -

+ - - - - LAST NAME - - - - +

+ - FIRST NAME - - +

+ - - - - ADDRESS - - - - - +

*** C - CURRENT OWNER ***
MITGANG

ROBERT N.

1 - 2940 SUMMIT ST.

2 -

3 -

CITY- OAKLAND

STATE- CA ZIP- 94609

PHONE - 415-254-1933

+ - - PRIORITY DATE - - +
04/01/1955

+ - - - REGION - - - +
ERROR IN REGION

+ - - - STAGE - - - +
J - BENEFICIAL USE

+ - - - STATUS - - - - +

+ - - - - SOURCE - - - - - +
GROUNDWATER

+ - - - - TRIBUTARY - - - - - +

+ - - - - POINT OF DIVERSION - - - - - +
TWN RNG SEC TRACT LOT RFLG COUNTY STREAM INDEX (BLANK IF NO INDEX CODE)

05S 17E 10 NE SE SE (13) BLAINE

+ - - - - WATER USE - - - - - +
CODE DESCRIPTION PERIOD FROM PERIOD TO DIVERSION RATE DIVERSION VOLUME

43 - DOMESTIC

01/01

12/31

0.040

+ - TOTAL DIV. RATE - + + - TOTAL DIV. VOLUME - + + - TOTAL DIV. CAPACITY - + + - TOTAL CONSUMPTIVE USE - + + - KW USAGE - +
0.040 0.0

+ - - - - PLACE OF USE - - - - - +
TWN RNG SEC TRACT LOT ACRES CODE DESCRIPTION COUNTY

05N

17E

10

SE SE

43 DOMESTIC

(13) BLAINE

+ - - DIVERSION MEANS - WELL & PUMP

+ - - NON-IRRIGATION USE - DOMESTIC/1 HOME WITH LAWN

+ - - OTHER RIGHTS FOR SAME USE - NONE

+ - - - - REMARKS - - - - - +
WELL WAS DEVELOPED BEFORE I BOUGHT THE PROPERTY, SO THE CLAIMED
PRIORITY IS APPROXIMATE.

+ - - - - OLD WATER RIGHT NUMBERS - - - - - +
NO OLD WATER RIGHT NUMBERS FOUND.

+ - - - - CONDITIONS OF APPROVAL - - - - - +
NO CONDITIONS OF APPROVAL FOUND.

+ - - - - DECREE PLAINTIFF - - - - +

+ - - - - DECREE DEFENDANT - - - - +

+ - DECREE DATE - +
00/00/0000

+ - - AUDIT FIELDS - 09/07/88 STANTON 10/03/89 REFUNDML

*Barlow Sub HES 124
2012
122 Barlow Rd 80000*

MICROFILMED
OCT 25 1994

IDAHO DEPARTMENT OF WATER RESOURCES
ADJUDICATION CLAIMS PROOF READING REPORT

PREFIX TRANSLATION: ADJUDICATION CLAIM

[illegible]

000400000120 A

ENTERED 10-27-93 15

CHECKED 12/5/53 AK

VERIFIED
FEB 19 1992

CERTIFIED
MAR 23 1997
WATER EXAMINER