

AJ5856NP

IDAHO DEPARTMENT OF WATER RESOURCES
RECOMMENDED WATER RIGHTS ACQUIRED UNDER STATE LAW

DATE: OCT-24-1997
PAGE: A-989

RIGHT NUMBER: 37-11866

NAME & ADDRESS: RICHARD M WINKLER
MADELINE K WINKLER
PO BOX 645
HAILEY ID 83333

SOURCE: GROUNDWATER

QUANTITY: 0.04 CFS

THE QUANTITY OF WATER UNDER THIS RIGHT SHALL NOT EXCEED 13,000
GALLONS PER DAY.

PRIORITY DATE: 02/10/1987

POINT OF DIVERSION: T02N R18E S09 NWNESE Within BLAINE County

PURPOSE AND PERIOD OF USE:	PURPOSE OF USE	PERIOD OF USE	QUANTITY
	DOMESTIC 1 HOUSE	01-01 12-31	0.04 CFS

PLACE OF USE: DOMESTIC Within BLAINE County
T02N R18E S09 NESW

OTHER PROVISIONS NECESSARY FOR DEFINITION OR ADMINISTRATION OF THIS WATER RIGHT:

THE QUANTITY OF WATER DECREED FOR THIS WATER RIGHT IS NOT A
DETERMINATION OF HISTORICAL BENEFICIAL USE.

EXPLANATORY MATERIAL: BASIS OF CLAIM - BENEFICIAL USE

#

Claim proofread by: K T
Date: 11-04

P 7-21-98

IN THE DISTRICT COURT OF THE FIFTH JUDICIAL DISTRICT OF THE STATE OF IDAHO,
IN AND FOR THE COUNTY OF TWIN FALLS

IN RE THE GENERAL ADJUDICATION
OF RIGHTS TO THE USE OF WATER FROM
THE SNAKE RIVER BASIN WATER SYSTEM.

CIVIL CASE NUMBER: 39576

Ident. Number: A37-11866
Date Received: 10/20/1988
Receipt No: MOOK 70
Received By: g po

NOTICE OF CLAIM TO A WATER RIGHT
ACQUIRED UNDER STATE LAW

1. Name: RICHARD M. WINKLER 208-788-4775
Address: BOX 645
HAILEY, ID 83333

OR
Name: MADELINE K. WINKLER 208-788-4775
Address: BOX 645
HAILEY, ID 83333

2. Date of Priority: FEB 10, 1987

3. Source: GROUNDWATER Trib. to:

4. Point of Diversion:

Township	Range	Section	1/4 of	1/4 of	1/4 of	Lot	County
02N	18E	9	NW	NE	SW		BLAINE

5. Description of diverting works:
33' DEEP WELL


6. Water is used for the following purposes:

Purpose	From	To	C.F.S.	(or)	A.F.A.
DOMESTIC	01/01	12/31	0.040		

7. Total Quantity Appropriated is:
0.040 C.F.S. (and/or) A.F.A.

8. Total consumptive use is Acre Feet Per Annum.

9. Non-irrigation uses:
D/1 HOUSE.

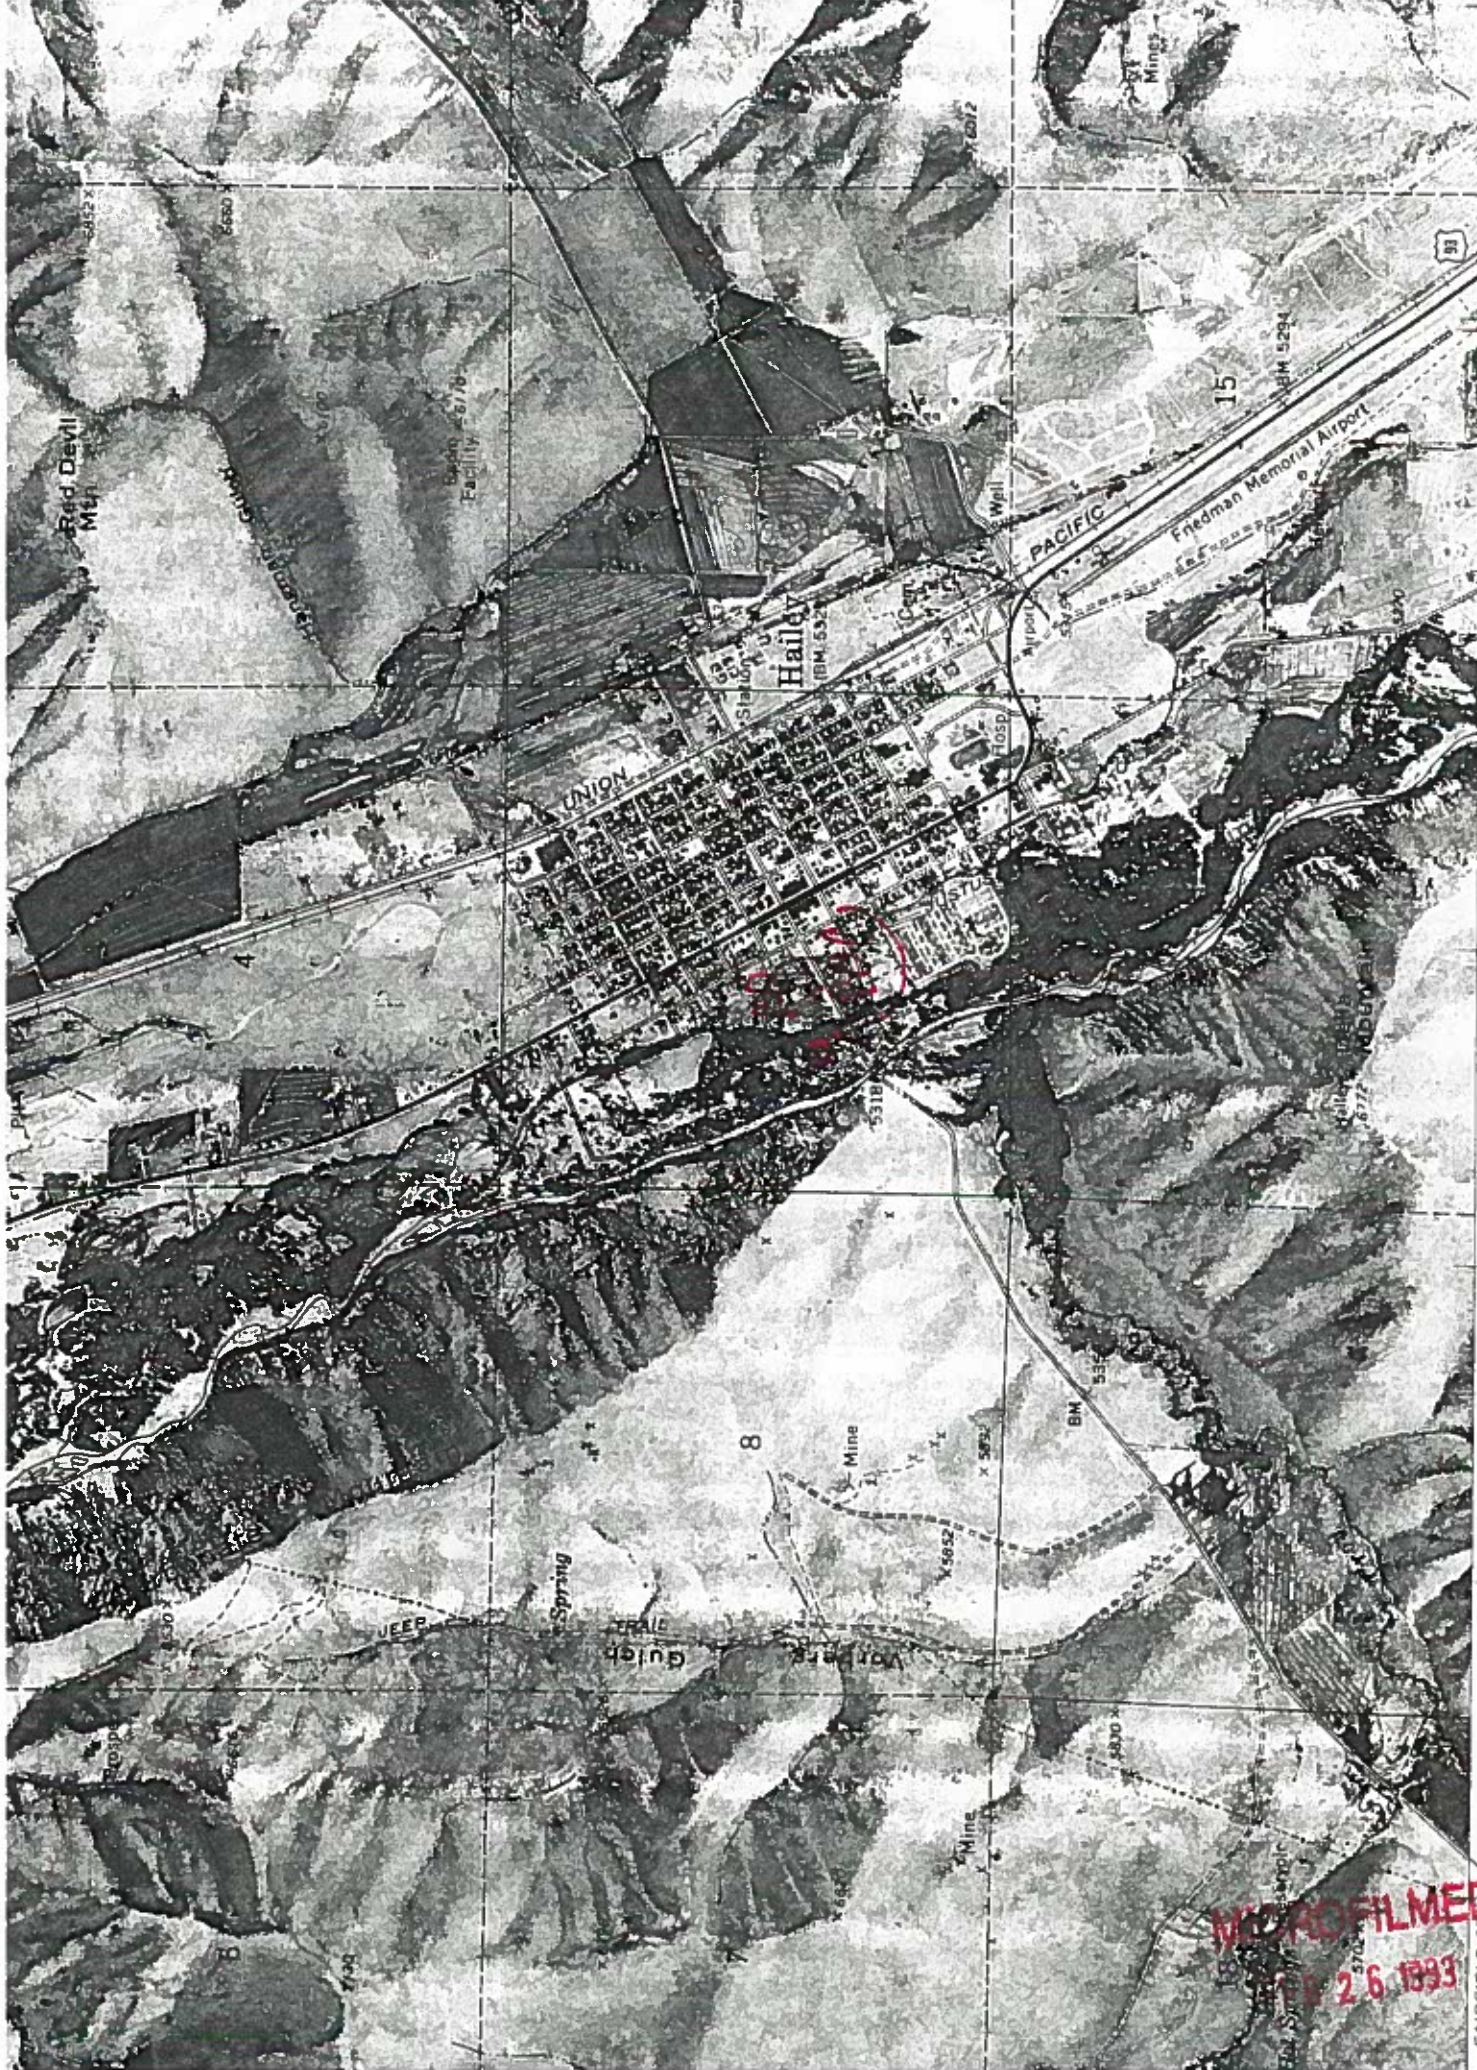

15' 30"

17' 30"

18

17

16

20'

1:24,000

2N 18E Sec 9 NE-SW

SCALE 1:24,000

26 1893

FAIRFIELD 300M