IN THE DISTRICT COURT OF THE FIFTH JUDICIAL DISTRICT OF THE STATE OF IDAHO, IN AND FOR THE COUNTY OF TWIN FALLS

IN RE THE GENERAL ADJUDICATION OF RIGHTS TO THE USE OF WATER FROM THE PALOUSE RIVER BASIN WATER SYSTEM

CIVIL CASE NUMBER: 59576
Ident. Number: 87-12210
Date Received:
Receipt No.:

1. Name of Claimant(s):

Name	Address	City	State	Country	Postal Code
UNITED STATES OF AMERICA USDA FOREST SERVICE	550 W FORT STREET MSC 033	BOISE	ID	USA	83724

2. Date of Priority:

Date	Explanation
10/15/1937	The year 1937 is designed into the concrete works of the dam and on the Engineering Design Plan.

3. Source:

Source	Tributary	Type
PALOUSE RIVER	SNAKE RIVER	

4. Point Of Diversion:

Township	Range	Section	Gov Lot	QQ	Q	County
42N	03W	36		NE	SE	LATAH

5. Water is used for the following purpose(s):

Water Use	Number Of Homes	Stock	Description
RECREATION	-	-	Swimming Hole at Laird Park Forest Service Campground.
RECREATION STORAGE	-	-	Swimming Hole at Laird Park Forest Service Campground.

6. Season(s) of Use:

Water Use	From Month/Day	To Month/Day
RECREATION STORAGE	6 / 1	9 / 30
RECREATION	6 / 1	9 / 30

7. Quantity:

Water Use	CFS	AF	KW
RECREATION	0.780	0.00	0.0
RECREATION STORAGE	0.000	1.40	0.0

Totals:

CFS	AF	KW
0.780	1.40	

8. Place of Use:

Water Use	Township	Range	Section	QQ	Q	County	Gov Lot	Acreage
RECREATION	42N	02W	31	NW	SW	IDAHO	-	-
RECREATION	42N	03W	36	NE	SE	IDAHO	-	-
RECREATION STORAGE	42N	02W	31	NW	SW	IDAHO	-	-
RECREATION STORAGE	42N	03W	36	NE	SE	IDAHO	-	-

9. Basis of Claim:

Basis
Beneficial Use

10. Signature(s):

(a.) By signing below, I/We acknowledge that I/We have received, read and understand the form entitled "How you will receive notice in the Palouse River Basin Adjudication." (b.) I/We ~~do~~ __ do not _X_ wish to receive and pay a small annual fee for monthly copies of the docket sheet.

Number of attachments: _____6_____

For Individuals: I/We do solemnly swear or affirm under penalty of perjury that the statements contained in the foregoing document are true and correct.

Signature of Claimant _____ Date _____

_____ Date: _____

For Organizations: I do solemnly swear or affirm under penalty of perjury that I am

Water Rights and Uses Program Manager of USDA Forest Service Northern Region
Title Organization

that I have signed the foregoing document in the space below as

Water Rights and Uses Program Manager of USDA Forest Service Northern Region
Title Organization

and that the statements contained in the foregoing document are true and correct.

Signature of Authorized Agent THOR BURBACH Digitally signed by THOR BURBACH Date: 2020.07.20 15:39:09 -06'00' Date _____

Title and Organization USDA Forest Service Northern Region

Please print name Thor Burbach

Laird Park Swimming Hole



Figure 1



Figure 2

Laird Park Swimming Hole

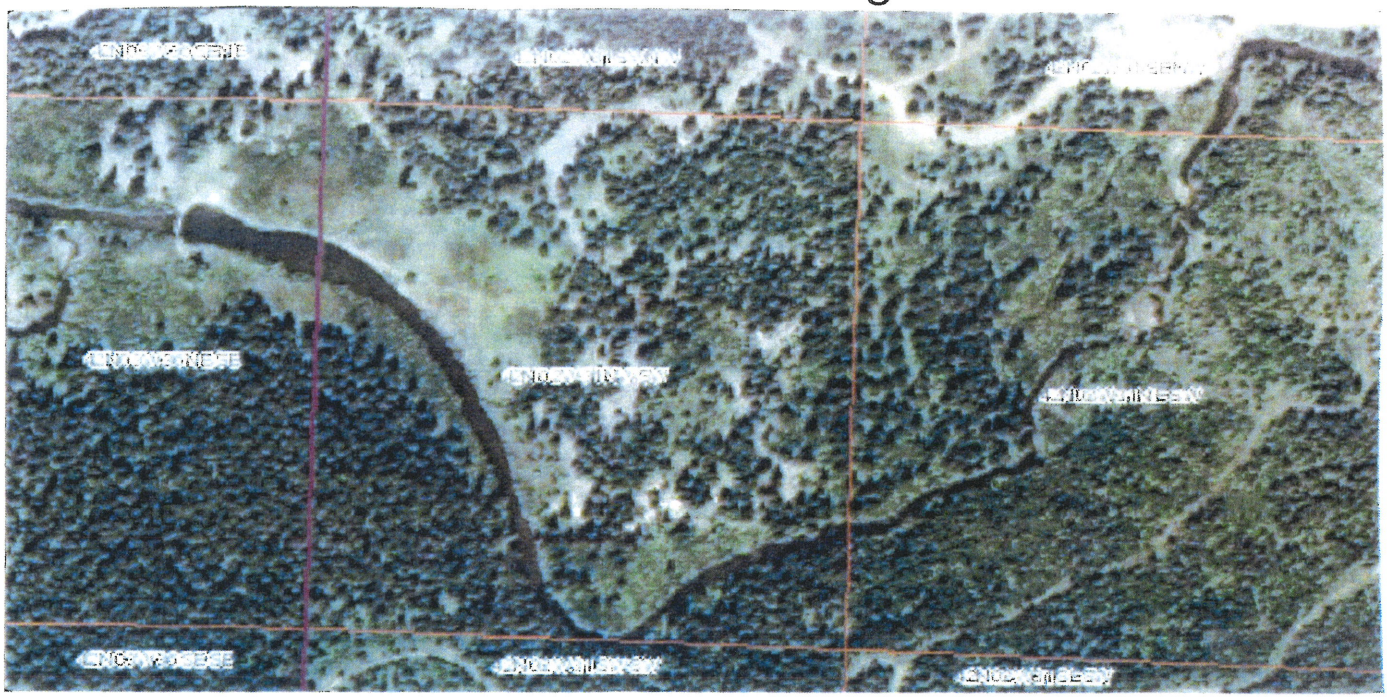


Figure 1



Figure 2




Fsdr 1608
Laird Park
Swimming Hole
Google

Laird Park Swimming Hole Photos 6/23/2020




















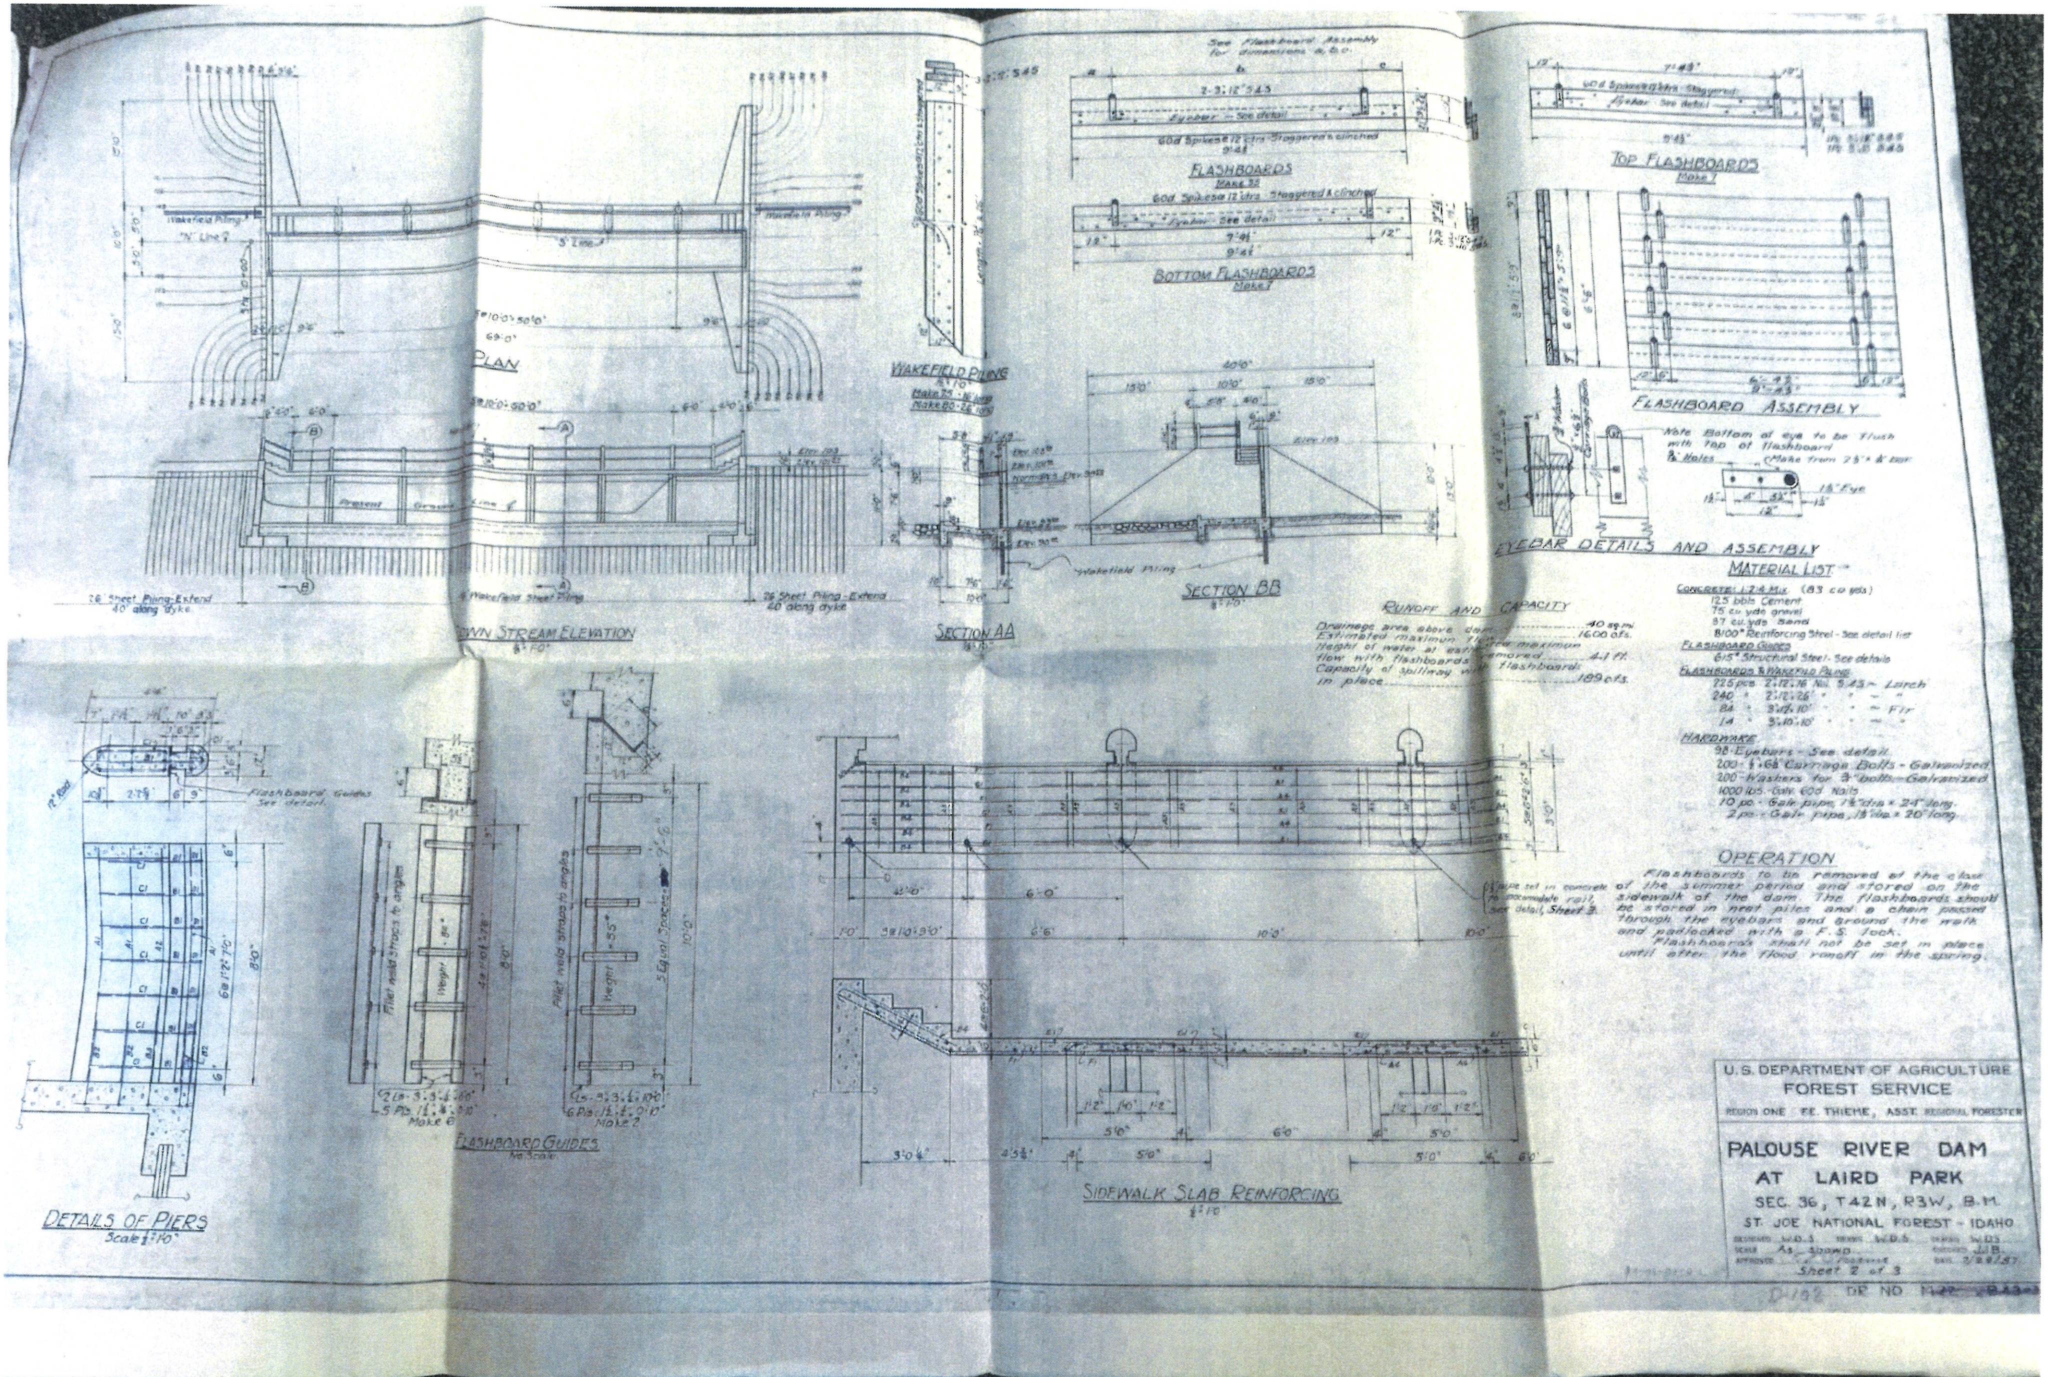

PLAN
DOWN STREAM ELEVATION
WAKEFIELD PILING
SECTION AA
SECTION BB
Wakefield Piling
26 Sheet Piling - Extend 40' along dyke
FLASHBOARDS
BOTTOM FLASHBOARDS
TOP FLASHBOARDS
FLASHBOARD ASSEMBLY
Note: Bottom of eye to be flush with top of flashboard & holes
EYEBAR DETAILS AND ASSEMBLY
RUNOFF AND CAPACITY
Drainage area above dam ... 40 sq.mi.
Estimated maximum flow ... 1600 c.f.s.
Height of water at estimated maximum flow with flashboards removed ... 4.1 ft.
Capacity of spillway with flashboards in place ... 189 c.f.s.
MATERIAL LIST
Concrete: 1:2:4 Mix (83 cu yds.)
125 bbls Cement
75 cu. yds gravel
87 cu. yds Sand
8100# Reinforcing Steel - See detail list
Flashboard Guides
615# Structural Steel - See details
Flashboards & Wakefield Piling
225 pcs. 2:12:16 No. 5 AS - Larch
240 " 2:12:26 " "
84 " 3:12:10 " - Fir
14 " 3:10:10 " "
HARDWARE
98 Eyebars - See detail
200 - 1¼″ x 6″ Carriage Bolts - Galvanized
200 - Washers for ¾″ bolts - Galvanized
1000 lbs. Galv. 60d Nails
10 pc. Galv. pipe, 1¼″ dia x 24″ long
2 pc. Galv. pipe, 1½″ dia x 20″ long
OPERATION
Flashboards to be removed at the close of the summer period and stored on the sidewalk of the dam. The flashboards should be stored in neat piles and a chain passed through the eyebars and around the walk and padlocked with a F.S. lock.
Flashboards shall not be set in place until after the flood runoff in the spring.
FLASHBOARD GUIDES
Fillet weld straps to angles
5 Equal Spaces
DETAILS OF PIERS
Scale ¼″ = 1′0″
SIDEWALK SLAB REINFORCING
U.S. DEPARTMENT OF AGRICULTURE
FOREST SERVICE
REGION ONE F.E. THIEME, ASST. REGIONAL FORESTER
PALOUSE RIVER DAM
AT LAIRD PARK
SEC. 36, T.42 N, R3W, B.M.
ST. JOE NATIONAL FOREST · IDAHO
Sheet 2 of 3

U. S. DEPARTMENT OF AGRICULTURE
FOREST SERVICE

REGION ONE F.E. THIEME, ASST. REGIONAL FORESTER

PALOUSE RIVER DAM AT LAIRD PARK

SEC. 36, T42N, R3W, B.M.

ST. JOE NATIONAL FOREST - IDAHO

DESIGNED W.D.S. DRAWN W.D.S. TRACED W.D.S.
SCALE As shown CHECKED J.J.B.
APPROVED F. E. Thieme DATE 7/29/37
Sheet 2 of 3

1-01-01-01

D-102 DR. NO. M-22-B13-3

ArcGIS ▾ USA Topo Maps


Details | Basemap |

About Content Legend

Contents

☑ USA Topo Maps

◉ Topographic

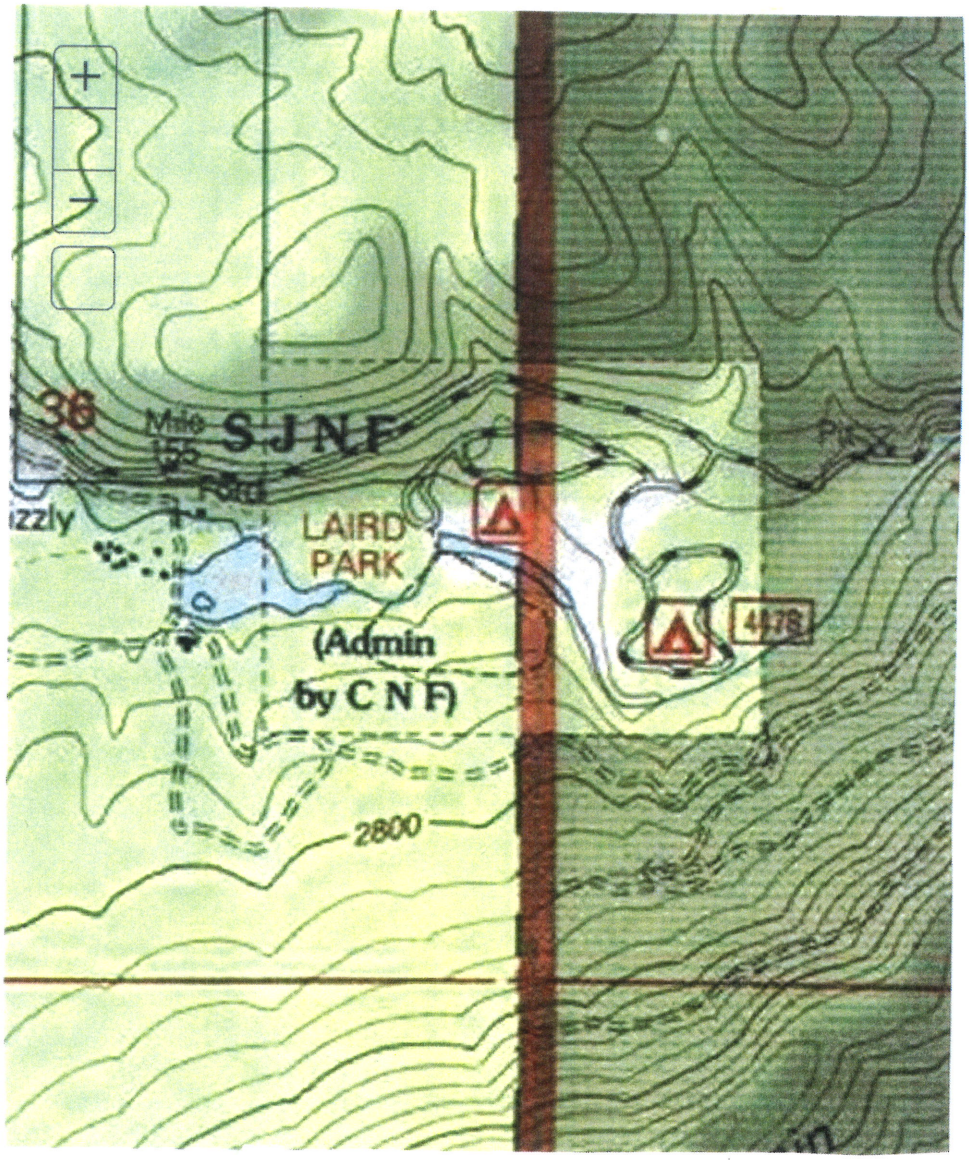

FRESH