

incomplete
RECEIVED
FORM 202 Rev. 07/16

MAR 24 2017

IDWR / NORTH

81711

STATE OF IDAHO
DEPARTMENT OF WATER RESOURCES
APPLICATION FOR PERMIT
To appropriate the public waters of the State of Idaho

Ident. No. 95-17320

RECEIVED

MAY 31 2017

1. Name of applicant(s) Jefferey Fault Phone IDWR/NORTHERN
Mailing address 55 Kemline Ct., Alamo, CA 94507 Email _____
Name connector (check one): ☐ and ☐ or ☐ and/or
2. Name of representative, if any Rich Agueros, United Crown Pump & Drilling Phone 208-772-7867
Mailing address 3125 W. Hayden Ave., Hayden, ID 83835 Email ragueros@unitedcrown.co
a. ☐ Send all correspondence for this application to the representative and not to the applicant OR
☒ Send original correspondence to the applicant and copies to the representative.
b. ☒ The representative may submit information for the applicant but is not authorized to sign for the applicant OR
☐ The representative is authorized to sign for the applicant. Attach a Power of Attorney or other documentation providing authority to sign for the applicant.
3. Source of water supply Lake Coeur d'Alene which is a tributary of Spokane River
4. Location of point(s) of diversion:

098A
5/31/17

Twp	Rge	Sec	Govt Lot	1/4	1/4	1/4	County	Source	Local name or tag #
~~48N~~	~~04W~~	~~14~~	~~2~~		~~NW~~	~~NW~~	~~Kootenai~~	~~Lake Coeur d'Alene~~	
<u>48N</u>	<u>4W</u>	<u>10</u>			<u>SE</u>	<u>SE</u>			

5. Water will be used for the following purposes:
Amount 0.14 cfs for Irrigation purposes from Mar 15 to Nov 15 (both dates inclusive)
(cfs or acre-feet per year)
Amount _____ for _____ purposes from _____ to _____ (both dates inclusive)
(cfs or acre-feet per year)
Amount _____ for _____ purposes from _____ to _____ (both dates inclusive)
(cfs or acre-feet per year)
Amount _____ for _____ purposes from _____ to _____ (both dates inclusive)
(cfs or acre-feet per year)
6. Total quantity to be appropriated is (a) 0.14 cubic feet per second (cfs) and/or (b) _____ acre-feet per year (af).
7. Proposed diverting works:
a. Describe type and size of devices used to divert water from the source. Submersible pump to be installed in lake with a transport line to the POU
b. Height of storage dam _____ feet; active reservoir capacity _____ acre-feet; total reservoir capacity _____ acre-feet. If the reservoir will be filled more than once each year, describe the refill plan in item 11. For dams 10 feet or more in height AND having a storage capacity of 50 acre-feet or more, submit a separate [Application for Construction or Enlargement of a New or Existing Dam](#). Application required? ☐ Yes ☐ No
c. Proposed well diameter is _____ inches; proposed depth of well is _____ feet.
d. Is ground water with a temperature of greater than 85°F being sought? ☐ Yes ☒ No
e. If well is already drilled, when? N/A; drilling firm _____; well was drilled for (well owner) _____; Drilling Permit No. _____

For Department Use

Received by _____ Date _____ Time _____ Preliminary check by _____
Fee \$ 100 Received by NS Receipt No. 11032461 Date 3-24-17

8. Description of proposed uses (if irrigation only, go to item 9):

- Hydropower; show total feet of head and proposed capacity in kW. _____
- Stockwatering; list number and kind of livestock. _____
- Municipal; must complete and attach the [Municipal Water Right Application Checklist](#).
- Domestic; show number of households _____
- Other; describe fully. _____

9. Description of place of use:

- If water is for irrigation, indicate acreage in each subdivision in the tabulation below.
- If water is used for other purposes, place a symbol of the use (example: D for Domestic) in the corresponding place of use below. See instructions for standard symbols.

TWP	RGE	SEC	NE				NW				SW				SE				TOTALS
			NE	NW	SW	SE	NE	NW	SW	SE	NE	NW	SW	SE	NE	NW	SW	SE	
48N	04W	14						1.25	2.25										1.6
	4W	11																	2.5
	4W	10																	4
																			5

Total number of acres to be irrigated: 2.5

10. Describe any other water rights used for the same purposes as described above. Include water delivered by a municipality, canal company, or irrigation district. If this application is for domestic purposes, do you intend to use this water, water from another source, or both, to irrigate your lawn, garden, and/or landscaping? _____

11. a. Who owns the property at the point of diversion? State of Idaho

b. Who owns the land to be irrigated or place of use? Jefferey Faultt

c. If the property is owned by a person other than the applicant, describe the arrangement enabling the applicant to make this filing: Encroachment Permit from IDL

12. Describe your proposal in narrative form, and provide additional explanation for any of the items above. Attach additional pages if necessary. Application is to irrigate 2.5 acres of the parcel. The diversion rate exceeds what is normally approved by IDWR because of the applicants desire to irrigate using larger sprinkler circuits to conserve water by only irrigating at night. Potable water is provided by a water well. Kootenai County Parcel No. 065240010010

13. Time required for completion of works and application of water to proposed beneficial use is 5 years (minimum 1 year).

14. **MAP OF PROPOSED PROJECT REQUIRED** - Attach an 8½" x 11" map or maps clearly identifying the proposed point of diversion, place of use, section #, township & range. The map scale shall not be less than two (2) inches equal to one (1) mile.

The information contained in this application is true to the best of my knowledge. I understand that any willful misrepresentations made in this application may result in rejection of the application or cancellation of an approval.

Jefferey Faultt
Signature of Applicant
Jefferey Faultt
Print Name (and title, if applicable)

Signature of Applicant


Print Name (and title, if applicable)

RECEIVED

MAR 24 2017

IDWR/NORTHERN

Fault Application

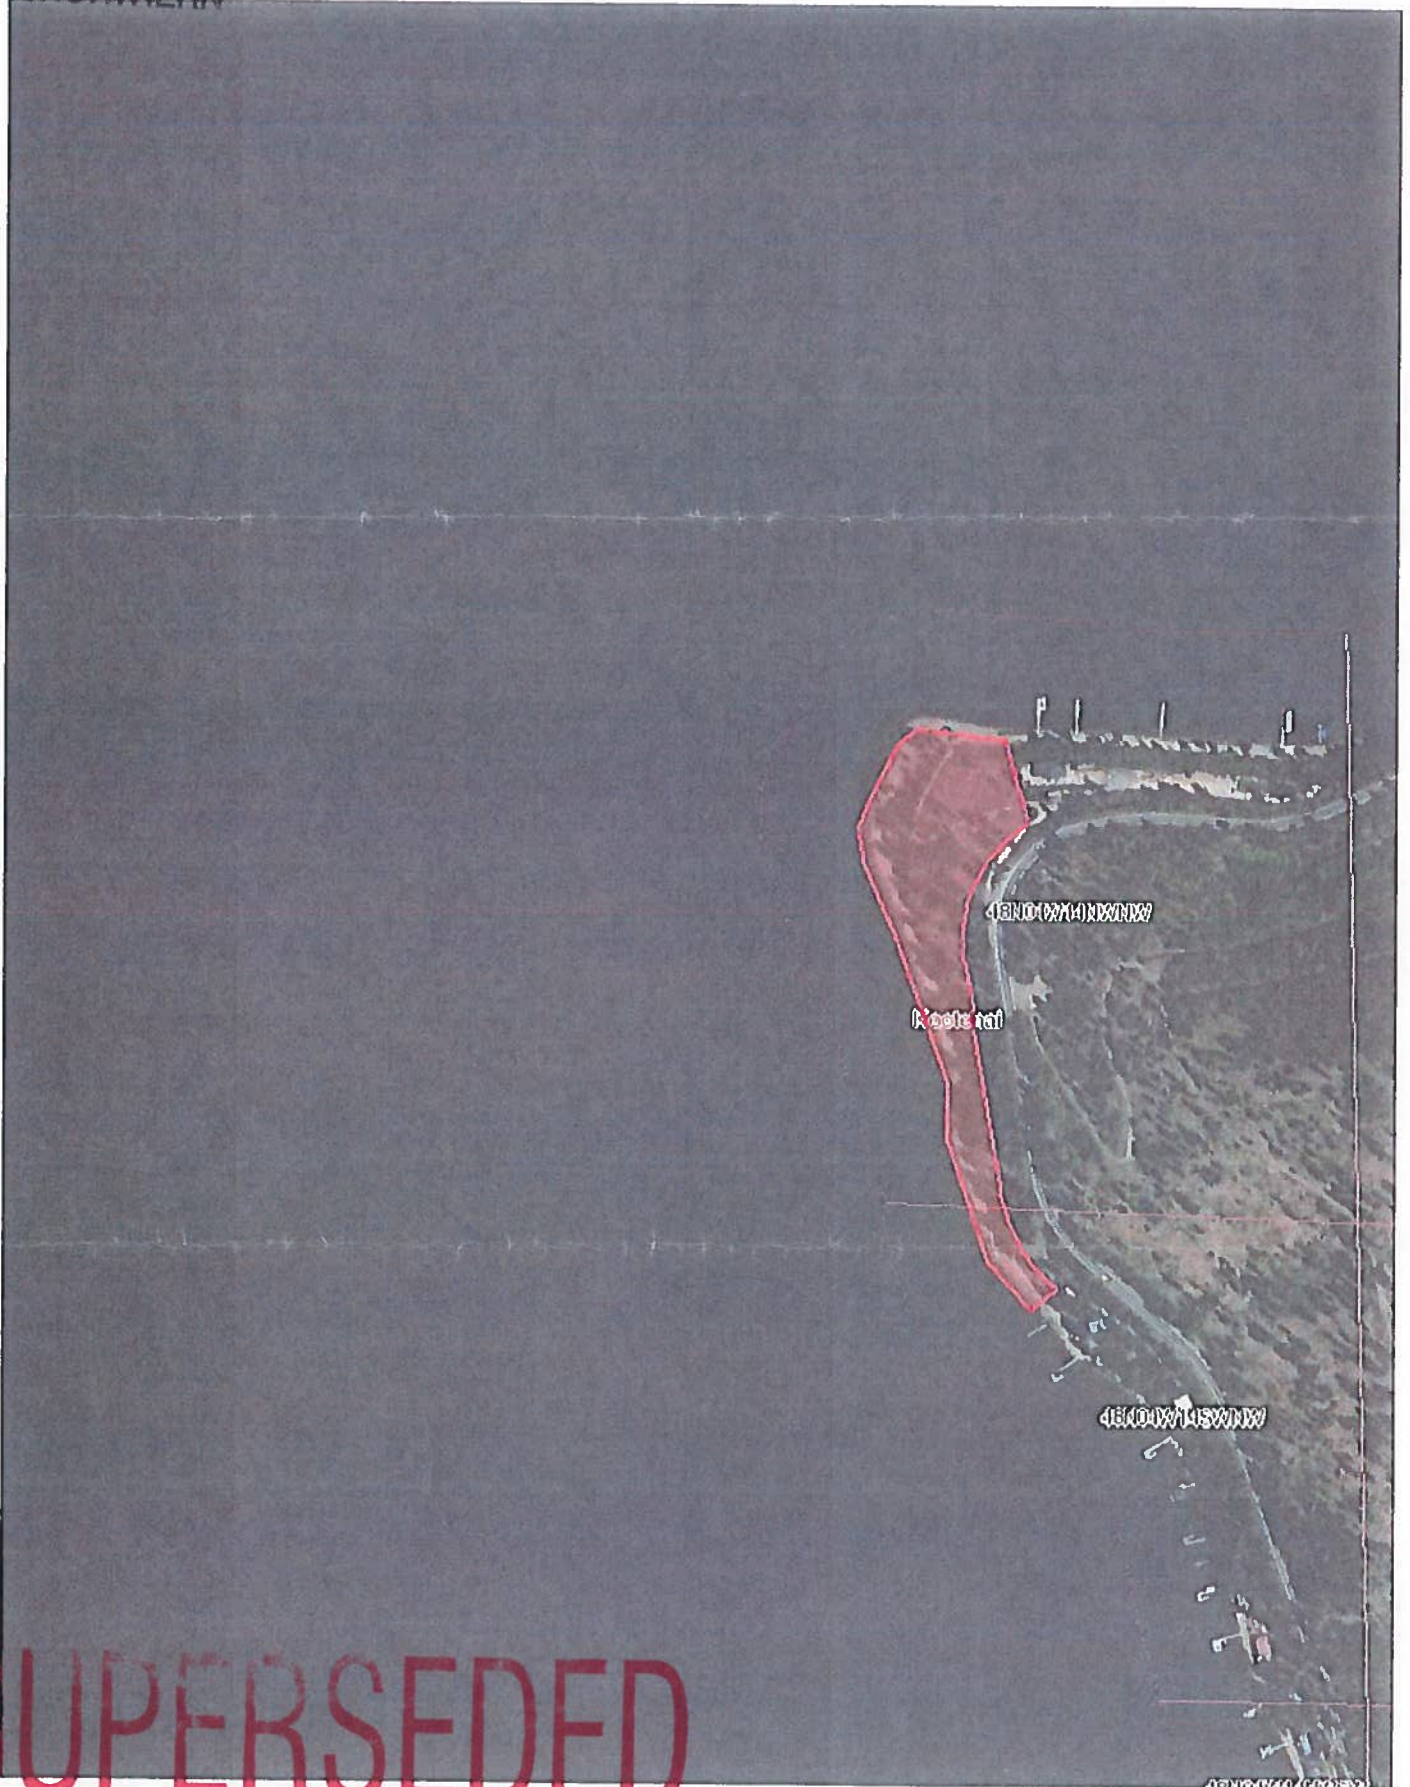

SUPERSEDED

80 AIR 5/31/17



ATTACHMENT

RECEIVED

MAY 31 2017

May, 2017 IDWR/NORTHERN

To Whom It May Concern:

We, Jefferey Fautt, have secured the services of United Crown Pump & Drilling to assist in the process of acquiring water rights. By this letter we authorize Rich Agueros or Bob Haynes to sign our application and provide additional information to the Department of Resources, Department of Lands, or Corps of Engineers which may be required to complete the application for permit.

Sincerely,

Jeffery Fautt, owner
Name / Title

ATTACHMENT**JOINT APPLICATION FOR PERMITS****RECEIVED****MAY 31 2017****U.S. ARMY CORPS OF ENGINEERS - IDAHO DEPARTMENT OF WATER RESOURCES - IDAHO DEPARTMENT OF LANDS**

Authorities: The Department of Army Corps of Engineers (Corps), Idaho Department of Water Resources (IDWR), and Idaho Department of Lands (IDL) established a joint process for activities impacting jurisdictional waterways that require review and/or approval of both the Corps and State of Idaho. Department of Army permits are required by Section 10 of the Rivers & Harbors Act of 1899 for any structure(s) or work in or affecting navigable waters of the United States and by Section 404 of the Clean Water Act for the discharge of dredged or fill materials into waters of the United States, including adjacent wetlands. State permits are required under the State of Idaho, Stream Protection Act (Title 42, Chapter 38, Idaho Code and Lake Protection Act (Section 58, Chapter 13 et seq., Idaho Code). In addition the information will be used to determine compliance with Section 401 of the Clean Water Act by the appropriate State, Tribal or Federal entity.

Joint Application: Information provided on this application will be used in evaluating the proposed activities. Disclosure of requested information is voluntary. Failure to supply the requested information may delay processing and issuance of the appropriate permit or authorization. **Applicant will need to send a completed application, along with one (1) set of legible, black and white (8 1/2"x11"), reproducible drawings that illustrate the location and character of the proposed project / activities to both the Corps and the State of Idaho.**

See Instruction Guide for assistance with Application. Accurate submission of requested information can prevent delays in reviewing and permitting your application. Drawings including vicinity maps, plan-view and section-view drawings must be submitted on 8-1/2 x 11 papers.

Do not start work until you have received all required permits from both the Corps and the State of Idaho

FOR AGENCY USE ONLY

USACE NWW-	Date Received:	☐ Incomplete Application Returned	Date Returned:
Idaho Department of Water Resources No.	Date Received:	☐ Fee Received DATE:	Receipt No.:
Idaho Department of Lands No.	Date Received:	☐ Fee Received DATE:	Receipt No.:

INCOMPLETE APPLICATIONS MAY NOT BE PROCESSED

1. CONTACT INFORMATION - APPLICANT Required:			2. CONTACT INFORMATION - AGENT:		
Name: Jeffery Fautt			Name:		
Company:			Company:		
Mailing Address: 55 Kemline Ct.			Mailing Address:		
City: Alamo	State: CA	Zip Code: 94507	City:	State:	Zip Code:
Phone Number (include area code):	E-mail:		Phone Number (include area code):	E-mail:	
3. PROJECT NAME or TITLE:			4. PROJECT STREET ADDRESS: E Nuthatch LN		
5. PROJECT COUNTY: Kootenai	6. PROJECT CITY: Harrison		7. PROJECT ZIP CODE: 83833		8. NEAREST WATERWAY/WATERBODY: Lake Coeur d'alene
9. TAX PARCEL ID#: 48N04W156850	10. LATITUDE: 47.4987 LONGITUDE: -116.8374	11a. 1/4: SE	11b. 1/4: SW	11c. SECTION: 15	11d. TOWNSHIP: 48N 11e. RANGE: 4W
12a. ESTIMATED START DATE:	12b. ESTIMATED END DATE:		13a. IS PROJECT LOCATED WITHIN ESTABLISHED TRIBAL RESERVATION BOUNDARIES? ☒ NO ☐ YES Tribe:		
13b. IS PROJECT LOCATED IN LISTED ESA AREA? ☒ NO ☐ YES		13c. IS PROJECT LOCATED ON/NEAR HISTORICAL SITE? ☒ NO ☐ YES			
14. DIRECTIONS TO PROJECT SITE: Include vicinity map with legible crossroads, street numbers, names, landmarks. Approximately 21.75 miles south of I-90 exit 22 on ID-97 to E Nuthatch LN. Turn right on E Nuthatch LN and go approximately 1/4 mile to site.					
15. PURPOSE and NEED: ☐ Commercial ☐ Industrial ☐ Public ☒ Private ☐ Other Describe the reason or purpose of your project; include a brief description of the overall project. Continue to Block 16 to detail each work activity and overall project. Install water line to serve private residence.					

16. DETAILED DESCRIPTION OF EACH ACTIVITY WITHIN OVERALL PROJECT. Specifically indicate portions that take place within waters of the United States, including wetlands: Include dimensions; equipment, construction, methods; erosion, sediment and turbidity controls; hydrological changes: general stream/surface water flows, estimated winter/summer flows; borrow sources, disposal locations etc.:

17. DESCRIBE ALTERNATIVES CONSIDERED to AVOID or MEASURES TAKEN to MINIMIZE and/ or COMPENSATE for IMPACTS to WATERS of the UNITED STATES, INCLUDING WETLANDS: See Instruction Guide for specific details.

18. PROPOSED MITIGATION STATEMENT or PLAN: If you believe a mitigation plan is not needed, provide a statement and your reasoning why a mitigation plan is NOT required. Or, attach a copy of your proposed mitigation plan.

19. TYPE and QUANTITY of MATERIAL(S) to be discharged below the ordinary high water mark and/or wetlands:

Dirt or Topsoil: _____ cubic yards
Dredged Material: _____ cubic yards
Clean Sand: _____ cubic yards
Clay: _____ cubic yards
Gravel, Rock, or Stone: _____ cubic yards
Concrete: _____ cubic yards
Other (describe): _____ : _____ cubic yards
Other (describe): _____ : _____ cubic yards

TOTAL: _____ cubic yards

20. TYPE and QUANTITY of impacts to waters of the United States, including wetlands:

Filling: _____ acres _____ sq ft. _____ cubic yards
Backfill & Bedding: _____ acres _____ sq ft. _____ cubic yards
Land Clearing: _____ acres _____ sq ft. _____ cubic yards
Dredging: _____ acres _____ sq ft. _____ cubic yards
Flooding: _____ acres _____ sq ft. _____ cubic yards
Excavation: _____ acres _____ sq ft. _____ cubic yards
Draining: _____ acres _____ sq ft. _____ cubic yards
Other: _____ : _____ acres _____ sq ft. _____ cubic yards

TOTALS: _____ acres _____ sq ft. _____ cubic yards

21. HAVE ANY WORK ACTIVITIES STARTED ON THIS PROJECT? ☒ NO ☐ YES If yes, describe ALL work that has occurred including dates.

22. LIST ALL PREVIOUSLY ISSUED PERMIT AUTHORIZATIONS:

23. ☒ YES, Alteration(s) are located on Public Trust Lands, Administered by Idaho Department of Lands

24. SIZE AND FLOW CAPACITY OF BRIDGE/CULVERT and DRAINAGE AREA SERVED: NA Square Miles

25. IS PROJECT LOCATED IN A MAPPED FLOODWAY? ☒ NO ☐ YES If yes, contact the floodplain administrator in the local government jurisdiction in which the project is located. A Floodplain Development permit and a No-rise Certification may be required.

26a. WATER QUALITY CERTIFICATION: Pursuant to the Clean Water Act, anyone who wishes to discharge dredge or fill material into the waters of the United States, either on private or public property, must obtain a Section 401 Water Quality Certification (WQC) from the appropriate water quality certifying government entity.
See Instruction Guide for further clarification and all contact information.

The following information is requested by IDEQ and/or EPA concerning the proposed impacts to water quality and anti-degradation:

- ☐ NO ☐ YES Is applicant willing to assume that the affected waterbody is high quality?
☐ NO ☐ YES Does applicant have water quality data relevant to determining whether the affected waterbody is high quality or not?
☐ NO ☐ YES Is the applicant willing to collect the data needed to determine whether the affected waterbody is high quality or not?

26b. BEST MANAGEMENT PRACTICES (BMP's): List the Best Management Practices and describe these practices that you will use to minimize impacts on water quality and anti-degradation of water quality. All feasible alternatives should be considered - treatment or otherwise. Select an alternative which will minimize degrading water quality

Through the 401 Certification process, water quality certification will stipulate minimum management practices needed to prevent degradation.

27. LIST EACH IMPACT to stream, river, lake, reservoir, including shoreline: Attach site map with each impact location.

Activity	Name of Water Body	Intermittent Perennial	Description of Impact and Dimensions	Impact Length Linear Feet
TOTAL STREAM IMPACTS (Linear Feet):				

28. LIST EACH WETLAND IMPACT include mechanized clearing, fill excavation, flood, drainage, etc. Attach site map with each impact location.

Activity	Wetland Type: Emergent, Forested, Scrub/Shrub	Distance to Water Body (linear ft)	Description of Impact Purpose: road crossing, compound, culvert, etc.	Impact Length (acres, square ft linear ft)
TOTAL WETLAND IMPACTS (Square Feet):				

29. ADJACENT PROPERTY OWNERS NOTIFICATION REQUIREM: Provide contact information of ALL adjacent property owners below.

Name: Jerry Thew Mailing Address: 3816 E 47th Ave City: State: Zip Code: Spokane WA 99223 Phone Number (include area code): E-mail:	Name: Carolyn Zundel Mailing Address: 7234 N Drumheller City: State: Zip Code: Spokane WA 99208 Phone Number (include area code): E-mail:
Name: Pensco Trust Mailing Address: 11868 N Ruby City: State: Zip Code: Hayden ID 83835 Phone Number (include area code): E-mail:	Name: Mailing Address: City: State: Zip Code: Phone Number (include area code): E-mail:
Name: Mailing Address: City: State: Zip Code: Phone Number (include area code): E-mail:	Name: Mailing Address: City: State: Zip Code: Phone Number (include area code): E-mail:
Name: Mailing Address: City: State: Zip Code: Phone Number (include area code): E-mail:	Name: Mailing Address: City: State: Zip Code: Phone Number (include area code): E-mail:

30. SIGNATURES: STATEMENT OF AUTHORIZATION / CERTIFICATION OF AGENT / ACCESS

Application is hereby made for permit, or permits, to authorize the work described in this application and all supporting documentation. I certify that the information in this application is complete and accurate. I further certify that I possess the authority to undertake the work described herein; or am acting as the duly authorized agent of the applicant (Block 2). I hereby grant the agencies to which this application is made, the right to access/come upon the above-described location(s) to inspect the proposed and completed work/activities.

Signature of Applicant: _____




Date: 5-10-17

Signature of Agent: _____


Date: _____

This application must be signed by the person who desires to undertake the proposed activity AND signed by a duly authorized agent (see Block 1, 2, 30). Further, 18 USC Section 1001 provides that: "Whoever, in any manner within the jurisdiction of any department of the United States knowingly and willfully falsifies, conceals, or covers up any trick, scheme, or disguises a material fact or makes any false, fictitious, or fraudulent statements or representations or makes or uses any false writing or document knowing same to contain any false, fictitious or fraudulent statements or entry, shall be fined not more than \$10,000 or imprisoned not more than five years or both".

Jeffery Fautt
AIN # 257901
Parcel # 0-6524-001-001-0
Date 5/3/2017

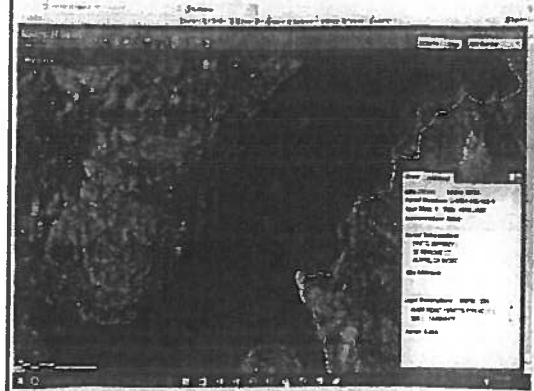

VICINITY MAP

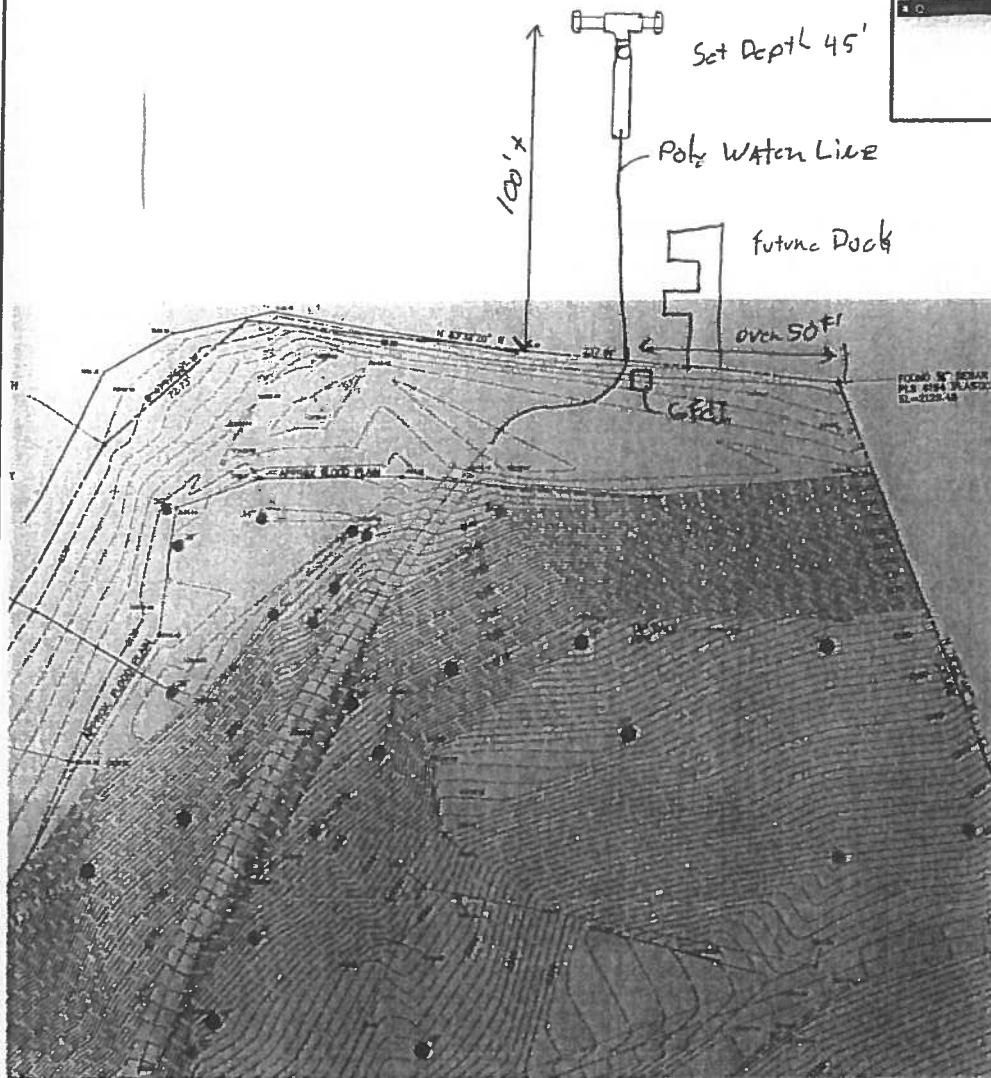

LWM 2121-76
HWM 2128

TOPOGRAPHY SURVEY
OF LOT 1, BLOCK ONE, MINOR REPLAT OF PUGH POINT ESTATE
IN A PORTION OF SEC. 14, T. 48 N., R. 4 W., B.M.,
KOOTENAI COUNTY, IDAHO

IN
IN/NEAR

COUNTY,



DATE:
APPLICATION BY:

SHEET 1 OF

IDWR/NORTHERN

A PORTION OF THE NORTH 1/2 OF SECTION 14,

TOWNSHIP 48 NORTH, RANGE 4 WEST, BOISE MERIDIAN, KOOTENAI COUNTY, IDAHO

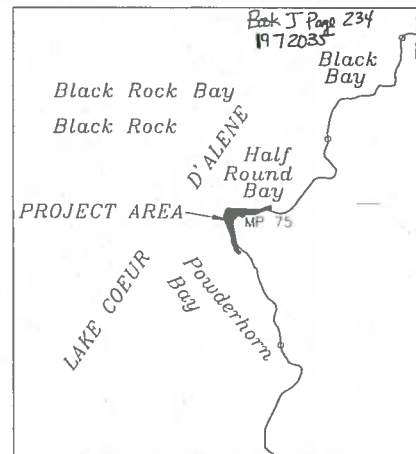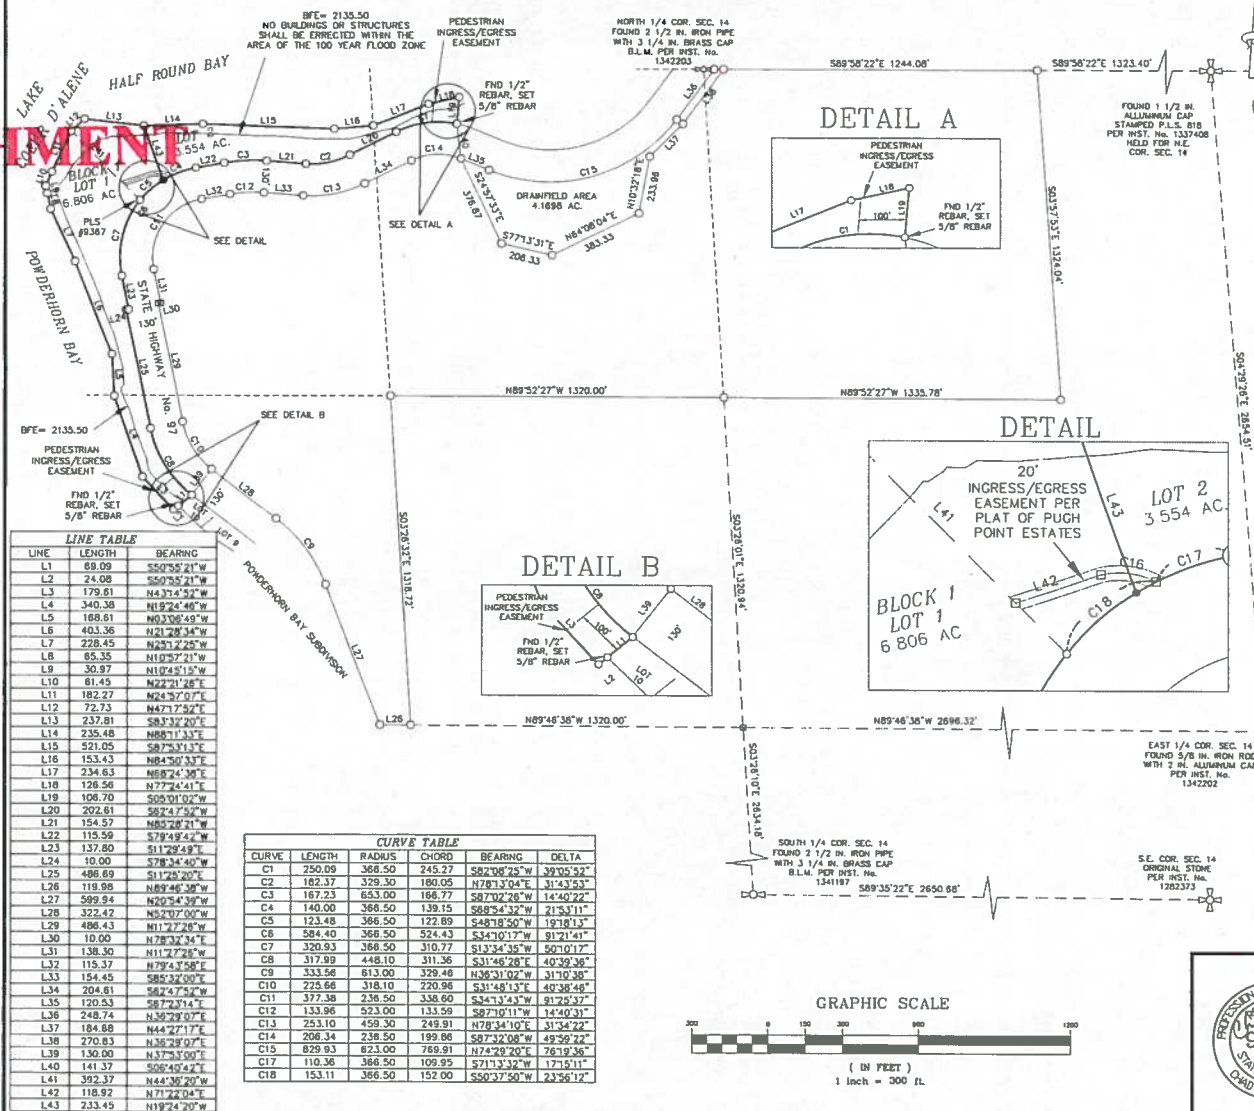

VICINITY MAP

NOT TO SCALE

REFERENCES

- R-1 RECORD OF SURVEY BY JON P. MONACO, PLS 4194,
FILED IN BOOK 23 OF SURVEYS, AT PAGE 73,
RECORDS OF KOOTENAI COUNTY.
- R-2 PLAT OF PUGH POINT ESTATES BY CHAD J. JOHNSON,
PLS 9367, FILED IN BOOK J OF PLATS, AT PAGE 189,
RECORDS OF KOOTENAI COUNTY.

LEGEND

- (R) RECORDED
(M) MEASURED
(C) COMPUTED
- SET 5/8" BY 30" REBAR WITH PLASTIC CAP
 - MARKED "I.N.C. P.L.S. 9367"
 - FOUND R/D IN: IRON ROD PLS 4194. OR AS NOTED
 - FOUND IDOT BRASS CAP IN CONCRETE R/W MONUMENT
-  SECTION CORNER, MONUMENTED AS NOTED
-  QUARTER SECTION CORNER, MONUMENTED AS NOTED
-  COMPUTED POINT

BASIS OF BEARING

BASIS OF BEARING FOR THIS SURVEY IS S 04°29'26"E
ALONG THE EAST LINE OF OF THE NORTHEAST 1/4 AS
SHOWN ON R1.

NOTES

1. THERE WAS NO ATTEMPT MADE TO SHOW PHYSICAL FEATURES OF THE PROPERTY, OR SHOW ANY NON-RECORDED EASEMENTS, EXCEPT FOR THOSE THAT ARE SHOWN HEREON.
2. STATE HIGHWAY 97 RIGHT-OF-WAY MONUMENTS WERE HELD MAKING ALL CURVES NON-TANGENT. RECORD RADIUS'S PER 100' PLANS WERE HELD AND RADIUS POINTS FORCED BY DISTANCE - DISTANCE INTERSECTION.



**MINOR REPLAT OF PUGH POINT ESTATES
KOOTENAI COUNTY, IDAHO**

DRAWN BY: ST	DATE: 05/10/03	SWG. NO. 04268-SP_REPLAY	SHEET 1 of 2
00000-1	DATE:	SCALE: 1" = 300'	CK BY:

RECEIVED

MAY 31 2017

IDWR/NORTHERN

MINOR REPLAT OF PUGH POINT ESTATES

A PORTION OF THE NORTH 1/2 OF SECTION 14,
TOWNSHIP 48 NORTH, RANGE 4 WEST, BOISE MERIDIAN, KOOTENAI COUNTY, IDAHO

Book J Page 234A
1972035

ATTACHMENT

OWNER'S CERTIFICATE

I, DAN ENGLISH, PRESIDENTS THAT NW PROPERTIES, LLC, HEREBY CERTIFY THAT THEY OWN AND HAVE PLACED THE LAND EMBRACED IN THE WITHIN PLAT TO BE KNOWN AS MINOR REPLAT OF PUGH POINT ESTATES, SAID PARCEL OF LAND BEING LOCATED IN THE NORTH HALF OF SECTION 14, TOWNSHIP 48 NORTH, RANGE 4 WEST, BOISE MERIDIAN, KOOTENAI COUNTY, IDAHO, BEING MORE PARTICULARLY DESCRIBED AS FOLLOWS:

BEGINNING AT THE NORTHEASTERLY CORNER OF LOT 10, BLOCK 1, POWDERHORN BAY SUBDIVISION, LOCATED IN THE NORTHWEST QUARTER OF SAID SECTION 14, BEING MONUMENTED BY AN IDAHO DEPARTMENT OF TRANSPORTATION BRASS CAP IN CONCRETE RIGHT-OF-WAY MONUMENT;

THENCE, ALONG THE NORTHERLY LINE OF SAID LOT 10, S89°55'21"W A DISTANCE OF 69.09 FEET TO THE NORTHWESTERLY CORNER OF SAID LOT 10, MONUMENTED BY AN IRON ROD, 1/2 IN. DIAM., WITH NO CAP;

THENCE, LEAVING SAID NORTHERLY LINE OF SAID LOT 10, S89°55'21"W A DISTANCE OF 24.88 FEET TO THE HIGH WATER LINE OF LAKE COEUR D'ALENE, MONUMENTED BY AN IRON ROD, 5/8 IN. DIAM., WITH A PLASTIC CAP MARKED PLS 4194;

THENCE, ALONG SAID HIGH WATER LINE THROUGH THE FOLLOWING 16 COURSES:

- 1) N47°14'52"W A DISTANCE OF 179.61 FEET TO AN IRON ROD, 5/8 IN. DIAM., WITH A PLASTIC CAP MARKED PLS 4194;
- 2) N19°24'46"W A DISTANCE OF 340.38 FEET TO AN IRON ROD, 5/8 IN. DIAM., WITH A PLASTIC CAP MARKED PLS 4194;
- 3) N07°06'49"W A DISTANCE OF 168.61 FEET TO AN IRON ROD, 5/8 IN. DIAM., WITH A PLASTIC CAP MARKED PLS 4194;
- 4) N21°28'34"W A DISTANCE OF 403.36 FEET TO AN IRON ROD, 5/8 IN. DIAM., WITH A PLASTIC CAP MARKED PLS 4194;
- 5) N25°12'23"W A DISTANCE OF 228.45 FEET TO AN IRON ROD, 5/8 IN. DIAM., WITH A PLASTIC CAP MARKED PLS 4194;
- 6) N10°57'21"W A DISTANCE OF 65.35 FEET TO AN IRON ROD, 5/8 IN. DIAM., WITH A PLASTIC CAP MARKED PLS 4194;
- 7) N10°45'15"W A DISTANCE OF 30.97 FEET TO AN IRON ROD, 5/8 IN. DIAM., WITH A PLASTIC CAP MARKED PLS 4194;
- 8) N22°21'28"E A DISTANCE OF 61.45 FEET TO AN IRON ROD, 5/8 IN. DIAM., WITH A PLASTIC CAP MARKED PLS 4194;
- 9) N24°57'07"E A DISTANCE OF 182.27 FEET TO AN IRON ROD, 5/8 IN. DIAM., WITH A PLASTIC CAP MARKED PLS 4194;
- 10) N47°17'32"E A DISTANCE OF 72.73 FEET TO AN IRON ROD, 5/8 IN. DIAM., WITH A PLASTIC CAP MARKED PLS 4194;
- 11) S83°52'20"E A DISTANCE OF 237.81 FEET TO AN IRON ROD, 5/8 IN. DIAM., WITH A PLASTIC CAP MARKED PLS 4194;
- 12) N88°11'33"E A DISTANCE OF 235.48 FEET TO AN IRON ROD, 5/8 IN. DIAM., WITH A PLASTIC CAP MARKED PLS 4194;
- 13) S87°53'11"E A DISTANCE OF 521.05 FEET TO AN IRON ROD, 5/8 IN. DIAM., WITH A PLASTIC CAP MARKED PLS 4194;
- 14) N84°50'31"E A DISTANCE OF 153.43 FEET TO AN IRON ROD, 5/8 IN. DIAM., WITH A PLASTIC CAP MARKED PLS 4194;
- 15) N68°24'38"E A DISTANCE OF 234.63 FEET TO AN IRON ROD, 5/8 IN. DIAM., WITH A PLASTIC CAP MARKED PLS 4194;
- 16) N77°24'41"E A DISTANCE OF 126.56 FEET TO AN IRON ROD, 5/8 IN. DIAM., WITH A PLASTIC CAP MARKED PLS 4194;

THENCE, LEAVING SAID HIGH WATER LINE, S85°50'02"W A DISTANCE OF 106.70 FEET TO A POINT ON THE NORTHERLY RIGHT-OF-WAY LINE OF STATE HIGHWAY NUMBER 97, MONUMENTED BY AN IRON ROD, 1/2 IN. DIAM.,

THENCE, ALONG SAID RIGHT-OF-WAY LINE THROUGH THE FOLLOWING 11 COURSES:

- 1) ALONG A NON-TANGENT CURVE TO THE LEFT HAVING A RADIUS OF 366.50 FEET, AN ARC LENGTH OF 250.09 FEET, AND A DELTA OF 39°05'52" WITH A CHORD THAT BEARS S29°52'26"W A DISTANCE OF 245.27 FEET TO AN IDOT BRASS CAP IN CONCRETE RIGHT-OF-WAY MONUMENT;
- 2) S62°47'12"W A DISTANCE OF 202.61 TO AN IDOT BRASS CAP IN CONCRETE RIGHT-OF-WAY MONUMENT;
- 3) ALONG A NON-TANGENT CURVE TO THE RIGHT HAVING A RADIUS OF 229.38 FEET, AN ARC LENGTH OF 182.33 FEET, AND A DELTA OF 31°43'53" WITH A CHORD THAT BEARS S78°13'04"W A DISTANCE OF 180.05 FEET TO AN IDOT BRASS CAP IN CONCRETE RIGHT-OF-WAY MONUMENT;
- 4) N85°38'21"W A DISTANCE OF 154.57 FEET TO AN IDOT BRASS CAP IN CONCRETE RIGHT-OF-WAY MONUMENT;
- 5) ALONG A NON-TANGENT CURVE TO THE LEFT HAVING A RADIUS OF 653.00 FEET, AN ARC LENGTH OF 167.23 FEET, AND A DELTA OF 14°40'22" WITH A CHORD THAT BEARS S87°02'26"W A DISTANCE OF 166.77 FEET TO AN IDOT BRASS CAP IN CONCRETE RIGHT-OF-WAY MONUMENT;

6) S77°49'42"W A DISTANCE OF 115.59 FEET TO AN IDOT BRASS CAP IN CONCRETE RIGHT-OF-WAY MONUMENT;

7) ALONG A NON-TANGENT CURVE TO THE LEFT HAVING A RADIUS OF 166.50 FEET, AN ARC LENGTH OF 584.40 FEET, AND A DELTA OF 9°21'41" WITH A CHORD THAT BEARS S34°54'17"W A DISTANCE OF 524.43 FEET TO AN IDOT BRASS CAP IN CONCRETE RIGHT-OF-WAY MONUMENT;

8) S11°29'49"E A DISTANCE OF 137.00 FEET TO A POINT;

9) S75°54'48"W A DISTANCE OF 100.00 FEET TO A POINT;

10) S11°25'20"E A DISTANCE OF 366.49 FEET TO AN IDOT BRASS CAP IN CONCRETE RIGHT-OF-WAY MONUMENT;

11) ALONG A NON-TANGENT CURVE TO THE LEFT HAVING A RADIUS OF 448.10 FEET, AN ARC LENGTH OF 317.99 FEET, AND A DELTA OF 40°39'36" WITH A CHORD THAT BEARS S31°46'28"E A DISTANCE OF 311.36 FEET TO THE BLUE POINT OF BEGINNING.

SAID PARCEL OF LAND CONTAINING 10.90 ACRES OF LAND, MORE OR LESS.

BE IT FURTHER KNOWN THAT

DOMESTIC WATER TO BE PROVIDED BY INDIVIDUAL WELLS.

SEWAGE DISPOSAL TO BE PROVIDED BY INDIVIDUAL SEPTIC SYSTEMS, AND DRAINFIELDS.

ACCESS TO LOT 1 BLOCK 1 TO BE FROM A 30' INGRESS/EGRESS EASEMENT THROUGH LOT 2, AS SHOWN ON THE FACE OF THE PLAT.

A 100' FOOT PEDESTRIAN INGRESS/EGRESS EASEMENT ON LOTS 1 AND 2 BLOCK 1, AS SHOWN ON THE FACE OF THE PLAT.

Marshall Chesrown
MARSHALL CHESROWN, MANAGING MEMBER
NW PROPERTIES, LLC.

NOTARY CERTIFICATE

ACKNOWLEDGMENT

STATE OF Idaho } ss.
COUNTY OF Kootenai

ON THIS 21st DAY OF July, IN THE YEAR OF 2005, BEFORE ME, THE UNDERSIGNED, A NOTARY PUBLIC IN AND FOR SAID COUNTY AND STATE, PERSONALLY APPEARED MARSHALL CHESROWN, KNOWN TO ME OR IDENTIFIED TO ME TO BE THE MANAGER OR A MEMBER OF THE LIMITED LIABILITY COMPANY THAT EXECUTED THE INSTRUMENT OR THE PERSON WHO EXECUTED THE INSTRUMENT ON BEHALF OF THE SAID LIMITED LIABILITY COMPANY AND ACKNOWLEDGED TO ME THAT SUCH LIMITED LIABILITY COMPANY EXECUTED THE SAME.

NOTARY PUBLIC FOR STATE OF Idaho
RESIDING AT Rathdrum
COMMISSION EXPIRES 9-30-2008

COUNTY BOARD OF COMMISSIONERS

THE PLAT MEETS THE REQUIREMENTS OF THE KOOTENAI COUNTY SUBDIVISION ORDINANCE AND THE CONDITIONS IMPOSED BY THIS BOARD, AND IS HEREBY ACCEPTED AND APPROVED FOR FILING.

DATED THIS 8 DAY OF August, 2005.

Chad J. Johnson
CHAIRMAN, BOARD OF COMMISSIONERS, KOOTENAI COUNTY, IDAHO

EAST SIDE HIGHWAY DISTRICT APPROVAL

I HEREBY CERTIFY THAT EAST SIDE HIGHWAY DISTRICT APPROVES THIS PLAT.

DATED THIS 27th DAY OF July, 2005.

Lawrence K. Edgier
CHAIRMAN OF BOARD OF COMMISSIONERS
EAST SIDE HIGHWAY DISTRICT

KOOTENAI COUNTY RECORDER, STATE OF IDAHO

THE PLAT WAS FILED FOR RECORD IN THE OFFICE OF THE RECORDER OF KOOTENAI COUNTY, STATE OF IDAHO, THIS 12 DAY OF August, 2005 AT 1:23 PM IN BOOK J OF PLATS AT PAGES 234, 234A UNDER INSTRUMENT NO. 1972035 AT THE REQUEST OF GARY HARGER, PRESIDENT, HARGER CONSTRUCTION, INC., AND MICHAEL DOOD, PRESIDENT, PANHANDLE DEVELOPMENT, GENERAL PARTNERSHIP, AND NW PROPERTIES.

Dan English \$ 11.00
DANIEL J. ENGLISH
KOOTENAI COUNTY RECORDER

COUNTY TREASURER'S CERTIFICATE

I HEREBY CERTIFY THAT THE TAXES DUE FOR THE PROPERTY DESCRIBED IN THE OWNER'S CERTIFICATE AND DEDICATION HAVE BEEN PAID THROUGH 11th Dec 2004 BY 27th DAY OF July, 2005.

Jan Mahal
KOOTENAI COUNTY TREASURER

HEALTH DISTRICT APPROVAL

A SANITARY RESTRICTION, ACCORDING TO IDAHO CODE 50-1326 TO 50-1329, IS IMPOSED ON THIS PLAT. NO BUILDINGS, DWELLINGS, OR SHEDS SHALL BE ERRECTED UNTIL SANITARY RESTRICTION REQUIREMENTS ARE SATISFIED AND LIFTED.

THIS PLAT APPROVED, DATED THIS 25th DAY OF July, 2005.

Jan Mahal
PANHANDLE HEALTH DISTRICT I

SANITARY RESTRICTION SATISFIED AND LIFTED THIS 25th DAY OF July, 2005.

Jan Mahal
PANHANDLE HEALTH DISTRICT I

COUNTY SURVEYOR'S CERTIFICATE

I HEREBY CERTIFY THAT I HAVE EXAMINED THE HEREIN PLAT AND CHECKED THE PLAT COMPUTATIONS THEREON AND HAVE DETERMINED THAT THE REQUIREMENTS OF THE STATE CODE PERTAINING TO PLATS AND SURVEYS HAVE BEEN MET DATED THIS 21st DAY OF Aug, 2004.

Chad J. Johnson
CHAD J. JOHNSON
KOOTENAI COUNTY SURVEYOR

SURVEYOR'S CERTIFICATE

I, CHAD J. JOHNSON, P.L.S. #9367, A PROFESSIONAL LAND SURVEYOR IN THE STATE OF IDAHO, DO HEREBY CERTIFY THAT THIS IS A TRUE SURVEY OF THE PLATTED LAND MADE BY ME OR UNDER MY DIRECT SUPERVISION, AND THAT APPLICABLE CORNER RECORDS HAVE BEEN OR WILL BE FILED, IN COMPLIANCE WITH THE LAWS OF THE STATE OF IDAHO.

Chad J. Johnson
CHAD J. JOHNSON
P.L.S. # 9367

9-21-05
DATE

		MINOR REPLAT OF PUGH POINT ESTATES KOOTENAI COUNTY, IDAHO	
		DRAWN BY: ST 00000-1	DATE: 05/19/05 DATE: 0-0-00

Steading, Natalie

From: Steading, Natalie
Sent: Wednesday, June 14, 2017 5:05 PM
To: 'kiira.siitari@idfg.idaho.gov'; 'June.Bergquist@deq.idaho.gov'; 'Mike Ahmer'
Subject: Applications for Permit nos. 95-17320, 95-17319, 94-9508, and 95-17231
Attachments: 95-17320.pdf; 95-17319.pdf; 94-9508.pdf; 95-17231.pdf; 95-17231 (2).pdf

Dear June, Kiira, and Mike:

The Department of Water Resources is seeking written comment and/or recommendations from your agency regarding the above referenced water right application. A copy of the application is enclosed for your reference.

This is scheduled for publication on June 15th and 22nd, 2017 in the Coeur d'Alene Press with a final date for protest to be received in our office by July 10, 2017.

Your prompt response to this request is appreciated. If your agency desires to formally protest the approval of this application, you may do so after the notice is published by filing a written protest along with a \$25.00 filing fee within 10 days after final publication.

Water Right 95-17231 has both the application and the assignment of permit. Additional information for this water right can be found on our website.

Please contact Shaun Maxey at this office for water right 94-9508, and Adam Frederick for all other attached water rights if you have any questions regarding the application.

Sincerely,

Natalie Steading
Technical Records Specialist 1



State of Idaho

DEPARTMENT OF WATER RESOURCES

Northern Region • 7600 N. Mineral Drive, Suite 100 • Coeur d'Alene, Idaho 83815-7763
Phone: (208) 762-2800 • Fax: (208) 762-2819 • Website: www.idwr.idaho.gov

C.L. "BUTCH" OTTER
Governor

GARY SPACKMAN
Director

June 9, 2017

JEFFEREY FAUTT
55 KEMLINE CT
ALAMO, CA 94507

Application For Permit No. 95-17320

Dear Applicant(s):

The Department of Water Resources has received your water right application. Please refer to the number referenced above in all future correspondence regarding this application.

A legal notice of the application has been prepared and is scheduled for publication in the COEUR D ALENE PRESS on 6/15/2017 and 6/22/2017. Protests to this application may be submitted for a period ending ten (10) days after the second publication.

If the application is protested, you will be sent a copy of each protest. All protests must be resolved before the application can be considered for approval. If the protest(s) cannot be resolved voluntarily, the Department will conduct a conference and/or hearing on the matter.

If the application is not protested, the Department will process your application and notify you of any action taken on the application. If your application is approved, the Department will send you a copy of the permit.

Please contact this office if you have any questions regarding the application.

Sincerely,

Adam Frederick
Water Resource Agent, Senior

cc:

UNITED CROWN PUMP AND DRILLING
C/O RICH AGUEROS
3125 W HAYDEN AVE
HAYDEN, ID 83835

Steading, Natalie

From: Steading, Natalie
Sent: Friday, June 09, 2017 1:02 PM
To: 'Fredericks, Holly'
Subject: RE: Applications for Permit numbers 95-17324, 96-9658, 94-9508, 95-17231, 95-17319, 95-17320, 95-17283
Attachments: Bonner County Bee 6-15-17.doc; CdA Press 6-15-17.doc

Hi Holly,

Here are the corrected notices; I've added an application to the CdA Press, and updated the web link on both. Sorry about that!

Natalie

From: Fredericks, Holly [mailto:hfedericks@cdapress.com]
Sent: Friday, June 09, 2017 10:50 AM
To: Steading, Natalie <Natalie.Steading@idwr.idaho.gov>
Subject: Re: Applications for Permit numbers 95-17324, 96-9658, 94-9508, 95-17231, 95-17319, and 95-17320

Hi Natalie. Here are the confirmations for your legal notices. Thank you!

On Thu, Jun 8, 2017 at 5:26 PM, Steading, Natalie <Natalie.Steading@idwr.idaho.gov> wrote:

Hi Holly,

Please publish the enclosed legal notice on June 15th and June 22nd (one a week for two consecutive weekly issues). If you cannot publish the notice on the proposed dates, please contact us immediately. Prior to publication, please send a proof for my review.

An affidavit of publication must be submitted to the Department along with the publication bill. Please send the affidavit and bill to this office before 7/03/2017.

If you have any questions, please contact me at (208) 762-2800.

Sincerely,

Natalie Steading

Technical Records Specialist 1

The following application(s) have been filed to appropriate the public waters of the State of Idaho:

94-9508

MIKE P GOLDADE
CRYSTAL GOLDADE
PO BOX 1171

PINEHURST, ID 83850

Point of Diversion L8 (SWNE) S6 T48N R01E KOOTENAI County
Source COEUR D ALENE RIVER Tributary COEUR D ALENE LAKE

Use: DOMESTIC 01/01 to 12/31 0.04 CFS
Total Diversion: 0.04 CFS

Date Filed: 5/30/2017

Place Of Use: DOMESTIC T48N R01E S6 L8 (SWNE)

95-17231

FERNAN ESTATES CORP
PO BOX 692

COEUR D ALENE, ID 83816

Point of Diversion SWNW S16T50N R03W KOOTENAI County

Source GROUND WATER Tributary

Point of Diversion L1 (SENW) S16 T50N R03W KOOTENAI County

Source GROUND WATER Tributary

Point of Diversion L5 (NESW) S16 T50N R03W KOOTENAI County

Source GROUND WATER Tributary

Use: MUNICIPAL 01/01 to 12/31 0.19 CFS
Total Diversion: 0.19 CFS

Date Filed: 5/31/2017

Place Of Use: MUNICIPAL T50N R03W S16 SWNW L1 (SENW) L5 (NESW) L4 (NWSW)

95-17319

DOUGLASS KOSTER
ELIZABETH KOSTER

5003 AVE G PL

KEARNEY, NE 68847

Point of Diversion L3 (SESW) S15 T48N R04W KOOTENAI County

Source COEUR D ALENE LAKE Tributary SPOKANE RIVER

Use: IRRIGATION 03/15 to 11/15 0.08 CFS
Total Diversion: 0.08 CFS

Date Filed: 5/31/2017

Place Of Use: IRRIGATION T48N R04W S15 L3 (SESW)

Total Acres: 1.7

95-17320

JEFFEREY FAUTT
55 KEMLINE CT

ALAMO, CA 94507

Point of Diversion SESE S10 T48N R04W KOOTENAI County

Source COEUR D ALENE LAKE Tributary SPOKANE RIVER

Use: IRRIGATION 03/15 to 11/15 0.14 CFS
Total Diversion: 0.14 CFS

Date Filed: 5/31/2017

Place Of Use: IRRIGATION T48N R04W S10 SESE T48N R04W S11SWSW T48N R04W S14 L2 (NWNW)

Total Acres: 2.5

95-17283

4 TOO MANY FAMILY TRUST
510 S LAKESIDE RD

LIBERTY LAKE, WA 99019

Point of Diversion SESW S15T48N R04W KOOTENAI County

Source COEUR D ALENE LAKE Tributary SPOKANE RIVER

Use: IRRIGATION 03/15 to 11/15 0.14 CFS
Total Diversion: 0.14 CFS

Date Filed: 6/7/2017

Place Of Use: IRRIGATION T48N R04W S15 L3 (SESW)

Total Acres: 3

Permits will be subject to all prior water rights. For additional information concerning the property location, contact Northern Region office at (208) 762-2800, or for a full description of the rights, please

see <https://idwr.idaho.gov/apps/ExtSearch/WRAApplicationResults/>.
Protests may be submitted based on the criteria of Idaho Code § 42-203A. Any protest against the approval of this application must be filed with the Director, Dept. of Water Resources, Northern Region, 7600 Mineral Drive, Suite 100, Coeur D' Alene ID 83815 together with a protest fee of \$25.00 for each application on or before 7/3/2017. The protestant must also send a copy of the protest to the applicant.
GARY SPACKMAN, Director
Published on 6/15/2017 and 6/22/2017

MEMORANDUM

TO: WR File 95-17320

FROM: Morgan Case

DATE: 5/31/2017 *ml*

WITH: Bob Haynes

RE: Incomplete application and greater than standard diversion rate for irrigation

On May 31, 2017, Bob Haynes visited the IDWR Northern Regional Office to discuss Application for Permit No. 95-17320 in the name of Jefferey Fautt. He submitted a letter from the applicant giving him permission to represent the applicant in this matter. The letter gave him signing authority. Mr. Haynes then completed the application by submitting a new map and correcting the legal description.

The application proposes diverting 0.14 cfs to irrigate 2.5 acres. I explained that the standard rate of diversion for irrigation of property of 5 acres or less is 0.03 cfs/acre. I told Mr. Haynes that IDWR would move forward with advertising the application as proposed, but that the applicant would need to submit additional information justifying the greater than standard diversion rate. Mr. Haynes said that he would get the additional information to IDWR.