

RECEIVED

JUL 27 2015

DEPARTMENT OF
WATER RESOURCESSTATE OF IDAHO
DEPARTMENT OF WATER RESOURCES

Notice of Change in Water Right Ownership

RECEIVED
JUL 20 2015
Department of Water Resources
Eastern Region

1. List the numbers of all water rights and/or adjudication claim records to be changed. If you only acquired a portion of the water right or adjudication claim, check "Yes" in the "Split?" column. If the water right is leased to the Water Supply Bank, check "Yes". If you are not sure if the water right is leased to the Water Supply Bank, [see #6](#) of the instructions.

Water Right/Claim No.	Split?	Leased to Water Supply Bank?	Water Right/Claim No.	Split?	Leased to Water Supply Bank?
LIC 74-7282	Yes ☐	Yes ☐		Yes ☐	Yes ☐
D 74-968	Yes ☐	Yes ☐		Yes ☐	Yes ☐
D 74-969	Yes ☐	Yes ☐		Yes ☐	Yes ☐
	Yes ☐	Yes ☐		Yes ☐	Yes ☐
	Yes ☐	Yes ☐		Yes ☐	Yes ☐

2. Previous Owner's Name: Connie L. Martin
Name of current water right holder/claimant
3. New Owner(s)/Claimant(s): Steve L. and Lynn M. Young
New owner(s) as listed on the conveyance document Salmon Name connector ☐ and ☐ or ☐ and/or ID 83467
- P O Box 103
Mailing address 208 756-1759 City splnless@aol.com State ID ZIP 83467
Telephone _____ Email _____
4. If the water rights and/or adjudication claims were split, how did the division occur?
☐ The water rights or claims were divided as specifically identified in a deed, contract, or other conveyance document.
☐ The water rights or claims were divided proportionately based on the portion of their place(s) of use acquired by the new owner.
5. Date you acquired the water rights and/or claims listed above: 4-17-2015
6. If the water right is leased to the Water Supply Bank changing ownership of a water right will reassign to the new owner any Water Supply Bank leases associated with the water right. Payment of revenue generated from any rental of a leased water right requires a completed [IRS Form W-9](#) for payment to be issued to an owner. A new owner for a water right under lease shall supply a W-9. Water rights with multiple owners must specify a designated lessor, using a completed [Lessor Designation](#) form. Beginning in the calendar year following an acknowledged change in water right ownership, compensation for any rental will go to the new owner(s).
7. This form must be signed and submitted with the following **REQUIRED** items:
☒ A copy of the conveyance document – warranty deed, quitclaim deed, court decree, contract of sale, etc. The conveyance document must include a legal description of the property or description of the water right(s) if no land is conveyed.
☒ Plat map, survey map or aerial photograph which clearly shows the place of use and point of diversion for each water right and/or claim listed above (if necessary to clarify division of water rights or complex property descriptions).
☐ Filing fee (see instructions for further explanation):
 o \$25 per *undivided* water right.
 o \$100 per *split* water right.
 o No fee is required for pending adjudication claims.
☐ If water right(s) are leased to the Water Supply Bank AND there are multiple owners, a Lessor Designation form is required.
☐ If water right(s) are leased to the Water Supply Bank, the individual owner or designated lessor must complete, sign and submit an IRS Form W-9.

SUPPORT DATA

IN FILE # 74-968

8. Signature: [Signature] Owner 7-13-15
Signature of new owner/claimant Title, if applicable Date

Signature: [Signature] Owner 7-13-15
Signature of new owner/claimant Title, if applicable Date

For IDWR Office Use Only:

Received by [Signature] Date 7/20/2015 Receipt No. E041268 Receipt Amt. \$75.-

Active in the Water Supply Bank? Yes ☐ No ☐ If yes, forward to the State Office for processing W-9 received? Yes ☐ No ☐

Name on W-9 _____ Approved by _____ Processed by [Signature] Date 10-27-15

WARRANTY DEED

Alliance Title & Escrow Corp. Order No.: 266306

FOR VALUE RECEIVED

Connie L. Martin a single woman

the grantor(s), do(es) hereby grant, bargain, sell and convey unto

Stephen L. Young and Lynn M. Young, husband and wife

whose current address is

PO Box 10
Carmen, ID 83462

the grantee(s), the following described premises, in Lemhi County, Idaho, TO WIT:

Parcel "A"

A parcel of land located in the W1/2 of Section 5, T. 21 N., R. 22 E., Boise Meridian, Lemhi County, Idaho, more particularly described as follows.

Commencing at the S 1/4 for Section 32, T. 22 N., R. 22 E. from which the S 1/4 Corner for said Section 5 bears S 01°07'06" E 5394.47 ft., the Basis Of Bearing of this description, run thence S 13°45'13" W a distance of 3081.29 ft. to a 3/4" iron pipe located in a fence angle point and the POINT OF BEGINNING;

Thence S 66°42'05" E along an existing fence and along the westerly boundary of R.O.S. Inst. No. 161528 a distance of 259.09 ft. to a fence angle point;

Thence S 12°17'01" E along an existing fence a distance of 186.49 ft.;

Thence S 50°11'29" W a distance of 247.66 ft.;

Thence N 38°38'10" W, this line running partly along the easterly boundary of R.O.S. Inst. No. 263454, a distance of 737.36 ft. to a point on the southerly boundary of R.O.S. Inst. No. 228483;

Thence N 58°46'58" E along said boundary a distance of 19.51 ft.;

Thence S 46°13'10" E a distance of 171.89 ft.;

Thence S 58°12'10" E a distance of 100.00 ft.;

Thence N 78°55'50" E, this line running partly along the westerly boundary of R.O.S. Inst. No. 161528, a distance of 150.00 ft. to the POINT OF BEGINNING.

Parcel "B"

A parcel of land located in the W1/2 of Section 5, T. 21 N., R. 22 E., Boise Meridian, Lemhi County, Idaho, more particularly described as follows.

Commencing at the S 1/4 for Section 32, T. 22 N., R. 22 E. from which the S 1/4 Corner for said Section 5 bears S 01°07'06" E 5394.47 ft., the Basis Of Bearing of this description, run thence S 13°45'13" W a distance of 3081.29 ft. to a 3/4" iron pipe located in a fence angle point;

Thence S 66°42'05" E along an existing fence and along the westerly boundary of R.O.S.

Inst. No. 161528 a distance of 259.09 ft. to a fence angle point;

Thence S 12°17'01" E along an existing fence a distance of 186.49 ft. to the POINT OF BEGINNING;

Thence continuing along said fence a distance of 269.95 ft. to an existing fence angle point;

Thence S 51°54'26" W a distance of 32.85 ft.;

Thence S 23°38'08" E a distance of 165.67 ft. to a point on the centerline of the Lemhi River;

Thence the following courses along said centerline:

N 47°07'32" W 180.10 ft.; N 32°40'36" W 220.60 ft. to a point on the southerly

boundary of Parcel "A"

(a 3.01 acre parcel);

Thence N 50°11'29" E along said boundary a distance of 199.28 ft. to the POINT OF BEGINNING.

TO HAVE AND TO HOLD the said premises, with their appurtenances unto the said Grantee, heirs and assigns forever. And the said Grantor does hereby covenant to and with the said Grantee(s), that (s)he is/are the owner(s) in fee simple of said premises; that they are free from all encumbrances Except: Current Year Taxes, conditions, covenants, restrictions, reservations, easements, rights and rights of way, apparent or of record.

And that (s)he will warrant and defend the same from all lawful claims whatsoever.

Dated: 4-17-15

Connie L. Martin

Connie L. Martin

State of Idaho } ss
County of Lemhi }

On this 17th day of April, 2015, before me, Heidi Semmler, a Notary Public in and for said state, personally appeared Connie L. Martin, known or identified to me to be the person(s) whose name(s) is/are subscribed to the within Instrument and acknowledged to me that he/she/they executed same.

IN WITNESS WHEREOF, I have hereunto set my hand and affixed my official seal the day and year in this certificate first above written.




Heidi Semmler
Notary Public for the State of Idaho
Resides: Salmon
Commission Expires: 5/19/21

LOT LINE ADJUSTMENT PLAT
 LOCATED IN THE W 1/2 OF SECTION 5, T. 21 N., R. 22 E.
 BOISE MERIDIAN, LEMHI COUNTY, IDAHO

SURVEYOR'S NOTE:
 THE PURPOSE OF THIS SURVEY IS TO RELOCATE THE BOUNDARIES OF RPT1022504081 AND RPT1022504081 TO THE EXISTING FENCE. NO NEW PARCELS ARE BEING CREATED SO THEREFORE THIS SURVEY IS EXEMPT FROM THE LOT SPLIT REVIEW PROCESS.

GRAPHIC SCALE

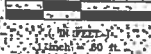

LEGEND

- SECTION CORNER
- 3/4" X 3/4" REBAR WITH PLASTIC AND MARKED "W.A.S." PLS. 5007
- 1/2" REBAR
- 1/4" MONITE
- CALCULATED POINT - NOT SET
- EXISTING FENCE
- OVERHEAD POWERLINE
- OLD BOUNDARY
- PREVIOUS ELEVATION
- POINT ON LINE
- POINT OF BEGINNING


COUNTY RECORDER'S CERTIFICATE

Instrument # 298997 # Pages: 1
 LEMHI COUNTY, Idaho
 Apr 17, 2015 10:34:48 am Fee: \$ 50.00
 For WADE SURVEYING
 TERRI J. MORTON, Recorder
 JED WARD, Deputy

LEMHI COUNTY APPROVAL
TERRI J. MORTON


L.S. DIST.
 NO. 24071

1/4	SEC	T	R
5	21N	22E	

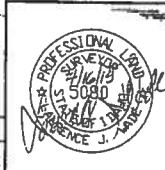

MARTIN	
DATE: 4/10/2015	DRAWN/CHK BY: RM/LTW
PROJECT: VT10R22EMARTIN, CONNIE SA	
DWG NAME: CONNIE MARTIN.DWG	
SURVEY: SALMON AREA JOBS	
LEGAL DESCR: CONNIE MARTIN.DOC	
WADE SURVEYING GLOBAL POSITIONING SERVICE LAND SURVEYING & PLANNING 403 VAN DERBY ST. SALT LAKE CITY, UT 84143 801-533-8870	

Book 11 Page 470

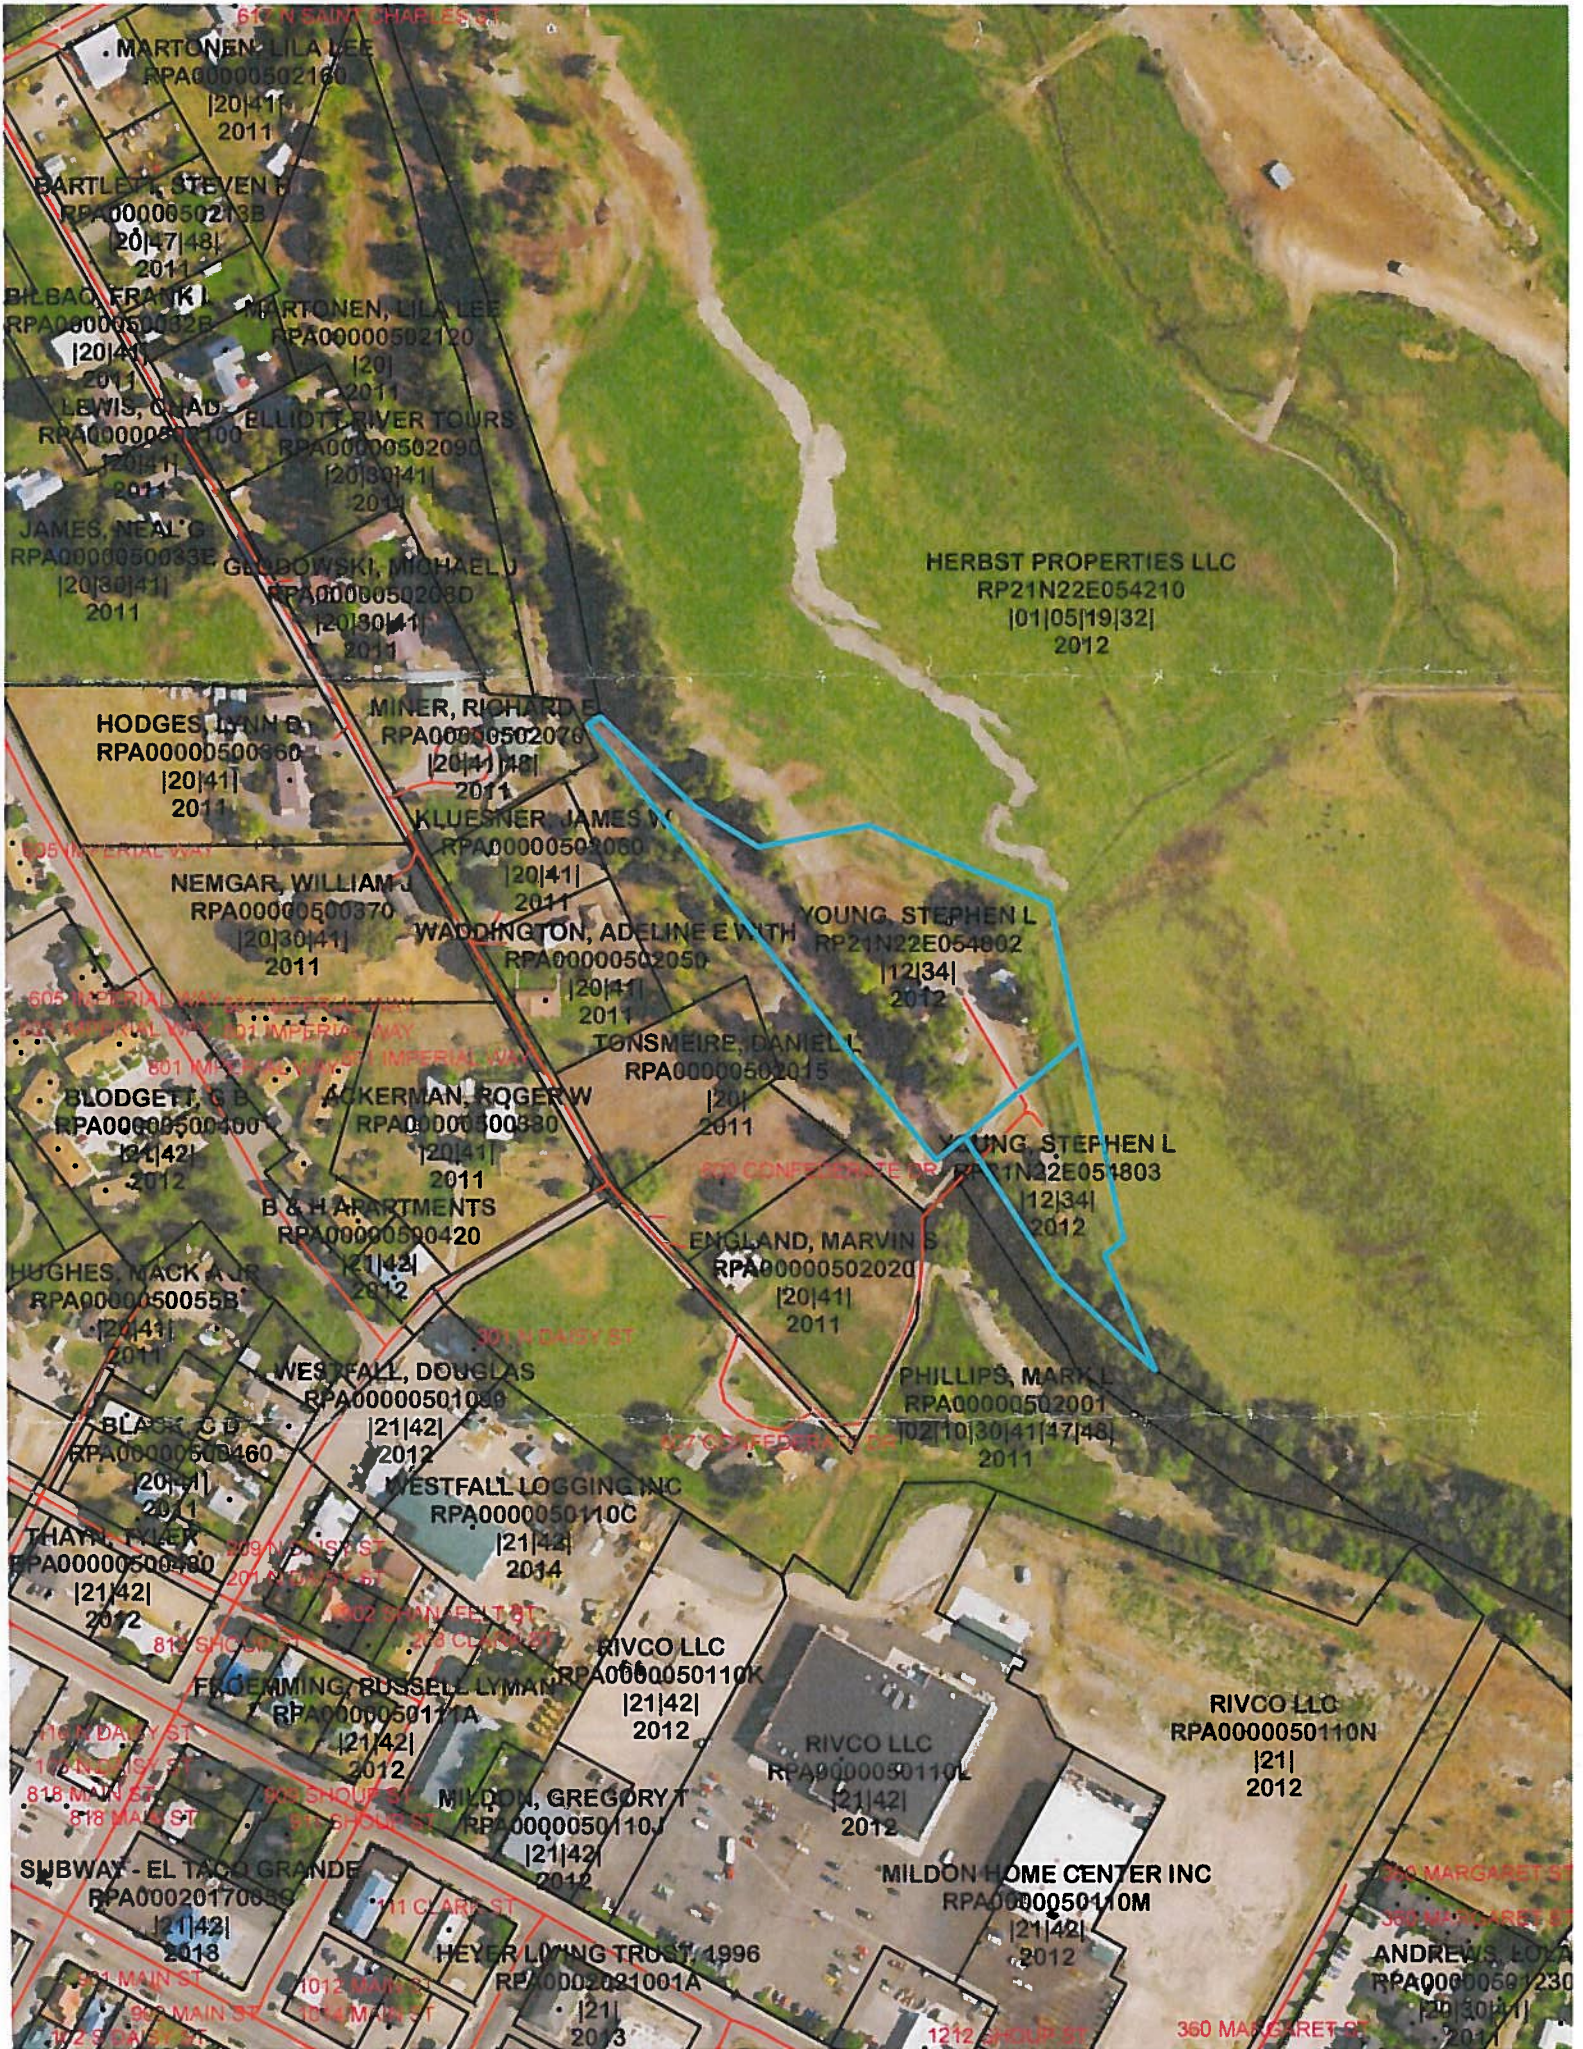

610 N SAINT CHARLES ST
MARTONEN, LILA LEE
RPA00000502160
[20]411
2011
BARTLETT, STEVEN B
RPA0000050213B
[20]47|48|
2011
BLBAO, FRANK L
RPA0000050032B
[20]41
2011
LEWIS, CLAD
RPA00000500100
[20]41
2011
JAMES, NEAL G
RPA0000050033E
[20]30|41
2011
MARTONEN, LILA LEE
RPA00000502120
[20]
2011
ELLIOTT RIVER TOURS
RPA00000502090
[20]30|41
2011
GEOROWSKI, MICHAEL J
RPA0000050208D
[20]30|41
2011

HERBST PROPERTIES LLC
RP21N22E054210
[01]05|19|32|
2012

HODGES, LYNN B
RPA00000500360
[20]41
2011
MINER, RICHARD E
RPA00000502076
[20]41|48|
2011
KLUESNER, JAMES W
RPA00000502060
[20]41
2011
NEMGAR, WILLIAM J
RPA00000500370
[20]30|41
2011
WADINGTON, ADELINE E WITH
RPA00000502050
[20]41
2011
YOUNG, STEPHEN L
RP21N22E054802
[12]34|
2012

605 IMPERIAL WAY
601 IMPERIAL WAY
601 IMPERIAL WAY
BLODGETT, G B
RPA00000500400
[21]42|
2012
ACKERMAN, ROGER W
RPA00000500380
[20]41
2011
B & H APARTMENTS
RPA00000500420
[21]42|
2012
HUGHES, MACK A JR
RPA0000050055B
[20]41
2011
WESTFALL, DOUGLAS
RPA00000501000
[21]42|
2012
BLACK, C D
RPA00000500460
[20]41
2011
THAYER, TYLER
RPA00000500480
[21]42|
2012

TONSMEIRE, DANIEL L
RPA00000502015
[20]
2011
YOUNG, STEPHEN L
RP21N22E054803
[12]34|
2012
ENGLAND, MARVIN S
RPA00000502020
[20]41
2011
PHILLIPS, MARK L
RPA00000502001
[02]10|30|41|47|48|
2011

801 SHOUR ST
802 SHOUR ST
301 N DAVIS ST
302 N DAVIS ST
303 N DAVIS ST
304 N DAVIS ST
305 N DAVIS ST
306 N DAVIS ST
307 N DAVIS ST
308 N DAVIS ST
309 N DAVIS ST
310 N DAVIS ST
311 N DAVIS ST
312 N DAVIS ST
313 N DAVIS ST
314 N DAVIS ST
315 N DAVIS ST
316 N DAVIS ST
317 N DAVIS ST
318 N DAVIS ST
319 N DAVIS ST
320 N DAVIS ST
321 N DAVIS ST
322 N DAVIS ST
323 N DAVIS ST
324 N DAVIS ST
325 N DAVIS ST
326 N DAVIS ST
327 N DAVIS ST
328 N DAVIS ST
329 N DAVIS ST
330 N DAVIS ST
331 N DAVIS ST
332 N DAVIS ST
333 N DAVIS ST
334 N DAVIS ST
335 N DAVIS ST
336 N DAVIS ST
337 N DAVIS ST
338 N DAVIS ST
339 N DAVIS ST
340 N DAVIS ST
341 N DAVIS ST
342 N DAVIS ST
343 N DAVIS ST
344 N DAVIS ST
345 N DAVIS ST
346 N DAVIS ST
347 N DAVIS ST
348 N DAVIS ST
349 N DAVIS ST
350 N DAVIS ST
351 N DAVIS ST
352 N DAVIS ST
353 N DAVIS ST
354 N DAVIS ST
355 N DAVIS ST
356 N DAVIS ST
357 N DAVIS ST
358 N DAVIS ST
359 N DAVIS ST
360 N DAVIS ST
361 N DAVIS ST
362 N DAVIS ST
363 N DAVIS ST
364 N DAVIS ST
365 N DAVIS ST
366 N DAVIS ST
367 N DAVIS ST
368 N DAVIS ST
369 N DAVIS ST
370 N DAVIS ST
371 N DAVIS ST
372 N DAVIS ST
373 N DAVIS ST
374 N DAVIS ST
375 N DAVIS ST
376 N DAVIS ST
377 N DAVIS ST
378 N DAVIS ST
379 N DAVIS ST
380 N DAVIS ST
381 N DAVIS ST
382 N DAVIS ST
383 N DAVIS ST
384 N DAVIS ST
385 N DAVIS ST
386 N DAVIS ST
387 N DAVIS ST
388 N DAVIS ST
389 N DAVIS ST
390 N DAVIS ST
391 N DAVIS ST
392 N DAVIS ST
393 N DAVIS ST
394 N DAVIS ST
395 N DAVIS ST
396 N DAVIS ST
397 N DAVIS ST
398 N DAVIS ST
399 N DAVIS ST
400 N DAVIS ST

307 CONFEDERATE DR
308 CONFEDERATE DR
309 CONFEDERATE DR
310 CONFEDERATE DR
311 CONFEDERATE DR
312 CONFEDERATE DR
313 CONFEDERATE DR
314 CONFEDERATE DR
315 CONFEDERATE DR
316 CONFEDERATE DR
317 CONFEDERATE DR
318 CONFEDERATE DR
319 CONFEDERATE DR
320 CONFEDERATE DR
321 CONFEDERATE DR
322 CONFEDERATE DR
323 CONFEDERATE DR
324 CONFEDERATE DR
325 CONFEDERATE DR
326 CONFEDERATE DR
327 CONFEDERATE DR
328 CONFEDERATE DR
329 CONFEDERATE DR
330 CONFEDERATE DR
331 CONFEDERATE DR
332 CONFEDERATE DR
333 CONFEDERATE DR
334 CONFEDERATE DR
335 CONFEDERATE DR
336 CONFEDERATE DR
337 CONFEDERATE DR
338 CONFEDERATE DR
339 CONFEDERATE DR
340 CONFEDERATE DR
341 CONFEDERATE DR
342 CONFEDERATE DR
343 CONFEDERATE DR
344 CONFEDERATE DR
345 CONFEDERATE DR
346 CONFEDERATE DR
347 CONFEDERATE DR
348 CONFEDERATE DR
349 CONFEDERATE DR
350 CONFEDERATE DR
351 CONFEDERATE DR
352 CONFEDERATE DR
353 CONFEDERATE DR
354 CONFEDERATE DR
355 CONFEDERATE DR
356 CONFEDERATE DR
357 CONFEDERATE DR
358 CONFEDERATE DR
359 CONFEDERATE DR
360 CONFEDERATE DR
361 CONFEDERATE DR
362 CONFEDERATE DR
363 CONFEDERATE DR
364 CONFEDERATE DR
365 CONFEDERATE DR
366 CONFEDERATE DR
367 CONFEDERATE DR
368 CONFEDERATE DR
369 CONFEDERATE DR
370 CONFEDERATE DR
371 CONFEDERATE DR
372 CONFEDERATE DR
373 CONFEDERATE DR
374 CONFEDERATE DR
375 CONFEDERATE DR
376 CONFEDERATE DR
377 CONFEDERATE DR
378 CONFEDERATE DR
379 CONFEDERATE DR
380 CONFEDERATE DR
381 CONFEDERATE DR
382 CONFEDERATE DR
383 CONFEDERATE DR
384 CONFEDERATE DR
385 CONFEDERATE DR
386 CONFEDERATE DR
387 CONFEDERATE DR
388 CONFEDERATE DR
389 CONFEDERATE DR
390 CONFEDERATE DR
391 CONFEDERATE DR
392 CONFEDERATE DR
393 CONFEDERATE DR
394 CONFEDERATE DR
395 CONFEDERATE DR
396 CONFEDERATE DR
397 CONFEDERATE DR
398 CONFEDERATE DR
399 CONFEDERATE DR
400 CONFEDERATE DR

WESTFALL LOGGING INC
RPA0000050110C
[21]42|
2014
RIVCO LLC
RPA0000050110K
[21]42|
2012
RIVCO LLC
RPA0000050110L
[21]42|
2012
RIVCO LLC
RPA0000050110N
[21]
2012
MILDON, GREGORY T
RPA0000050110J
[21]42|
2012
MILDON HOME CENTER INC
RPA0000050110M
[21]42|
2012
SUBWAY - EL TACO GRANDE
RPA00020170655
[21]42|
2013
HEYER LIVING TRUST, 1996
RPA0002081001A
[21]
2013
ANDREWS, LOYD
RPA00000501230
[20]30|41|
2011

101 CLARE ST
102 CLARE ST
103 CLARE ST
104 CLARE ST
105 CLARE ST
106 CLARE ST
107 CLARE ST
108 CLARE ST
109 CLARE ST
110 CLARE ST
111 CLARE ST
112 CLARE ST
113 CLARE ST
114 CLARE ST
115 CLARE ST
116 CLARE ST
117 CLARE ST
118 CLARE ST
119 CLARE ST
120 CLARE ST
121 CLARE ST
122 CLARE ST
123 CLARE ST
124 CLARE ST
125 CLARE ST
126 CLARE ST
127 CLARE ST
128 CLARE ST
129 CLARE ST
130 CLARE ST
131 CLARE ST
132 CLARE ST
133 CLARE ST
134 CLARE ST
135 CLARE ST
136 CLARE ST
137 CLARE ST
138 CLARE ST
139 CLARE ST
140 CLARE ST
141 CLARE ST
142 CLARE ST
143 CLARE ST
144 CLARE ST
145 CLARE ST
146 CLARE ST
147 CLARE ST
148 CLARE ST
149 CLARE ST
150 CLARE ST
151 CLARE ST
152 CLARE ST
153 CLARE ST
154 CLARE ST
155 CLARE ST
156 CLARE ST
157 CLARE ST
158 CLARE ST
159 CLARE ST
160 CLARE ST
161 CLARE ST
162 CLARE ST
163 CLARE ST
164 CLARE ST
165 CLARE ST
166 CLARE ST
167 CLARE ST
168 CLARE ST
169 CLARE ST
170 CLARE ST
171 CLARE ST
172 CLARE ST
173 CLARE ST
174 CLARE ST
175 CLARE ST
176 CLARE ST
177 CLARE ST
178 CLARE ST
179 CLARE ST
180 CLARE ST
181 CLARE ST
182 CLARE ST
183 CLARE ST
184 CLARE ST
185 CLARE ST
186 CLARE ST
187 CLARE ST
188 CLARE ST
189 CLARE ST
190 CLARE ST
191 CLARE ST
192 CLARE ST
193 CLARE ST
194 CLARE ST
195 CLARE ST
196 CLARE ST
197 CLARE ST
198 CLARE ST
199 CLARE ST
200 CLARE ST

360 MARGARET ST
361 MARGARET ST
Idaho Department of Water Resources

74-00968



T21N R22E S5



600 0 600 1200 Feet

Prepared by Sandy Egbert
October 22, 2002
1993/94 True Color Aerial Photo



State of Idaho

DEPARTMENT OF WATER RESOURCES

322 East Front Street • P.O. Box 83720 • Boise, Idaho 83720-0098

Phone: (208) 287-4800 • Fax: (208) 287-6700 • Website: www.idwr.idaho.gov

C.L. "BUTCH" OTTER
Governor

GARY SPACKMAN
Director

October 27, 2015

STEPHEN L YOUNG
LYNN M YOUNG
PO BOX 103
SALMON ID 83467

Re: Change of Ownership for Water Right/Permit No(s): 74-968, 74-969 and 74-7282

Dear Water Right Holder(s):

The Department acknowledges the receipt of correspondence changing ownership of the above referenced water right(s) to you. The Department has modified its records to reflect this change in ownership and has enclosed a computer-generated report for your records.

Updating the ownership record for a water right does not reconfirm the validity of the right. When processing an ownership change notice, the department does not review the history of water use to determine if the right has been forfeited through five years or more of non-use. To read more about water right forfeiture, including how to protect a water right from forfeiture, please see § 42-222 and §42-223, Idaho.

Also note that as of July 1, 1996, water right owners are required to report any change of water right ownership and any change of mailing address of the owner of a water right, to the Department. Notice of the change must be provided to the Department within 120 days of the change. Change reporting forms are available from any office of the Department, or at www.idwr.idaho.gov.

Thank you for your patience. If you have any questions concerning the enclosed information, please feel free to contact me at (208) 287-4942.

Sincerely,

Jean Hersley
Technical Records Specialist II

Enclosure(s)

c: Water District No. 74