

RECEIVED

APR 06 2015

STATE OF IDAHO
DEPARTMENT OF WATER RESOURCES

Notice of Change in Water Right Ownership

NAME CHANGE
- only -

SAME OWNER

WATER RESOURCES
WESTERN REGION

1. List the numbers of all water rights and/or adjudication claim records to be changed. If you only acquired a portion of the water right or adjudication claim, check "Yes" in the "Split?" column. If the water right is leased to the Water Supply Bank, check "Yes". If you are not sure if the water right is leased to the Water Supply Bank, see #6 of the instructions.

Water Right/Claim No.	Split?	Leased to Water Supply Bank?	Water Right/Claim No.	Split?	Leased to Water Supply Bank?
65-3194C	Yes ☐	Yes ☐		Yes ☐	Yes ☐
	Yes ☐	Yes ☐		Yes ☐	Yes ☐
	Yes ☐	Yes ☐		Yes ☐	Yes ☐
	Yes ☐	Yes ☐		Yes ☐	Yes ☐
	Yes ☐	Yes ☐		Yes ☐	Yes ☐

2. Previous Owner's Name:

Terence W. Ash "deceased"

10-25-07

Name of current water right holder/claimant

3. New Owner(s)/Claimant(s):

Colleen E. Ash Living Trust

Per Colleen via phone
5/22/2015 @ 10:00 AM

New owner(s) as listed on the conveyance document

Name connector ☐ and ☐ or ☐ and/or

1354 So. Ambassador Way SLC

UT 84108

Mailing address

City

State

ZIP

801-201-2797

Email

Colleen.Ash@MissionSupportUS

4. If the water rights and/or adjudication claims were split, how did the division occur?
- ☐ The water rights or claims were divided as specifically identified in a deed, contract, or other conveyance document.
- ☐ The water rights or claims were divided proportionately based on the portion of their place(s) of use acquired by the new owner.
5. Date you acquired the water rights and/or claims listed above: _____
6. If the water right is leased to the Water Supply Bank changing ownership of a water right will reassign to the new owner any Water Supply Bank leases associated with the water right. Payment of revenue generated from any rental of a leased water right requires a completed IRS Form W-9 for payment to be issued to an owner. A new owner for a water right under lease shall supply a W-9. Water rights with multiple owners must specify a designated lessor, using a completed Lessor Designation form. Beginning in the calendar year following an acknowledged change in water right ownership, compensation for any rental will go to the new owner(s).
7. This form must be signed and submitted with the following **REQUIRED** items:
- ☒ A copy of the conveyance document – warranty deed, quitclaim deed, court decree, contract of sale, etc. The conveyance document must include a legal description of the property or description of the water right(s) if no land is conveyed.
- ☒ Plat map, survey map or aerial photograph which clearly shows the place of use and point of diversion for each water right and/or claim listed above (if necessary to clarify division of water rights or complex property descriptions).
- ☒ Filing fee (see instructions for further explanation):
- ☐ \$25 per undivided water right.
 - ☐ \$100 per split water right.
 - ☐ No fee is required for pending adjudication claims.
- ☐ If water right(s) are leased to the Water Supply Bank AND there are multiple owners, a Lessor Designation form is required.
- ☐ If water right(s) are leased to the Water Supply Bank, the individual owner or designated lessor must complete, sign and submit an IRS Form W-9.

8. Signature:

Signature of new owner/claimant

Title, if applicable

Date

Signature:

Signature of new owner/claimant

Title, if applicable

Date

For IDWR Office Use Only:

Received by

Date

4/6/15

Receipt No.

W042989

Receipt Amt.

\$25⁰⁰Active in the Water Supply Bank? Yes ☐ No ☒

If yes, forward to the State Office for processing

W-9 received? Yes ☐ No ☒

Name on W-9

Approved by

Processed by

Date

5/22/2015

LINE TABLE

Sta.	Bearing	Dist.
1.00	N 89° 41' 41" E	230.00'
1.10	S 89° 50' 00" E	200.00'
1.20	N 89° 50' 00" E	150.00'
1.30	N 89° 50' 00" E	100.00'
1.40	N 89° 50' 00" E	50.00'
1.50	N 89° 50' 00" E	0.00'
1.60	N 89° 50' 00" E	50.00'
1.70	N 89° 50' 00" E	100.00'
6.50	N 89° 50' 00" E	2500.00'

CURVE TABLE

Sta.	Bearing	Dist.	Chord	Angle
C1	1038.00'	0° 35' 00"	10.54'	N 89° 53' 30" W
C2	1000.00'	0° 35' 00"	10.18'	N 89° 53' 30" W
C3	988.00'	0° 35' 00"	9.83'	N 89° 53' 30" W
C4	1038.00'	0° 35' 00"	10.54'	N 89° 53' 30" W
C5	1000.00'	0° 35' 00"	10.18'	N 89° 53' 30" W
C6	988.00'	0° 35' 00"	9.83'	N 89° 53' 30" W
C7	835.00'	1° 19' 00"	164.98'	N 70° 10' 30" W
C8	800.00'	0° 35' 00"	103.78'	N 89° 53' 30" W
C9	800.00'	0° 35' 00"	103.78'	N 89° 53' 30" W
C10	785.00'	0° 35' 00"	106.25'	N 89° 53' 30" W
C11	785.00'	0° 35' 00"	106.25'	N 89° 53' 30" W
C12	838.00'	0° 35' 00"	123.38'	N 89° 53' 30" W
C13	800.00'	0° 35' 00"	118.22'	N 89° 53' 30" W
C14	785.00'	0° 35' 00"	112.05'	N 89° 53' 30" W
C15	10.00'	49° 59' 41"	8.73'	N 37° 32' 51" W
C16	65.00'	57° 28' 42"	60.37'	N 32° 32' 51" W
C17	60.00'	50° 24' 00"	54.25'	N 45° 12' 00" E
C18	60.00'	58° 31' 33"	62.36'	N 31° 31' 16" E
C19	60.00'	72° 45' 08"	78.28'	N 17° 17' 07" E
C20	10.00'	49° 59' 41"	8.73'	N 37° 32' 51" W

ELK HAVEN

situate in the W2 of Section 14, the SE4 of Section 15,
T. 17 N., R. 3 E., B.M.,
Valley County, Idaho

BOOK 9 PAGE 1
OF PLATS
INST. NO. 237219

12-16-98
1:17

LEGEND

- FOUND 5/8" REBAR
- SET 6/8" X 30" REBAR W/ PLASTIC CAP
- FOUND 1/2" REBAR
- SET 1/2" X 24" REBAR W/ PLASTIC CAP
- FOUND ALUMINUM CAP
- FOUND BRASS CAP
- NO FENCE, NO CRAZING LINES
- BUILDING EXHIBIT LINE
- NO "WELL" AREA

0 200 400 600 800 1000
SCALE 1" = 400'

BOUNDARY BASED ON
STATE PLANE GRID

LOTS 1 THROUGH 4 ARE NOT APPROVED FOR
RESIDENTIAL USE WITHOUT APPROVAL
BY VALLEY COUNTY PLANNING AND ZONING AND
THE CENTRAL DISTRICT HEALTH DEPARTMENT

NO LOT SHALL BE SUBDIVIDED

SEE RESTRICTIVE COVENANTS AND
PLAT FOR BUILDING SETBACKS

#237221
KERR SURVEYING
1998

No building or shelter which will require d water
supply or a sewage disposal facility for people
using the premises where such building or shelter
is located shall be erected until written approval
is first obtained from the State Board of Health,
by its administrator or his delegate approving plans
and specifications either for public water and/or
sewage facilities or individual parcel water and/or
sewage facilities

This plat is subject to compliance with L.C.
Section 31-3805. No irrigation water shall be
supplied to any lot hereon.

SHEET 1 OF 2

HEALTH CERTIFICATE

Sanitary conditions as required by Idaho Code,
Title 50, Chapter 13, are in force. No owner shall
construct any building, dwelling or shelter which
necessitates the supply of water or sewage
facilities for persons using such premises until
sanitary condition requirements are satisfied.

This is to certify that I have examined
this plat and found it to be a true and
exact copy of the original

District Health Department, IDH

Date

#237220

EXHIBIT A



Lot 5
19.63 Ac.

Lot 6
14.79 Ac.

Lot 7
15.23 Ac.

Lot 8
21.59 Ac.

Lot 9
18.67 Ac.

Lot 10
23.80 Ac.

Lot 4
1.88 Ac.
PASTURE PARCEL

Lot 3
14.38 Ac.
PASTURE PARCEL

NE4 NW4

S 89°32'37" E 1328.93'

S 89°32'37" E 1328.91'

no fence
no grazing

S 89°32'37" E
1131.24'

no fence
no grazing


S 89°32'37" E
1200.00'

no fence
no grazing

N 89°32'50" W 1328.77'

RECORD OF SURVEY
Book 5, Page 462
Inst. No. 223564

NE4 SW4

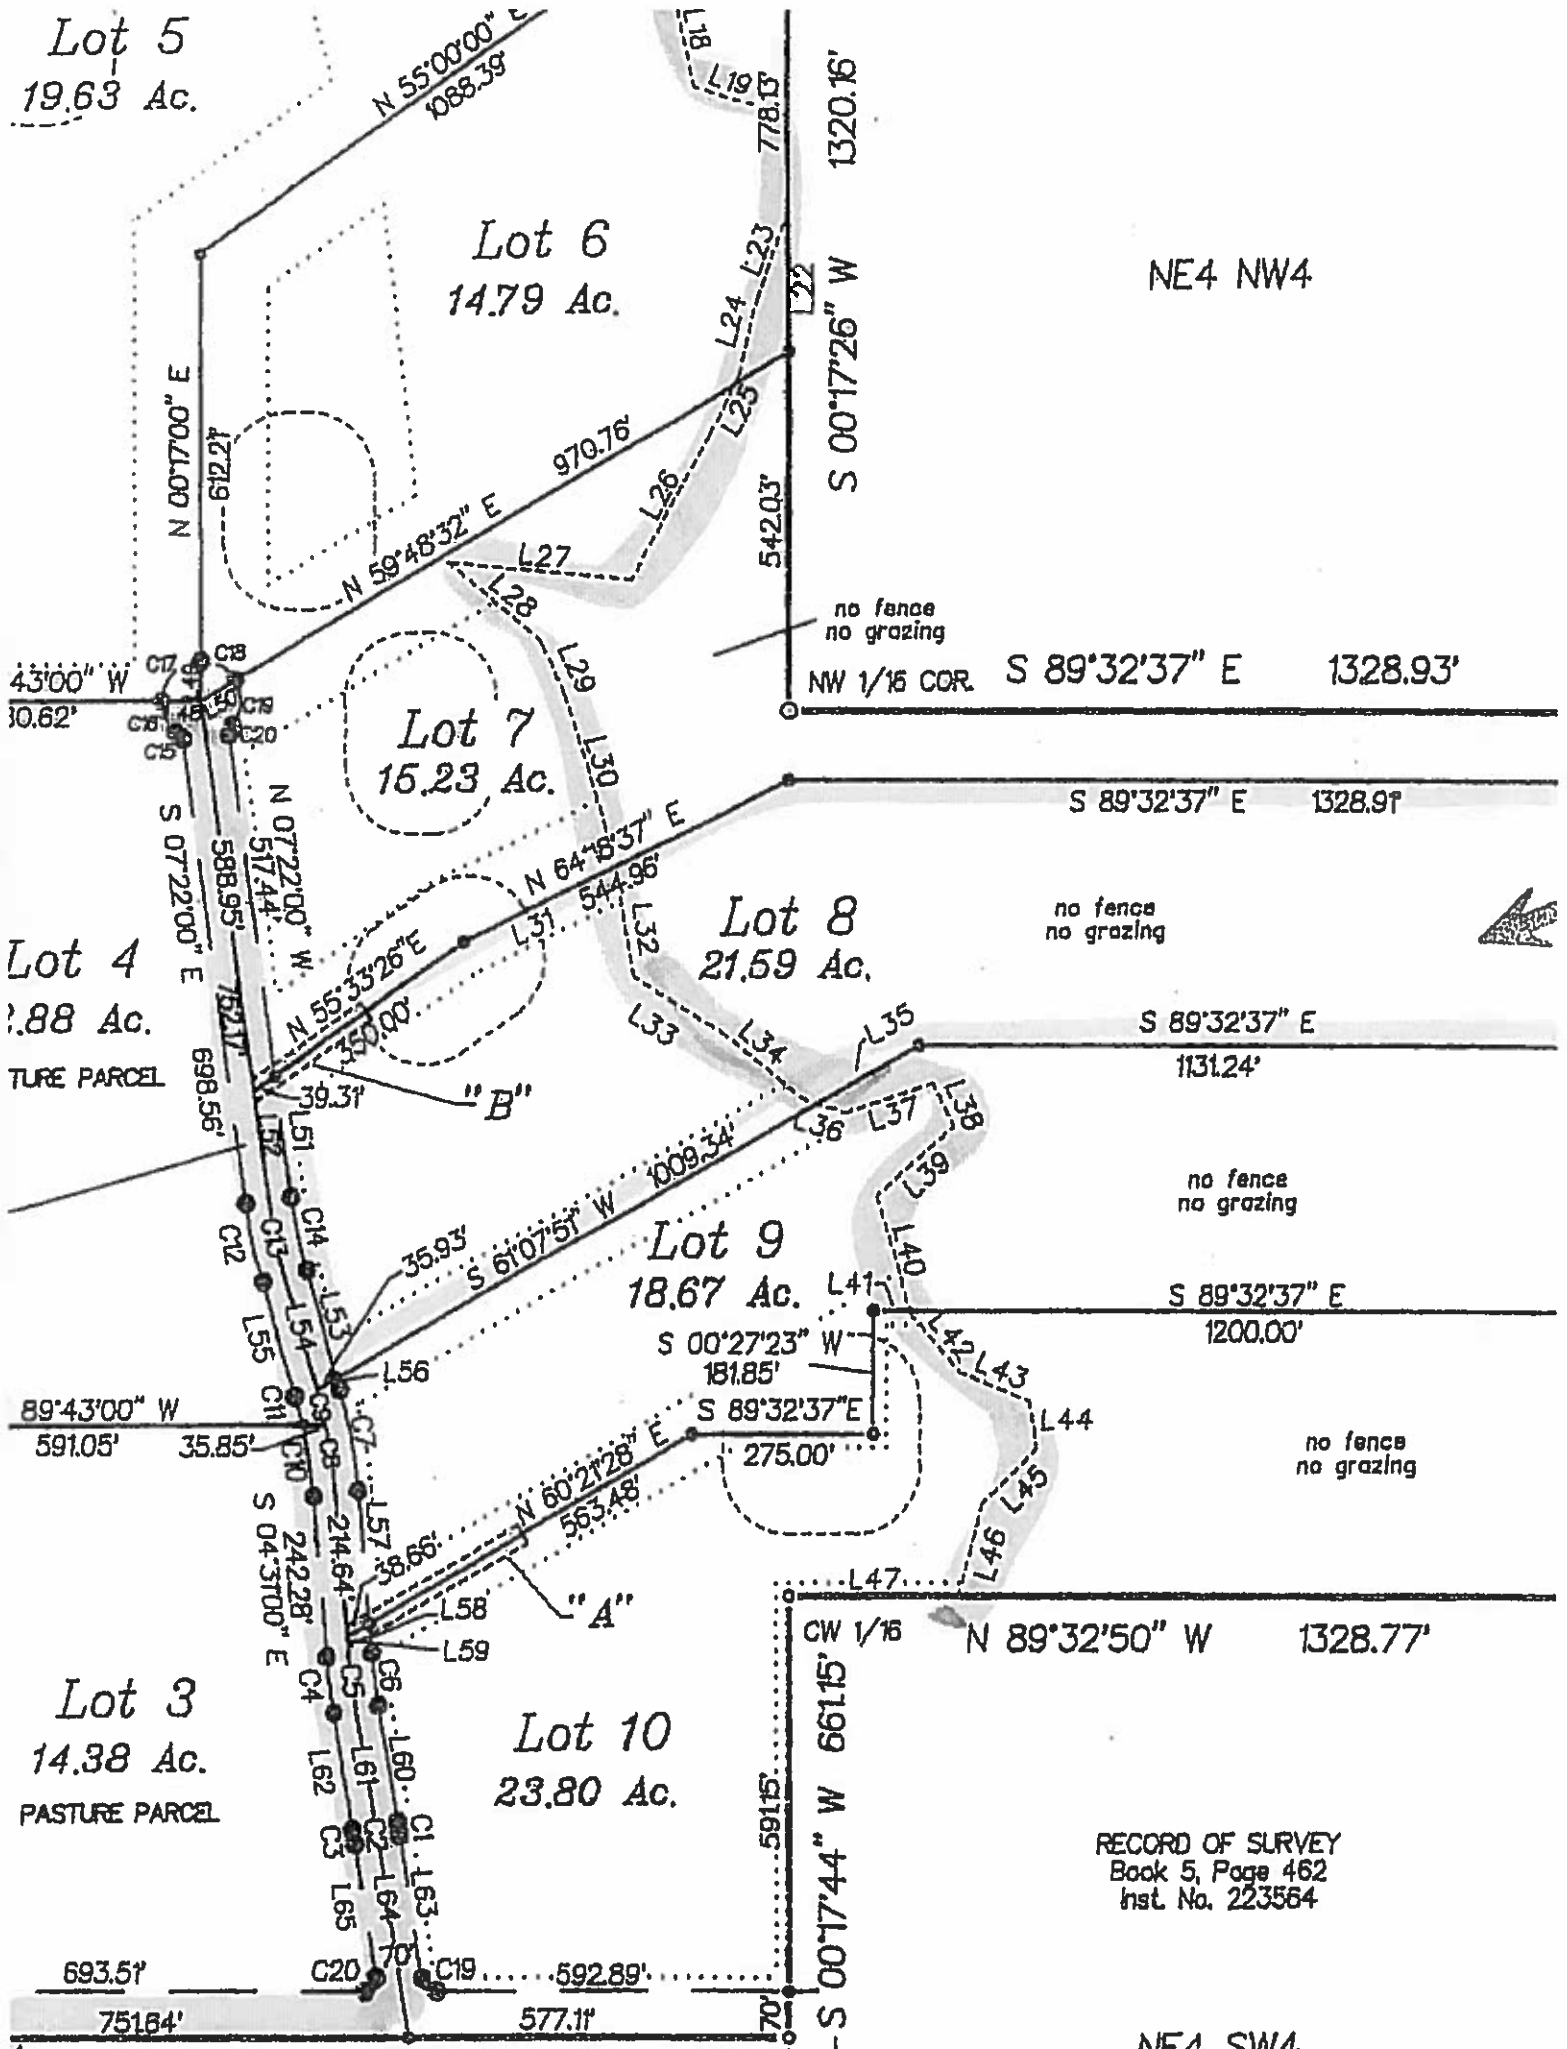

WESTSIDE LAKEFORK LATERAL DITCH COMPANY VOTING ROSTER

These numbers are based on the decreed water rights for each property. Please contact Idaho Department of Water Resources if you have any questions about your water rights, including name changes.

Last Name	First Name	Business Name	Water Right No.	Priority Date	CFS	Voting Inches in Miner's Inches	Acre Inches per day - used for 2014 assessments now corrected
Ash	Terence W.		65-3194C	12/12/1903	0.14	7.0	3.33
Berheim	Arvin C.		65-3184B	12/12/1903	0.15	7.5	3.57
Bettis	Harry L.	Norwood Alkman LLC	65-3215 65-3188 65-3187 65-3209 65-3189 65-3190 65-2932A 65-2708 65-2952A 65-3191 65-3193 65-3186 65-3216 65-3192	6/17/1919 12/31/1917 5/4/1905 10/21/1918 9/20/1918 10/3/1918 6/23/1944 1/5/1962 6/2/1962 11/13/1918 7/18/1919 12/9/1904 10/3/1918 11/29/1918	2 1.6 2.88 3.2 8 3.2 storage 2 storage 4.8 2 2.61 1.6 2.5 (36.39 total cfs)	1819.5	866.14
Charles	Katie	Kirks	65-3213D	9/30/1918	0.6	30.0	14.28
Frasier	John		65-3198 65-3120 65-3197	11/14/1904 6/30/1903 6/30/1903	0.46 2.16 1.7 (4.32 total cfs)	216.0	102.82
Griffith	Wylie H.		65-22768	12/12/1903	0.09	4.5	2.14
Kirk	W. David		65-3213C 65-3184L	9/30/1918 12/12/1903	0.06 0.22	3.0 11.0	1.43 5.24
Landrum	Stephen		65-3201A	12/12/1903	1.15	57.5	27.37
Leedom	Mike C.		65-22721	12/12/1903	0.54	27.0	12.85
Lindsay	Kasey J.		65-17131	5/1/1986	0.19	130.5	62.12
Maki	William A.		65-3206 65-3203 65-3202X 65-3200 65-3199	11/14/1904 11/14/1904 6/30/1903 11/14/1904 6/30/1903	0.56 0.26 0.88 0.62 0.1 (2.61 total cfs)		

STATE OF UTAH
CERTIFICATION OF VITAL RECORD

CERTIFICATE OF DEATH

State File Number: 2007011932

Terence William Ash

DECEDENT INFORMATION

Date of Death:	October 25, 2007	Time of Death:	10:35
City of Death:	Salt Lake City	County of Death:	Salt Lake
Age:	61	Date of Birth:	September 19, 1946
Place of Birth:	Santa Monica, California	Sex:	Male
Armed Services:	Yes	Marital Status:	Married
Spouse's Name:	Colleen Fortune	Usual Occupation:	Certified Public Accountant
Industry/Business:	Self Employed	Education:	Bachelor's Degree
Residence:	Holladay, Utah	Father's Name:	Donald William Ash
Mother's Name:	Mary Gertrude Haldeman	Facility Type:	Hospital Inpatient
Facility or Address:	University of Utah Hospital		

INFORMANT INFORMATION

Name:	Colleen F Ash	Relationship:	Wife
Mailing Address:	2966 East County Road, Holladay, Utah 84124		

DISPOSITION INFORMATION

Method of Disposition:	Cremation	Date of Disposition:	October 29, 2007
Place of Disposition:	Utah Funeral Directors Cremation Center, South Jordan, Utah		

FUNERAL HOME INFORMATION

Funeral Home:	Wasatch Lawn Mortuary
Address:	3401 South Highland Drive, Salt Lake City, Utah 84106
Funeral Director:	Andrew B Sears

MEDICAL CERTIFICATION

Certifying Physician: Michael Glantz MD, 1950 Circle of Hope Dr., Salt Lake City, Utah 84112

CAUSE OF DEATH

Respiratory arrest
Pneumonia [Onset: 1 Week]
Metastatic adenocarcinoma of unknown primary [Onset: 2 Months]
Tobacco Use: Probably Contributed
Medical Examiner Contacted: No Autopsy Performed: No Manner of Death: Natural

October 30, 2007

This is an exact reproduction of the document registered in the State Office of Vital Statistics. Security features of this official document include: Intaglio Border, V & R images in top cycloids, ultra violet fibers and hologram image of the Utah State Seal, over the words "State of Utah". This document displays the date, seal and signature of the State Registrar and the County/District Health Officer.

Barry E Nangle

Barry E. Nangle, State Registrar
Office of Vital Statistics



* 0 6 1 5 4 3 9 4 5 *

Gary L Edwards

Gary L. Edwards
Director/Health Officer
County/District Health Department





State of Idaho

DEPARTMENT OF WATER RESOURCES

Western Region, 2735 Airport Way • Boise, Idaho 83705-5082

Phone: (208) 334-2190 • Fax: (208) 334-2348 • Web Site: www.idwr.idaho.gov

C. L. "BUTCH" OTTER
Governor

GARY SPACKMAN
Director

May 22, 2015

COLLEEN F ASH
2966 E COUNTY RD
HOLLADAY, UT 84121

RE: Notice of Ownership Change in Water Right No. 65-3194C

Dear Applicants:

The Department acknowledges the receipt of correspondence changing ownership of the above referenced water right to you. The Department has modified its records to reflect the change in ownership and has enclosed a computer-generated report for your records.

Updating the ownership record for a water right does not reconfirm the validity of the right. When processing an ownership change notice, the department does not review the history of water use to determine if the right has been forfeited through five years or more of non-use. To read more about water right forfeiture, including how to protect a water right from forfeiture, please see Sections 42-222 and 42-223, Idaho Code.

Please note that as of July 1, 1996, water right owners are required to report any change of water right ownership and any change of mailing address of the owner of a water right, to the Department. Notice of the change must be provided to the Department within 120 days of the change. Change reporting forms are available from any office of the Department, or at www.idwr.idaho.gov.

If you have any questions concerning the enclosed information, please feel free to contact this office at 208-334-2190.

Sincerely,

Brenda Serrano
Office Specialist II
Western Regional Office

Enclosures