

IN-OFFICE BENEFICIAL USE EXAM REPORT

 Permit No. 63-31931 Prepared by SCurtis Date 10/31/12

Same as permit

Different than permit

Owner Name



Owner Address



Source



Tributary



POD



POU



Beneficial Use(s)


 Exam Fee Required for Permitted Rate \$ 50⁰⁰ .15 cfs pump test .45 cfs
 Exam Fee Paid \$ 50⁰⁰

Overlaps

☐ Yes☐ No
 Theo using 5 hp pump @ 40 psi
 and 50' lift = .22

Technical Confirmation Tools

allow permitted rate

ArcMap (Bing)



Govt Agency Records

Photo



GPS



Taxlot



Photos



Well Log



Diagrams



Other



explain: _____

Conditions/Comments 070, 071, 065, 104, X01, X60
Volume 10X .6 af/lot irr. use = 6.0 af
Exam Date Entered ✓Draft License Created ✓Shapes Updated ✓

IDAHO DEPARTMENT OF WATER RESOURCES
WELL DRILLER'S REPORT

Office Use Only			
Well ID No.	827366		
Inspected by			
Twp	Rge	Sec	
1/4	1/4	1/4	
Lat:	:	Long:	:

1. WELL TAG NO. D D0038586
DRILLING PERMIT NO. 886526-827366
Water Right or Injection Well No. 63-31931

2. OWNER:

Name HIDDEN ISLAND HOMEOWNERS ASS.
Address P.O. BOX 564
City EAGLE State ID Zip 83616

3. LOCATION OF WELL by legal description:

You must provide address or Lot, Blk, Sub. or Directions to well.

Twp. 4 North ☒ or South ☐
Rge. 1 East ☒ or West ☐
Sec. 16 NW 1/4 SE 1/4 1/4
Gov't Lot 10 acres County ADA 160 acres
Lat: : : Long: : :
Address of Well Site 736 E. RIVERCHASE
City EAGLE
(Give at least name of road or distance to road or landmark)
Lt. : Blk. : Sub. Name :

4. USE:

☐ Domestic ☐ Municipal ☐ Monitor ☒ Irrigation
☐ Thermal ☐ Injection ☐ Other

5. TYPE OF WORK check all that apply (Replacement etc.)

☒ New Well ☐ Modify ☐ Abandonment ☐ Other

6. DRILL METHOD:

☒ Air Rotary ☐ Cable ☐ Mud Rotary ☐ Other

7. SEALING PROCEDURES

Seal Material	From	To	Weight / Volume	Seal Placement Method
BENTONITE	0	50	1650 lbs	12" OVERBORE

Was drive shoe used? ☒ Y ☐ N Shoe Depth(s) 150'
Was drive shoe seal tested? ☐ Y ☒ N How? :

8. CASING/LINER:

Diameter	From	To	Gauge	Material	Casing	Liner	Welded	Threaded
12"	0	40	.250	STEEL	☒	☐	☒	☐
8"	40	150	.250	STEEL	☒	☐	☒	☐
5"	144	151	.258	STEEL	☐	☒	☐	☐

Length of Headpipe 7.7 Length of Tailpipe 2.0
Packer ☒ Y ☐ N Type 8"-5" RUBBER K-PACKER
5 171 173 .258 STEEL

9. PERFORATIONS/SCREENS PACKER TYPE

Perforation Method

Screen Type & Method of Installation JOHNSON / PULLBACK

From	To	Slot Size	Number	Diameter	Material	Casing	Liner
151	171	.020	304	5"	STAINLESS	☐	☒

10. FILTER PACK

Filter Material	From	To	Weight / Volume	Placement Method
N/A				

11. STATIC WATER LEVEL OR ARTESIAN PRESSURE:

0 ft. below ground Artesian pressure lb.
Depth flow encountered ft. Describe access port or control devices:

12. WELL TESTS:

☐ Pump ☐ Bailor ☒ Air ☐ Flowing Artesian

Yield gal./min.	Drawdown	Pumping Level	Time
200 +			1 hr.

Water Temp. Bottom hole temp.

Water Quality test or comments:

Depth first Water Encounter

13. LITHOLOGIC LOG: (Describe repairs or abandonment)

Bore Dia.	From	To	Remarks: Lithology, Water Quality & Temperature	Y	N
12"	0	34	GRAVEL		X
	34	40	SAND : GRAVEL	X	
8"	40	76	SAND : GRAVEL	X	
	76	79	SANDY CLAY		X
	79	173	REDDISH BEN. COARSE SAND	X	

RECEIVED

JAN 28 2005

WATER RESOURCES
WESTERN REGIONCompleted Depth 173' (Measurable)Date: Started 12/22/04 Completed 12/30/04

14. DRILLER'S CERTIFICATION

I/We certify that all minimum well construction standards were complied with at the time the rig was removed.


Company Name DEWIS PHIPPS WELL DRILLING INC. Firm No. 332Principal Driller Mark Phipps Date 12/30/04

Driller or Operator II Date

Operator I Mark Phipps Date 12/30/04

Principal Driller and Rig Operator Required.

Operator I must have signature of Driller/Operator II.

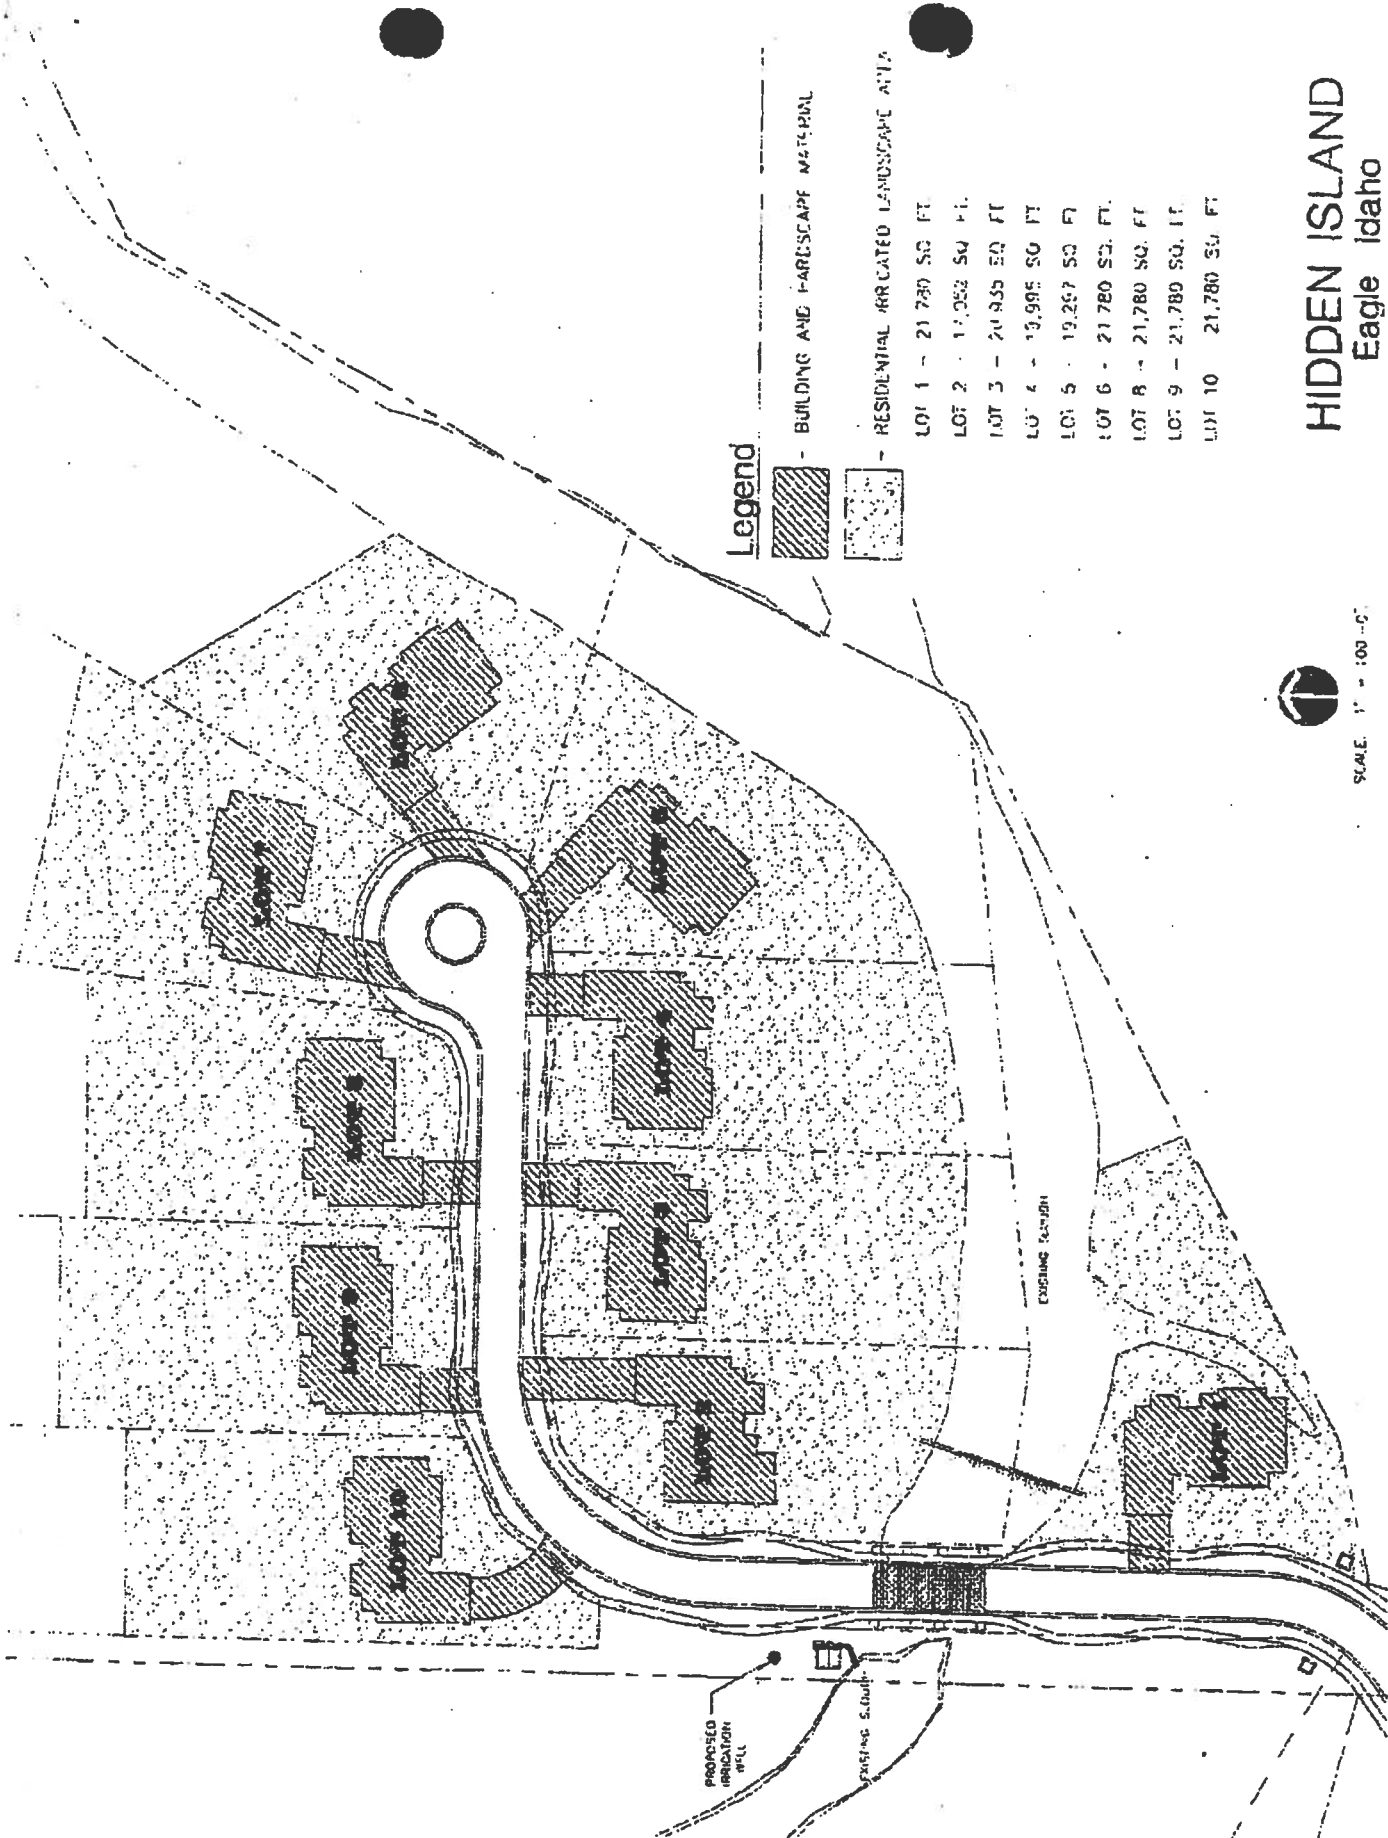

Legend

- BUILDING AND LANDSCAPE MATERIAL
- RESIDENTIAL PAVED LANDSCAPE AREA
- LOT 1 - 21,780 SQ. FT.
- LOT 2 - 17,052 SQ. FT.
- LOT 3 - 20,935 SQ. FT.
- LOT 4 - 19,995 SQ. FT.
- LOT 5 - 19,257 SQ. FT.
- LOT 6 - 21,780 SQ. FT.
- LOT 8 - 21,780 SQ. FT.
- LOT 9 - 21,780 SQ. FT.
- LOT 10 - 21,780 SQ. FT.



SCALE: 1" = 100'-0"

HIDDEN ISLAND
Eagle Idaho

MICROFILMED
JUL 15 2004

63-3193.1

63-31931

