

97-7508

RECEIVED

SEP 14 2011

STATE OF IDAHO
DEPARTMENT OF WATER RESOURCES
APPLICATION FOR PERMIT
To appropriate the public waters of the State of Idaho

Ident. No. 77525

1. Name of applicant(s) IDWB / NORTH Julie Heiskell Phone 509-995-7367
Name connector (check one): ☐ and ☐ or ☐ and/or

Mailing address: 1316 N. River Vista St. City Spokane

State WA Zip 99224 Email: julia72183@aol.com

2. Source of water supply Priest Lake which is a tributary of Priest River

3. Location of point(s) of diversion:

Twp	Rge	Sec	Govt Lot	¼	¼	¼	County	Source	Local name or tag #
59N	4W	3	2	SE	NE	NW	Bonner	Priest Lake	N/A

4. Water will be used for the following purposes:

Amount 0.04 cfs for domestic purposes from 1/1 to 12/31 (both dates inclusive)
(cfs or acre-feet per year)

Amount _____ for _____ purposes from _____ to _____ (both dates inclusive)
(cfs or acre-feet per year)

Amount _____ for _____ purposes from _____ to _____ (both dates inclusive)
(cfs or acre-feet per year)

Amount _____ for _____ purposes from _____ to _____ (both dates inclusive)
(cfs or acre-feet per year)

5. Total quantity to be appropriated is (a) 0.04 cubic feet per second (cfs) and/or (b) _____ acre-feet per year (af).

6. Proposed diverting works:

a. Describe type and size of devices used to divert water from the source. A 1"-2" diameter PVC or poly pipe connected to a submersible pump will be placed within a 3" - 4" PVC sleeve positioned on the lake bed.

b. Height of storage dam N/A feet; active reservoir capacity N/A acre-feet; total reservoir capacity N/A acre-feet. If the reservoir will be filled more than once each year, describe the refill plan in item 11.

For dams 10 feet or more in height OR reservoirs with a total storage capacity of 50 acre-feet or more, submit a separate Application for Construction or Enlargement of a New or Existing Dam. Application required? ☐ Yes ☒ No

c. Proposed well diameter is N/A inches; proposed depth of well is N/A feet.

d. Is ground water with a temperature of greater than 85°F being sought? ☐ Yes ☒ No

e. If well is already drilled, when? N/A; drilling firm N/A

Well was drilled for (well owner) N/A; Drilling Permit No. _____

7. Description of proposed uses (if irrigation only, go to item 8):

a. Hydropower; show total feet of head and proposed capacity in kW. _____

b. Stockwatering; list number and kind of livestock. _____

c. Municipal; show name of municipality or the applicant's qualifications as a municipal provider. _____

d. Domestic; show number of households One.

e. Other; describe fully. _____

RECEIVED

SEP 14 2011

IDWR / NORTH

8. Description of place of use:

a. If water is for irrigation, indicate acreage in each subdivision in the tabulation below.

b. If water is used for other purposes, place a symbol of the use (example: D for Domestic) in the corresponding place of use below. See instructions for standard symbols.

TWP	RGE	SEC	NE				NW				SW				SE				TOTALS
			NE	NW	SW	SE	NE	NW	SW	SE	NE	NW	SW	SE	NE	NW	SW	SE	
59N	4W	3					0.17												0.17

Total number of acres to be irrigated: 0.17

9. Describe any other water rights used for the same purposes as described above. Include water delivered by a municipality, canal company, or irrigation district. If this application is for domestic purposes, do you intend to use this water, water from another source, or both, to irrigate your lawn, garden, and/or landscaping? In addition to domestic consumption use, the applicant is also requesting to irrigate ±0.17 acre (±7500 sq. ft.) of landscaping (±1/2 of the 15,000 sq. ft. lot).

10. a. Who owns the property at the point of diversion? Applicant owns littoral rights. State owns bed of Priest Lake.

b. Who owns the land to be irrigated or place of use? Applicant.

c. If the property is owned by a person other than the applicant, describe the arrangement enabling the applicant to make this filing: _____

11. Describe your proposal in narrative form, and provide additional explanation for any of the items above. Attach additional pages if necessary. The applicant desires to serve her residence and water her landscaped lot by drafting from Priest Lake.

12. Time required for completion of works and application of water to proposed beneficial use is 5 years (minimum 1 year).

13. **MAP OF PROPOSED PROJECT REQUIRED** - Attach an 8½" x 11" map clearly identifying the proposed point of diversion, place of use, section #, township & range. A photocopy of a USGS 7.5 minute topographic quadrangle map is preferred.

The information contained in this application is true to the best of my knowledge. I understand that any willful misrepresentations made in this application may result in rejection of the application or cancellation of an approval.

Julie Heiskell

Signature of Applicant

Julie Heiskell


Print Name (and title, if applicable)

Signature of Applicant


Print Name (and title, if applicable)

For Department Use:

Received by [Signature] Date 9/14/11 Time _____ Preliminary check by _____Fee \$ 100.00 Received by [Signature] Receipt No. N028094 Date 9/14/11

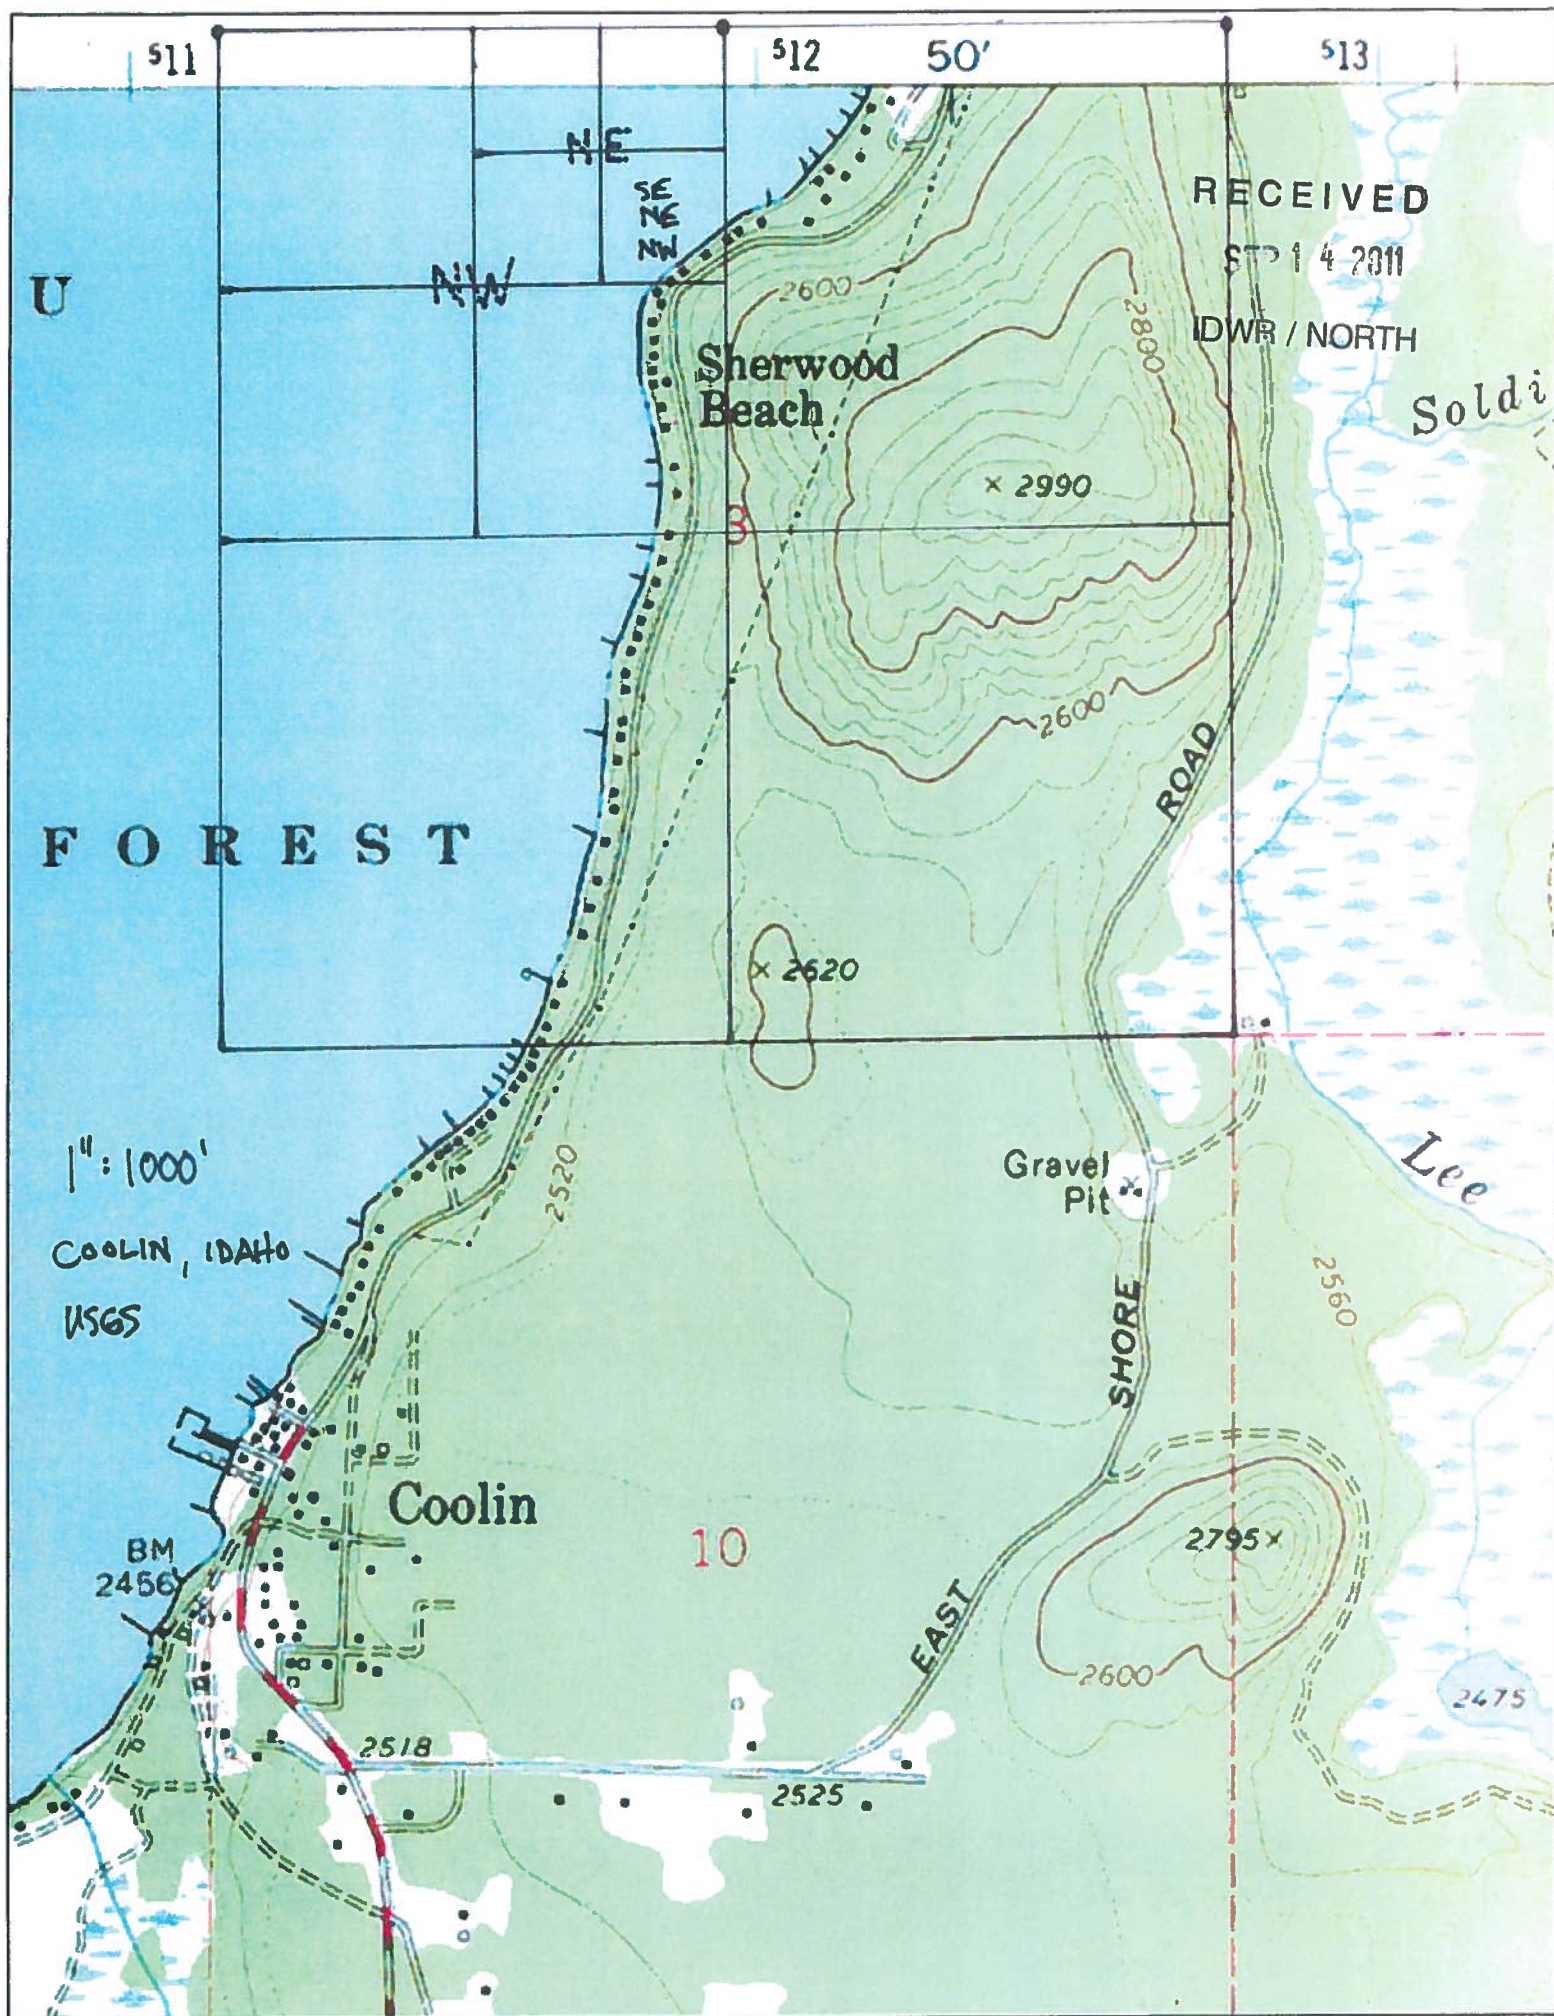

14: 800'

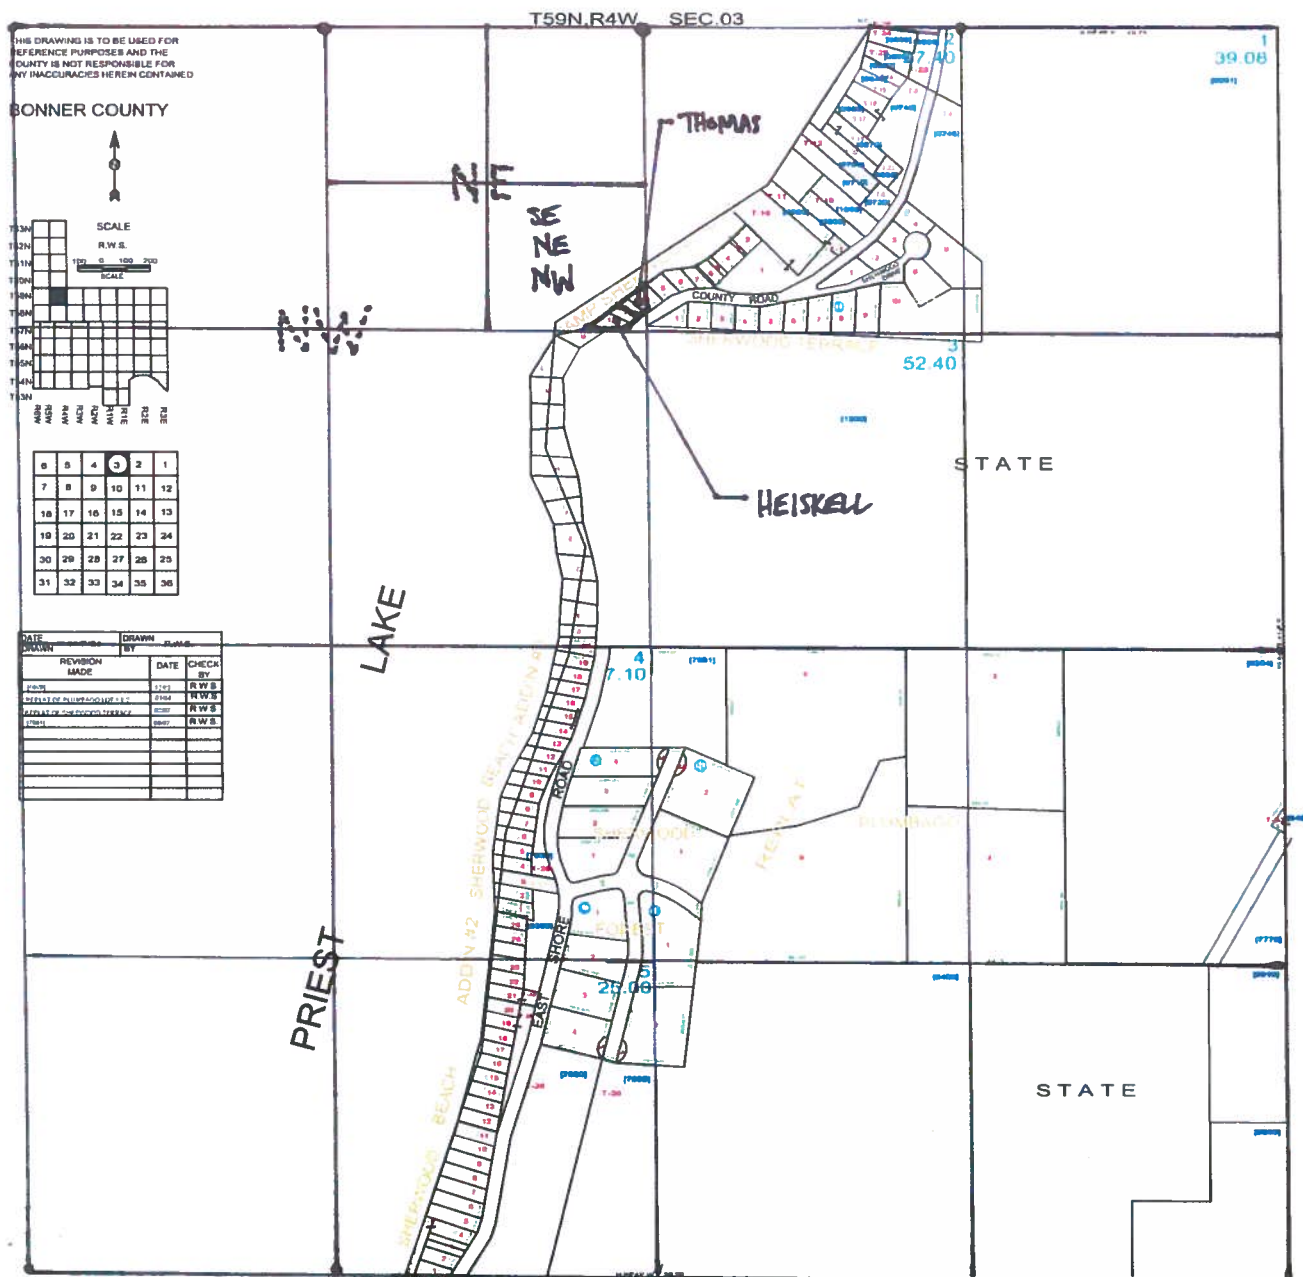

RECEIVED
SEP 14 2011
IDWR / NORTH

REPLAT OF LOTS 10, 11 & 12 OF CAMP SHERWOOD ADDITION

SECTION 3, TOWNSHIP 59 NORTH, RANGE 4 WEST, BOISE MERIDIAN, BONNER COUNTY, IDAHO

LEGEND



- SET 5/8" REBAR WITH PLASTIC CAP, PLS 9905
- FOUND 5/8" REBAR WITH PLASTIC CAP, PLS 5576, UNLESS OTHERWISE NOTED
- BOUNDARY LINE, NOT A PROPERTY LINE
- () AS SHOWN ON RECORD OF SURVEY RECORDED UNDER INSTRUMENT 338643, RECORDS OF BONNER COUNTY, IDAHO
- [] AS SHOWN ON THE PLAT OF "CAMP SHERWOOD ADDITION" RECORDED IN BOOK 1 OF PLATS, PAGE 198, RECORDS OF BONNER COUNTY, IDAHO.
- < > AS SHOWN ON RECORD OF SURVEY, RECORDED UNDER INSTRUMENT 313733, RECORDS OF BONNER COUNTY, IDAHO.
- | | AS SHOWN ON RECORD OF SURVEY, RECORDED UNDER INSTRUMENT 730152, RECORDS OF BONNER COUNTY, IDAHO.

BASIS OF BEARING

BASIS OF BEARING IS THE RECORD OF SURVEY RECORDED UNDER INSTRUMENT 338643, RECORDS OF BONNER COUNTY, IDAHO

SURVEYOR'S NOTE

THIS SURVEY WAS PERFORMED USING A 8 SECOND TOTAL STATION AND STATIC GLOBAL POSITIONING SYSTEM (GPS) EQUIPMENT. THE LINEAR ERROR OF CLOSURE MEETS OR EXCEEDS REQUIREMENTS OF THE STATE OF IDAHO.

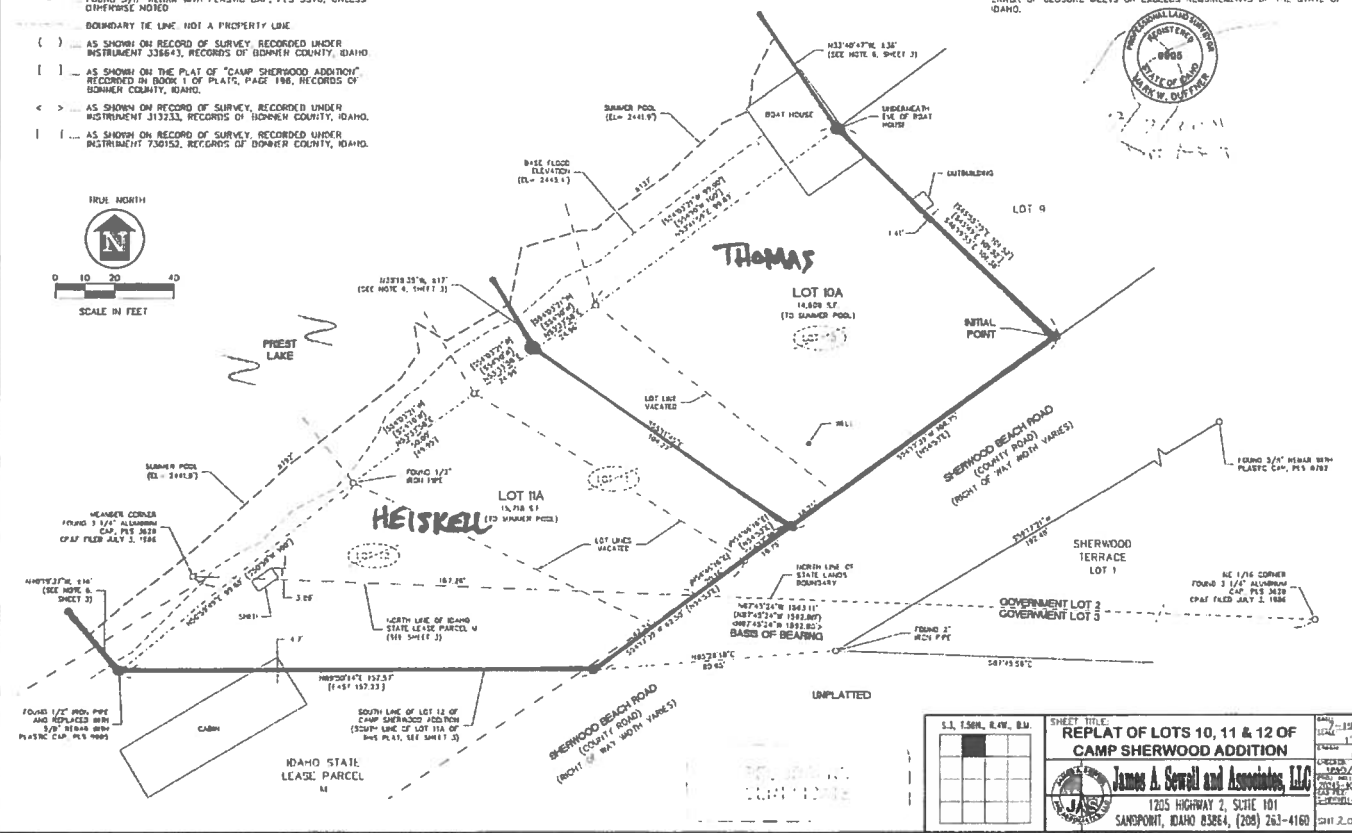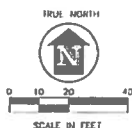

S. & L. 1506, R. 4W, B. 1 	SHEET TITLE: REPLAT OF LOTS 10, 11 & 12 OF CAMP SHERWOOD ADDITION James A. Sewall and Associates, LLC 1205 HIGHWAY 2, SUITE 101 SANDPOINT, IDAHO 83864, (208) 263-4160	DATE: 12-11 SCALE: 1"=200' DRAWN: JAS CHECKED: JAS DATE: 12-11 DATE: 12-11
-------------------------------	---	---

97-7508

T59N, R4W, Section 3, Lot 2

