

77235

RECEIVED RECEIVED

STATE OF IDAHO

Ident. No. 96-9478

DEPARTMENT OF WATER RESOURCES

JUN 02 2011

APR 29 2011

APPLICATION FOR PERMIT

To appropriate the public waters of the State of Idaho

IDWR / NORTH IDWR / NORTH

1. Name of applicant(s) Alan Barrett Phone 403-816-2555Name connector (check one): ☐ and ☐ or ☐ and/orMailing address: 31 Evergreen Bluffs Point SW City CalgaryState Alberta Zip T2Y 4P7 Email: foothillsreno@nucleus.com2. Source of water supply Pend Oreille River which is a tributary of Clark Fork River

3. Location of point(s) of diversion:

Twp	Rge	Sec	Govt Lot	¼	¼	¼	County	Source	Local name or tag #
57N	2W	32		NW	NW	NE	Bonner	Pend Oreille River	N/A

4. Water will be used for the following purposes:

Amount 0.03 cfs for domestic irrigation (lawn) purposes from 4/1 to 10/31 (both dates inclusive)
(cfs or acre-feet per year)Amount _____ for _____ purposes from _____ to _____ (both dates inclusive)
(cfs or acre-feet per year)Amount _____ for _____ purposes from _____ to _____ (both dates inclusive)
(cfs or acre-feet per year)Amount _____ for _____ purposes from _____ to _____ (both dates inclusive)
(cfs or acre-feet per year)5. Total quantity to be appropriated is (a) 0.03 cubic feet per second (cfs) and/or (b) _____ acre-feet per year (af).

6. Proposed diverting works:

a. Describe type and size of devices used to divert water from the source. A 1"-2" diameter PVC or poly pipe connected to a submersible pump will be placed within a 3" - 4" PVC sleeve positioned on the river bed.b. Height of storage dam N/A feet; active reservoir capacity N/A acre-feet; total reservoir capacity N/A acre-feet. If the reservoir will be filled more than once each year, describe the refill plan in item 11.For dams 10 feet or more in height OR reservoirs with a total storage capacity of 50 acre-feet or more, submit a separate Application for Construction or Enlargement of a New or Existing Dam. Application required? ☐ Yes ☒ Noc. Proposed well diameter is N/A inches; proposed depth of well is N/A feet.d. Is ground water with a temperature of greater than 85°F being sought? ☐ Yes ☒ Noe. If well is already drilled, when? N/A; drilling firm N/A;Well was drilled for (well owner) N/A; Drilling Permit No. _____

7. Description of proposed uses (if irrigation only, go to item 8):

a. Hydropower; show total feet of head and proposed capacity in kW. _____

b. Stockwatering; list number and kind of livestock. _____

c. Municipal; show name of municipality or the applicant's qualifications as a municipal provider. _____

d. Domestic; show number of households _____

e. Other; describe fully. _____

RECEIVED
JUN 02 2011
IDWR / NORTH

8. Description of place of use:

- a. If water is for irrigation, indicate acreage in each subdivision in the tabulation below.
- b. If water is used for other purposes, place a symbol of the use (example: D for Domestic) in the corresponding place of use below. See instructions for standard symbols.

TWP	RGE	SEC	NE				NW				SW				SE				TOTALS
			NE	NW	SW	SE	NE	NW	SW	SE	NE	NW	SW	SE	NE	NW	SW	SE	
57N	2W	32		0.4															0.4
57N	2W	29															0.6		0.6

Total number of acres to be irrigated: ±1

9. Describe any other water rights used for the same purposes as described above. Include water delivered by a municipality, canal company, or irrigation district. If this application is for domestic purposes, do you intend to use this water, water from another source, or both, to irrigate your lawn, garden, and/or landscaping? The applicant is requesting to irrigate ±one acre of landscaping on this 1.28 acre lot.

10. a. Who owns the property at the point of diversion? Applicant owns littoral rights. State owns bed of Pend Oreille River.
- b. Who owns the land to be irrigated or place of use? Applicant
- c. If the property is owned by a person other than the applicant, describe the arrangement enabling the applicant to make this filing: _____

11. Describe your proposal in narrative form, and provide additional explanation for any of the items above. Attach additional pages if necessary. The applicant desires to water his landscaped lot by drafting from the Pend Oreille River.

12. Time required for completion of works and application of water to proposed beneficial use is 5 years (minimum 1 year).

13. **MAP OF PROPOSED PROJECT REQUIRED** - Attach an 8½" x 11" map clearly identifying the proposed point of diversion, place of use, section #, township & range. A photocopy of a USGS 7.5 minute topographic quadrangle map is preferred.

The information contained in this application is true to the best of my knowledge. I understand that any willful misrepresentations made in this application may result in rejection of the application or cancellation of an approval.

[Signature]
Signature of Applicant

ALAN BARRETT
Print Name (and title, if applicable)

Signature of Applicant

Print Name (and title, if applicable)

For Department Use:

Received by [Signature] Date _____ Time _____ Preliminary check by _____


Fee \$ 100.00 Received by [Signature] Receipt No. 11027019 Date 4-29-11


96-9478




Legend

-  workingpod
-  workingpou
-  QQ
-  Taxlots

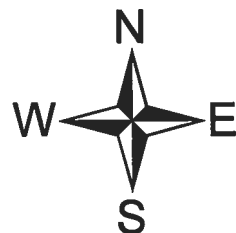

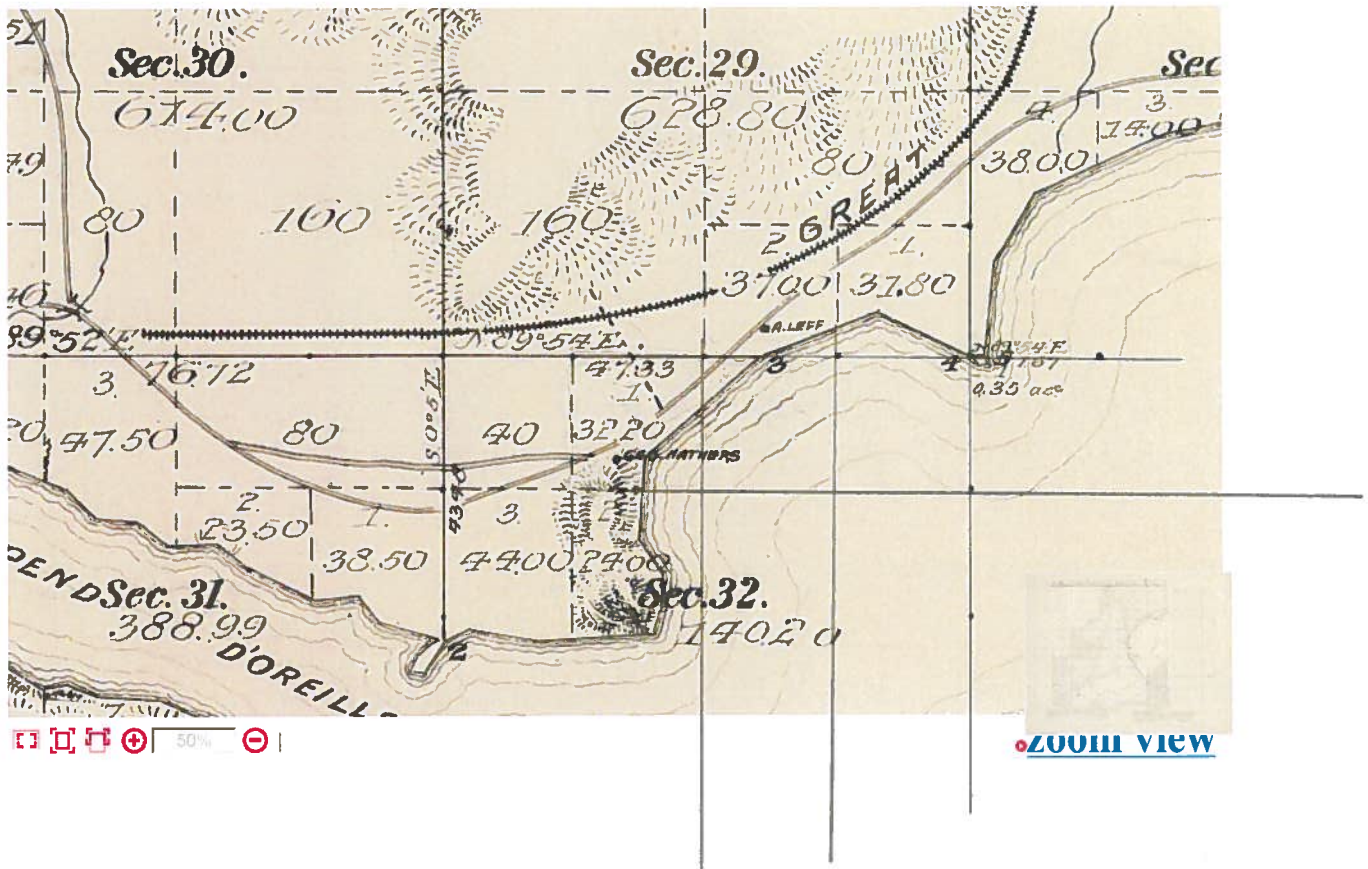

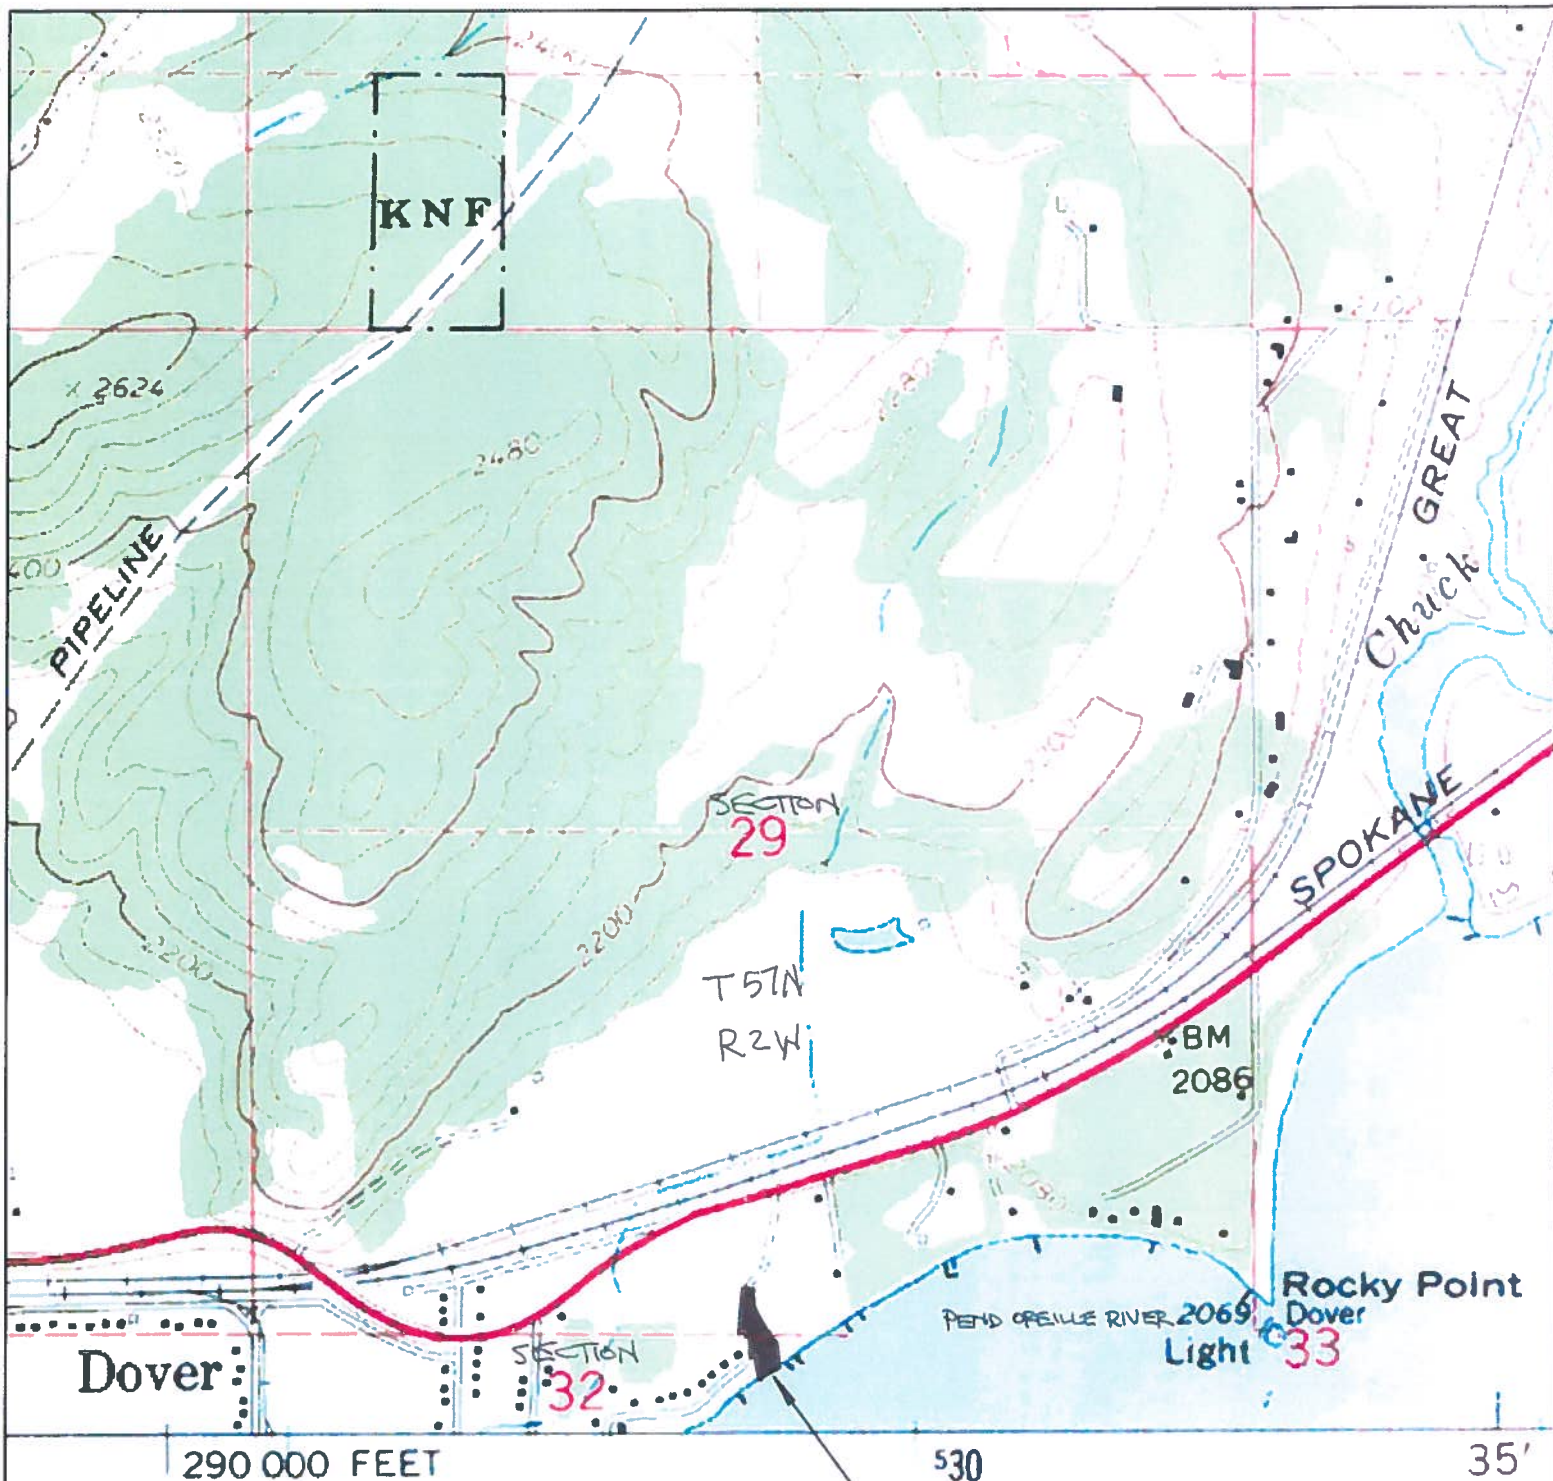

published by the Geological Survey

USC&GS

ammetric methods from aerial
66. Field checked 1968

data compiled from USC&GS

intended for navigational purposes

1927 North American datum


THIS DRAWING IS TO BE USED FOR
REFERENCE PURPOSES AND THE
COUNTY IS NOT RESPONSIBLE FOR
ANY MISTAKES HEREIN CONTAINED

BONNER COUNTY



SCALE

R.W.S.

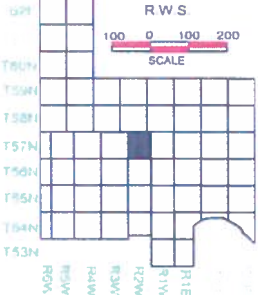


6	5	4	3	2	1
7	8	9	10	11	12
18	17	16	15	14	13
19	20	21	22	23	24
30	29	28	27	26	25
31	32	33	34	35	36

DATE DRAWN	6/93	DRAWN BY	R.W.S.
REVISION MADE	DATE	CHECK BY	
WELTY BLK 4 LOT 7	12/02	R.W.S.	
WELTY BLK 7 LOT 14	06/03	R.W.S.	
DOVER BAY P U D	02/06	R.W.S.	
DOVER BAY REPLAT BLK 5-C	03/06	R.W.S.	
DOVER BAY REPLAT BLK 3-D	01/06	R.W.S.	

DOVER BAY P U D
DOVER BAY REPLAT BLK 3-D

D3767
D3767

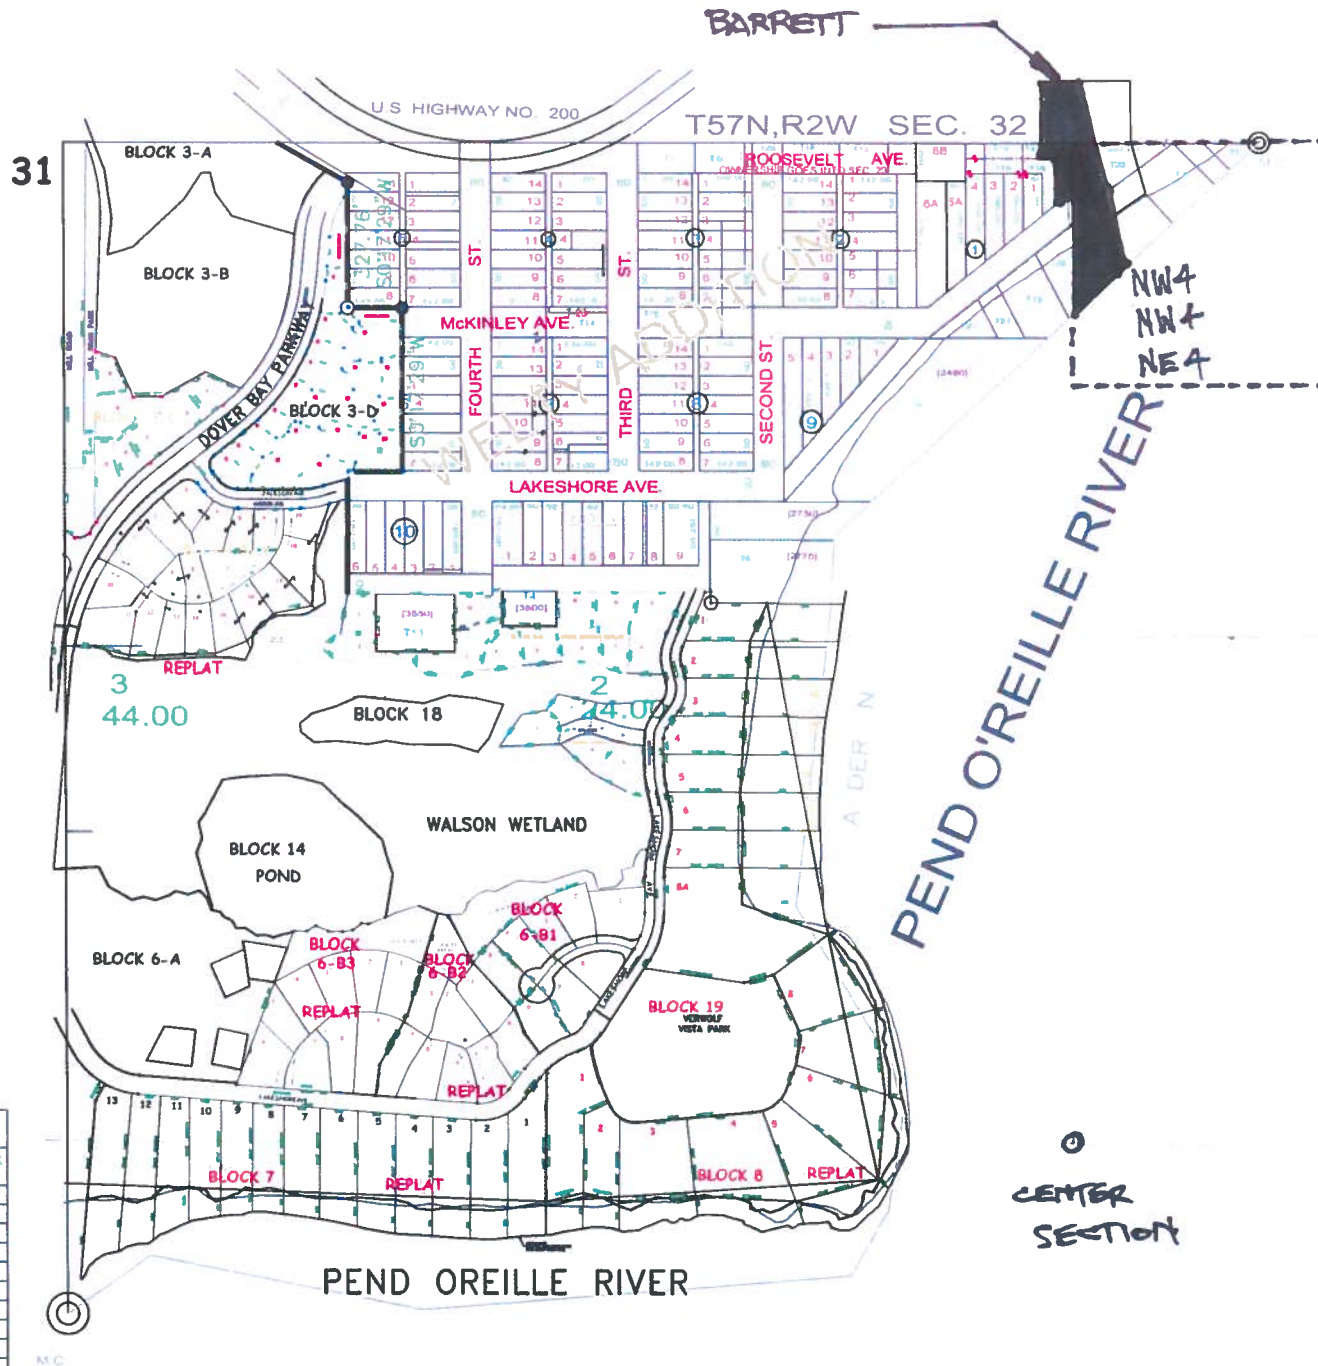

0
CENTER
SECTION

1" = 500'

RECEIVED
JUN 02 2011
IDWR / NORTH



CORRECT ALIGNMENT
OF ASSESSOR'S PARCELS



SCANNED
FEB 17 2012



BARRETT'S LOTS PRELIMINARY PLAT

A REPLAT OF A PORTION OF LOT 6, BLOCK 1, DOVER TRACTS
SECTIONS 29 & 32, TOWNSHIP 57 NORTH, RANGE 2 WEST, BOISE MERIDIAN, BONNER COUNTY, IDAHO

RECEIVED

JUN 02 2011

IDWR / NORTH

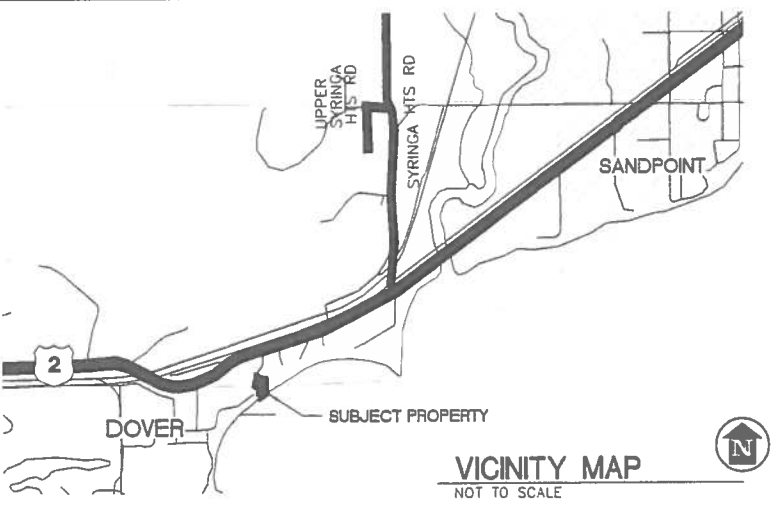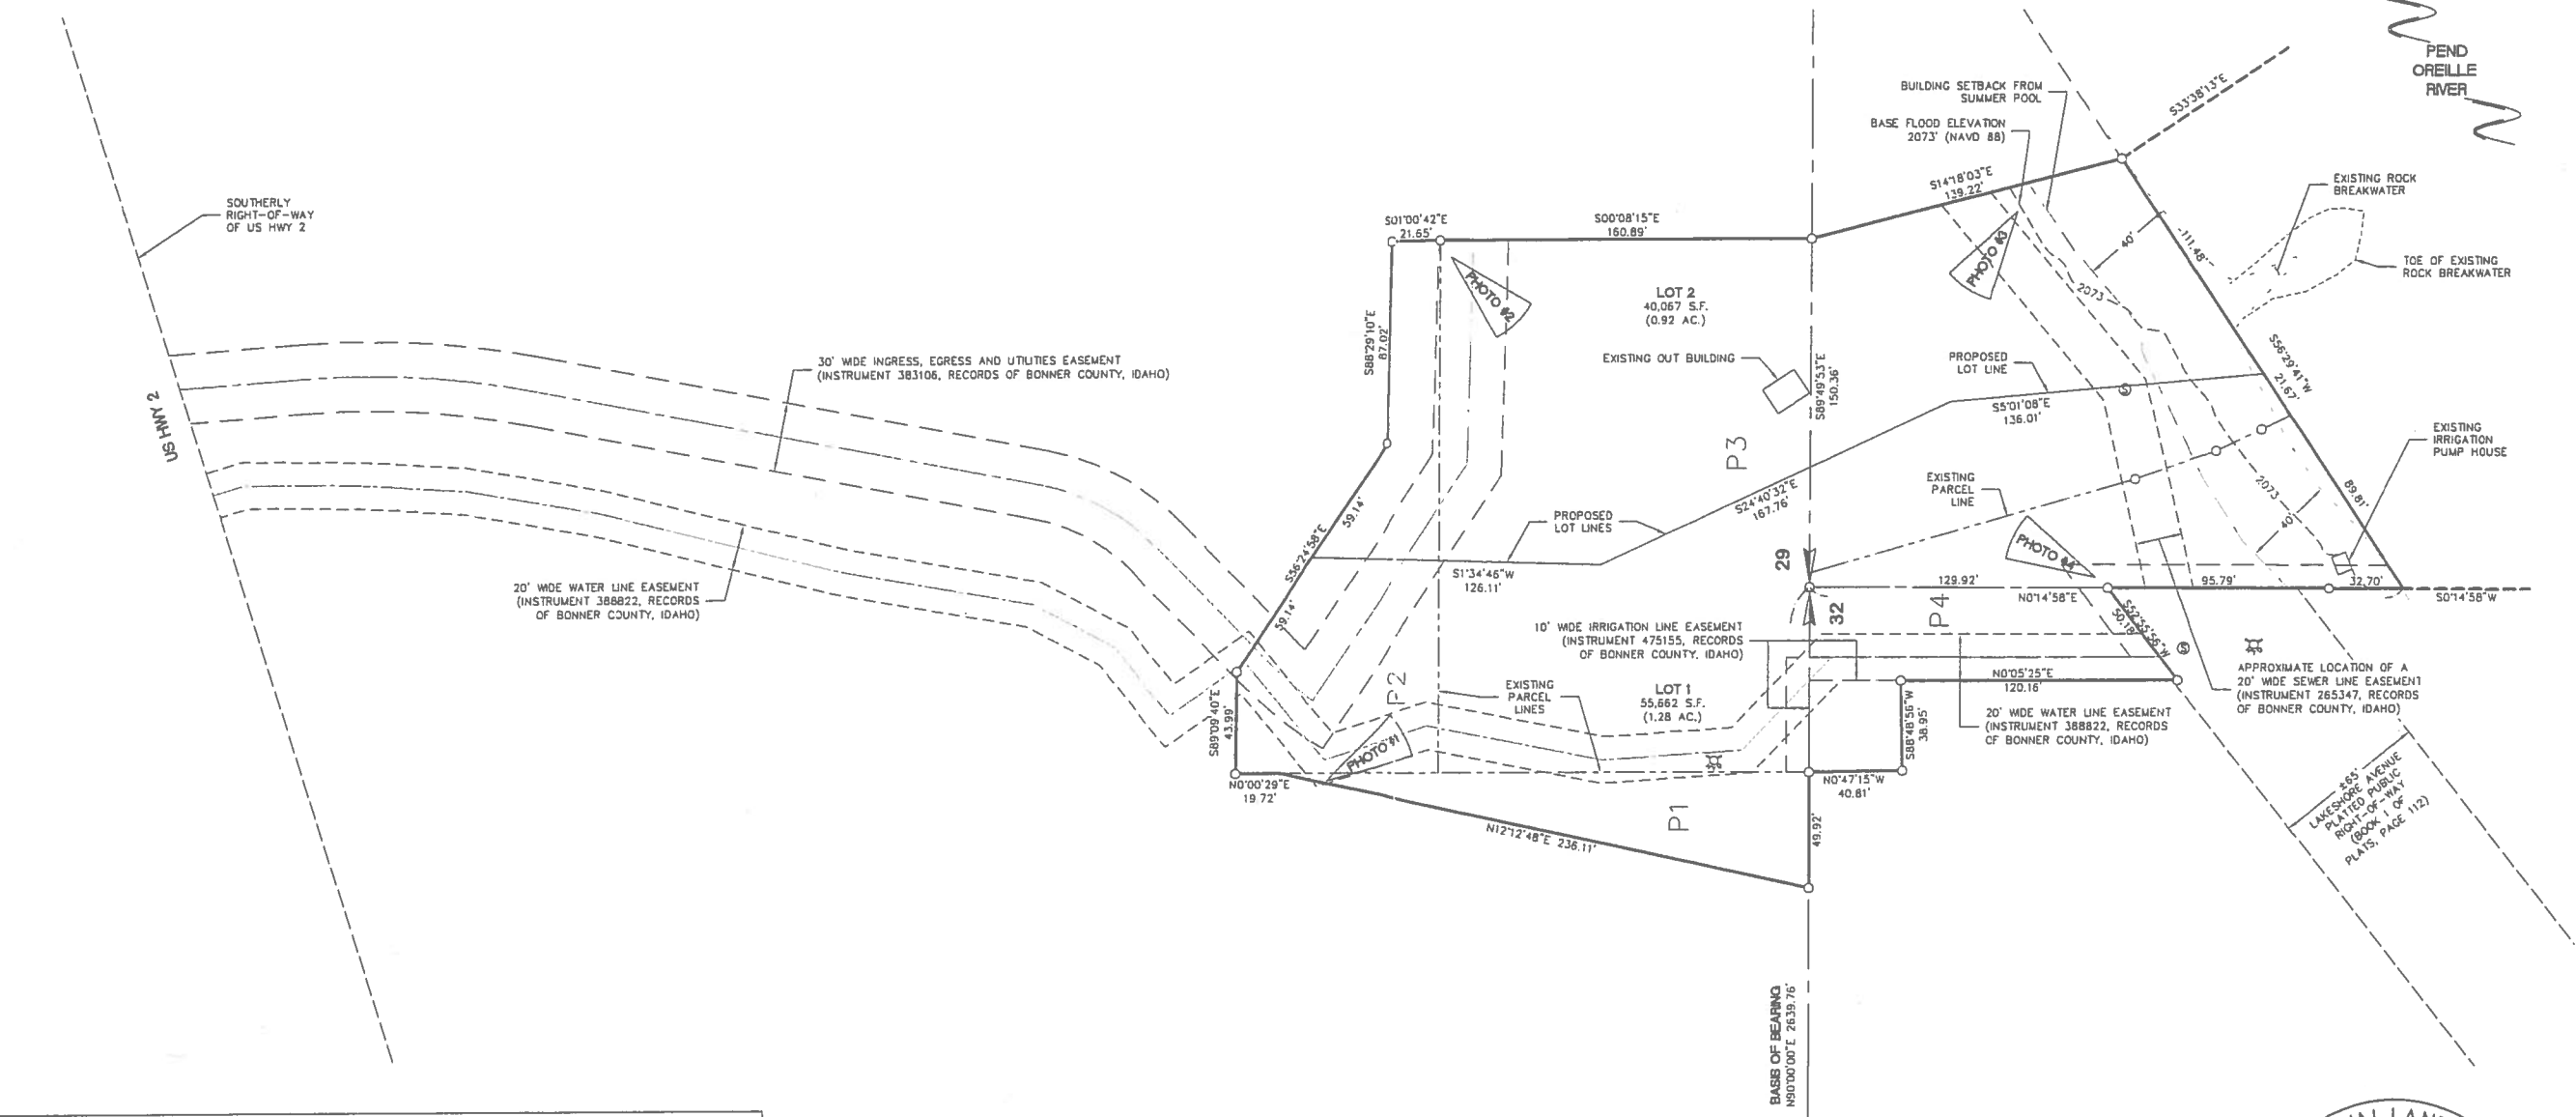

NOTES

1. PROPOSED USE IS SINGLE FAMILY RESIDENTIAL.
2. PROPOSED WATER SUPPLY IS THE CITY OF DOVER.
3. PROPOSED SEWER SERVICE IS THE CITY OF DOVER (ROCKY POINT SEWER DISTRICT).
4. PROPOSED SOLID WASTE DISPOSAL IS COUNTY TRANSFER STATION OR PRIVATE CONTRACTOR.
5. PROJECT IS LOCATED WITHIN WESTSIDE FIRE DISTRICT.
6. ZONING DISTRICT IS RESIDENTIAL.
7. A 4 FOOT WIDE WATER LINE EASEMENT, WITH NO DEFINED LOCATION, AFFECTS THE SUBJECT PROPERTY (BOOK 80 OF DEEDS, PAGE 325, INSTRUMENT 34550, RECORDS OF BONNER COUNTY, IDAHO).
8. AN EASEMENT FOR FLOODING BENEFITING THE UNITED STATES OF AMERICA AFFECTS THE SUBJECT PROPERTY (INSTRUMENT 66266, RECORDS OF BONNER COUNTY, IDAHO).
9. A VIEW EASEMENT WITH NO DEFINED LOCATION BENEFITS THE SUBJECT PROPERTY AND THE IMMEDIATE ADJOINER TO THE EAST (INSTRUMENT 383109, RECORDS OF BONNER COUNTY, IDAHO).
10. CC&R'S AFFECT THE SUBJECT PROPERTY (INSTRUMENTS 383110 AND 507241, RECORDS OF BONNER COUNTY, IDAHO).

PROJECT AREA


PROJECT AREA IS ±2.2 AC.
PROJECT CONTAINS 2 BUILDING LOTS
1.1 AC./LOT AVERAGE DENSITY.

OWNER DEVELOPER


ALAN BARRETT AND JERRY FOUTS
C/O ALAN BARRETT
31 EVERGREEN BLUFFS POINT SW
CALGARY, ALBERTA CANADA T2Y 4P7

LEGEND

- FOUND MONUMENT
- ⊙ EXISTING SEWER MANHOLE
- ⋆ EXISTING FIRE HYDRANT

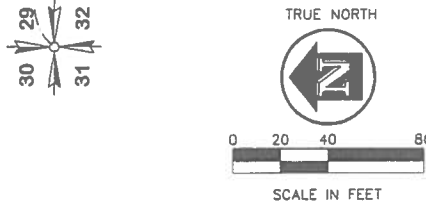

S.29, T.57N., R.2W., B.M. S.32, T.57N., R.2W., B.M.

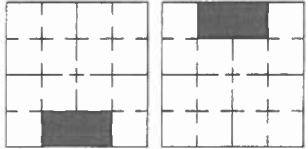

James A. Sewell and Associates, LLC



1205 HIGHWAY 2, SUITE 101
SANDPOINT, IDAHO 83864
(208) 263-4160

SHEET TITLE:
BARRETT'S LOTS
PRELIMINARY PLAT

PROJECT:
ALAN BARRETT
CITY OF DOVER
BONNER COUNTY, IDAHO

DATE: 12-21-10
SCALE: AS SHOWN
DRAWN BY: TAC
CHECKED BY: MET/MWD
CAD FILES: BARRETT, A-PREPLAT
PROJ #: 02175-09-001

SHEET 1 OF 2


BARRETT'S LOTS PRELIMINARY PLAT

A REPLAT OF A PORTION OF LOT 6, BLOCK 1, DOVER TRACTS
SECTIONS 29 & 32, TOWNSHIP 57 NORTH, RANGE 2 WEST, BOISE MERIDIAN, BONNER COUNTY, IDAHO


RECEIVED

JUN 02 2011

IDWR / NORTH

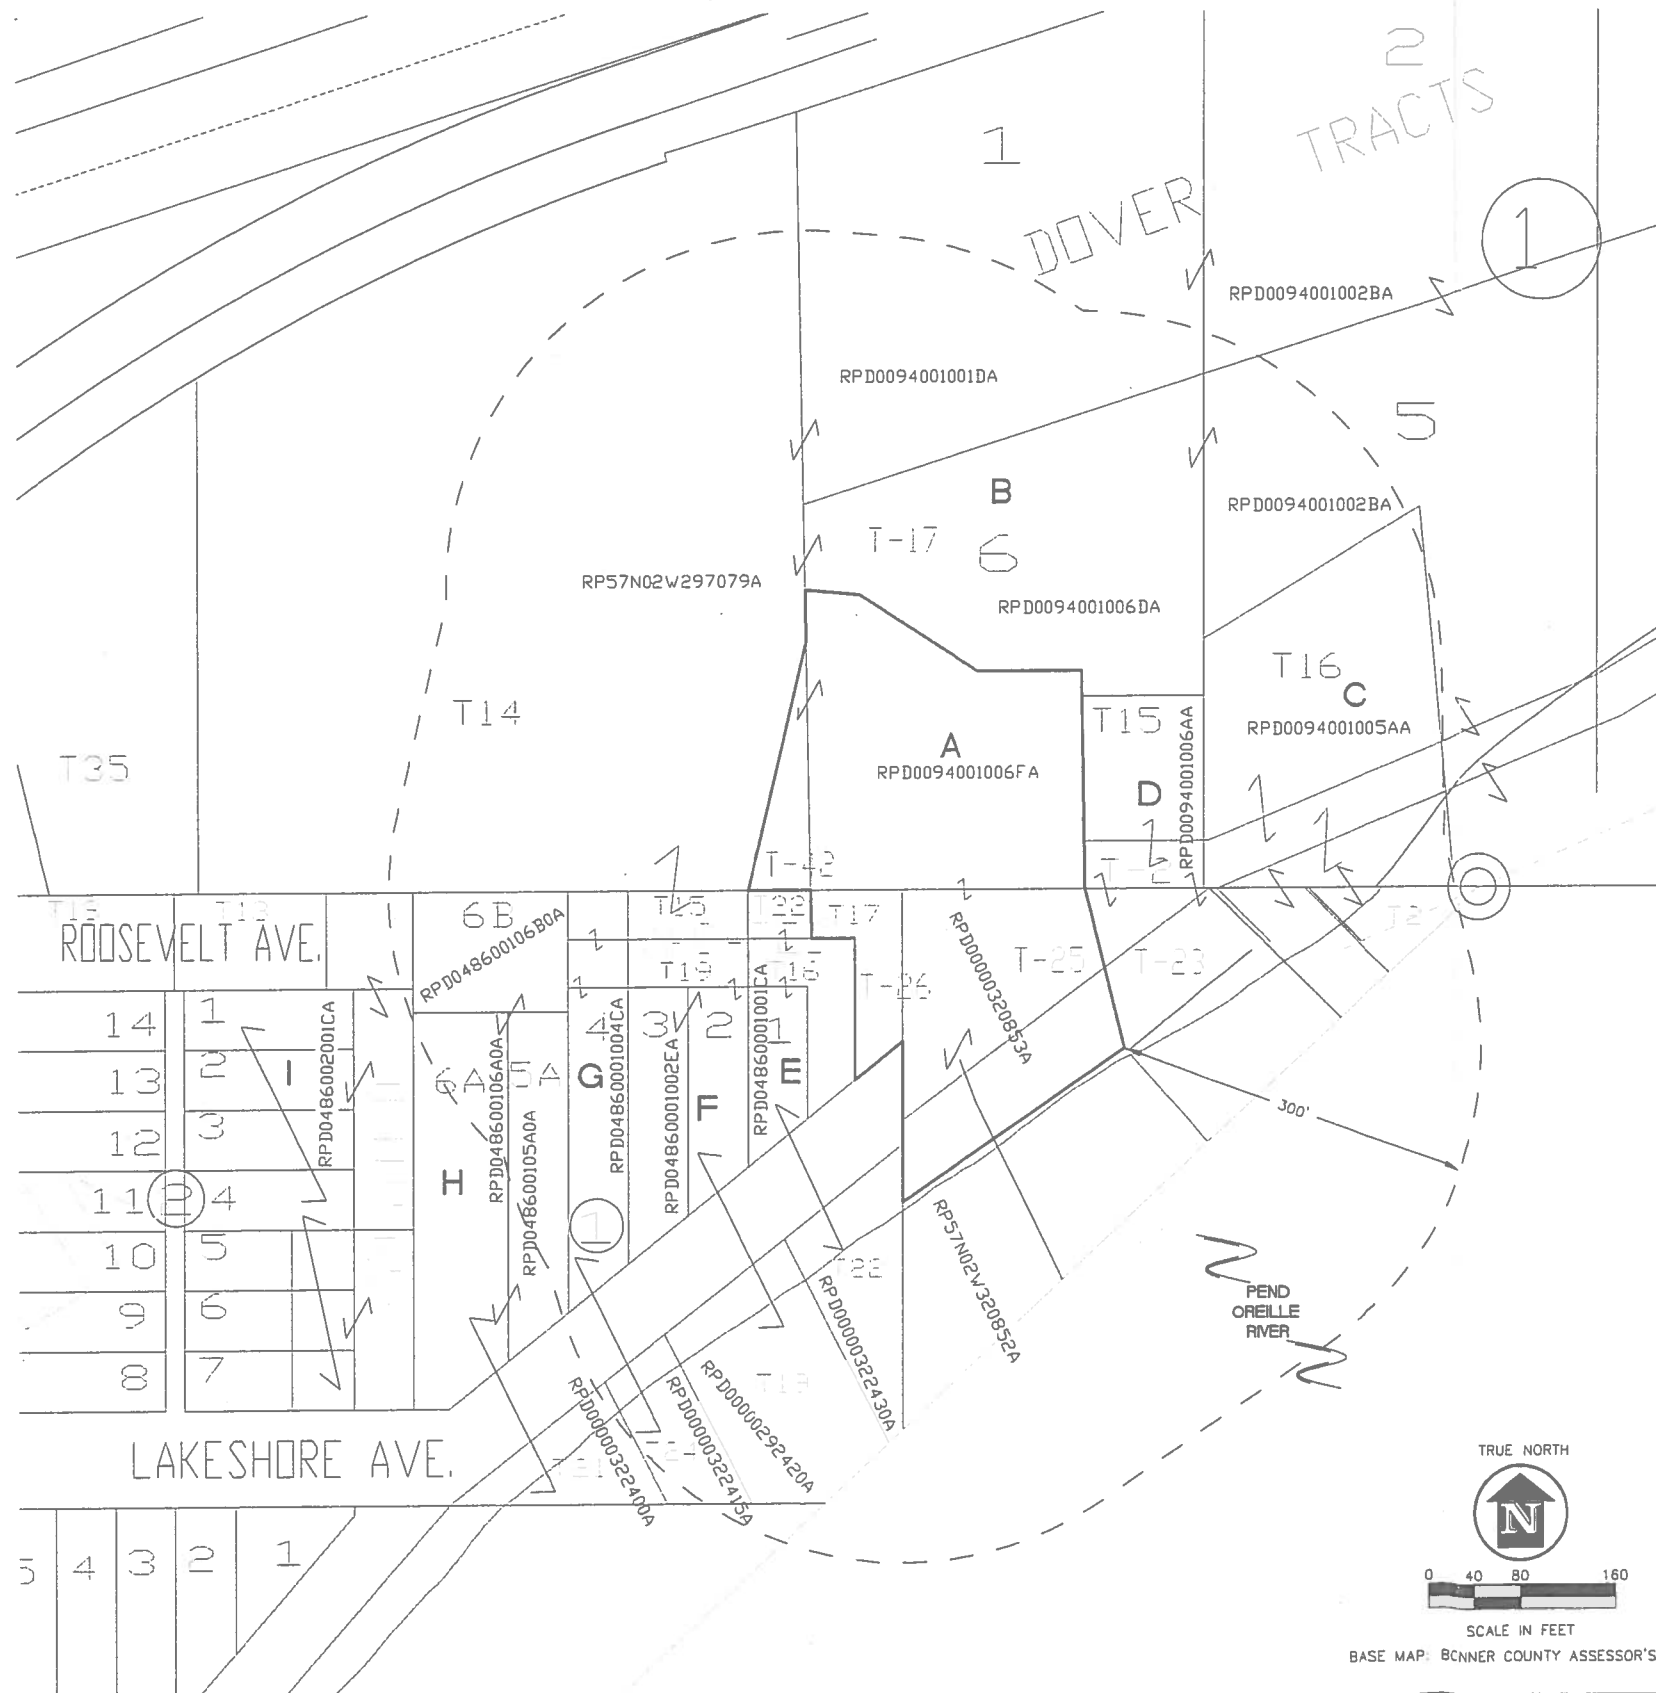

- A. ALAN BARRETT & JERRY FOUTS
2714 E OXBOW RD
COLBERT, WA 99005
- B. AL & KELLY CZAP
P.O. BOX 25
DOVER, ID 83825
- C. JOHN R SNYDER TRUST
54-489 SOUTHERN HILLS
LA QUINTA, CA 92253
- D. JOAN KUHNE
79935 DOUBLE EAGLE WAY
LA QUINTA, CA 92253
- E. BIDGETT K KAYSER
P.O. BOX 97
DOVER, ID 83825
- F. JEFFREY T & CLAUDINE M BOGER
5201 N SPRING VIEW DR
TUCSON, AZ 85749
- G. GEORGE & JENISE ESKRIDGE
P.O. BOX 112
DOVER, ID 83825
- H. JAMES S & JUDITH M JANISH
P.O. BOX 528
DOVER, ID 83825
- I. CHARLES F & CAROL A BEAN
3304 LODGEPOLE RD
COEUR D'ALENE, ID 83815

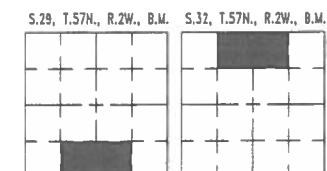

James A. Sewell and Associates, LLC
1205 HIGHWAY 2, SUITE 101
SANDPOINT, IDAHO 83864
(208) 263-4160

**BARRETT'S LOTS
PRELIMINARY PLAT
PROJECT:
ALAN BARRETT
CITY OF DOVER
BONNER COUNTY, IDAHO**

SHEET TITLE: BARRETT'S LOTS
PRELIMINARY PLAT
PROJECT: ALAN BARRETT
CITY OF DOVER
BONNER COUNTY, IDAHO

DATE: 12-21-10
SCALE: AS SHOWN
DRAWN BY: TAC
CHECKED BY: MET/MWD
CAD FILE: S-BARRET, A-PREPLAT
PROJ #: 02175-09-001

SHEET 2 OF 2