

77312

RECEIVED

JUN 06 2011

IDWR/NORTHEARN

STATE OF IDAHO
DEPARTMENT OF WATER RESOURCES
APPLICATION FOR PERMIT
To appropriate the public waters of the State of Idaho

Ident. No. 95-15146

1. Name of applicant(s) McLean Meadows Phone 208-664-4040
Name connector (check one): ☐ and ☐ or ☐ and/or
Mailing address: 3507 Buckskin Rd. City Coeur d'Alene
State Idaho Zip 8 Email: gmncale@ivr.com
2. Source of water supply well which is a tributary of _____
3. Location of point(s) of diversion:

Twp	Rge	Sec	Govt Lot	1/4	1/4	1/4	County	Source	Local name or tag #
<u>48N</u>	<u>4W</u>	<u>4</u>	<u>2</u>	<u>NW</u>	<u>NE</u>		<u>Montenai</u>	<u>groundwater</u>	<u>D5157</u>

4. Water will be used for the following purposes:
- Amount 0.11 for domestic purposes from 1-1 to 12-31 (both dates inclusive)
(cfs or acre-feet per year)
- Amount 0.09 for irrigation purposes from 3-15 to 10-15 (both dates inclusive)
(cfs or acre-feet per year)
- Amount 0.02 for stock water purposes from 1-1 to 12-31 (both dates inclusive)
(cfs or acre-feet per year)
- Amount _____ for _____ purposes from _____ to _____ (both dates inclusive)
(cfs or acre-feet per year)
5. Total quantity to be appropriated is (a) 0.11 cubic feet per second (cfs) and/or (b) _____ acre-feet per year (af).
6. Proposed diverting works:
- a. Describe type and size of devices used to divert water from the source. well with 2 HP pump
- b. Height of storage dam _____ feet; active reservoir capacity _____ acre-feet; total reservoir capacity _____ acre-feet. If the reservoir will be filled more than once each year, describe the refill plan in item 11.
For dams 10 feet or more in height OR reservoirs with a total storage capacity of 50 acre-feet or more, submit a separate Application for Construction or Enlargement of a New or Existing Dam. Application required? ☐ Yes ☐ No
- c. Proposed well diameter is 6 inches; proposed depth of well is 260 feet.
- d. Is ground water with a temperature of greater than 85°F being sought? ☐ Yes ☒ No
- e. If well is already drilled, when? 8-4-98; drilling firm United Drilling Inc;
Well was drilled for (well owner) Greg Nearpass; Drilling Permit No. D5157
7. Description of proposed uses (if irrigation only, go to item 8):
- a. Hydropower; show total feet of head and proposed capacity in kW. _____
- b. Stockwatering; list number and kind of livestock. _____
- c. Municipal; show name of municipality or the applicant's qualifications as a municipal provider. _____
- d. Domestic; show number of households 5 homes
- e. Other; describe fully. 20 mixed head

8. Description of place of use:

- a. If water is for irrigation, indicate acreage in each subdivision in the tabulation below.
- b. If water is used for other purposes, place a symbol of the use (example: D for Domestic) in the corresponding place of use below. See instructions for standard symbols.

TWP	RGE	SEC	NE				NW				SW				SE				TOTALS
			NE	NW	SW	SE	NE	NW	SW	SE	NE	NW	SW	SE	NE	NW	SW	SE	
48N	4W	4	D	D ^{L2}			D												
48N	4W	4		S ^{L2}			S ^{L2}												
48N	4W	4		2 ^{L2}			1 ^{L2}												3
49N	4W	33															L ⁶ ₅		1.5
49N	4W	33															L ⁶ ₅		

Total number of acres to be irrigated: 3.5

9. Describe any other water rights used for the same purposes as described above. Include water delivered by a municipality, canal company, or irrigation district. If this application is for domestic purposes, do you intend to use this water, water from another source, or both, to irrigate your lawn, garden, and/or landscaping? _____

10. a. Who owns the property at the point of diversion? McLean Meadows
- b. Who owns the land to be irrigated or place of use? served by McLean Meadows
- c. If the property is owned by a person other than the applicant, describe the arrangement enabling the applicant to make this filing: _____

11. Describe your proposal in narrative form, and provide additional explanation for any of the items above. Attach additional pages if necessary. see attached well agreements

12. Time required for completion of works and application of water to proposed beneficial use is 1 years (minimum 1 year).
13. **MAP OF PROPOSED PROJECT REQUIRED** - Attach an 8½" x 11" map clearly identifying the proposed point of diversion, place of use, section #, township & range. A photocopy of a USGS 7.5 minute topographic quadrangle map is preferred.

The information contained in this application is true to the best of my knowledge. I understand that any willful misrepresentations made in this application may result in rejection of the application or cancellation of an approval.

Gregory M. Nearpass
Signature of Applicant

Gregory M. Nearpass
Print Name (and title, if applicable)

Signature of Applicant

Pres
Print Name (and title, if applicable)


For Department Use:

Received by _____ Date _____ Time _____ Preliminary check by _____

Fee \$ 100.00 Received by E.D. Receipt No. N027475 Date 6-6-2011

125.00 WELL UP GRADE N027475



McLean Meadows
State of Idaho
County of Kootenai

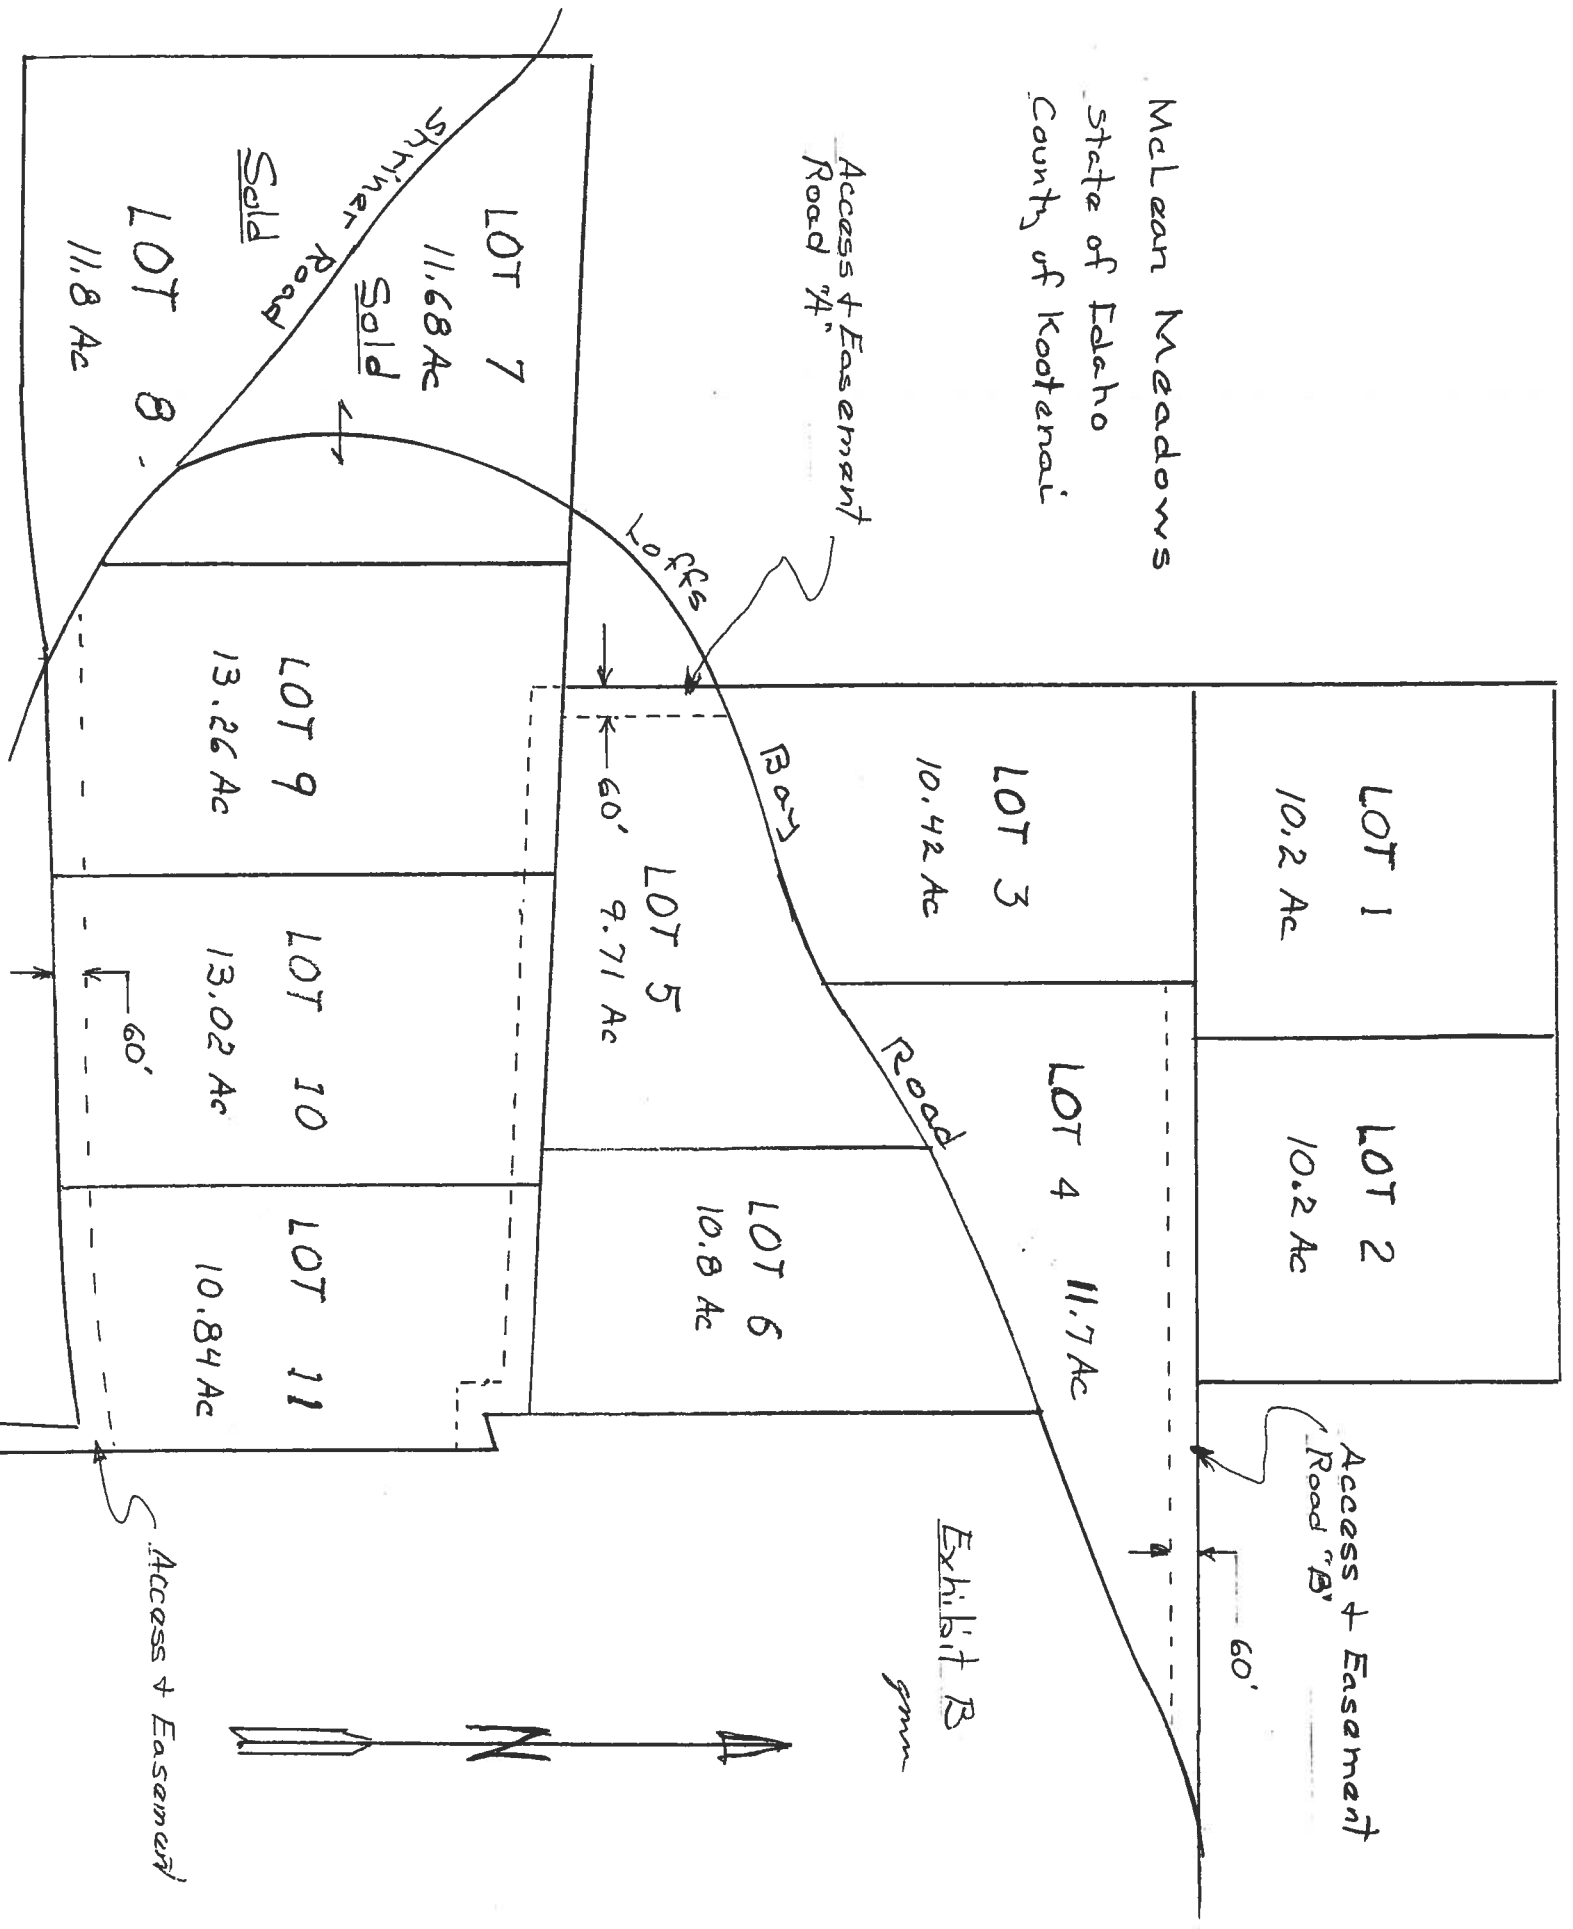

MCLEAN MEADOWS

A PART OF THE SE 1/4, SEC. 33, T.49N., R.4W., B.M.
AND A PART OF THE N 1/2, SEC. 4, T.48N., R.4W., B.M.,
KOOTENAI COUNTY, IDAHO
1996

SEE SHEET 1

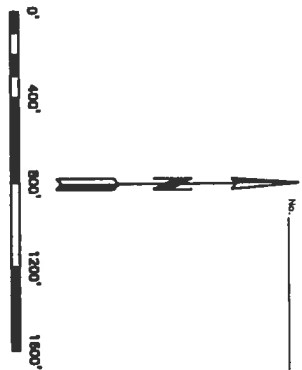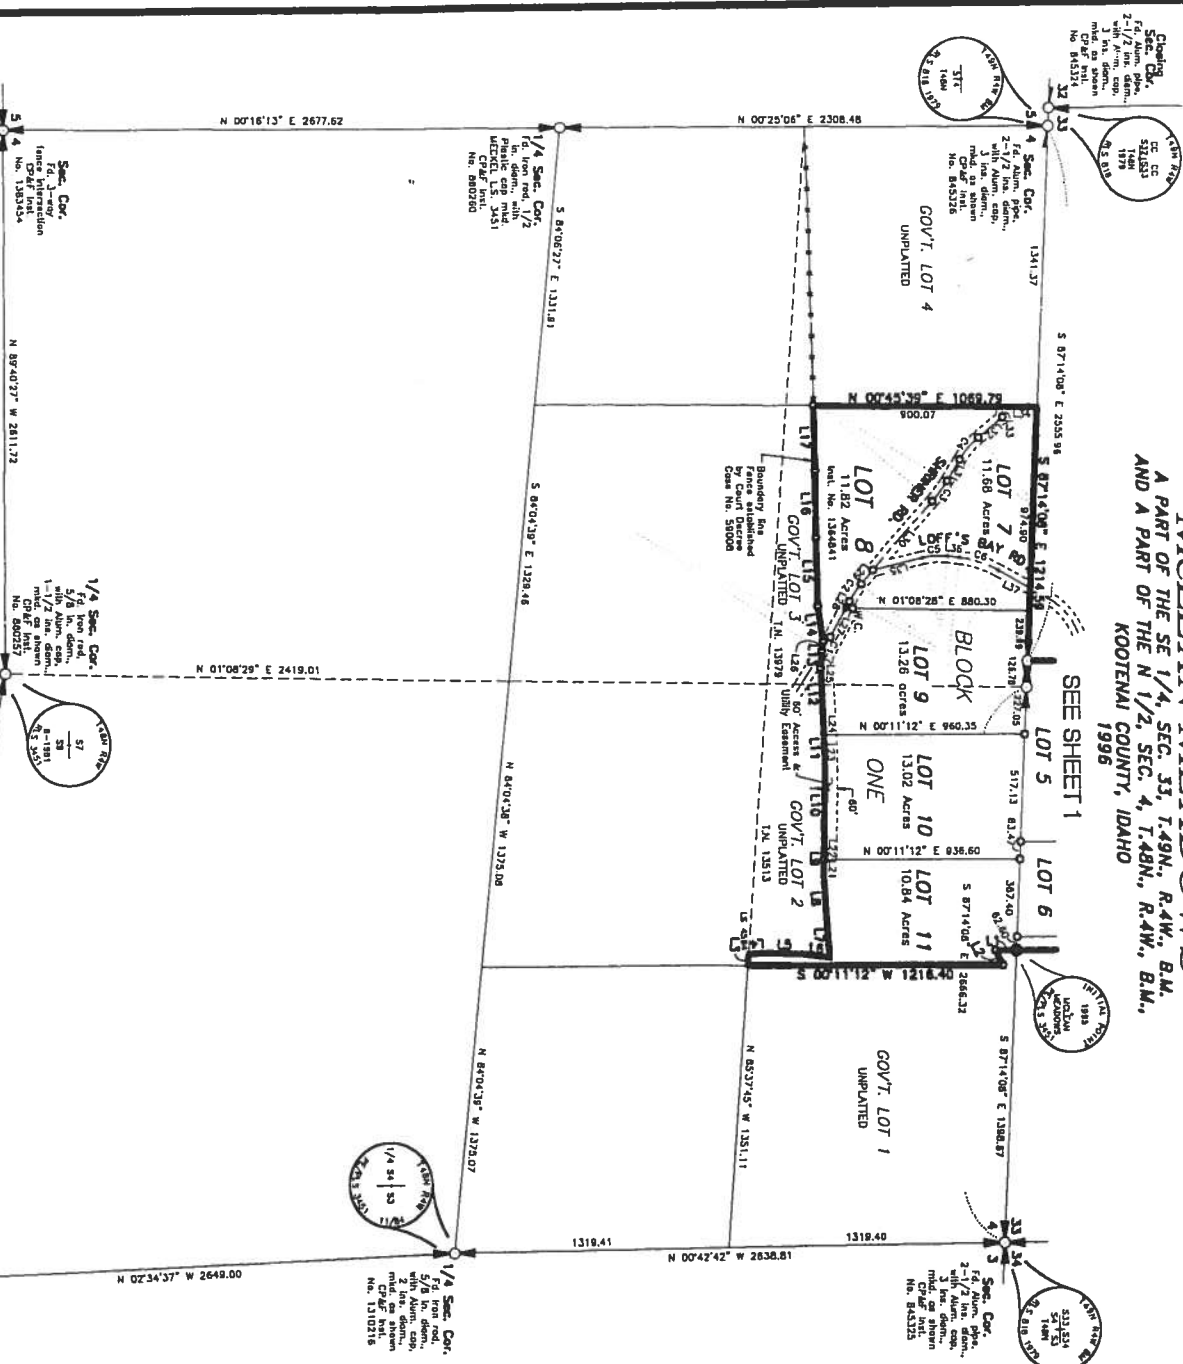

LINE	BEARING	DIST.
1	S 00°00'48" E	101.01
2	N 84°33'25" E	177.87
3	N 84°33'25" E	152.17
4	S 02°31'30" E	64.40
5	N 01°42'48" E	188.81
6	N 07°51'48" E	135.21
7	S 95°56'35" W	188.17
8	S 88°21'07" W	198.15
9	S 88°21'07" W	232.73
10	S 88°21'07" W	232.73
IDAHO CODE PLAT
THIS PLAT HAS BEEN PREPARED IN ACCORDANCE WITH IDAHO CODE
AND DOES NOT NECESSARILY MEET THE REQUIREMENTS OF THE
KOOTENAI COUNTY SUBDIVISION ORDINANCE TO PROVIDE ROAD,
WATER, SEWER AND THE PROVISIONS.

SCALE: 1"=400'	DRAWN: CPM	DATE: JAN. 15, 1996
CHECKED:	DATE: DEC. 15, 1996	

MECKEL ENGINEERING
AND SURVEYING, INC.
402 BROAD AVENUE, COEUR D'ALENE, IDAHO 83814
208-765-1111

McLEAN MEADOWS
A PART OF THE SE 1/4, SEC. 33, T.49N., R.4W., B.M.
AND A PART OF THE N 1/2, SEC. 4, T.48N., R.4W., B.M.,
KOOTENAI COUNTY, IDAHO

Lot 5

Lot 6

McLean Road

Initial Point
McLean
Meadows

water box. Typical

water line

Water Storage

19' 5" detail

127.78'

231'

50°-46'

well

Lot 10

Lot 11

Lot 9

Water system

Exhibit "A"

detail

Tank

water line

83.47'


102'

30'


60' R/W

Lot 10

Lot 11

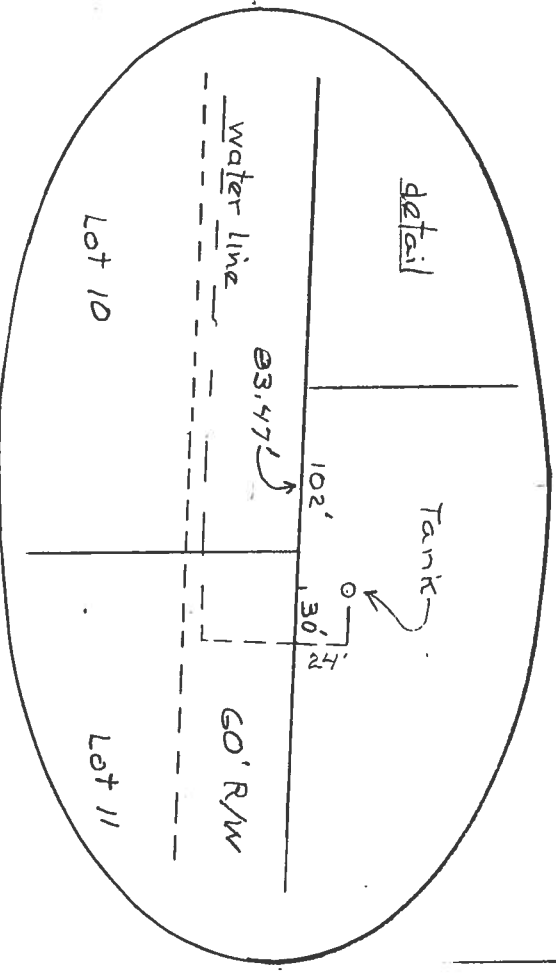

PIN

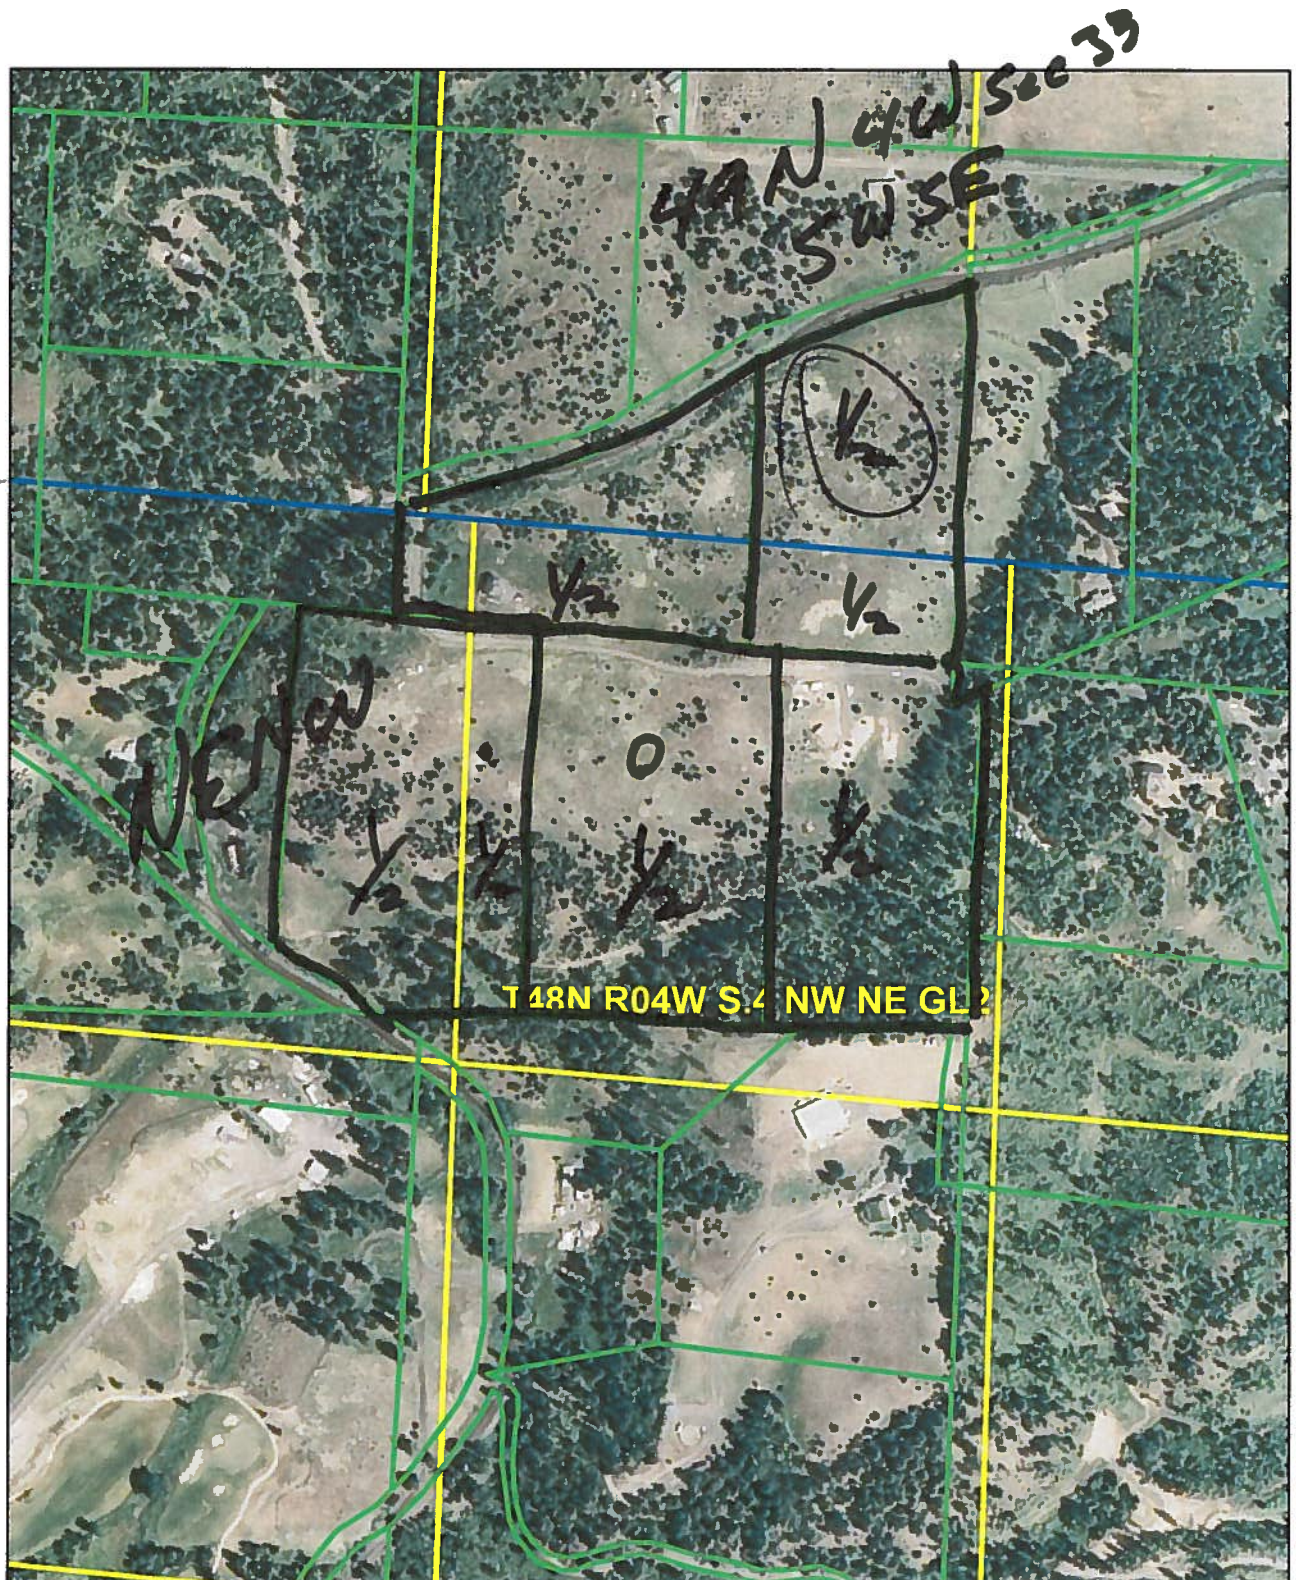

IDAHO DEPARTMENT OF WATER RESOURCES
WELL DRILLER'S REPORT

Office Use Only	
Inspected by _____	
Twp _____ Rge _____ Sec _____	
1/4 _____ 1/4 _____ 1/4 _____	
Lat: : : Long: : :	

1. WELL TAG NO. D5157

DRILLING PERMIT N _____
Other IDWR No _____

2. OWNER:

Name Greg Nearpass
Address 3507 Buckskin RD

City Coeur d'Alene State ID Zip 83815

3. LOCATION OF WELL by legal description:

N		Twp	48N	North	☒ or	South	☐
Rge		04W	East	☐ or	West	☒	
Sec		04	1/4	NW	1/4	NE	1/4
			10 Ac	40 Ac	160 Ac		
Gov't Lot			County	Kootenai			
Lat			Long				

Address of Well Site: (see next line)

95 to Rockford Bay Rd to Loffs Bay Rd - Lot #11 City Coeur d'Alene
Lot _____ Blk lot 9 Sub. Name (see next line)

4. USE:

☒ Domestic ☐ Municipal ☐ Monitor ☐ Irrigation
☐ Thermal ☐ Injection ☐ Other _____

5. TYPE OF WORK check all that apply (Replacement etc.)

☒ New Well ☐ Modify ☐ Abandonment ☐ Other _____

6. DRILL METHOD

☒ Air Rotary ☐ Cable ☐ Mud Rotary ☐ Other _____

7. SEALING PROCEDURES

SEAL/FILTER PACK			Amount	Method
Material	From	To	Sacks/Lbs	
Bentonite	0	18	15 sacks	pour in

Drive Shoe Used? ☐ Y ☒ N Shoe Depth(s) _____
Drive Shoe Seal Tested? ☐ Y ☒ N How? _____

8. CASING/LINER

Diam	From	To	Gauge	Material	Casng	Liner	Weld	Thrded
6"	2	201	0.025	Steel	☒	☐	☒	☐
					☐	☐	☐	☐
					☐	☐	☐	☐

Length Headpipe _____ Length Tailpipe _____

9. PERFORATIONS/SCREENS

☐ Perforations? Method _____
☐ Screens? Screen Type _____

From	To	Slot	Nmbr	Diam	Material	Casng	Liner
						☐	☐
						☐	☐
						☐	☐

10. STATIC WATER LEVEL or ARTESIAN PRESSURE

160 ft. below ground. Artesian pressure _____ lb.
Depth flow encountered 196 ft. Describe access port or control devices: Steel cap welded

11. WELL TESTS:

☐ Pump ☐ Bailer ☒ Air ☐ Flowing Artesian

Yield gal./min.	Drawdown	Pump Level	Time
18	100%	259.	1 hr.

Water Temp. _____ cold Bottom hole temp. _____ cold
Water Quality test or comments: (below) Depth first Water Encountered 83
clear, cold, no smell

12. LITHOLOGIC LOG (Describe repairs or abandonment)

Bore Diam	From	To	Remarks: Lithology, Water Quality and Temperatyre	Water	
				Y	N
8	0	2	Topsoil	☐	☒
8	2	24	Clay - brown	☐	☒
8	24	65	Basalt - black - medium	☐	☒
8	65	83	Clay - brown - medium	☐	☒
8	83	105	Sand with quartz & gravel	☐	☐
8	105	130	Clay - black - medium	☐	☒
8	130	170	Clay - orange - medium	☐	☒
8	170	178	Heaving sand & silt - orange/gray	☐	☐
8	178	190	Clay - orange - medium	☐	☒
8	196	201	Basalt - black - soft	☐	☐
			water on top of basalt layer - 8 gpm	☐	☐
8	201	250	Basalt - black - hard	☐	☒
6	250	253	Basalt - black - soft - 10 gpm	☐	☐
6	253	260	Basalt - black - hard	☐	☒

Completed Depth 260 (Measurable)
Date: Started 8/3/98 Completed 8/4/98

13. DRILLERS CERTIFICATION

I/We certify that all minimum well construction standards were complied with at the time the rig was removed.

Firm United Drilling Inc. Firm No 414
Name _____
Firm Official Jason C. Beckham Date 8/6/98
and _____
Supervisor or Operator Jason C. Beckham Date 8/6/98