

RECEIVED

JUN 23 2010

Department of Water Resources
Eastern Region

Michael P. Tribe, ISB No. 6816
Matthew C. Darrington, ISB No. 7939
ROBINSON, ANTHON & TRIBE
Attorneys at Law
P. O. Box 396
Rupert, Idaho 83350
Telephone (208) 436-4717
Facsimile (208) 436-6804

Attorneys for Applicant,
Caribou Lands, LLC

BEFORE THE DEPARTMENT OF WATER RESOURCES

OF THE STATE OF IDAHO

IN THE MATTER OF APPLICATION FOR	)	APPLICANT'S AMENDED PROPOSED
PERMIT NO. 75471 IN THE NAME OF	)	EXHIBIT AND WITNESS LIST
CARIBOU LANDS, LLC	)	
	)	
	)	
	)	
_____	)	

COMES NOW the Applicant, Caribou Lands, LLC, by and through its attorney of record, Michael P. Tribe of the firm Robinson, Anthon & Tribe, and does hereby disclose the following amended exhibit and witness list of those that may be called on its behalf during the hearing of this matter commencing June 24, 2010 to-wit:

APPLICANT'S AMENDED EXHIBIT LIST
AND DISCLOSURE OF WITNESSES

Proposed Exhibits:

- A. Application for Transfer of Water Right (received by IDWR March 27, 2009).
- B. Amended Application for Transfer of Water Right (received by IDWR May 12, 2009).
- C. Amended Notice of Claim.
- D. Planning and Zoning Letter dated November 4, 2009.
- E. Detail "B" – Survey Plans of bottomless arch.
- F. All documents and maps in Idaho Department of Water Resources file regarding Water Right No. 24-10700.
- G. Engineering schematics and plans for the development.

Proposed Witnesses:

Terry Holubetz

Michael Holladay

Keith Miller

Mark Nicholl

Jeremie Moore

Pete Nelson (adverse witness)


Dennis Haderlie (adverse witness)

Erika Ingersoll (adverse witness)

David H. Burton (adverse witness)

DATED this 22nd day of June, 2010.

ROBINSON ANTHON & TRIBE

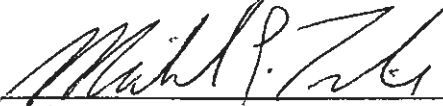By: 
Michael P. Tribe
Attorneys for CARIBOU LANDS, LLC

CERTIFICATE OF MAILING

I hereby certify that on the 22nd day of June, 2010, I served a copy of the foregoing *APPLICANT'S EXHIBIT LIST AND DISCLOSURE OF WITNESSES* upon:

Pete Nelson
2346 Fairview Rd.
American Falls, ID 83211


Dennis Haderlie
c/o Robert L. Harris
Holden Kidwell Hahn & Crapo
PO Box 50130
Idaho Falls, ID 83405-0130
Fax: 208-523-9518

Erika Ingersoll
P. O. Box 159
Aberdeen, Idaho 83210


David H. Burton
PO Box 430
Iona, ID 83427

James Cefalo
Idaho Department of Water Resources
Eastern Region
900 N. Skyline Drive, Suite A
Idaho Falls ID 83402

by depositing a copy thereof in the United States mail, postage prepaid, in an envelope addressed to said persons at the foregoing addresses.

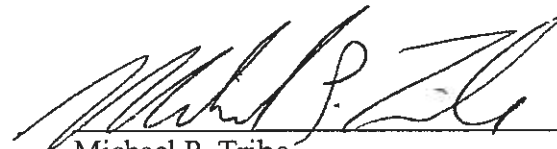
Michael P. Tribe

DETAIL "A" STEEL RECEIVING CHANNEL

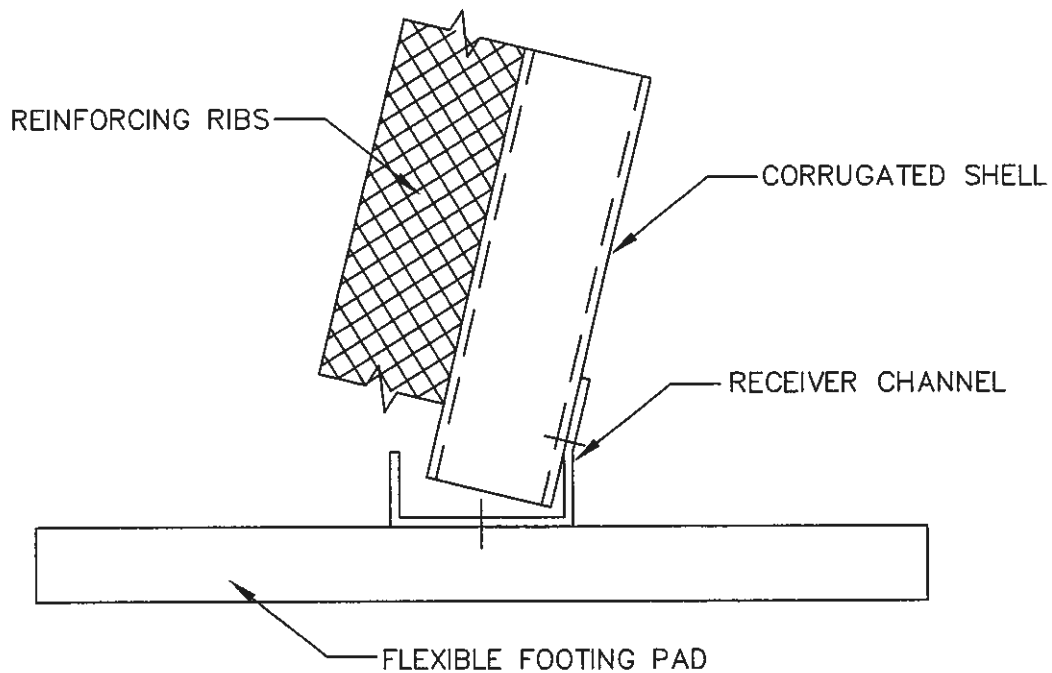

NOT TO SCALE

PAGE 1 OF 3


DATE: September 8, 2009

FILE: 3035-01-10 TOP0.dwg



Surveyors • Planners
1103 West Main Street
Middleton, Idaho
208-585-5858

DETAIL "B" SINGLE RADIUS ARCH TYPICAL BACKFILL SECTION

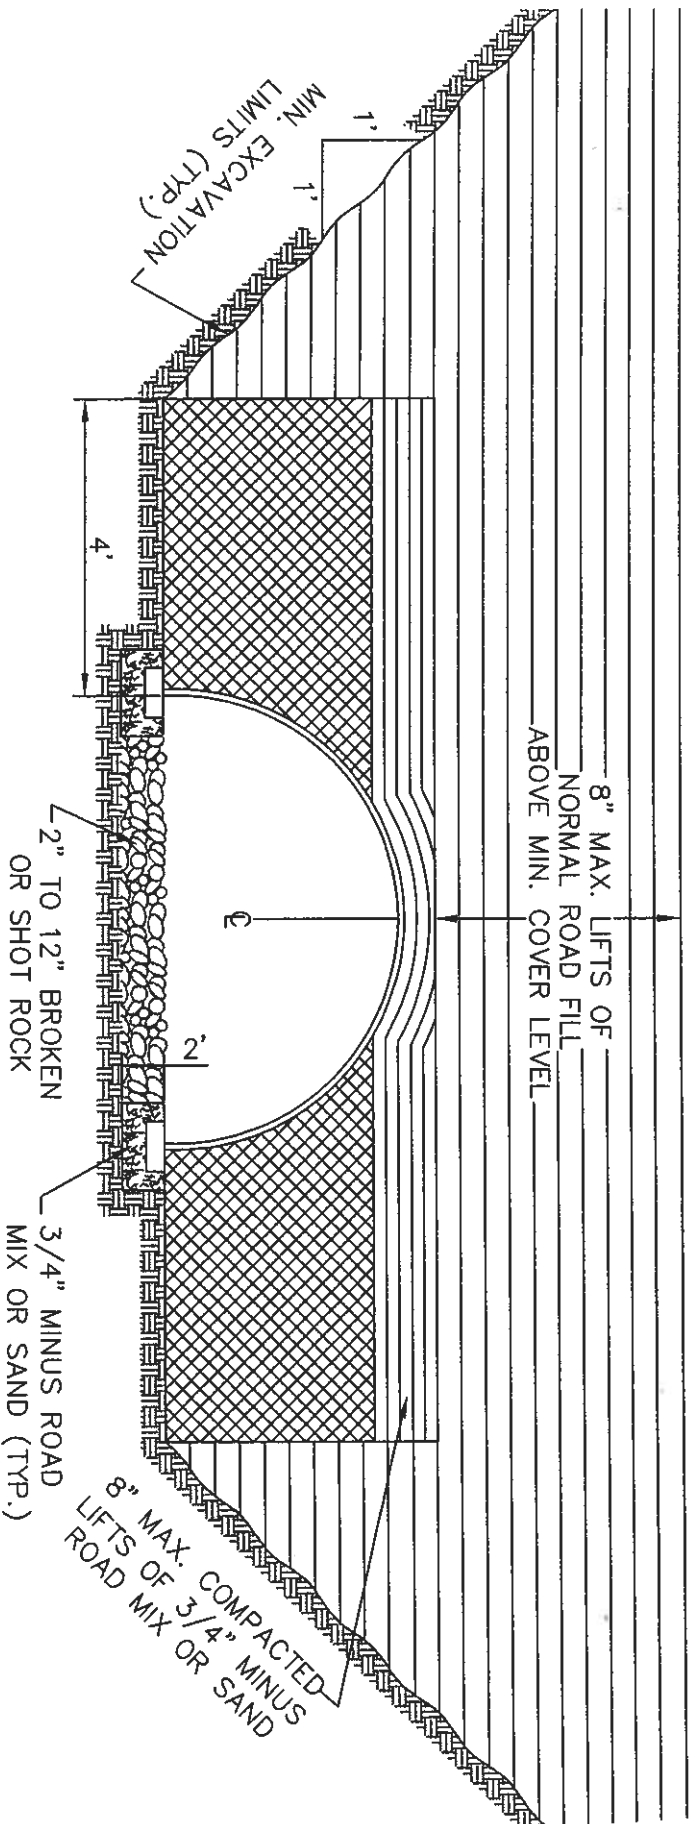


NOT TO SCALE

PAGE 2 OF 3


DATE: September 8, 2009

FILE: 3035-01-10 TOP0.dwg

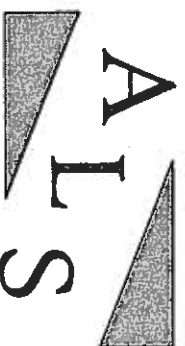

Surveyors • Planners
 1103 West Main Street
 Middleton, Idaho
 208-585-5858

DETAIL "C" SINGLE RADIUS ARCH TYPICAL CROSS SECTION

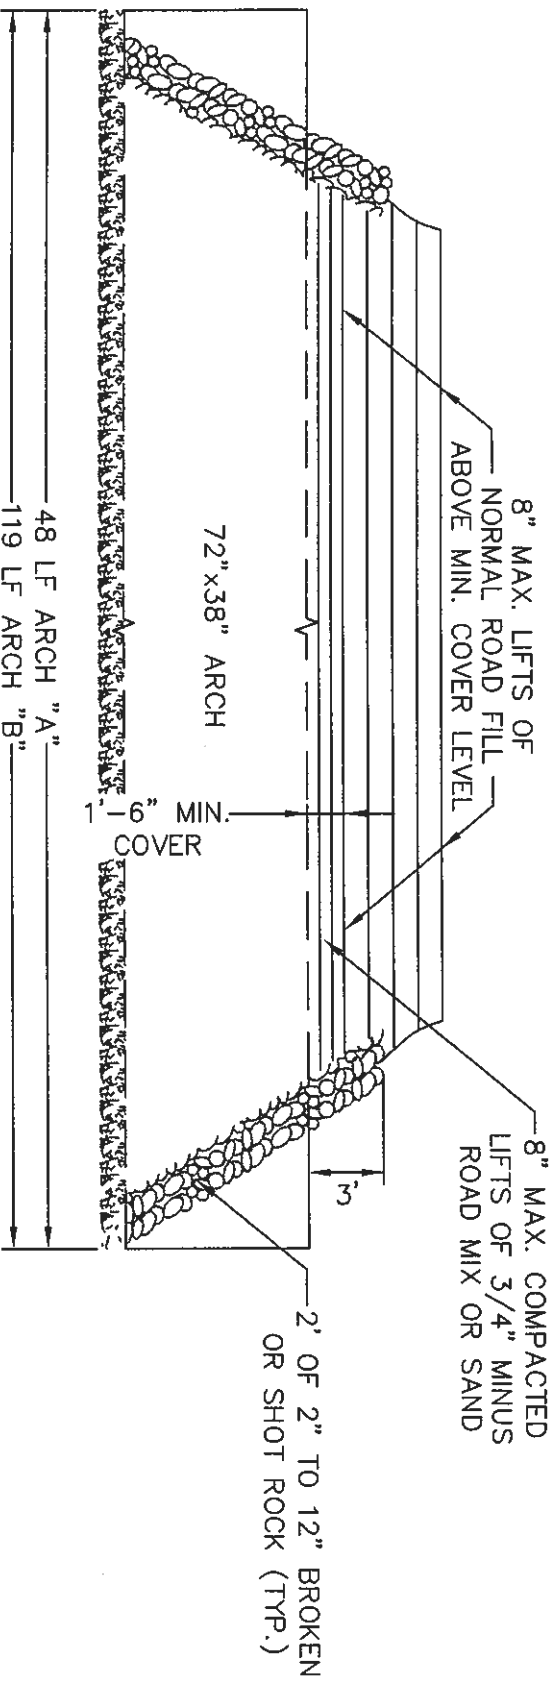


NOT TO SCALE

PAGE 3 OF 3

DATE: September 8, 2009

FILE: 3035-01-10 TOPO.dwg

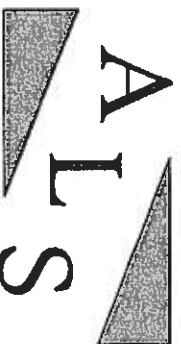


Surveyors • Planners
1103 West Main Street
Middleton, Idaho
208-585-5858

ATTACHMENT "D" SITE LAYOUT OF GROUSE CREEK PROPOSED ALIGNMENT

Portions of Grouse Creek Subdivision, lying in
Section 8, Township 5 S., Range 46 E. of the
Boise Meridian, Caribou County, Idaho
2010




SCALE: 1" = 300'

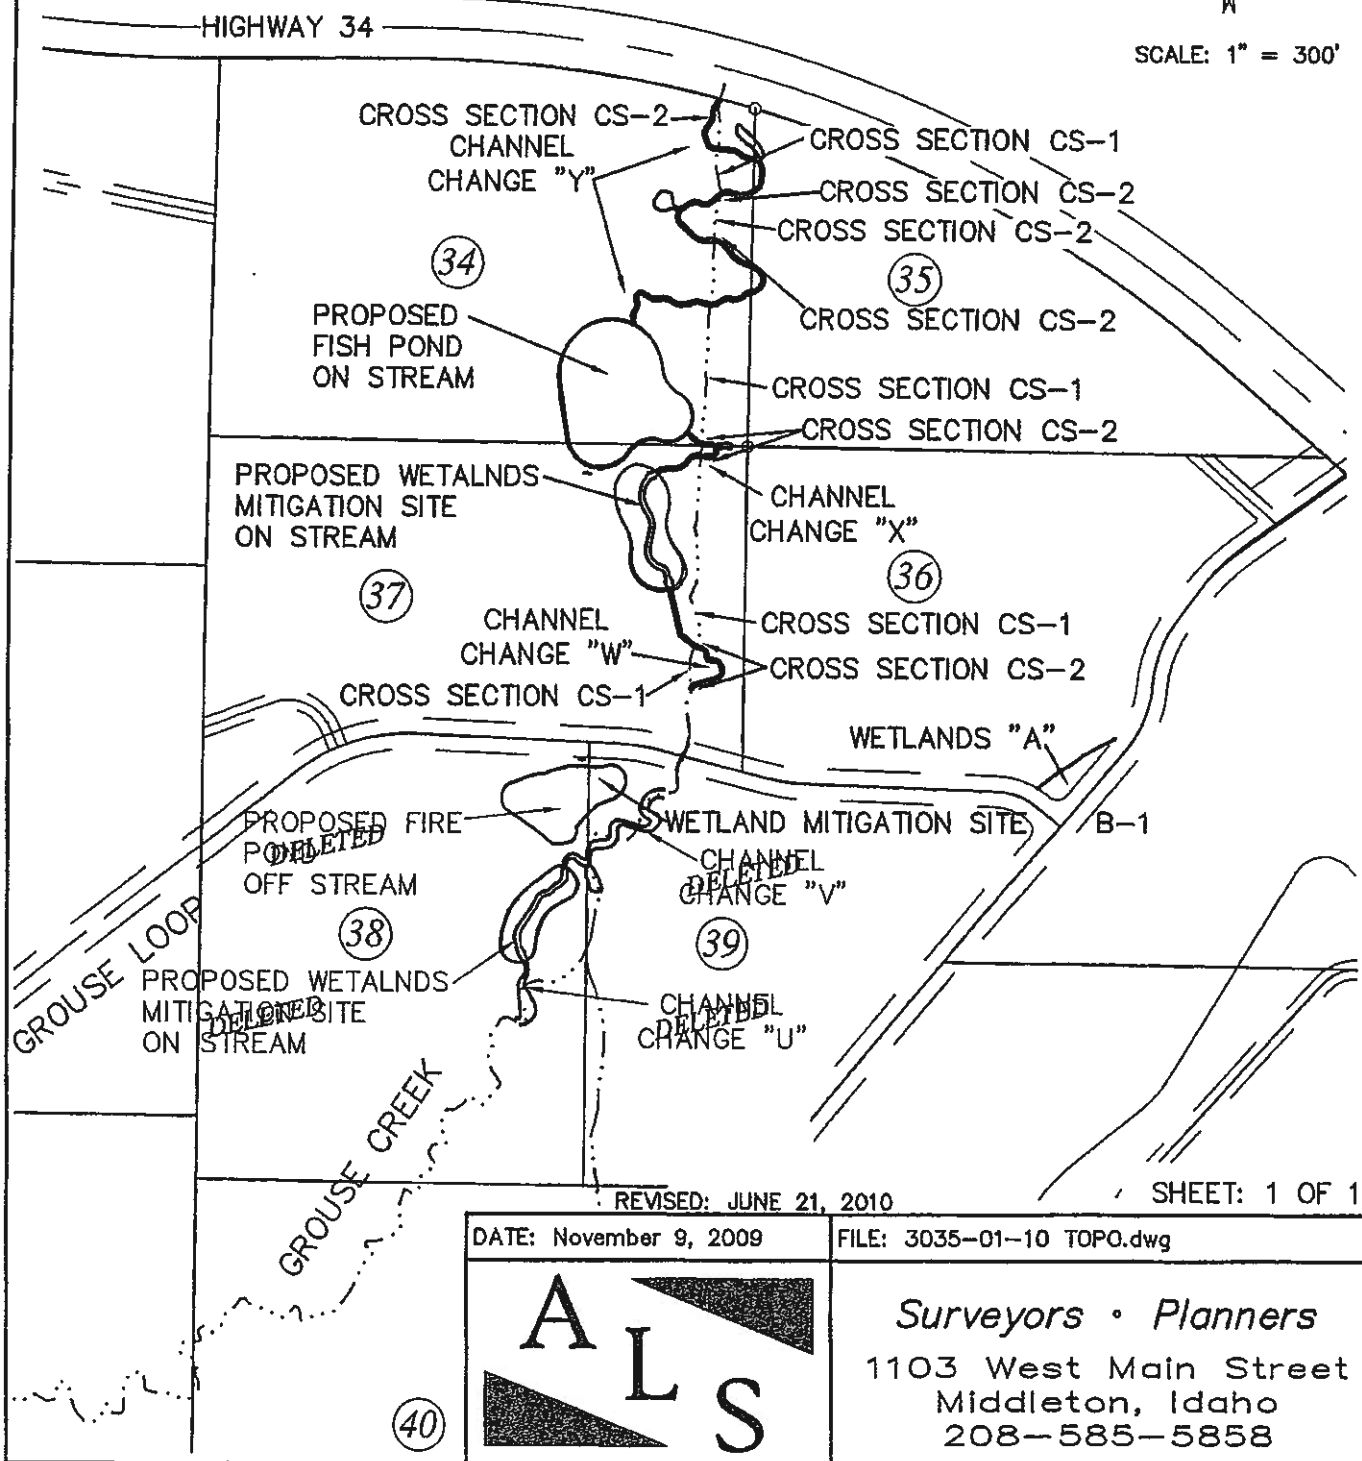

N
SCALE: 1" = 30'
1' CONTOUR INTERVAL

ATTACHMENT "E" PROPOSED CHANNEL CHANGE "T" OF
GROUSE CREEK


A Portion of Lot 20 of Grouse Creek Subdivision,
in Section 8, Township 5 S., Range 46 E. of the
Boise Meridian, Caribou County, Idaho
2009

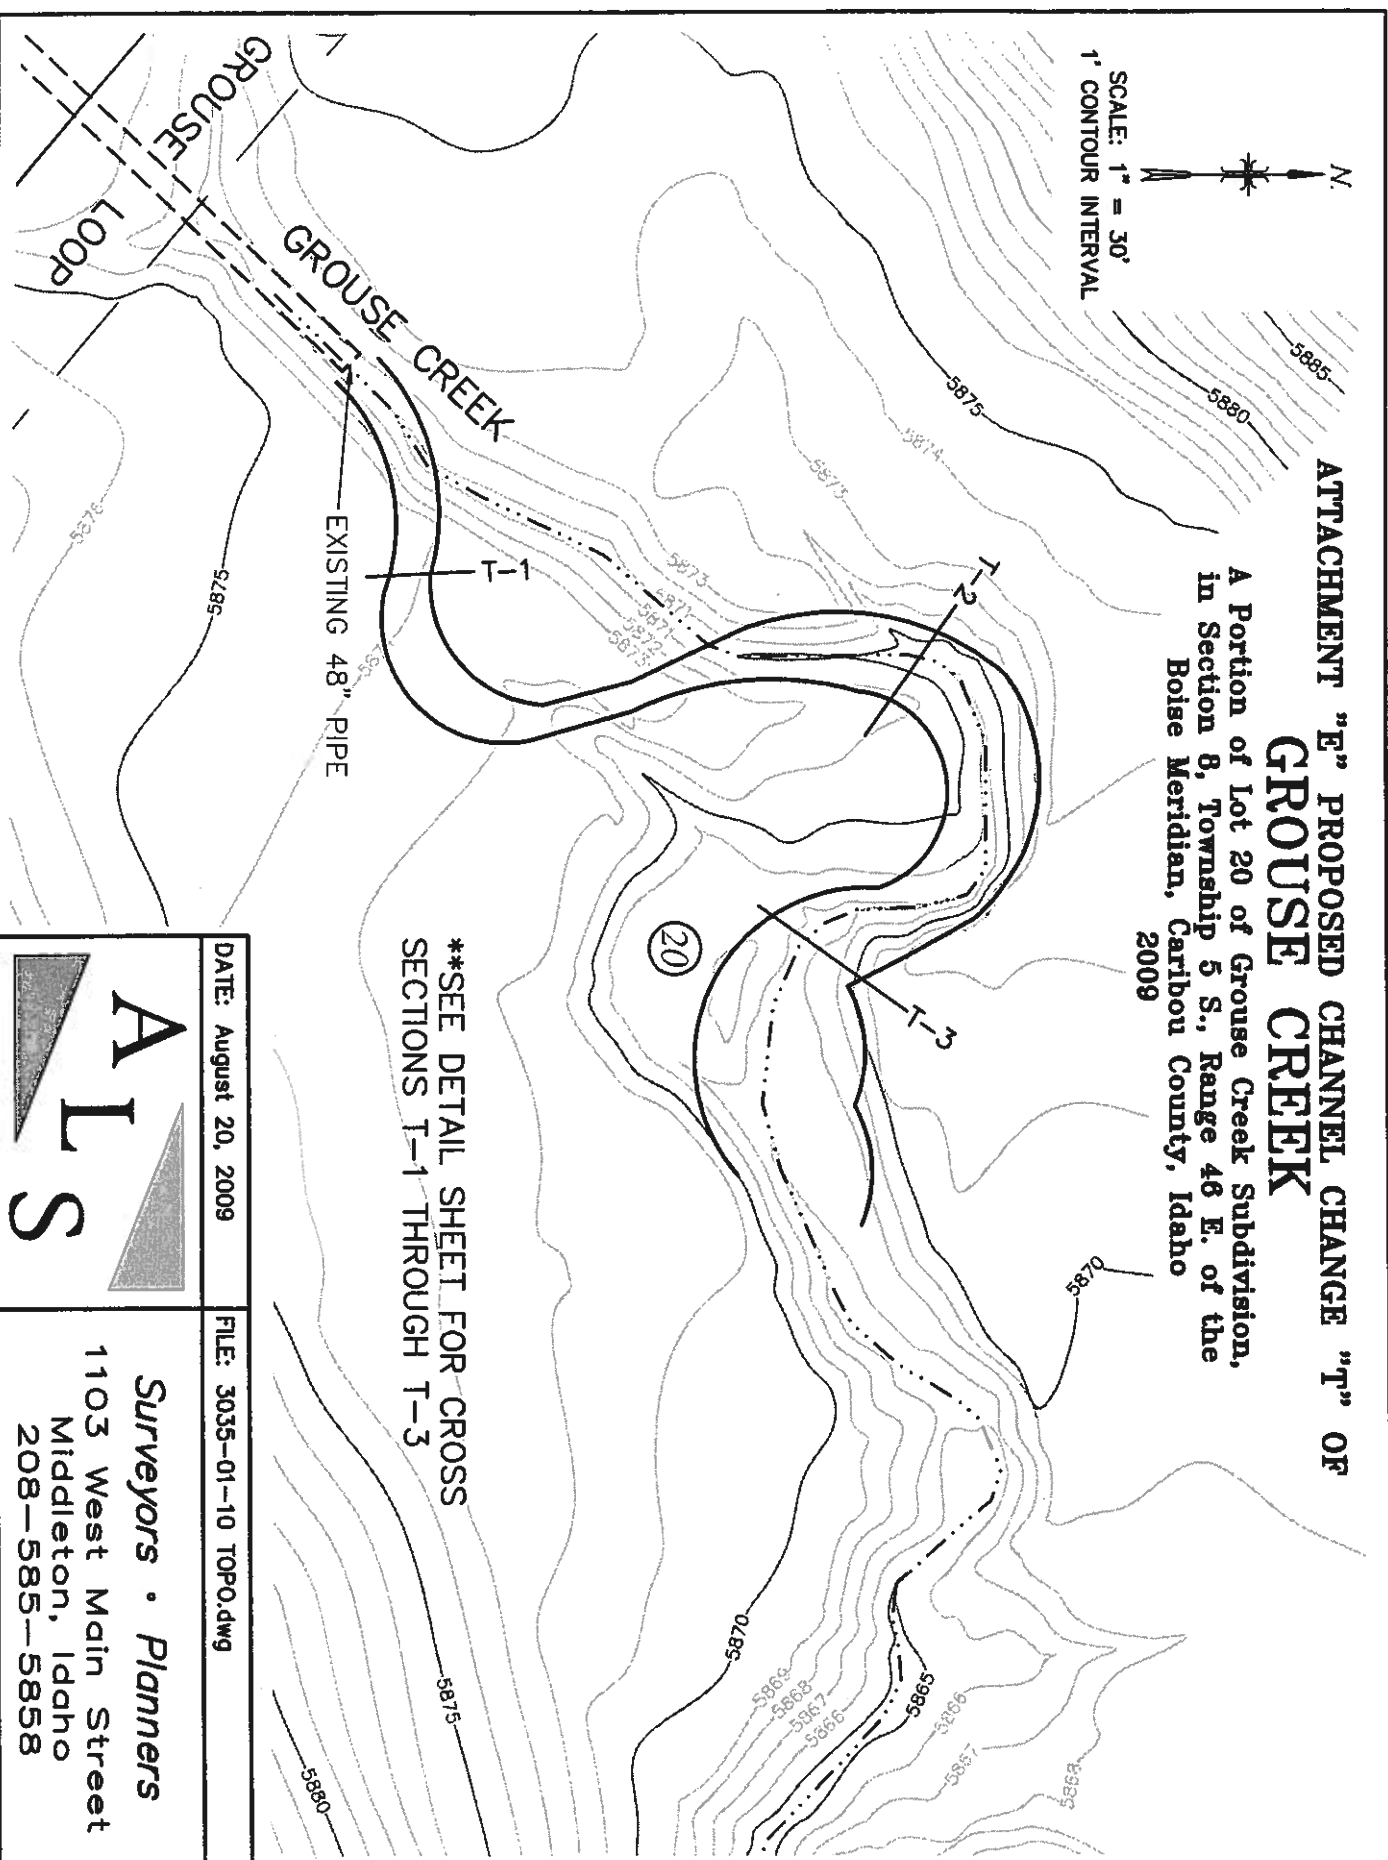

**SEE DETAIL SHEET FOR CROSS
SECTIONS T-1 THROUGH T-3

DATE: August 20, 2009

FILE: 3035-01-10 TOPO.dwg

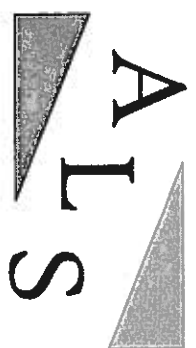

Surveyors • Planners
1103 West Main Street
Middleton, Idaho
208-585-5858

ATTACHMENT "F" PROPOSED CHANNEL CHANGE "U" OF GROUSE CREEK

A Portion of Lot 38 of Grouse Creek Subdivision,
in Section 8, Township 5 S., Range 46 E. of the
Boise Meridian, Caribou County, Idaho

PROPOSED WETLAND
MITIGATION SITE
ON STREAM

U-2

U-1

EXISTING
GROUSE CREEK

DELETED
NOT CONSTRUCTED



SCALE: 1" = 30'
1' CONTOUR INTERVAL

**SEE DETAIL SHEET FOR CROSS
SECTIONS U-1 THROUGH U-2

REVISED: JUNE 21, 2010

SHEET: 1 OF 1

DATE: November 9, 2009

FILE: 3035-01-10 TOPO.dwg



Surveyors • Planners
1103 West Main Street
Middleton, Idaho
208-585-5858

ATTACHMENT "G" PROPOSED CHANNEL CHANGE "V" OF GROUSE CREEK

A Portion of Lots 38 and 39 of Grouse Creek Subdivision,
in Section 8, Township 5 S., Range 46 E. of the
Boise Meridian, Caribou County, Idaho
2010

GROUSE LOOP

EXISTING 72"x 38"
BOTTOMLESS ARCH

ND

V-7

V-6

V-5

V-4

V-3

V-2

V-1

38

39

SLOUGH

EXISTING
GROUSE CREEK

DELETED
NOT CONSTRUCTED



SCALE: 1" = 30'
1' CONTOUR INTERVAL

REVISED: JUNE 21, 2010

SHEET: 1 OF 1

DATE: November 9, 2009

FILE: 3035-01-10 TOPO.dwg



Surveyors • Planners

1103 West Main Street
Middleton, Idaho
208-585-5858

ATTACHMENT "H" PROPOSED CHANNEL CHANGE "W" OF GROUSE CREEK

A Portion of Lot 37 of Grouse Creek Subdivision, lying in the SE1/4 SW1/4 of Section 8, Township 5 S., Range 46 E. of the Boise Meridian, Caribou County, Idaho 2009

EXISTING POND

(37)

GROUSE CREEK

W-1

W-2

W-3

W-4

W-6

BLOCK 2

5192.92'

3615'

X-1

X-2

X-3

X-4

SLOUGH

S89°08'50"E 887.11'

N00°43'41"E 523.92'

(36)

N00°43'41"E 523.92'

**SEE DETAIL SHEET FOR CROSS SECTIONS W-1 THROUGH W-6



ATTACHMENT "H" CHANNEL CHANGE "W" OF GROUSE CREEK

SECTION 8, T. 5 S., R. 46 E., B.M., CARIBOU COUNTY, IDAHO


SCALE: 1" = 30' DR: AAL CK: WLN SHEET: 2 OF 2 DATE: August 20, 2009 FILE: 3035-01-10 TOPO.dwg



Surveyors • Planners
1103 West Main Street
Middleton, Idaho
208-585-5858

ATTACHMENT "1" PROPOSED CHANNEL CHANGE "X" OF GROUSE CREEK

A Portion of Lots 34 and 37 of Grouse Creek Subdivision, lying in the SE1/4 SW1/4 of Section 8, Township 5 S., Range 46 E. of the Boise Meridian, Caribou County, Idaho
2009

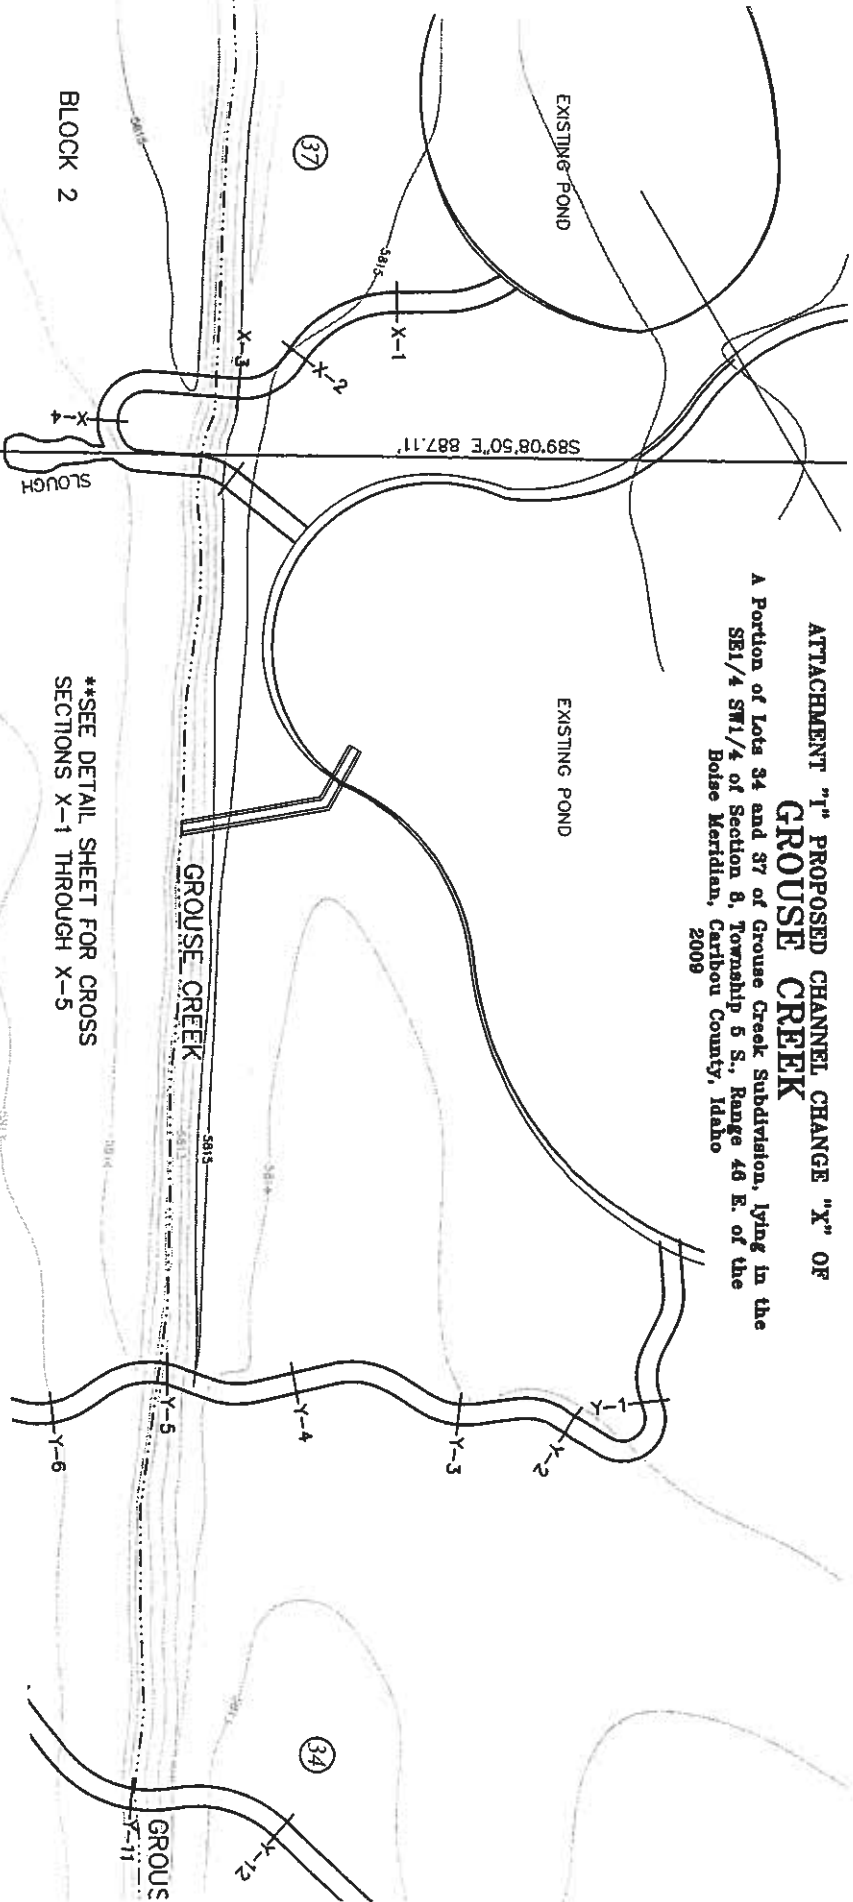

**SEE DETAIL SHEET FOR CROSS SECTIONS X-1 THROUGH X-5



ATTACHMENT "1" CHANNEL CHANGE "X" OF GROUSE CREEK


SECTION 8, T. 5 S., R. 46 E., B.M., CARIBOU COUNTY, IDAHO

SCALE: 1" = 30' | DR: AAL | CK: WLN | SHEET: 2 OF 2
DATE: August 20, 2009 | FILE: 3035-01-10 TOP.O.dwg

ALS
Surveyors • Planners
1103 West Main Street
Middleton, Idaho
208-585-5858

ATTACHMENT "J" PROPOSED CHANNEL CHANGE "Y" OF GROUSE CREEK

A Portion of Lots 34 and 37 of Grouse Creek Subdivision, lying in the SE1/4 SW1/4 of Section 8, Township 6 S., Range 46 E. of the Boise Meridian, Caribou County, Idaho 2009

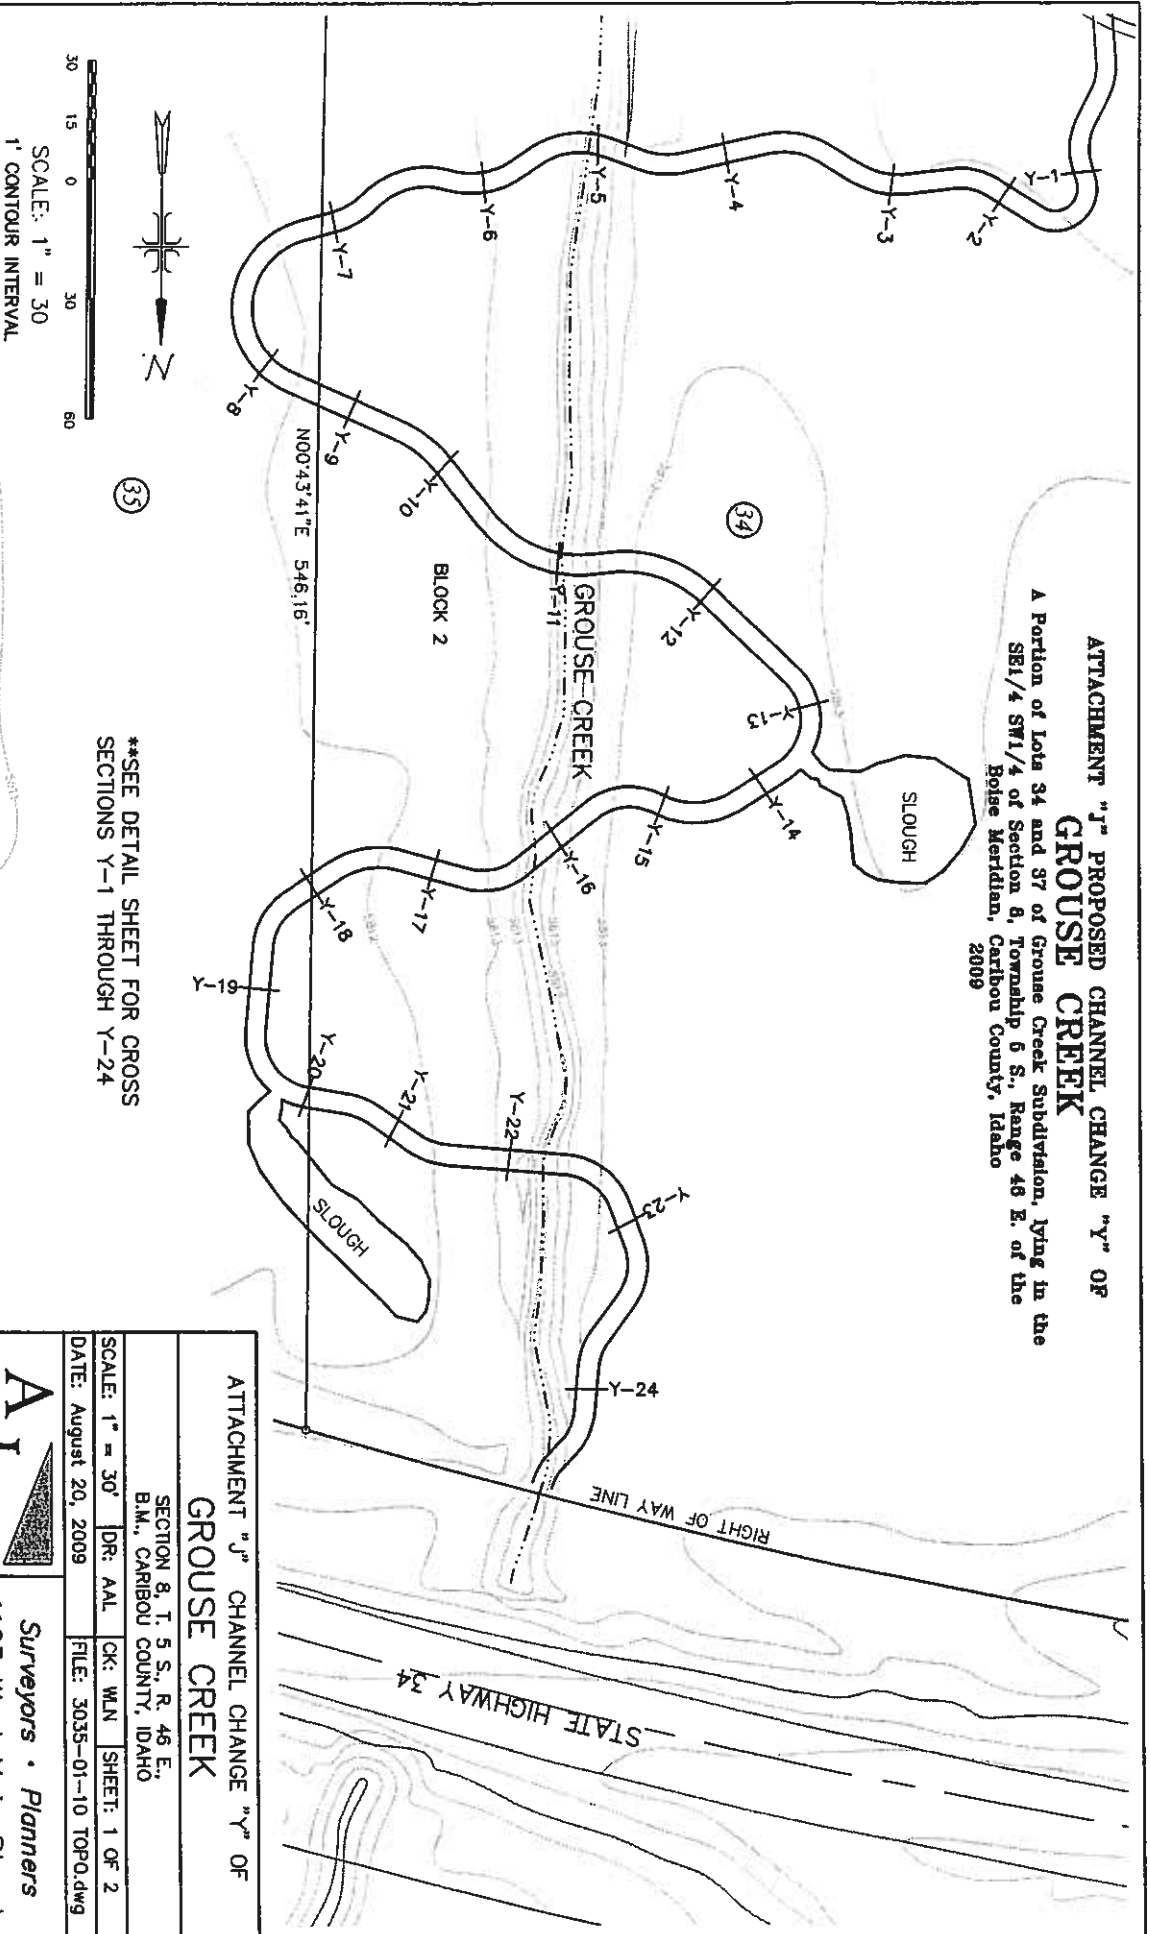

**SEE DETAIL SHEET FOR CROSS SECTIONS Y-1 THROUGH Y-24

ATTACHMENT "J" CHANNEL CHANGE "Y" OF GROUSE CREEK


SECTION 8, T. 6 S., R. 46 E., B.M., CARIBOU COUNTY, IDAHO

SCALE: 1" = 30' DR: AAL CK: WLN SHEET: 1 OF 2 DATE: August 20, 2009 FILE: 3035-01-10 TPO.dwg


ALS
Surveyors • Planners
1103 West Main Street
Middleton, Idaho
208-585-5858

ATTACHMENT "L" CHANNEL DETAILS OF GROUSE CREEK

EXISTING CHANNEL CONFIGURATION (TYP)

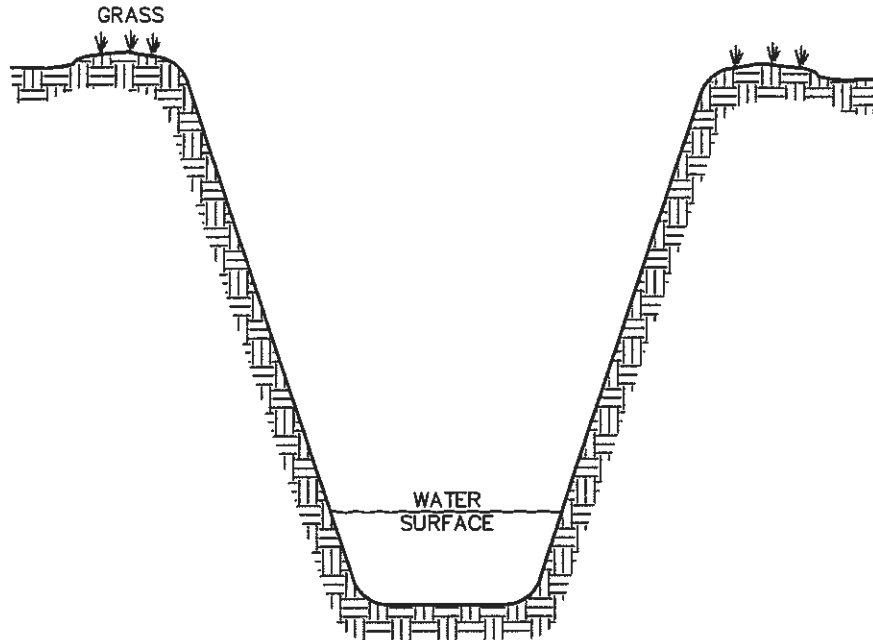

RELOCATED CHANNEL CONFIGURATION (TYP)

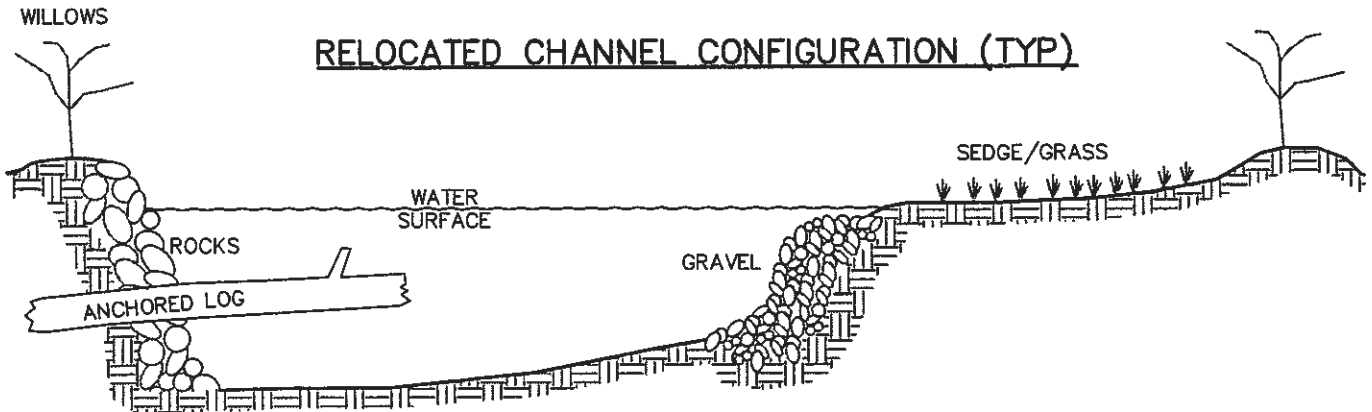

SCALE: 1"=2'

DATE: August 20, 2009


FILE: 3035-01-10 TOPO.dwg




Surveyors • Planners
1103 West Main Street
Middleton, Idaho
208-585-5858

ATTACHMENT "M" CHANNEL DETAIL OF TRANSECT X-3 GROUSE CREEK

PLAN VIEW

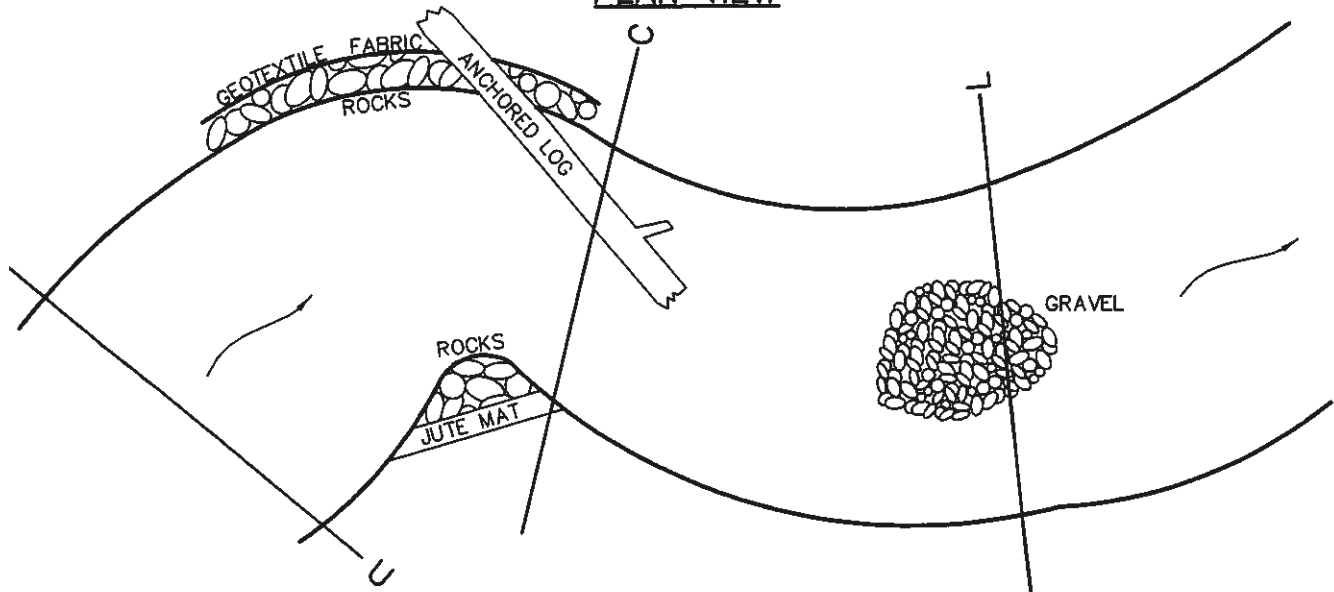

CROSS SECTION U

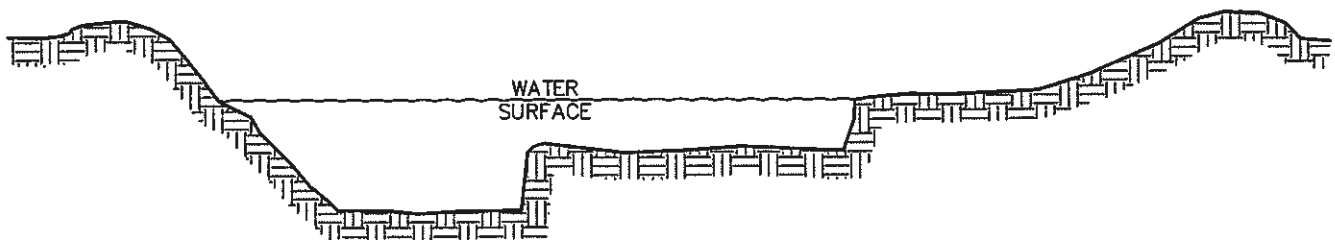

NOT TO SCALE

PAGE 1 OF 2

DATE: August 20, 2009


FILE: 3035-01-10 TOPO.dwg




Surveyors • Planners
1103 West Main Street
Middleton, Idaho
208-585-5858

ATTACHMENT "M" CHANNEL DETAIL OF TRANSECT X-3
GROUSE CREEK

CROSS SECTION C

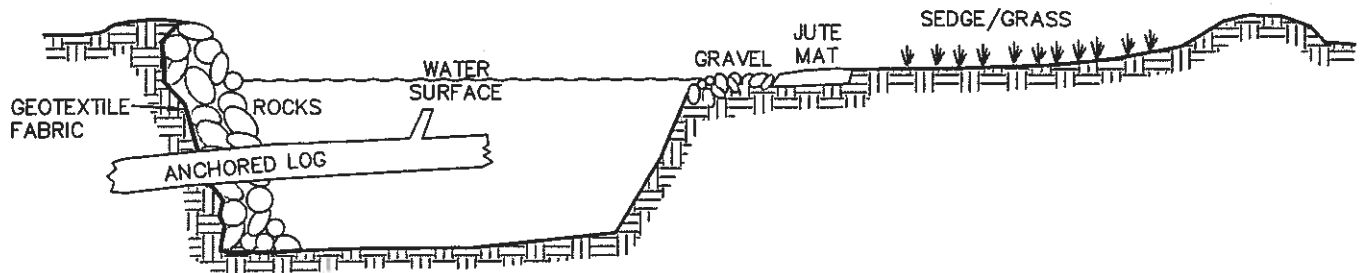

CROSS SECTION L

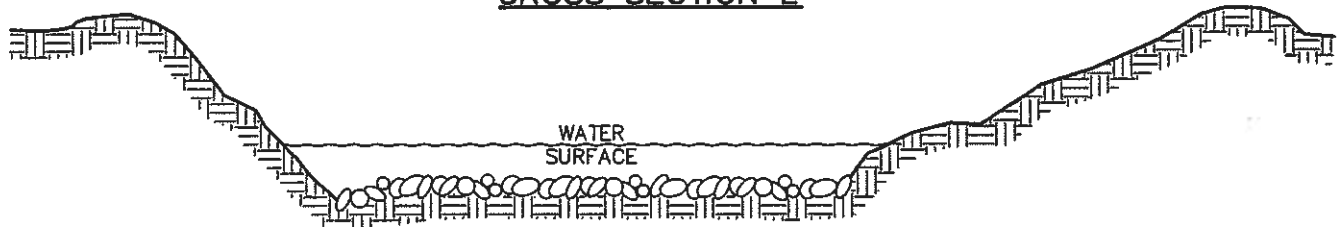

NOT TO SCALE

PAGE 2 OF 2

DATE: August 20, 2009


FILE: 3035-01-10 TOPO.dwg




Surveyors • Planners
1103 West Main Street
Middleton, Idaho
208-585-5858

ATTACHMENT "N" CHANNEL DETAIL OF TRANSECT X-4
GROUSE CREEK

CROSS SECTION C

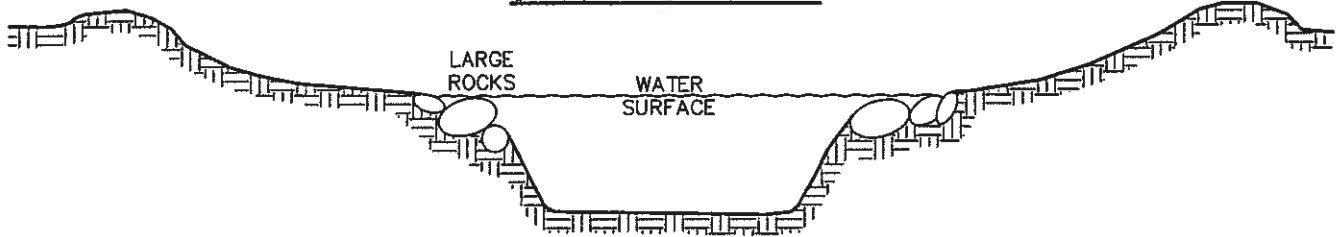

CROSS SECTION L

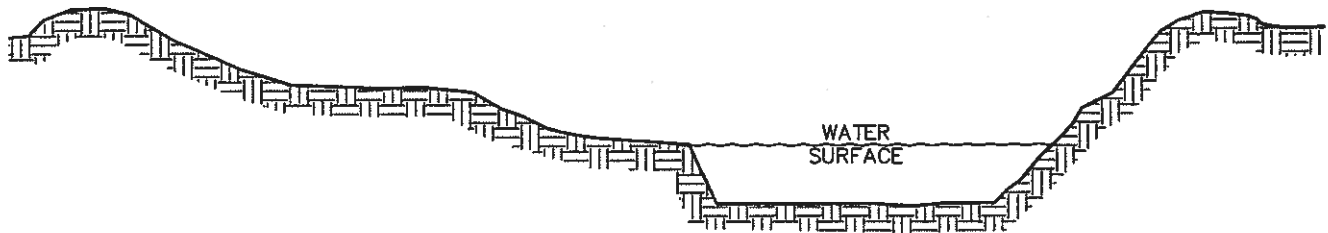

NOT TO SCALE

PAGE 2 OF 2


DATE: August 20, 2009

FILE: 3035-01-10 TOP0.dwg




Surveyors • Planners
1103 West Main Street
Middleton, Idaho
208-585-5858

ATTACHMENT "O" CHANNEL DETAIL OF TRANSECT Y-17
GROUSE CREEK

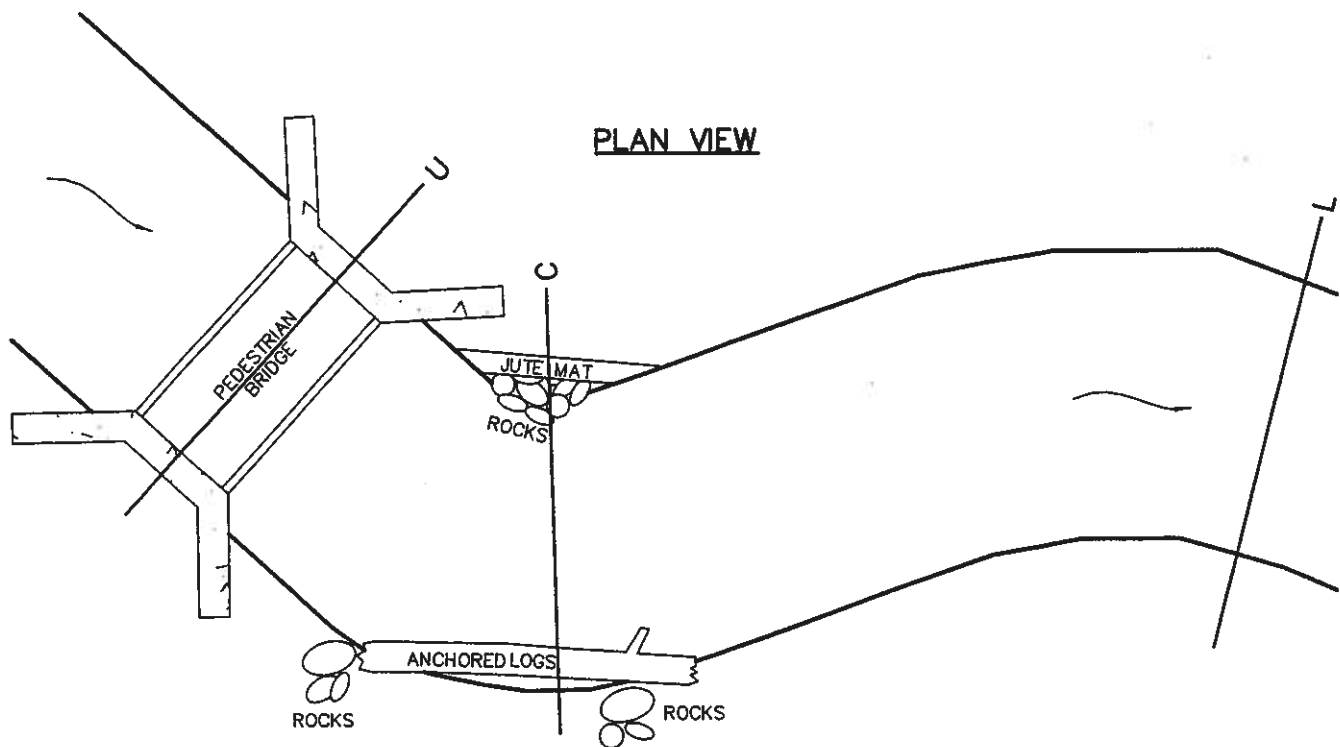

CROSS SECTION U

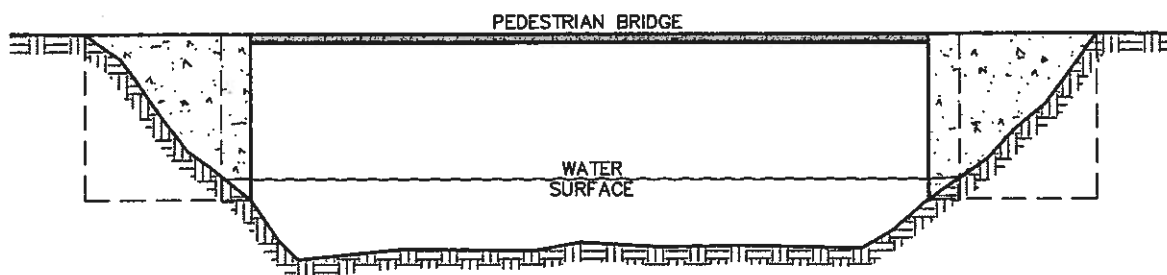

PAGE 1 OF 2

DATE: August 20, 2009


FILE: 3035-01-10 TOPO.dwg




Surveyors • Planners
1103 West Main Street
Middleton, Idaho
208-585-5858

ATTACHMENT "O" CHANNEL DETAIL OF TRANSECT Y-17
GROUSE CREEK

CROSS SECTION C

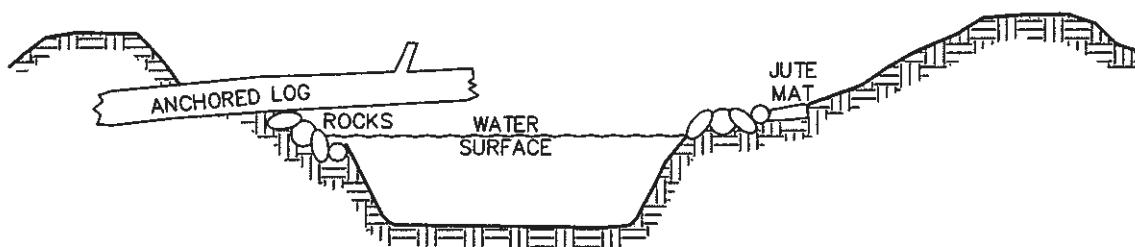

CROSS SECTION L

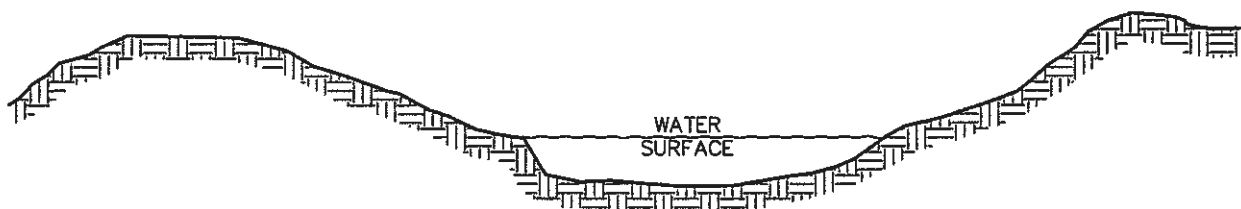

NOT TO SCALE

PAGE 2 OF 2

DATE: August 20, 2009


FILE: 3035-01-10 TOPO.dwg




Surveyors • Planners
1103 West Main Street
Middleton, Idaho
208-585-5858

CS-1 CHANNEL DETAILS OF GROUSE CREEK

EXISTING CHANNEL CONFIGURATION (TYP)

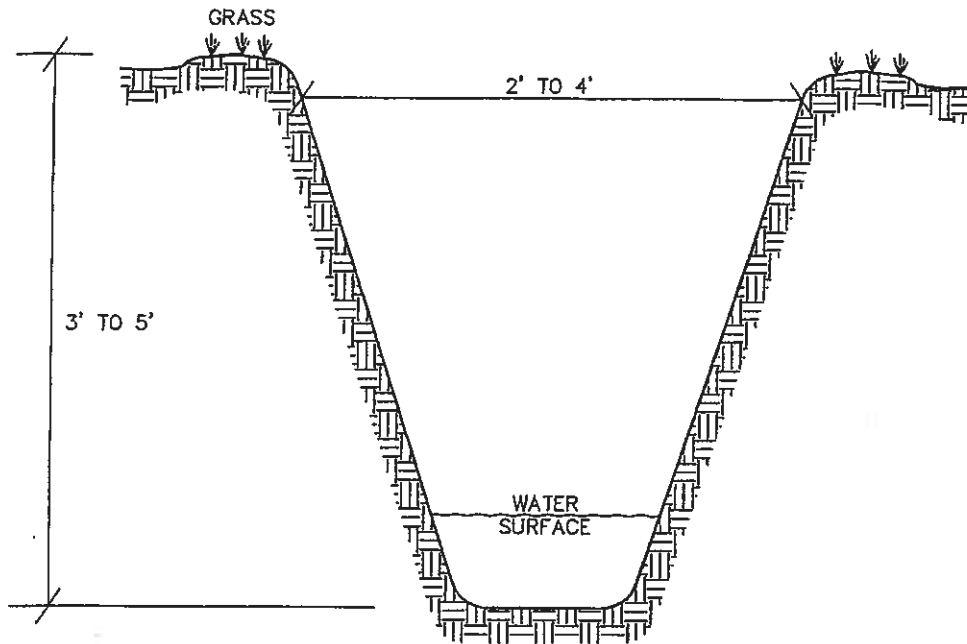

PROPOSED CS-1 OVERFLOW CHANNEL DETAIL

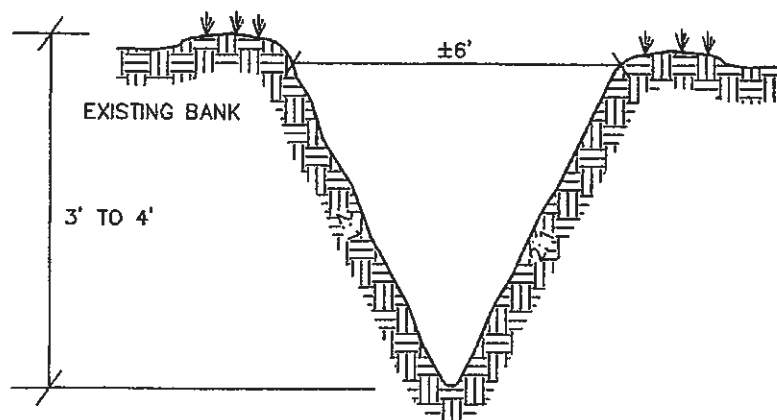

NOT TO SCALE

SHEET: 1 OF 2

DATE: June 21, 2010


FILE: 3035-01-10 TOP0.dwg




Surveyors • Planners
1103 West Main Street
Middleton, Idaho
208-585-5858

CS-2 CHANNEL DETAILS OF GROUSE CREEK

EXISTING CHANNEL CONFIGURATION (TYP)

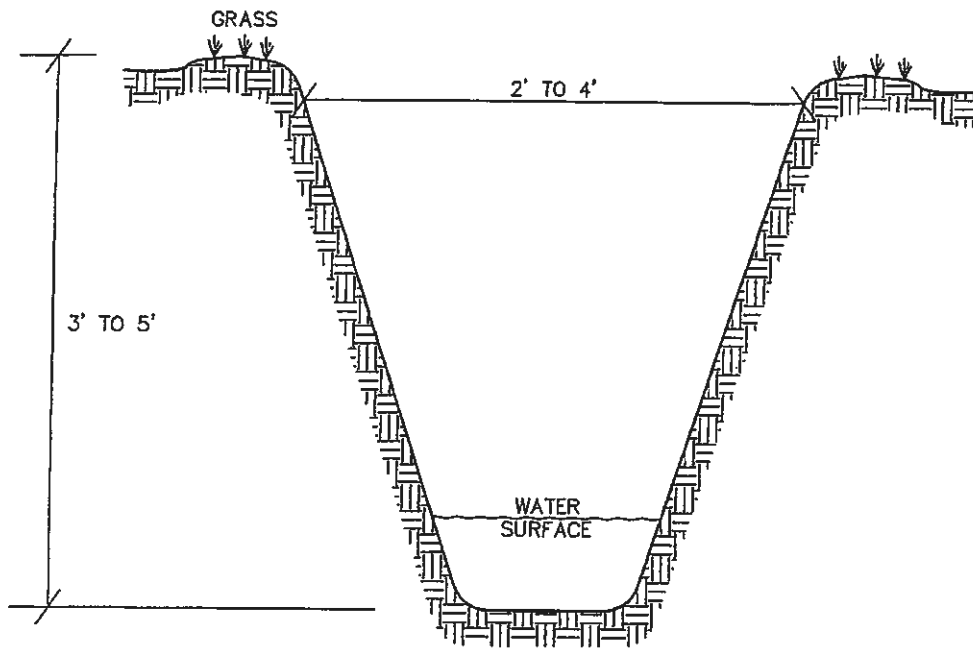

PROPOSED CS-2 CHANNEL DETAIL

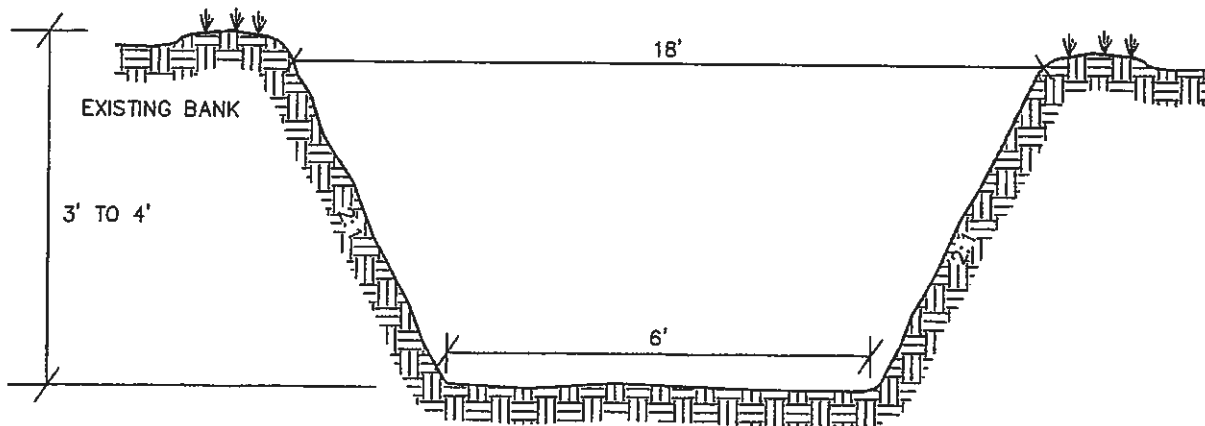

NOT TO SCALE

SHEET: 1 OF 2

DATE: June 21, 2010


FILE: 3035-01-10 TOP0.dwg

A L S


Surveyors • Planners
1103 West Main Street
Middleton, Idaho
208-585-5858

CHANNEL DETAILS OF GROUSE CREEK

EXISTING CHANNEL CONFIGURATION (TYP)

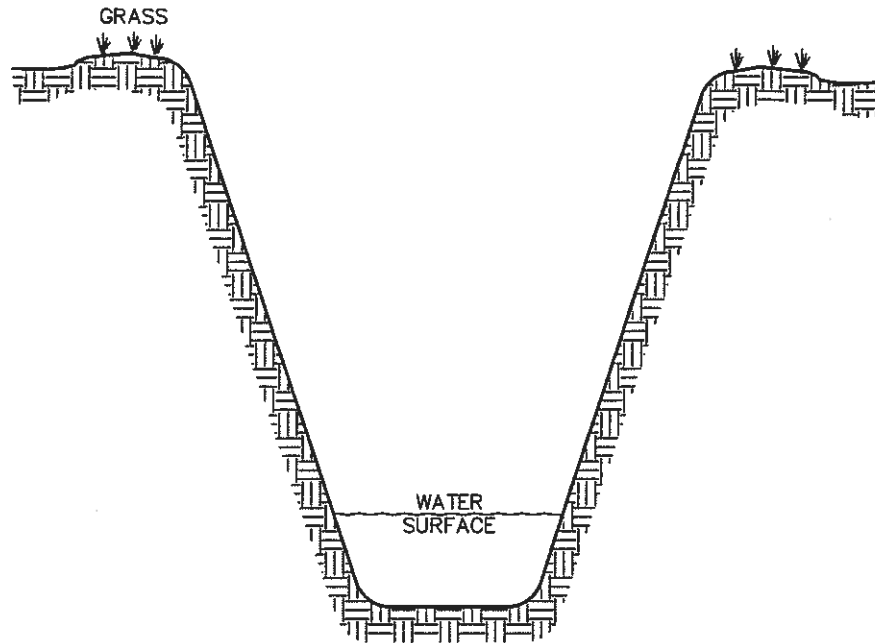

RELOCATED CHANNEL CONFIGURATION (TYP)

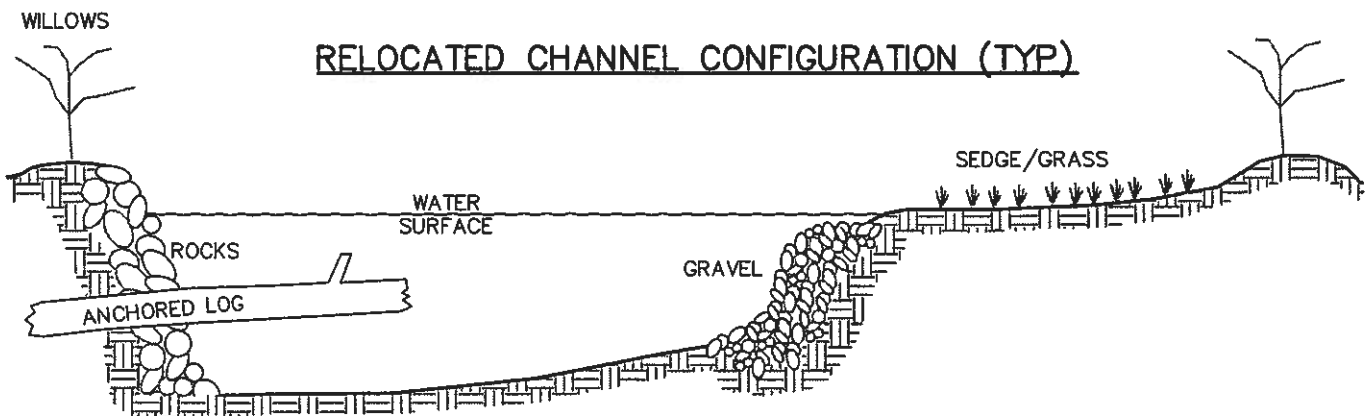

SCALE: 1"=2'

DATE: August 14, 2009

FILE: 3035-01-10 TOP0.dwg



Surveyors • Planners
1103 West Main Street
Middleton, Idaho
208-585-5858

PROPOSED CHANNEL CHANGE "W" OF GROUSE CREEK

A Portion of Lot 37 of Grouse Creek Subdivision, lying in the
SE1/4 SW1/4 of Section 8, Township 6 S., Range 46 E. of the
Boise Meridian, Caribou County, Idaho
2009

EXISTING POND

37

GROUSE CREEK

W-1
W-2
W-3
W-4
W-5
W-6

36

N00°43'41"E 523.92'


BLOCK 2

SLOUGH

S89°08'50"E 887.11'

N00°43'41"E 523.92'

**SEE DETAIL SHEET FOR CROSS
SECTIONS W-1 THROUGH W-6

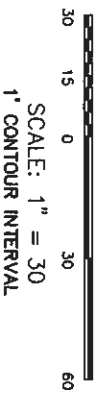

PROPOSED CHANNEL CHANGE "W" OF
GROUSE CREEK

SECTION 8, T. 5 S., R. 46 E.,
B.M., CARIBOU COUNTY, IDAHO


SCALE: 1" = 30' DR: AAL CK: WLN SHEET: 2 OF 2
DATE: August 5, 2009 FILE: 3035-01-10 TOPO.dwg



Surveyors • Planners
1103 West Main Street
Middleton, Idaho
208-585-5858

PROPOSED CHANNEL CHANGE "X" OF GROUSE CREEK

A Portion of Lots 34 and 37 of Grouse Creek Subdivision, lying in the
SE1/4 SW1/4 of Section 8, Township 5 S., Range 48 E. of the
Boise Meridian, Caribou County, Idaho
2009

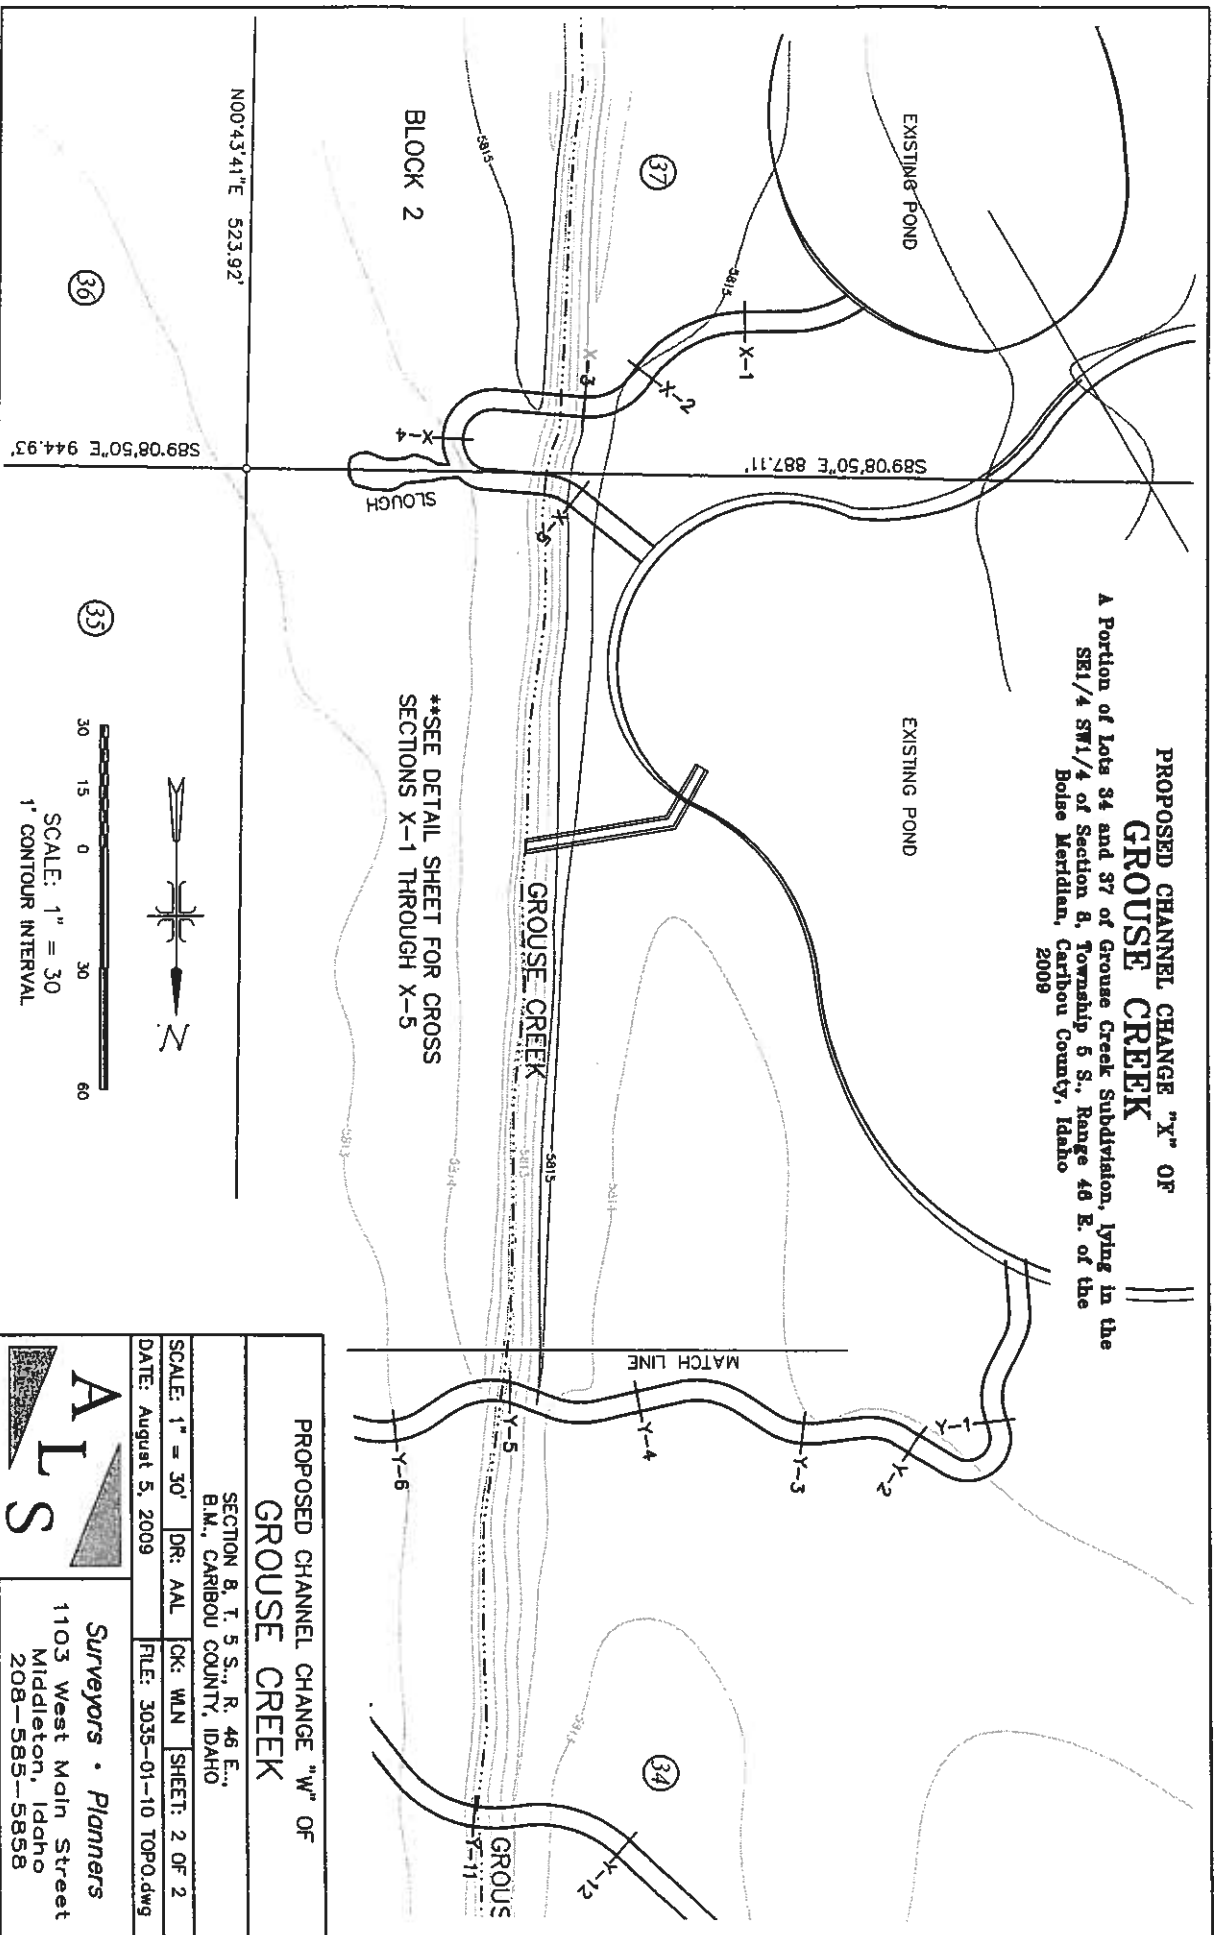

PROPOSED CHANNEL CHANGE "W" OF GROUSE CREEK

SECTION 8, T. 5 S., R. 46 E.,
B.M., CARIBOU COUNTY, IDAHO


SCALE: 1" = 30' DR: AAL CK: WLN SHEET: 2 OF 2
DATE: August 5, 2009 FILE: 3035-01-10 TOP0.dwg



Surveyors • Planners
1103 West Main Street
Middleton, Idaho
208-585-5858

PROPOSED CHANNEL CHANGE "Y" OF GROUSE CREEK

A Portion of Lots 34 and 37 of Grouse Creek Subdivision, lying in the
SE1/4 SW1/4 of Section 8, Township 6 S., Range 46 E. of the
Boise Meridian, Caribou County, Idaho
2009

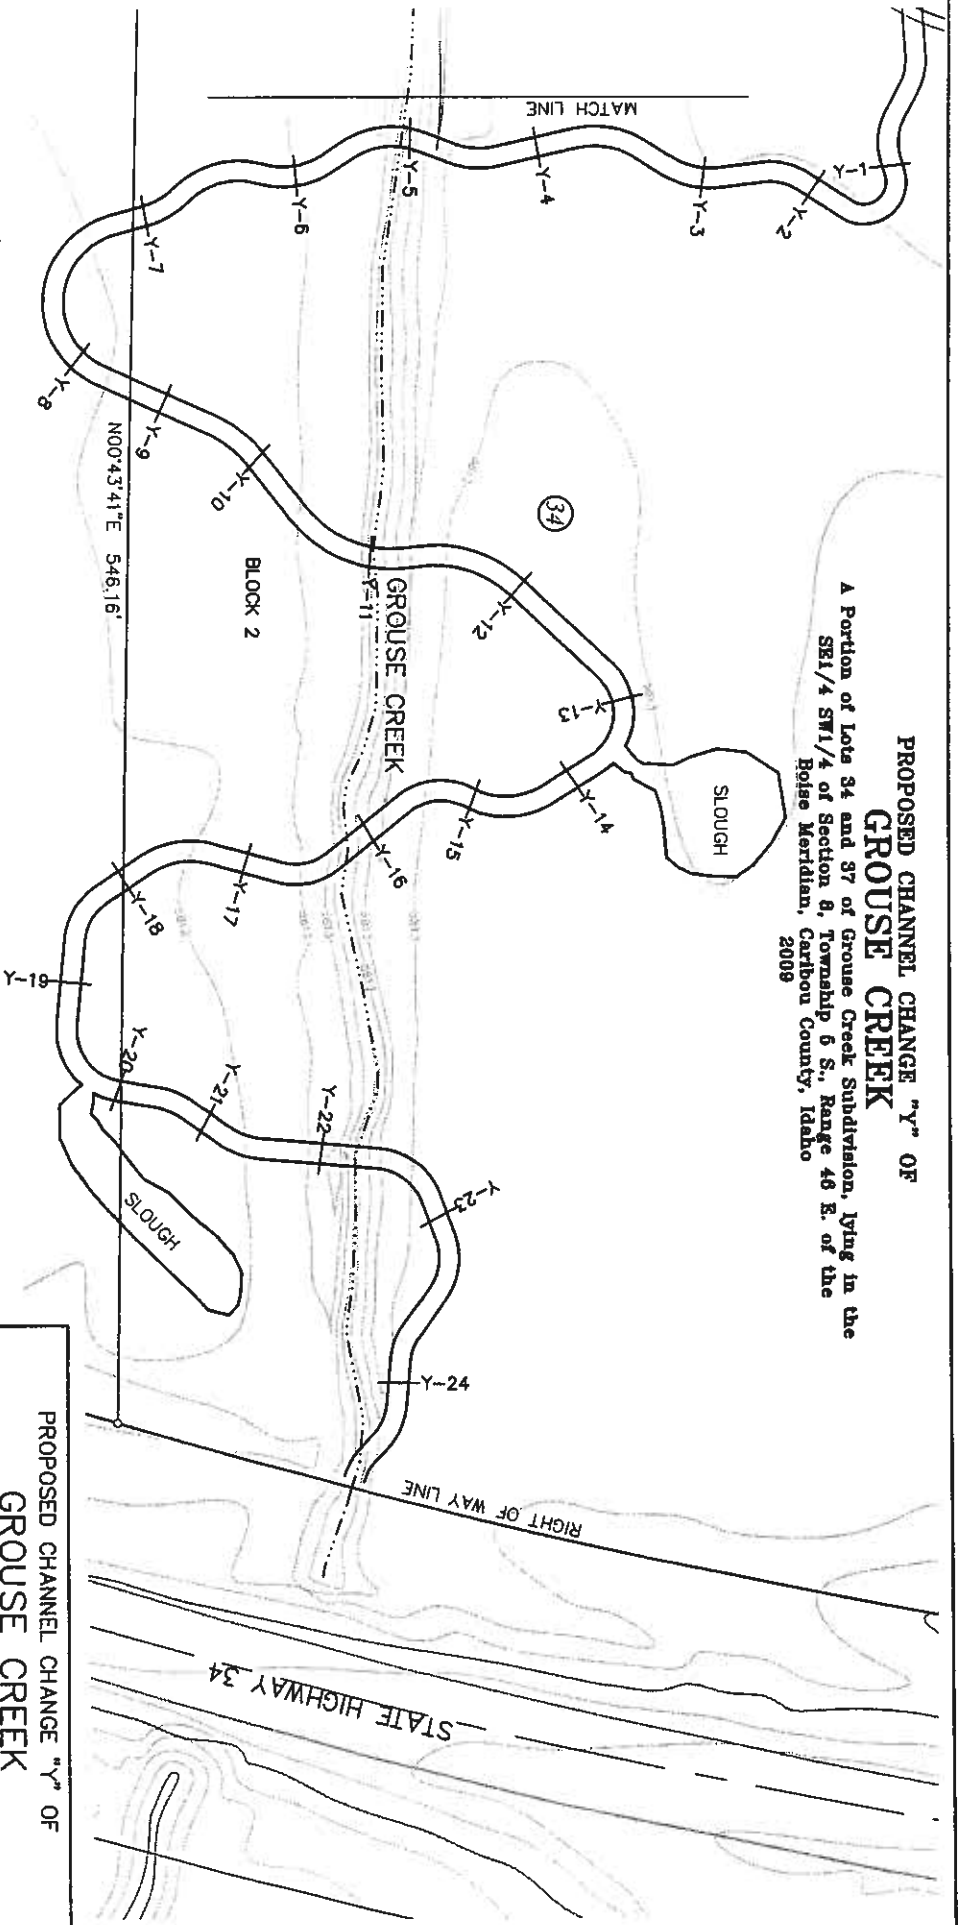

**SEE DETAIL SHEET FOR CROSS
SECTIONS Y-1 THROUGH Y-24

PROPOSED CHANNEL CHANGE "Y" OF
GROUSE CREEK


SECTION 8, T. 5 S., R. 46 E.,
B.M., CARIBOU COUNTY, IDAHO

SCALE: 1" = 30' DR: AAL CK: WLN SHEET: 1 OF 2
DATE: August 5, 2009 FILE: 3035-01-10 TOPO.dwg

ALS
Surveyors • Planners
1103 West Main Street
Middleton, Idaho
208-585-5858

EXISTING POND BETWEEN CHANNEL CHANGES "U" AND "V" OF GROUSE CREEK

A Portion of Lots 38 and 39 of Grouse Creek Subdivision,
in Section 8, Township 5 S., Range 46 E. of the
Boise Meridian, Caribou County, Idaho
2010

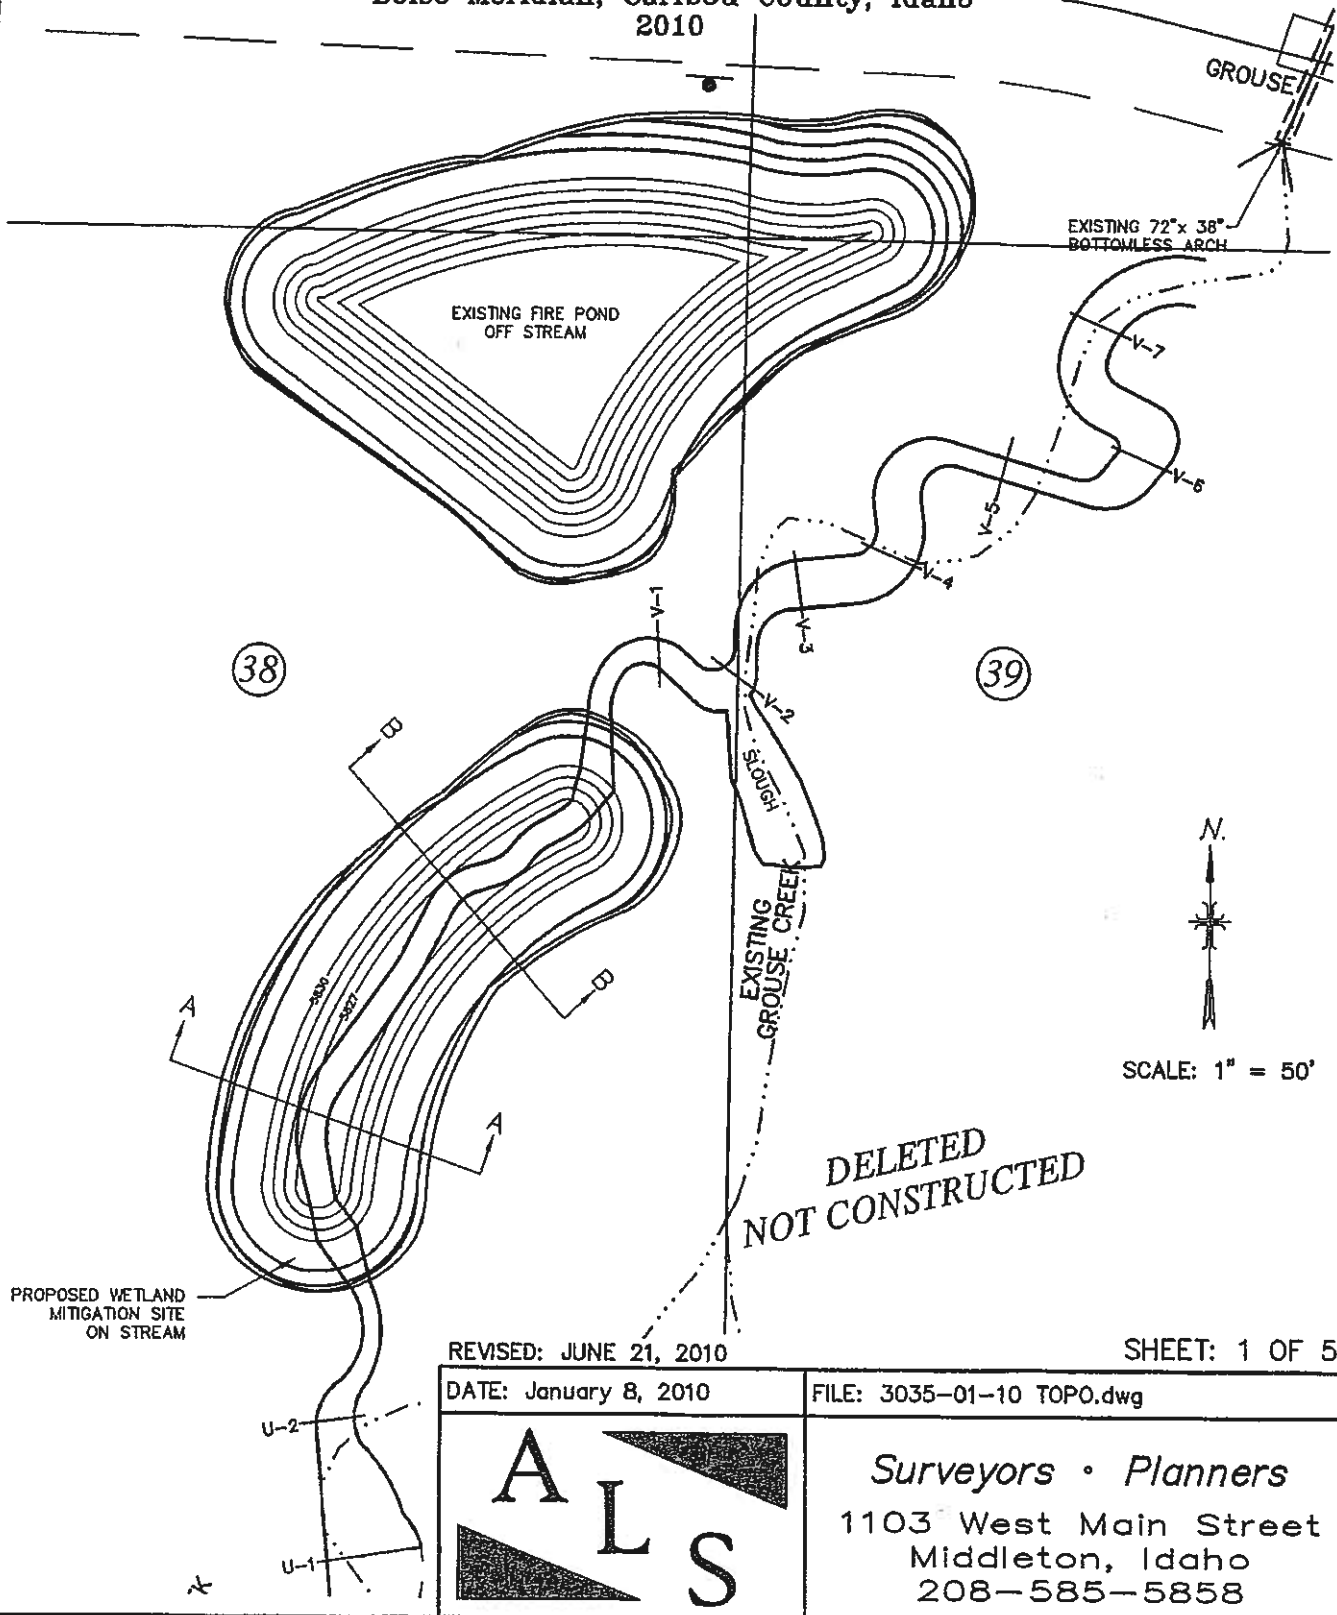

REVISED: JUNE 21, 2010



SHEET: 1 OF 5

DATE: January 8, 2010

FILE: 3035-01-10 TOPO.dwg



Surveyors • Planners
1103 West Main Street
Middleton, Idaho
208-585-5858

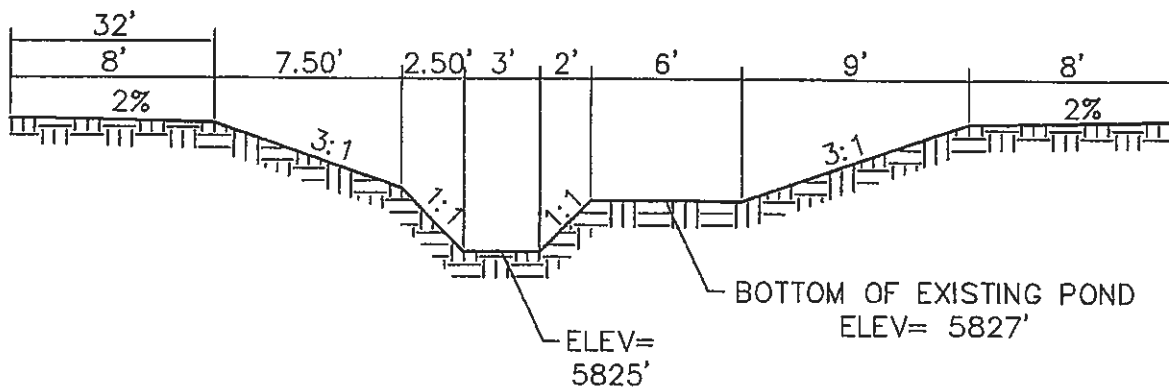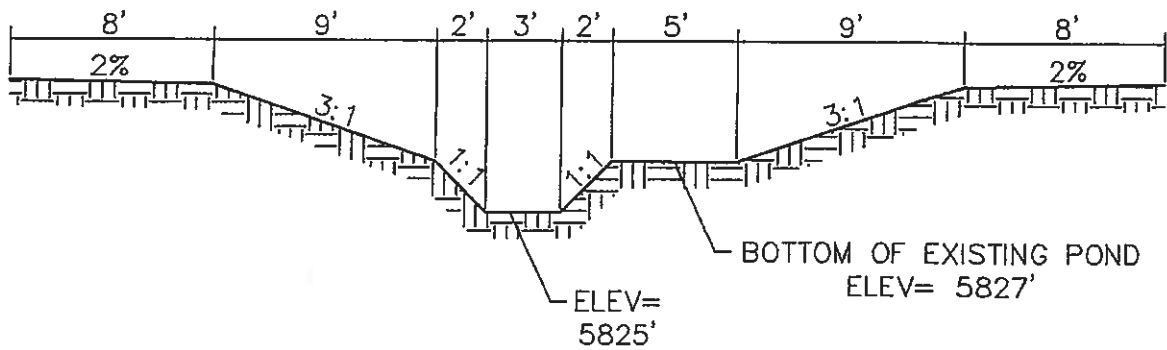

**DELETED
NOT CONSTRUCTED**

REVISED: JUNE 21, 2010

SHEET: 2 OF 5

DATE: January 8, 2010

FILE: 3035-01-10 TOPO.dwg




Surveyors • Planners
1103 West Main Street
Middleton, Idaho
208-585-5858

EXISTING PONDS BETWEEN CHANNEL CHANGES "W", "X" AND "Y" OF GROUSE CREEK

A Portion of Lots 34 and 37 of Grouse Creek Subdivision,
in Section 8, Township 5 S., Range 46 E. of the
Boise Meridian, Caribou County, Idaho
2010

N.
SCALE: 1" = 80'


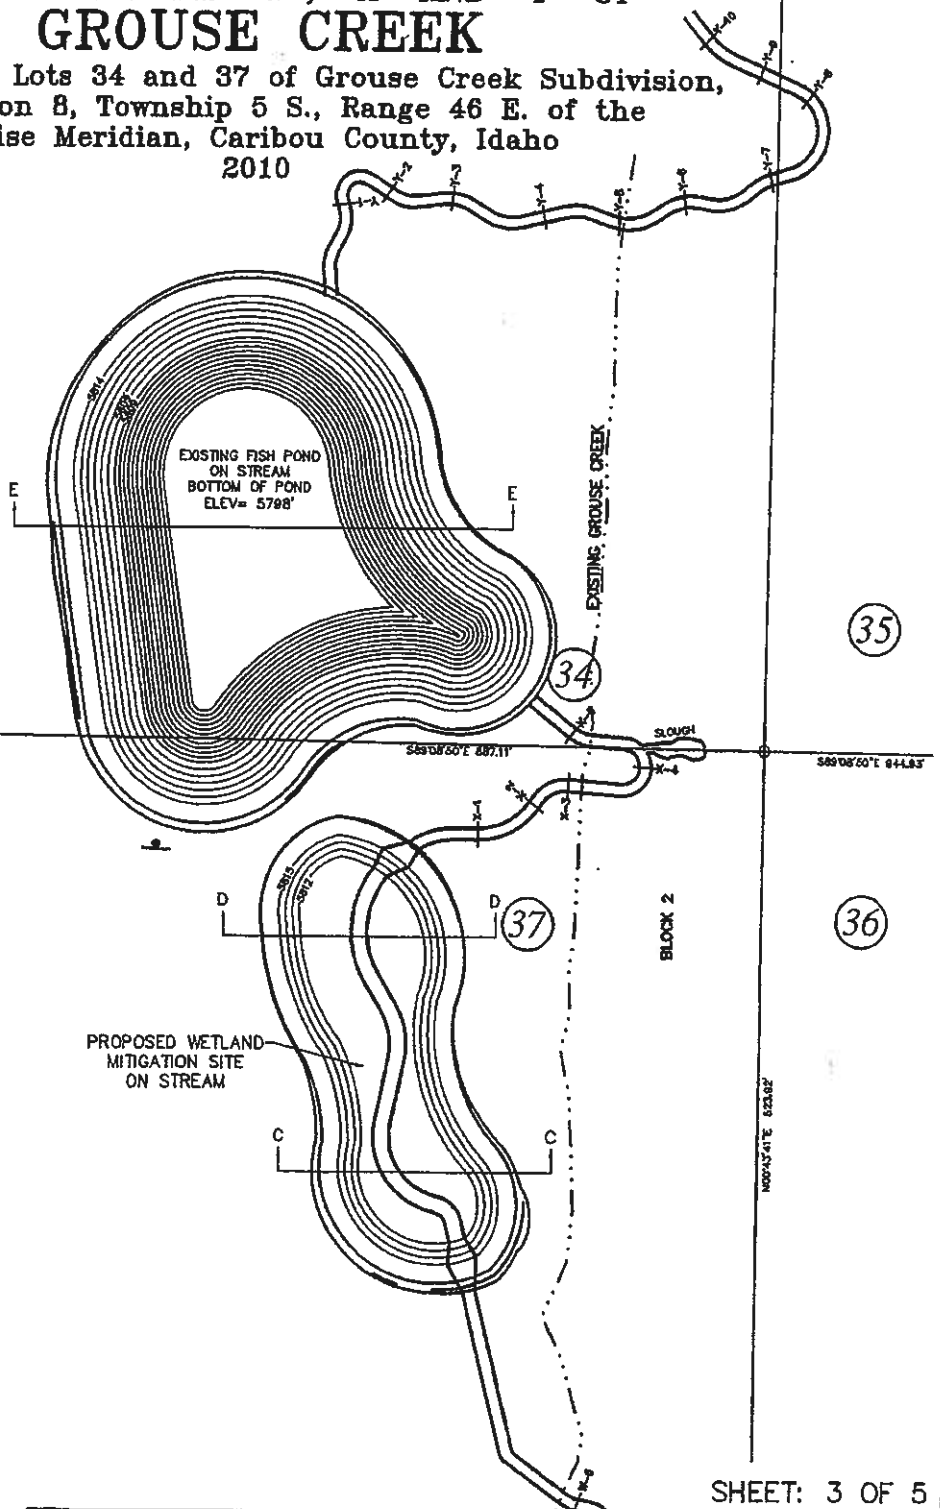


DATE: January 8, 2010

FILE: 3035-01-10 TOPO.dwg

A L S


Surveyors • Planners
1103 West Main Street
Middleton, Idaho
208-585-5858

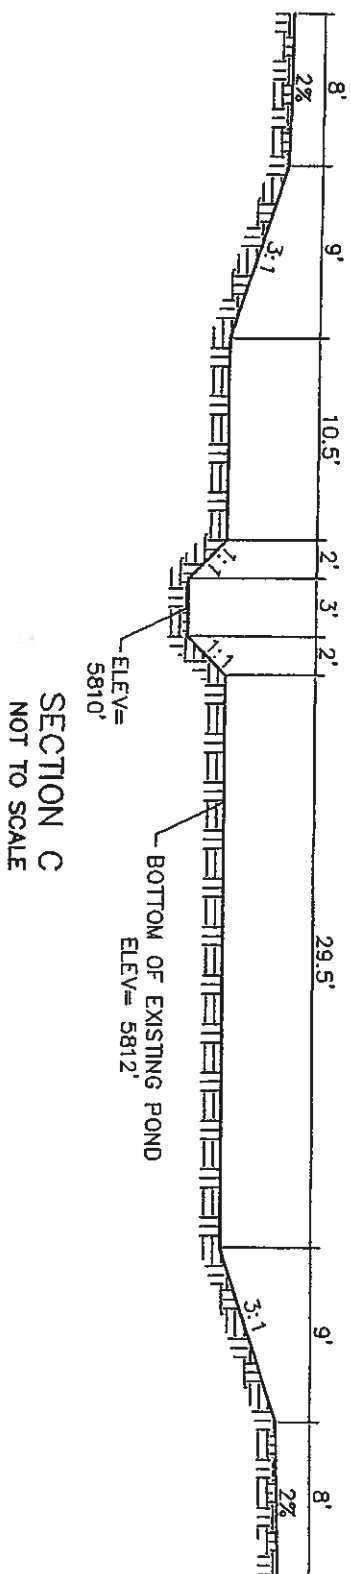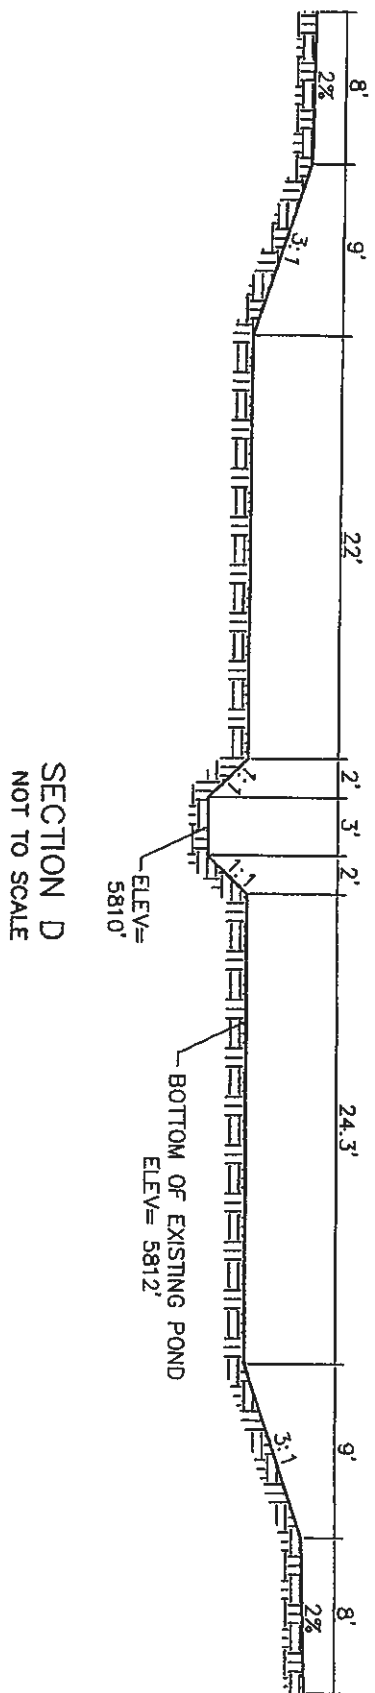


DATE: January 8, 2010

FILE: 3035-01-10 TOPO.dwg

SHEET: 4 OF 5

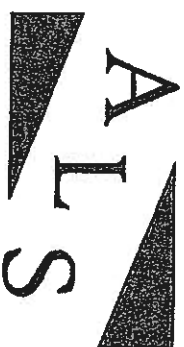

Surveyors • Planners
1103 West Main Street
Middleton, Idaho
208-585-5858

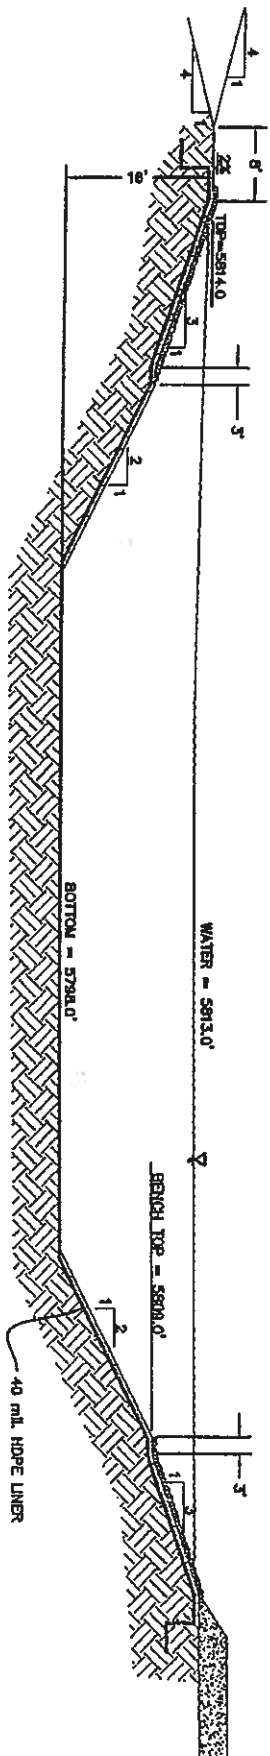


SECTION E OF PROPOSED FISH POND NOT TO SCALE

SHEET: 5 OF 5

DATE: January 8, 2010


FILE: 3035-01-10 TOP.O.dwg

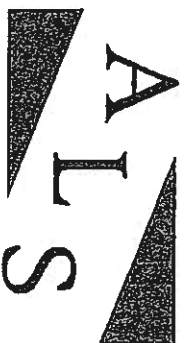


Surveyors • Planners
1103 West Main Street
Middleton, Idaho
208-585-5858

CHANNEL DETAIL OF TRANSECT X-3 GROUSE CREEK

PLAN VIEW

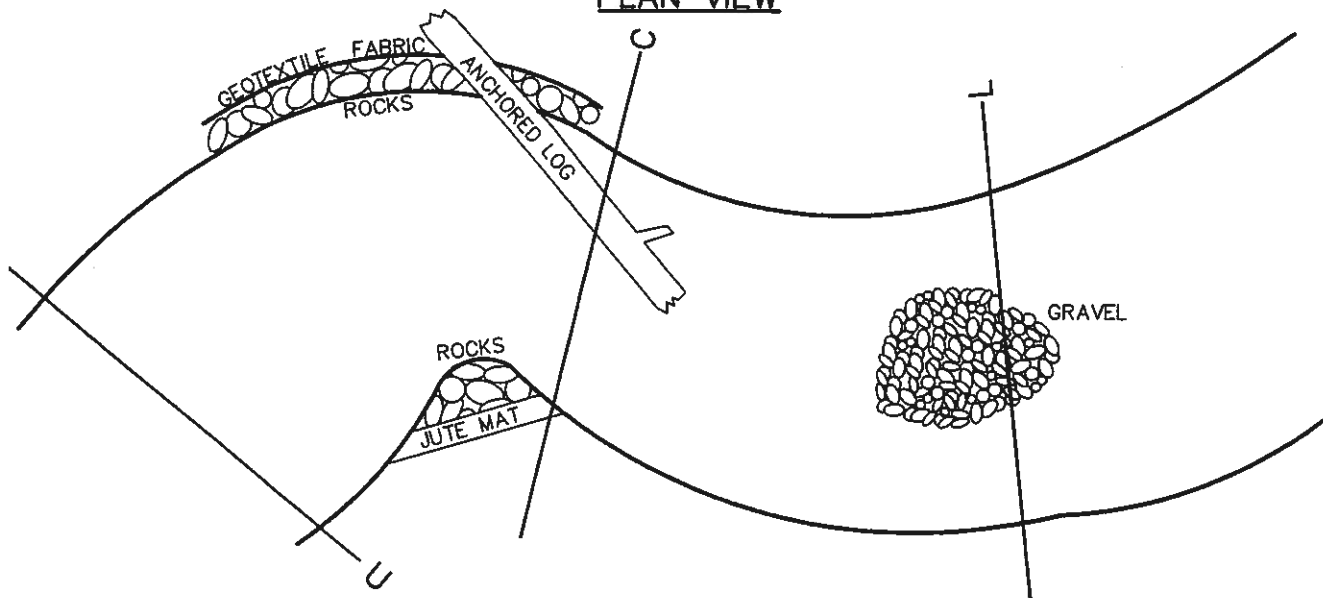

CROSS SECTION U

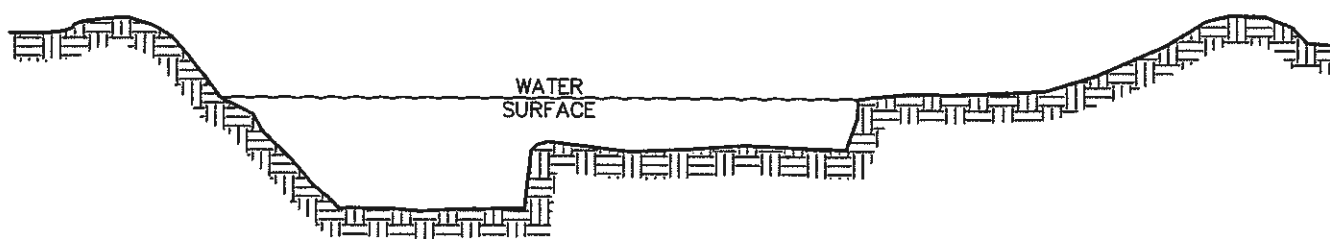

NOT TO SCALE

PAGE 1 OF 2

DATE: August 18, 2009


FILE: 3035-01-10 TOPO.dwg




Surveyors • Planners
1103 West Main Street
Middleton, Idaho
208-585-5858

CHANNEL DETAIL OF TRANSECT X-3 GROUSE CREEK

CROSS SECTION C

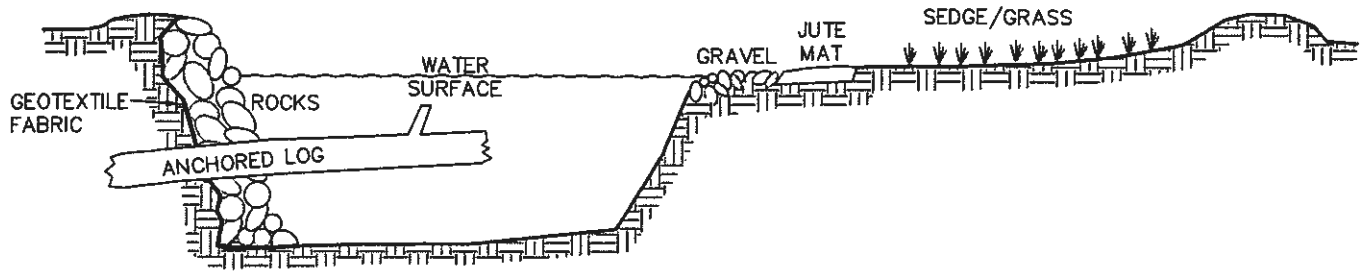

CROSS SECTION L

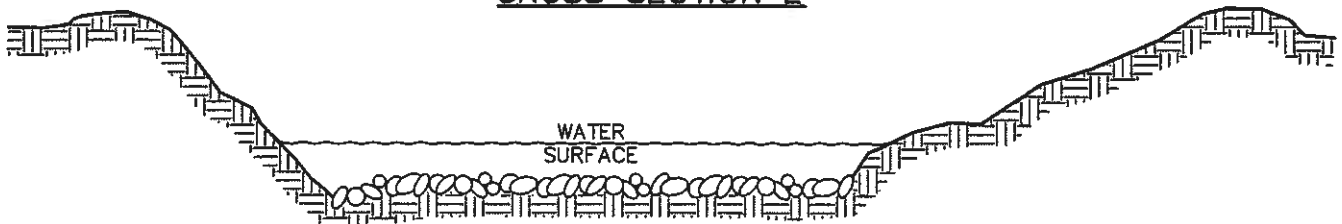

NOT TO SCALE

PAGE 2 OF 2

DATE: August 18, 2009


FILE: 3035-01-10 TOPO.dwg




Surveyors • Planners
1103 West Main Street
Middleton, Idaho
208-585-5858

CHANNEL DETAIL OF TRANSECT X-4 GROUSE CREEK

PLAN VIEW

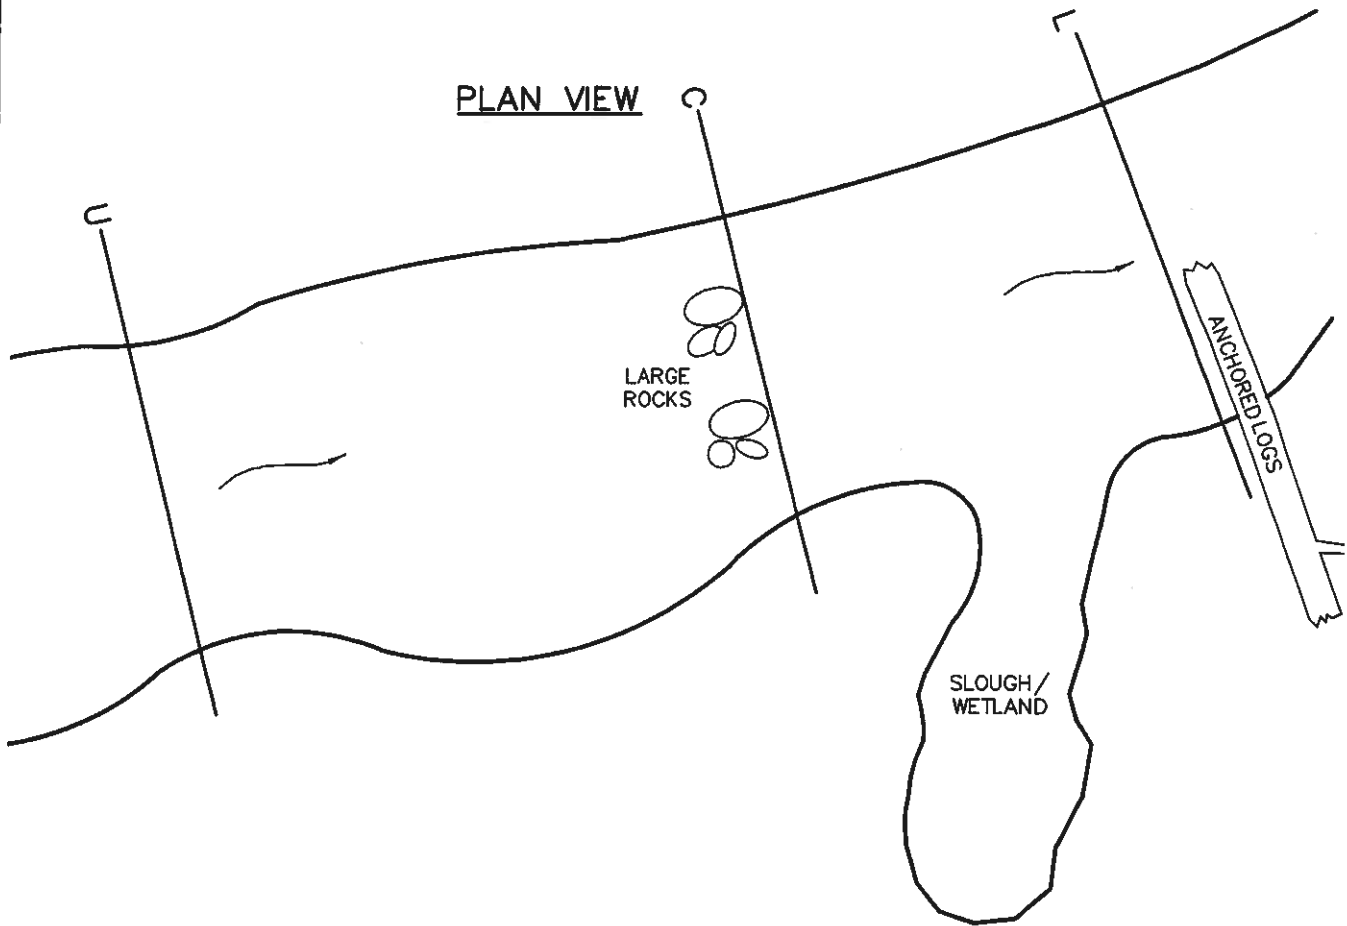

CROSS SECTION U

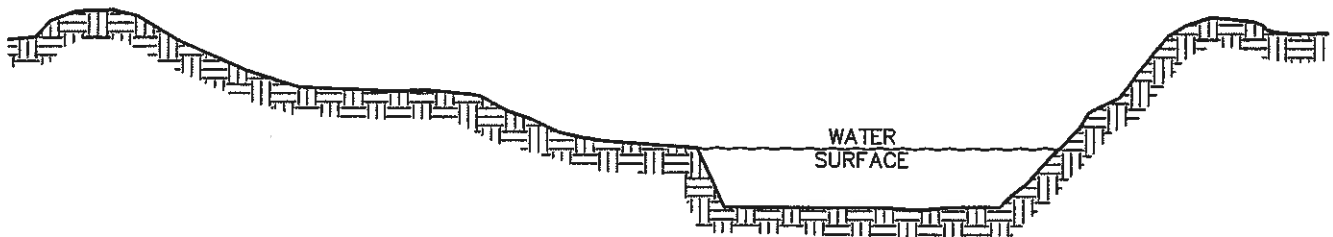

NOT TO SCALE

PAGE 1 OF 2

DATE: August 18, 2009


FILE: 3035-01-10 TOP0.dwg




Surveyors • Planners
1103 West Main Street
Middleton, Idaho
208-585-5858

CHANNEL DETAIL OF TRANSECT X--4
GROUSE CREEK

CROSS SECTION C

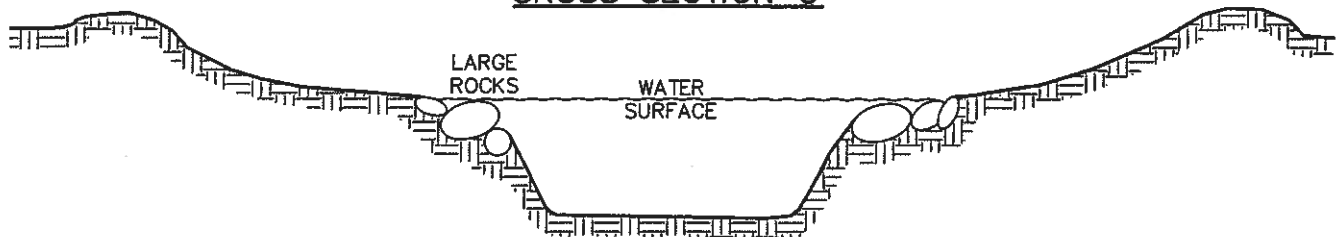

CROSS SECTION L

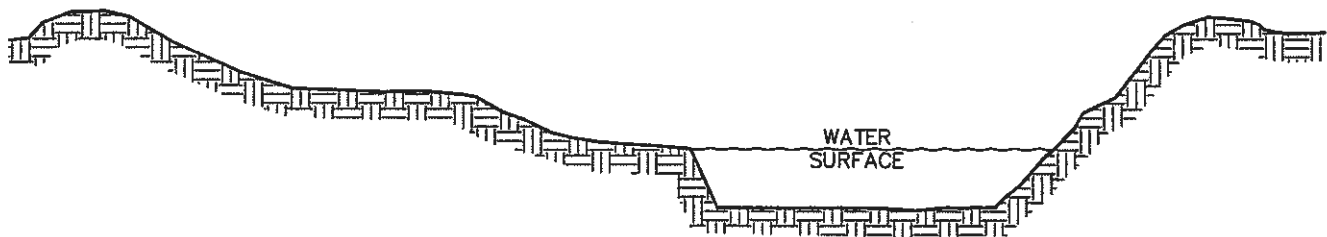

NOT TO SCALE

PAGE 2 OF 2

DATE: August 18, 2009

FILE: 3035-01-10 TOP0.dwg



Surveyors • Planners
1103 West Main Street
Middleton, Idaho
208-585-5858


PROPOSED WETLANDS "B" DETAILS FOR GROUSE CREEK SUBDIVISION

A Portion of Lots 38 and 39 of Grouse Creek Subdivision,
in Section 8, Township 5 S., Range 46 E. of the
Boise Meridian, Caribou County, Idaho
2010




APPROXIMATE
ACREAGE= 0.39 ACRES

SCALE: 1" = 40'

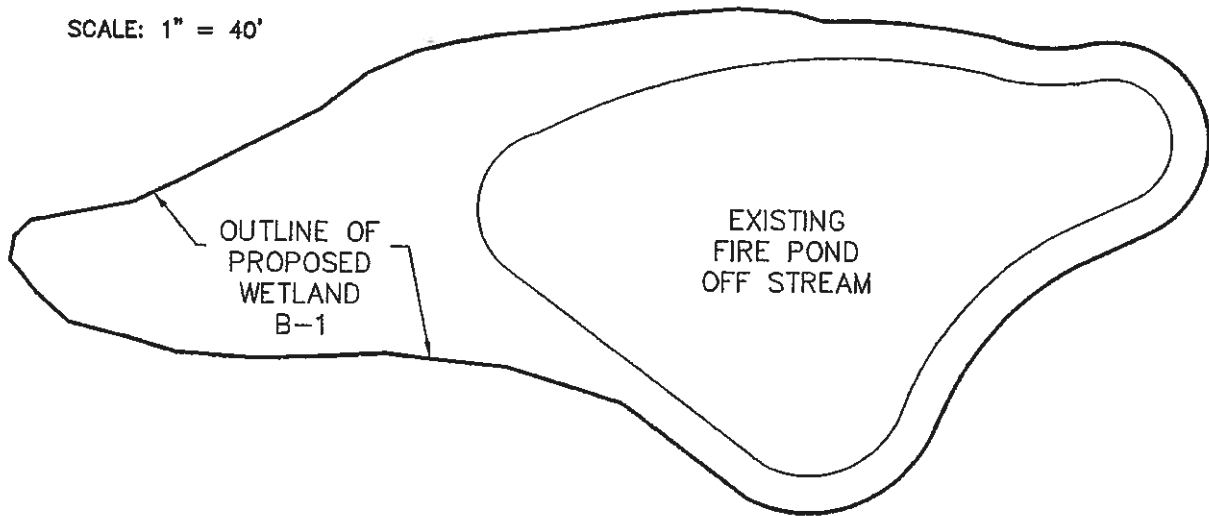

TYPICAL CROSS SECTION

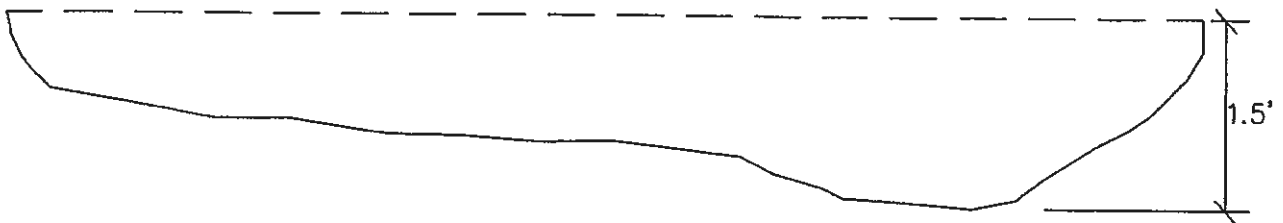

SHEET: 1 OF 1

DATE: June 21, 2010

FILE: 3035-01-10 TOPO.dwg



Surveyors • Planners

1103 West Main Street
Middleton, Idaho
208-585-5858