


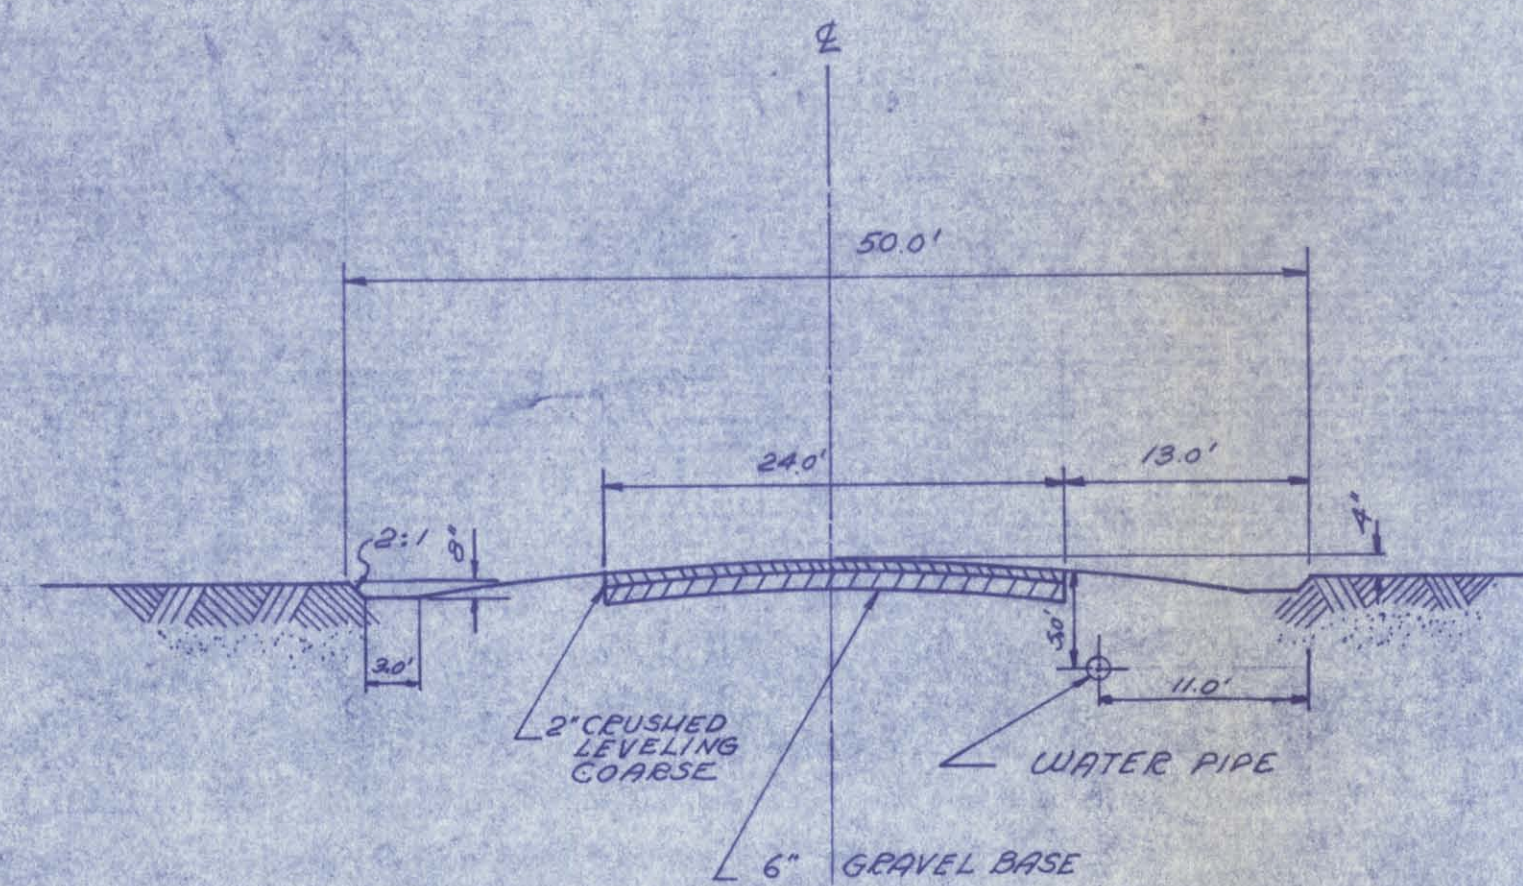


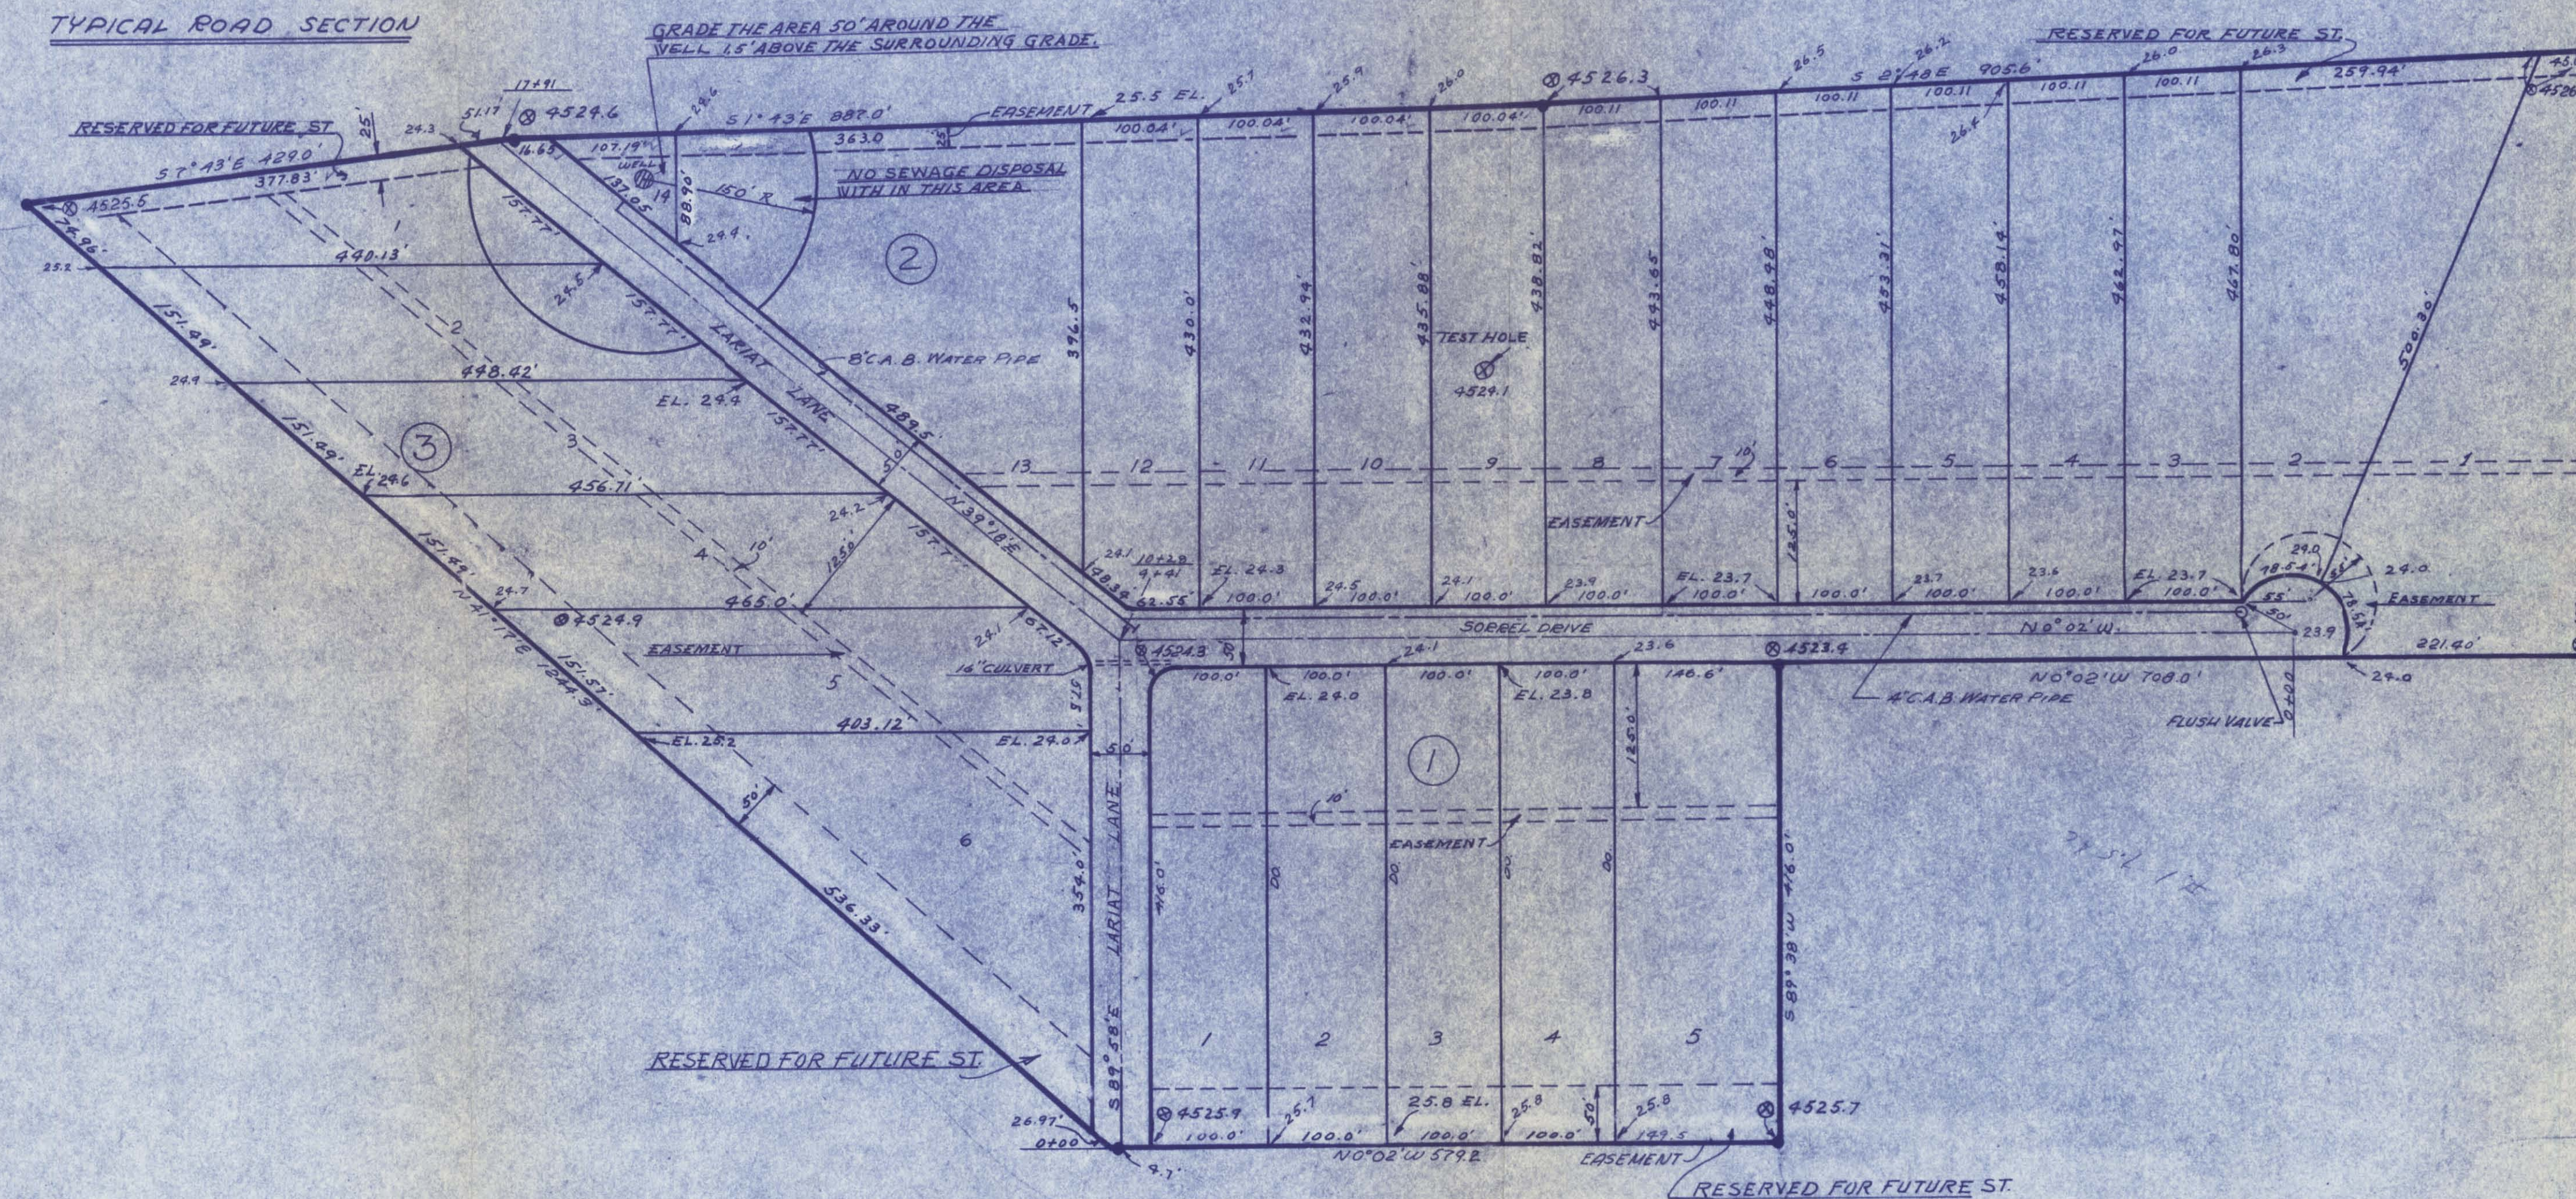

TYPICAL ROAD SECTION







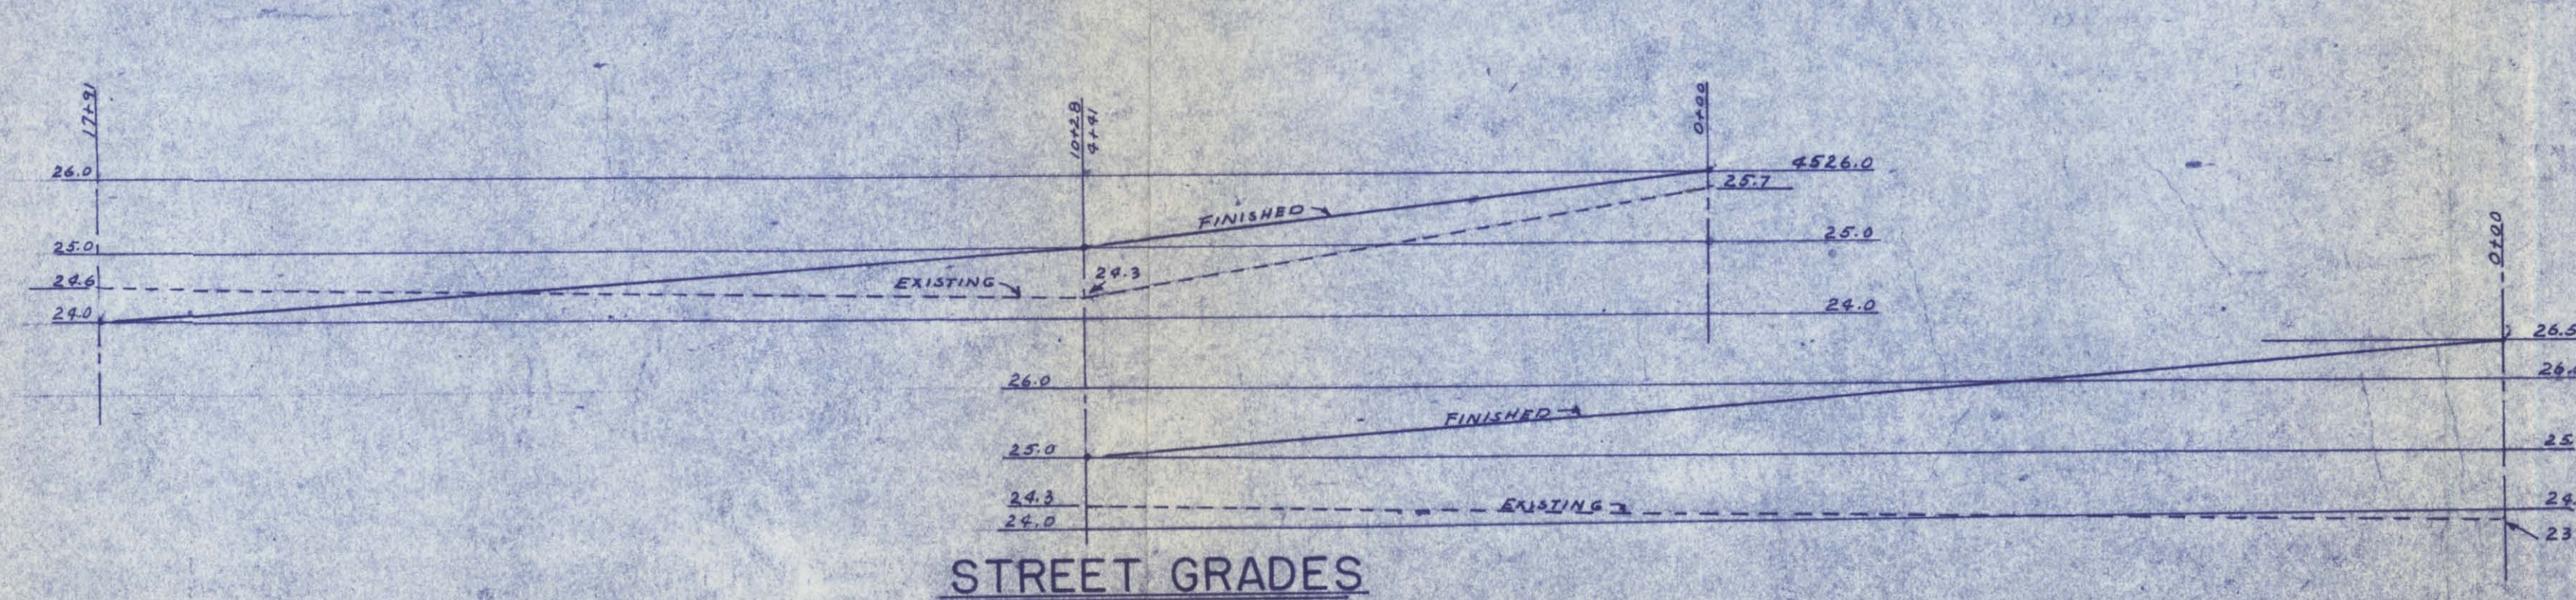


SCALE 1"=100'-0

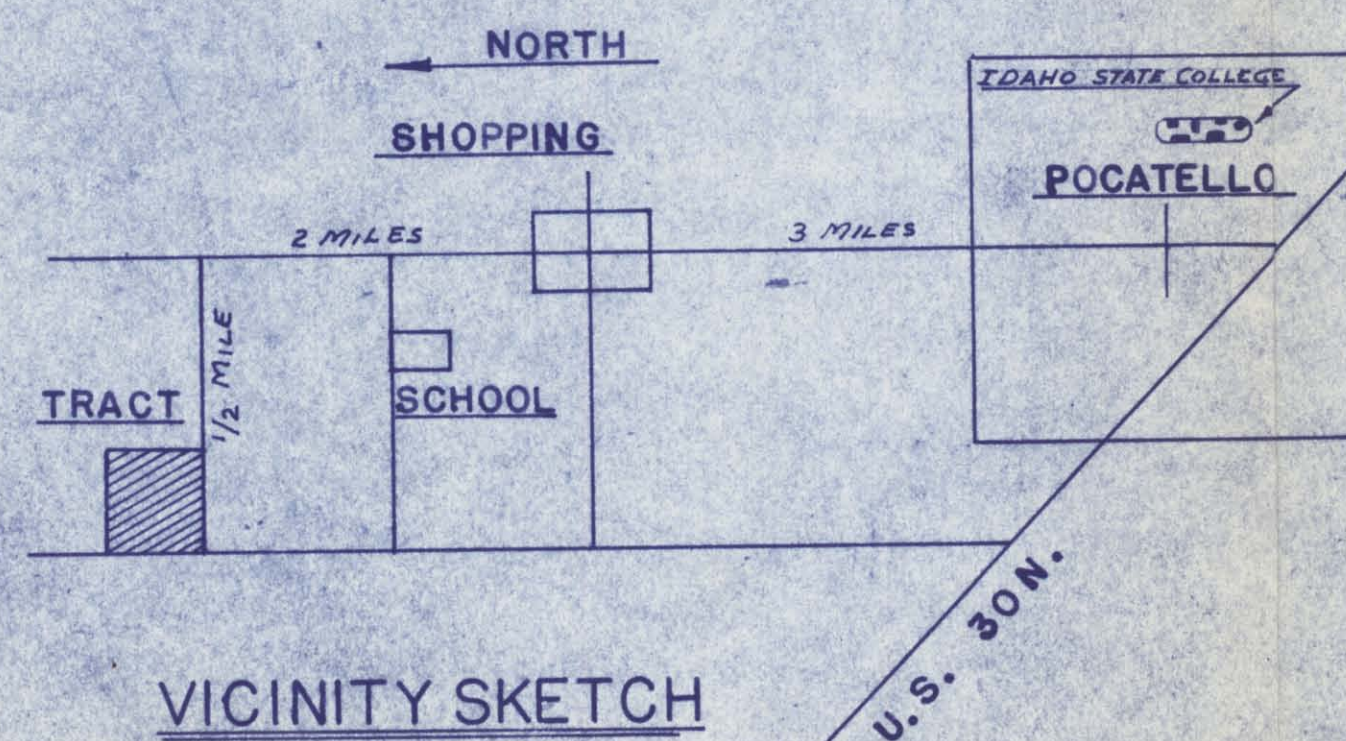

ELEVATIONS

GREENER PASTURES			
A SUBDIVISION IN THE SW 1/4 OF THE SW 1/4 AND THE NW 1/4 OF THE SW 1/4, SEC.34, T5S, R34E, B.M.			
BANNOCK COUNTY			
DATE: 6-12-62	L. H. BALLIF ASSOCIATES		JOB NO. 62116
DRAWN BY: T S J	CONSULTING ENGINEERS		SHEET 1 OF 1
	POCATELLO		IDAHO

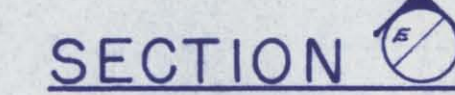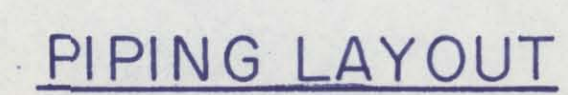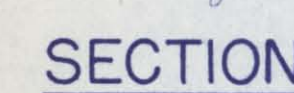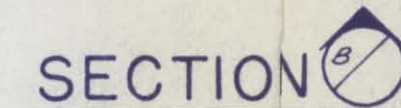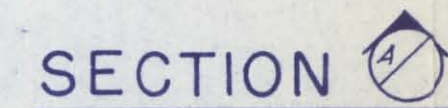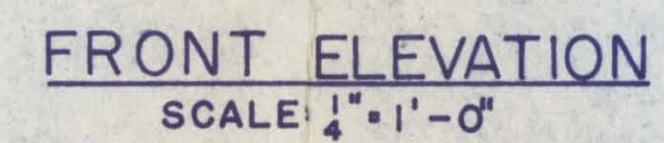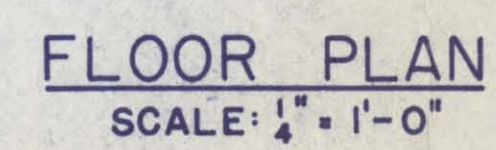

PUMP HOUSE	
GREENER PASTURES SUBDIVISION	
DATE: 12-17-62	JOB NO. 62116
DRAWN BY TSJ	SHEET 1 OF 1
L. H. BALLIF ASSOCIATES CONSULTING ENGINEERS POCATELLO IDAHO	