


FULL LOCATIONS 1400D 17113, 171001

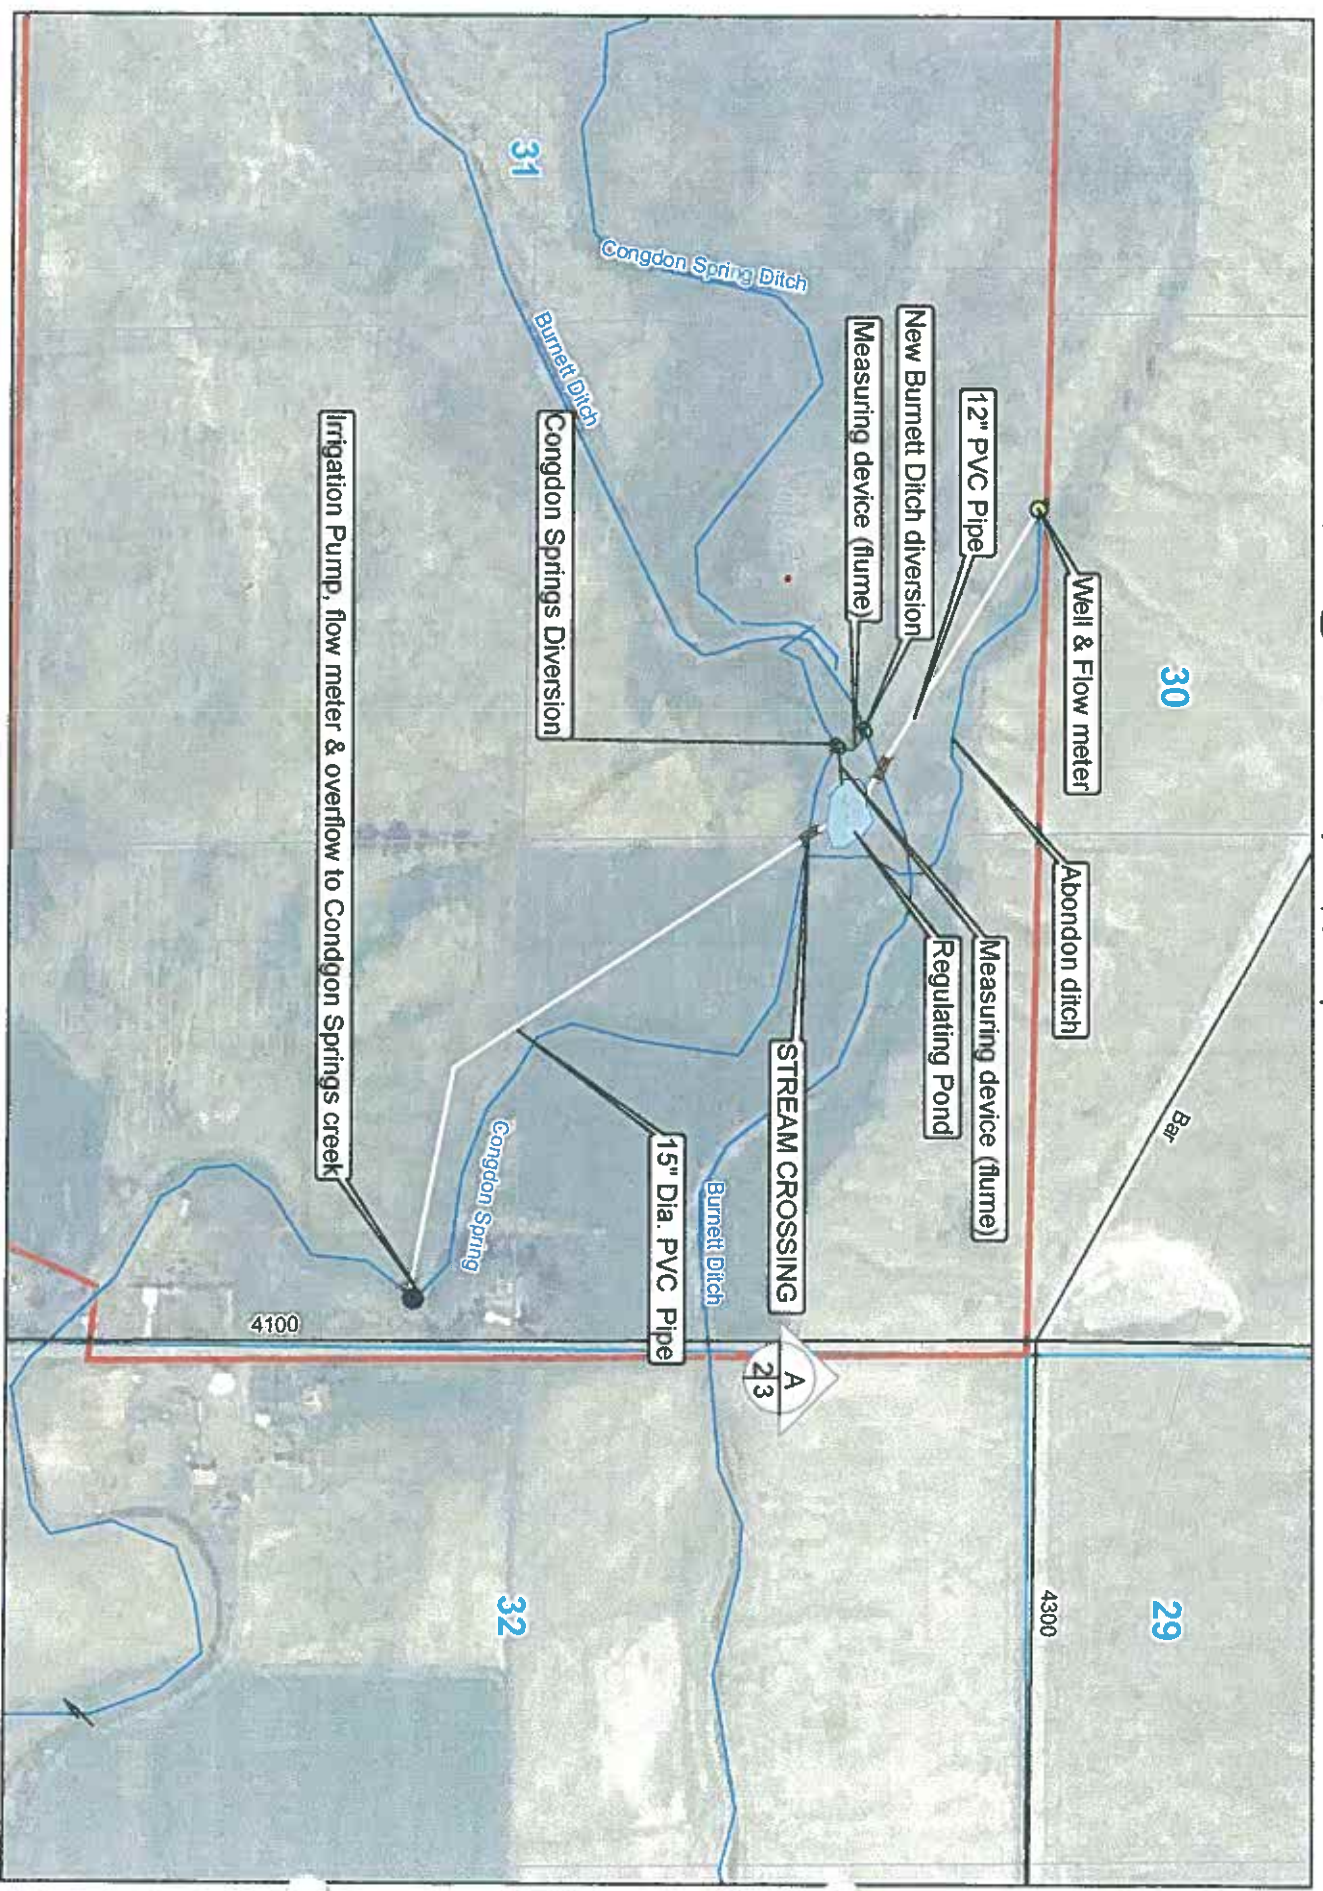

J. LEZAMIZ (WOODBURY FARMS)
PLAN VIEW - IRRIGATION SYSTEM PROJECT 2008
NAIP 2004 AERIAL PHOTO

BROCKWAY ENGINEERING, PLLC.
 ALR - JUNE 12, 2008

- Legend**
- Proposed Crossing
 - Existing Headgates
 - Existing Well
 - Proposed Pond
 - Property Boundary
 - Sections
 - Pipeline