

74758

Ident. No. 95-9483

STATE OF IDAHO
DEPARTMENT OF WATER RESOURCES
APPLICATION FOR PERMIT
To appropriate the public waters of the State of Idaho

RECEIVED
MAR 20 2008
IDWR/North

1. Name of Applicant Mountain Top Home Owners Assoc, Inc Phone 208-665-9502
Mailing address 1400 Northwood Center Ct Ste A CD'A, ID 83814

2. Source of water supply Lake Coeur d'Alene which is a tributary of _____

3. Location of point of diversion is Township 49N Range 04W Sec. 01, in the SW $\frac{1}{4}$,
SW $\frac{1}{4}$, _____ $\frac{1}{4}$, Govt. Lot _____, B.M., Kootenai County;

additional points of diversion if any:

4. Water will be used for the following purposes:

Amount 0.12 for Domestic purposes from Jan 1 to Dec 31 (both dates inclusive)
(cfs or acre-feet per annum)
Amount 0.04 for Irrigation purposes from Mar 15 to Nov 15 (both dates inclusive)
(cfs or acre-feet per annum)
Amount _____ for _____ purposes from _____ to _____ (both dates inclusive)
(cfs or acre-feet per annum)
Amount _____ for _____ purposes from _____ to _____ (both dates inclusive)
(cfs or acre-feet per annum)
Amount _____ for _____ purposes from _____ to _____ (both dates inclusive)
(cfs or acre-feet per annum)
Amount _____ for _____ purposes from _____ to _____ (both dates inclusive)
(cfs or acre-feet per annum)

5. Total quantity to be appropriated is (a) 0.16 and/or (b) _____
cubic feet per second, acre feet per annum

6. Proposed diverting works: Lake Pump 30' deep w/ pipe to system

a. Describe type and size of devices used to divert water from the source Submersible Pump in Lake, 2" line, PVC pipe to Reservoir/Filtration/Disinfection system

b. Height of storage dam N/A feet; active reservoir capacity _____ acre-feet; total reservoir capacity _____ acre-feet

c. Proposed well diameter is N/A inches; proposed depth of well is _____ feet

d. Is ground water with a temperature of greater than 85°F being sought? NO

e. If well is already drilled, when? N/A; Drilling firm _____

Well was drilled for (well owner) _____; Drilling Permit No. _____

7. Time required for completion of works and application of water to proposed beneficial use is 5 years (minimum 1 year)

8. Description of proposed uses (if irrigation only, go to item 9):

- Hydropower; show total feet of head and proposed capacity in kW. _____
- Stockwatering; list number and kind of livestock. _____
- Municipal; show name of municipality. _____
- Domestic; show number of households. Seven (7) Residential units w/ Irrigation
- Other; describe fully. _____

9. Description of place of use:

a. If water is for irrigation, indicate acreage in each subdivision in the tabulation below.

b. If water is used for other purposes, place a symbol of the use (example: D for Domestic) in the corresponding place of use below. See instructions for standard symbols.

TWP	RGE	SEC	NE				NW				SW				SE				TOTALS
			NE	NW	SW	SE	NE	NW	SW	SE	NE	NW	SW	SE	NE	NW	SW	SE	
49N	04W	01											D						
																			1.80
																			1.75

Total number of acres to be irrigated 1.75 - 1.80

10. Describe any other water rights used for the same purposes as described above. Yes, this source will provide irrigation to each connection

11. a. Who owns the property at the point of diversion? CAV OK, LLC

b. Who owns the land to be irrigated or place of use? CAV OK, LLC and private owners

c. If the property is owned by a person other than the applicant, describe the arrangement enabling the applicant to make the filing: Mountain Top Home Owners Assoc, Inc is owned and

12. Remarks: Controlled by CAV OK, LLC.

13. MAP OF PROPOSED PROJECT REQUIRED - Attach an 8½"x11" map clearly identifying the proposed point of diversion place of use, section #, township & range. (A photocopy of a USGS 7.5 minute topographic quadrangle map is preferred.)

BE IT KNOWN that the undersigned hereby makes this application for permit to appropriate the public waters of the State of Idaho as herein set forth.

Nancy J. Hunter Pres. CAV OK
Signature of Applicant (and title, if applicable)


Received by [Signature] Date 3/20/08 Time 2:25P Preliminary check by [Signature]
Fee \$ 100.00 Receipted by [Signature] # N019131 Date 3/20/08
Publication prepared by [Signature] Date 5/8/08 Published in CAV Press 5/15+22/08
Publication approved [Signature] Date 5/29/08

95-9483



Legend

-  QQ
-  Taxlots
-  workingpod
-  workingpou

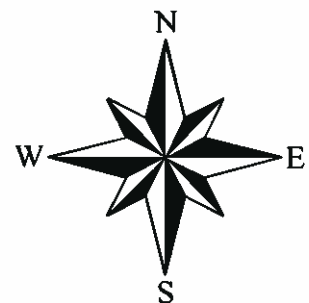




SECREGATION REVISIONS

The revision dates below represent the file save dates for the posting of the listed revisions. All revisions are indicated within the ARCHIVE REVISIONS box in the drawing title block.

- 08/05/04 - VMC
Pin 49N04W-12-3175 redescrbed as Pin of Lot#20150 (05)
- 09/02/04 - VMC
49N04W-12-3185 redescrbed as Lot#20185 (04)
- 09/21/04 - VMC
Pin 49N04W-12-3185 combined w/ 49N04W-01-6300 as
Lot #20150 (05)
- 03/16/05 - VMC
49N04W-12-3175 redescrbed as Lot#20495; 12-3205 redescrbed
as Lot #20498 (05)
- 08/30/06 - ET
49N04W-12-2425 redescrbed as Lot #21155 (07)
- 12/08/07 - ET
49N04W-12-2435, 2445, 2455, 2465 out of 2425 (07)
49N04W-12-2425 redescrbed as Lot#21348 (07)
- 01/29/08 - VMC
49N04W-12-2465 redescrbed as Lot#21772; remainder combined
back into 49N04W-12-2425 (08)


Sec.12 Twp. 49 N. R. 4 W.B.M.

49N04W-12

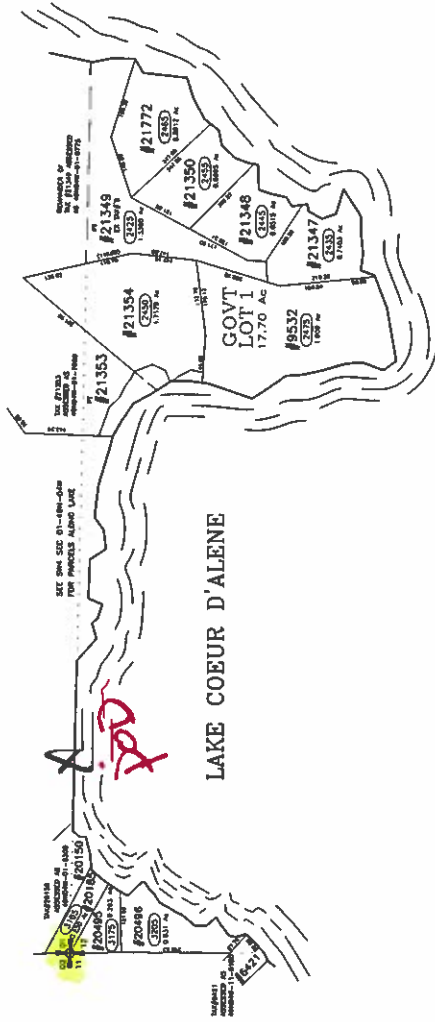

Note:
This drawing is for illustrative purposes only. Property lines are assumed to extend to ordinary mean high water unless otherwise noted.

Not being a full and complete plat, this drawing is not to be used for any purpose other than for reference.

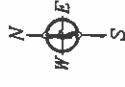

1	2	3	4	5	6	7	8	9	10	11	12
13	14	15	16	17	18	19	20	21	22	23	24
25	26	27	28	29	30	31	32	33	34	35	36

KOOTENAI COUNTY
IDAHO

ARCHIVE REVISIONS

DATE	REVISION	BY	DATE
08-05-04	Pin 49N04W-12-3175 redescrbed as Pin of Lot#20150 (05)	VMC	08-05-04
09-02-04	49N04W-12-3185 redescrbed as Lot#20185 (04)	VMC	09-02-04
09-21-04	Pin 49N04W-12-3185 combined w/ 49N04W-01-6300 as Lot #20150 (05)	VMC	09-21-04
03-16-05	49N04W-12-3175 redescrbed as Lot#20495; 12-3205 redescrbed as Lot #20498 (05)	VMC	03-16-05
08-30-06	49N04W-12-2425 redescrbed as Lot #21155 (07)	ET	08-30-06
12-08-07	49N04W-12-2435, 2445, 2455, 2465 out of 2425 (07)	ET	12-08-07
01-29-08	49N04W-12-2465 redescrbed as Lot#21772; remainder combined back into 49N04W-12-2425 (08)	VMC	01-29-08

NOTES


This drawing is for illustrative purposes only. Property lines are assumed to extend to ordinary mean high water unless otherwise noted.

Records of Survey used

DATE

SCALE: 1 INCH = 200 FEET

Sec.12 Twp.49N. R.4W.B.M.

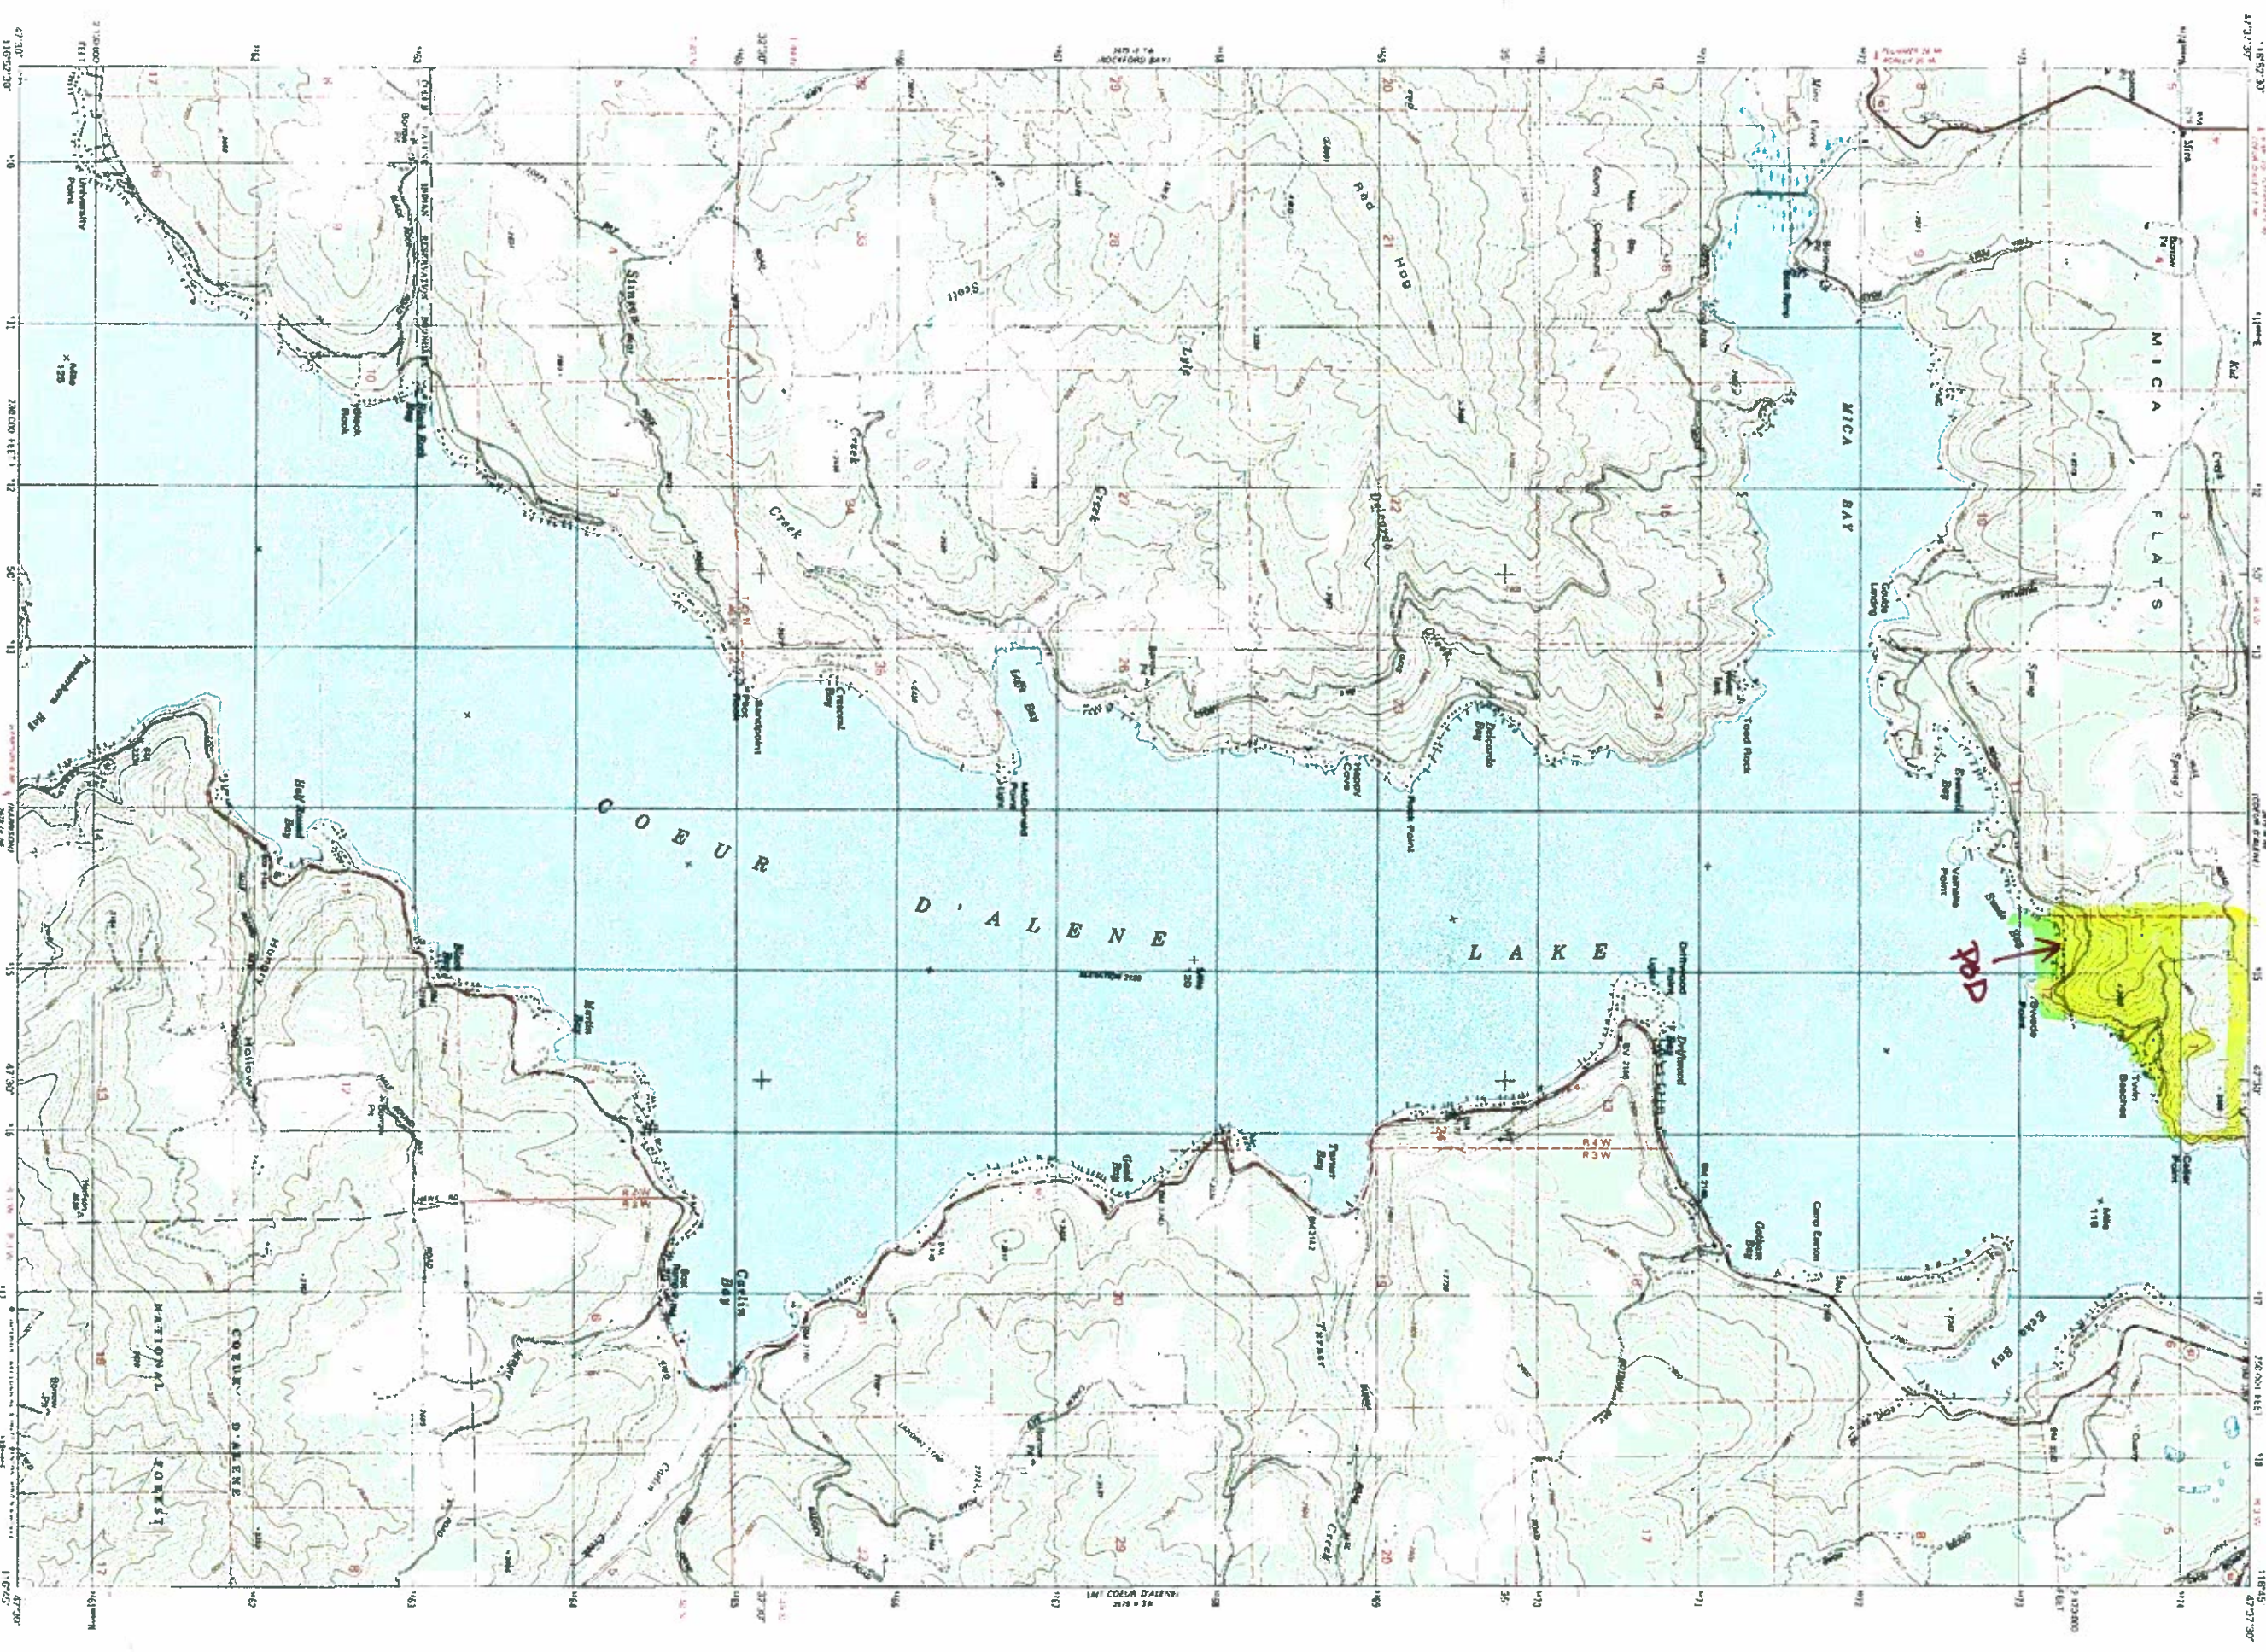

Mapmed, edited, and published by the Geological Survey

Contour by 1965 and NOS-NDMA

Topography by photogrammetric methods from aerial photography taken 1975. Field checked 1976. Map scaled 1981.

Horizontal and vertical datum: 1983. 1983 contour interval: 40 feet. 1983 contour interval: 40 feet.

1987 North American Datum. 1983. 1983 contour interval: 40 feet. 1983 contour interval: 40 feet.

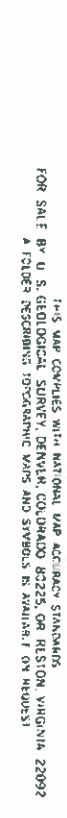


EXHIBIT A - BEFORE BOUNDARY LINE ADJUSTMENT

SE 1/4 OF SECTION 2, W 1/2 OF THE SW 1/4 OF SECTION 1, GOVERNMENT LOT 7, SECTION 1,
GOVERNMENT LOT 1, SECTION 12, TOWNSHIP 49 NORTH, RANGE 4 WEST, BOISE MERIDIAN,
KOOTENAI COUNTY, IDAHO

PAGE 1 OF 2

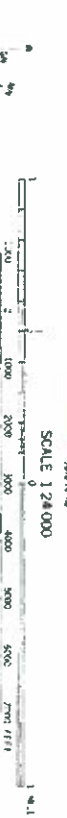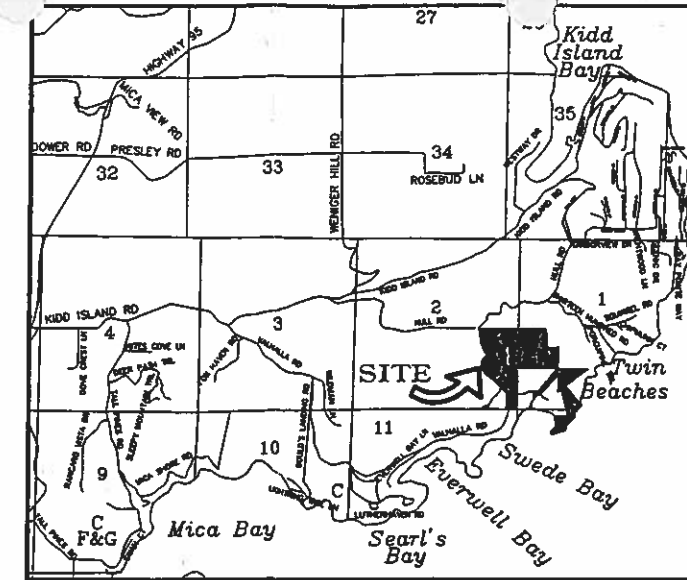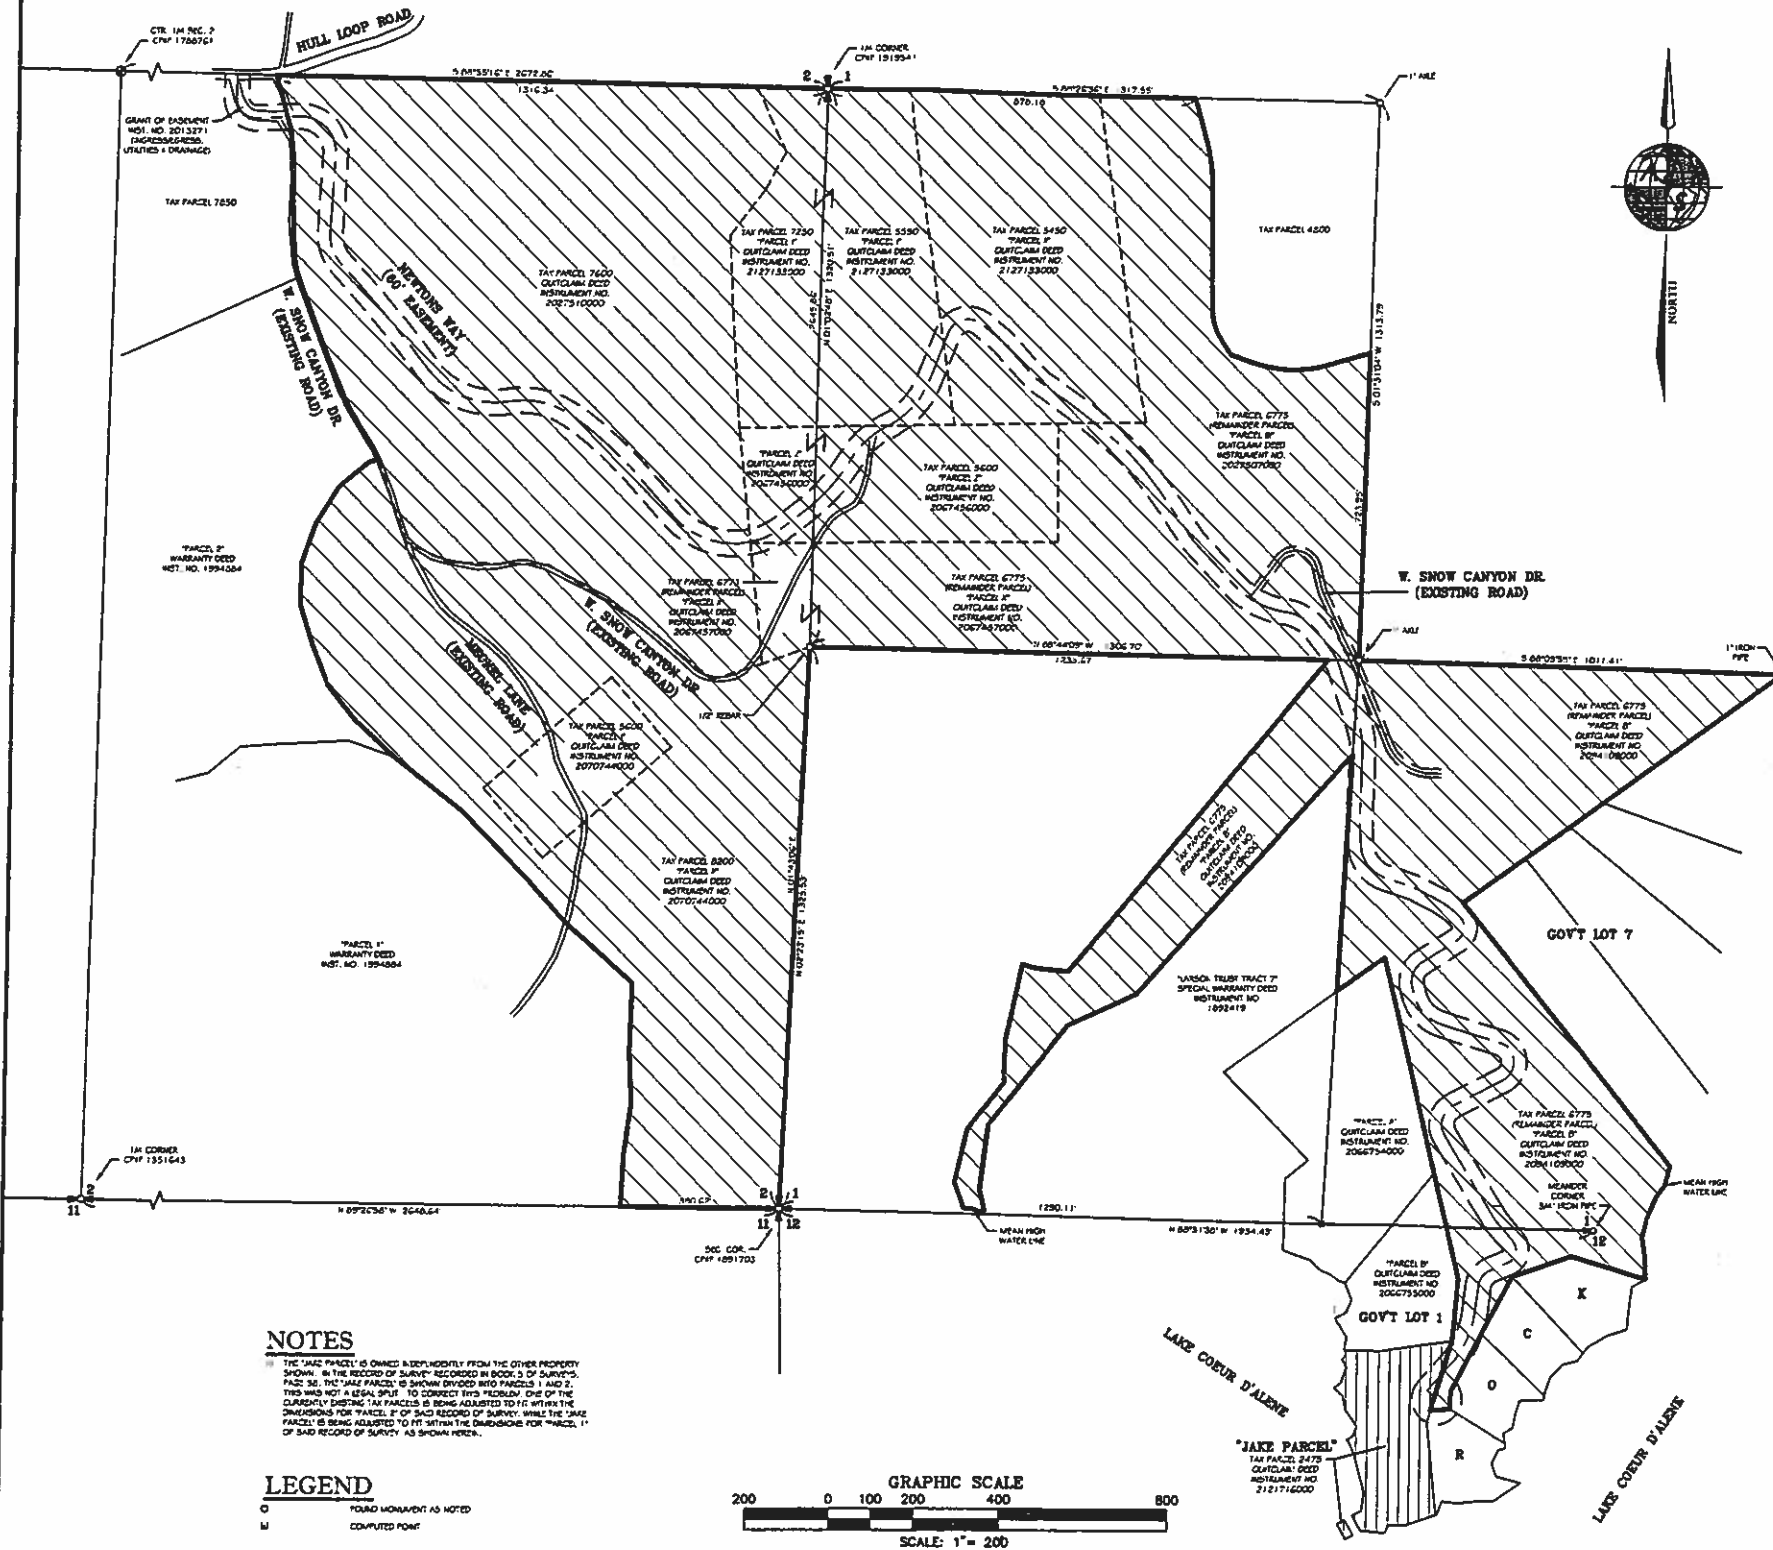

VICINITY MAP
NO SCALE

**ADVANCED
TECHNOLOGY
SURVEYING &
ENGINEERING
INC.**

 P.O. BOX 3457, HAYDEN IDAHO, 83435
• PH: (208)-772-2745 • FAX (208)-762-7731 •

SE 1/4 OF SEC. 2, W 1/2 OF THE SW 1/4
OF SEC. 1, GOV'T LOT 7, SEC. 1, & GOV'T
LOT 1, SEC. 12, T. 49 N., R. 4 W., B.M.,
KOOTENAI COUNTY, IDAHO
DECEMBER 2007


ORNL BY:	RDO
DATE:	12-16-07
PATH:	Z:PROJ
DWG:	84-AFTER
PROJ:	07-095
SCALE:	
HORIZ:	1"=200'
VERT:	1"=10'

PAGE:
1 OF 2

EXHIBIT A - AFTER BOUNDARY LINE ADJUSTMENT

SE 1/4 OF SECTION 2, W 1/2 OF THE SW 1/4 OF SECTION 1, GOVERNMENT LOT 7, SECTION 1,
GOVERNMENT LOT 1, SECTION 12, TOWNSHIP 49 NORTH, RANGE 4 WEST, BOISE MERIDIAN,
KOOTENAI COUNTY, IDAHO

PAGE 2 OF 2


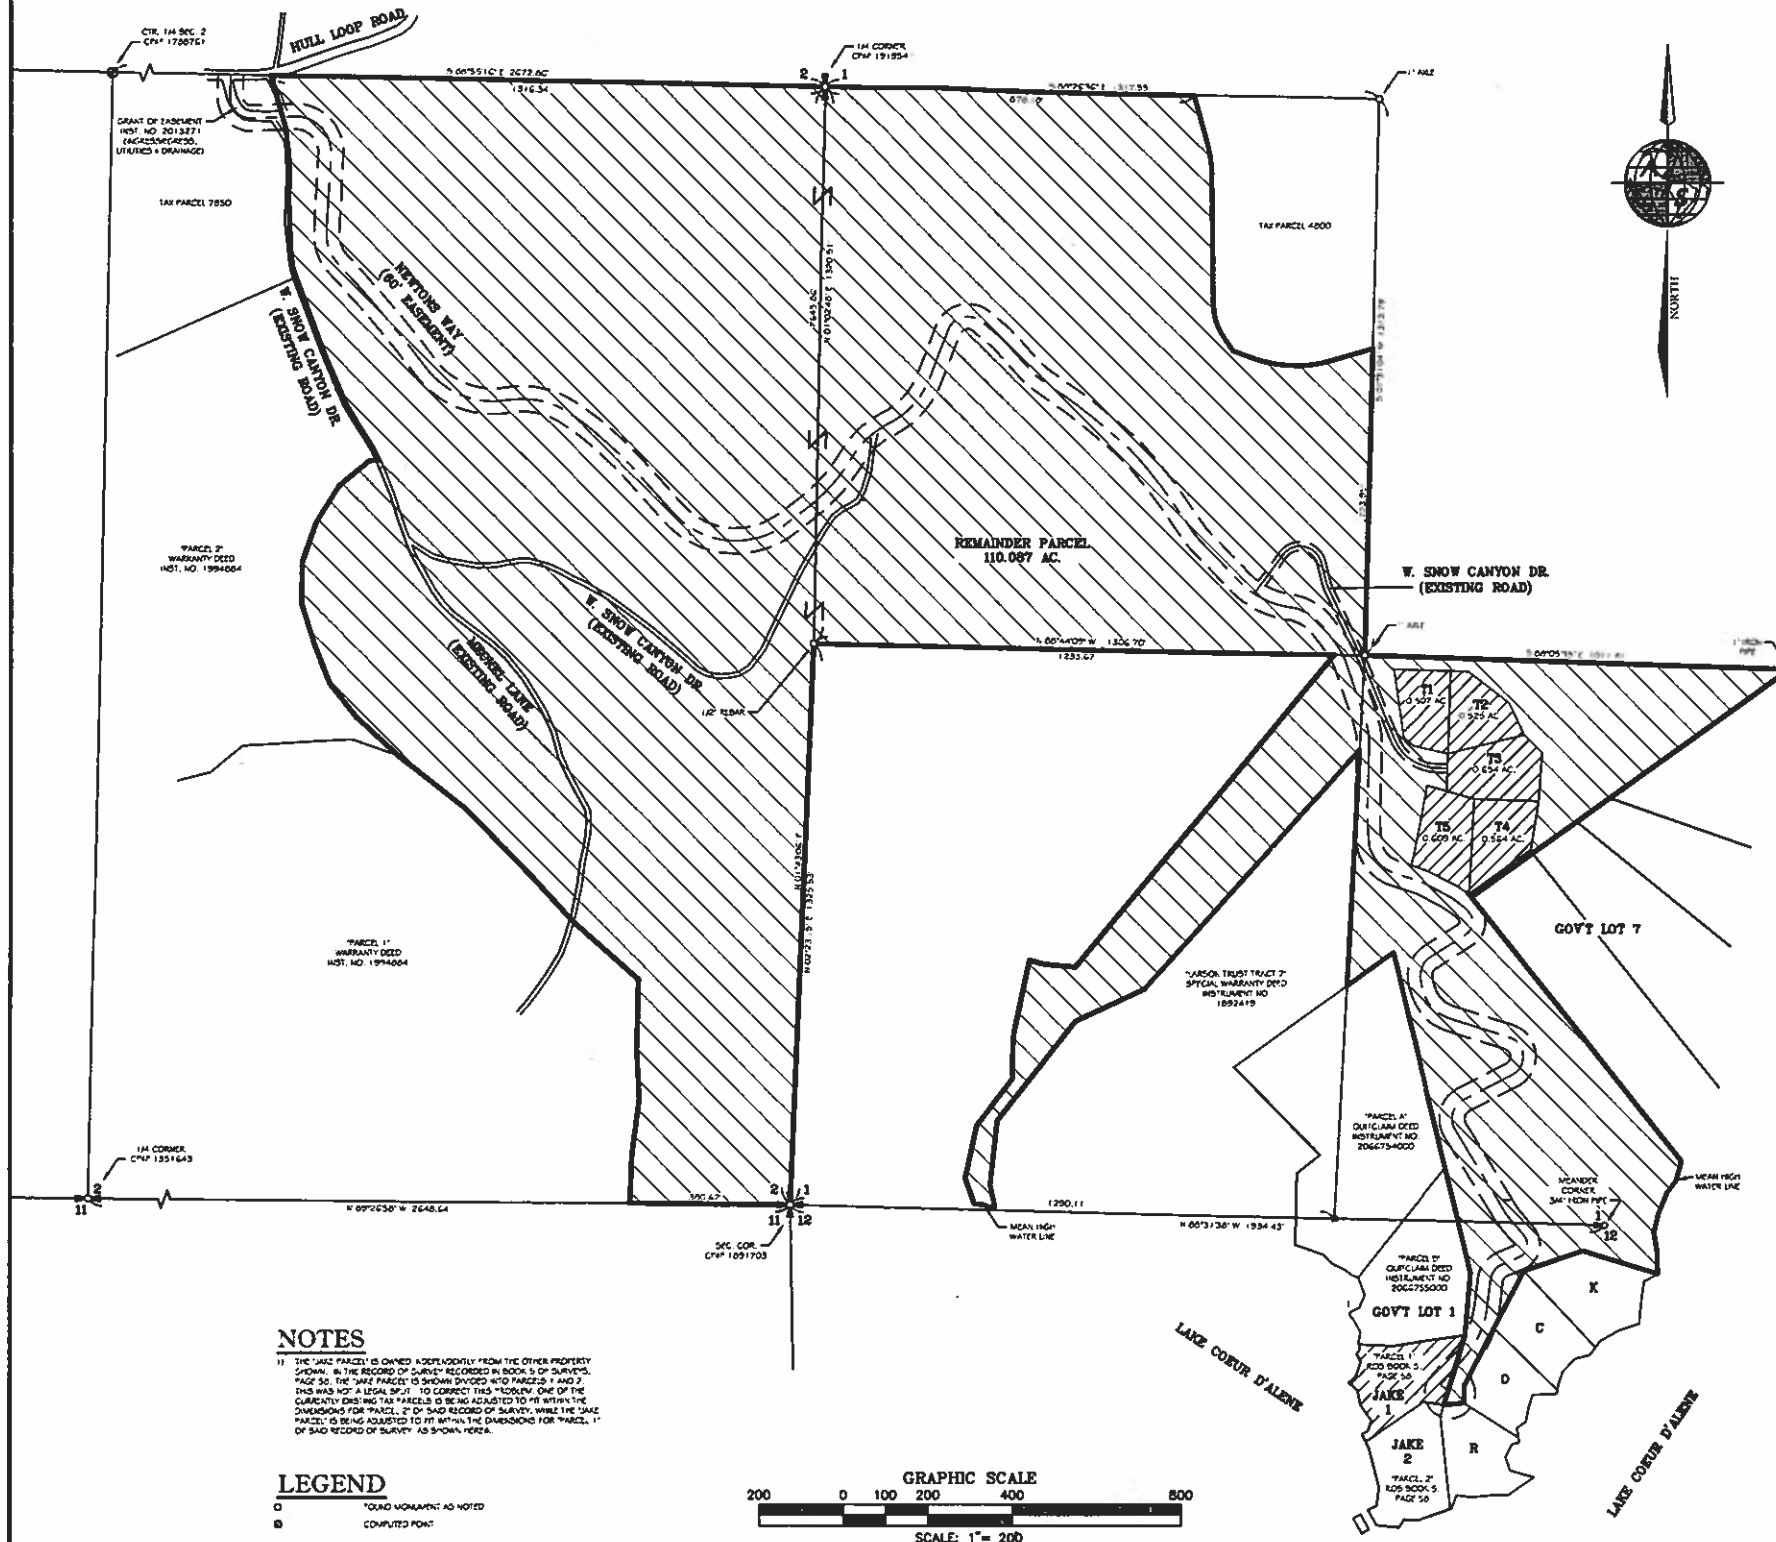


NOTES

1. THE 'JAKE' PARCELS ARE OWNED SEPARATELY FROM THE OTHER PROPERTY SHOWN. IN THE RECORD OF SURVEY RECORDED IN BOOK 9 OF SURVEYS, PAGE 50, THE 'JAKE' PARCELS ARE SHOWN DIVIDED INTO PARCELS 1 AND 2. THIS WAS NOT A LEGAL SPLIT. TO CORRECT THIS 'FLOUZY' LINE OF THE CURRENTLY EXISTING TWO PARCELS IS BEING ADJUSTED TO FIT WITHIN THE DIMENSIONS FOR 'PARCEL 2' OF SAID RECORD OF SURVEY, WHILE THE 'JAKE' PARCELS ARE BEING ADJUSTED TO FIT WITHIN THE DIMENSIONS FOR 'PARCEL 1' OF SAID RECORD OF SURVEY AS SHOWN HERE.

LEGEND

○ FOUND MONUMENT AS NOTED
● COMPUTED POINT

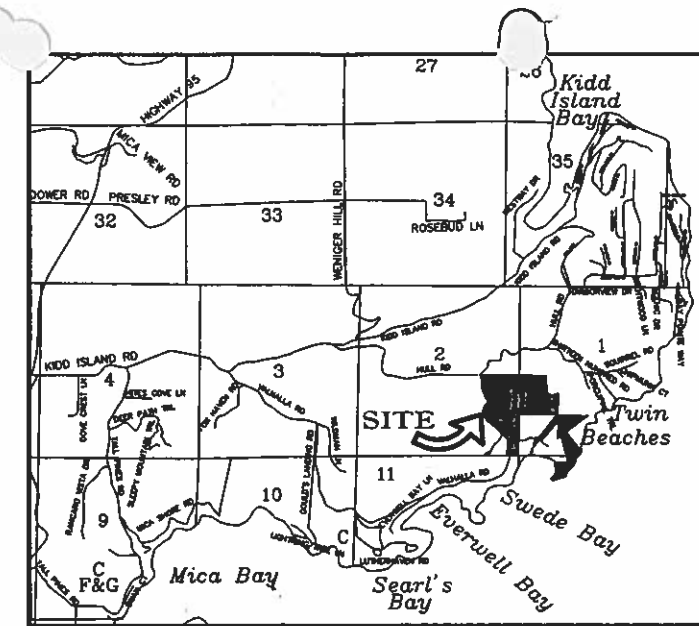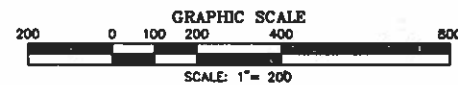

VICINITY MAP
NO SCALE

ADVANCED
TECHNOLOGY
&
ENGINEERING
INC.
P.O. BOX 3457, HAYDEN IDAHO, 83835
• PH: (208) 772-2745 • FAX: (208) 762-7731 •

SE 1/4 OF SEC. 2, W 1/2 OF THE SW 1/4
OF SEC. 1, GOVT LOT 7, SEC. 1, & GOVT
LOT 1, SEC. 12, T. 49 N., R. 4 W., B.M.,
KOOTENAI COUNTY, IDAHO
DECEMBER

DATE:	12-18-07
BY:	2/2000
CHKD:	2/2000
PROJ:	07-005
SCALE:	1"=200'
VERT:	N/A