

74740

Ident. No. 95-9480

STATE OF IDAHO
DEPARTMENT OF WATER RESOURCES
APPLICATION FOR PERMIT

To appropriate the public waters of the State of Idaho

RECEIVED
APR 11 2008
IDWR/North

1. Name of Applicant Garwood Water Cooperative Phone 208-772-3763
Mailing address PO Box 1137 Hayden, ID 83835 Email _____
2. Source of water supply Ground Water which is a tributary of _____
3. Location of point of diversion is Township 52N Range 04W Sec. 24, in the NE $\frac{1}{4}$,
SE $\frac{1}{4}$, _____ Govt. Lot _____, B.M., _____ Kootenai County;
additional points of diversion if any Township 52N Range 04W Sec. 24 in the NE 1/4, SE 1/4, Kootenai County
4. Water will be used for the following purposes:
Amount 2.0 CFS for Municipal purposes from Jan 1 to Dec 31 (both dates inclusive)
(cfs or acre-feet per year)
Amount _____ for _____ purposes from _____ to _____ (both dates inclusive)
(cfs or acre-feet per year)
Amount _____ for _____ purposes from _____ to _____ (both dates inclusive)
(cfs or acre-feet per year)
5. Total quantity to be appropriated is (a) 2.0 CFS and/or (b) _____
cubic feet per second acre feet per year
6. Proposed diverting works:
 - a. Describe type and size of devices used to divert water from the source Submersible Electric Pumps
 - b. Height of storage dam _____ feet; active reservoir capacity _____ acre-feet;
total reservoir capacity _____ acre-feet
 - c. Proposed well diameter is _____ inches; proposed depth of well is _____ feet
 - d. Is ground water with a temperature of greater than 85°F being sought? _____
 - e. If well is already drilled, when? 1986 & 1995; Drilling firm H2O Well Service #448;
Well was drilled for (well owner) Garwood Water Cooperative; Drilling Permit No 95-86-N-125 & 95-N-0005-000
7. Time required for completion of works and application of water to proposed beneficial use is 5 years (minimum 1 year)
8. Description of proposed uses (if irrigation only, go to item 9):
 - a. Hydropower; show total feet of head and proposed capacity in kW. _____
 - b. Stockwatering; list number and kind of livestock. _____
 - c. Municipal; show name of municipality. Garwood Water Cooperative
 - d. Domestic; show number of households. _____
 - e. Other; describe fully. _____

9. Description of place of use:

- a. If water is for irrigation, indicate acreage in each subdivision in the tabulation below.
- b. If water is used for other purposes, place a symbol of the use (example: D for Domestic) in the corresponding place of use below. See instructions for standard symbols.

TWP	RGE	SEC	NE				NW				SW				SE				TOTALS
			NE	NW	SW	SE	NE	NW	SW	SE	NE	NW	SW	SE	NE	NW	SW	SE	
SEE Attached Map			Garwood Water Cooperative Facilities Plan and Future Service Area Map SA-2 3/20/08																
																			M

Total number of acres to be irrigated: _____

10. Describe any other water rights used for the same purposes as described above. Include water delivered by a municipality, canal company, or irrigation district. If this application is for domestic purposes, do you intend to use this water, water from another source, or both, to irrigate your lawn, garden, and/or landscaping? 95-08532

11. a. Who owns the property at the point of diversion? Applicant
- b. Who owns the land to be irrigated or place of use? Applicant
- c. If the property is owned by a person other than the applicant, describe the arrangement enabling the applicant to make this filing: _____

12. Describe your proposal in narrative form, and provide additional explanation for any of the items above. Attach additional pages if necessary. _____

Garwood Water Cooperative (PWS # ID 1280225), a municipal provider under the terms and conditions of section 42-202, Idaho Code, is capable of providing water service to areas with reasonably high growth potential. In order to anticipate the future needs within the area identified on the attached future service area map (SA-2), the applicant requests a rate of diversion consistent with the expected population growth and service area expansion. Phased capital improvement projects will be completed as demand increases during the 5 to 15 year planning horizon period.

13. **MAP OF PROPOSED PROJECT REQUIRED** - Attach an 8½"x11" map clearly identifying the proposed point of diversion, place of use, section #, township & range. (A photocopy of a USGS 7.5 minute topographic quadrangle map is preferred.)

BE IT KNOWN that the undersigned hereby makes this application for permit to appropriate the public waters of the State of Idaho as herein set forth.


Signature of Applicant

APRIL 7, 2008

Luke Russell, Chairman

Print Name (and title, if applicable)

For Department Use:

Received by dp Date 4/11/08 Time 8:45a Preliminary check by _____
 Fee \$ 290.00 Receipted by dp Receipt No. N019165 Date 4/11/08
 Publication prepared by dp Date 4/24/08 Published in CDR Press 5/14/08
 Publication approved dp Date 5/9/08 Dates Published 5/14/08

No. C 84582	Due no later than August 31, 2007 Annual Report Form		2. Registered Agent and Office NO PO BOX HOWARD J. WITHERWAX 2216 E GARWOOD RD HAYDEN LAKE, ID 83835 LUKE RUSSELL 1775 N. CANYON BAY CT HAYDEN, ID 83835
Return to: SECRETARY OF STATE 700 WEST JEFFERSON PO BOX 83720 BOISE, ID 83720-0080 NO FILING FEE IF RECEIVED BY DUE DATE	1. Mailing Address - Correct in this box, if applicable GARWOOD WATER COOPERATIVE, INC. HOWARD J. WITHERWAX PO BOX 1137 HAYDEN LAKE, ID 83835		3. New Registered Agent Signature
4. Corporations: Enter Names and Business Addresses of President, Secretary and Directors.			
<u>Office held</u>	<u>Name</u>	<u>Street or P.O. Address</u>	<u>City</u> <u>State</u> <u>Zip</u>
Chair	Luke Russell	1775 N. CANYON BAY CT	HAYDEN ID 83835
Secretary	Donna Osborne	17661 N. CEDAR GROVE	HAYDEN ID 83835
Treasurer	Glen Rothrock	17247 N. RIMROCK RD	HAYDEN, ID 83825
member	GARY ROWLES	16661 N. RIMROCK RD	HAYDEN ID 83835
member	Kendall Bodkin	5470 E GARWOOD RD	HAYDEN, ID 83835
5. Organized Under the Laws of: IDAHO C 84582		6. Signature Date <u>8-27-07</u> Name (Typed or Printed) <u>GLEN ROTHROCK</u> Title <u>Treasurer</u>	

Issued 06/01/2007

Do Not Tape or Staple

200708000785




Applications:

Legend


- Service Area
- Townships
- PLS Sections
- Quarter Quarters

Service Area Boundary
GIS Place of Use Illustration

95-9480

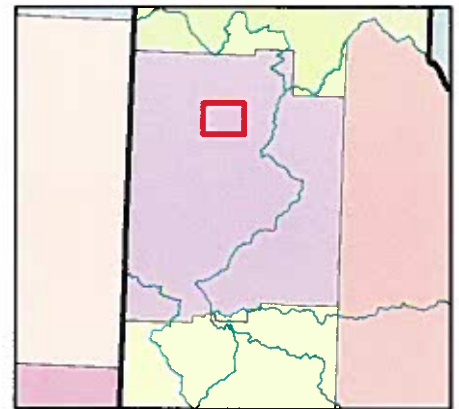


Kootenai County
IDWR Basin 95

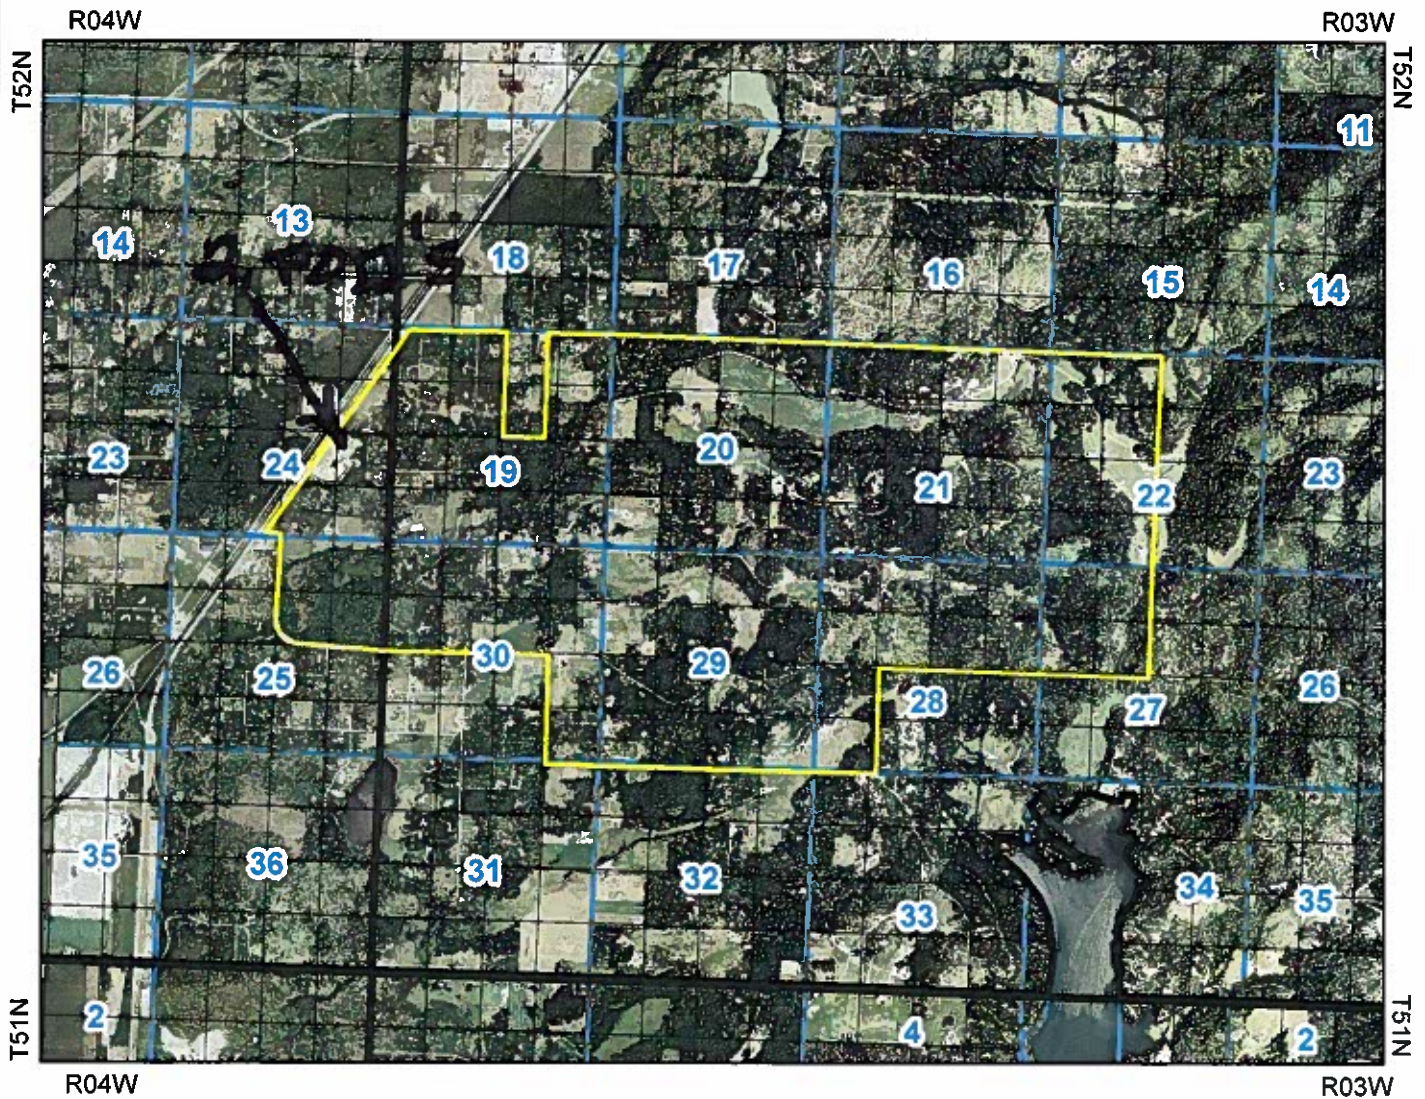


Prepared by Keith Franklin
On Friday, April 18, 2008
2006 Aerial Photography



GARWOOD WATER COOPERATIVE FACILITIES PLAN AND FUTURE SERVICE AREA MAP KOOTENAI COUNTY, IDAHO

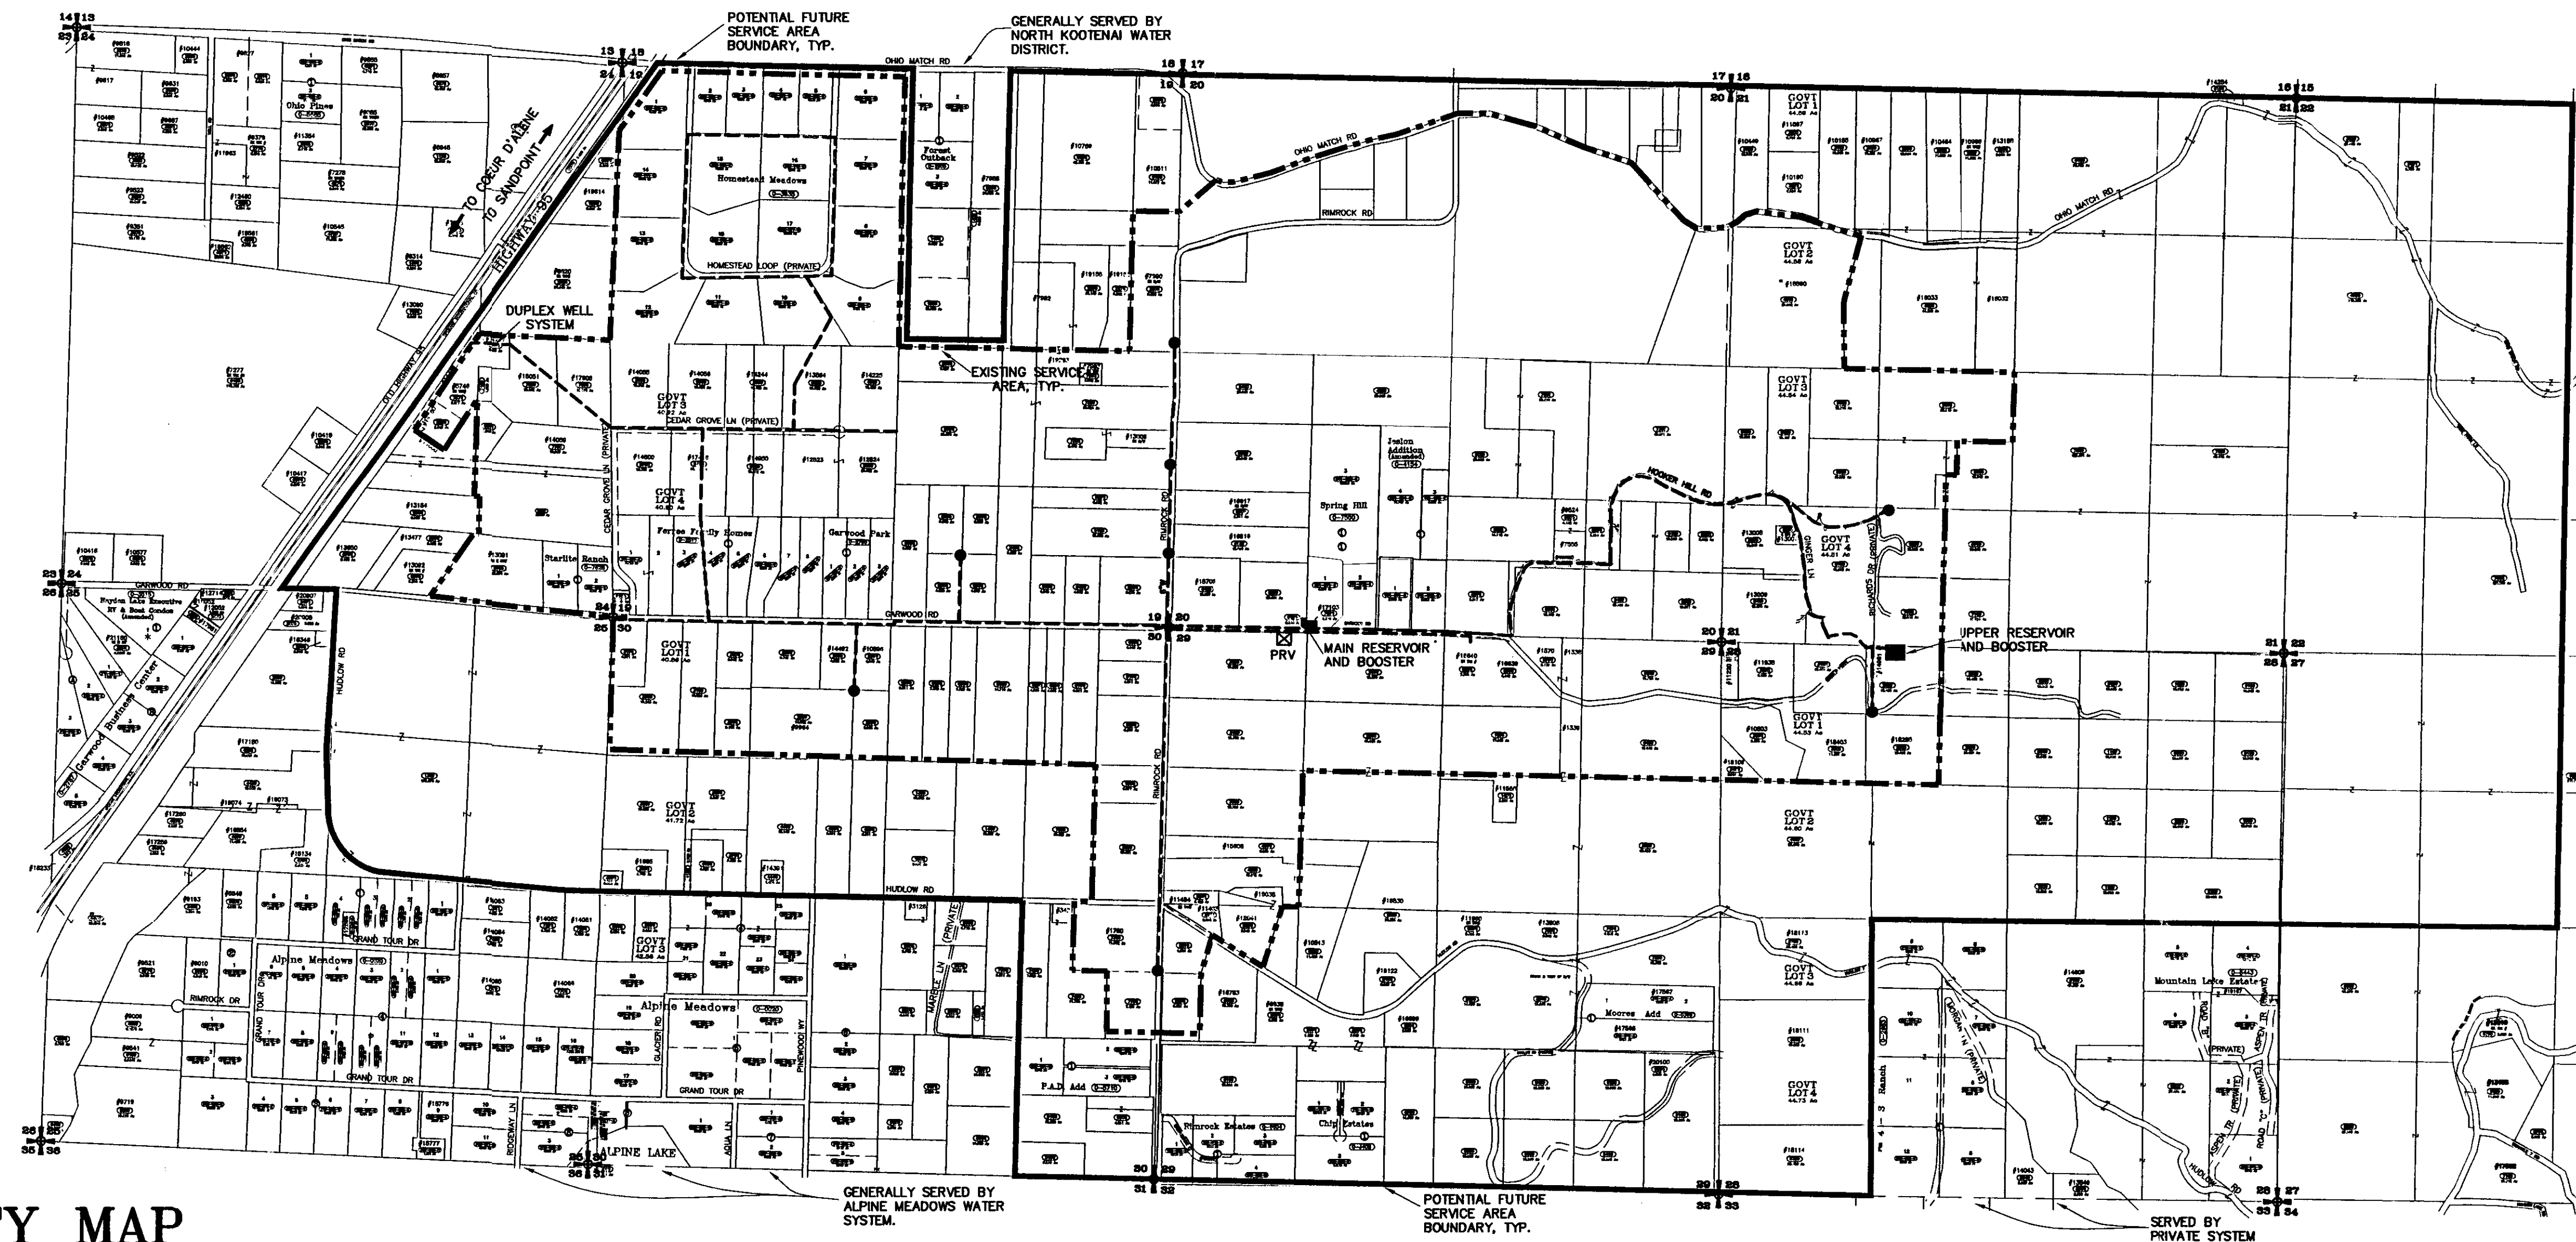

VICINITY MAP

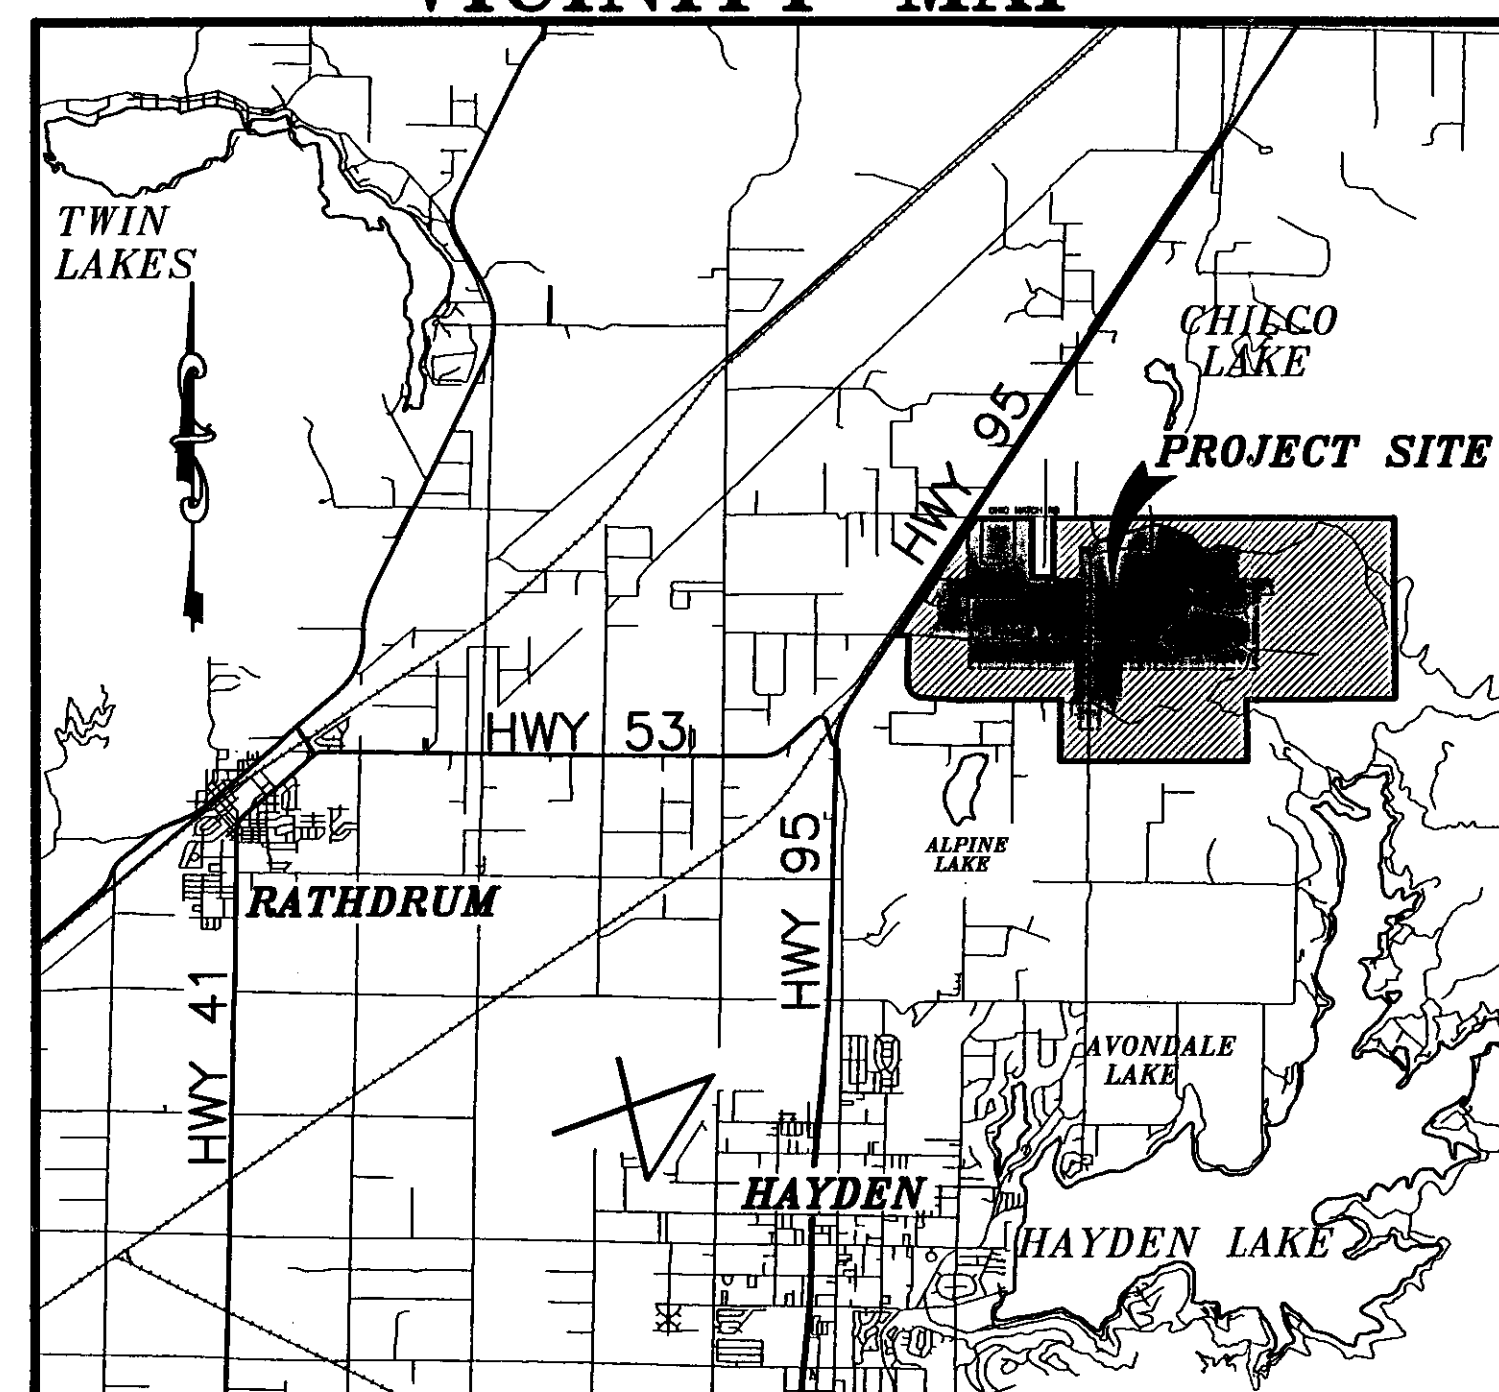


NOTE:
LAYOUT BASED ON INFORMATION FROM KOOTENAI
COUNTY ASSESSOR'S OFFICE. INFORMATION
SHOWN IS APPROXIMATE AND FOR ILLUSTRATION
PURPOSES ONLY.

WATER LINES SHOWN FOR ILLUSTRATION ONLY,
REFER TO SPECIFIC PROJECT AS-BUILT
INFORMATION FOR DETAIL.

POTENTIAL FUTURE SERVICE AREA BOUNDARY IS
SUBJECT TO REVISION TO AVOID CONFLICT
WITH EXISTING WATER SYSTEMS.

INCLUSION IN THE POTENTIAL FUTURE SERVICE AREA IS NOT A GUARANTEE OF WATER SERVICE AVAILABILITY BY GARWOOD WATER COOPERATIVE.

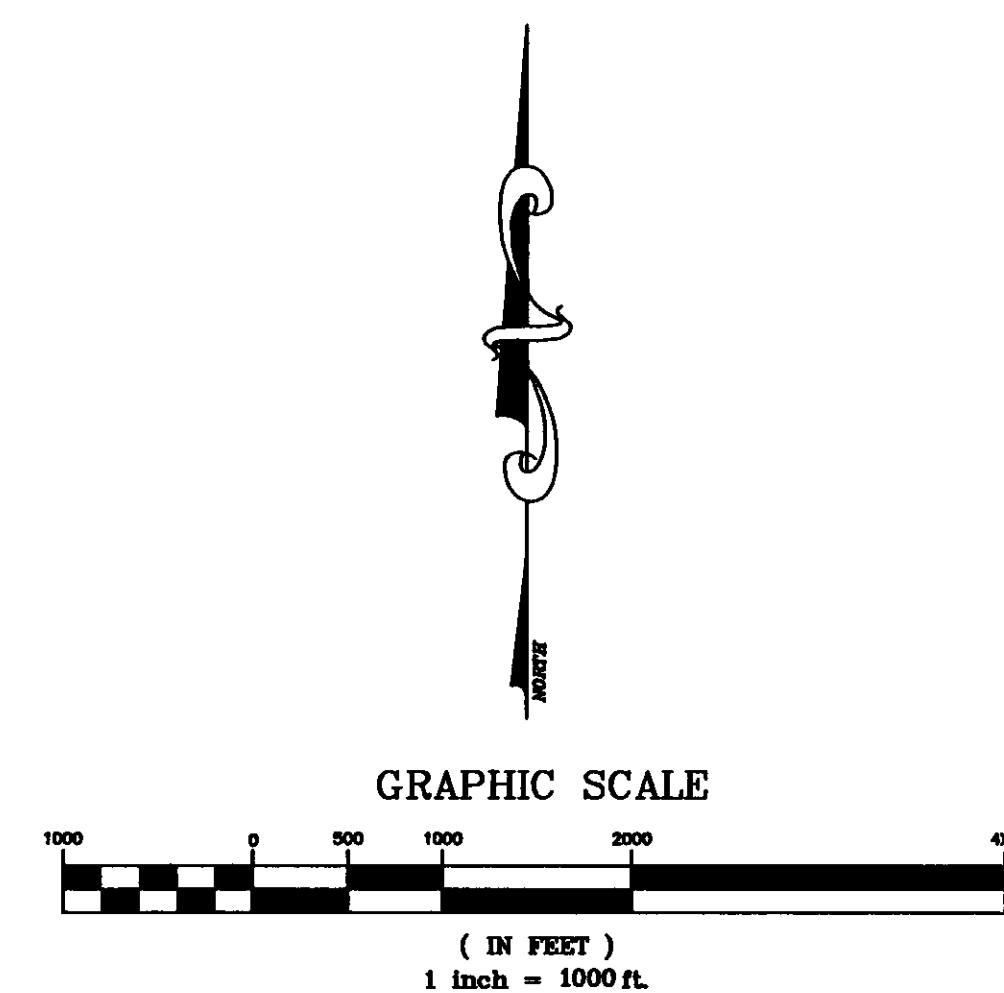

LEGEND

- - - - - EXISTING SERVICE AREA (3/08)
 _____ FUTURE SERVICE AREA BOUNDARY
 - - - - - EXISTING WATER MAIN
 ● FLUSH HYDRANT

LOCATION: Kootenai County, Idaho		 F-RAME & S-METANA, PA <i>Consulting Engineers</i> 603 North 4th Street, Coeur d'Alene, Idaho, 83814 PH: (208)664-2121 / FAX: 785-5502 Email: smetana@codelphila.net	DESIGN BY JAS	NO.	DATE	REVISION
SHEET TITLE: GARWOOD WATER COOPERATIVE FACILITIES PLAN AND FUTURE SERVICE AREA MAP			DRAWN BY JAS			
SECTION-TOWNSHIP-RANGE			CHECKED BY JAS			
PROJECT NO. G236			PLOT DATE 3/20/08			
CAD FILE: G236-AREA MAP						
DRAWING NO. SA-2						