




TSAN R500 Sec 22 & 23

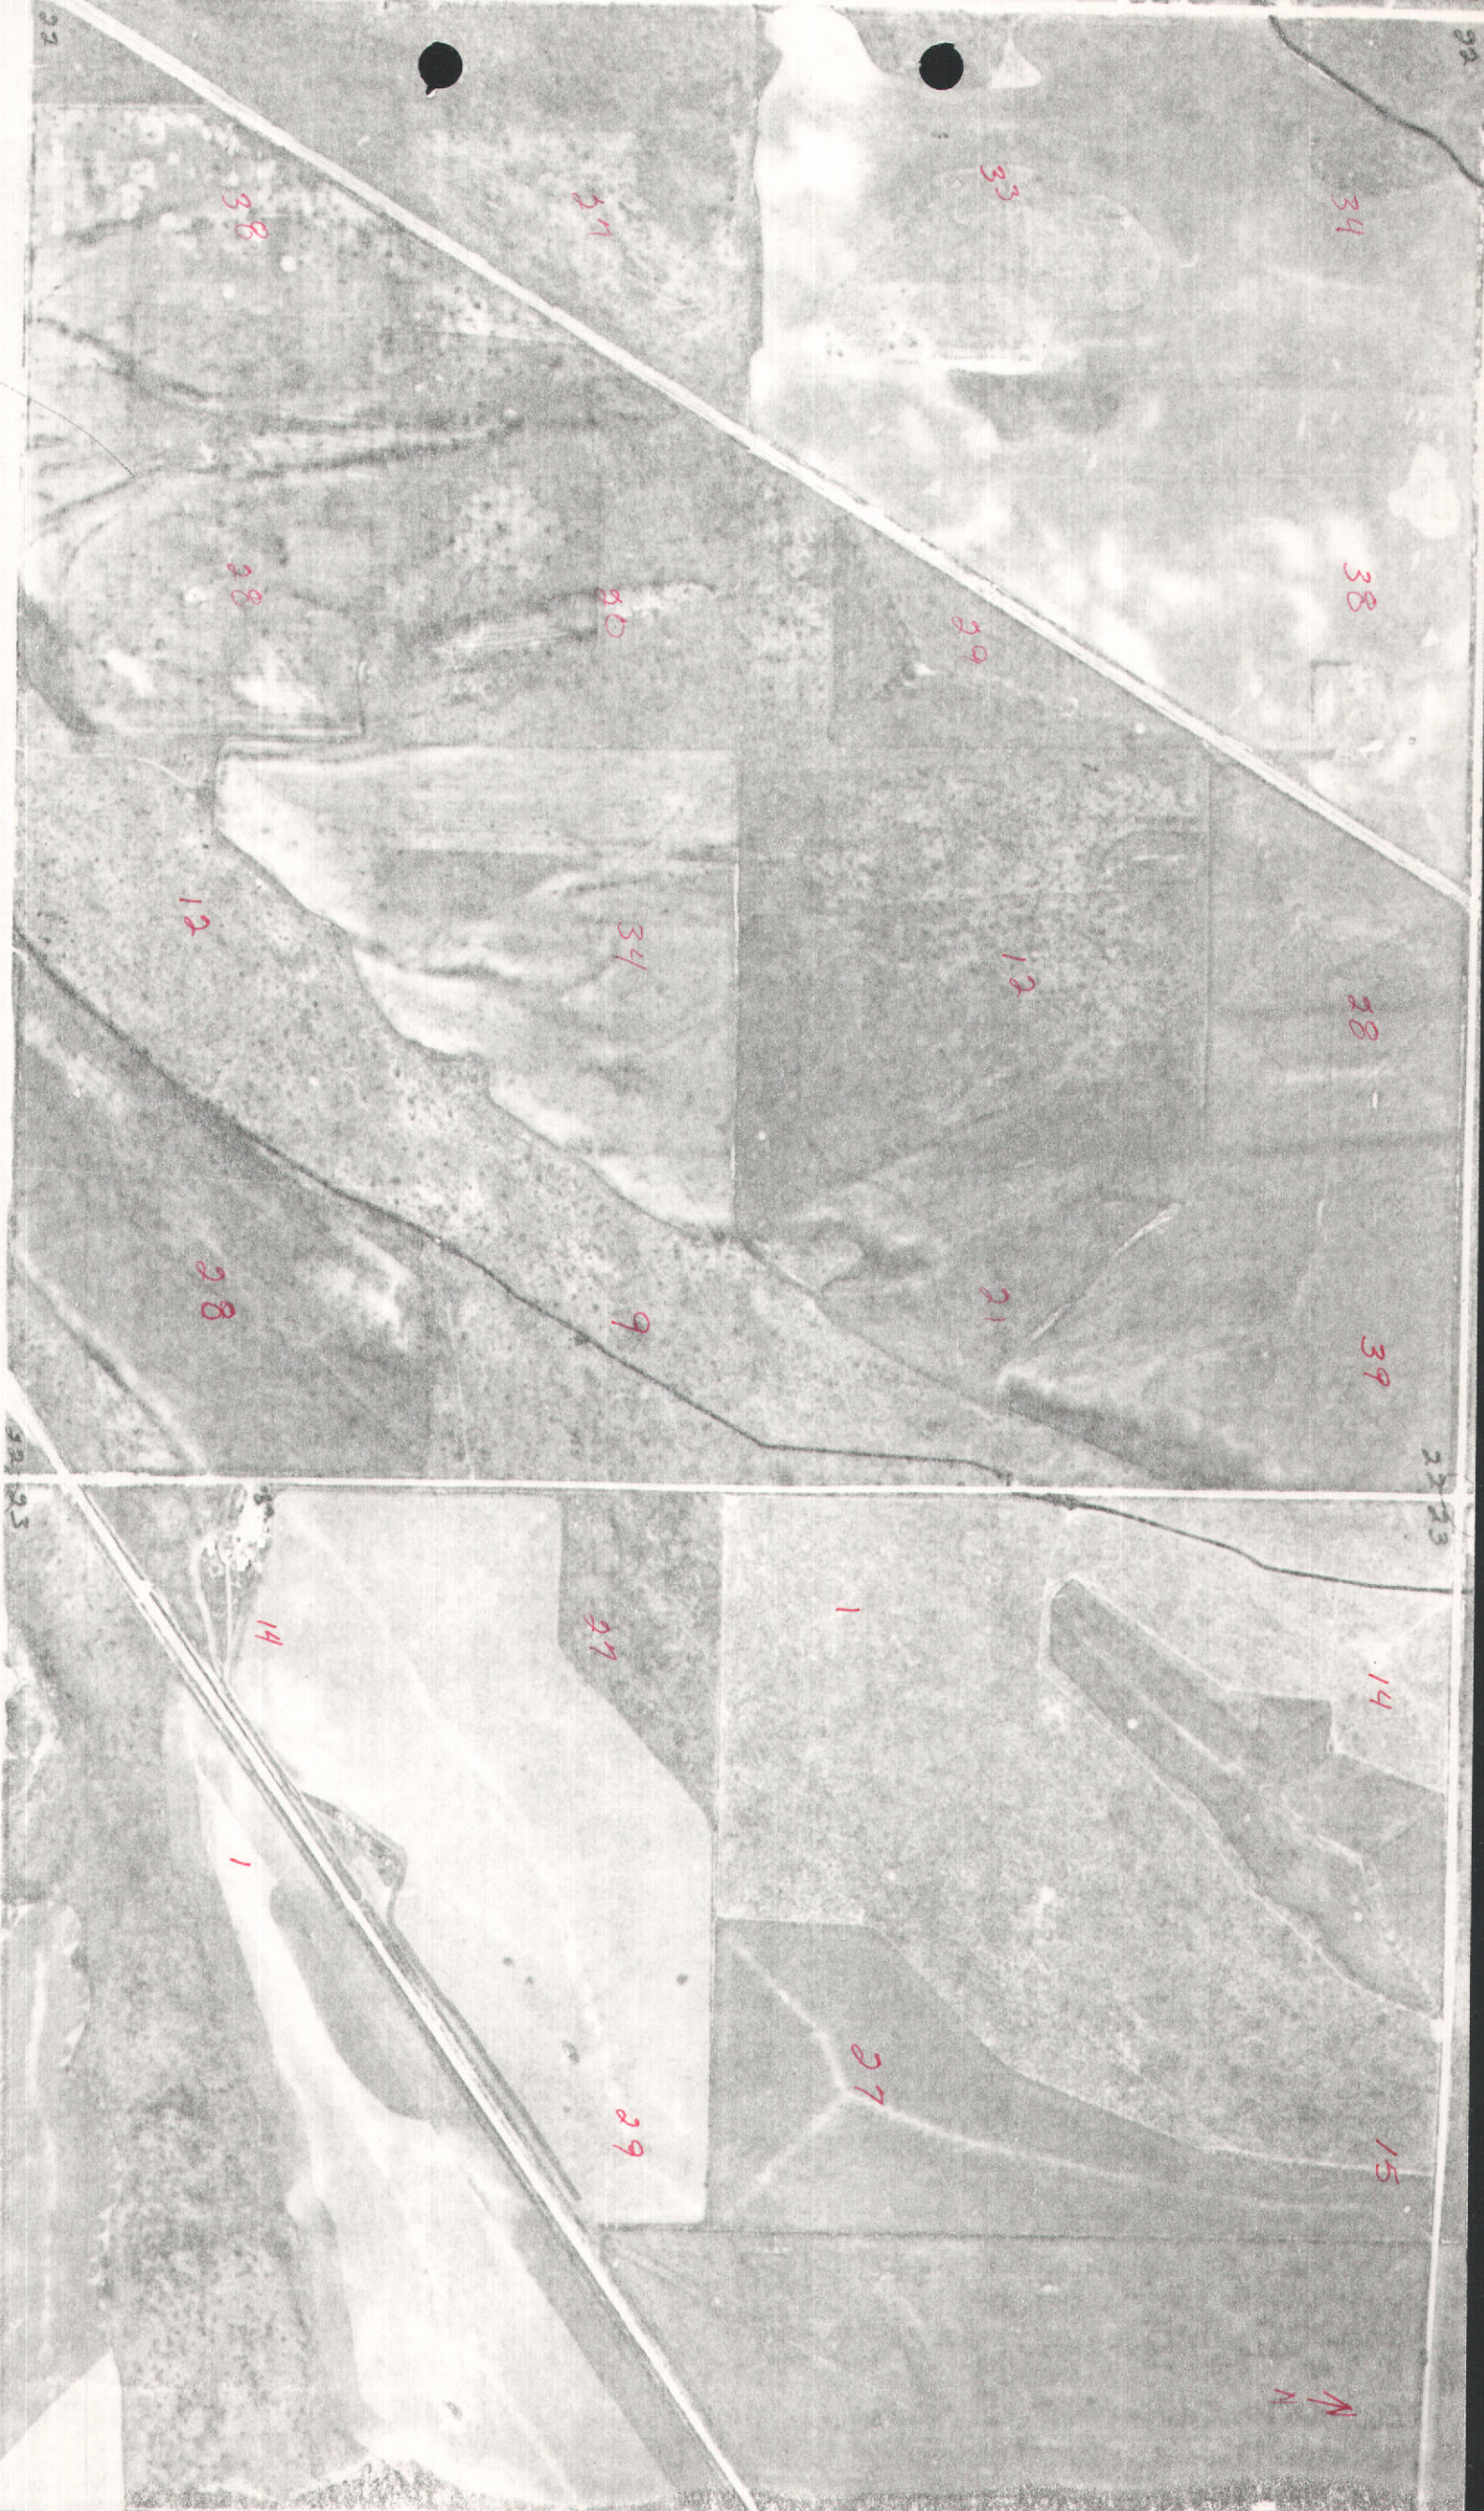

T51N R5W Sec 27 & E 1/2 28

N



28 27

27

28 27

751N R5W Sec 29 & 28



28

29 28

T 51 N R 5 W Sec 32

31 32

29 28
32 33

↑
N
T 51 N
R 5 W

38

38

4

38

35

36

37

38

19

37

36

19

41

6

32

33

33

35

37

36

35

30

39

37

37

~~35~~
37

35

38

34

38

33

33

34

33

34

36

38

↑
N
T S I N
S W

33

34

NOT TO SCALE

NOT TO SCALE

111-115




51N
5W

Section 10


T51 N R5W Sec 15




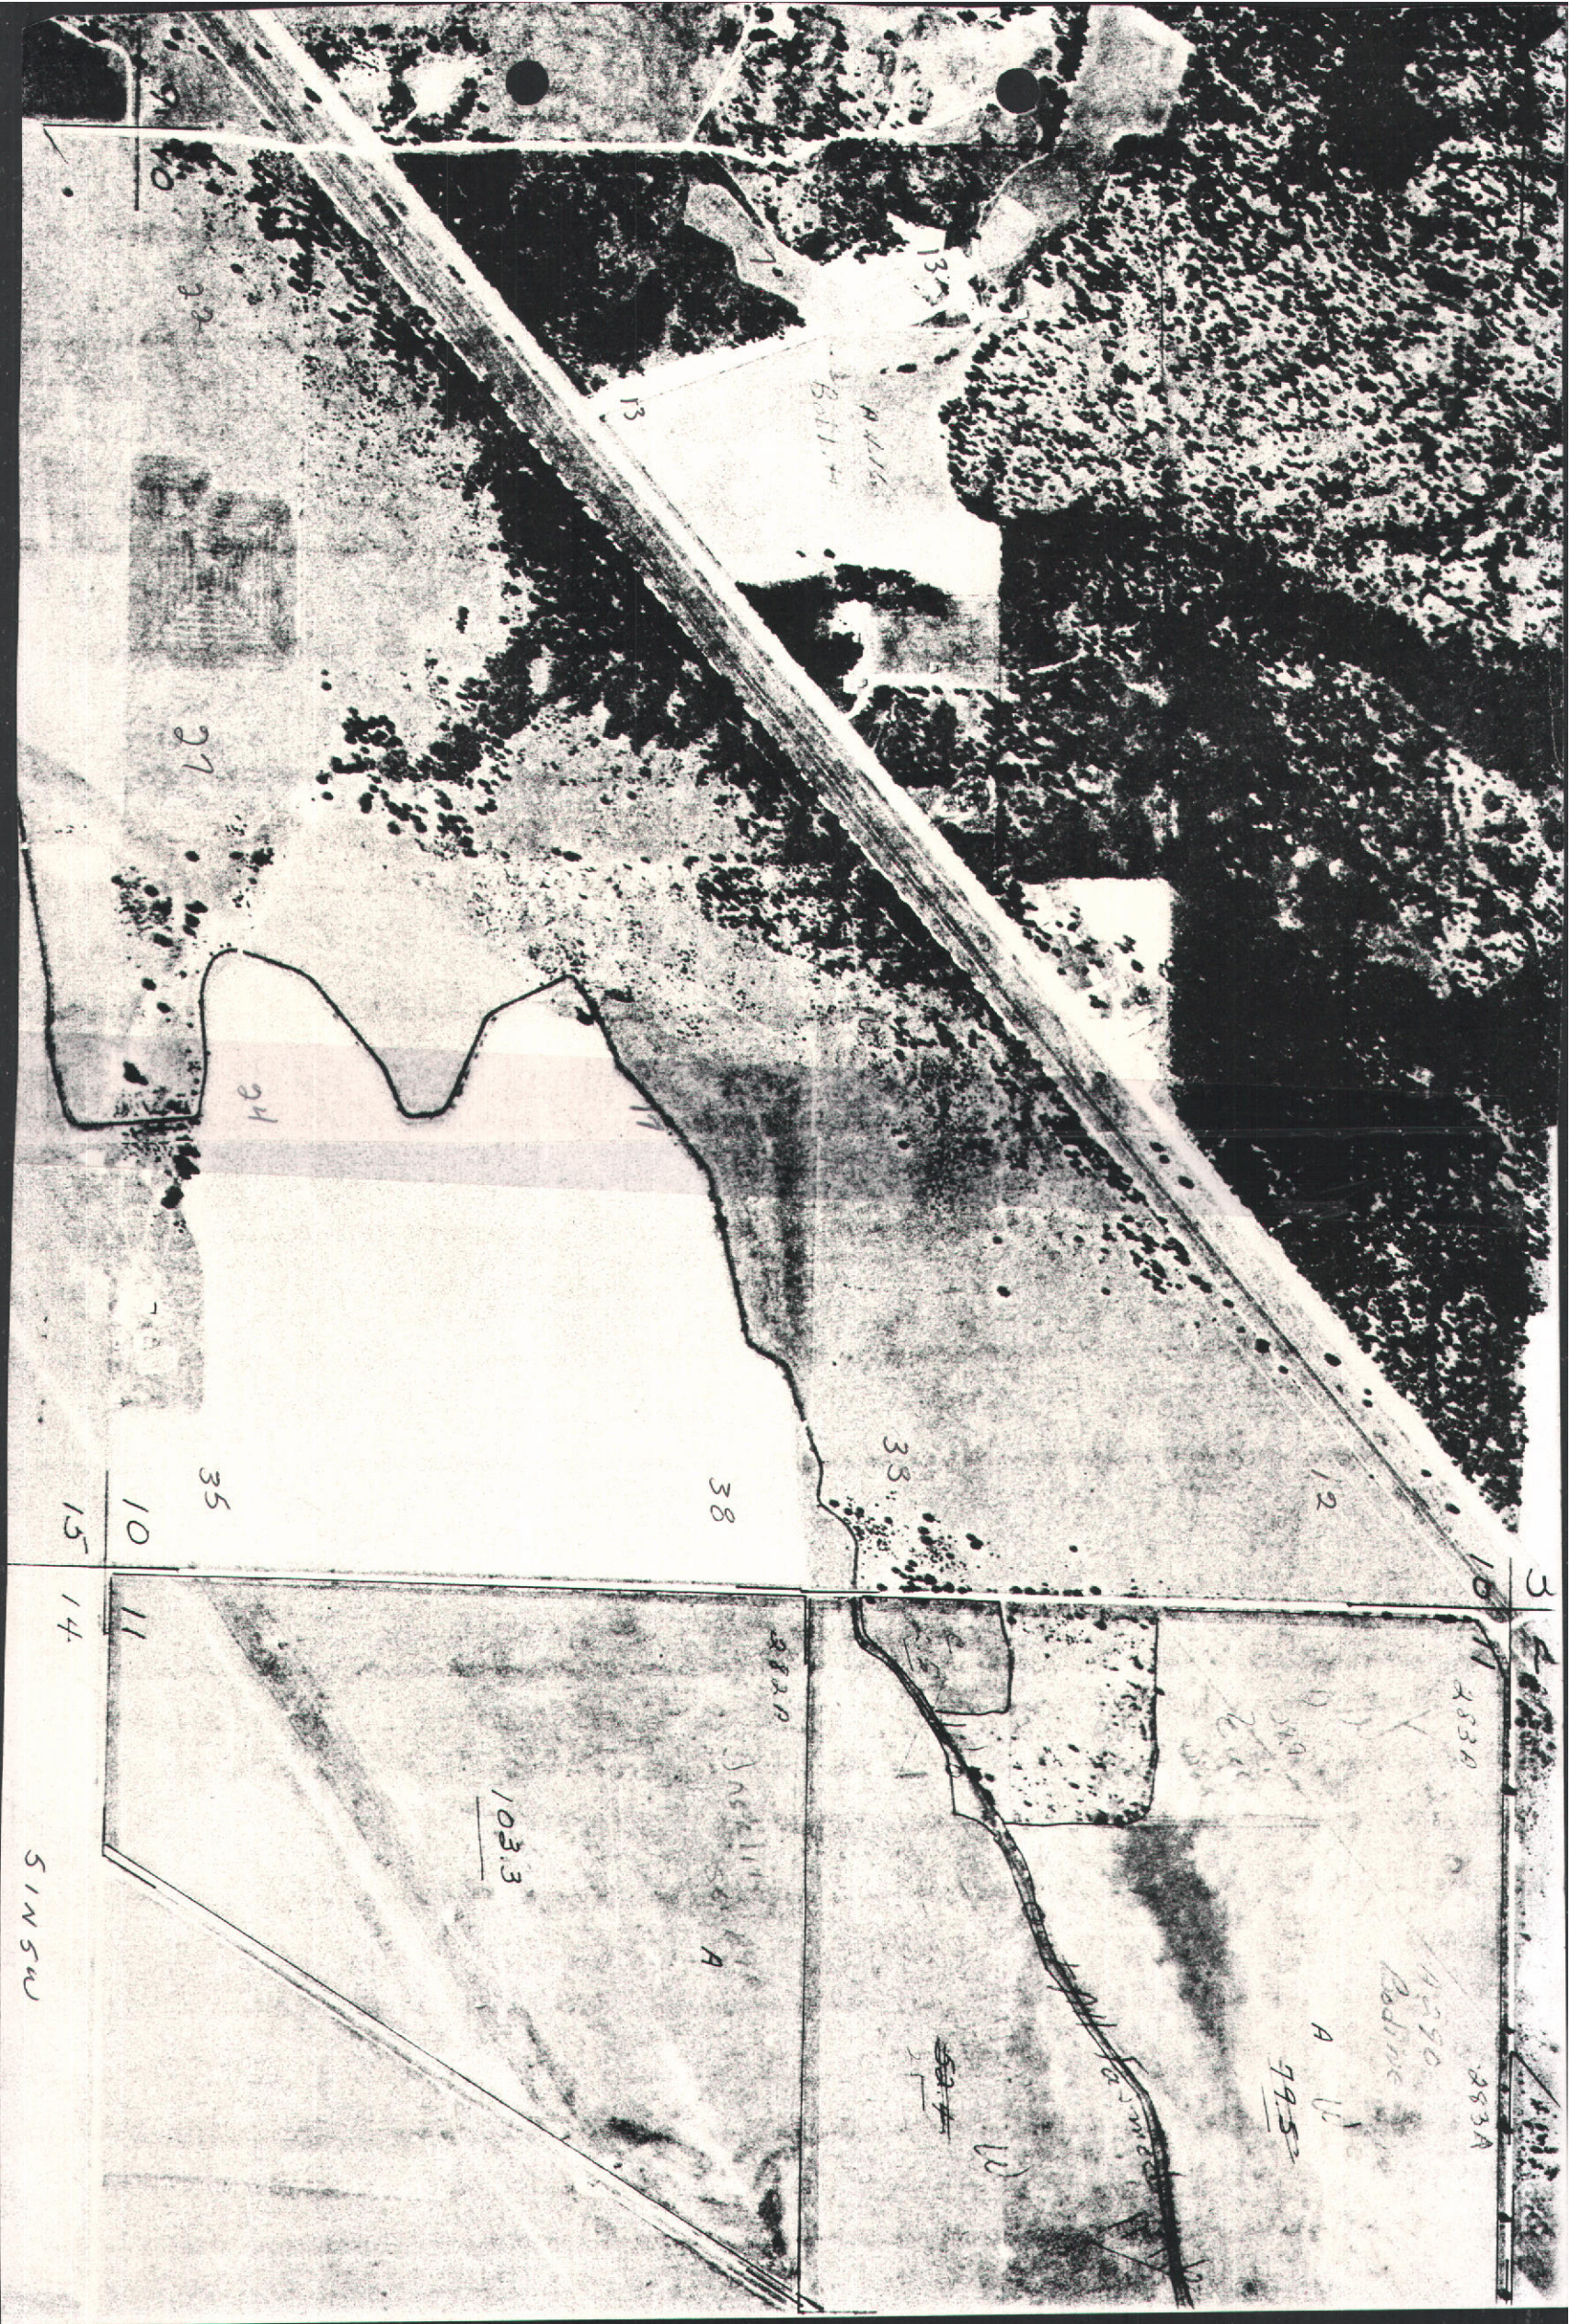

TS6N R5W


see 6 & 11 he sees

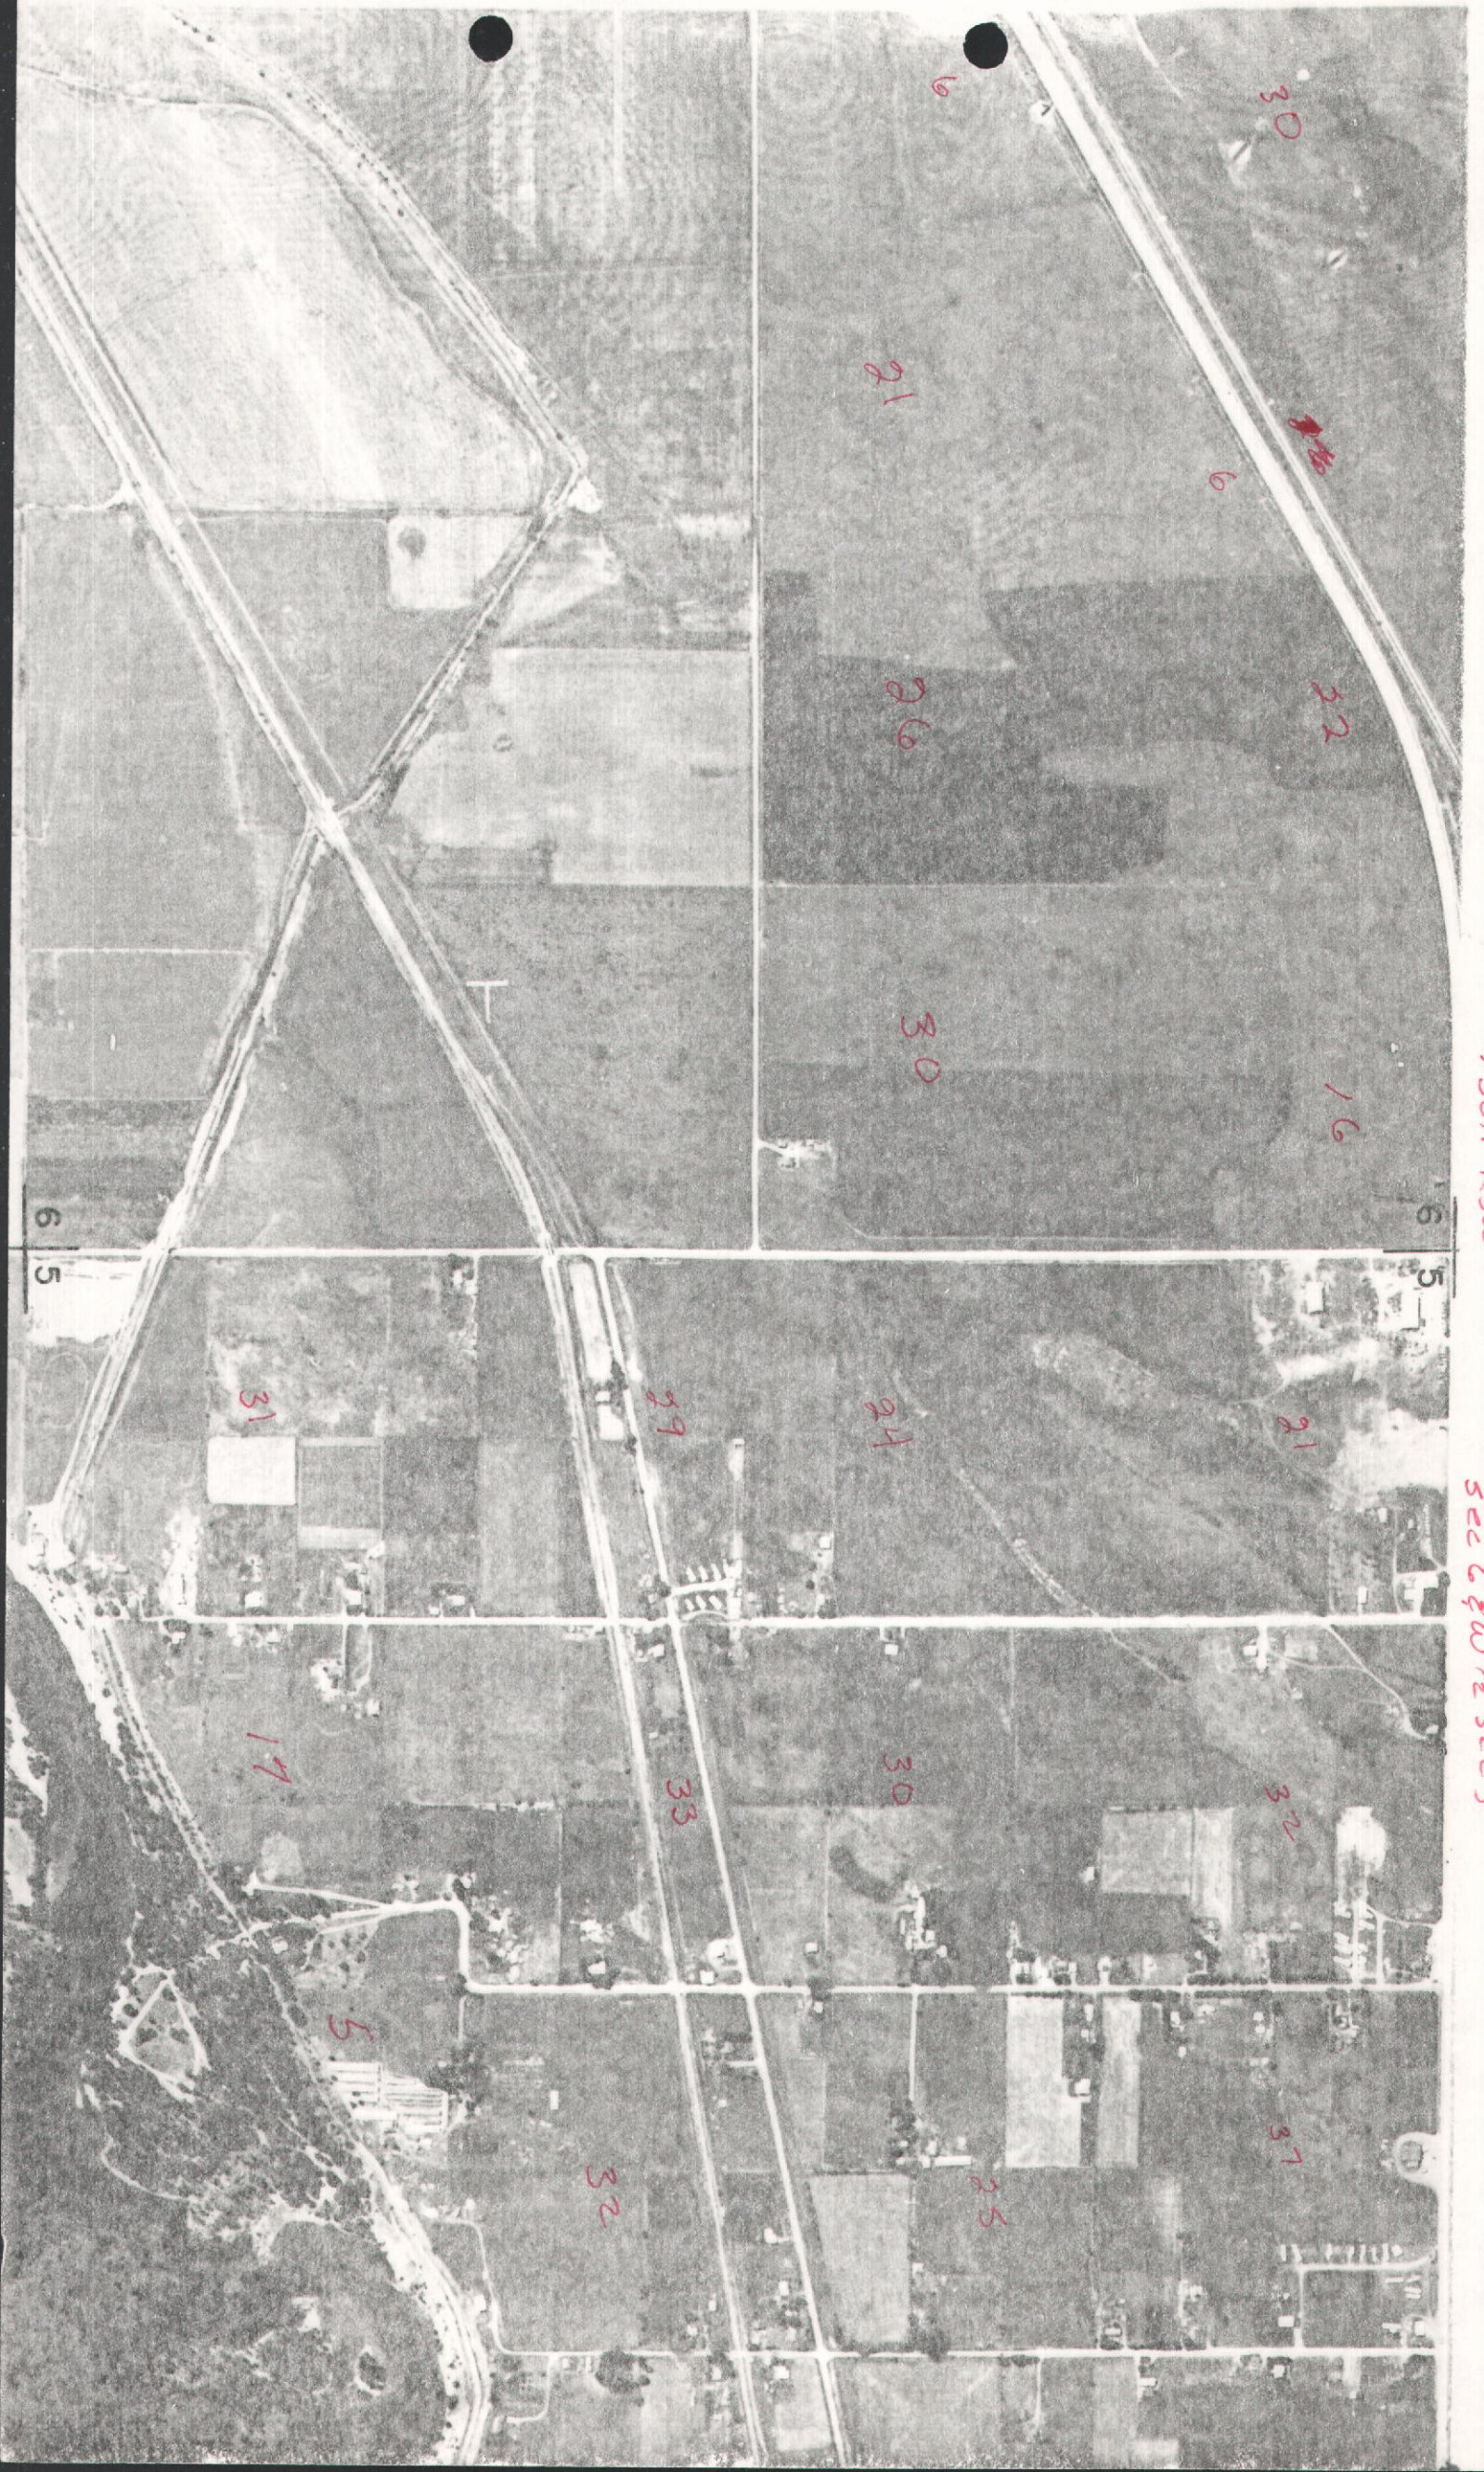

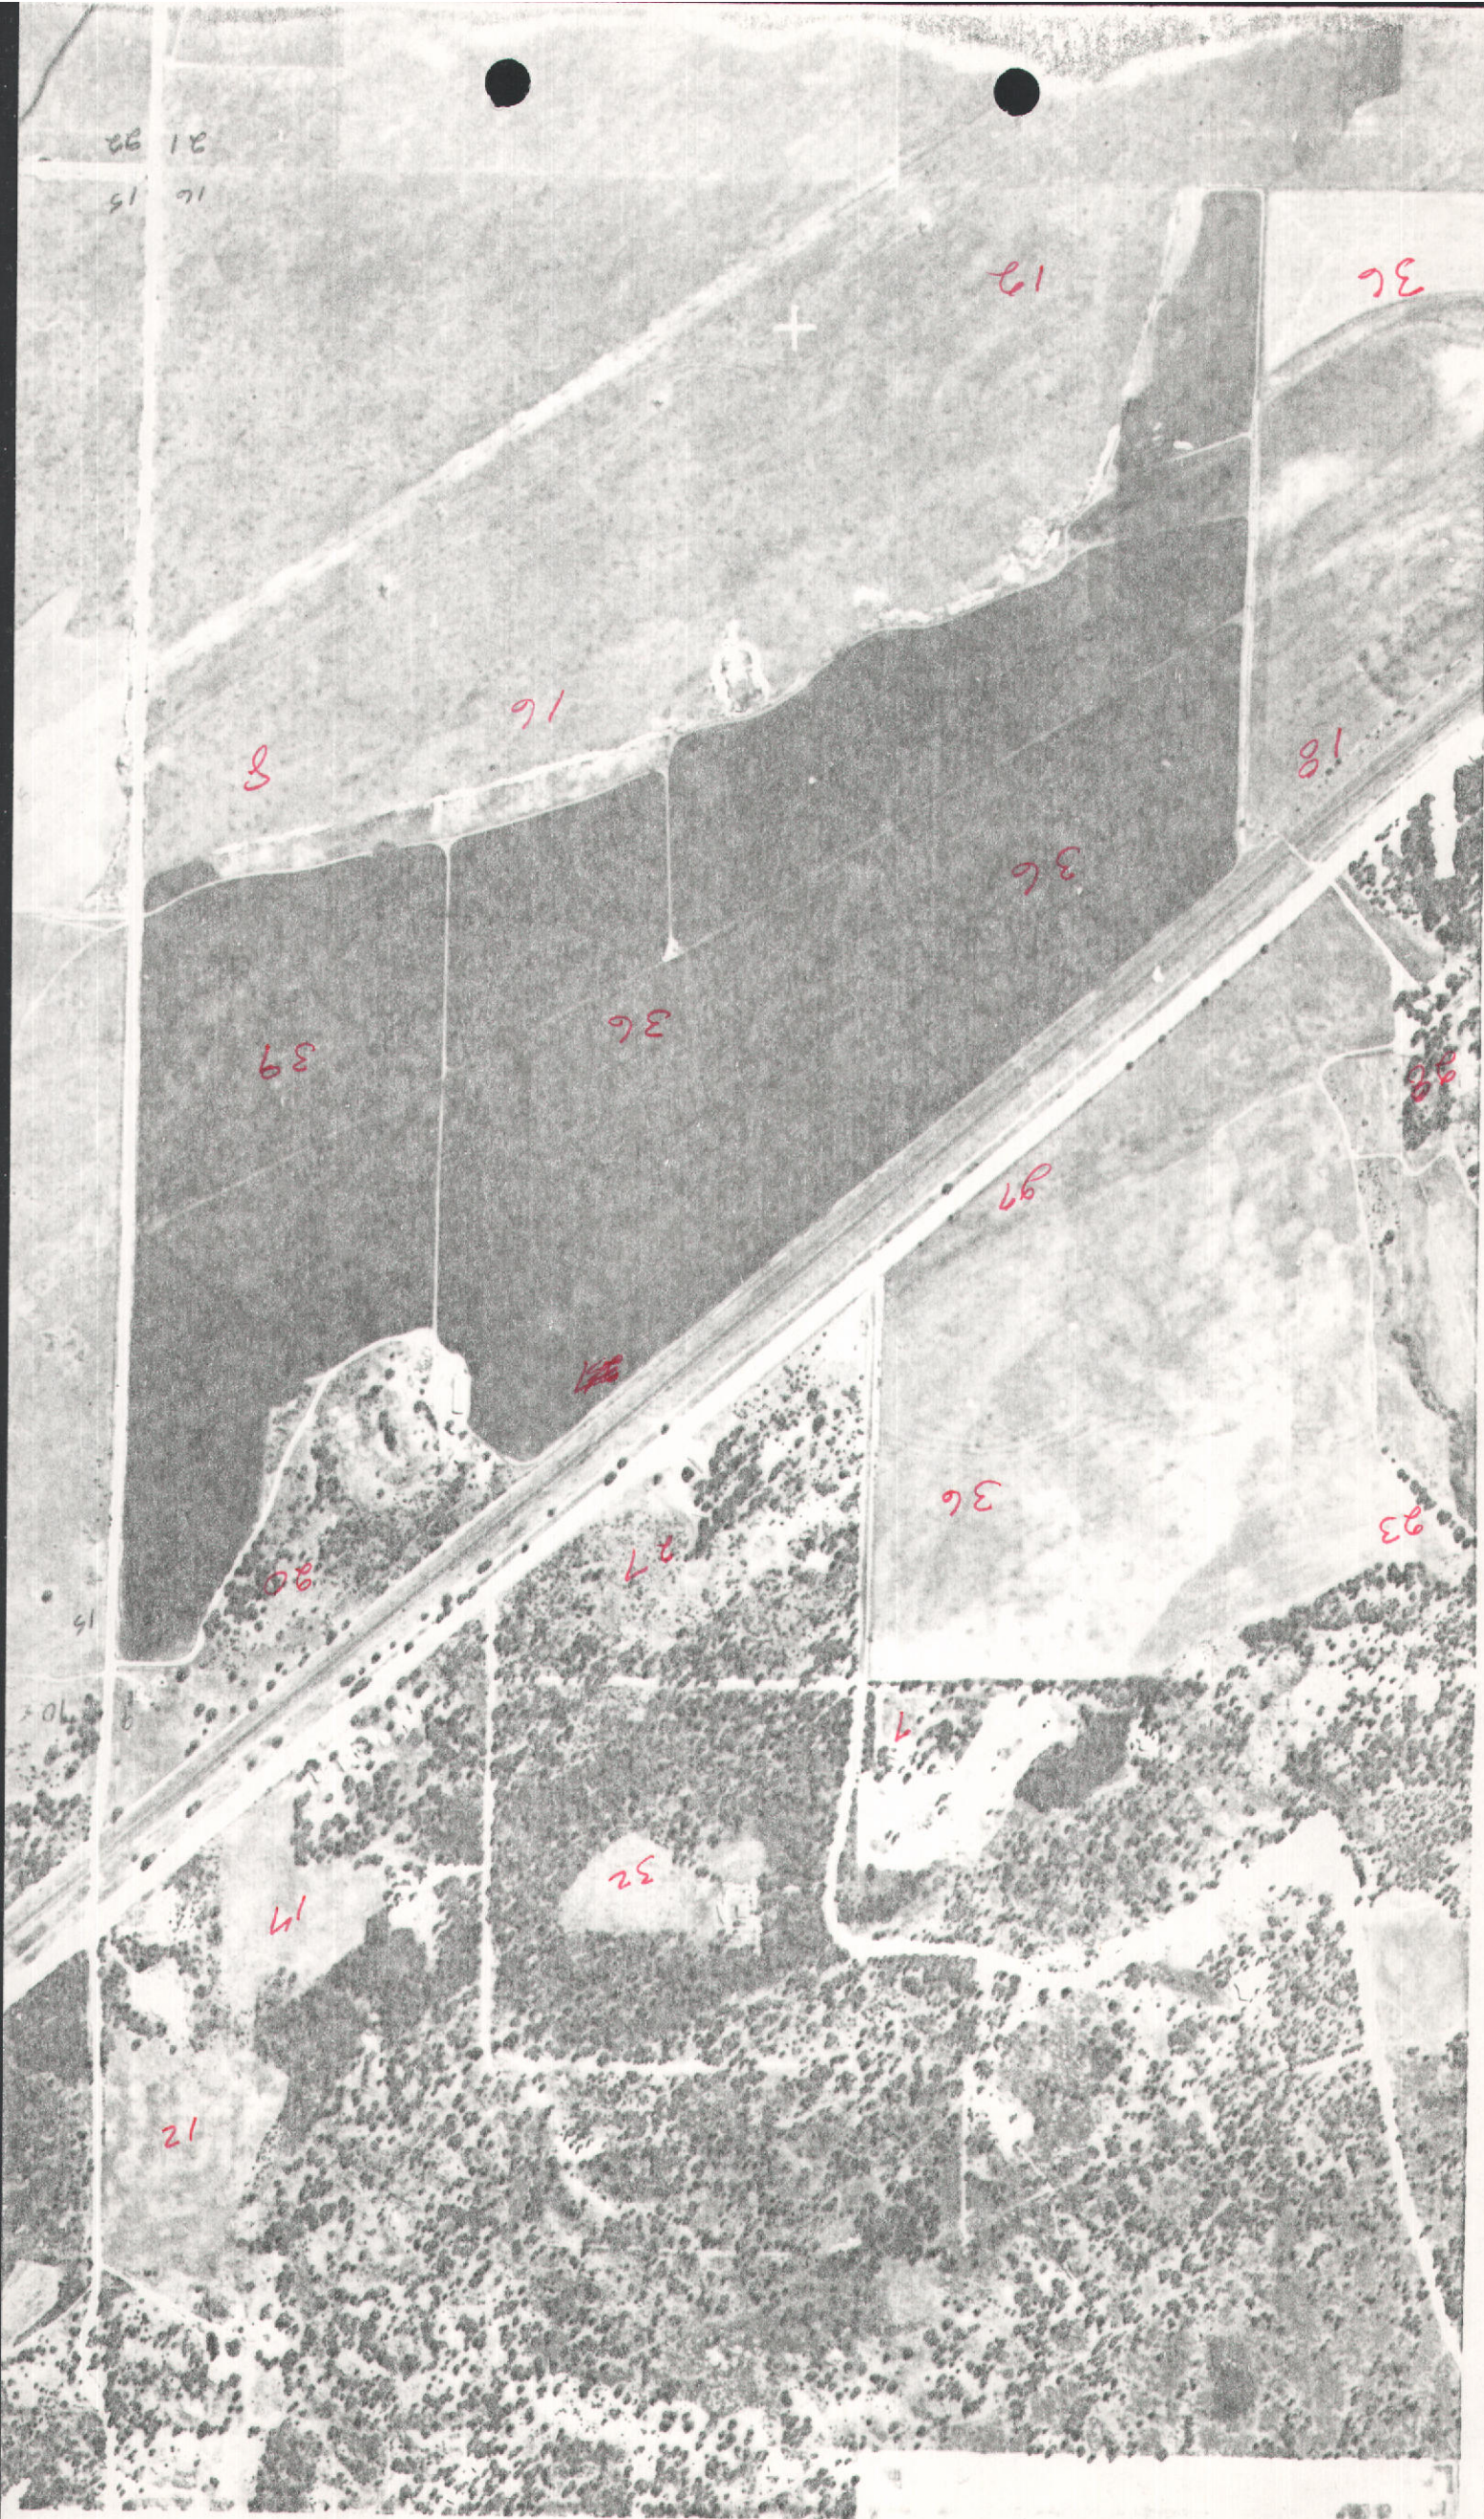

T 50 N R 50 W Sec 9 1/2 16

T50N R5W Sec 4 & 5

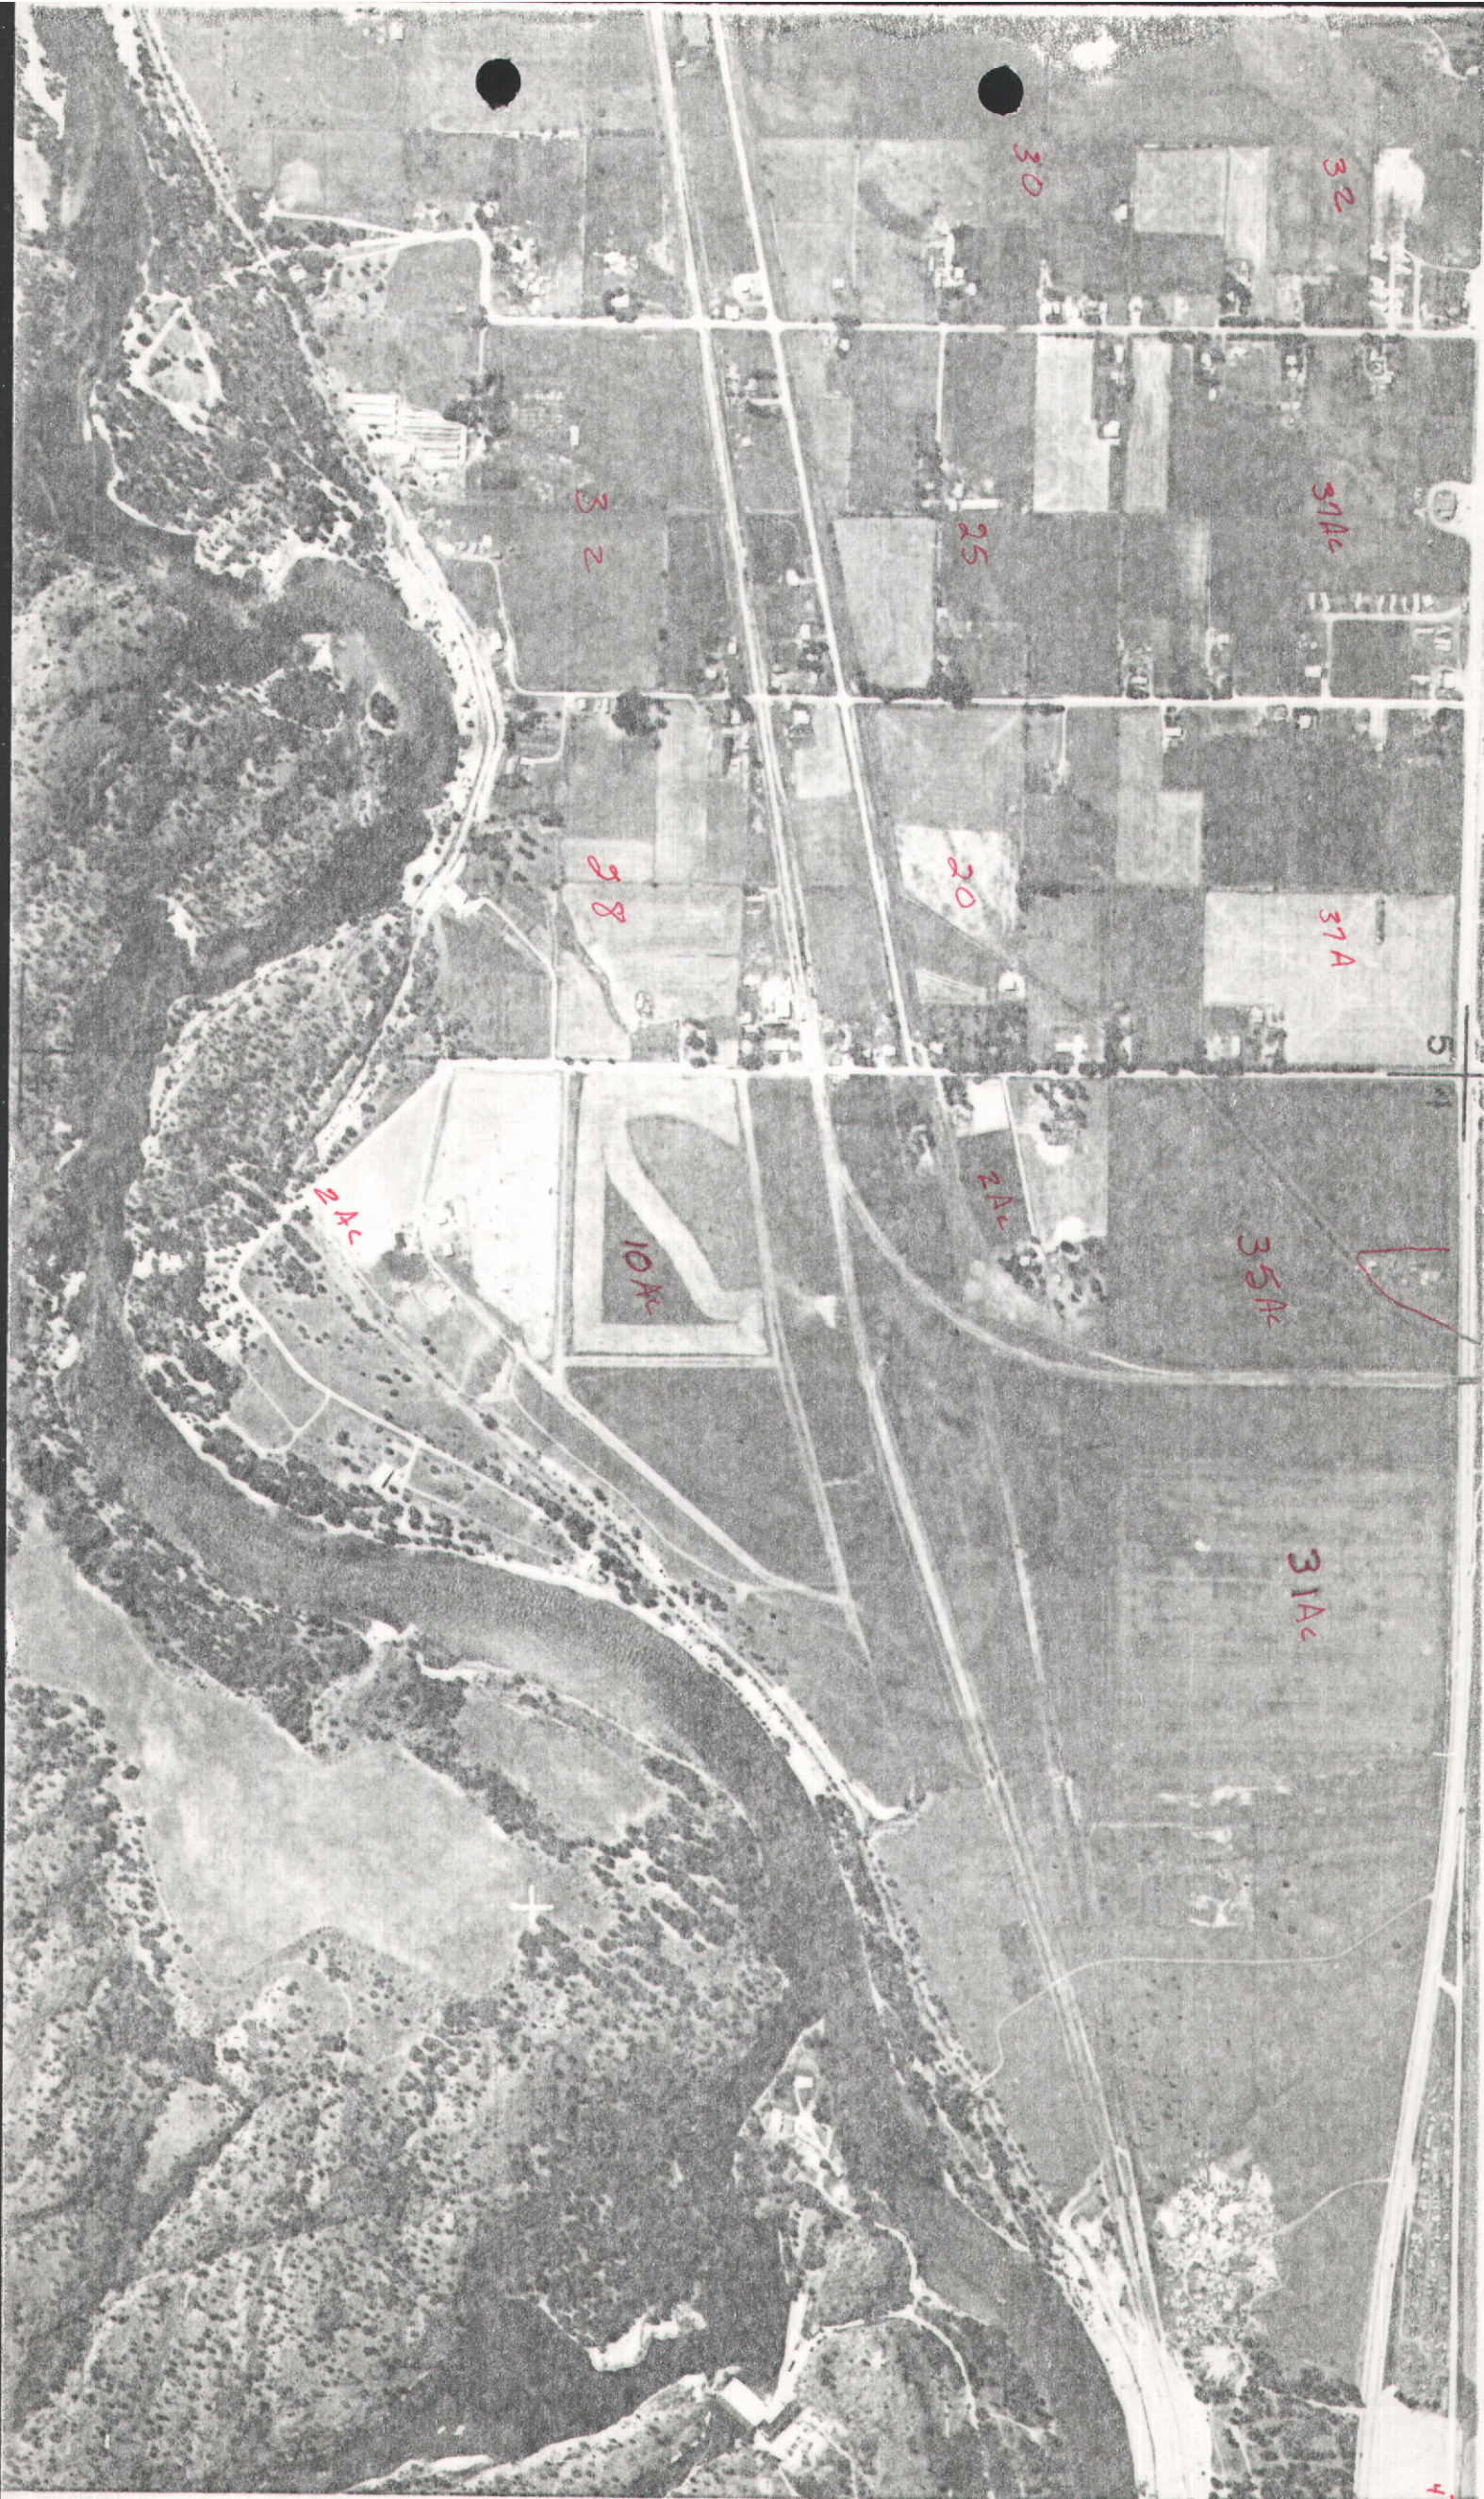

WATER RIGHT LICENSE

THIS IS TO CERTIFY, that U.S. DEPT. OF INTERIOR, BUREAU OF RECLAMATION
of Boise, Idaho, has complied with the terms and conditions of Permit
No. 95-7055 issued pursuant to Application for Permit dated April 18, 1969,
and has submitted proof to the Department of Water Resources on December 23, 1976,
that he has applied water to a beneficial use; an examination by the Department indicates that the works have a
capacity for the diversion of 92.67 cfs of water from a groundwater source,
tributary to _____, and that the permit holder has applied to a beneficial use and
established a right to use water as follows:

Subject, however, to the condition that no more than 90.0 cfs of water be diverted at any one time, and that the amount of water so diverted and to which such right is entitled and confirmed is for the purpose aforementioned and is limited to the amount which can actually be beneficially used and shall not exceed 14,100 acre feet per year, said waters to be diverted within the (5 pts.) NW $\frac{1}{4}$ NW $\frac{1}{4}$, Sec. 22,
(6pts.) SW $\frac{1}{4}$ SW $\frac{1}{4}$, (3 pts.) NE $\frac{1}{4}$ SE $\frac{1}{4}$, Sec. 28, in the County of Kootenai
Twp. 51N, Rge. 5W, B.M.

Twp.	Range	Sec.	NE¼				NW¼				SW¼				SE¼				Totals
			NE¼	NW¼	SW¼	SE¼	NE¼	NW¼	SW¼	SE¼	NE¼	NW¼	SW¼	SE¼	NE¼	NW¼	SW¼	SE¼	
																			5,369
PLACE OF USE IS WITHIN THE EAST GREEN ACRES IRRIGATION DISTRICT																			

Director

RECEIVED

JUN 23 1981

Department of Water Resources

Comes now The United States of America, acting through the Regional Director,
Pacific Northwest Region, Bureau of Reclamation

4. a. Who owns the property at the point of diversion? _____

b. Who owns the land to be irrigated or the place of use? _____

c. If the property is owned by a person other than the applicant, describe the arrangement enabling the applicant to make this filing: _____

Complete the following map by showing land and point of diversion as proposed by this amendment.

Show 40-acre subdivisions, townships, ranges and ditches.

Scale: 2 inches equal 1 mile.

That no one will be injured by such change, and that such change will be made at permit holder's own risk.

Signed at Boise Idaho, this 29 day of June, 19 81.

John W. Key, III
(Signature)
Acting Regional Director

FOR DEPARTMENT USE ONLY

Preliminary check by JW Fee = \$20.00
Publication prepared by N/A Date _____
Publication dates N/A
Received by JW Date 5/20/1980 # 22412
Published in N/A

ACTION OF THE DIRECTOR, DEPARTMENT OF WATER RESOURCES

I, A. KENNETH DUNN, Director of the Department of Water Resources hereby

APPROVE the above referenced Amendment for Permit No. 95-7055.

Witness my hand this 22 day of July, 19 81.

A. Kenneth Dunn
Director

EXPLANATION

IRRIGABLE LANDS


- Presently Irrigated
- New Land

WATER SUPPLY SOURCE

- District
- Nondistrict

SYMBOLS

- Class 2
- Class 3
- Class 6W
- Class 6

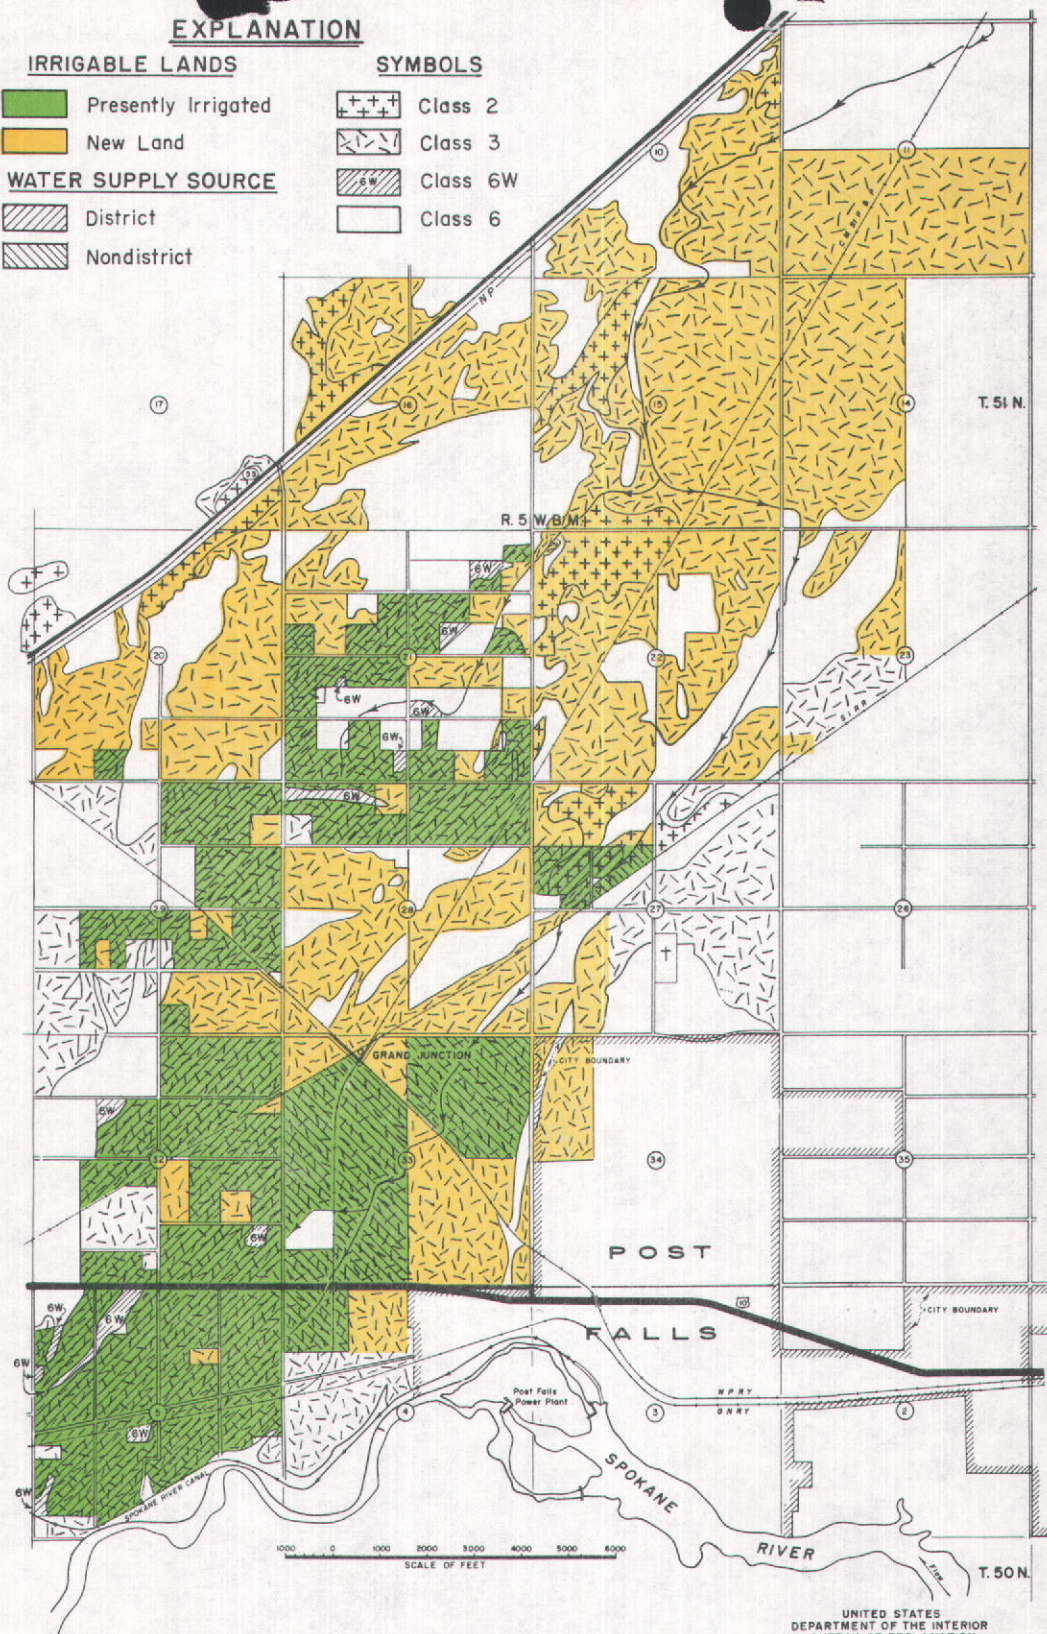

UNITED STATES
DEPARTMENT OF THE INTERIOR
BUREAU OF RECLAMATION

RATHDRUM PRAIRIE PROJECT, IDAHO PRAIRIE DIVISION EAST GREENACRES UNIT DETAILED LAND CLASSIFICATION for SPRINKLER IRRIGATION

Spokane, Washington Oct. 6, 1964


915-122-42

95-7055

EXPLANATION

SECTIONALIZING GATE VALVE
PIPE SYSTEM
WELL CLUSTER AND ELEVATED STEEL TANK
EXCLUDED AREA
OWNERSHIPS
UNIT BOUNDARY

SCALE OF FEET
0 1000 2000 3000 4000 5000

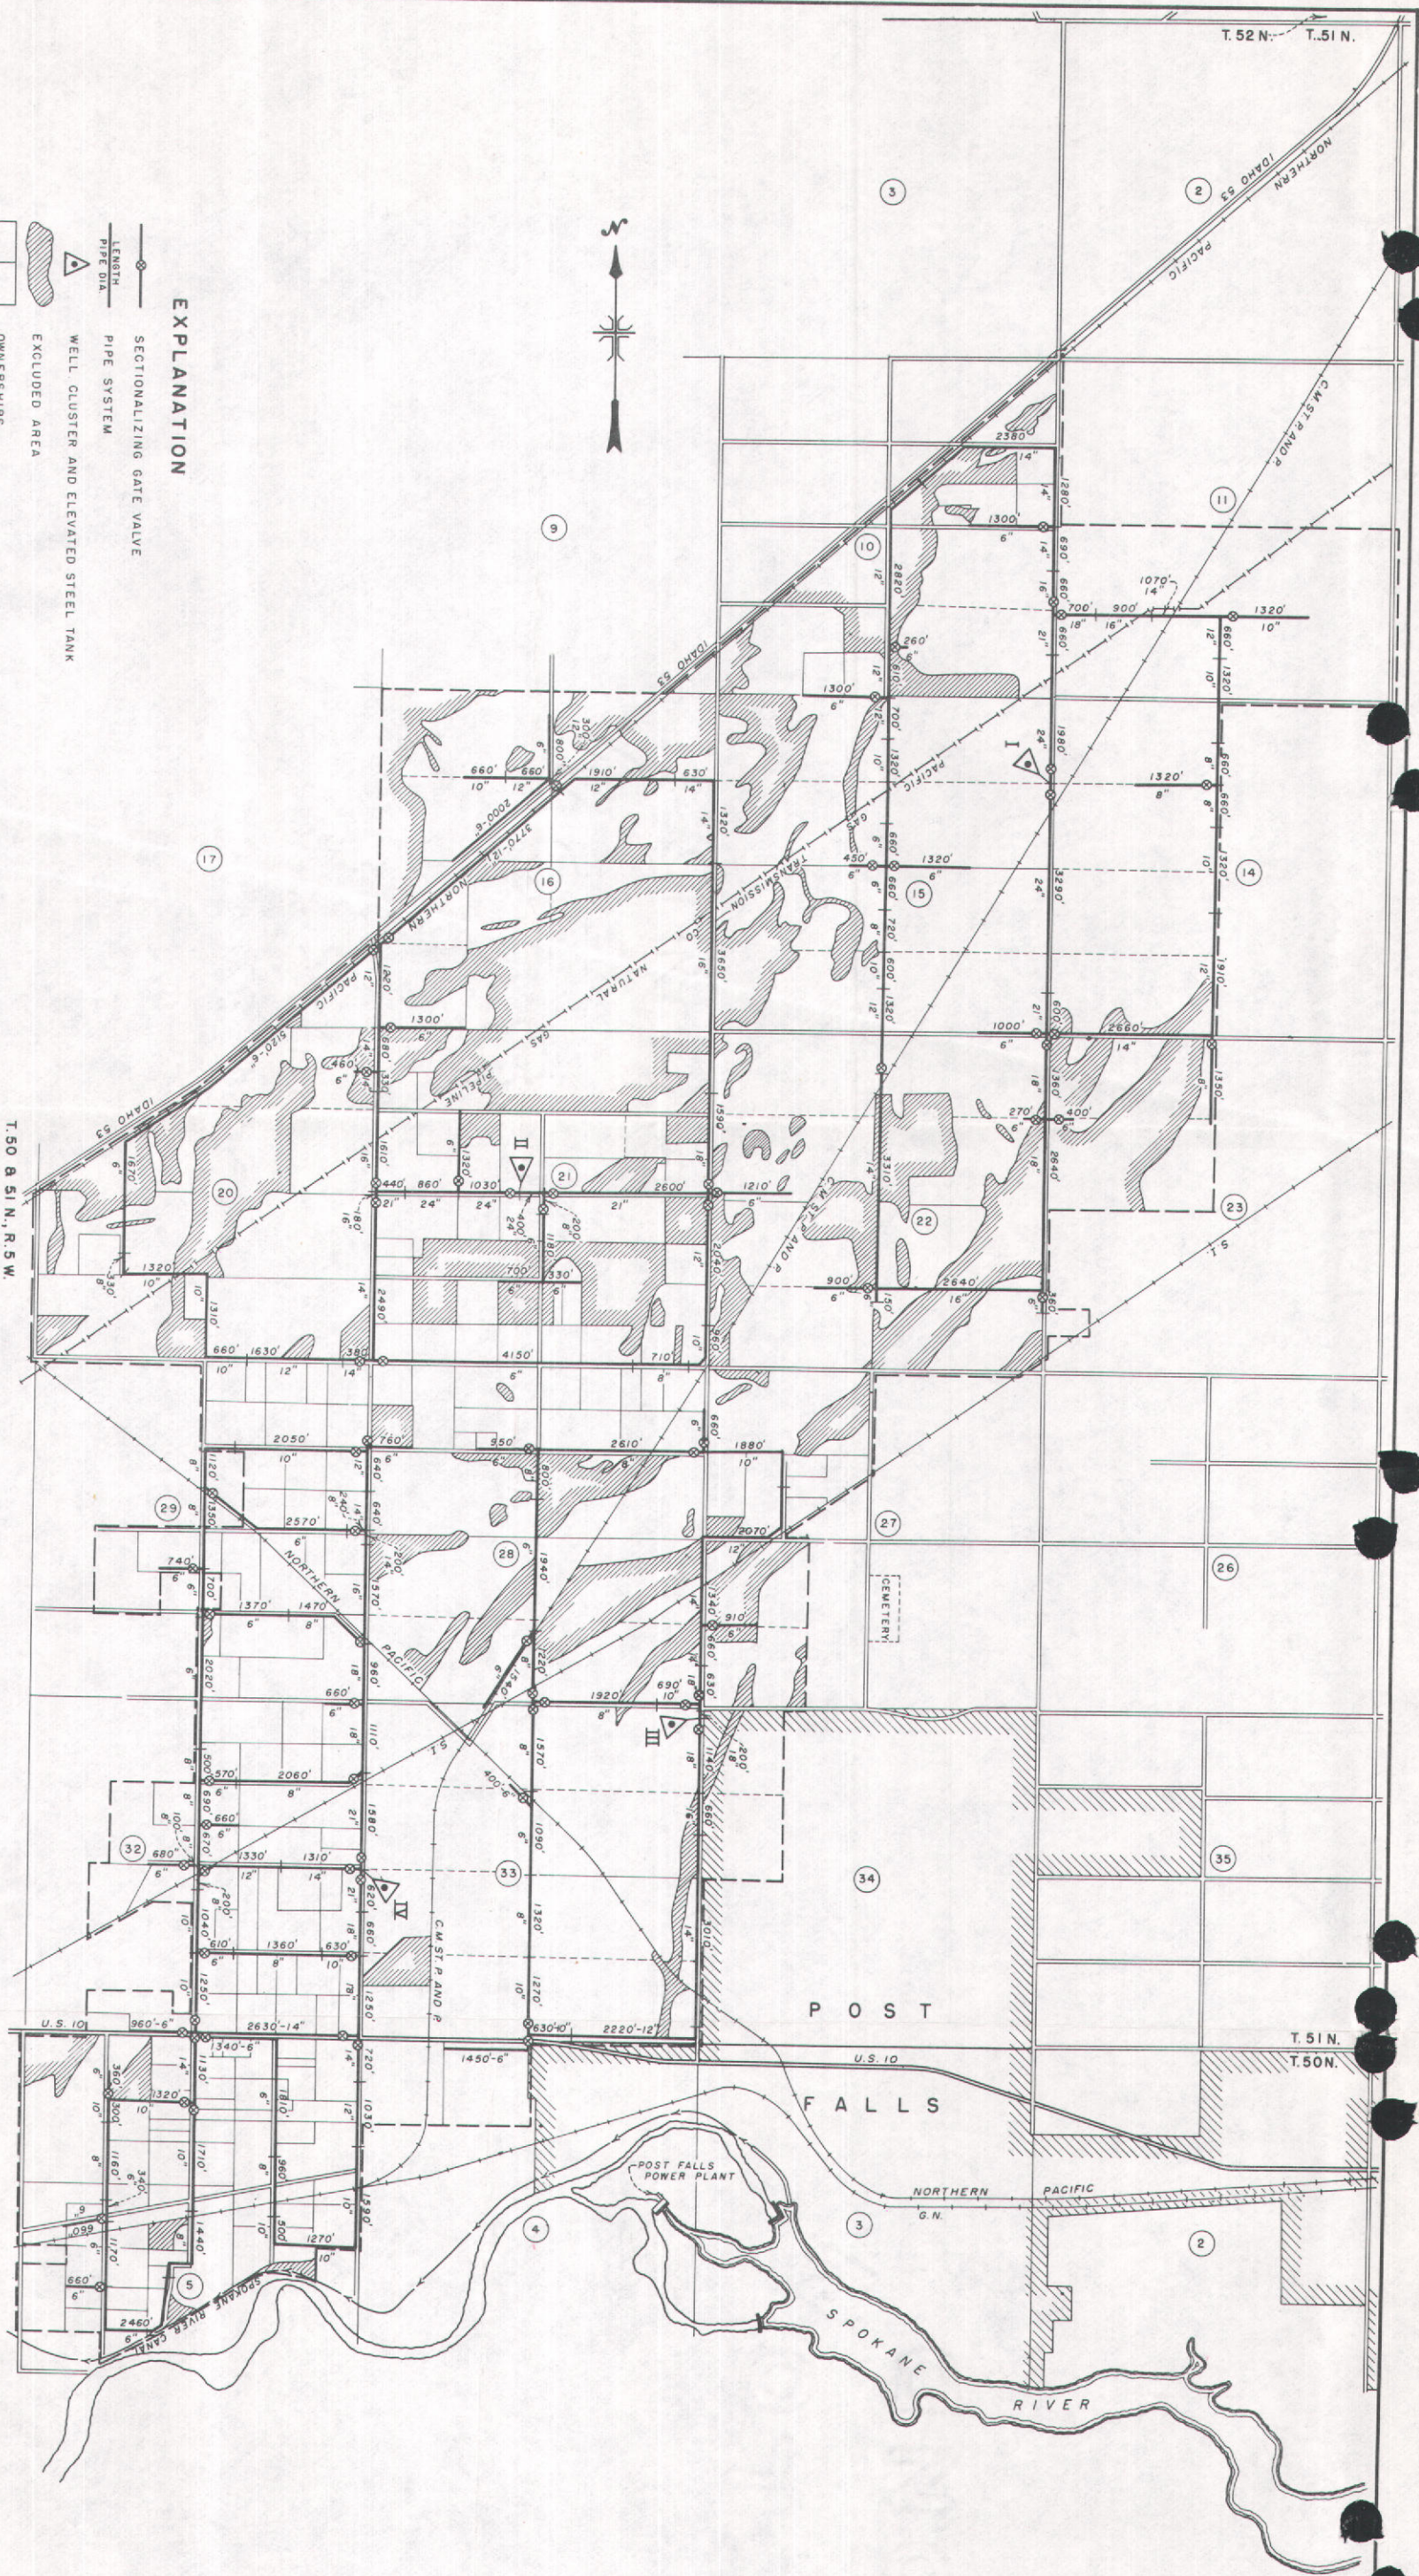

UNITED STATES
DEPARTMENT OF THE INTERIOR
BUREAU OF RECLAMATION
RAITHURM PRAIRIE PROJECT
EAST GREENACRES UNIT-IDAHO
WELL SYSTEMS I, II, III, IV
LAYOUT-FEASIBILITY PLAN

DRAWN BY: J. L. Mandy
TRACED BY: J. L. Mandy
CHECKED BY: J. L. Mandy
APPROVED BY: J. L. Mandy
DENVER, COLORADO, AUGUST 3, 1964
915-D-1

95-7055

STATE OF IDAHO
DEPARTMENT OF WATER ADMINISTRATION

RECEIVED

JUN 3 1974

APPLICATION FOR EXTENSION OF TIME

Department of Water Administration

State of Idaho)

County of Ada)

Permit No. 95-7055

United States of America, acting through
the Regional Director Pacific Northwest
Region, Bureau of Reclamation

Box 043-550 West Fort Street
Boise, Idaho 83724

(name)

(address)

State of Idaho, being first duly sworn, upon his oath deposes and says:

That he is the holder, or the duly authorized agent of the holder *, of Permit to Appropriate
the Public Waters of the State of Idaho No. 95-7055.

That under the terms and conditions of said permit, work thereunder was required to be com-
pleted on or before August 1, 1974.

That he has heretofore performed the following work described under said permit:

~~Constructed project headquarters, 3 well clusters, acquired the rights of way and com-~~
pleted plans required to construct facilities to provide full irrigation service to about
5,400 acres of irrigable land plus municipal and industrial water in the Post Falls area
and recreational and fish protective facilities at Twin Lakes. Major construction

and equipment contracts totaling approximately \$5,200,000 have been awarded with about \$600,000 earned to date. Costing \$ 2,020,000

That he is unable to complete the remainder of the work within the required time for the
following reasons, to-wit: Project is scheduled for completion to provide full

irrigation service to approximately 5,400 acres of irrigable land in April, 1975.

Final testing will be completed by June 1976.

Estimated total Project cost - \$7,688,000.

Estimated balance to complete \$5,668,000.

Wherefore, he asks that the Department of Water Administration extend the time for the
completion of obligations under said permit to December 31, 1976.

Norman H. Moore
Acting Regional Director (Signature) *

Subscribed and sworn before me this 30 day of May, 1974.

seal

My commission expires 1-1-77

Ed Thomas
(notary public)

ACTION OF THE DEPARTMENT OF WATER ADMINISTRATION

I, R. KEITH HIGGINSON, Director of the Idaho Department of Water Administration,
State of Idaho, hereby approve the above application for extension of time for Permit No.
95-7055 to August 1, 1977.

Witness my hand this 4 day of June, 1974.

R. Keith Higginson
Director

* IF OTHER THAN HOLDER, Power of Attorney must be supplied. Forms are available through
the Department of Water Administration, Statehouse - Annex 2, Boise, Idaho, 83707.

95-7055

STATE OF IDAHO
DEPARTMENT OF RECLAMATION
APPLICATION FOR AMENDMENT

95 7055

See attached Drawing No. 915-D-1

[illegible]

That no one will be injured by such change, and that such change will be made at permit holder's own risk.

Norman H. Moore
(signature)

ACTION OF STATE RECLAMATION ENGINEER

1971
R. Keith Hing
State Reclamation Engineer

95 7055

Identification No. 95-7055

Application No. _____

STATE OF IDAHO
DEPARTMENT OF RECLAMATION
APPLICATION FOR PERMIT

APPROVED

To Appropriate the Public Waters of the State of Idaho
(TYPE OR PRINT IN INK)

1. Name of applicant The United States of America, Acting through the
Regional Director, Region I, Bureau of Reclamation,
post office address Box 8008, Boise, Idaho 83707

2. Source of water supply underground aquifer which is a tributary of --

3. a. Location of point of diversion is See remarks
1, NE 1/4 of NE 1/4 of Section 15 Township 51 N.,
Range 5 W. B.M. Kootenai County; additional points of diversion if any: 11, SE 1/4
of NW 1/4, Sec. 21; 111, NE 1/4 of NE 1/4 of Sec. 33; and IV, NW 1/4 of SW 1/4 of Sec. 33.
All of Township 51 N., Range 5 W., B.M., Kootenai County

b. If water is not consumed, it will be discharged into _____ at a point in _____ 1/4
of _____ 1/4 of Section _____ Township _____ Range _____ B.M. _____

4. Water will be used for the following purposes:

Amount 14000 AF for irrigation purpose from April 1 to October 31 (both dates inclusive)
(cfs or acre-feet per annum)

Amount 50 AF for domestic purpose from January 1 to December 31 (both dates inclusive)
(cfs or acre-feet per annum)

Amount 50 AF for livestock purpose from January 1 to December 31 (both dates inclusive)
(cfs or acre-feet per annum)

5. Total quantity to be appropriated:

a. 90 cubic feet per second and/or

b. 14100 acre feet per annum.

6. Proposed diverting works: See remarks.

a. Description of ditches, flumes, pumps, headgates, etc. _____

b. Height of storage dam -- feet, active reservoir capacity _____ acre feet; total reservoir
capacity _____ acre feet, materials used in storage dam: _____

Period of year during which storage will occur _____ to _____ inclusive.

c. Proposed well diameter is See remarks. inches; proposed depth of well is _____ feet.
(Mo. Day) (Mo. Day)

7. a. Time required for the completion of the works and application of the water to the proposed beneficial use
is 5 years following Congressional authorization.

b. Estimated construction cost is \$ 4,245,000

8. Description of proposed uses:

a. If water is **not** for irrigation:

(1) Give the place of use of water: _____ 1/4 of _____ 1/4 of Section _____ Township _____

Range _____ B.M.

(2) Amount of power to be generated: _____ hp under _____ feet of head.

(3) List number of each kind of livestock to be watered stock water will be provided for
sanitary uses in the dairy operations and drinking water for dairy cattle and other types
of livestock in the unit.

(4) Name of municipality to be served --, or number of families to be
supplied with domestic water 245.

(5) If water is to be used for other purposes describe: _____

95-7055

b. If water is for irrigation, indicate acreage in each subdivision in the tabulation below:

[illegible]

Total number of acres to be irrigated about 5,300.

c. Describe any other water rights used for the same purposes existing rights serving part of the
Unit lands from Twin Lakes will be relinquished in lieu of Project water.

9. a. Who owns the property at the point of diversion property at well complexes will be acquired.
 b. Who owns the land to be irrigated or place of use Irrigation District and individuals.
 c. If the property is owned by a person other than the applicant, describe the arrangement enabling the applicant to make this filing This filing is for a Federal Reclamation Project. Water service will be provided through contractual arrangements with an organization representing the water users.

[illegible]

[illegible]

BE IT KNOWN that the undersigned hereby makes application for permit to appropriate the public waters of the State of Idaho as herein set forth.

95-7055

Received by ej Date 4-18-69 Time 8:00a.m.
Preliminary check by DR Fee \$ 100 -
Received by ej Date 5-15-69
Publication prepared by kh Date 5-22-69
Published in Coeur d'Alene Press
Publication dates 5-29 & 5-30-69
Publication approved jb Date 5-27-69
Priority reduced to _____ Reason _____

Protests filed by: None 4-4-69

Copies of protests forwarded by _____

Hearing held by _____ Date _____

Recommended for approval denial by DR OK

APPROVED

ACTION OF STATE RECLAMATION ENGINEER


This is to certify that I have examined Application for Permit to appropriate the public waters of the State of Idaho No. 95-7055, and said application is hereby APPROVED.

1. Approval of said application is subject to the following limitations and conditions:

- a. SUBJECT TO ALL PRIOR WATER RIGHTS.
- b. Proof of construction of works and application of water to beneficial use shall be submitted on or before August 1, 19 74.
- c. Other: The applicant shall permanently install and maintain a measuring device of a type approved by the department as part of the diverting works.

2. Denial of said application is for the following reasons: _____

Witness my hand this 4th day of August, 19 69.

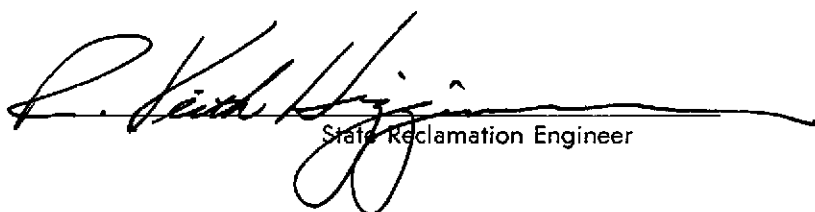
State Reclamation Engineer

REMARKS

No. 3, 6a, 6c. The facilities for the East Greenacres Unit of the Rathdrum Prairie project will consist of four separate water supply and distribution systems, each consisting of a cluster of deep wells, an elevated steel regulating reservoir, and a buried pipe pressure distribution system. Drawing 915-D-1 shows the system layout.

Four wells at complexes I, II and IV and three wells at complex III will provide the flexibility necessary to meet varying irrigation demand. A small well will also be provided at each complex to deliver water for domestic and livestock use during the nonirrigation season. Wells will be cased and screened. Diameters will be 20 to 22 inches for irrigation wells and 6 inches for the small wells. The well depths will range from 150 to 250 feet.

Pump capacities for the irrigation wells will range from 1,500 to 3,800 gallons per minute and the corresponding motor sizes will vary from 175 to 500 horsepower. The small pumps will deliver from 20 to 38 gallons per minute, with motor sizes ranging from 3 to 5 horsepower.

Float controls in a 75,000 gallon, elevated steel regulating reservoir will provide automatic pump operation at each complex. The steel tanks will be 22 feet deep and 28 feet in diameter and range in height from 105 to 140 feet.

Each well complex will require acquisition of about 4 acres of land. This will allow a 75-foot spacing between large wells to minimize interference and 150 feet from the wells to adjacent property lines to prevent possible contamination.

The distribution systems will consist of 40 miles of pipe, up to 30 inches in diameter, buried 4 feet to prevent freezing during winter operation. The local corrosive potential indicates pipe should be mortar coated and lined. Lines will be looped where required to equalize pressures. Sectionalizing gate valves, will permit shutting off portions of the system for repair without disrupting service to the entire area.

No. 8b. The project will serve about 5,300 acres including all or part of the following: Township 50 N., Range 5 W.: NW $\frac{1}{4}$ of Section 4, all Section 5 and Township 51 N., Range 5 W.: NE $\frac{1}{4}$, SW $\frac{1}{4}$, SE $\frac{1}{4}$, Section 10; S $\frac{1}{2}$, Section 11; W $\frac{1}{2}$, Section 14; all Section 15, all Section 16; SW $\frac{1}{4}$, Section 17; all Section 20; all Section 21; all Section 22; W $\frac{1}{2}$, Section 23; W $\frac{1}{2}$, Section 27; all Section 28; NE $\frac{1}{4}$, SE $\frac{1}{4}$, SW $\frac{1}{4}$, Section 29; all Section 32; all Section 33; NW $\frac{1}{4}$, Section 34.

Remarks 467 Homes on system - Filed Amendment & Application

MAP (Attach Aerial Photo)

SCHEMATIC DIAGRAM OF SYSTEM

(Include distance from pump to measuring device, if applicable.)

Point(s) of diversion: (6 Points) SWSW, 28, (5 Points) NWNW, 22, (3 points) NESE-28, T SIN, R SW.

Place(s) of Use

TWP.	RGE.	SEC.	NE¼				NW¼				SW¼				SE¼				TOTALS
			NE¼	NW¼	SW¼	SE¼	NE¼	NW¼	SW¼	SE¼	NE¼	NW¼	SW¼	SE¼	NE¼	NW¼	SW¼	SE¼	
			See attached																

Recommended Amendments:

- ☒ Change P.D. as reflected above ☐ Add P.D. as reflected above ☐ None
☒ Change P.U. as reflected above ☐ Add P.U. as reflected above ☐ Other

Examiner's Signature Tom King

Checked by Bob Haynes

Approved by

Date 9-11-80

Date 10/1/80

Date

Measurement Calc.
SUPPLEMENTAL

95-7055

Well #	MOTOR HP	MAKE	SER #	PUMP MAKE	SER #	cfs
1A	500	US	85-18234	Aurora	V73-07847A	8.4
1B	"	"	85-18236	"	V77-86960	9.0
1C	"	"	85-18239	"	377-89087	8.2
1D	250	"	85-19146	"	V73-07845	4.5
1E	30	"	■ R-2093238	"	V73-07843	0.47
1F	250	"	85-19145	"	V73-07846A	4.8
2A	500	US	85-18238	Aurora	V74-01429	8.5
2B	300	"	85-19143	"	V74-07844	4.3
2C	500	"	85-18232	"	V73-078470	8.5
2D	"	"	85-18233	"	V77-87741	9.0
2E	300	"	85-19144	"	V74-01428	4.5
3A	500	US	85-18237	Aurora	V74-01431	8.7
3B	"	"	85-18235	"	V74-01430	9.4
3C	250	"	85-19147	"	V73-07846B	<u>4.4</u>

Total cfs = 92.67

Applied for 90.00 cfs @ 14,100 AF/Ann

Irrigation 90.00 cfs (1.98)(245 days) = 43,659 AF/Ann
5375 Acres (3.0) = 16,125 AF/Ann

Domestic $\frac{(75 \text{ gpd})(4 \text{ Pers})}{120 \text{ min}} = \frac{300 \text{ gpd}}{448.8} = \frac{2.5 \text{ gpm}}{448.8} (0.0056)(245 \text{ Homes}) = 1.372 \text{ cfs}$

(1.372 cfs)(1.98)(365 days) = 991.54 AF/Ann

Stock (1275 hd)(0.00065) = 0.83 cfs (1275 hd)(0.0391) = 50.00 AF/Ann

*(Stock is estimate of total hd)

Wells # 1A-1F Located within SWSW, Sec 28, T51N, R5W
2A-2E " " " NW NW, Sec 22, T51N, R5W
3A-3C " " " NE SE, Sec 28, T51N, R5W

FIELD SUPPLEMENTAL Acreage Presently Irrigated

Twp	Rng	Sec	N			E			S			W			Total		
			NE	NW	SW	SE	NE	NW	SW	SE	NE	NW	SW	SE			
50 N	5 W	4	-	-	-	-	31	35	2	-	-	10	2	-	-	80	
		5	37	37	25	20	32	21	24	30	33	29	31	17	28	401	
		6	16	22	26	30	6	-	6	21	-	-	-	-	-	127	
51 N	5 W	9	-	-	-	-	-	-	-	-	-	-	-	7	12	73	
		10	12	-	10	33	-	13	7	-	-	-	-	27	38	251	
		11	-	-	-	-	40	38	39	40	25	39	36	5	-	262	
		14	-	-	-	-	10	25	38	40	39	39	27	-	-	252	
		15	39	38	40	38	8	13	5	-	37	26	18	36	40	252	
		16	20	21	36	39	56	23	28	27	36	18	36	12	8	445	
		17	-	-	-	-	-	-	-	-	-	-	-	-	16	362	
		20	39	-	-	38	-	-	-	-	-	-	-	-	5	30	
		21	24	-	38	38	8	19	38	38	28	29	29	29	29	79	
		22	39	28	12	21	38	34	55	29	27	27	38	28	33	435	
		23	-	-	-	-	15	14	1	27	29	27	14	1	9	430	
		27	-	-	20	-	22	36	33	24	12	13	22	7	-	128	
		28	36	38	16	31	22	38	38	24	12	13	22	7	-	219	
		29	32	38	19	38	37	-	-	28	28	28	28	-	16	463	
		32	38	38	35	36	-	-	-	-	10	29	28	-	30	311	
		33	38	37	35	36	4	-	-	-	6	19	4	19	36	375	
		34	-	-	-	33	30	35	38	39	37	37	38	37	33	572	
																74	
																5375	
																69	

EAST GREENACRES IRRIGATION DISTRICT

<u>Section</u>	<u>Quarter Sec.</u>	<u>Domestic- Stock Water</u>
4	NW $\frac{1}{4}$ NW $\frac{1}{4}$	-0-
	NE $\frac{1}{4}$ NW $\frac{1}{4}$	-0-
	SW $\frac{1}{4}$ NW $\frac{1}{4}$	yes
	NW $\frac{1}{4}$ SW $\frac{1}{4}$	yes
	Rest of Section	-0-
5	All quarters except SE $\frac{1}{4}$ SE $\frac{1}{4}$	yes
6	All Quarters	-0-
9	All of SE $\frac{1}{4}$	yes
	SE $\frac{1}{4}$ & SW $\frac{1}{4}$ of NE $\frac{1}{4}$	yes
	SW $\frac{1}{4}$ of SW $\frac{1}{4}$	yes
	SE $\frac{1}{4}$ of SW $\frac{1}{4}$	yes
	Rest of Section	-0-
10	SW $\frac{1}{4}$ NW $\frac{1}{4}$	yes
	SE $\frac{1}{4}$ of SE $\frac{1}{4}$	yes
	Rest of Section	-0-
11	All of Section	-0-
14	NW $\frac{1}{4}$ of NW $\frac{1}{4}$	yes
	SW $\frac{1}{4}$ of SW $\frac{1}{4}$	yes
	SE $\frac{1}{4}$ of SW $\frac{1}{4}$	yes
	Rest of Section	-0-
15	SE $\frac{1}{4}$ of SE $\frac{1}{4}$	yes
	SW $\frac{1}{4}$ of SE $\frac{1}{4}$	yes
	NE $\frac{1}{4}$ of SE $\frac{1}{4}$	yes
	Rest of Section	-0-
16	NE $\frac{1}{4}$ of NW $\frac{1}{4}$	yes
	SW $\frac{1}{4}$ of NW $\frac{1}{4}$	yes
	NW $\frac{1}{4}$ of SW $\frac{1}{4}$	yes
	NW $\frac{1}{4}$ of NE $\frac{1}{4}$	yes
	Rest of Section	-0-
17	SE $\frac{1}{4}$ of SE $\frac{1}{4}$	yes
	Rest of Section	-0-
20	SE $\frac{1}{4}$ of SE $\frac{1}{4}$	yes
	Rest of Section	-0-

RECEIVED
AUG 25 1980
Department of Water Resources
Northern District Office

EAST GREENACRES IRRIGATION DISTRICT

<u>Section</u>	<u>Quarter Sec.</u>	<u>Domestic- Stock Water</u>
21	SE $\frac{1}{4}$ of NW $\frac{1}{4}$	-0-
	NW $\frac{1}{4}$ of NW $\frac{1}{4}$	-0-
	NE $\frac{1}{4}$ of NW $\frac{1}{4}$	-0-
	NW $\frac{1}{4}$ of SE $\frac{1}{4}$	-0-
	Rest of Section	yes
22	NW $\frac{1}{4}$	-0-
	NE $\frac{1}{4}$	-0-
	NW $\frac{1}{4}$ of SE $\frac{1}{4}$	-0-
	NE $\frac{1}{4}$ of SW $\frac{1}{4}$	-0-
	SE $\frac{1}{4}$ of SW $\frac{1}{4}$	-0-
	Rest of Section	yes
23	NW $\frac{1}{4}$ of NW $\frac{1}{4}$	yes
	SW $\frac{1}{4}$ of SW $\frac{1}{4}$	yes
	Rest of Section	-0-
27	All of NW $\frac{1}{4}$	yes
	All of SW $\frac{1}{4}$	yes
	SW $\frac{1}{4}$ of NE $\frac{1}{4}$	yes
	Rest of Section	-0-
28	NW $\frac{1}{4}$ of NW $\frac{1}{4}$	yes
	NE $\frac{1}{4}$ of NW $\frac{1}{4}$	yes
	NW $\frac{1}{4}$ of NE $\frac{1}{4}$	yes
	NE $\frac{1}{4}$ of NW $\frac{1}{4}$	yes
	all of SE $\frac{1}{4}$	yes
	SW $\frac{1}{4}$ of SW $\frac{1}{4}$	yes
	SW $\frac{1}{4}$ of NW $\frac{1}{4}$	yes
	Rest of Section	-0-
29	All of NE $\frac{1}{4}$	yes
	NW $\frac{1}{4}$ of SE $\frac{1}{4}$	yes
	NE $\frac{1}{4}$ of SE $\frac{1}{4}$	yes
	SW $\frac{1}{4}$ of SE $\frac{1}{4}$	yes
	NE $\frac{1}{4}$ of SW $\frac{1}{4}$	yes
	NW $\frac{1}{4}$ of SW $\frac{1}{4}$	yes
	Rest of Section	-0-
32	All of NE $\frac{1}{4}$	yes
	All of SE $\frac{1}{4}$	yes
	NE $\frac{1}{4}$ of NW $\frac{1}{4}$	yes
	SE $\frac{1}{4}$ of NW $\frac{1}{4}$	yes
	All of SW $\frac{1}{4}$	yes
	Rest of Section	-0-

EAST GREENACRES IRRIGATION DISTRICT

<u>Section</u>	<u>Quarter Sec.</u>	<u>Domestic- Stock Water</u>
33	NW $\frac{1}{4}$ of NW $\frac{1}{4}$	yes
	NE $\frac{1}{4}$ of NE $\frac{1}{4}$	yes
	SE $\frac{1}{4}$ of NE $\frac{1}{4}$	yes
	SW $\frac{1}{4}$ of SW $\frac{1}{4}$	yes
	SE $\frac{1}{4}$ of SW $\frac{1}{4}$	yes
	Rest of Section	-0-
34	All of Section 34	-0-

RECEIVED

DEC 28 1976

Identification No. 95-7055

Permit No. 95-7055

Department of Water Resources
STATE OF IDAHO

East Greenacres Unit
Rathdrum Prairie Project

DEPARTMENT OF RECLAMATION

PROOF OF APPLICATION OF WATER TO BENEFICIAL USE

1. a) Name of Permit Holder United States of America, Acting through the Regional Director, Pacific Northwest Region, Bureau of Reclamation
b) Post Office Address Box 043 - 550 West Fort Street, Boise, Idaho 83724
2. Permit Number 95-7055
3. Date of Priority that you are prepared to establish 4-18-69
4. a) Source from which water was appropriated Ground Water
b) Location of the point of diversion: SW 1/4 SW 1/4, Section 28
Township 51 N., Range 5 W. Boise Meridian, Other points of diversion:
II - NW 1/4 NW 1/4, Sec. 22; III - NE 1/4 SE 1/4 Sec. 28; All in Township 51 N., Range 5 W,
Boise Meridian.
5. a) The amount of water and use to which the water has been applied:
amount 14,000 ac/ft for irrigation purposes from April 1 to October 31 incl.
(cfs and/or acre feet per annum) (Month-Day) (Month-Day)
amount 50 ac/ft for domestic purposes from January 1 to December 31 incl.
(cfs and/or acre feet per annum) (Month-Day) (Month-Day)
amount 50 ac/ft for livestock purposes from January 1 to December 31 incl.
(cfs and/or acre feet per annum) (Month-Day) (Month-Day)
b) Total amount appropriated 14,100 acre feet cfs and/or acre feet per annum
c) Describe how and by whom measurement of rate of flow or amount of storage was made and the qualifications of the person making the measurement: U. S. Bureau of Reclamation
6. If the means of diversion and conveyance are owned by someone other than the Permit Holder:
a) Give the name or description of the canal, ditch or other works by which the water is conducted to the place of use: _____
b) Describe the agreement or understanding by which you take water from the works: _____
7. a) Briefly describe the works for diverting and conveying the water to the place of use, (If from a subterranean source, give the pump size, motor size, size of well casing, depth of well; if from surface water, give brief description of diversion structure and/or canal or ditch) See table attached
b) Describe the type and size of measuring device which you have installed at your point of diversion: Flow meters of appropriate size have been installed in the discharge line at each well.
c) Give well drillers name and address and date the well was completed See table attached

Examined 1/2/77

9. Irrigation uses: Describe the lands irrigated by giving the acreages irrigated within each 40 acre subdivision: See tabulation attached

[illegible]

10. Remarks: The East Greenacres Project was constructed as described in application for permit No. 95-7055 and the remarks attached thereto with the following modifications: The constructed system includes a single steel 300,000 gal. concrete reservoir, with all wells interconnected, rather than four separate systems. Fourteen wells at three complexes were constructed rather than 15 wells at four complexes.

12-22-76
(Date)

(Signature)

State of Idaho)
County of Ada) ss.

On this 22th day of December, 19 76, personally appeared before me the
signer(s) of the above instrument, who duly acknowledged to me that he (she) (they) executed the same.

Harry E. Carlen
Notary Public residing at Boise

My ^{bond} commission expires 5-5-79

ATTACHMENT TO PROOF OF BENEFICIAL USE - PERMIT NO. 95-7055

ITEM #9 -

TWP.	RANGE	SEC.	NE¼				NW¼				SW¼				SE¼				TOTALS
			NE¼	NW¼	SW¼	SE¼	NE¼	NW¼	SW¼	SE¼	NE¼	NW¼	SW¼	SE¼	NE¼	NW¼	SW¼	SE¼	
50 N	5 W	4					31	35	2			10	5						83
		5	37	37	25	20	32	21	24	30	33	29	31	25	28	32	17		421
		6	16	22	26	30	6		6	21									127
51 N	5 W	9												13	12	5	32	18	80
		10	12		10	33			7			13	22	27	40	17	24	35	240
		11					40	38	39	40	25	39	36	5					262
		14					10	25	38	40	40	39	33	27					252
		15	39	38	40	38	8	13	5		37	26	18	36	38	40	34	35	445
		16	20	27	36	39	36	23	28	27	36	18	36	12	8	16			362
		17													5		7	18	30
		20	39			38												2	79
		21	24		38	38	8	19	38	38	28	29	29	28	29	33	25	31	435
		22	39	28	12	21	38	34	33	29	20	27	38	28	9	34	12	28	430
		23					15	14	1	27	29	27	14	1					128
		27					22	36	33	24	12	13	32	7		16	4		199
		28	36	38	16	31	37	38	38	29	28	29	28	29	16	20	22	28	463
		29	38	38	19	38					28	10			36	37	38	35	317
		32	38	38	35	36	4			38	19	6	4	19	38	37	37	37	386
		33	38	37	35	33	30	35	37	39	37	36	35	37	33	38	38	34	572
		34						36	38										74

ITEM #7 -


Well ^{1/} Number	Completion Date	Size Casing/Screen (In)	Well Depth (Ft)	Pump Size (Cfs)	Motor Size (Hp)
1A	Aug. 1971	20/18	230	8.2	500
1B	Jan. 1974	20/18	257	8.2	500
1C	Aug. 1973	20/18	257	8.2	500
1D	Jan. 1974	16/14	239	4.2	250
1E	Nov. 1973	16/14	241	0.5	30
1F	Sept. 1973	16/14	256	4.2	250
2A	June 1972	20/18	280	8.2	500
2B	July 1973	16/14	277	4.2	300
2C	Sept. 1973	20/18	326	8.2	500
2D	June 1973	20/18	291	8.2	500
2E	Nov. 1973	16/14	330	4.2	300
3A	July 1972	20/18	273	8.2	500
3B	June 1973	20/18	270	8.2	500
3C	May 1973	16/14	255	4.2	250

^{1/} Holman Drilling Corporation
East 3410 - 9th Avenue
Spokane, WA 99202

EXPLANATION

- SECTIONALIZING GATE VALVE
- PIPE SYSTEM
- WELL CLUSTER AND ELEVATED STEEL TANK
- EXCLUDED AREA
- OWNERSHIPS
- UNIT BOUNDARY

Additional Well Site

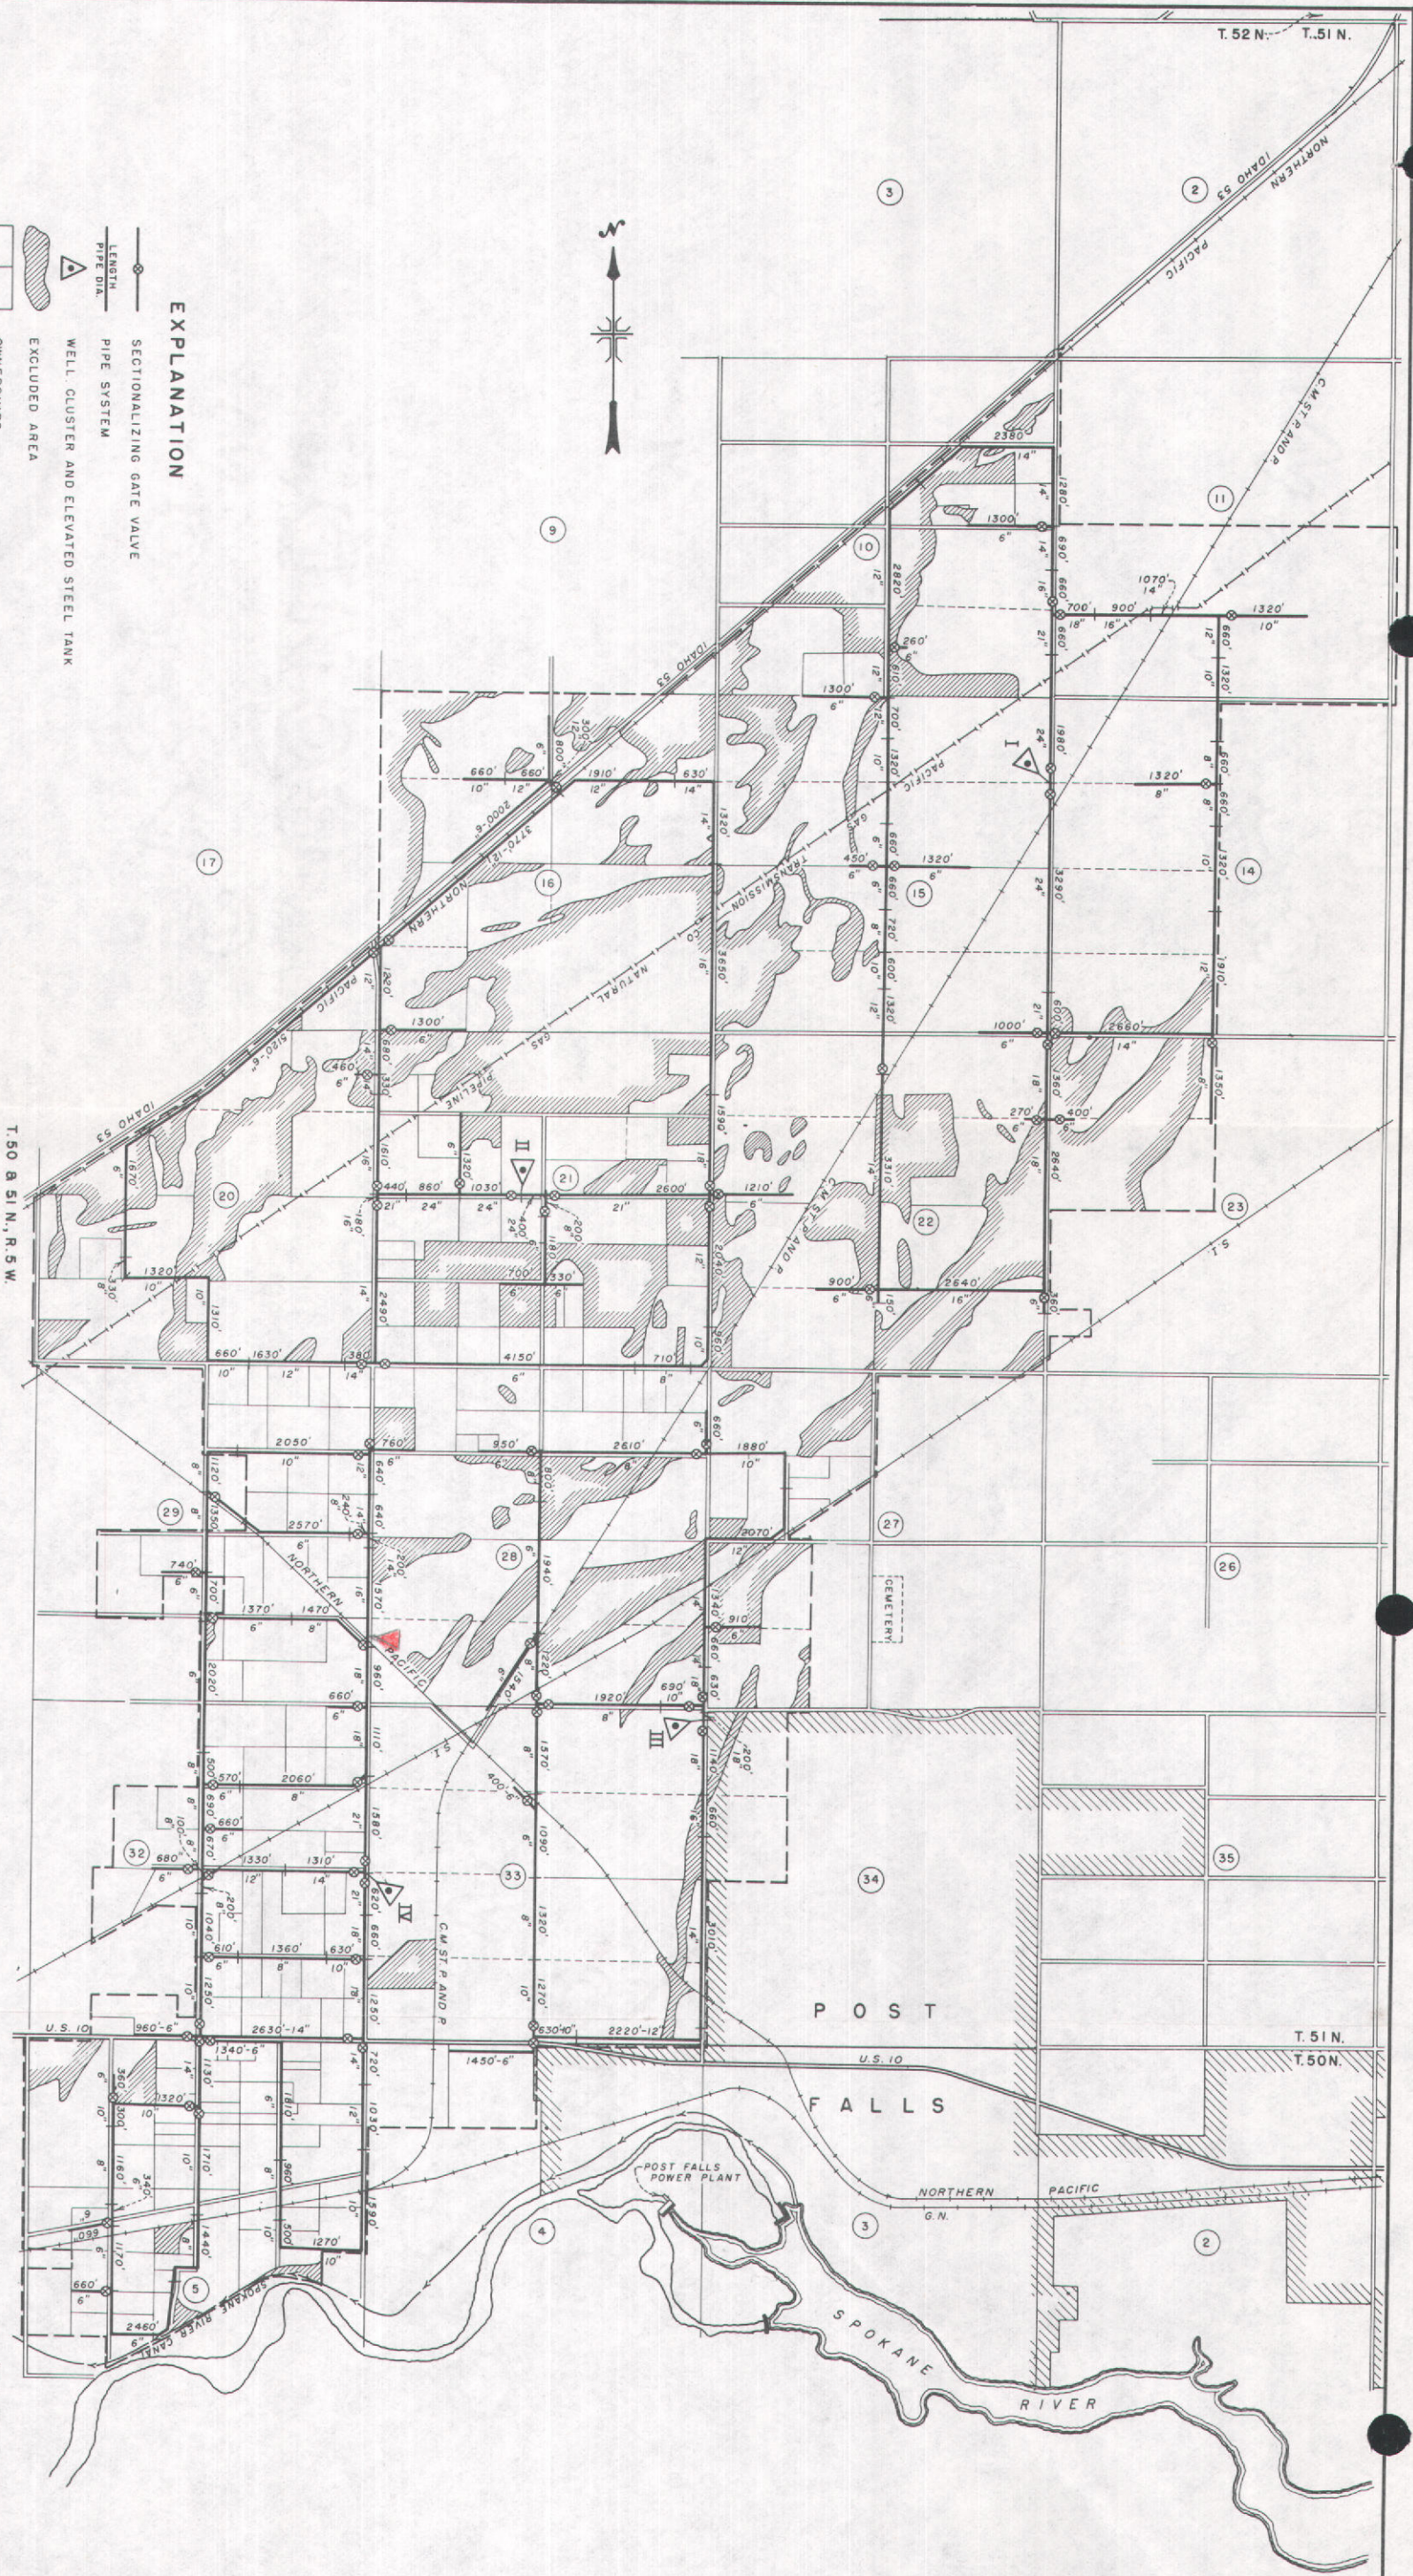

UNITED STATES
DEPARTMENT OF THE INTERIOR
BUREAU OF RECLAMATION
RATHDRUM PRAIRIE PROJECT
EAST GREENACRES UNIT-IDAHO
WELL SYSTEMS I, II, III, IV
LAYOUT-FEASIBILITY PLAN

DRAWN BY: J. M. Mandy
TRACED BY: J. S. Mandy
CHECKED BY: J. S. Mandy
APPROVED BY: J. S. Mandy
DENVER, COLORADO, AUGUST 3, 1964

95 7055

915-D-1

NOTICE OF APPLICATION FOR WATER

Notice is hereby given that The United States of America, Acting through the Regional Director, Region 1, Bureau of Reclamation, Box 8008, Boise, Idaho has on April 18, 1969 applied for permit under application No. 95-7055 to divert 90 cubic feet per second or 14100 acre feet per annum of water from ground-water sources. Water will be diverted by well complexes and enclosed conveyance system, well complex no. I consisting of four wells located within NE $\frac{1}{4}$ NE $\frac{1}{4}$ Sec. 15, T. 51 N., R. 5 W., B.M., well complex no. II consisting of four wells located within SE $\frac{1}{4}$ NW $\frac{1}{4}$ Sec. 21, T. 51 N., R. 5 W., B.M., well complex no. III consisting of three wells located within NE $\frac{1}{4}$ NE $\frac{1}{4}$ Sec. 33, T. 51 N., R. 5 W., B.M., well complex no. IV consisting of four wells located within NW $\frac{1}{4}$ SW $\frac{1}{4}$ Sec. 33, T. 51 N., R. 5 W., B.M., all in Kootenai County and they will be used from April 1 to October 31 for irrigation and from January 1 to December 31 for domestic and livestock. The water will be used within NW $\frac{1}{4}$ Sec. 4; all of Sec. 5, T. 50 N., R. 5 W., B.M. and NE $\frac{1}{4}$, SW $\frac{1}{4}$, SE $\frac{1}{4}$ Sec. 10; S $\frac{1}{2}$ Sec. 11; W $\frac{1}{2}$ Sec. 14; all of Sections 15 and 16; SW $\frac{1}{4}$ Sec. 17; all of Sections 20, 21, and 22; W $\frac{1}{2}$ Sec. 23; W $\frac{1}{2}$ Sec. 27; all of Sec. 28; NE $\frac{1}{4}$, SE $\frac{1}{4}$, SW $\frac{1}{4}$ Sec. 29; all of Sections 32, and 33; NW $\frac{1}{4}$ Sec. 34, T. 51 N., R. 5 W., B.M. Any protest against this application must be filed with the Department of Reclamation within ten days from the last date of publication of this notice.

R. KEITH HIGGINSON
State Reclamation Engineer

Published in the Coeur d'Alene Press, Coeur d'Alene, Idaho on May 29th and June 5th.

95-7055