

STATE OF IDAHO
DEPARTMENT OF WATER RESOURCES
APPLICATION FOR PERMIT

To appropriate the public waters of the State of Idaho

1. Name of Applicant BARRY SOUTH Phone (208) 529-0833
Mailing address 3007 E. 49TH N., I.F. ID. 83401 Email _____
2. Source of water supply GROUNDWATER which is a tributary of _____
3. Location of point of diversion is Township 3 N Range 38 E Sec. 34, in the SE $\frac{1}{4}$,
SW $\frac{1}{4}$, _____ $\frac{1}{4}$, Govt. Lot _____, B.M., BONNEVILLE County;
additional points of diversion if any: _____
4. Water will be used for the following purposes:

Amount <u>0.5 cfs</u> (cfs or acre-feet per year)	for <u>COMMERCIAL</u>	purposes from <u>1/01</u> to <u>12/31</u>	(both dates inclusive)
Amount <u>1.5</u> (cfs or acre-feet per year)	for <u>FIRE PROTECTION</u>	purposes from <u>1/01</u> to <u>12/31</u>	(both dates inclusive)
Amount _____	for _____	purposes from _____ to _____	(both dates inclusive)
Amount _____	for _____	purposes from _____ to _____	(both dates inclusive)
Amount _____	for _____	purposes from _____ to _____	(both dates inclusive)
Amount _____	for _____	purposes from _____ to _____	(both dates inclusive)
5. Total quantity to be appropriated is (a) 0.5 and/or (b) _____
cubic feet per second acre feet per year
6. Proposed diverting works:
 - a. Describe type and size of devices used to divert water from the source 2 WELLS (ONE EXISTING)
 - b. Height of storage dam _____ feet; active reservoir capacity _____ acre-feet;
total reservoir capacity _____ acre-feet
 - c. Proposed well diameter is 8" inches; proposed depth of well is 300 feet
 - d. Is ground water with a temperature of greater than 85°F being sought? NO
 - e. If well is already drilled, when? 2001; Drilling firm _____?
Well was drilled for (well owner) BARRY SOUTH; Drilling Permit No. ?
7. Time required for completion of works and application of water to proposed beneficial use is 1 years (minimum 1 year)
8. Description of proposed uses (if irrigation only, go to item 9):
 - a. Hydropower; show total feet of head and proposed capacity in kW. _____
 - b. Stockwatering; list number and kind of livestock. _____
 - c. Municipal; show name of municipality. _____
 - d. Domestic; show number of households. _____
 - e. Other; describe fully. COMMERCIAL, 13 LOT SUBD. (EVOLUTION PLAZA)

RECEIVED

APR 02 2008

9. Description of place of use:

a. If water is for irrigation, indicate acreage in each subdivision in the tabulation below.

b. If water is used for other purposes, place a symbol of the use (example: D for Domestic) in the corresponding place of use below. See instructions for standard symbols.

TWP	RGE	SEC	NE				NW				SW				SE				TOTALS
			NE	NW	SW	SE	NE	NW	SW	SE	NE	NW	SW	SE	NE	NW	SW	SE	
3N	3BE	34												C					

Total number of acres to be irrigated: _____

10. Describe any other water rights used for the same purposes as described above. Include water delivered by a municipality, canal company, or irrigation district. If this application is for domestic purposes, do you intend to use this water, water from another source, or both, to irrigate your lawn, garden, and/or landscaping? _____

11. a. Who owns the property at the point of diversion? BARRY SOUTH
b. Who owns the land to be irrigated or place of use? ADD. LOT OWNERS BARRY SOUTH
c. If the property is owned by a person other than the applicant, describe the arrangement enabling the applicant to make this filing: SUPP. WATER SYSTEM.

12. Describe your proposal in narrative form, and provide additional explanation for any of the items above. Attach additional pages if necessary. WATER SYSTEM TO PROVIDE BOTH CULINARY WATER & FIRE PROTECTION FOR 13 COMMERCIAL LOTS. EXISTING WELL IS EQUIPPED W/ 250 GPM PUMP, NEW WELL TO BE EQUIPPED W/ 430 GPM PUMP. WELLS TO ALTERNATE PUMPING UNLESS BOTH ARE NEEDED FOR FIRE FLOW. INSIDE USE ONLY, NO IRRIGATION.

13. **MAP OF PROPOSED PROJECT REQUIRED** - Attach an 8½"x11" map clearly identifying the proposed point of diversion, place of use, section #, township & range. (A photocopy of a USGS 7.5 minute topographic quadrangle map is preferred.)

BE IT KNOWN that the undersigned hereby makes this application for permit to appropriate the public waters of the State of Idaho as herein set forth.


Barry South
Signature of Applicant

Barry South
Print Name (and title, if applicable)

For Department Use:

Received by _____ Date 4-9-08 Time _____ Preliminary check by _____
Fee \$ 250.00 Receipted by DK Receipt No. E033941 Date 4-9-08

Publication prepared by SL Date 5/1 & 5/8/08 Published in Post Register
Publication approved _____ Date _____ Dates Published _____

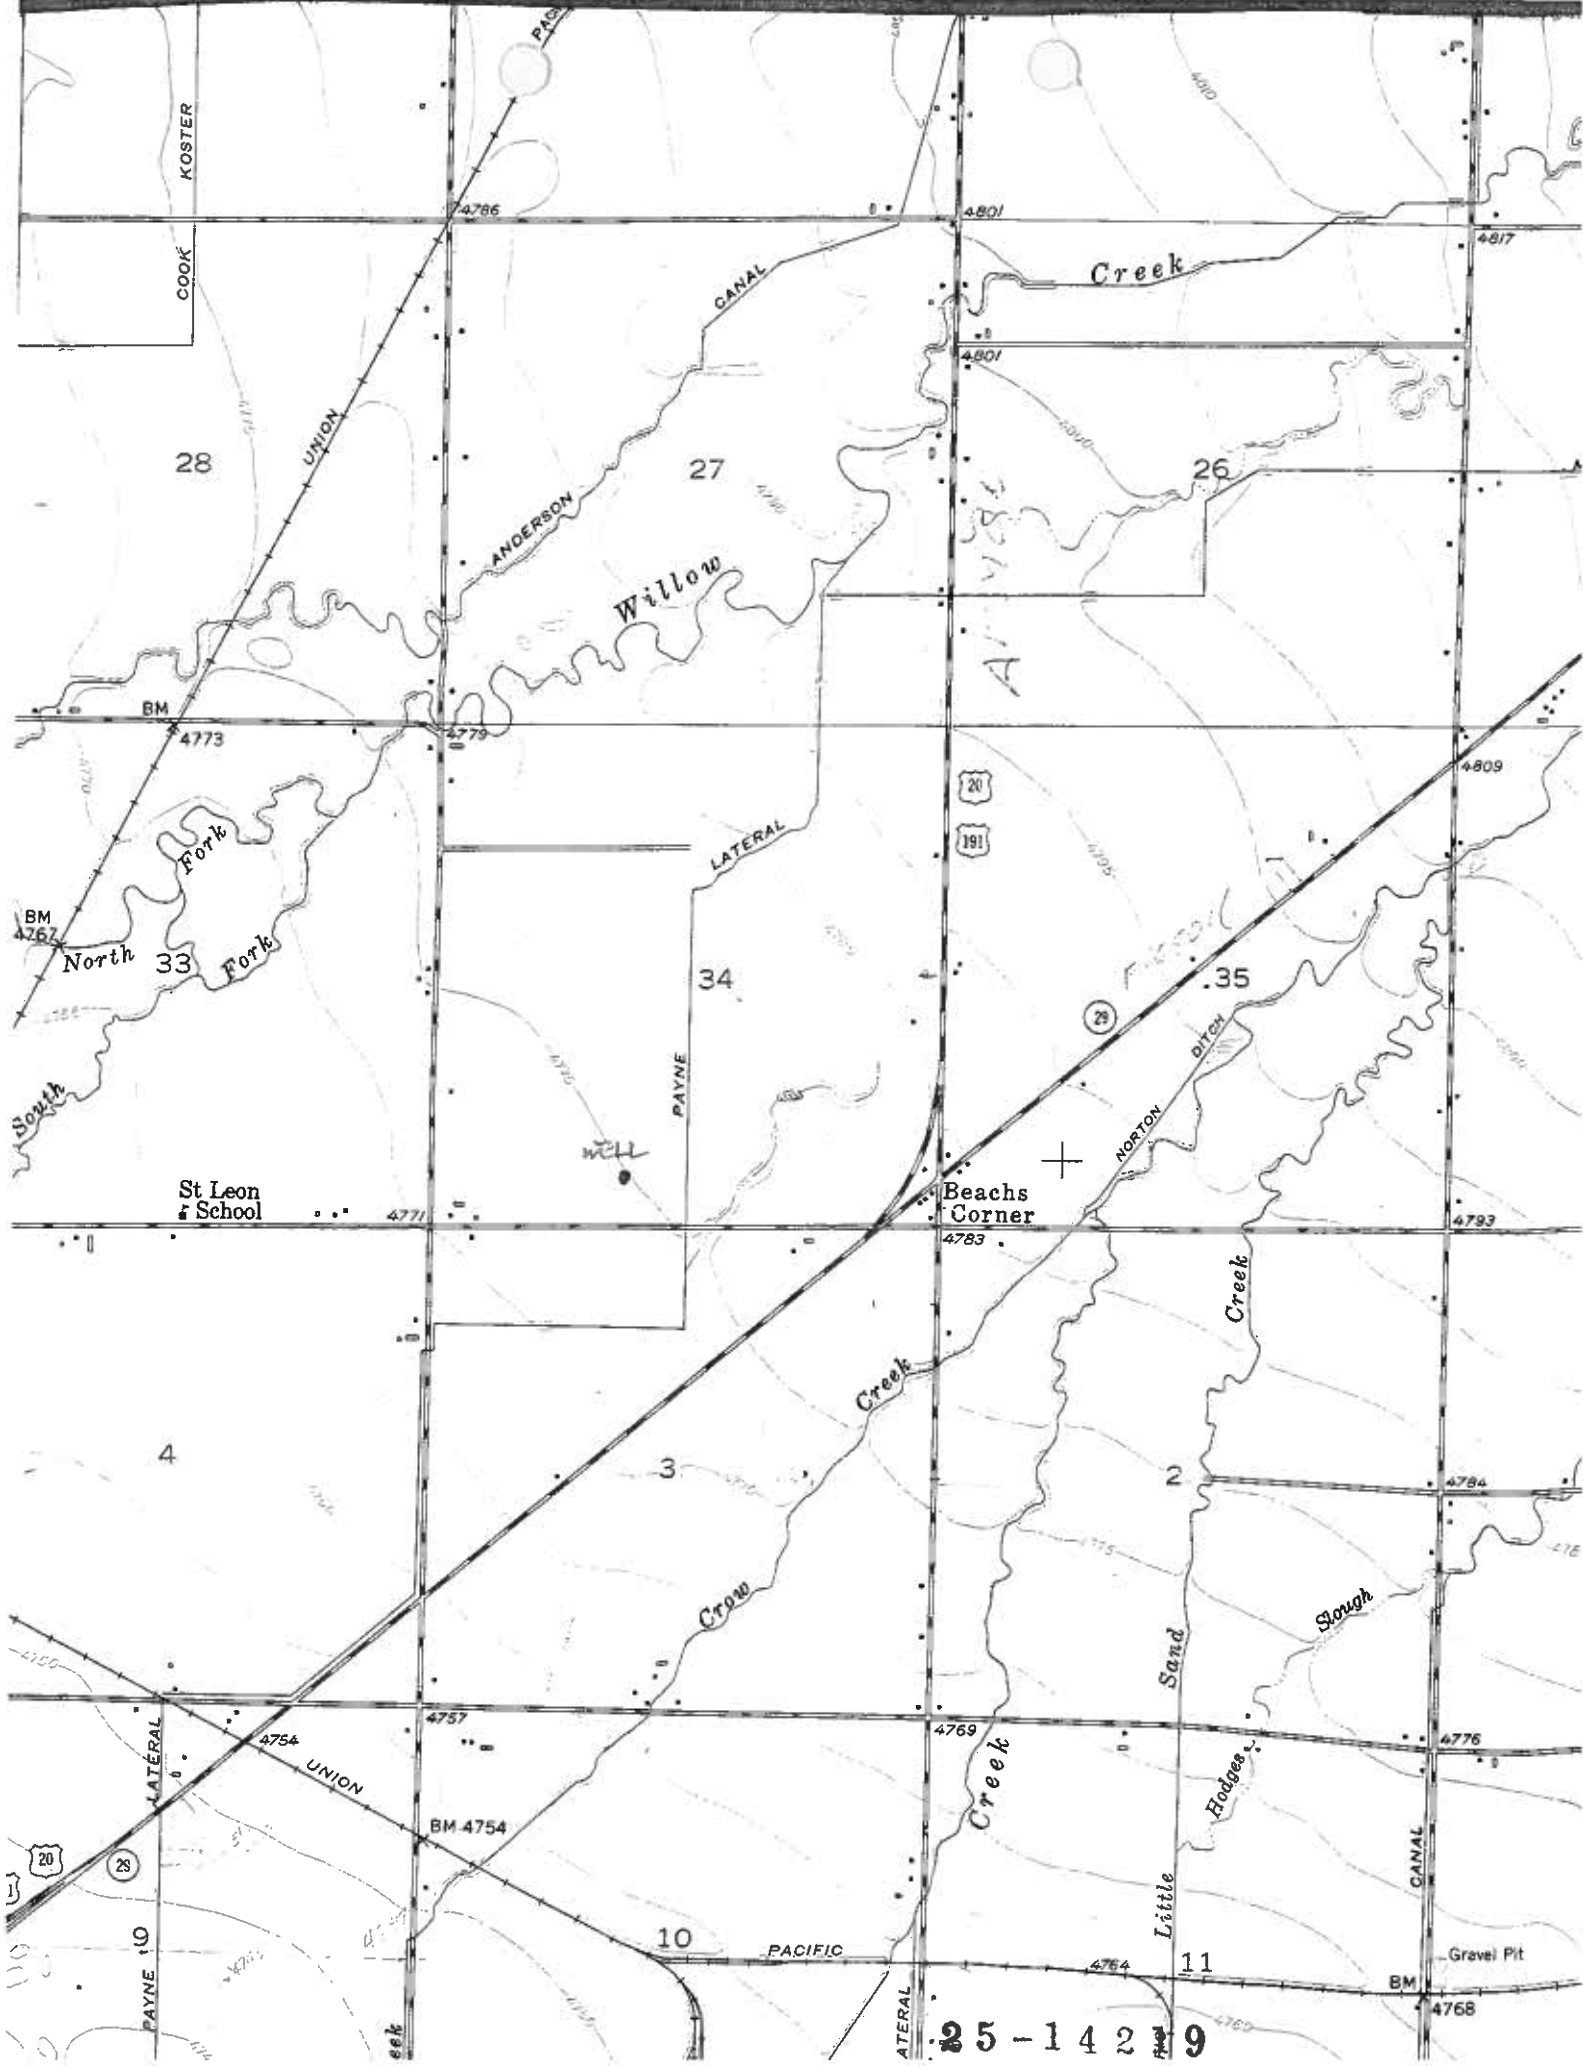

25-14219



Idaho Department of Water Resources

Application

25-14219

(FIRE PROTECTION)

Legend

● Point of Diversion

Place of Use

Townships

PLS Sections

Quarter Quarters



Bonneville County

IDWR Basin 25

Prepared by Denise Kidman

On Monday, April 14, 2008

2004 Aerial Photography






Idaho Department of Water Resources

Application
25-14219
(COMMERCIAL)

Legend


- Point of Diversion
- Place of Use
- Townships
- PLS Sections
- Quarter Quarters

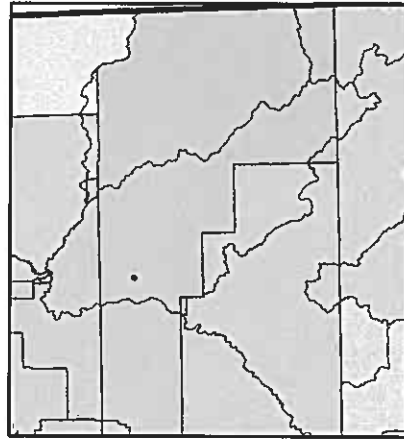

Bonneville County
IDWR Basin 25

Prepared by Denise Kidman
On Monday, April 14, 2008
2004 Aerial Photography



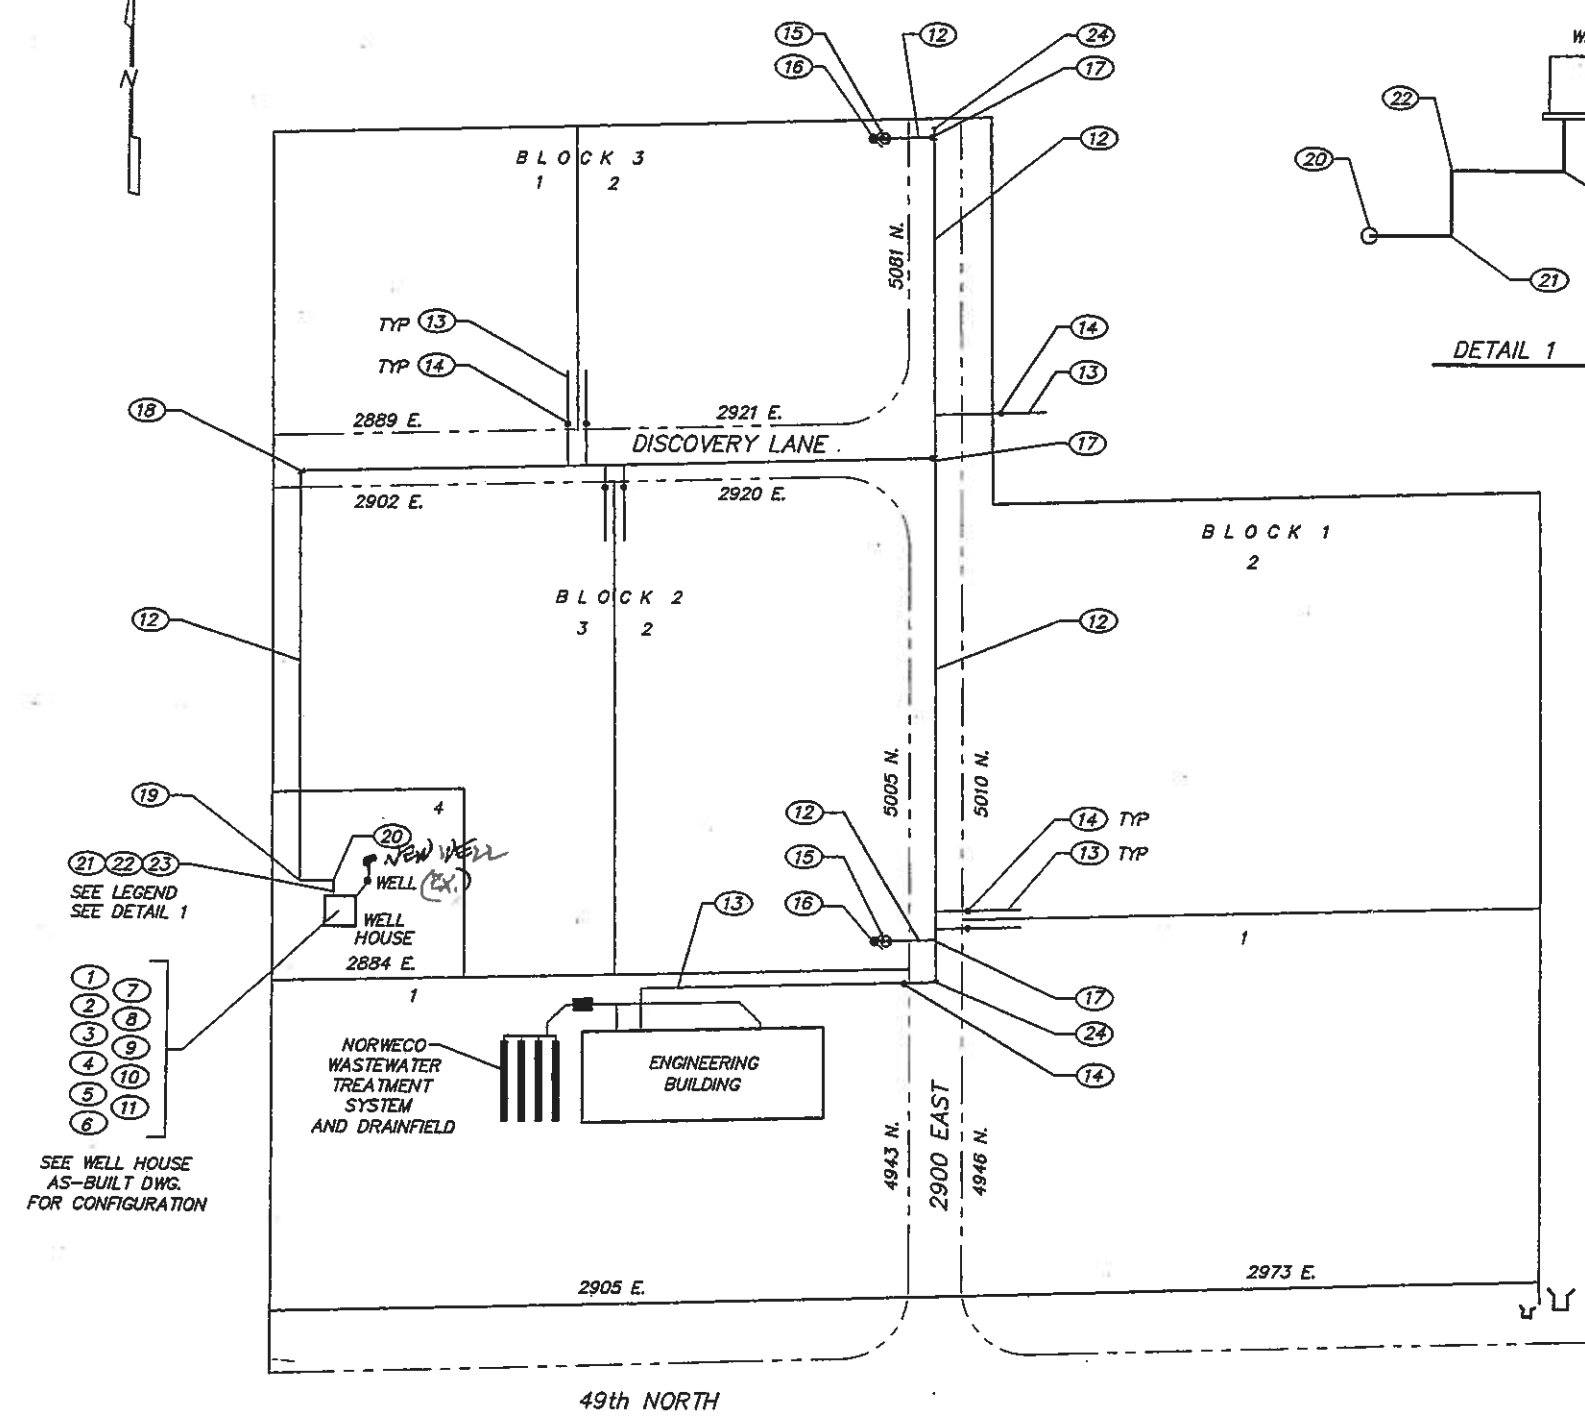

LEGEND

- (1) (1) AQUAVAR PUMPING SYSTEM CONTROLLER W/ LINE REACTOR
- (2) (1) 4" GATE VALVE
- (3) (1) 3" GATE VALVE
- (4) (2) 1 1/4" BALL VALVES - TO PRESSURE TANKS
- (5) (2) FLOW MATIC 4" CHECK VALVES
(NOTE: ONE CHECK VALVE IS LOCATED ON TOP OF THE WELL)
- (6) (1) B&W ELECTRONIC FLOW METER
- (7) (2) WELL MATE 35 PRESSURE TANKS
- (8) (1) 2" 200 POUND LIQUID FILLED PRESSURE GAUGE
- (9) (1) 3/4" HOSE BIB - SAMPLING PORT
- (10) GALVANIZED PIPE - 1 1/4", 2", 3", 4"
- (11) PVC PIPE - 3" PUMP TO WASTE AND 6" TO MAIN DISTRIBUTION SYSTEM
- (12) 6" SDR 21 PVC DISTRIBUTION PIPE
- (13) 1 1/2" 200 PSI POLY PIPE (SUPPLY FROM 6" MAIN TO BUILDINGS)
- (14) (8) 1 1/2" CURB STOP VALVES
- (15) (2) 6" GATE VALVE
- (16) (2) 6' x 6" DRY BARREL FIRE HYDRANT
- (17) (2) 6" x 6" TEE FITTING
- (18) (1) 6" x 90 DEG. ELBOW
- (19) (1) 6" x 90 DEG. ELBOW
- (20) (1) 6" x 90 DEG. ELBOW
- (21) (1) 6" x 90 DEG. ELBOW
- (22) (1) 6" x 90 DEG. ELBOW
- (23) (1) 6" x 90 DEG. ELBOW
- (24) (2) 6" END CAP

NOTES:

ONLY THE MAJOR WATER DISTRIBUTION COMPONENTS HAVE BEEN LISTED ON THIS DRAWING PLAN. FOR ITEMS NOT LISTED OR DETAILED, SEE ELEMENT NO.3.

DWG. NO.	REFERENCE DWG.	NO.	DATE	REVISION	APP.


EVOLUTION PLAZA DIVISION NO. 1
WATER DISTRIBUTION SYSTEM - PLAN

BARRY SOUTH 3007 E. 49th N. IDAHO FALLS (208) 529-0833			
SHT. NO. 001	REV. 0	PROJECT NO. DATE 12-26-01	
1 OF 1	DRAWN BY KWK	SCALE NONE	

NO. 2
COUNTY, IDAHO

SECTION 34, T.3N., R.38E. B.M.

SCALE
1" = 100'

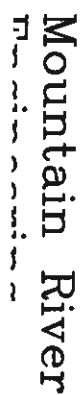

Mountain River
The

Beginning at its S89°02.31N dogleg S into the EBB Creek and NDOG47W M65.01 feet from the South 1/4 corner of Section 34, Township 33N, Range 38E at the place where said trail begins, the west boundary of said Section 34, District No. 1, Barre County, Idaho, running thence NDOG47W M65.99 feet thence N83°42.2E 684.9 feet to the NW 1/4 corner of said Section 34, thence S00°03.0E along said NW 1/4 corner S into the E83.7° E section, the west corner of a 2 Block 1, said Section 34, District No. 1, thence along the boundary of said Section 34, District No. 1 and a 1 and 2 Block 3 said District No. 1 the dogleg (9) courses S89°02.31N M29.14 feet thence NDOG47W M25.01 feet thence S89°02.31N M60.1 feet thence S00°41.8E 12.85 feet thence S4°31.06W M0.12 feet thence S89°02.31N M185 feet thence NDOG47W M45.00 feet thence S89°02.31N M30.2 feet to the RUN OF THE RIVER, being 11.53 Acres.

OWNER'S DEDICATION

KNOW/ALL MEN/ BY THESE PRESENTS that we the undersigned are the lawful owners of the tract of land indicated in the boundary description shown hereon and have caused the same to be platted and divided into blocks, lots, streets and easements to be hereafter known as EVOLUTION PLAZA DIVISION NO. 2

BE IT FURTHER KNOWN that we do hereby dedicate to the Public all streets and rights-of-way shown hereon, that we also grant and convey to the Public all easements shown hereon and that we hereby warrant and shall defend the estate subject to such dedication and conveyances in the quiet and peaceful possession of the public against said owners and their heirs and assigns, and against every person whomsoever who lawfully holds or who later claims to have lawfully held any rights in said estate as of the date hereof. V. is also certify that the lots within this subdivision will be served by a public water system and that said system has sufficient contributed capital to comply with Idaho Code Section 50-1334.

IN WITNESS WHEREOF, we have hereunto set our hands this _____ day of _____, 2007.

Binar South

ACKNOWLEDGEMENT

STATE OF IDAHO
County of Bonneville

On this day of 20 before me the undersigned a Notary Public in and for said State personally appeared Barry South and Elmer South known or identified to me to be the persons that executed the aforesaid Owner's Declaration and acknowledged to me that they are the same
 IN WITNESS WHEREOF: I have hereby set my hand and affixed my official seal the day and year first above written

Notary Public for the State of Idaho
Residing in Bonneville County, Idaho
Commission Expiration Date _____

LEGEND & NOTES

- 5/8" x 30" Steel rebar set with plastic cap stamped L.S. 8795
- 1/2" x 24" Steel rebar set with plastic cap stamped L.S. 8795
- ◎ Steel survey nail
- 5/8" Steel rebar found with caps stamped L.S. 8795
- 1/2" Steel rebar found with caps stamped L.S. 8795 unless noted otherwise.

A fifteen foot wide Public Utility Easement is hereby granted along all road frontages within each lot. All other public utility easements are fifteen feet unless noted otherwise.

This division contains 7 lots. (1.47 acre average lot size)

Bonneville County will not maintain roads until improved to County Standards and officially approved and accepted.

Drainage swales (gutters), private driveways and sidewalk approaches will be constructed and maintained with the correct cross-section as shown on the approved improvement drawings on file in the Bonneville County Public Works Department and Mountain River Engineering.

Utilities shall have the right to install, maintain, and operate their equipment above and below ground and all other related facilities within the Public Utility Easements (PUE) identified on this plat map as may be necessary or desirable in providing utility services within and without the lots identified herein, including the right of access to such facilities and the right to require removal of any obstructions including structures, trees and vegetation that may be placed within the PUE. The utility may require the lot owner to remove all structures within the PUE at the lot owner's expense, or the utility may remove such structures at the lot owner's expense. At no time may any permanent structures be placed within the PUE or any other obstruction which interferes with the use of the PUE without the prior written approval of the utilities with facilities in the PUE.

All buildings shall be set back a minimum 30 feet from all road Right-of-Way lines.