



RECEIVED

FEB 13 2008

DEPARTMENT OF
WATER RESOURCES



C. L. "Butch" Otter
governor

Robert L. Meinen
director

Dean Sangrey, Administrator
operations division

David M. Ricks, Administrator
management services division

IDAHO PARK AND
RECREATION BOARD

Steve Klatt
region one

Randal F. Rice
region two

Ernest J. Lombard
region three

Latham Williams
region four

Jean S. McDevitt
region five

Douglas A. Hancey
region six

IDAHO DEPARTMENT OF
PARKS AND RECREATION

p.o. box 83720
boise, idaho 83720-0065

(208) 334-4199

fax (208) 334-3741

tdd 1-800-377-3529

street address
5657 Warm Springs Avenue

February 11, 2008

Idaho Department of Water Resources
322 East Front Street
PO Box 83720
Boise, ID 83720-0098

Subject: Proof of beneficial use for permit 87-10017

Dear Jeff Peppersack,

IDPR is submitting Statement of completion of proof of Beneficial Use for McCroskey State Park.

This letter is in response to your letter dated February 6, 2008. I was unable to find a copy of the letter you mentioned dated November 30, 2007 in which the proof due notices were sent and IDPR was required to respond.


Enclosed you will find photos of the well and diversion works, photos showing that the spigot and hydrant were completed by 11-17-2004.

The project was completed in 2004. I hope that the enclosed Proof of Beneficial Use is acceptable at this late date without an extension of time.

If I can be of any assistance, please contact me at 208-514-2482.
mlucachick@idpr.idaho.gov.

Please process the permit for license.

Sincerely,

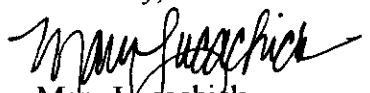
Mary Lucachick
Water Recreation Analyst

Enclosures:

Proof of Beneficial Use
Photos of completion of works (4)
Well log
As built Well Section (1/1)
Mission Mountain Site plan (2.00)
Copy of IDWR letter DTD 2-6-08



Photo 1: Well Casing, Drilling permit 789073 completed 11-1-02. WR Permit 87-10017. T43N, R05W, S15, NWSE.



Photo 2: Fogle Pump drilling rig.



Photo 3: 11-17-2004 Spigot & Hydrant. Project completed.



Photo 4: 11-17-04: Spigot and hydrant. Project Completed.

IDAHO DEPARTMENT OF WATER RESOURCES
WELL DRILLER'S REPORT1. WELL TAG NO. D 0022734
DRILLING PERMIT NO. 789073
Water Right or Injection Well No. _____

2. OWNER:

Name IDAHO DEPT OF PARKS & REC.
Address 5657 WARM SPRINGS AVE.
City BOISE State ID Zip 83716

3. LOCATION OF WELL by legal description:

You must provide address or Lot, Blk, Sub. or Directions to well.
Twp. 43N North R or South Q
Rge. 5W East Q or West Q
Sec. 15 1/4 NW 1/4 SE 1/4
Gov't Lot _____ County BENEFICIAL
Lat: _____ Long: _____
Address of Well Site MISSION MOUNTAIN / MYCROSKY
STATE PARK City _____
(Show at least north or road - Distance to Road or Landmark)
Lt. _____ Blk. _____ Sub. Name _____

4. USE:

☒ Domestic ☐ Municipal ☐ Monitor ☐ Irrigation
☐ Thermal ☐ Injection ☐ Other _____

5. TYPE OF WORK check all that apply

(Replacement etc.)
☒ New Well ☐ Modify ☐ Abandonment ☐ Other _____

6. DRILL METHOD:

☒ Air Rotary ☐ Cable ☐ Mud Rotary ☐ Other _____

7. SEALING PROCEDURES

Seal Material	From	To	Weight / Volume	Seal Placement Method
AQUAGUARD	0	50	12 SACKS	PRESSURE GRANT
Z HOLE PLUG	0	1	2 SACKS	TOPPED OFF

Was drive shoe used? ☒ Y ☐ N Shoe Depth(s) 425
Was drive shoe seal tested? ☒ Y ☐ N How? AIR

8. CASING/LINER:

Diameter	From	To	Gauge	Material	Casing	Liner	Welded	Threaded
6 + 2	425			RED STEEL	☒	☐	☒	☐

Length of Headpipe _____ Length of Tailpipe _____

Packer ☐ Y ☒ N Type _____

9. PERFORATIONS/SCREENS PACKER TYPE

Perforation Method SMR (AIR)
Screen Type & Method of Installation

From	To	Slot Size	Number	Diameter	Material	Casing	Liner
520	420	1/4"	240	6	STEEL	☒	☐

10. FILTER PACK

Filter Material	From	To	Weight / Volume	Placement Method
-----------------	------	----	-----------------	------------------

11. STATIC WATER LEVEL OR ARTESIAN PRESSURE:

269 ft. below ground Artesian pressure _____ ft.
Depth flow encountered _____ ft. Describe access port or control devices: CAP

12. WELL TESTS:

Yield gal/min	Drawdown	Pumping Level	Time
3+			

Water Temp. COLD Bottom hole temp. _____Water Quality test or comments: CLEARDepth first Water Encounter 343

13. LITHOLOGIC LOG: (Describe repairs or abandonment)

Bore Dia.	From	To	Remarks: Lithology, Water Quality & Temperature	Y	N
10	0	1	TOP SOIL		X
10	1	14	SILT, CEMENTED GRAVEL w/ SAND, COBBLE		X
10	14	30	CEMENTED SAND/GRAVEL w/ SILT		X
6	50	54	CEMENTED SAND/GRAVEL w/ SILT, MED		X
6	54	125	CEMENTED SAND/GRAVEL SOFT SILT		X
6	125	242	CEMENTED SAND/GRAVEL w/ SILT		X
6	242	244	CEMENTED SAND/GRAVEL MED, SILT		X
6	244	246	CEMENTED SAND/GRAVEL SOFT w/ SILT		X
6	246	300	CEMENTED SAND/GRAVEL MED w/ SILT		X
6	300	305	CEMENTED COARSE GRAVEL SOME SAND, MED w/ SILT		X
6	305	425	CEMENTED COARSE GRAVEL SOME SAND, MED w/ SILT		X
6	425		CEMENTED COARSE GRAVEL SOME SAND, MED w/ SILT		X

Completed Depth 425 (Measurable)Date: Started 10/28/02 Completed 11/1/02

14. DRILLER'S CERTIFICATION

I/We certify that all minimum well construction standards were complied with at the time the rig was removed.

Company Name FOGLE PUMP Firm No. 531Principal Driller John A. Lutz Date 11/1/02

Driller or Operator II _____ Date _____


Operator I _____ Date _____

Principal Driller and Rig Operator Required.

Operator I must have signature of Driller/Operator II.

43N 5W 15

FORWARD WHITE COPY TO WATER RESOURCES

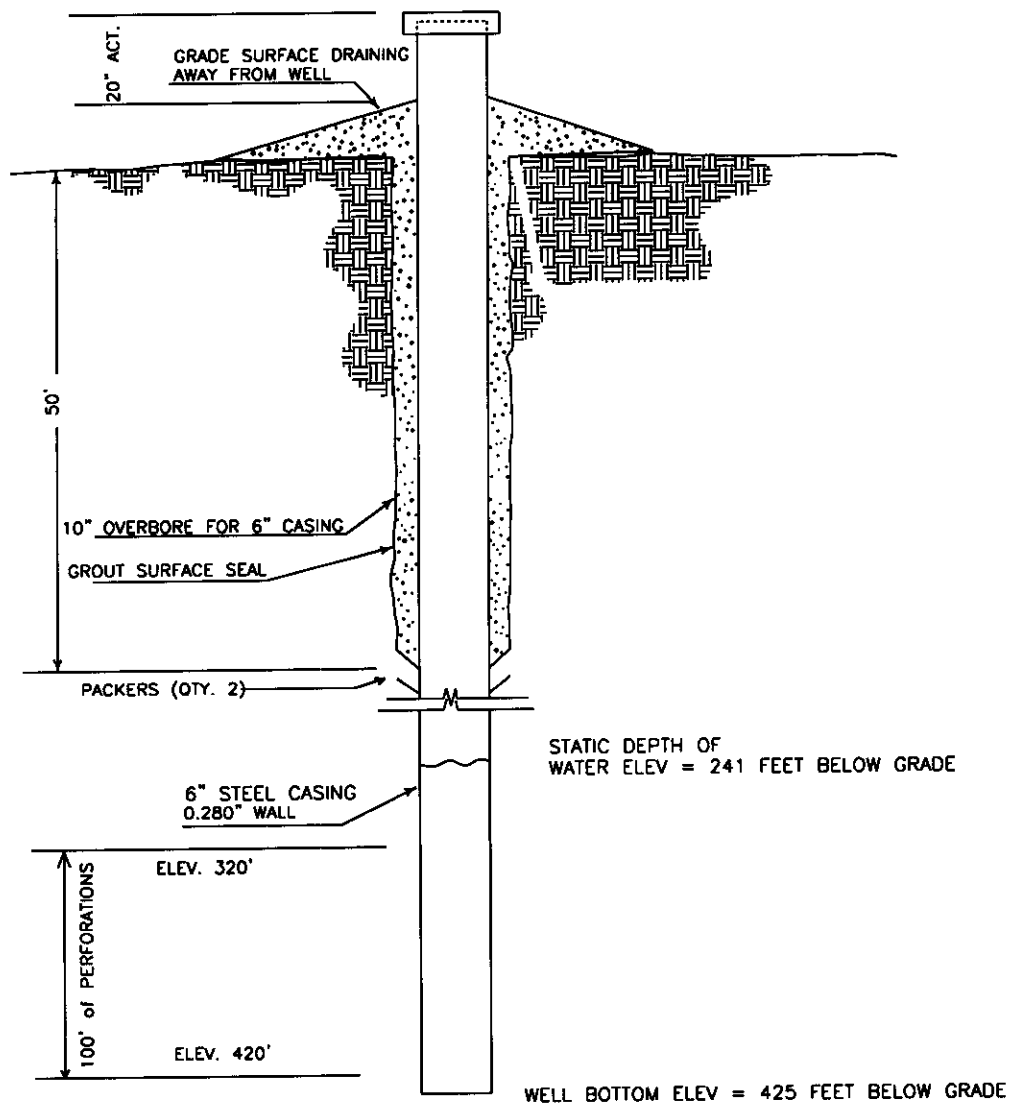


WELL SECTION
N.T.S.

MISSION MOUNTAIN WELL

MARY MINERVA McCROSKEY MEMORIAL STATE PARK

IDAHO DEPARTMENT OF PARKS AND RECREATION

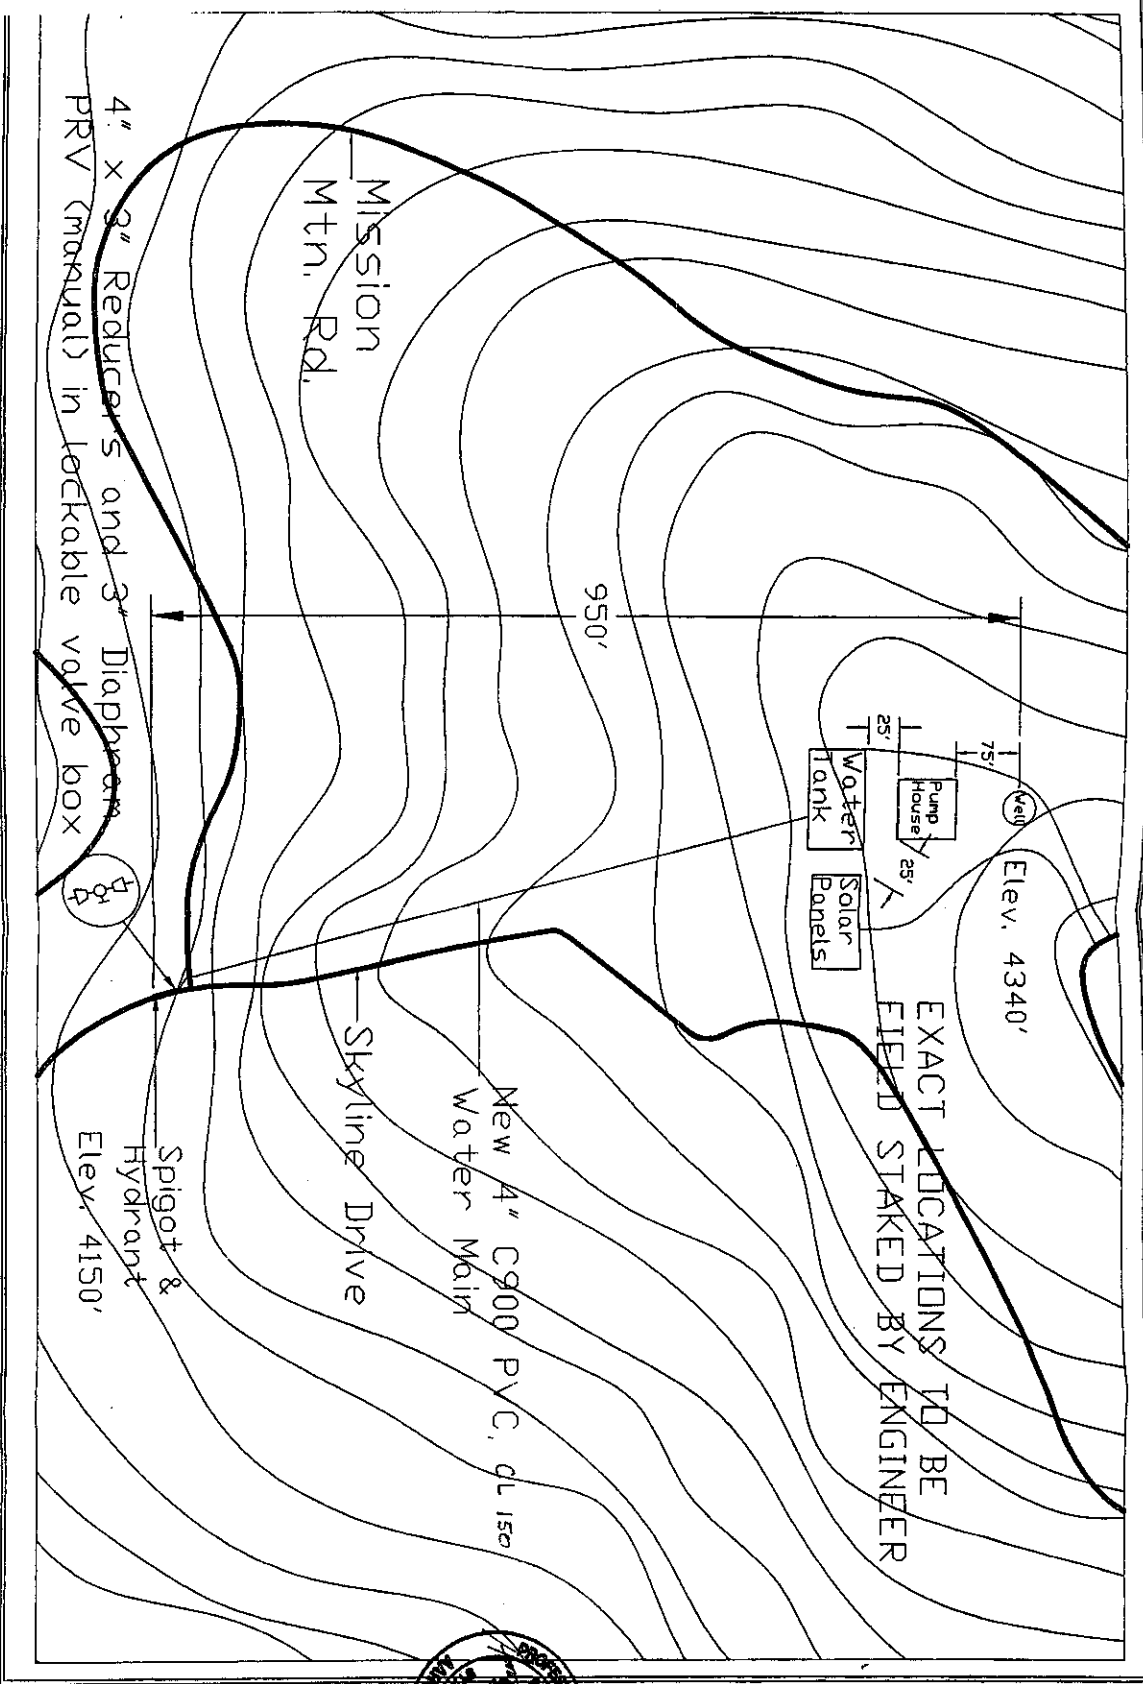

	McCroskey State Park IDAHO DEPARTMENT OF PARKS AND RECREATION Mission Mountain Site Plan		
	I-D-P-R DEVELOPMENT BUREAU Landscape Architects Planners Engineers 3407 Burn Springs Road Boise, Idaho 83715-1000		
	QUALITY PARK PLANNING SINCE 1945		
	SCALE 2.00" = 100'		