

RECEIVED
DEC 12 2007
DEPT. OF WATER RESOURCES
SOUTHERN REGION

Ident. No. 47-17463

STATE OF IDAHO
DEPARTMENT OF WATER RESOURCES
APPLICATION FOR PERMIT

To appropriate the public waters of the State of Idaho

1. Name of Applicant MICHAEL J DEVANEY Phone 208-320-2519
Mailing address 19159 HWY 30 BOUL ID 83316 Email GT@MIKE@HOTMAIL.COM
2. Source of water supply ARROWWATER which is a tributary of DOMESTIC USE
3. Location of point of diversion is Township 9S Range 14 EAST Sec. 6 in the NE 1/4, NE 1/4 Govt. Lot 1 SEC 6 TOWNSHIP 14 B.M., TWIN FALLS County;
additional points of diversion if any: N/A
4. Water will be used for the following purposes:
 Amount 13000 GPD for DOMESTIC USE purposes from 1-1 to 12-31 (both dates inclusive)
 (cfs or acre-feet per year)
 Amount _____ for _____ purposes from _____ to _____ (both dates inclusive)
 (cfs or acre-feet per year)
 Amount _____ for _____ purposes from _____ to _____ (both dates inclusive)
 (cfs or acre-feet per year)
5. Total quantity to be appropriated is (a) 0.04 CFS and/or (b) _____
 cubic feet per second acre feet per year
6. Proposed diverting works:
 - a. Describe type and size of devices used to divert water from the source WELL 10"
 - b. Height of storage dam N/A feet; active reservoir capacity N/A acre-feet;
total reservoir capacity N/A acre-feet
 - c. Proposed well diameter is 10 inches; proposed depth of well is APRX 1,000 feet
 - d. Is ground water with a temperature of greater than 85°F being sought? YES
 - e. If well is already drilled, when? N/A; Drilling firm TO BE DRILLED BY ELSING DRILLING
Well was drilled for (well owner) NA; Drilling Permit No. _____
7. Time required for completion of works and application of water to proposed beneficial use is 1 years (minimum 1 year)
8. Description of proposed uses (if irrigation only, go to item 9):
 - a. Hydropower; show total feet of head and proposed capacity in kW. NA
 - b. Stockwatering; list number and kind of livestock. NA
 - c. Municipal; show name of municipality. NA
 - d. Domestic; show number of households. 1 (ONE)
 - e. Other; describe fully. NA

9. Description of place of use:

- a. If water is for irrigation, indicate acreage in each subdivision in the tabulation below.
- b. If water is used for other purposes, place a symbol of the use (example: *D* for Domestic) in the corresponding place of use below. See instructions for standard symbols.

TWP	RGE	SEC	NE				NW				SW				SE				TOTALS
			NE	NW	SW	SE	NE	NW	SW	SE	NE	NW	SW	SE	NE	NW	SW	SE	
9S	14E	6	D																

Total number of acres to be irrigated: NA


10. Describe any other water rights used for the same purposes as described above. Include water delivered by a municipality, canal company, or irrigation district. If this application is for domestic purposes, do you intend to use this water, water from another source, or both, to irrigate your lawn, garden, and/or landscaping? N/A

11. a. Who owns the property at the point of diversion? MICHAEL J DEVANEY
- b. Who owns the land to be irrigated or place of use? MICHAEL J DEVANEY
- c. If the property is owned by a person other than the applicant, describe the arrangement enabling the applicant to make this filing: NA

12. Describe your proposal in narrative form, and provide additional explanation for any of the items above. Attach additional pages if necessary. DRAW 10" HOT WATER WELL, TO BE USED WITH CURRENT HYDRONIC HEATING SYSTEM, THIS IS A DOMESTIC SYSTEM

13. **MAP OF PROPOSED PROJECT REQUIRED** - Attach an 8½"x11" map clearly identifying the proposed point of diversion, place of use, section #, township & range. (A photocopy of a USGS 7.5 minute topographic quadrangle map is preferred.)

BE IT KNOWN that the undersigned hereby makes this application for permit to appropriate the public waters of the State of Idaho as herein set forth.

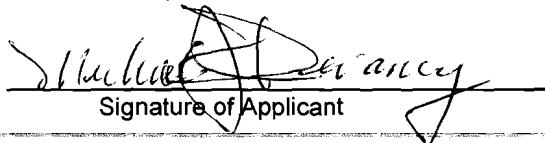

Signature of Applicant

MICHAEL J DEVANEY
Print Name (and title, if applicable)

For Department Use:

Received by NE Date 12/12/07 Time _____ Preliminary check by J. Cooper
Fee \$ 100 Received by NE Receipt No. 5029879 Date 12/12/07

Publication prepared by _____ Date _____ Published in _____
Publication approved _____ Date _____ Dates Published _____

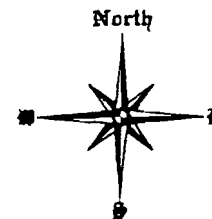

SCALE
1" = 200'

LOCATED IN
SECTIONS 31 & 32,
TOWNSHIP 8 SOUTH,
RANGE 14 EAST, &
GOVERNMENT LOT 1, SECTION 6,
TOWNSHIP 9 SOUTH,
RANGE 14 EAST,
BOISE MERIDIAN
TWIN FALLS COUNTY, IDAHO
2007

L E G E N D

SURVEY BOUNDARY LINE	—————
EASEMENT	- - - - -
FOUND BRASS CAP	⊙
FOUND STEEL PIN	•
SET 1/2" REBAR & CAP	•


I, JOHN O. ROOT, DO HEREBY CERTIFY THAT THIS
MAP IS A TRUE AND ACCURATE MAP OF THE LAND
SURVEYED UNDER MY SUPERVISION AND DIRECTION.


 ALL POINTS LAND SURVEYING JOHN ROOT - P.L.S. #889 SURVEYING - CONSTRUCTION MANAGEMENT	
LAND DIVISION SURVEY FOR: MIKE DEVANEY	
LOCATED IN SEC. 32, T. 8 S., R. 14 E., B.M. SEC. 6, T. 9 S., R. 14 E., B.M.	
BY: S. ROOT	REVISION:
DATE: 07/13/2007	
JOB NO. 07-	SHEET NO. 1 OF 1

SEE BELOW
UP FOR
WELL DETAILS

Parcel "A"
27.802 Ac.

Parcel "B"
14.881 Ac.

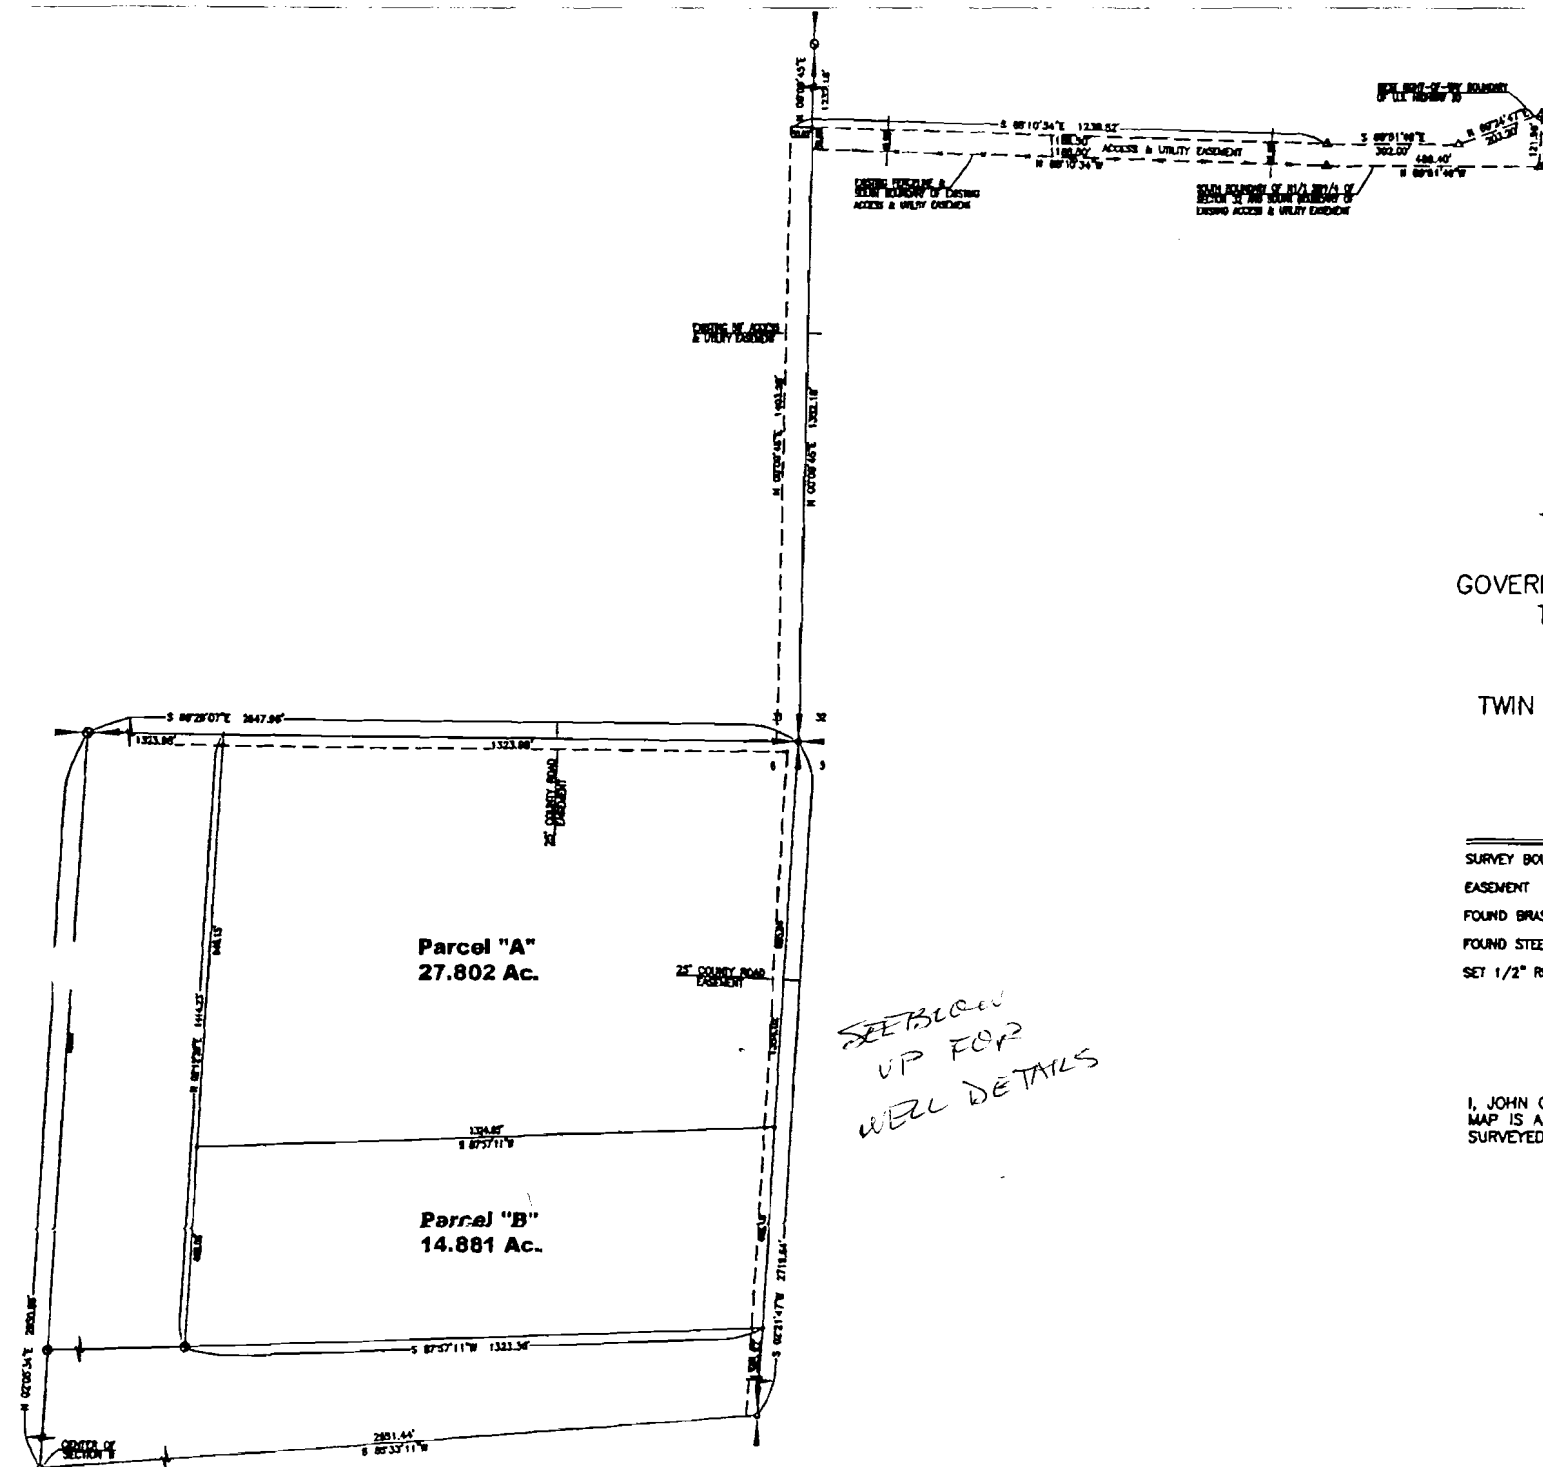

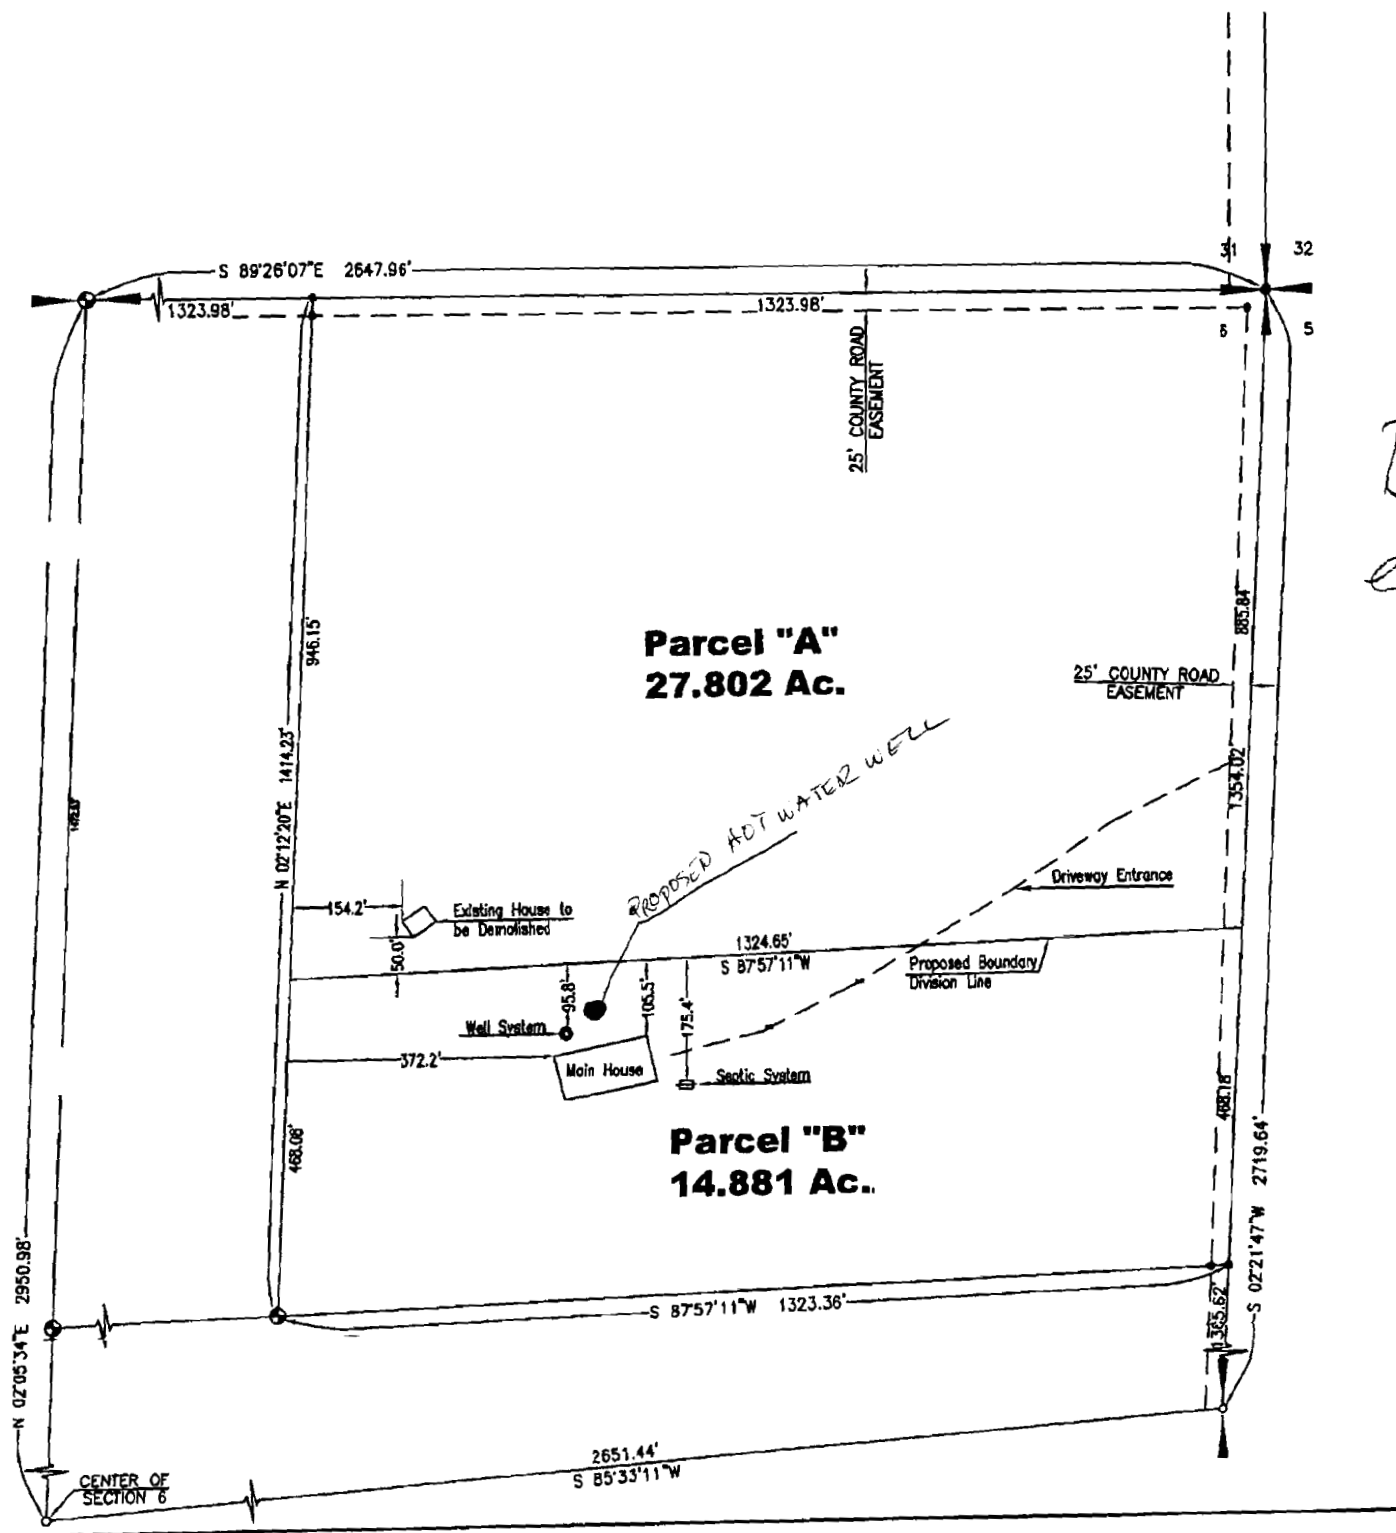

Blow up showing
existing layout

December 11, 2007

State of Idaho Department of Water Resources
Southern Region
1341 Fillmore St., Suite 200
Twin Falls, ID 83301

RECEIVED
DEC 12 2007
DEPT. OF WATER RESOURCES
SOUTHERN REGION

To Whom It May Concern;

This short narrative is to explain the chain of events that led me to invest a considerable amount in the hydronic heating system now installed in my home.

At the time this building was constructed I was living in Evanston, Wy. My wife and I are both Idaho natives. We purchased this property with retirement in mind. I retired in July of 2006.


During the planning and construction phase I was aware of the geothermal possibility for heating. However, I had been told by a relative that there was a moratorium in place. At that time I made a trip to the Twin Falls Water Resources office. During that visit I was told that I could drill a hot water well for domestic use. I was also told I would need to cap the well for one year before I could use it. The moratorium was only applicable to commercial use.

I talked with, on several occasions, to the same person before deciding to go ahead with a hot water heating system. Based on the understanding that there was a one year waiting period before one could use the geothermal water, a propane heater was designed into the system. The system was fired in the fall of 2006 and was used for heat last winter. It performed very well, with but one problem- over a thousand dollars per month in propane costs!


Once the expense of propane became apparent, the need to proceed with drilling a well for a geothermal water source became a number one priority. I then contacted Nathan Erickson in the spring of 2007 and talked about the procedure to obtain a permit to drill. The procedure was explained and the process was started. Tim, at Elsing Well Drilling Co., and Nathan talked about how deep to drill the well. I was led to believe that there was no problem, until I contacted Tim several months ago and told him to get going on the well as winter was coming. Tim called me back in a few days and told me that we couldn't drill.

I have been talking to Nathan since that time trying to resolve this problem. I have over \$30,000 dollars invested in a hot water system based on what I was told by the Twin Falls Water Resources office. If I am not allowed to drill a well, I will suffer a loss of well over \$ 30,000 as this system will have to be replaced by a more economical system, such as all electric or heat pump.

Pictures of the pump and invoices for expenses of the system are enclosed. Additional expenses such as insulation under the concrete and labor for installation of the pumps were incurred, however at this time I am unable to locate these invoices.

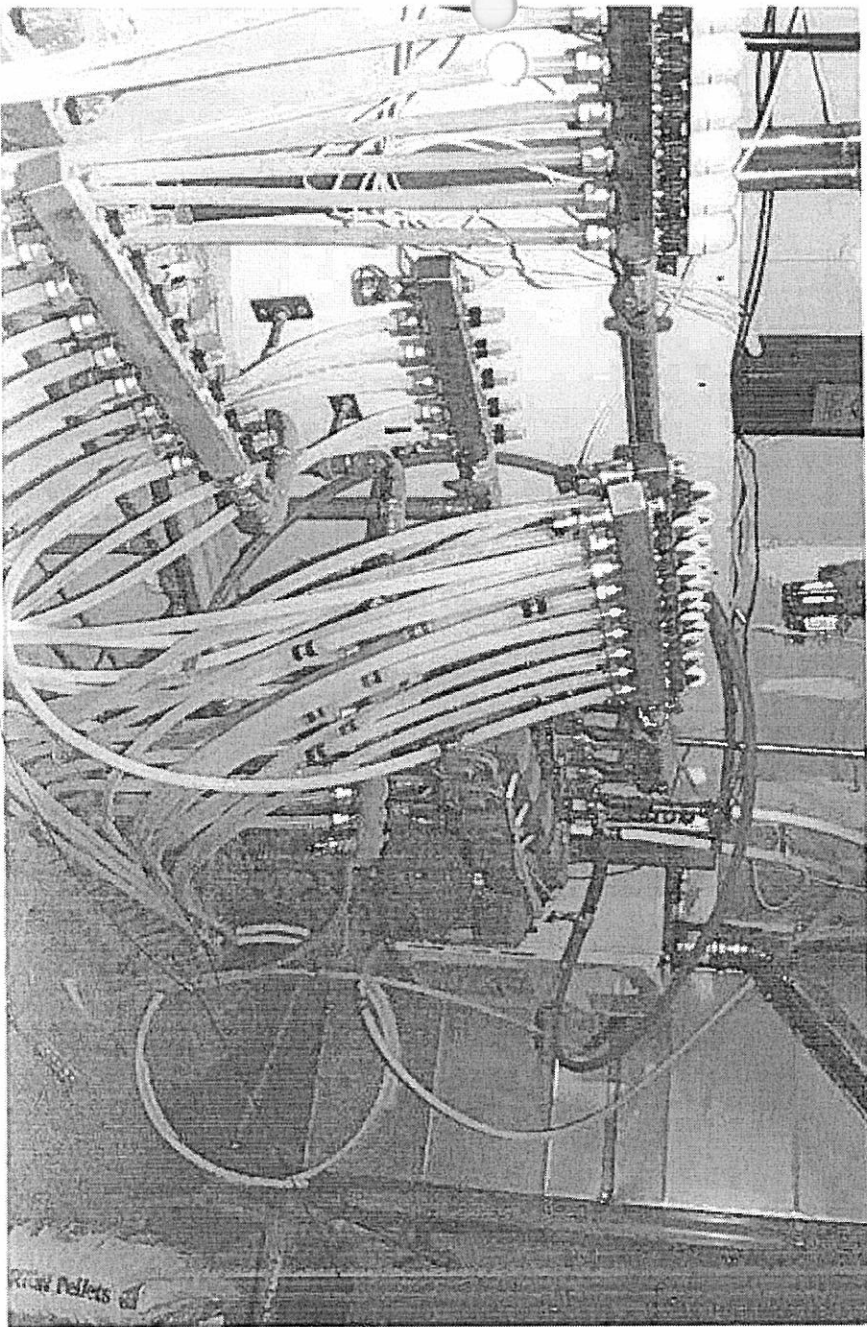


all these cables are
under floor - or
in the concrete

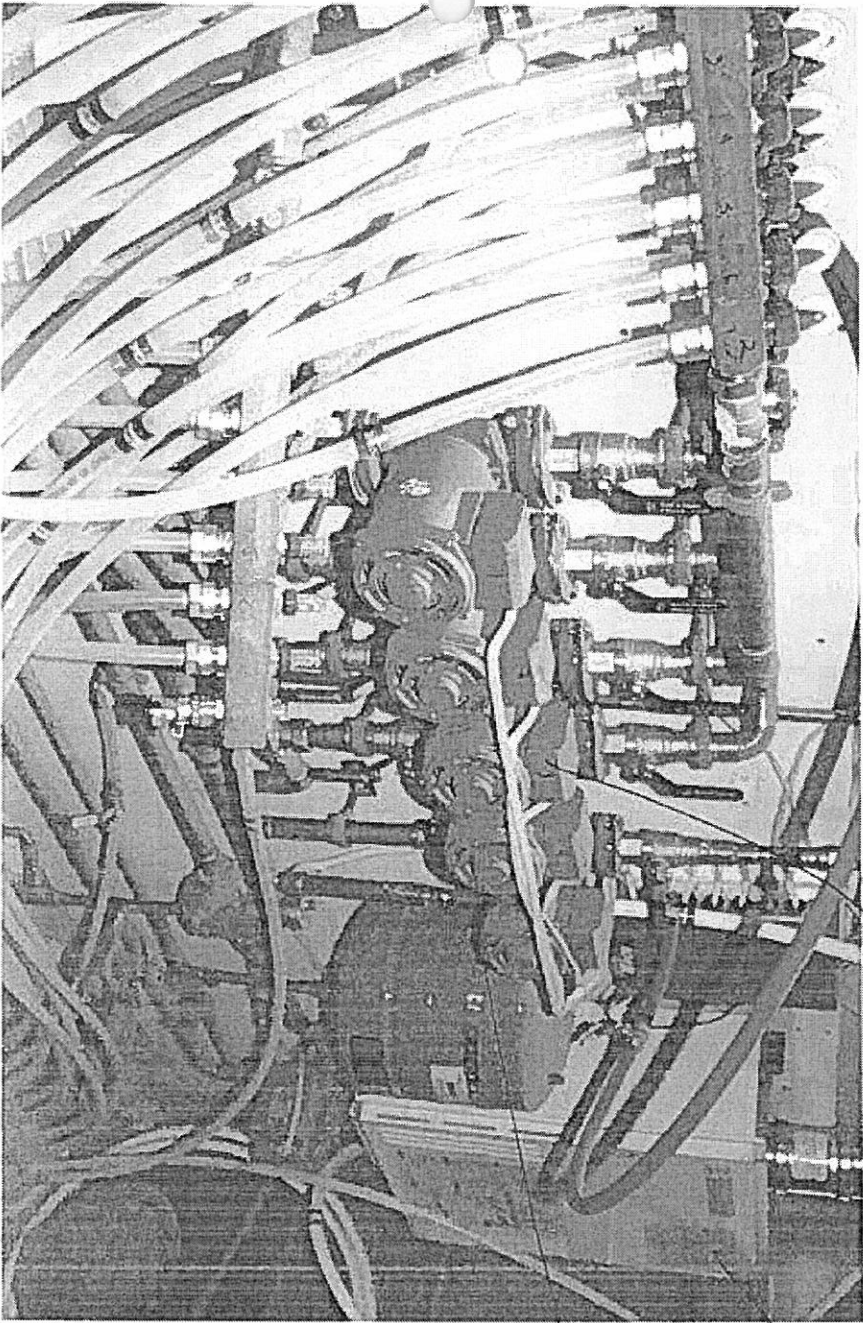

Pumps to move water thru system

Pressure water heater

checking your handle
tip 5th grade necessary
for quick recovery

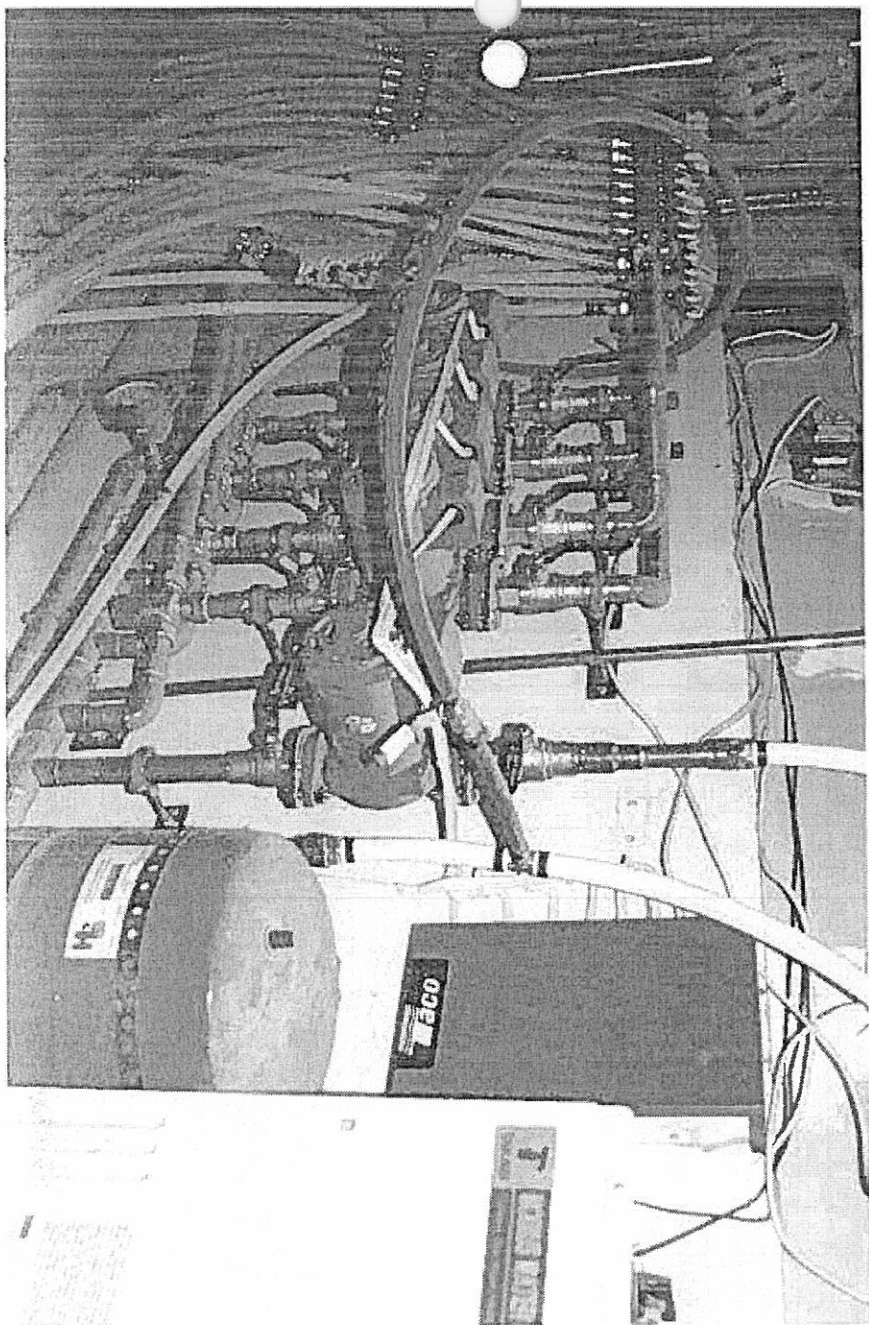

FERGUSON ENTERPRISES, INC. a WOLSELEY company

150 MADRONA
TWIN FALLS, ID 83303

PH: 208-733-3770 FAX: 208-736-7248

CASH SALES ORDER
*** C O D ***

ORDER NO.	CT024558	REQUIRED DATE	09/03/04	SHIP WHS.	3057	SELL WHS.	3057
CUSTOMER NO.	35505	CUSTOMER ALPHA	MIKE	CONTRACT NO.		BID NO.	846044
		ORDER DATE	09/02/04	ORDERED BY			

INSTRUCTIONS	
--------------	--

SHIP VIA	PCS	BAGS	BOXES	CRATES	LENGTHS	BUNDLES
SHIP WT.						
SHIP DATE						
DELIVERED BY						
PACKED BY						
CHECKED BY						

CUSTOMER P.O. NO.	MIKE DEVAENEY	JOB NAME		ATTN:	
-------------------	---------------	----------	--	-------	--

CUSTOMER P.O. NO.	MIKE DEVAENEY	JOB NAME		ATTN:	
-------------------	---------------	----------	--	-------	--

ROUTE NO.		RUN NO.		DEPART TI	
ROUTE DESC.					
PACKED BY					
CHECKED BY					

LINE	ORDER QTY.	SHIP QTY.	BO QTY.	ITEM CODE	DESCRIPTION	UNIT PRICE	U/M	TOTAL	P.O. NO.	ASLT LOC
1	8			WA1220500	1/2X1000 COIL HE PEX BARR TUBE	544.500	EA	4356.00	60.0*1b	
2	1			W66081125	PEX TUBE CTR	15.015	EA	15.02	0.5 1b	F09BC
3	3			WA1250500	1/2X300 COIL HE PEX BARR TUBE	163.350	EA	490.05	20.0 1b	GRD0540Z
4	5000			WA7031000	6 FIXING WIRE	0.011	EA	55.00	0.0 1b	MOZIC
										MOZAZ
TOTAL WEIGHT OF ORDER								590.500 lbs		

NO RETURNS ALLOWED WITHOUT PROPER AUTHORIZATION. RETURNED MATERIALS SUBJECT TO HANDLING CHARGES. SEE REVERSE SIDE FOR IMPORTANT TERMS AND CONDITIONS OF SALE AND LIMITATIONS OF WARRANTY.

SUBTOTAL	INBOUND FREIGHT	OUTBOUND SHIPPING	TAX	LESS DEPOSIT	TOTAL DUE
4915.07	0.00	0.00	294.26	0.00	5211.03

CUSTOMER'S SIGNATURE: _____ DATE: _____ TERMS: CASH ON DELIVERY

CUSTOMER COPY



Order Date 08/31/05

8

USA Coil & Air
P.O. Box 578
Devault, PA 19432

Telephone: 610/296-9668

Sold To:


D & M ENTERPRISES
251 ASPEN HILLS COURT
EVANSTON, WY 82930

Ship To:

D & M ENTERPRISES
4675 N. 1000 E
BUHL, ID 83316
TRUCKER CALL KEN AMBROSE 24HRS

BEFORE DELIVERY @ 307-679-0825

Customer	Ship Via	Payment	Terms	Business Order Number	Salesperson	USA WCO No.
151587	MF	ALLOWED	VISA	Verbal		65603513
Qty. Ordered	Qty. Shipped	Item Number	Item Description	Required Date	Unit Price	Extended Price
1		0400	USA Item # 1 VERTICAL BELT DRIVE AIR HANDLER MODEL# SWVB-16 W/ STD CW COIL 2 ROW HW COIL 3/4 HP 115/160 ODP MOTOR 1600 CFM @ .25" ESP	09/15/05	1750.00 N	1750.00
ORDER WILL NOT SHIP WITHOUT WRITTEN P.O. OR THIS ACKNOWLEDGEMENT SIGNED AND RETURNED TO USA COIL & AIR <i>[Signature]</i> AUTHORIZED SIGNATURE 8/31/05 DATE						Non Taxable Subtotal 1750.00 Taxable Subtotal 0.00 Tax 0.00 Total Order 1750.00

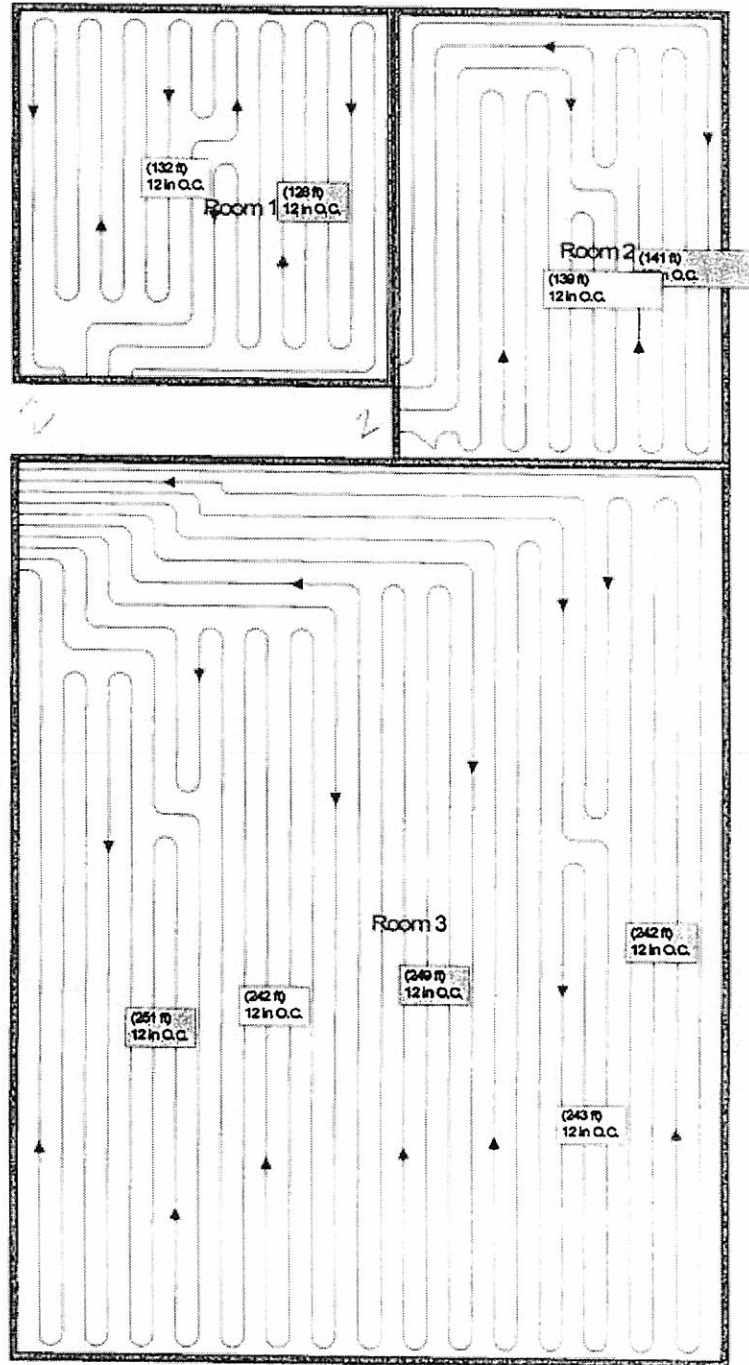

STATEMENT

K&C CONSTRUCTION CO.
KEN AMBROSE 543-4753
FLORAL AVENUE
1371 E - 4175 N
BUHL, IDAHO 83216

TO MIKE Devine

TERMS _____ DATE _____

~~LABOR PEX~~

10,000⁰⁰

~~CONCRETE MATERIALS LABOR~~

27325⁰⁰

Thank You


Ken


5040

10 check

3349

By Mike
Devaney
AS PER
PHONE
CONVERSATION
WITH KEN
ON 2/11/07
HE (KEN OF
K&C CONSTRUCTION)
HAD NOT BROKEN
LABOR OUT FOR
PEX TUBING
INSTALLATION

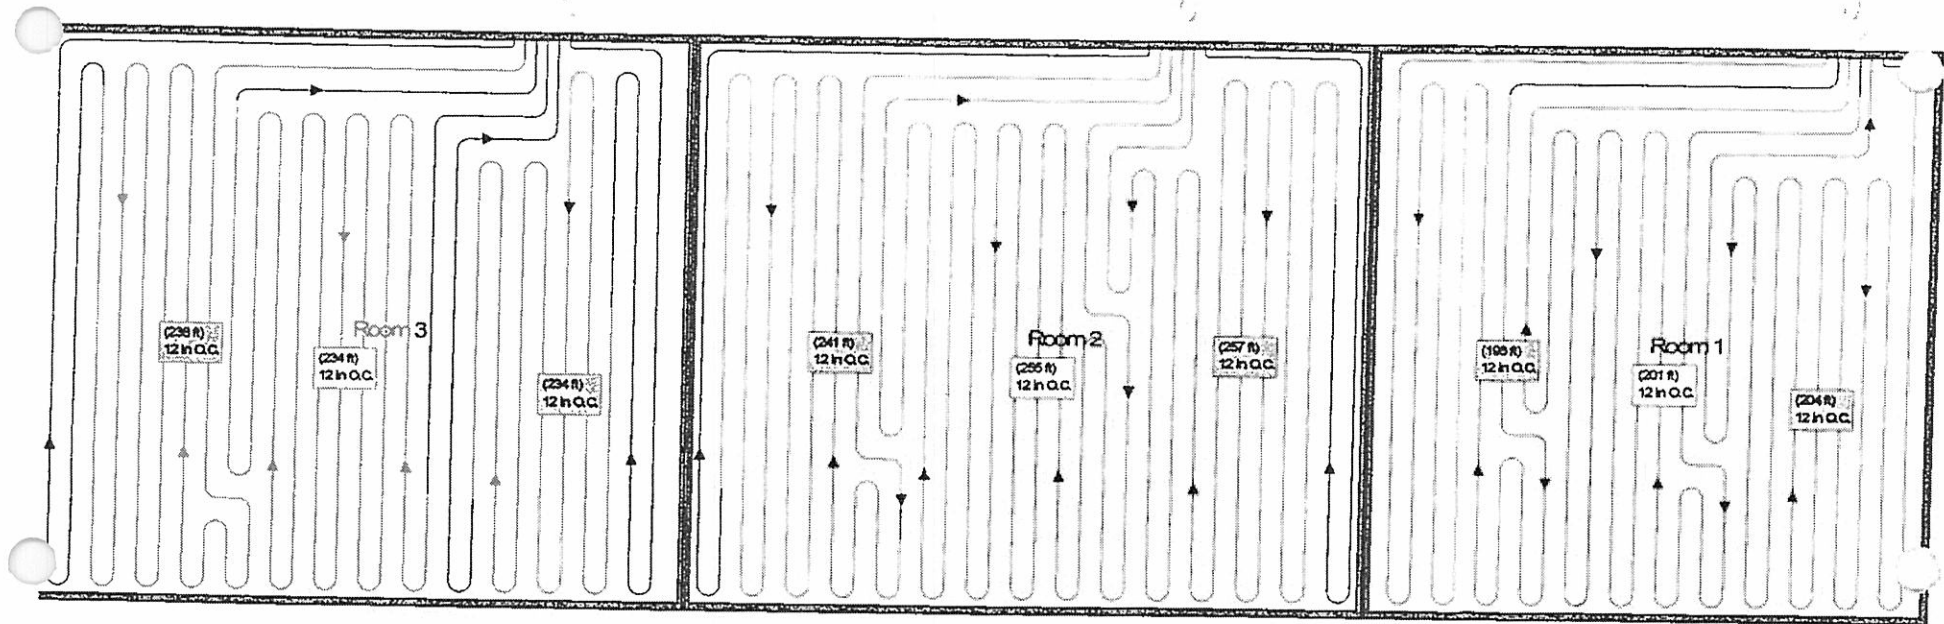

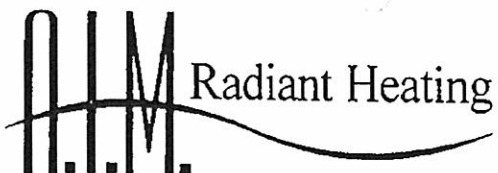

6591 Route 23
Acra NY. 12405

518-622-3160 or toll free
888-773-4564

Date	Invoice #
12/6/2005	6831

Bill To
Michael Devaney 251 Aspen Hills Ct Evanston, WY 82930

Ship To
Michael Devaney 4675 North 1000 East Buhl, ID 83316

P.O. Number	Terms	Ship	V a
Proposal bc	Credit Card	12/6/2005	

Quantity	Item Code	Description	Price Each	Amount
1	A105	A.I.M. 5 Zone Stainless Manifold (zone 3)	351.09	351.09
2	A108	A.I.M. 8 Zone Stainless Manifold (zones 1&2 part of zone 4)	568.89	1,137.78
1	A107	A.I.M. 7 Zone Stainless Manifold (part of zone 4)	496.29	496.29
1	A048	Control Box for Thermostats	100.85	100.85
8	A049	24V Zone Valve Operator	81.05	648.40
7	A070	Taco 0011 Cartridge Circulator	173.76	1,216.32
7	A076	Taco 1" Circulator Flange Set	9.87	69.09
5	A083	Taco 1" Flo-check Sweat	51.47	257.35
5	A093	Taco 1" Tempering Valve	101.36	506.80
2	A086	Taco 1/2" Fast Fill Pressure Valve	42.27	84.54
2	A088	Taco 1" Vortech Air Eliminator	90.45	180.90
2	A041	Tk30 Expansion Tank	61.95	123.90
2	A039	Temperature Gauge + T	33.34	66.68
1	A095	Taco 2 Zone Switching Relay	90.05	90.05
1	A096	Taco 3 Zone Switching Relay	107.01	107.01
2	A115	A.I.M. Pressure Relief Valve	39.76	79.52
2	A116	A.I.M. Boiler Drain	4.30	8.60
4	D029	1" Ball Valve Sweat X Sweat	18.40	73.60
2	CP 381	Filter With Gages	84.44	168.88
2	TK2B1	Boilerroom In Box	1,270.50	2,541.00
1	TK20N	Takagi TDK 20 Please Specify Natural or Propane	1,492.70	1,492.70
1	TKMN	Takagi Mobius 225,000 BTU hr Please Specify Natural or Propane	1,934.90	1,934.90
Above done without heat loss as customer has tubing in place, and we do not know BTU's on air handler				

PLEASE NOTE: Shipping and Handling charges can only be determined once your order is packed and weighed. If you live outside New York State you will not be charged sales tax. Prices good for 30 days.

Total

\$11,736.25

Phone #	Fax #	E-mail	Web Site
518-622-3160 888-773-4564	518-622-2203	aimsales@mhcable.com	www.aimradiantheating.com



Order Date 08/31/05

USA Coil & Air
P.O. Box 578
Devault, PA 19432

Telephone: 610/296-9668

Sold To:

D & M ENTERPRISES
251 ASPEN HILLS COURT
EVANSTON, WY 82930

Ship To:

D & M ENTERPRISES
4675 N. 1000 E
BUHL, ID 83316
TRUCKER CALL KEN AMBROSE 24HRS

BEFORE DELIVERY @ 307-679-0825

Customer	Ship Via	F.O.B.	Terms	Purchase Order Number	Salesperson	USA WO No.
151587	MF	ALLOWED	VISA	Verbal		6560S513
Qty. Ordered	Qty. Shipped	Item Number	Tag	Required Date	Unit Price	Extended Price
	Back Ordered	Item Description			Discount % Tax	
1	0	400		09/16/05	1750.00	1750.00
		USA Item # 1 VERTICAL BELT DRIVE AIR HANDLER MODEL# SWVB-16 W/ STD CW COIL 2 ROW HW COIL 3/4 HP 115/1/60 ODP MOTOR 1600 CFM @ .25" ESP			N	
ORDER WILL NOT SHIP WITHOUT WRITTEN P.O. OR THIS ACKNOWLEDGEMENT SIGNED AND RETURNED TO USA COIL & AIR <i>[Signature]</i> 8/31/05 AUTHORIZED SIGNATURE DATE						Non Taxable Subtotal 1750.00 Taxable Subtotal 0.00 Tax 0.00 Total Order 1750.00

Print Date: 08/31/05 10:42 AM

Acknowledgement

Page 1

RICHTER ENTERPRISES

4383 Almy Road #107
P.O. Box 1237
EVANSTON, WYOMING 82931

10444

(307) 789-7919

TO *Michael Devaney*
251 Aspen Hill Ct.
Evanston, Wyo. 82930

DATE <i>9-26-05</i>	ORDER NO.
SHIP TO	

SALESPERSON	DATE SHIPPED	SHIPPED VIA	F.O.B. POINT	TERMS	QUANTITY	DESCRIPTION	UNIT PRICE	TOTAL
						<i>Billing for ductwork, pipe and fittings as per list from Dan Selleroli.</i>		
						<i>Material Tax</i>		<i>\$1696 80</i>
						<i>5068</i>		<i>\$84 84</i>
						<i>JK like Green</i>		
						<i>Total Due</i>		<i>\$1781 64</i>
Net 10 Days. A finance charge of 1½% per month (18% per annum) will be charged on all past due accounts.								

Thank You!

22

LINE #	ORDER DATE	DATE SHIPPED	CUSTOMER ORDER NO/NAME	SHIP VIA/FREIGHT TERMS	SOLD BY	ED BY	DELIV BY
1	01-14-01					160	
BIN LOCATION	PRODUCT NUMBER	DESCRIPTION	ORDERED	UM	QUANTITY SHIPPED	BACK ORDERED	UNIT PRICE
01-14-01	01-14-01	01-14-01	1	1	1		
01-14-01	01-14-01	01-14-01	2	1	2		
01-14-01	01-14-01	01-14-01	1	1	1		
01-14-01	01-14-01	01-14-01	6	1	6		
01-14-01	01-14-01	01-14-01	1	1	1		
01-14-01	01-14-01	01-14-01	9	1	9		

RETURNED MERCHANDISE MUST BE IN CLEAN AND UNOPENED CARTONS AND MAY BE SUBJECT TO RESTOCKING CHARGE. IN ORDER TO RECEIVE PROPER CREDIT FOR RETURNED MERCHANDISE, PLEASE PROVIDE ORIGINAL SALES ORDER NUMBER. CASH SALES ARE FINAL AND NO RETURNS ACCEPTED. NON STOCK SPECIAL ORDERS ARE NOT SUBJECT TO CANCELLATION OR RETURNS. MATERIAL SAFETY SHEET AVAILABLE UPON REQUEST OUT OF STATE ORDERS REQUIRE HOME OFFICE ACCEPTANCE TO BECOME BINDING. PAST DUE ACCOUNTS WILL BE ASSESSED A SERVICE CHARGE.

THANK YOU FOR YOUR BUSINESS!

[illegible]