

e. Other; describe fully. _____

3. Description of place of use:

- If water is for irrigation, indicate acreage in each subdivision in the tabulation below.
- If water is used for other purposes, place a symbol of the use (example: D for Domestic) in the corresponding place of use below. See instructions for standard symbols.

TWP	RGE	SEC	NE				NW				SW				SE				TOTALS
			NE	NW	SW	SE	NE	NW	SW	SE	NE	NW	SW	SE	NE	NW	SW	SE	
1S	4E	2	D																

Total number of acres to be irrigated _____

10. Describe any other water rights used for the same purposes as described above. _____

- Who owns the property at the point of diversion? LON and Mary BUTTS
- Who owns the land to be irrigated or place of use? LON and Mary BUTTS
- If the property is owned by a person other than the applicant, describe the arrangement enabling the applicant to make this filing: _____

12. Remarks: _____

13. **MAP OF PROPOSED PROJECT REQUIRED** - Attach an 8½"x11" map clearly identifying the proposed point of diversion, place of use, section #, township & range. (A photocopy of a USGS 7.5 minute topographic quadrangle map is preferred.)

BE IT KNOWN that the undersigned hereby makes this application for permit to appropriate the public waters of the State of Idaho as herein set forth.

Lon Butts / Mary Butts
 Signature of Applicant (and title, if applicable)

Received by DB Date 9-15-06 Time _____ Preliminary check by _____
 Fee \$ 100.00 Received by lgrennan # W034684 Date 9-15-06
 Publication prepared by DB Date 9/23/07 Published in MTN HOME NEWS; AUGUST 1 & 8, 2007
 Publication approved _____ Date _____

BASELINE ROAD PROPERTY
PARCEL 1

A PARCEL OF LAND LYING WITHIN GOVERNMENT LOT 1 IN THE NORTHEAST 1/4 OF SECTION 2, TOWNSHIP 1 SOUTH, RANGE 4 EAST, BM. ELMORE COUNTY, IDAHO, MORE PARTICULARLY DESCRIBED AS FOLLOWS:

COMMENCING AT THE NORTH 1/4 CORNER OF SAID SECTION 2, SAID POINT BEING MARKED BY A 5/8" IRON PIN WITH AN ALUMINUM CAP;

THENCE N 89°30'48" E, ALONG THE NORTH BOUNDARY OF SAID SECTION, A DISTANCE OF 1325.80 FEET TO THE NORTHWEST CORNER OF SAID GOVERNMENT LOT 1;

THENCE N 89°30'48" E, ALONG THE NORTH BOUNDARY OF SAID GOVERNMENT LOT, A DISTANCE OF 994.33 FEET, TO THE REAL POINT OF BEGINNING;

THENCE N 89°30'48" E, ALONG SAID NORTH BOUNDARY, A DISTANCE OF 326.43 FEET TO THE SOUTHWEST CORNER OF SECTION 36, T.1 N., R.4 E. BM;

THENCE S 89°41'18" E, ALONG THE SOUTH BOUNDARY OF SAID SECTION 36, A DISTANCE OF 5.04 FEET TO THE NORTHEAST CORNER OF GOVERNMENT LOT 1 OF SAID SECTION 2;

THENCE S 00°07'12" W, ALONG THE EAST BOUNDARY OF SAID SECTION 2, A DISTANCE OF 832.84 FEET TO THE SOUTHEAST CORNER OF SAID GOVERNMENT LOT 1;

THENCE S 89°17'04" W, ALONG THE SOUTH BOUNDARY OF SAID GOVERNMENT LOT 1, A DISTANCE OF 331.30 FEET;

THENCE N 00°06'26" E, A DISTANCE OF 834.23 FEET, TO THE REAL POINT OF BEGINNING;

CONTAINING 6.34 ACRES OF LAND, MORE OR LESS.

SUBJECT TO AN EASEMENT FOR BASELINE ROAD ACROSS THE NORTH 30 FEET OF THE AFORE-DESCRIBED PARCEL.



BASELINE ROAD PROPERTY
PARCEL 2

A PARCEL OF LAND LYING WITHIN GOVERNMENT LOT 1, IN THE NORTHEAST 1/4 OF SECTION 2, TOWNSHIP 1 SOUTH, RANGE 4 EAST, BM, ELMORE COUNTY, IDAHO, MORE PARTICULARLY DESCRIBED AS FOLLOWS:

COMMENCING AT THE NORTH 1/4 CORNER OF SAID SECTION 2 SAID POINT BEING MARKED BY A 5/8" IRON PIN WITH AN ALUMINUM CAP;

THENCE N 89°30'48" E, ALONG THE NORTH BOUNDARY OF SAID SECTION, A DISTANCE OF 1325.80 FEET TO THE NORTHWEST CORNER OF SAID GOVERNMENT LOT 1;

THENCE N 89°30'48" E, ALONG THE NORTH BOUNDARY OF SAID SECTION 2, A DISTANCE OF 692.88 FEET, TO THE REAL POINT OF BEGINNING;

THENCE N 89°30'48" E, ALONG SAID NORTH BOUNDARY, A DISTANCE OF 301.46 FEET;


THENCE S 00°06'26" W, A DISTANCE OF 834.23 FEET TO A POINT ON THE SOUTH BOUNDARY OF SAID GOVERNMENT LOT 1;


THENCE S 89°17'04" W, ALONG SAID SOUTH BOUNDARY, A DISTANCE OF 361.30 FEET;

THENCE N 04°11'54" E, A DISTANCE OF 838.43 FEET, TO THE REAL POINT OF BEGINNING;

CONTAINING 6.35 ACRES OF LAND, MORE OR LESS.

SUBJECT TO AN EASEMENT FOR BASELINE ROAD ACROSS NORTH 30 FEET OF THE AFORE-DESCRIBED PARCEL.

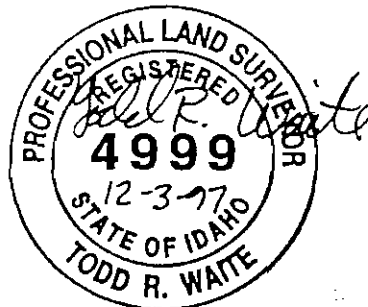


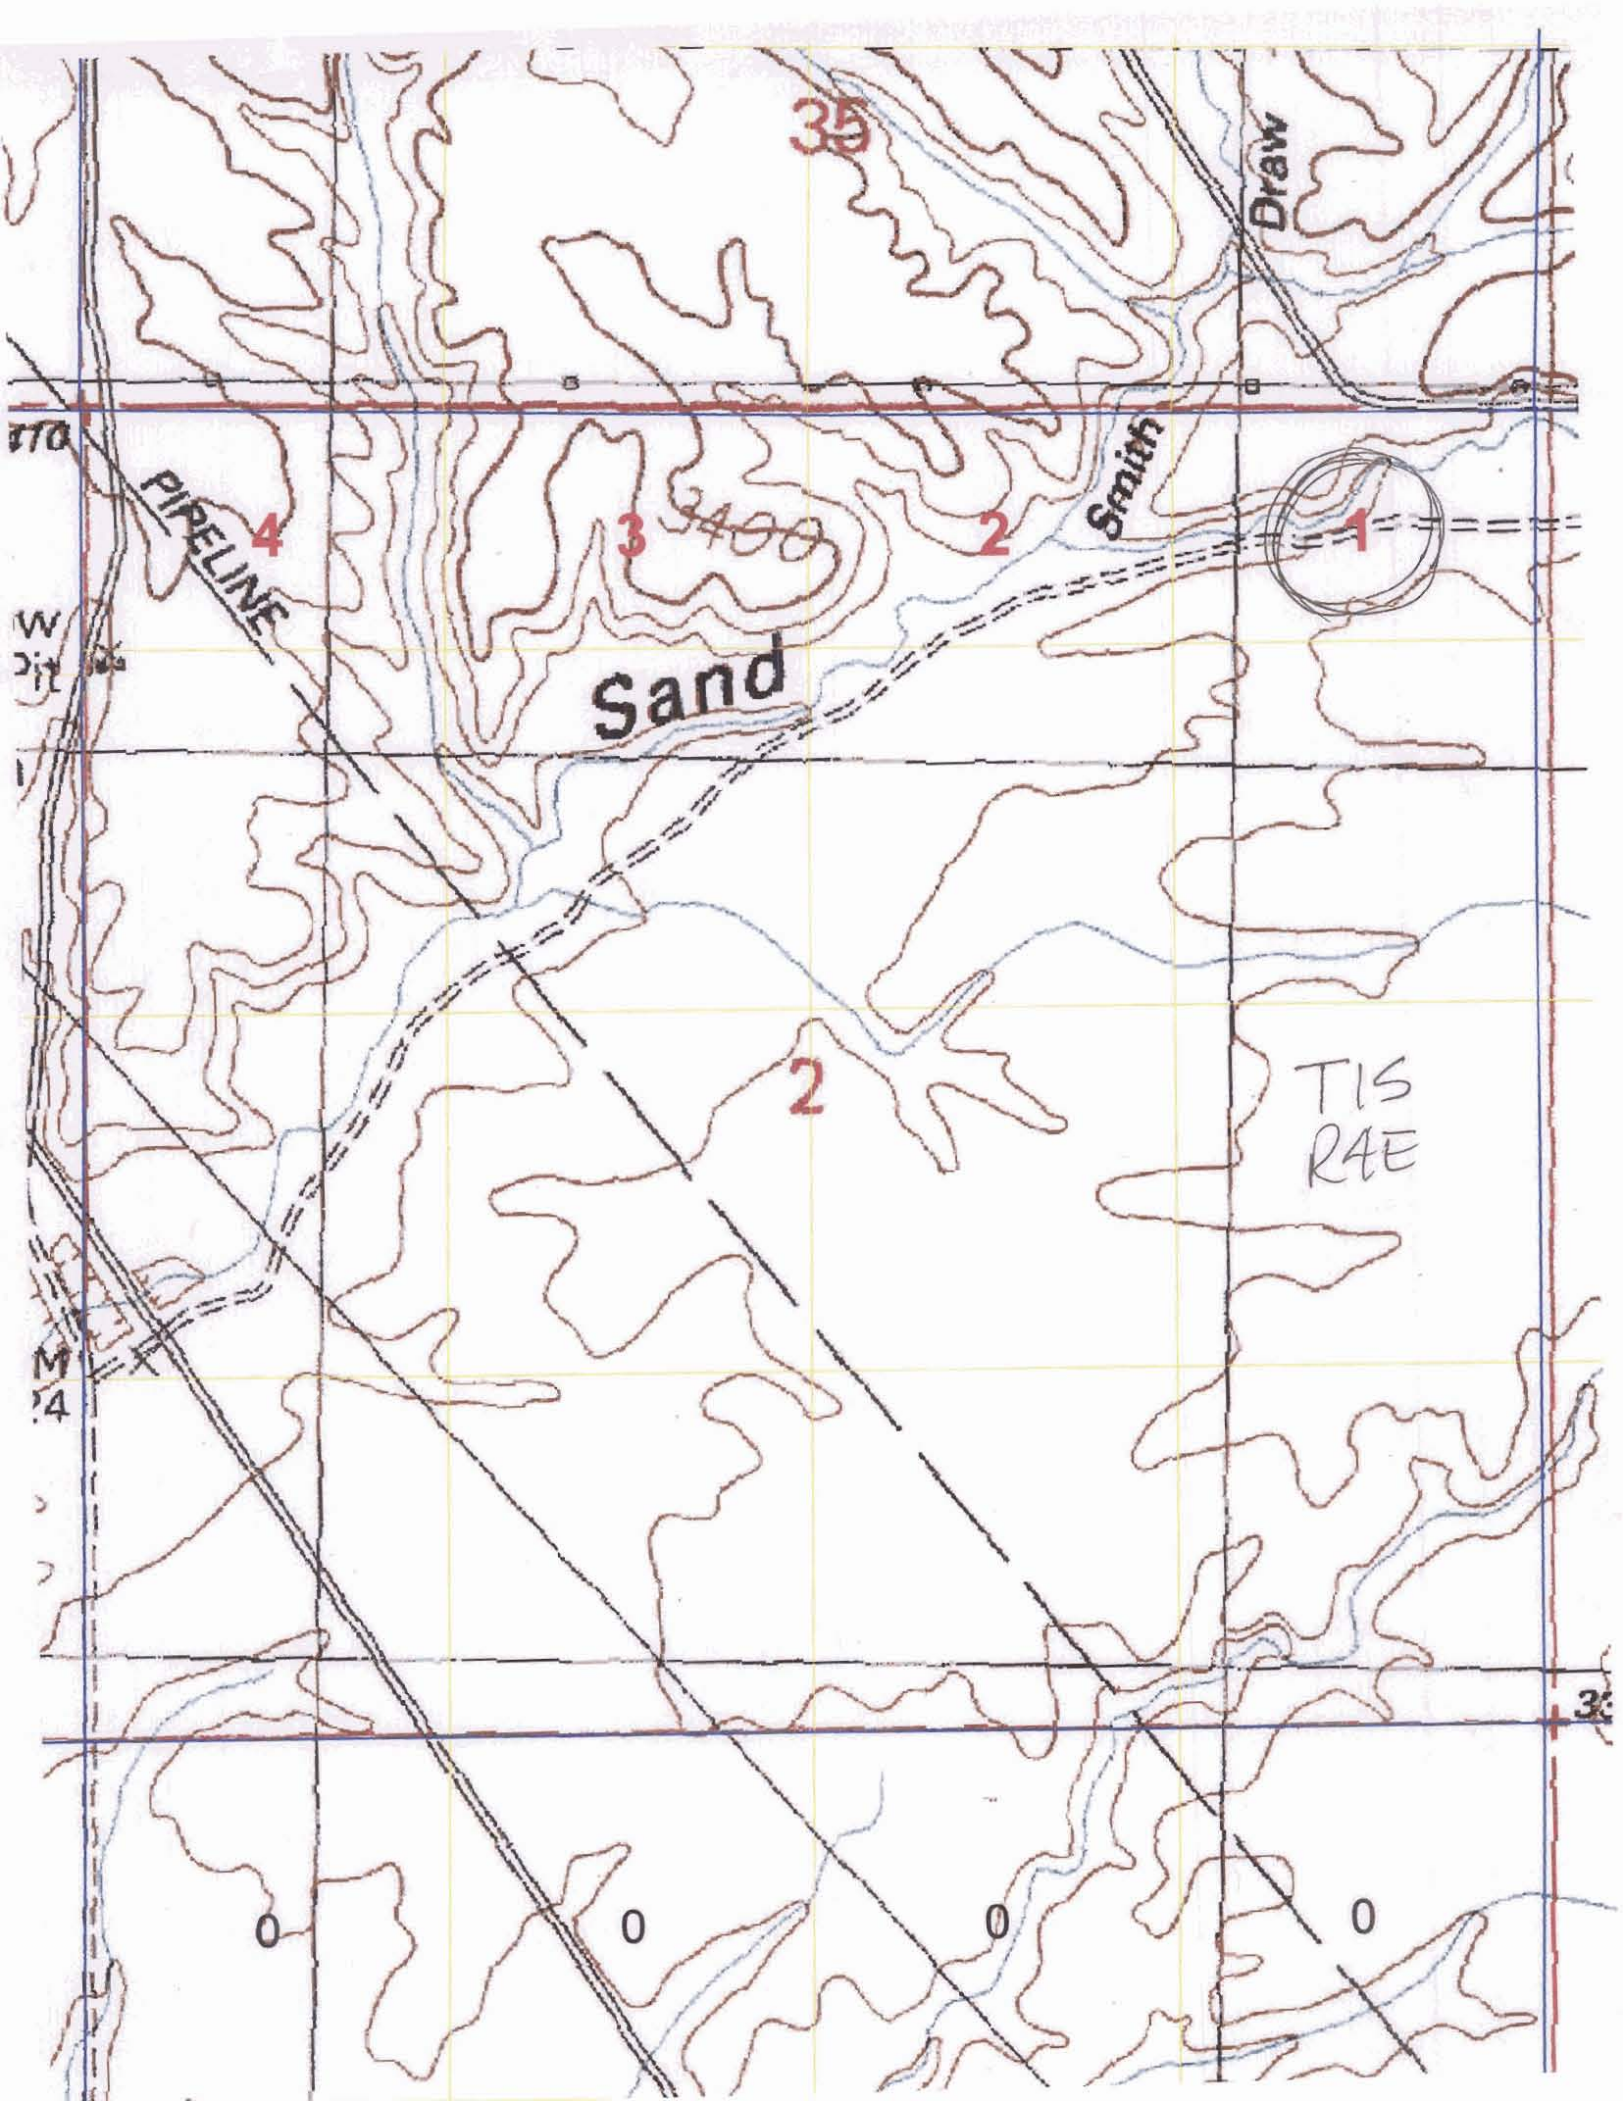

RECORD OF SURVEY FOR LEYDET & ASSOCIATES

GOVERNMENT LOT 1 OF
SECTION 2, T.1S., R.4E., B.M.,
ELMORE COUNTY, IDAHO
CRAZY HORSE LAND SURVEYS -
MAYFIELD, IDAHO

1998
SHEET 1 OF 2

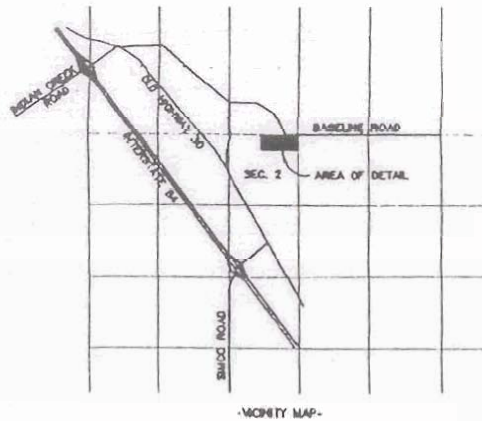

- LEGEND**
- FOUND BOUNDARY OF OLD B.L.S. (SECTION 2-1998)
 - SET 6.4" X 24" IRON PIN WITH ALUMINUM CAP, PLS. 4884
 - SET 1/2" IRON PIN, PLS. 4885
 - △ CALCULATED POINT
 - SECTION OR 1/4 LINE
 - PRESUMPTIVE BOUNDARY FOR BOUNDARY LINE ROAD
 - GRAVELLED HWY
 - SAND HOLLOW CREEK

SCALE: 1" = 220'



LINE TABLE

LINE	BEARING	DISTANCE
L-1	S 04°11'54" W	18.37'
L-2	S 04°11'54" W	10.00'

CURVE TABLE

CURVE	ANGLE	LENGTH	CHORD	BEARING	CHORD BEARING
C-1	33.00°	30.01'	10.00'	N 89°30'45" E	N 89°30'45" E
C-2	33.00°	30.01'	10.00'	S 89°30'45" W	S 89°30'45" W
C-3	33.00°	30.01'	10.00'	N 89°30'45" E	N 89°30'45" E

CERTIFICATE OF LAND SURVEYOR

I, TODD R. WATTE, DO HEREBY CERTIFY THAT I AM A REGISTERED PROFESSIONAL LAND SURVEYOR, LICENSED BY THE STATE OF IDAHO, AND THAT THIS MAP WAS PREPARED FROM AN ACTING SURVEY MADE ON THE GROUND UNDER MY DIRECT SUPERVISION, AND THAT THIS MAP IS AN ACCURATE REPRESENTATION OF SAID SURVEY, AND IS IN CONFORMITY WITH THE CURRENT LAWS OF THE STATE OF IDAHO PERTAINING TO PLATS AND SURVEYS.

TODD R. WATTE, P.L.S.

LICENSE NO. 4885

NOTES:

1. BASIS OF BEARING IS FROM ASTRONOMICAL OBSERVATIONS OF ARCTURUS AND CAPELLA.
2. DIVISION OF GOVERNMENT LOT 1 INTO 4 PARCELS WAS APPROVED THROUGH THE LETTER OF INFORMATION PROCESS. APPROVAL LETTER IS DATED AUG. 19, 1994.
3. SEE SHEET 2 FOR SECTION 2 SURVEY INFORMATION.

INST. NO.

STATE OF IDAHO, COUNTY OF ELMORE,

FILED FOR RECORD AT THE REQUEST OF LEYDET & ASSOCIATES

MIN. PAST _____ O'CLOCK _____ M. THIS _____ DAY OF _____ 19 _____

BY _____ DEPUTY

FEES \$ _____

RECORDING INDEX NUMBER: 142-1-1

SHEET 1

76021-19

