

Law Offices
HOLDEN, KIDWELL, HAHN & CRAPO, P.A.

KENT W. FOSTER
ROBERT E. FARNAM
WILLIAM D. FALER
CHARLES A. HOMER
GARY L. MEIKLE
DONALD L. HARRIS
DALE W. STORER
MARIE T. TYLER
FREDERICK J. HAHN, III
KARL R. DECKER
SHAN B. PERRY
DeANNE CASPERSON*
AMELIA A. SHEETS
JAN N. ALLRED**
ROBERT L. HARRIS
DEBORAH S. O'MALLEY

1000 RIVERWALK DRIVE, SUITE 200
P.O. BOX 50130
IDAHO FALLS, IDAHO 83405

TELEPHONE (208) 523-0620
FACSIMILE (208) 523-9518
E-MAIL RHARRIS@HOLDENLEGAL.COM

Arthur W. Holden
(1877-1967)
Robert B. Holden
(1911-1971)
Terry L. Crapo
(1939-1982)
William S. Holden
(1907-1988)

Of Counsel
Fred J. Hahn

*Also Licensed in Missouri & Kansas
**Also Licensed in Utah & Colorado

March 12, 2007

Jeff Peppersack
Acting Chief, Water Allocation Bureau
Idaho Department of Water Resources
PO Box 83720
Boise, ID 83720-0098

Re: Lapsed Permit No. 22-7814

Dear Mr. Peppersack:

Enclosed please find the Affidavit of Carlin Feisthamel, a water quality engineer for the State of Idaho, Department of Environmental Quality, who is familiar with the installation of the Valley Center Subdivision water system. As we discussed on the telephone last week, this affidavit establishes the existence of a water system previous to the time this particular permit lapsed. The affidavit and its attachments are self-explanatory, however, if you have any questions concerning the affidavit, please let me know.

As we also discussed on the telephone, at this point we are simply working to have the permit reinstated. When we visited last week, you indicated this affidavit would provide you with the evidence you needed to at least reinstate the permit. We recognize that there is an additional step beyond reinstating the permit, which involves proving the amount of water put to beneficial use for purposes of licensing. I have contacted Pump Tech, the company that installed the well and is familiar with the system design, in order to provide you documents relating to the system capacity for purposes of licensing. At this point, however, we request an order reinstating the permit, so the permit can thereafter be assigned to the City of Driggs. The City is most anxious to have the permit assigned, and we would appreciate your prompt response to our request for an order re-instating the permit. Any issues relating to licensing could thereafter be addressed.

u p
RECEIVED
MAR 15 2007
WATER RESOURCES
DIVISION


Jeff Peppersack
Idaho Department of Water Resources
March 12, 2007
Page 2 of 2

We have very much appreciated the Department's prompt response to this matter, particularly from you and Deborah Gibson. We recognize that both of you have important responsibilities and a significant work load, and have been very responsive to our request to expedite this matter.

In addition to the Feisthamel affidavit, we have also enclosed letters relating to two pump tests performed on the well in the Valley Center Subdivision. The pump tests demonstrate that the well has been installed and used and provides information concerning the amount of water diverted.

If you have any questions or concerns, please do not hesitate to contact me.

Sincerely,

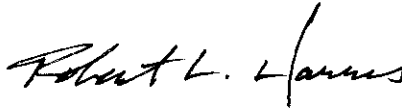

Robert L. Harris
HOLDEN, KIDWELL, HAHN & CRAPO, P.L.L.C.

Enclosures

c: Travis Thompson
Kari Marie Campos - Beard St. Clair

Robert L. Harris, Esq. (ISB # 7018)
HOLDEN, KIDWELL, HAHN & CRAPO, P.L.L.C.
P. O. Box 50130
1000 Riverwalk Drive Avenue, Suite 200
Idaho Falls, Idaho 83405
Telephone: (208) 523-0620
Facsimile: (208) 523-9518

AFFIDAVIT OF CARLIN FEISTHAMEL

STATE OF IDAHO)
) ss.
County of Bonneville)

I, Carlin Feisthamel, do solemnly swear that the testimony given in this sworn statement is the truth, the whole truth, and nothing but the truth, and that it is made on my personal knowledge, and that I would so testify if called upon to do so.


And being so sworn I depose and say:

1. I am a water quality engineer for the State of Idaho Department of Environmental Quality ("DEQ") office located in Idaho Falls, Idaho.
2. Through my employment with DEQ, I became familiar with the water system associated with the Valley Centre Subdivision located north of Driggs, Idaho.
3. Plans were submitted to our office by AW Engineering for installation of a well and water lines on June of 2000. These plans were eventually approved by DEQ.
4. I have personal knowledge that the well and water lines were installed because I visited the project site during the construction period. The well and water lines were constructed in the approximate locations identified in the Water System Plans document attached hereto as "Exhibit A".
5. The water lines shown in Exhibit A were installed previous to October 2005.
6. Based upon my review of DEQ records, AW Engineering did not submit as-built drawings of the water lines depicted in Exhibit A. In my experience, it is not unusual for engineers to

fail to submit as-built drawings for these projects. I would estimate that approximately half of the projects I have been associated with have not submitted as-builts for their projects.

7. I am also aware that plans for extensions from the installed water lines in Valley Centre were submitted to our office. Based on my review of these plans, it appears that the southernmost part of the Valley Centre subdivision was replatted, which required a water line extension. The plans for these extension were submitted to this office in July 2005, as shown on the attached "Exhibit B".
8. In addition, extensions were proposed for the northernmost part of the Valley Centre Subdivision, which was referred to as "Valley Centre II", as shown on the attached "Exhibit C". These plans were submitted at approximately the same time as the water line plans for the southernmost Valley Centre extensions.
9. While I have reviewed the plans for the water system for Valley Centre II and the southernmost Valley Centre property, and know of their submittal, I do not know when the extensions to Valley Centre II and the southernmost Valley Centre property were constructed or completed. However, as to the water lines identified in Exhibit A, I have personal knowledge of their construction and installation.

DATED this 9 day of March, 2007.

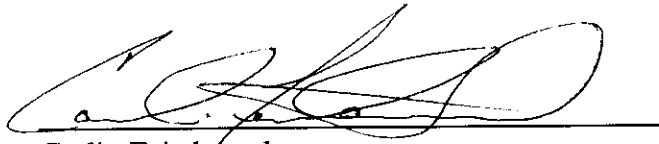


Carlin Feisthamel

STATE OF IDAHO)
)ss.
County of Bonneville)


On this 9 day of March, in the year 2007, before me a notary public in and for said State, personally appeared Carlin Feisthamel, known or identified to me (or proved to me on the oath of Carlin Feisthamel) to be the person whose name is subscribed to the within instrument, and acknowledged to me that he executed the same.

IN WITNESS WHEREOF, I have hereunto set my hand and affixed my official seal the day and year in this certificate first above written.

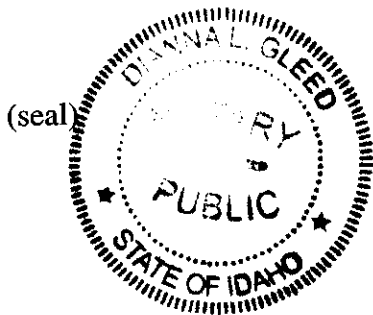

Dayna L. Glead
Notary Public for Idaho
Residing at Bingham City
My commission expires: 2/6/2010

G:\WPDATA\RLH\13299-01 Victor Mtn\Affidavit_Feisthamel.wpd:th

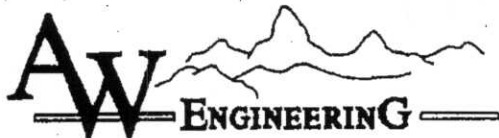

P.O. Box 139 255 South Main St.
Victor, ID 83455

05-07-41
15

RECEIVED

JUL 14 2005

DEQ-IDAHO FALLS

Division of Environmental Quality (DEQ)
Idaho Department of Water Resources
Idaho Falls, Id.

July 5, 2005

Subject; Water & Sewer Line Extension on
Valley Centre Subdivision, Driggs, Teton County, Idaho

To whom it may concern:

Please find enclosed the plans, and specifications for the Valley Centre Subdivision, Amended Plat I, Phase II Construction and Valley Centre II, Phase III Construction Sewer Line "B" Extension. These extensions add 5 lot to the original plat for Amended Plat I, and 14 lots to the master planned are to the north of the original subdivision.

Data : Total of 20 new lots added to same area as was master plated and in original Valley Centre Subdivision. .

City of Driggs is the water source.
City of Driggs is sewer treatment facility.
No separate irrigation system.

The city of Driggs stated that no will serve letter is required because they wrote on originally for the project. I requested an update or conformation letter from them on this matter.


A new water / sewer report check list is enclosed.

Please call or fax any questions to Arnold Woolstenhulme of AW Engineering at 208-787-2952.
Thanks for your review of this material in a timely manner.

Sincerely,
Arnold W. Woolstenhulme

IERO


31186

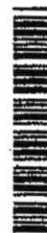

SEWER & WATER PLANS

VALLEY CENTRE Subdivision

Phase 2 Construction

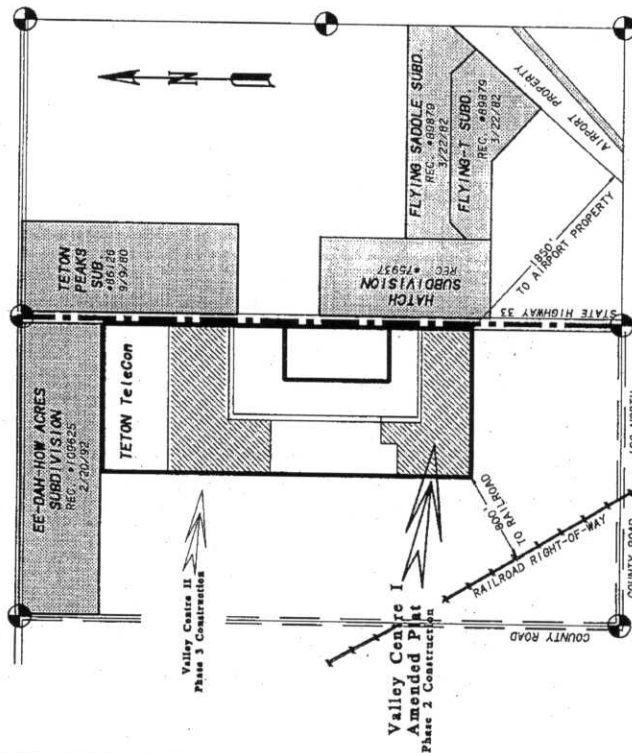

VICINITY MAP

DRAWING INDEX

SHEET	DESCRIPTION
1	TITLE PAGE NOTES
2	PROJECT PLAN LAYOUT SHEET
3	SEWER PLAN & PROFILE
4	SEWER TYP - MANHOLE - TRENCH
5	SEWER SERVICE & CROSSING DETAIL
6	WATER PLAN & PROFILE SHEET
7	WATER TYPICAL VALVES & HYDRANTS
8	WATER TRENCH & METER SYSTEM

P.O. Box 130, Victor, ID.
83455
208-787-4035

AW ENGINEERING

Owner / Developer

Developer: VALLEY CENTRE Subdivision

Travis Thompson
DR 1685, DI 83422, 208-354-2320

Partner

Travis Thompson

date

engineer:

ARNOLD W WOOLSTENHULME
4 NORTH MAIN ST
VICTOR, ID 83455
208-787-2852



BY:

WUT

These plans and/or specifications have been reviewed for compliance with the Idaho Dept. of Environmental Quality regulations. This review does not assure the correct, complete, or the contractor of the responsibility to design or construct these facilities in compliance with all current applicable federal, state, and local laws, rules, regulations, or ordinances. Refer to letter of 8/4/05.

Dated:

Plans and/or specifications must be resubmitted for review if construction is not initiated on or before 8/4/06.

QUANTITY ESTIMATE

ITEM	WATER SYSTEM	UNIT	QTY.
205-W	TRENCHING, BEDDING, BACKFILL, TYP II	LN FT	1,030
218-1	8" WATER LINE DI CLASS 250	LN FT	880
218-2	1" WATER LINE PFC 200 PSI PIPE	LN FT	350
219-1	8" GATE VALVES & BOX	EACH	3
219-2	FIRE HYDRANTS	EACH	2
219-3	1" CLUB STOP VALVE & BOX	EACH	7
221-1	CONNECTION INTO 8" EXISTING W/L	EACH	1
SEWER SYSTEM			
205-S	TRENCHING, BEDDING, & BACKFILLING	LN FT	1,020
224-1	8" SEWER LINE SDR 35 PIPE	LN FT	800
224-2	4" SEWER SERVICE LINE SDR 35	LN FT	220
224-3	MANHOLES 4' X 9' STANDARD	EACH	2
224-4	MANHOLE POURED IN PLACE	EACH	1

WATER-SEWER SYSTEM NOTES:

1. ANY DISTANCE OR DATA SHOWN ON THE PLANS THAT DIFFER FROM THE GROUND SHOULD BE BROUGHT IMMEDIATELY TO THE ATTENTION OF THE ENGINEER.
2. DISTANCES SHOWN ALONG PIPELINES ARE CENTERLINE HORIZONTAL DISTANCES.
3. ELEVATIONS SHOWN ARE TO FINISHED SURFACE OR PIPE INVERT UNLESS OTHERWISE NOTED.
4. THE CONTRACTOR SHALL PROTECT ALL LANDSCAPING, TREES, UTILITIES, DITCHES, CULVERTS, FENCES, MAILBOXES, SIGNS, LIGHTPOLES, HEADGATES, EXISTING ASPHALT PAVING AND ALL OTHER MISCELLANEOUS ITEMS. ANY DAMAGE DONE BY THE CONTRACTOR SHALL BE REPAIRED AT HIS EXPENSE.
5. GENERAL LOCATIONS OF UTILITIES ARE SHOWN ON THE PLANS. THEY ARE TO BE USED FOR GENERAL INFORMATION ONLY. IT SHALL ALSO BE THE CONTRACTOR'S RESPONSIBILITY TO HAVE THE APPROPRIATE UTILITY COMPANY FIELD-LOCATE ANY UTILITY INSTALLATIONS WHICH MIGHT BE AFFECTED BY CONSTRUCTION PRIOR TO BEGINNING WORK IN THAT AREA. THE CONTRACTOR SHALL BE RESPONSIBLE FOR OBTAINING SERVICE OF EXISTING UTILITIES AND FOR RESTORING ANY UTILITIES DAMAGED BY CONSTRUCTION AT NO ADDITIONAL COST TO THE OWNER.
6. THERE SHALL BE A 10 FOOT MINIMUM HORIZONTAL SEPARATION BETWEEN ALL NEW WATER LINES AND EXISTING SEWER LINES. THERE SHALL BE A MINIMUM OF 1.5 FEET OF VERTICAL SEPARATION SHALL BE MAINTAINED.
7. MINIMUM CLEARANCE BETWEEN NEW PIPELINES AND EXISTING UTILITIES SHALL BE TWO FOOT HORIZONTALLY.
8. ALL GATE VALVES SHALL BE LOCATED ADJACENT TO TEES OR CROSSINGS.
9. THRUST BLOCKS SHALL BE PLACED AT ALL DIRECTION CHANGES IN THE PRESSURE PIPE.
10. FIRE HYDRANTS SHALL HAVE TWO 2 1/2" DIAMETER HOSE NOZZLES, AND ONE 4 1/2" DIAMETER HOSE NOZZLE.
11. WHERE WORK IS PERFORMED ON EASEMENTS, THE CONTRACTOR SHALL TAKE EVERY PRECAUTION TO ELIMINATE ANY ADVERSE EFFECTS ON THE ADJACENT PROPERTY.
12. THE CONTRACTOR SHALL PROVIDE TRAFFIC CONTROL SIGNING WHERE REQUIRED IN ACCORDANCE WITH THE FEDERAL MANUAL OF UNIFORM TRAFFIC CONTROL DEVICES.
13. MINIMUM DEPTH OF COVER FOR WATER LINES UNLESS OTHERWISE SHOWN ON THE PLANS SHALL BE SIX (6) FEET.
14. THE CONTRACTOR SHALL PROVIDE HIS SOURCES FOR GRANULAR MATERIAL, WATER, WASTE SITE(S), AND OTHER MATERIAL NECESSARY FOR THE PROJECT.
15. PERMISSION SHALL BE OBTAINED FROM ALL CANAL COMPANIES PRIOR TO DISTURBING ANY DITCH OR CANAL.
16. METERS AND METER BOXES FOR THE CITY OF DRIGGS ARE SHOWN ON THE DRAWINGS BUT WILL NOT BE REQUIRED TO BE INSTALLED UNTILL THE LOT IS DEVELOPED. THE LINE WILL END AT A CURB VALVE INF OF THE PROPOSED METER BOX LOCATION.

RECEIVED

JUL 14 2005


DEQ-IDAHO FALLS

31186



TITLE & INDEX PAGE

VALLEY CENTRE Sub, Phase 2 Construc
SEWER & WATER SYSTEM

PROJ 2005-014 / SHEET 1 OF 8

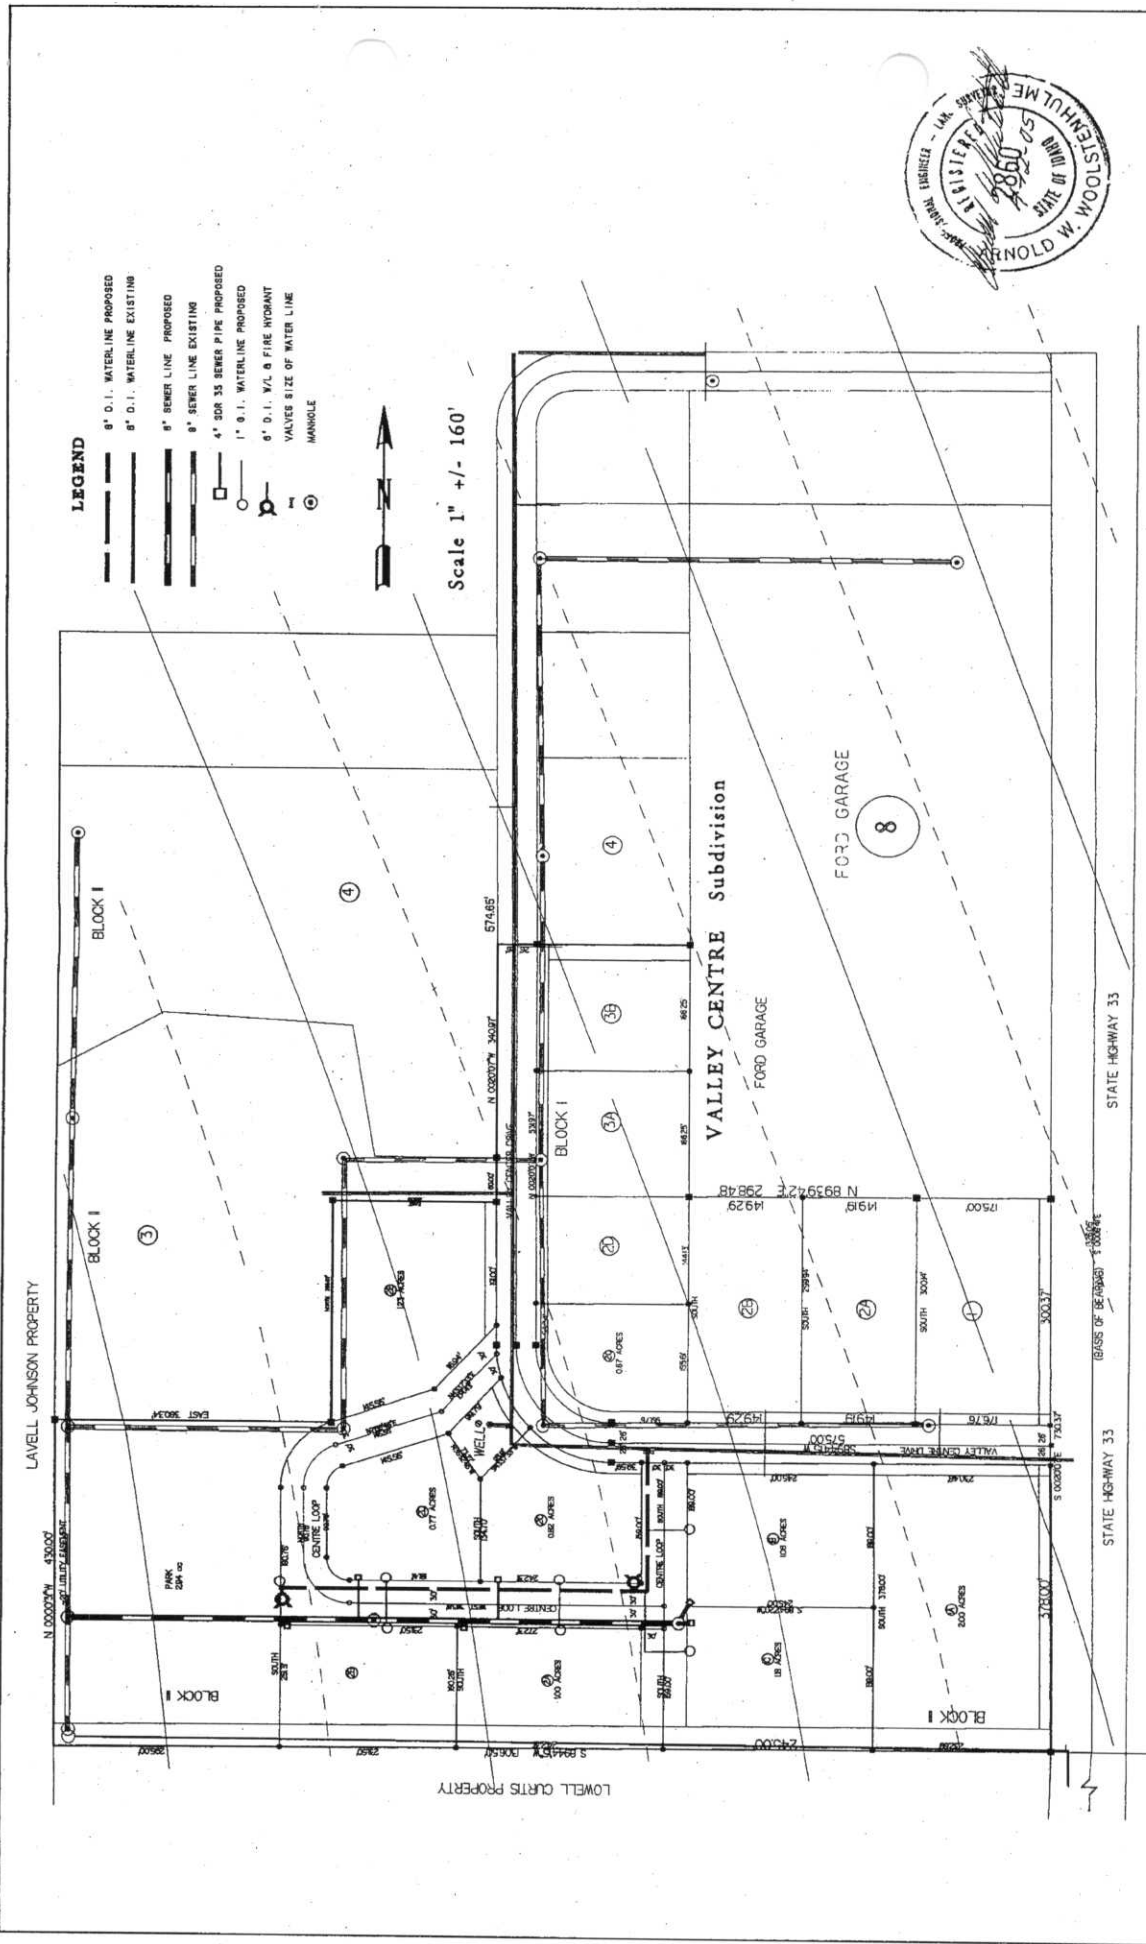


NO. REVISIONS	BY	DATE	DRAIN	CHECKED	DATE	AW ENGINEERING P.O. BOX 139, Victor Idaho 83455 208-787-2952	SEWER & WATER LAYOUT	PROJ. No. 2005-014	SHEET No. 2 of 8
			DESIGNED	PROJECT ENGINEER	DATE			VALLEY CENTRE Sub Amended Plat	
			APPROVED	PROJECT ENGINEER	DATE				

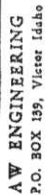 


VALLEY CENTRE

SEWER Line "C"	PLAN AND PROFILE	FROM No. 2005-014
----------------	------------------	-------------------

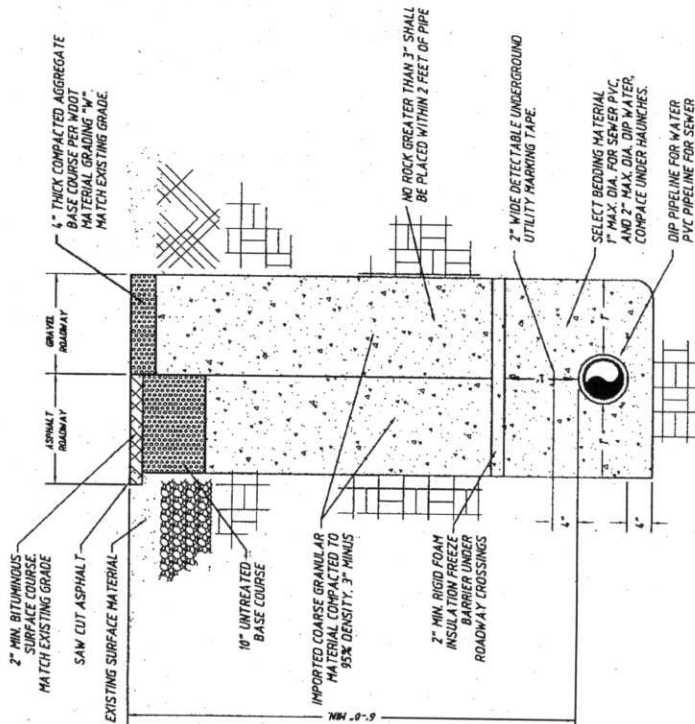

TYPICAL TRENCH DETAIL
NOT TO SCALE

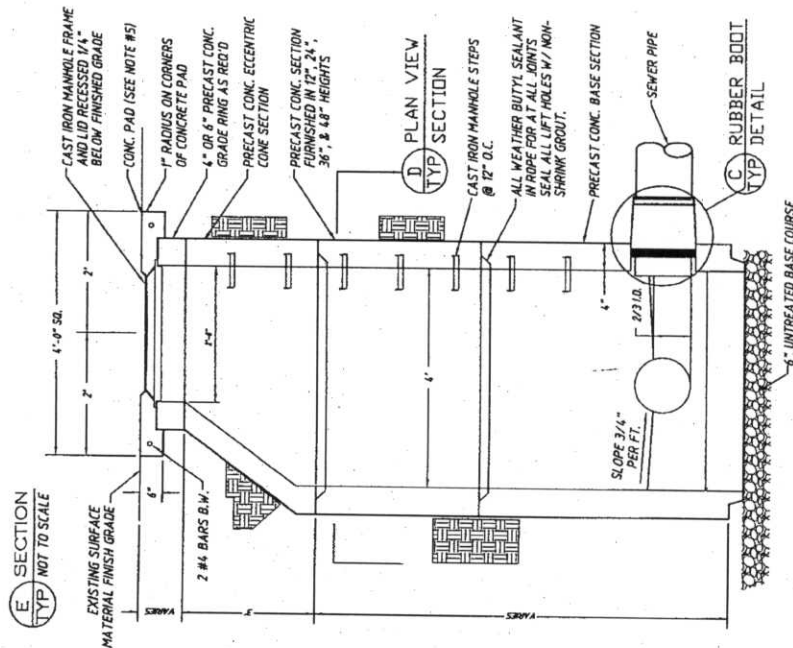

TYPICAL MANHOLE DETAIL
NOT TO SCALE

GENERAL NOTES:

1. ALL CONSTRUCTION WORK SHALL BE PERFORMED WITHIN CITY EASEMENTS, STREET RIGHTS-OF-WAY OR RIGHTS-OF-WAY OBTAINED FOR CONSTRUCTION PURPOSES.
2. THE CONTRACTOR HAS THE ULTIMATE RESPONSIBILITY OF PROTECTING ALL EXISTING UNDERGROUND UTILITIES AND PROTECTING THEM FROM DAMAGE.
3. ALL EXCAVATIONS, TRENCHING, AND SHORING SHALL MEET THE REQUIREMENTS OF THE OSHA OCCUPATIONAL HEALTH AND SAFETY COMMISSION.
4. ALL CONSTRUCTION SHALL CONFORM TO CITY OF DRIEGS PUBLIC WORKS STANDARDS AND ALL APPLICABLE REQUIREMENTS OF THE STATE OF IDAHO, DEPARTMENT OF ENVIRONMENTAL QUALITY. CONSTRUCTION SHALL BE SUBJECT TO INSPECTION BY, BUT NOT LIMITED TO, BOTH AGENCIES.
5. CONTRACTOR SHALL PROPERLY PREPARE, PLACE, AND COMPACT ALL FILL MATERIAL IN ACCORDANCE WITH THE RECOMMENDATIONS OF THE ENGINEER AND THE TECHNICAL SPECIFICATIONS. COMPACTION OF ALL FILL MATERIAL SHALL BE TESTED BY A CERTIFIED TESTING LAB.
6. CONTRACTOR SHALL KEEP ALL PUBLIC ROADWAYS CLEAR OF MUD, DIRT, AND DEBRIS CREATED BY CONSTRUCTION ACTIVITIES. DUST SHALL BE CONTROLLED BY WATERING.

CONSTRUCTION NOTES:

1. ALL MANHOLE FLOW LINES SHALL BE CONSTRUCTED TO PROVIDE SMOOTH FLOW-THROUGH CHARACTERISTICS.
2. JOINTS, ETC. THAT MUST BE GROUTED, SHALL BE DRY GROUTED WITH A NON-SHRINKING, PREPARED TYPE GROUT SUCH AS FIBROITE (STANDARD) OR ALL PRODUCTS INC. OR EQUAL.
3. MATCH TOP OF PIPES WHEN THE INLET IS SMALLER IN DIAMETER THAN THE OUTLET OR AS DIRECTED BY THE CITY ENGINEER.
4. MAXIMUM SPACING BETWEEN MANHOLES SHALL BE 400 FEET OR AS DIRECTED BY THE CITY ENGINEER.
5. FLOW LINE OF OUTLET PIPE SHALL BE 0.10 FT. BELOW FLOW LINE OF SAME SIZE INLET PIPE.



SEWER SYSTEM SECTIONS & DETAILS	
"VALLEY CENTRE SUBDIVISION" ADEM I	
MANHOLE / TRENCH TYPICALS	
PROJECT 2005-014 SW2-P4.DWG	SHEET 4 OF 8

AW ENGINEERING P.O. BOX 139, VICTOR, ID. 83455-0139 208-787-2552

WATER SYSTEM CONSTRUCTION PLANS

VALLEY CENTRE II SUBDIVISION

CITY OF DRIGGS, TETON COUNTY, IDAHO

APPROVALS

OWNER/DEVELOPER: VICTOR MOUNTAIN RETREAT LLC
VICTOR, IDAHO

ADMINISTRATOR

DATE

ENGINEER


ARNOLD W. WOODSTENHULME
AW ENGINEERING
VICTOR, IDAHO

ADMINISTRATOR

DATE

WATER SYSTEM NOTES

1. ANY DISTANCE OR DATA SHOWN ON THE PLANS THAT DIFFER FROM THE GROUND SHOULD BE BROUGHT IMMEDIATELY TO THE ATTENTION OF THE ENGINEER.
2. DISTANCES SHOWN ALONG ROADS ARE CENTERLINE HORIZONTAL DISTANCES.
3. ELEVATIONS SHOWN ARE TO FINISHED SURFACE & TO MANHOLE INVERT.
4. THE CONTRACTOR SHALL PROTECT ALL LANDSCAPING, TREES, UTILITIES, DITCHES, CULVERTS, FENCES, MAILBOXES, SIGNS, LIGHTPOLES, HEADGATES, EXISTING ASPHALT PAVING AND ALL OTHER MISCELLANEOUS ITEMS. ANY DAMAGE DONE BY THE CONTRACTOR SHALL BE REPAIRED AT HIS EXPENSE.
5. GENERAL LOCATIONS OF UTILITIES ARE SHOWN ON THE PLANS. THEY ARE TO BE USED FOR GENERAL INFORMATION ONLY. IT SHALL ALSO BE THE CONTRACTOR'S RESPONSIBILITY TO HAVE THE APPROPRIATE UTILITY COMPANY FIELD-LOCATE ANY UTILITY INSTALLATIONS WHICH MIGHT BE AFFECTED BY CONSTRUCTION PRIOR TO BEGINNING WORK IN THAT AREA. THE CONTRACTOR SHALL BE RESPONSIBLE FOR MAINTAINING SERVICE OF EXISTING UTILITIES AND FOR RESTORING ANY UTILITIES DAMAGED DUE TO CONSTRUCTION AT NO ADDITIONAL COST TO THE OWNER.
6. WHERE WORK IS PERFORMED ON EASEMENTS, THE CONTRACTOR SHALL TAKE EVERY PRECAUTION TO ELIMINATE ANY ADVERSE EFFECTS ON THE ADJACENT PROPERTY.
7. THE CONTRACTOR SHALL PROVIDE SOURCES FOR GRANULAR MATERIAL AND WATER, WASTE SITES, AND OTHER MATERIAL NECESSARY FOR PROJECT.
8. THE CONTRACTOR SHALL PROVIDE COVER FOR WATER LINES UNLESS OTHERWISE SHOWN ON THE PLANS. THE DEPTH OF COVER FOR WATER LINES SHALL BE SIX (6) FEET.
9. TABLE SYSTEMS SHALL BE SEPARATED 10' HORIZONTALLY AND 18" VERTICALLY FROM POTABLE WATER SYSTEMS. NOTE: EXCEPT AS APPROVED BY THE CITY OF DRIGGS.

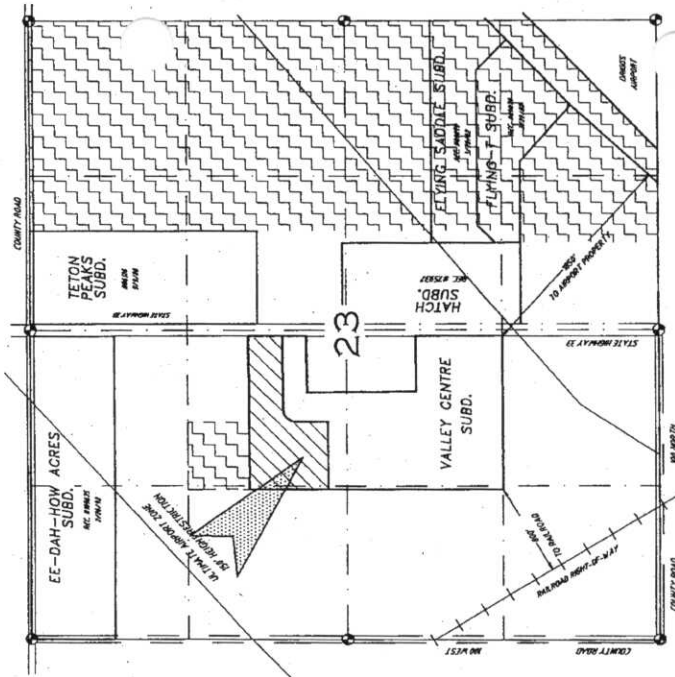

VICINITY MAP

SECTION 23, TWP 5N, R10E, 4SE, B1M,
TETON COUNTY, IDAHO

TITLE SHEET / NOTES

VALLEY CENTRE II SUBDIVISION
WATER SYSTEM PLANS

2005-014 ValleyCentrII_SewerPlans.dwg

JVB 06/08/05 VALCENTR2.DAT SHEET 1 OF 6


AW ENGINEERING P.O. BOX 139, VICTOR, ID.
83455 --- 208-787-2952


SHEET	DESCRIPTION
1	TITLE SHEET AND NOTES
2	WATER SYSTEM LAYOUT
3	PLAN & PROFILE - MAIN WATER LINE
4	PLAN & PROFILE - WATER LINE EXTENSION
5	WATER TYPICALS
6	WATER TYPICALS

ITEM	DESCRIPTION	UNIT	QUANTITY
301-W	TRENCH, BED & BACKFILL TYPE I (10'-6.5')	LIN FT	2,010
401-1	8" WATER PIPE INSTALLED, 200 PSI	LIN FT	1,580
401-2	1" WATER SERVICE LINE, 200 PSI	LIN FT	430
401-3	8" GATE VALVES & BOX	EACH	6
401-4	1" CURB VALVE, BOX, & FITTINGS - INSTALL	EACH	15
401-5	FIRE HYD. TEE, & GATE VALVE INSTALLED	EACH	4
401-6	CONNECT TO EXISTING TRUNKLINE	EACH	2
401-7	8" TEES	EACH	2


EXHIBIT

C

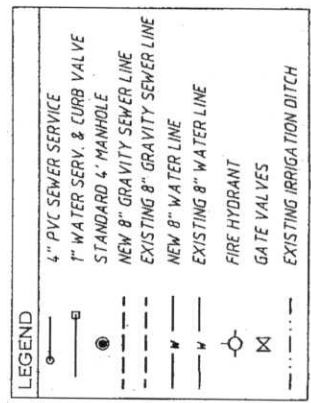

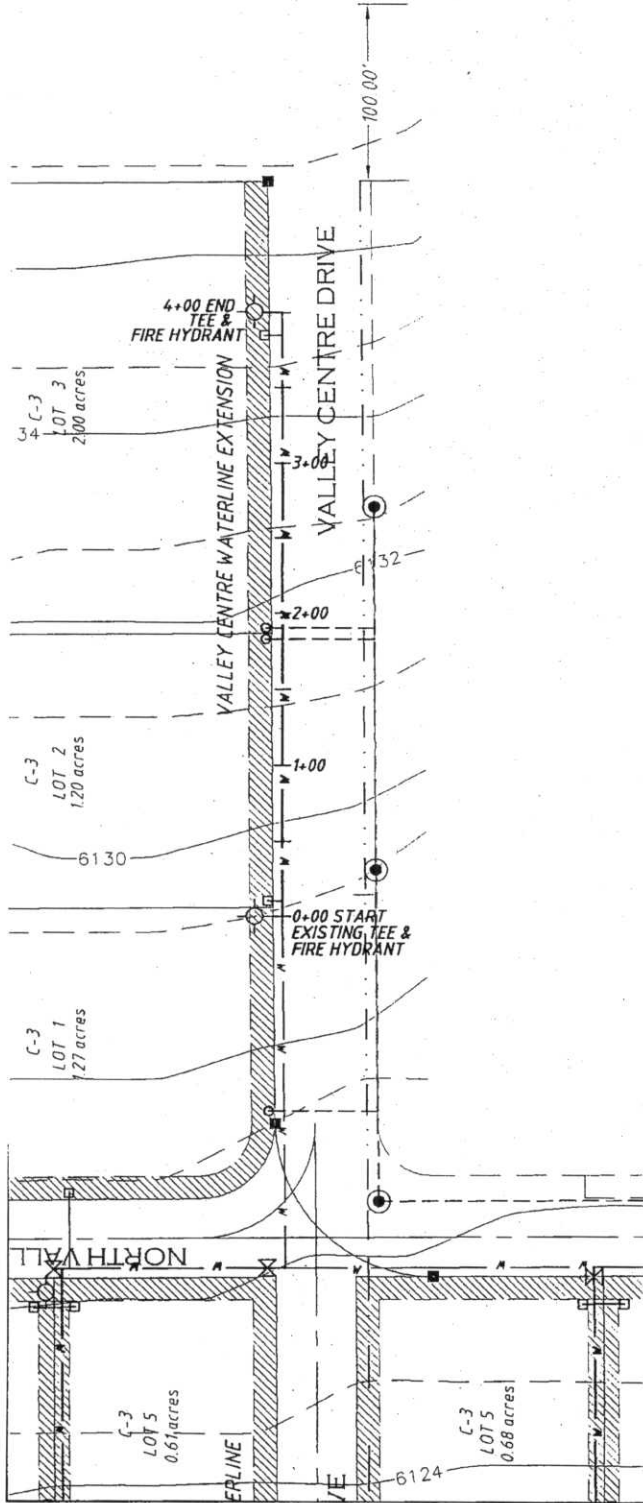

SCALE 1" = 80'

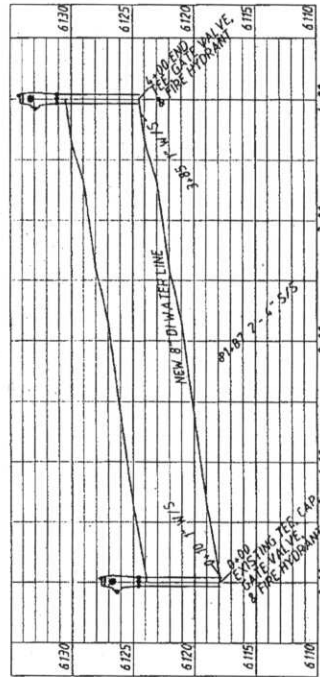

VALLEY CENTRE WATERLINE EXTENSION

LEGEND	
	4" PVC SEWER SERVICE
	1" WATER SERV. & CURB VALVE
	STANDARD 4" MANHOLE
	NEW 8" GRAVITY SEWER LINE
	EXISTING 8" GRAVITY SEWER LINE
	NEW 8" WATER LINE
	EXISTING 8" WATER LINE
	FIRE HYDRANT
	GATE VALVES
	EXISTING IRRIGATION DITCH



WATER LINE PLAN & PROFILE
VALLEY CENTRE II SUBDIVISION
WATER SYSTEM PLANS

AW ENGINEERING P.O. BOX 139, VICTOR, ID.
83455 --- 208-787-2952

2005-014 ValleyCentreII_Sewer_Plans.dwg
JVB 06/08/05 VALCNTR2.DAT SHEET 4 OF 6



P.O. Box 139
Victor, ID 83455
208-787-2952

A-W Engineering

Civil Engineering
Land Surveying
Construction Management

Division of Environmental Quality (DEQ)
Idaho Department of Water Resources
Idaho Falls, Id.

May 7, 2001

Subject: New Well Tests for
Valley Center New Well, Teton Co Idaho, Sub
To whom it may concern:

Below is a summary of data and test observed by Arnold W Woolstenhulme of AW Engineering on May 4, 2001. The tests were performed by Lynn Mosses developers agent and Randy Burnside owner of the project.

The well a 16" diameter well for fire protection use was drilled under Idaho Code and standards as designed by AW Engineering. The well was drilled by Finely Well Drilling of Blackfoot Idaho during fall of 2000. The well has a 50 HP pump installed and static water depth of 43 feet down from top of the well. Because the well was not producing the amount of water that the pump curve showed it should the two check falls installed in the well were removed and a 4.5 liter booster pump was added to the discharge line to eliminate line friction loose and 18 feet of lift head. This booster pump did not increase the well production much, as shown below. The well was designed to produce 700 gpm as committed to the Fire District. To test the well at 125 % of design the well would have to produce 875 gpm. The well did produce 950 gpm with the water table stabilized at 80 feet below ground. This well exceeds the design and test requirements.

Digital Flow Meter showed well produced 990 gpm with the booster pump in line.
Digital Flow Meter showed well produced 930 gpm 50 HP well pump only.

Well draw down pumping for 1/2 hour	930 gpm	depth to water level =78 feet
Well draw down pumping for 1/2 hour	980 gpm	depth to water level =82 feet

From samples taken in small sample bottles we observed a grain of two of sand would appear in one out of 10 samples. Water sample are being sent to the lab for full testing and the test results will be included when we have them..

After the tests were completed and discussion with the pump supplier and low friction check valve was installed above the submersible pump and the other check valve in the control building was eliminated. Please call if you have any questions.

Sincerely,
Arnold W. Woolstenhulme

Date: Nov 29-30 2005

PumpTech Company, Inc.
"Your Total Pump Supplier"
Specialists in Pump Design